


A0 FILENAME: Autodesk Docs/01032 Sterling Hall/22317_SHS-STR-R231.dwg

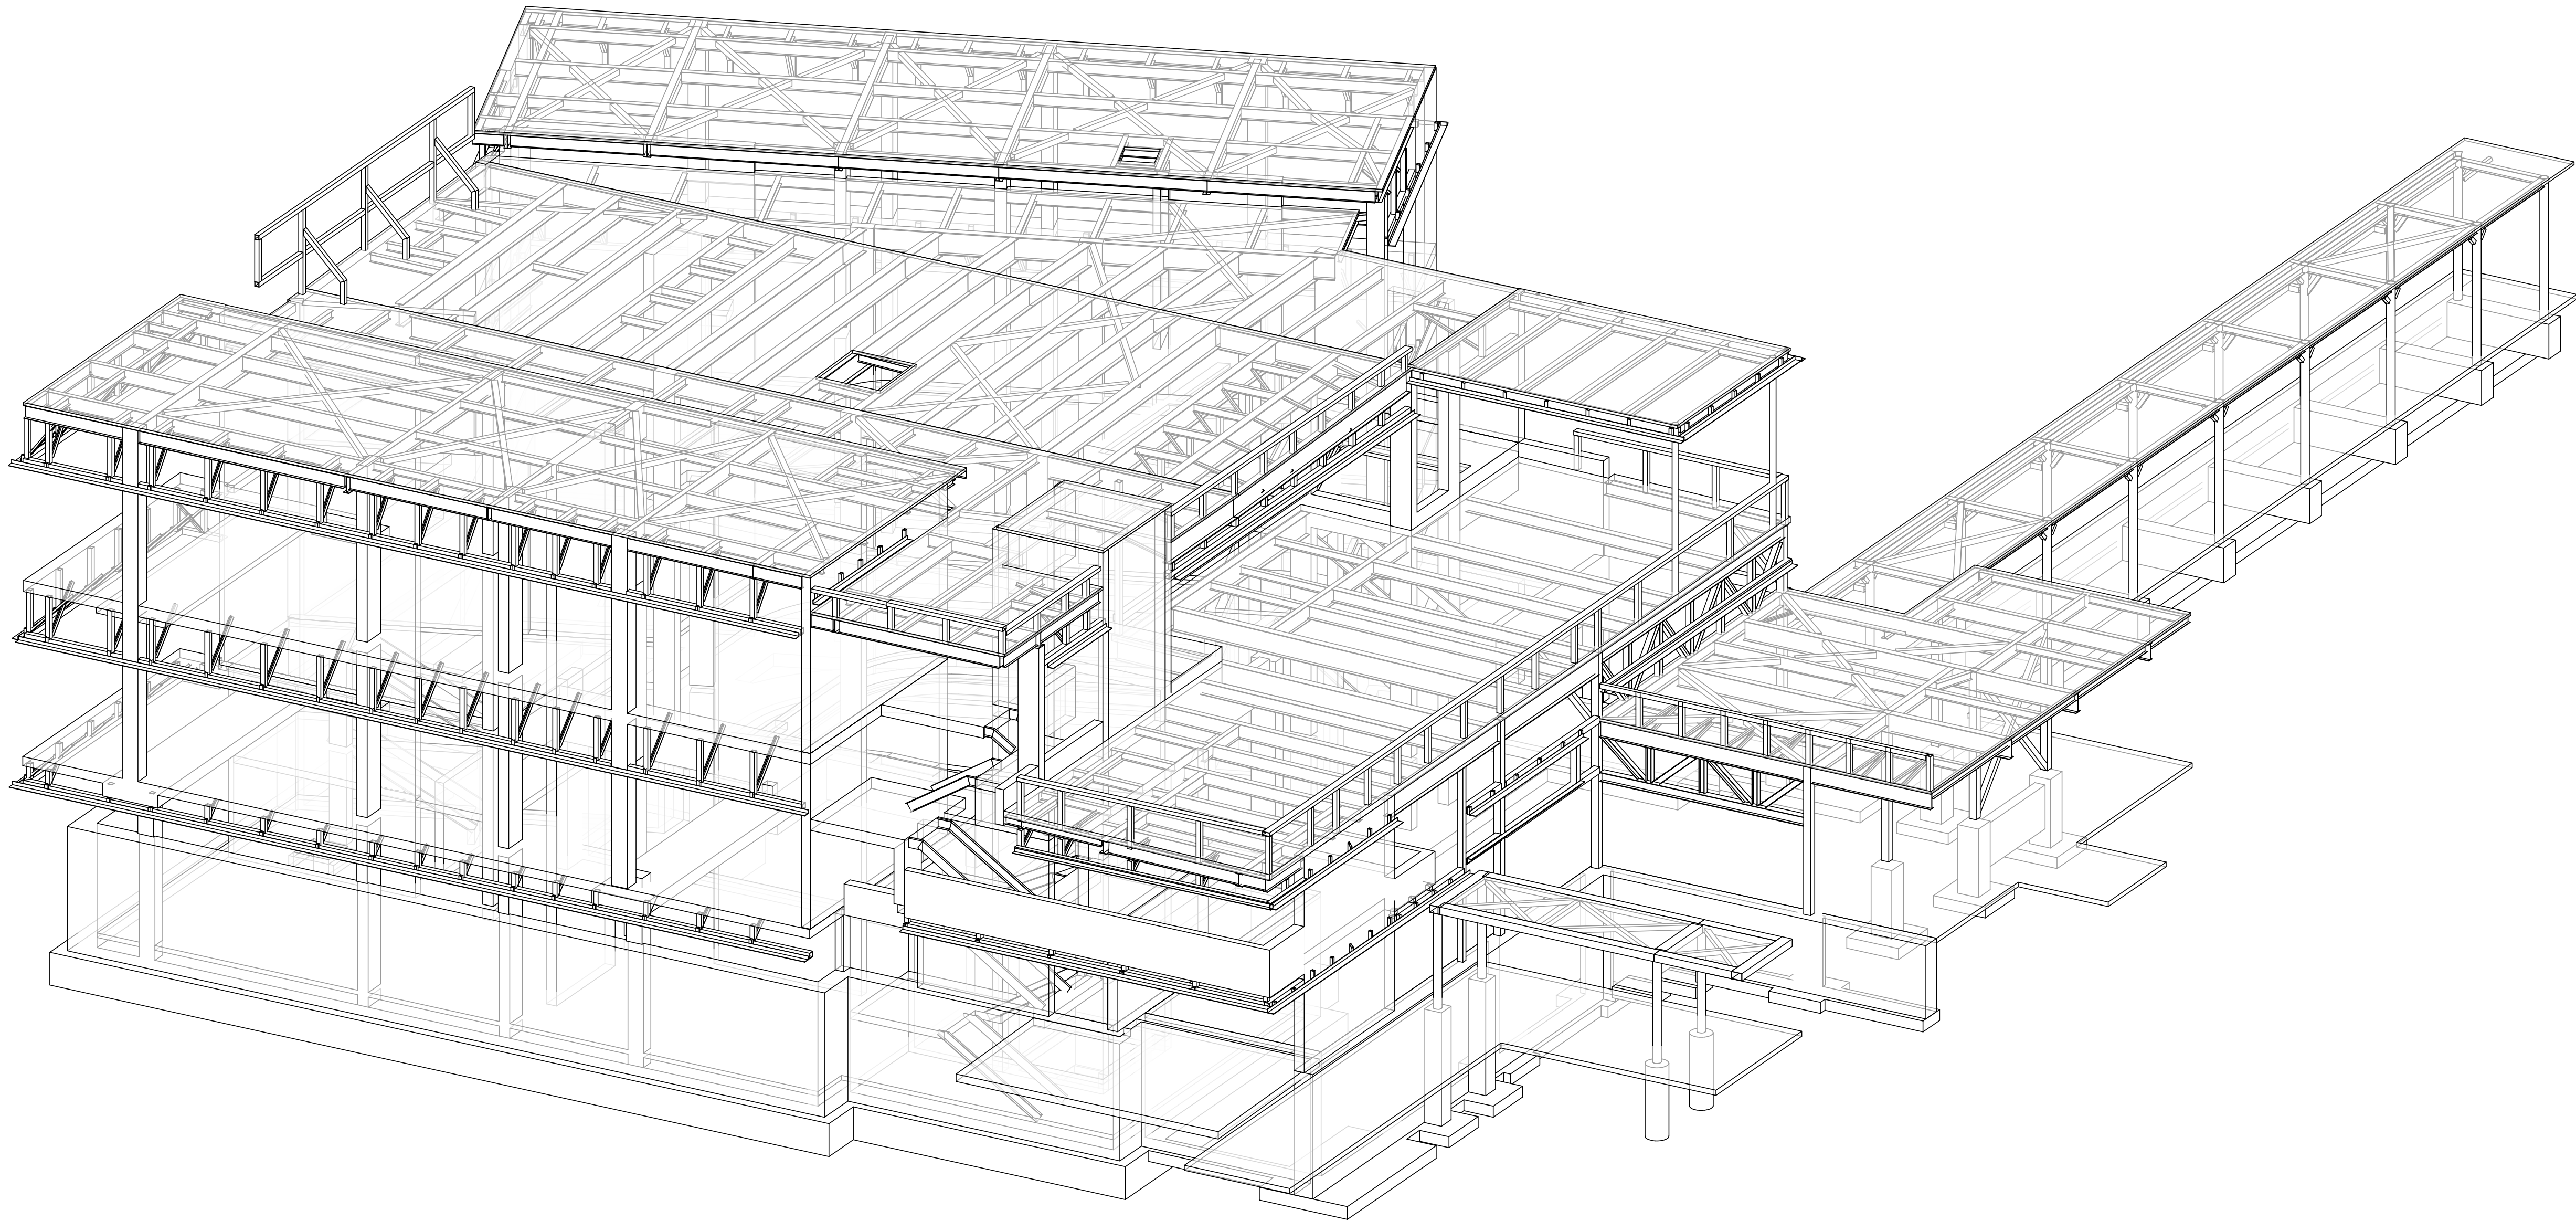

3D MODEL DISCLAIMER
ELEMENTS REPRESENTED IN 3D MODEL VIEW ARE SHOWN FOR INFORMATION PURPOSES ONLY AND MAY NOT REPRESENT DESIGN INTENT. THIS VIEW IS DIAGRAMATIC ONLY, AND NOT FOR CONSTRUCTION

SHEET LIST	
SHEET NUMBER	SHEET NAME
S000	COVER PAGE
S100	GENERAL NOTES
S101	GENERAL NOTES
S102	GENERAL NOTES
S103	TYPICAL DETAILS
S104	TYPICAL DETAILS
S105	TYPICAL DETAILS
S106	TYPICAL DETAILS
S107	TYPICAL DETAILS
S108	TYPICAL DETAILS
S109	TYPICAL DETAILS
S110	TYPICAL DETAILS
S111	TYPICAL DETAILS
S112	TYPICAL DETAILS
S113	TYPICAL DETAILS
S120	MEZZANINE AND SECOND FLOOR ROOF UPLIFT DIAGRAM
S121	ROOF UPLIFT DIAGRAM
S200	FOUNDATION AND LOWER LEVEL FRAMING PLAN
S210	GROUND FLOOR FRAMING PLAN
S220	UPPER GROUND FLOOR FRAMING PLAN
S230	MEZZANINE LEVEL FRAMING PLAN
S240	SECOND FLOOR FRAMING PLAN
S250	LOW ROOF FRAMING PLAN
S260	HIGH ROOF FRAMING PLAN
S300	COLUMN SCHEDULE
S301	COLUMN SCHEDULE
S310	SCHEDULES
S400	SHEAR WALL KEY PLAN AND SCHEDULE
S401	SHEAR WALL ELEVATIONS
S402	SHEAR WALL ELEVATIONS
S403	SHEAR WALL ELEVATIONS
S406	FRAMING ELEVATIONS
S410	BUILDING ELEVATIONS
S411	BUILDING ELEVATIONS
S412	BUILDING ELEVATIONS
S500	FOUNDATION SECTIONS
S501	FOUNDATION SECTIONS
S502	FOUNDATION SECTIONS
S503	FOUNDATION SECTIONS
S510	GROUND FLOOR SECTIONS
S511	GROUND FLOOR SECTIONS
S520	MEZZANINE FLOOR SECTIONS
S521	MEZZANINE FLOOR SECTIONS
S530	SECOND FLOOR SECTIONS
S531	SECOND FLOOR SECTIONS
S540	ROOF FLOOR SECTIONS
S541	ROOF FLOOR SECTIONS
S600	STAIR PLANS AND SECTIONS
S601	STAIR PLANS AND SECTIONS
S602	STAIR PLANS AND SECTIONS

Key to Detail Location

NO.

NO.

Detail Number

Drawing Number

If this sheet is not 46 7/8" x 33 1/8" (1189 x 841 mm) it is a reduced print - Read dwg. accordingly.

Contractors must check and verify all dimensions on the job and report any discrepancies to the Architect before proceeding with the work.

All prints and specifications are the property of the Architect and must be returned at the completion of the work.

Drawings should not be scaled.

No	Date	Revision/Issued
1	2026-12-15	ISSUED FOR 30% CONSTRUCTION DOCUMENTS
2	2026-03-13	ISSUED FOR BUILDING PERMIT
3	2026-04-10	ISSUED FOR 75% CONSTRUCTION DOCUMENTS
4	2026-05-15	ISSUED FOR 90% CONSTRUCTION DOCUMENTS
5	2026-07-08	ISSUED FOR TENDER


consultants	
architect	CS&P Architects Inc. 2345 Yonge St., Suite 200 Toronto, ON, M4P 2E5 Phone 416.462.5002 Fax 416.462.5040
civil engineer	SCS Consulting Group Ltd. 30 Centurian Drive, Suite 100 Markham, ON, L3R 8B8 Phone 905.475.1800 Fax 905.475.8555
structural engineer	LEA Consulting Ltd. 40 University Ave., Suite 503 Toronto, ON, M5J 1T1 Phone 905.470.0015
mechanical engineer	Smith + Andersen 4211 Yonge Street Toronto, ON, M2P 2A9 Phone 416.487.8151
electrical engineer	Smith + Andersen 4211 Yonge Street Toronto, ON, M2P 2A9 Phone 416.487.8151
landscape architect	Quinn Design Associates Inc. 180 John Street Toronto, ON, M5T 1X5 Phone 416.962.8700



THE STERLING HALL SCHOOL
99 Cartwright Avenue, Toronto, ON M6A 1V4

COVER PAGE

scale: 1 : 1
date: 2026-07-08
drawn: H.R.
checked by: E.C.
project number: 22317
drawing number: S000
Revision: 5

 GENERAL NOTES		GN-001 January 7, 2022	EXISTING STRUCTURES	GN-006 December 22, 2021	DESIGN CRITERIA	GN-005 JANUARY 1, 2025	
1. PROVIDE ALL MATERIAL AND LABOUR REQUIRED FOR THE COMPLETION OF THE WORK. BREAKDOWN OF WORK BY TRADE IS FOR GUIDANCE ONLY AND IS NOT NECESSARILY COMPLETE. 2. THIS IS A METRIC PROJECT. ALL LENGTHS ARE IN MILLIMETERS, UNLESS OTHERWISE NOTED. 3. DO NOT SCALE THESE DRAWINGS. 4. COMPLY WITH THE REQUIREMENTS OF THE ONTARIO BUILDING CODE AND THE OCCUPATIONAL HEALTH AND SAFETY ACT AND REGULATIONS FOR CONSTRUCTION PROJECTS. 5. REVIEW STRUCTURAL DRAWINGS IN CONJUNCTION WITH THE DRAWINGS PREPARED BY ALL CONSULTANTS PRIOR TO CONSTRUCTION. REPORT DISCREPANCIES BEFORE PROCEEDING WITH THE WORK. 6. FOLLOW TYPICAL DETAILS (I.E. SD-001) SHOWN ON DRAWINGS(S) S103-S113, UNLESS OTHERWISE NOTED ON DRAWINGS. TYPICAL DETAILS SHOW STRUCTURAL INTENT MORE THAN ACTUAL CONDITIONS FOR THIS PROJECT. DETAILS NOTED IN TYPICAL DETAILS APPLY TO SIMILAR CONDITIONS THROUGHOUT THE PROJECT. UNLESS OTHERWISE NOTED. 7. ALL SECTIONS, DETAILS, AND STATEMENTS NOTED AS 'TYPICAL' APPLY TO LIKE-SIMILAR CONDITIONS IN THE STRUCTURE. 8. COORDINATE ALL OPENINGS, SLEEVES AND EMBEDDED ITEMS IN STRUCTURE WITH ARCHITECTURAL, MECHANICAL, ELECTRICAL, AND LANDSCAPE DRAWINGS. REPORT ANY TIES THAT ARE IN CONFLICT. DO NOT CUT OR DRILL ANY OPENINGS IN STRUCTURAL MEMBERS WITHOUT WRITTEN PERMISSION FROM THE STRUCTURAL CONSULTANT UNLESS SPECIFICALLY NOTED ON THE STRUCTURAL DRAWINGS. 9. USE OF THESE DRAWINGS IS LIMITED TO THAT IDENTIFIED IN THE REVISIONS COLUMN. DO NOT CONSTRUCT USING THESE DRAWINGS UNLESS MARKED 'ISSUED FOR CONSTRUCTION'. DO NOT USE INFORMATION ON THESE DRAWINGS FOR ANY OTHER PROJECT OR WORKS.			1. TAKE ALL PRECAUTIONS NECESSARY TO PROTECT EXISTING STRUCTURES FROM DAMAGE DURING CONSTRUCTION. 2. VERIFY EXISTING DIMENSIONS AND CONDITIONS ON SITE PRIOR TO CONSTRUCTION. EXISTING CONDITIONS ARE ASSUMED. REPORT ANY VARIATIONS TO THE STRUCTURAL CONSULTANT BEFORE PROCEEDING WITH THE WORK. 3. EXISTING STRUCTURAL INFORMATION IS BASED UPON DRAWINGS PREPARED BY THE ENGINEER. 4. INSTALL AND AFTERWARDS REMOVE ALL TEMPORARY SHORING AND BRACING REQUIRED TO ENSURE THE INTEGRITY OF THE EXISTING STRUCTURE DURING CONSTRUCTION. 5. ALL SHORING TO BE DESIGNED BY A PROFESSIONAL ENGINEER RETAINED BY THE CONTRACTOR, LICENSED AND INSURED IN THE PROVINCE OF ONTARIO. PREPARE SHORING DRAWINGS SIGNED AND SEALED BY THAT ENGINEER. 6. SHORING INDICATED ON THE STRUCTURAL DRAWINGS DOES NOT REMOVE THE CONTRACTOR'S RESPONSIBILITY FOR DETECTING AND REMOVING WHERE SHORING IS REQUIRED. INSTALL ALL MEMBERS AS REQUIRED, INCLUDING NEEDLING AND BRACING. 7. ASSESS CONSTRUCTION LOADS APPLIED TO EXISTING STRUCTURES. PROVIDE ADEQUATE SHORING IF THEY EXCEED THE EXISTING BUILDING DESIGN LOADS. 8. MAKE GOOD ALL EXISTING WORK DISTURBED BY THE SHORING OPERATIONS, EXCAVATION AND OTHER CONSTRUCTION PROCEDURES. 9. CONCRETE UNDERPINNING SECTIONS ARE SHOWN ON PLAN THIS:  A. INSTALL ALL NO. 1 SECTIONS FIRST, AND THEN FOLLOW WITH ALL NO. 2 SECTIONS, ETC. B. PROVIDE 50 (2") OF DRY PACK GROUT BETWEEN EXISTING FOUNDATION AND TOP OF UNDERPINNING, NO SOONER THAN 24 HOURS AFTER UNDERPINNING IS PLACED. C. ALLOW 12 HOURS AFTER GROUTING BEFORE INSTALLATION OF FOLLOWING SECTIONS. D. PREVENT LOSS OF MATERIAL FROM UNDERNEATH EXISTING STRUCTURE. E. MAKE GOOD ALL EXISTING WORK DISTURBED BY THE UNDERPINNING OPERATIONS. F. UNDERPINNING DETAILS AND PROCEDURE TO BE DESIGNED BY A PROFESSIONAL ENGINEER REGISTERED IN THE PLACE WHERE THE PROJECT IS LOCATED. G. SUBMIT STAMPED DOCUMENTS FOR REVIEW BY LEA. H. UNDERPINNING ENGINEER TO PROVIDE SITE REVIEW AND SUBMIT REPORTS FOR RECORD. I. PREVENT LOSS OF MATERIAL FROM UNDERNEATH EXISTING STRUCTURE. J. MAKE GOOD ALL EXISTING WORK DISTURBED BY THE UNDERPINNING OPERATIONS. 10. EXISTING CONCRETE STRUCTURE a. REMOVE PORTIONS OF EXISTING CONCRETE STRUCTURE AS REQUIRED. B. PROVIDE TEMPORARY SHORING AND BRACING AS REQUIRED. C. RETAIN A PROFESSIONAL ENGINEER TO DESIGN THE TEMPORARY SHORING AND BRACING AND TO REVIEW THIS WORK ON SITE. D. OBTAIN CONSULTANT'S APPROVAL BEFORE CORING OR CUTTING EXISTING SLABS, BEAMS OR WALLS. E. RETAIN AN INDEPENDENT TESTING COMPANY TO LOCATE EXISTING REINFORCEMENT AND CONDUIT IN THE AREAS OF PROPOSED OPENINGS AND TO MARK LOCATIONS ON THE SURFACES OF SLABS AND WALLS ON WHICH THE CORES AND CUTS ARE TO BE MADE USING A NON-DESTRUCTIVE METHOD. F. REMOVE TOPPINGS PRIOR TO LOCATING REINFORCEMENT AND CONDUIT. G. MARK LOCATIONS AND SIZES OF CORES AND OPENINGS AND LOCATIONS OF REINFORCEMENT AND CONDUIT USING INDELEIBLE MARKERS AS FOLLOWS: a. RED FOR TOP BARS b. GREEN FOR BOTTOM BARS c. BLACK FOR CORES, OPENINGS AND CONDUIT. H. RELOCATE PROPOSED OPENINGS AND REPEAT PROCESS AT NO EXTRA COST TO THE CONTRACT IF PROPOSED LOCATIONS ARE NOT ACCEPTABLE TO CONSULTANT. I. SAVE THE COMPLETE LENGTH OF ALL CORES LABEL EACH CORE WITH LOCATION TAKEN. MAKE ALL CORES AVAILABLE FOR REVIEW BY CONSULTANT. DISPOSE OF CORES ONLY WITH APPROVAL OF CONSULTANT. SEE DETAILS ON STRUCTURAL DRAWINGS FOR SAWCUTTING PROCEDURE. J. IF NEW REINFORCEMENT IS REQUIRED AT AN OPENING, INSTALL REINFORCEMENT BEFORE CUTTING OPENING OR SHORE UP STRUCTURE UNTIL NEW REINFORCEMENT IS INSTALLED. K. ROUGHENING EXISTING SURFACES a. WHERE DRAWINGS CALL FOR A ROUGHENED SURFACE, BUSH HAMMER ENTIRE SURFACE TO A FULL AMPLITUDE OF AT LEAST 5MM. L. PATCHING: PATCH EXISTING CONCRETE WHERE NECESSARY TO PROVIDE REQUIRED SMOOTH, FLAT SURFACES FOR REINFORCEMENT AND FOR OTHER TRADES. 11. EXISTING STEEL STRUCTURE a. MODIFICATION / REMOVAL OF EXISTING STEEL WORK A. A SET OF STRUCTURAL DRAWINGS OF THE EXISTING BUILDING MAY BE VIEWED AT THE OFFICES OF THE CONSULTANT OR THE STRUCTURAL ENGINEER. b. DISMANTLE AND CUT EXISTING STRUCTURAL STEEL AS REQUIRED. PROVIDE TEMPORARY SHORING AND BRACING REQUIRED FOR THESE OPERATIONS. RETAIN A PROFESSIONAL ENGINEER TO DESIGN THE TEMPORARY SHORING AND TO REVIEW THIS WORK ON SITE. c. REMOVE FROM SITE EXISTING STEEL WHICH IS DISMANTLED BUT NOT DESIGNATED FOR REUSE. IT SHALL BECOME THE PROPERTY OF THE CONTRACTOR. B. CLEAN EXISTING STRUCTURAL STEEL. IF WORK IS AFFECTED BY THE WORK AND IS TO REMAIN IN PLACE, DOWN TO BARE METAL, PRIOR TO ITS INSPECTION SO THAT ITS CONDITION MAY BE ASCERTAINED. NOTIFY CONSULTANT WHEN MEMBERS ARE READY FOR INSPECTION.		1. STRUCTURAL DESIGN IS IN ACCORDANCE WITH THE 2024 ONTARIO BUILDING CODE (OBC), SUPPLEMENTED BY THE 2020 NATIONAL BUILDING CODE OF CANADA STRUCTURAL COMMENTARY. CLIMATIC DATA USED TO DETERMINE THE DESIGN LOADS IS FROM THE IMAN SUPPLEMENTARY STANDARD OF THE OBC SPECIFICALLY FOR TORONTO (NORTH YORK). 2. DESIGN LOADS SHOWN ON PLAN OR SECTION ARE SPECIFIED (UNFACTORED) LOADS TO BE USED FOR ULS DESIGN, UNLESS OTHERWISE NOTED. FOR POINT LOADS, CONSIDER IT A LIVE LOAD IF ONLY ONE LOAD IS GIVEN. LOAD FACTORS TO CONVERT LOADS TO SLS FOR FLOOR AND SNOW ARE SHOWN IN THEIR RESPECTIVE SECTIONS. 3. SELF WEIGHT IS DUE TO THE WEIGHT OF THE STRUCTURE ITSELF. IT VARIES WITH THE STRUCTURAL SYSTEM AND INCLUDES CONCRETE TOPPINGS ON STEEL DECK. 4. SUPERIMPOSED DEAD LOADS (SDL) ARE NON-STRUCTURAL DEAD LOADS DUE TO NON-STRUCTURAL TOPPINGS, FINISHES, PARTITIONS, ROOFING MATERIALS, SUSPENDED EQUIPMENT, PAVERS, SOIL, ETC. 5. DEAD LOAD (DL) IS THE SELF WEIGHT OF THE STRUCTURE PLUS THE SUPERIMPOSED DEAD LOAD. GRAVITY LOADS ARE SHOWN ON PLANS. LIVE LOAD REDUCTION HAS NOT BEEN USED. 6. NET FACTORED UPLIFT LOADS ON ROOFS ARE SHOWN ON PLANS. 7. FIRE A. STRUCTURAL DESIGN ASSUMES NON-LOAD RESTRICTED ULC FIRE RATED ASSEMBLIES, AND APPROPRIATE MATERIALS MUST BE USED. 8. IMPORTANCE, HIGH 9. LOADS DUE TO SNOW AND RAIN SNOW AND ASSOCIATED RAIN (S) - OBC CLAUSE 4.1.6.2 MINIMUM SPECIFIED SNOW LOAD, S₁ = (S₁(S₁C₁C₂C₃C₄C₅)) ≥ 1.56 kN/m² IMPORTANCE FACTOR = I₁ = ULS = 1.15 SLS = 0.75 OBC 4.1.7.3 GROUND SNOW LOAD (1-IN-50 YEAR) S₁ = 1.20 kN/m² BASIC ROOF FACTOR = C₁ = 0.80 WIND EXPOSURE FACTOR = C₂ = 1.0 SLOPE FACTOR = C₃ = 1.0 (MIN) SEE PLAN FOR ROOF SPECIFIC LOADS ACCUMULATION FACTOR = C₄ = 1.0 (MIN) SEE PLAN FOR ROOF SPECIFIC LOADS ASSOCIATED RAIN LOAD = S₂ = 0.4 kN/m² RAIN (S) AND ROOF DRAINAGE - OBC CLAUSE 4.1.6.4 24 HOUR RAINFALL = 108 mm ROOFS HAVE BEEN DESIGNED FOR THE WORST CASE OF SNOW OR RAIN, AS PER OBC 4.1.6.4(3) & (4). 1) RAIN LOAD IS DETERMINED FOR FLOW CONTROL, ROOF DRAINS THAT MEET THE REQUIREMENTS OF 4.1.6.4 (4) AND OBC 7.1.0.4, INCLUDING EMERGENCY SCUPPERS AT 150mm ABOVE THE HIGH POINT OF THE ROOF. THE ROOF STRUCTURE MUST INCLUDE THE LOAD ACCUMULATED BY A 24H RAINFALL, BUT RAIN AND SNOW LOADS DO NOT NEED TO BE CONSIDERED TO ACT SIMULTANEOUSLY TO A MAXIMUM OF 10% OF THE ROOF AREA. 2) LATERAL LOADS LATERAL FORCE RESISTING SYSTEM: a. CONVENTIONAL CONSTRUCTION CONCRETE SHEAR WALLS WITH HORIZONTAL CONCRETE SLAB DIAPHRAGM b. CONVENTIONAL CONSTRUCTION STEEL BRACED FRAME WITH HORIZONTAL CONCRETE ON STEEL DECK c. CONVENTIONAL CONSTRUCTION STEEL BRACED FRAME WITH HORIZONTAL CONCRETE ON STEEL DECK AND HORIZONTAL BRACING WIND (W) - OBC 4.1.7.1, STATIC PROCEDURE MINIMUM SPECIFIED BUILDING WIND LOAD AT GRADE, F₁ = 0.94 kPa INTERNAL PRESSURE, CATEGORY 2 (OBC 4.1.7.7) IMPORTANCE FACTOR = I₁ = ULS = 1.15 SLS = 0.75 OBC 4.1.7.3 REFERENCE VELOCITY PRESSURE (1-IN-50 YEAR) q = 0.44 kPa EXPOSURE FACTOR (TOP OF BUILDING) = C₁ = 1.04 (MAX) TOPOGRAPHIC FACTOR = C₂ = 1.0 GUST EFFECT FACTOR = C₃ = 2.0 EXTERNAL PRESSURE COEFFICIENT (WINDWARD) C_{pe} = 0.621 EXTERNAL PRESSURE COEFFICIENT (LEEWARD) C_{pe} = 0.319 FACTORED SHEAR TO LATERAL LOAD RESISTING SYSTEM (NORTH-SOUTH) V₁, NS = 400 kN FACTORED SHEAR TO LATERAL LOAD RESISTING SYSTEM (EAST-WEST) V₁, EW = 425 kN	EARTHQUAKE LOADS AND EFFECTS (E1 - OBC 4.1.8) SEISMIC PARAMETERS IMPORTANCE FACTOR = PROBABILITY OF EXCEEDANCE (IN 50 YEARS) SITE PROPERTIES AVERAGE SHEAR WAVE VELOCITY = SITE CLASS SITE DESIGNATION PEAK GROUND ACCELERATION PEAK GROUND VELOCITY 2% PROBABILITY OF EXCEEDANCE (5% DAMPED) SPECTRAL ACCELERATION VALUES PERIOD, T (SECONDS) SIT, X₁ DESIGN SPECTRAL ACCELERATION, S_{IT} 0.5 1.0 2.0 5.0 10.0 Sa(0.2, X)₁ = 0.310 Sa(0.5, X)₁ = 0.166 Sa(1.0, X)₁ = 0.0863 Sa(2.0, X)₁ = 0.0396 Sa(5.0, X)₁ = 0.0103 Sa(10.0, X)₁ = 0.0037 10% PROBABILITY OF EXCEEDANCE (5% DAMPED) SPECTRAL ACCELERATION VALUES PERIOD, T (SECONDS) SIT, X₁ DESIGN SPECTRAL ACCELERATION, S_{IT} 0.5 1.0 2.0 5.0 10.0 Sa(0.2, X)₁ = 0.102 Sa(0.5, X)₁ = 0.0566 Sa(1.0, X)₁ = 0.0299 Sa(2.0, X)₁ = 0.0131 Sa(5.0, X)₁ = 0.003 Sa(10.0, X)₁ = 0.00107 SEISMIC LOAD AND PERFORMANCE I_{SEI}(0.2) = 0.403 I_{SEI}(1.0) = 0.1122 SEISMIC CATEGORY SC3 IRREGULARITIES NOT APPLICABLE METHOD OF ANALYSIS STATIC STRUCTURE HEIGHT < 60m AND T₁ < 2s OBC 4.1.8.5 OBC 4.1.8.5 OBC 4.1.8.5 OBC 4.1.8.9 OBC 4.1.8.7	
TEMPORARY WORKS		GN-002 December 22, 2021	
1. DRAWINGS SHOW COMPLETED STRUCTURE ONLY. THE CONTRACTOR IS RESPONSIBLE FOR DETERMINING THE SCOPE, DESIGN AND ERECTION OF ALL TEMPORARY WORKS THAT ARE NECESSARY TO COMPLETE THE WORK. FULL DESIGN LOADS MAY ONLY BE APPLIED AFTER THE CONCRETE REACHES ITS DESIGN STRENGTH. 2. CONSTRUCTION LOADS ON PERMANENT STRUCTURE SHALL NOT EXCEED DESIGN LOADS INDICATED IN THE CONTRACT DOCUMENTS. 3. DESIGN AND FIELD REVIEW OF ALL TEMPORARY WORKS TO BE CARRIED OUT BY A PROFESSIONAL ENGINEER RETAINED BY THE CONTRACTOR, LICENSED AND INSURED IN THE PROVINCE OF ONTARIO. 4. ANCHOR ROOFS AND OTHER EMBEDDED ITEMS HAVE BEEN DESIGNED FOR LOADS OF THE COMPLETED STRUCTURE ONLY AND ARE NOT TO BE USED OR RELIED UPON FOR TEMPORARY SUPPORT OR STABILITY DURING ERECTION UNLESS REVIEWED AND APPROVED BY THE CONTRACTOR'S ENGINEER RESPONSIBLE FOR THE ERECTION PROCEDURES. 5. MAKE GOOD ALL EXISTING WORK DISTURBED BY TEMPORARY CONSTRUCTION OPERATIONS. 6. EXTENT OF ALL TEMPORARY SHORING WHICH MAY BE REQUIRED IS NOT SHOWN ON STRUCTURAL DRAWINGS. CONTRACTOR TO DETERMINE. REFER TO SPECIFICATIONS FOR TEMPORARY SHORING REQUIREMENTS.	
SUBMITTALS AND SHOP DRAWINGS		GN-003 March 8, 2022	1. SUBMIT FOR REVIEW ALL SUBMITTALS AND SHOP DRAWINGS REQUIRED BY THE SPECIFICATIONS, INCLUDING BUT NOT LIMITED TO THE FOLLOWING: A. CONCRETE MIX DESIGNS B. PROPOSED CONSTRUCTION AND CONTROL JOINT LOCATIONS IN CONCRETE ELEMENTS C. CONCRETE AND MASONRY REINFORCING STEEL D. STRUCTURAL STEEL ERECTION DRAWINGS AND DETAILS SEALED AND SIGNED BY A PROFESSIONAL ENGINEER E. STEEL JOISTS (ERECTION DRAWINGS, DETAILS AND CALCULATIONS SEALED AND SIGNED BY A PROFESSIONAL ENGINEER) F. STEEL DECK (SEALED AND SIGNED BY A PROFESSIONAL ENGINEER) 2. REVIEW OF SHOP DRAWINGS IS ON A RATIONAL, SAMPLING BASIS, FOR GENERAL CONFORMITY WITH THE INTENT OF THE STRUCTURAL CONTRACT DOCUMENTS. IT IS NOT A DETAILED CHECK AND MUST NOT BE CONSTRUED AS RELIEVING THE CONTRACTOR OF RESPONSIBILITY FOR MAKING THE WORK ACCURATE AND IN CONFORMITY WITH THE CONTRACT DOCUMENTS. 3. REVIEW OF SHOP DRAWINGS DOES NOT IMPLY ANY CHANGE IN ANY OTHER CONSULTANTS' OR PROFESSIONALS' RESPONSIBILITIES RELATED TO DESIGN OF SPECIFIC ITEMS AS OUTLINED BY THE SPECIFICATIONS. 4. REVIEW OF A SPECIFIC COMPONENT ON NON-STRUCTURAL SHOP DRAWINGS (COMPONENTS ENGINEERED BY OTHERS) DOES NOT INCLUDE REVIEW OF THE ASSEMBLY OF WHICH THE ITEM MAY BE A COMPONENT. 5. IF REQUIRED, CAD FILES OF THE FULL SET OF STRUCTURAL DRAWINGS ARE AVAILABLE "AS-IS" AT A COST OF \$100.00 PER SHEET FOR USE IN THE PREPARATION OF SHOP DRAWINGS. PROVIDED THAT THE OWNER AND THE OWNERS CONSULTANTS ARE NOT HELD RESPONSIBLE FOR ANY ERRORS OR OMISSIONS ON THE DRAWINGS. THESE CAD DRAWINGS ARE NOT TO BE SCALED. 6. ALLOW A MINIMUM OF 10 WORKING DAYS FOR REVIEW OF EACH SUBMISSION OF SHOP DRAWINGS IN THE STRUCTURAL OFFICE. ALLOW MORE TIME WHEN LARGE QUANTITIES OF SHOP DRAWINGS ARE SUBMITTED ALONG WITH A PRIORITY LIST OF SUBMITTALS. SUBMIT IN ORDER WITH THE INTENDED SEQUENCE OF CONSTRUCTION. 7. MAKE CORRECTIONS REQUIRED BY PREVIOUS REVIEW BEFORE RESUBMITTING DRAWINGS. CLEARLY INDICATE ALL CHANGES AND ADDITIONS TO PREVIOUS SUBMISSIONS. DO NOT ADD NEW DETAILS TO DRAWINGS WHICH HAVE BEEN STAMPED AS REVIEWED OR NOTED. 8. AFTER REVIEW, THE DRAWINGS WILL BE STAMPED AND RETURNED TO SHOW ONE OF THE FOLLOWING: REVIEWED RELEASED FOR FABRICATION REVIEWED AS NOTED RELEASED FOR FABRICATION AFTER REVISIONS NOTED ARE MADE REVISE AND RESUBMIT CORRECT AND RESUBMIT FOR REVIEW PRIOR TO FABRICATION. NOT REVIEWED SHOWS WORK WHICH IS NOT WITHIN THE SCOPE OF STRUCTURAL CONSULTING SERVICES.		1. STRUCTURAL DESIGN IS BASED ON THE GEOTECHNICAL REPORT PREPARED BY ENGLOBE REPORT NO. 0221037-008 DATED JANUARY 19, 2026 AND ENGLOBE GEOTECHNICAL LETTER (MASW TEST, REFERENCE NO. 0221037-007) DATED FEBRUARY 25, 2026. 2. REFER TO THE GEOTECHNICAL REPORT FOR INFORMATION ON GEOTECHNICAL CONDITIONS, FOUNDATION RECOMMENDATIONS, AND FOR ALL EARTHWORK INCLUDING EXCAVATION, BACKFILL, AND SUBGRADE PREPARATION. ALSO REFER TO ARCHITECTURAL DRAWINGS AND SPECIFICATIONS. 3. CONSTRUCT ALL FOOTINGS ON STRATA CAPABLE OF SUPPORTING THE DESIGN BEARING RESISTANCE NOTED: • 300 kPa AT ULS (ULTIMATE LIMIT STATES DESIGN) • 200 kPa AT SLS (SERVICEABILITY LIMIT STATES DESIGN) FOR RAFT FOUNDATION THE DESIGN BEARING RESISTANCE NOTED: • 250 kPa AT ULS (ULTIMATE LIMIT STATES DESIGN) • 150 kPa AT SLS (SERVICEABILITY LIMIT STATES DESIGN) 4. FOR FROST PROTECTION, MINIMUM DISTANCE FROM FINISHED GRADE TO UNDERSIDE OF PERIMETER FOOTINGS AND FOOTINGS IN UNHEATED AREAS TO BE NOT LESS THAN 1200. 5. BEARING ELEVATIONS SHOWN ON STRUCTURAL DRAWINGS ARE ANTICIPATED MINIMUM DEPTHS. FINAL BEARING ELEVATIONS AND CAPACITY MUST BE REVIEWED AND APPROVED BY THE GEOTECHNICAL CONSULTANT PRIOR TO CONSTRUCTING FOOTINGS. ANY DEVIATIONS FROM THE CONTRACT DOCUMENTS TO BE REVIEWED WITH THE STRUCTURAL CONSULTANT PRIOR TO PLACING FORMWORK. 6. MODULUS OF SUBGRADE REACTION FOR DESIGN OF RAFT SLAB IS 8000 kPa/m. CONSTRUCT SUBGRADE UNDER THE SLAB ON GRADE IN ACCORDANCE WITH THE GEOTECHNICAL REPORT. 7. CENTRE FOOTINGS AND PIERS UNDER CENTROID OF COLUMNS, OR WHERE THERE ARE NO COLUMNS ABOVE, CENTER UNDER WALLS OR GRADE BEAMS, UNLESS OTHERWISE NOTED. 8. UNLESS OTHERWISE NOTED, THE LONGER DIMENSION OF RECTANGULAR SPREAD FOOTINGS TO BE PARALLEL TO THE LONGER COLUMN DIMENSION. 9. LOCATE ALL EXISTING UNDERGROUND SERVICES PRIOR TO EXCAVATION. 10. THE LINE OF SLOPE BETWEEN ADJACENT EXCAVATIONS FOR FOOTINGS OR TRENCHES SHALL NOT EXCEED A RISE OF 7 IN A RUN OF 10, UNLESS OTHERWISE APPROVED BY THE GEOTECHNICAL CONSULTANT. REFER TO TYPICAL DETAILS. 11. KEEP EXCAVATION DRAINED AND FREE OF WATER AT ALL TIMES. REFER TO GEOTECHNICAL REPORT FOR REQUIRED DEWATERING PROCESS. 12. PROTECT FOOTINGS, WALLS, SLAB-ON-GRADE AND ADJACENT SOIL AGAINST FREEZING AND FROST ACTION AT ALL TIMES DURING CONSTRUCTION. DO NOT POUR CONCRETE AGAINST FROZEN EARTH. DO NOT USE EARTH FORTS UNLESS APPROVED THE GEOTECHNICAL ENGINEER AND THE STRUCTURAL CONSULTANT. 13. FOR ELEMENTS CAST AGAINST SOIL, INCREASE SIZE SHOWN ON THE DRAWINGS AS REQUIRED TO OBTAIN 75 (3") CONCRETE COVER AGAINST SOIL. 14. DO NOT BACKFILL AGAINST WALLS RETAINING EARTH UNTIL ELEMENTS PROVIDING LATERAL SUPPORT, INCLUDING SLABS ON GRADE AND SUSPENDED LEVELS, ARE COMPLETED AND COLUMNS HAVE REACHED 70% OF ITS DESIGN STRENGTH. 15. FOR ELEMENTS THAT ARE TO BE BACKFILLED ON BOTH SIDES, PLACE BACKFILL SIMULTANEOUSLY ON BOTH SIDES SUCH THAT HEIGHTS DO NOT VARY BY MORE THAN 300 (1'-7") FROM ONE SIDE TO THE OTHER. 16. FURNISH ALL SIDES OF FOOTINGS UNLESS OTHERWISE NOTED OR APPROVED BY GEOTECHNICAL ENGINEER. INCREASE COVER TO REINFORCING.	GN-007 December 22, 2021	
QUALITY ASSURANCE		GN-004 March 8, 2022			CONCRETE	GN-008 December 22, 2021	
1. COOPERATE WITH CONSULTANTS DOING GENERAL REVIEW AND WITH ALL INSPECTION AND TESTING AGENCIES, ASSIST IN THEIR WORK AND PROVIDE SAFE ACCESS TO WORK AREAS AS REQUIRED. PROVIDE REASONABLE NOTICE (NOT LESS THAN TWO WORKING DAYS OR 48 HOURS, WHICHEVER IS GREATER), PRIOR TO CONCEALING ANY WORK THAT REQUIRES INSPECTION, REVIEW, OR TESTING. SCHEDULE THIS WORK TO OCCUR DURING NORMAL BUSINESS HOURS. WORK TO BE GENERALLY COMPLETE AT THE TIME OF THE REVIEW. 2. THE STRUCTURAL CONSULTANT WILL PROVIDE PERIODIC GENERAL REVIEW OF A REPRESENTATIVE SAMPLE OF THE STRUCTURAL WORKS DESIGNED BY THE CONSULTANT TO CHECK GENERAL CONFORMANCE WITH THE STRUCTURAL DRAWINGS AND SPECIFICATIONS. THESE REVIEWS DO NOT ALLEVIATE THE CONTRACTOR'S RESPONSIBILITY TO IMPLEMENT AND MAINTAIN AN APPROPRIATE QUALITY CONTROL PROGRAM. 3. ENSURE THAT CONSTRUCTION REVIEW IS PROVIDED FOR ALL STRUCTURAL WORK DESIGNED BY PROFESSIONAL ENGINEERS RETAINED BY THE CONTRACTOR. CONSTRUCTION REVIEW TO BE BY THE ENGINEERS RESPONSIBLE FOR THE DESIGN, OR BY OTHER PROFESSIONAL ENGINEERS LICENSED AND INSURED IN THE PROVINCE OF ONTARIO AND DESIGNATED BY THE ENGINEER RESPONSIBLE FOR THE DESIGN. SUBMIT CONSTRUCTION REVIEW REPORTS FOR THE CONSULTANT'S RECORDS UPON REQUEST. 4. MAINTAIN A QUALITY CONTROL PLAN FOR STRUCTURAL WORK AND MAKE IT AVAILABLE TO THE CONSULTANT UPON REQUEST. AT A MINIMUM, THE PLAN TO INCLUDE: 1. NAMES OF PERSONNEL RESPONSIBLE FOR EXECUTION OF THE PLAN. 2. MEANS AND METHODS FOR CONFIRMING MATERIAL COMPLIANCE WITH SPECIFICATIONS AND ASSOCIATED DOCUMENTATION PROCEDURES. 3. PROGRAM FOR CONFIRMING AND DOCUMENTING COMPLIANCE OF SUB-TRADE QUALIFICATIONS AND THEIR INDIVIDUAL EMPLOYEES AND SUB-CONTRACTORS. 4. PROCEDURES FOR REVIEWING COMPLIANCE IN THE FIELD WITH CONSTRUCTION DOCUMENTS INCLUDING DOCUMENTATION OF LOCATIONS REVIEWED, PHOTOGRAPHS TAKEN, AND TIMING FOR REVIEW. THE CONTRACTOR'S REVIEW MUST BE COMPLETED PRIOR TO REVIEW OF THE CONSULTANT. 5. PROCEDURES FOR RECTIFYING DEFICIENCIES NOTED BY THE CONTRACTOR, CONSULTANTS AND INDEPENDENT INSPECTION AGENCIES.					<table><tr><th>ELEMENT</th><th>MIN. COMPRESSIVE STRENGTH (MPa) 28 DAYS</th><th>EXPOSURE CLASS</th><th>SPECIAL REQUIREMENTS & REMARKS</th></tr><tr><td>FOOTINGS</td><td>30</td><td>N</td><td></td></tr><tr><td>RAFT FOUNDATIONS</td><td>30</td><td>N</td><td></td></tr><tr><td>PIERS & PLASTERS (BELOW GRADE)</td><td>30</td><td>N</td><td></td></tr><tr><td>PIERS & PLASTERS (ABOVE GRADE)</td><td>30</td><td>F2</td><td></td></tr><tr><td>GRADE BEAMS</td><td>30</td><td>N</td><td></td></tr><tr><td>FOUNDATION WALLS (BELOW GRADE)</td><td>30</td><td>N</td><td></td></tr><tr><td>FOUNDATION WALLS (ABOVE GRADE)</td><td>35</td><td>C1</td><td></td></tr><tr><td>RETAINING WALLS</td><td>35</td><td>F2/C1</td><td>USE C1 IF ADJACENT TO SIDEWALKS OR DRIVEWAYS</td></tr><tr><td>SHEAR WALLS</td><td>35</td><td>NF2/C1</td><td>USE F2 FOR EXTERIOR SHEAR WALLS</td></tr><tr><td>OTHER INTERIOR WALLS</td><td>35</td><td>N</td><td></td></tr><tr><td>COLUMN</td><td>35</td><td>N</td><td></td></tr><tr><td>SLAB-ON-GRADE (INTERIOR)</td><td>25</td><td>N</td><td>AT RESILIENT FINISHES, USE MAX W/CW-40.45</td></tr><tr><td>SLAB-ON-GRADE (UNHEATED VEHICLE ACCESSIBLE AREAS, SIDEWALKS, FROST SLABS)</td><td>32</td><td>C2</td><td></td></tr><tr><td>INTERIOR FORMED SLABS & BEAMS</td><td>35</td><td>N</td><td></td></tr><tr><td>EXTERIOR FORMED SLABS & BEAMS (SUCH AS BALCONIES)</td><td>30 MIN</td><td>F1</td><td></td></tr><tr><td>SLABS ON STEEL DECK</td><td>20</td><td>N</td><td></td></tr><tr><td>NON-STRUCTURAL TOPPINGS, HOUSEKEEPING PADS</td><td>25</td><td>N</td><td>MINIMAL SIZE OF COARSE AGGREGATE: 10mm FOR TOPPINGS BETWEEN 25 AND 35 THICK, 14mm FOR TOPPINGS BETWEEN 35 AND 50 THICK</td></tr><tr><td>LEAN CONCRETE, MUDSLABS</td><td>10</td><td>N</td><td></td></tr></table> 1. WHERE EXPOSURE CLASS IS NOTED 'N' / 'F2', USE F-2 EXPOSURE CLASS FOR PERIMETER AND EXTERIOR NON INSULATED ELEMENTS ABOVE THE FROST LINE, AND FOR ELEMENTS IN INTERIOR UNHEATED SPACES, WHICH ARE SUSCEPTIBLE TO FREEZING. USE N EXPOSURE CLASS FOR ELEMENTS PROTECTED FROM FREEZING. 2. LIMIT MAXIMUM AGGREGATE SIZE TO 10 (3/4") FOR COLUMNS WITH SMALLEST DIMENSION LESS THAN 300 (12"), FOR WALLS LESS THAN 200 (8") THICK, AND FOR TOPPINGS LESS THAN 75 (3") THICK. 3. MINIMUM DOSAGE = 10% of 30% SOLUTION OF CALCIUM NITRATE, AS PER CSA-S413. 4. REFER TO CANCSA A23.1 FOR THE MAXIMUM WATER/CEMENT RATIO, MINIMUM COMPRESSIVE STRENGTH, AIR CONTENT, CURING REQUIREMENTS, CHLORIDE ION PENETRABILITY, AND ALTERNATE CEMENT TYPE TO MEET THE REQUIREMENTS FOR THE NOTED EXPOSURE CLASS. 5. WHERE ABSORPTION SPECIFICATIONS ARE PROVIDED, PROVIDE MINIMUM AMOUNT OF SUPPLEMENTAL CEMENTING MATERIALS SPECIFIED FOR THE OVERALL PROJECT.	ELEMENT	MIN. COMPRESSIVE STRENGTH (MPa) 28 DAYS	EXPOSURE CLASS	SPECIAL REQUIREMENTS & REMARKS	FOOTINGS	30	N		RAFT FOUNDATIONS	30	N		PIERS & PLASTERS (BELOW GRADE)	30	N		PIERS & PLASTERS (ABOVE GRADE)	30	F2		GRADE BEAMS	30	N		FOUNDATION WALLS (BELOW GRADE)	30	N		FOUNDATION WALLS (ABOVE GRADE)	35	C1		RETAINING WALLS	35	F2/C1	USE C1 IF ADJACENT TO SIDEWALKS OR DRIVEWAYS	SHEAR WALLS	35	NF2/C1	USE F2 FOR EXTERIOR SHEAR WALLS	OTHER INTERIOR WALLS	35	N		COLUMN	35	N		SLAB-ON-GRADE (INTERIOR)	25	N	AT RESILIENT FINISHES, USE MAX W/CW-40.45	SLAB-ON-GRADE (UNHEATED VEHICLE ACCESSIBLE AREAS, SIDEWALKS, FROST SLABS)	32	C2		INTERIOR FORMED SLABS & BEAMS	35	N		EXTERIOR FORMED SLABS & BEAMS (SUCH AS BALCONIES)	30 MIN	F1		SLABS ON STEEL DECK	20	N		NON-STRUCTURAL TOPPINGS, HOUSEKEEPING PADS	25	N	MINIMAL SIZE OF COARSE AGGREGATE: 10mm FOR TOPPINGS BETWEEN 25 AND 35 THICK, 14mm FOR TOPPINGS BETWEEN 35 AND 50 THICK	LEAN CONCRETE, MUDSLABS	10	N		
ELEMENT	MIN. COMPRESSIVE STRENGTH (MPa) 28 DAYS	EXPOSURE CLASS	SPECIAL REQUIREMENTS & REMARKS	
FOOTINGS	30	N	
RAFT FOUNDATIONS	30	N	
PIERS & PLASTERS (BELOW GRADE)	30	N	
PIERS & PLASTERS (ABOVE GRADE)	30	F2	
GRADE BEAMS	30	N	
FOUNDATION WALLS (BELOW GRADE)	30	N	
FOUNDATION WALLS (ABOVE GRADE)	35	C1	
RETAINING WALLS	35	F2/C1	USE C1 IF ADJACENT TO SIDEWALKS OR DRIVEWAYS	
SHEAR WALLS	35	NF2/C1	USE F2 FOR EXTERIOR SHEAR WALLS	
OTHER INTERIOR WALLS	35	N	
COLUMN	35	N	
SLAB-ON-GRADE (INTERIOR)	25	N	AT RESILIENT FINISHES, USE MAX W/CW-40.45	
SLAB-ON-GRADE (UNHEATED VEHICLE ACCESSIBLE AREAS, SIDEWALKS, FROST SLABS)	32	C2	
INTERIOR FORMED SLABS & BEAMS	35	N	
EXTERIOR FORMED SLABS & BEAMS (SUCH AS BALCONIES)	30 MIN	F1	
SLABS ON STEEL DECK	20	N	
NON-STRUCTURAL TOPPINGS, HOUSEKEEPING PADS	25	N	MINIMAL SIZE OF COARSE AGGREGATE: 10mm FOR TOPPINGS BETWEEN 25 AND 35 THICK, 14mm FOR TOPPINGS BETWEEN 35 AND 50 THICK	
LEAN CONCRETE, MUDSLABS	10	N	

Key to Detail Location

NO.

NO.

Drawing Number

If this sheet is not 46 7/8" x 33 1/8" (1189 x 841 mm) it is a reduced print - Read diag. accordingly.

Contractors must check and verify all dimensions on the job and report any discrepancies to the Architect before proceeding with the work.

All prints and specifications are the property of the Architect and must be returned at the completion of the work.

Drawings should not be scaled.

No	Date	Revision/Issued
1	2025-12-15	ISSUED FOR 30% CONSTRUCTION DOCUMENTS
2	2026-03-13	ISSUED FOR BUILDING PERMIT
3	2026-04-10	ISSUED FOR 75% CONSTRUCTION DOCUMENTS
4	2026-05-15	ISSUED FOR 90% CONSTRUCTION DOCUMENTS
5	2026-07-08	ISSUED FOR TENDER

consultants	
architect	CS&P Architects Inc. 2345 Yonge St., Suite 200 Toronto, ON, M4P 2E5 Phone: 416-462-5002 Fax: 416-462-5040
civil engineer	SSS Consulting Group Ltd. 30 Centurion Drive, Suite 100 Markham, ON, L3R 8B8 Phone: 905-475-1800 Fax: 905-475-5535
structural engineer	LEA Consulting Ltd. 40 University Ave., Suite 503 Toronto, ON, M5J 1T1 Phone: 905-470-0015
mechanical engineer	Smith + Andersen 4211 Yonge Street Toronto, ON, M2P 2A9 Phone: 416-487-8151
electrical engineer	Smith + Andersen 4211 Yonge Street Toronto, ON, M2P 2A9 Phone: 416-487-8151
landscape architect	Quinn Design Associates Inc. 180 John Street Toronto, ON, M5T 1X5 Phone: 416-962-8700

REGISTERED PROFESSIONAL ENGINEER
2026-07-08
LEA CONSULTING LTD.
FALL 2024
PROVINCE OF ONTARIO

LEA Consulting Ltd.
40 University Avenue, Suite 503
Toronto, Ontario M5J 1T1
Tel: 905 470 0015
Fax: 905 470 0030
WWW.LEA-CA

THE STERLING HALL SCHOOL

99 Cartwright Avenue, Toronto, ON M6A 1V4

GENERAL NOTES

scale: 1 : 20
date: 2026-07-08
drawn: H.R.
checked by: E.C.
project number: 22317
drawing number: S100
Revision: 5

CONCRETE COVER TO REINFORCING STEEL				GN-009 December 22, 2021	STRUCTURAL STEEL	GN-012 December 22, 2021	LOAD BEARING MASONRY	GN-017 December 22, 2021	
CONCRETE COVER TABLE WITH 2 HOUR FIRE RATING, NOT PRESTRESSED <table><tr><th rowspan="3">STRUCTURAL ELEMENT</th><th rowspan="3">BAR SIZE (M)</th><th colspan="4">BUILDING INTERIOR (WITHIN VAPOUR BARRIER) BELOW GRADE (EXCLUDE PARKING STRUCTURE) COVER (mm)</th></tr><tr><th>TOP</th><th>BOTTOM</th><th>TOP</th><th>SIDE</th></tr><tr><th></th><th></th><th></th><th></th></tr><tr><td>FOOTING (WITHOUT FORMWORK)</td><td>≤ 35</td><td>50</td><td>75</td><td>75</td><td>75</td></tr><tr><td>FOOTING (WITH FORMWORK)</td><td>≤ 35</td><td>50</td><td>75</td><td>50</td><td></td></tr><tr><td>GRADE BEAM AND PIER (WITH FORMWORK / LINER)</td><td>≤ 35</td><td>50</td><td>50</td><td>50</td><td></td></tr><tr><td>COLUMN (TO TIE)</td><td>≤ 35</td><td></td><td></td><td>40</td><td></td></tr><tr><td rowspan="2">SHEAR WALL</td><td>≤ 25</td><td></td><td></td><td>25</td><td></td></tr><tr><td>≤ 30</td><td></td><td></td><td>30</td><td></td></tr><tr><td rowspan="2">BEAM (TO STIRRUP)</td><td>≤ 35</td><td>30</td><td>30</td><td>30</td><td></td></tr><tr><td>≤ 35</td><td></td><td></td><td></td><td></td></tr><tr><td>PERIMETER FOUNDATION WALL (EXTERIOR FACE, REINFORCEMENT - CAST AGAINST EARTH)</td><td>≤ 35</td><td></td><td></td><td>75</td><td></td></tr><tr><td>PERIMETER FOUNDATION WALL (EXTERIOR FACE, NOT CAST AGAINST EARTH + INTERIOR FACE)</td><td>≤ 25</td><td></td><td></td><td>40</td><td></td></tr><tr><td rowspan="2">BELOW GRADE SLAB</td><td>≤ 25</td><td>25</td><td>25</td><td></td><td></td></tr><tr><td>≤ 30</td><td>30</td><td>30</td><td></td><td></td></tr><tr><td></td><td>≤ 35</td><td>35</td><td>35</td><td></td><td></td></tr></table>				STRUCTURAL ELEMENT	BAR SIZE (M)	BUILDING INTERIOR (WITHIN VAPOUR BARRIER) BELOW GRADE (EXCLUDE PARKING STRUCTURE) COVER (mm)				TOP	BOTTOM	TOP	SIDE					FOOTING (WITHOUT FORMWORK)	≤ 35	50	75	75	75	FOOTING (WITH FORMWORK)	≤ 35	50	75	50		GRADE BEAM AND PIER (WITH FORMWORK / LINER)	≤ 35	50	50	50		COLUMN (TO TIE)	≤ 35			40		SHEAR WALL	≤ 25			25		≤ 30			30		BEAM (TO STIRRUP)	≤ 35	30	30	30		≤ 35					PERIMETER FOUNDATION WALL (EXTERIOR FACE, REINFORCEMENT - CAST AGAINST EARTH)	≤ 35			75		PERIMETER FOUNDATION WALL (EXTERIOR FACE, NOT CAST AGAINST EARTH + INTERIOR FACE)	≤ 25			40		BELOW GRADE SLAB	≤ 25	25	25			≤ 30	30	30				≤ 35	35	35			CONFORM TO CSA S16: "LIMIT STATES DESIGN OF STEEL STRUCTURES" 1. FABRICATOR SHALL BE CERTIFIED BY CANADIAN WELDING BUREAU UNDER REQUIREMENTS OF CSA W47.1, DIVISION 1 OR 2 2. MATERIALS: TO CSA G40.21 UNLESS OTHERWISE NOTED, WITH THE FOLLOWING GRADES: A. WIDE FLANGE SECTIONS - 350W B. CHANNELS, ANGLES - 350W C. PLATES, BARS - 300W D. HOLLOW STRUCTURAL SECTIONS (HSS) - 350W (CLASS 'C') OR ASTM A500, 345MPa (GRADE 'C') E. GALVANIZED HSS 350W (CLASS '1') OR STRESS-RELIEVED PRIOR TO GALVANIZING F. STEEL PIPE - ASTM A53, 40W G. STRUCTURAL STEEL BOLTS - ASTM A325M, UNLESS NOTED H. ANCHOR RODS - 300W I. SPECIAL ANCHOR RODS - ASTM F1554 GRADE 105 (WHERE SHOWN ON DRAWINGS) 3. DETAILS ON STRUCTURAL DRAWINGS SHOW DESIGN INTENT. REFER TO SPECIFICATIONS FOR CONNECTION DESIGN, DETAILING, FABRICATION, AND SECTION REQUIREMENTS 4. DO NOT CUT HOLES OR OTHERWISE MODIFY STRUCTURAL MEMBERS ON SITE 5. CLEAN SURFACES DOWN TO BARE METAL AND APPLY TWO COATS OF ZINC-RICH TOUCH-UP PAINT TO ANY GALVANIZED SURFACE THAT HAS BEEN DAMAGED OR FIELD WELDED 6. PROVIDE ALL ERECTION BRACING REQUIRED TO KEEP THE STRUCTURE STABLE AND IN ALIGNMENT DURING CONSTRUCTION 7. WHERE STRUCTURAL DRAWINGS INDICATE PROTECTED ZONES, DO NOT FASTEN OR OTHERWISE CONNECT ANY STRUCTURAL OR NON-STRUCTURAL ELEMENT TO THOSE ZONES, WITH EXCEPTION OF STEEL DECK CONNECTED WITH 19 (3/4") PUDDLE WELDS. FAILURE TO ADHERE WILL REQUIRE COMPLETE REPLACEMENT OF THE AFFECTED MEMBER 8. WHERE MOMENT CONNECTIONS ARE SHOWN ON PLAN PROVIDE CONNECTION FOR FULL MEMBER CAPACITY UNLESS NOTED OTHERWISE 9. DISTRIBUTE HANGER LOADS FROM MECHANICAL AND HEAVY ELECTRICAL SERVICES SUSPENDED FROM STEELWORK UNIFORMLY ALONG MEMBERS. DO NOT CAUSE TWISTING OF STEEL MEMBERS OR EXCESSIVE BENDING OF MEMBER FLANGES. ALTERNATE HANGER POSITION ON EITHER SIDE OF MEMBERS 10. WHERE SEISMIC RESTRAINTS ARE REQUIRED FOR NON-STRUCTURAL ELEMENTS, APPLY LOADS IN THE PLANE OF PRIMARY STRUCTURAL ELEMENTS AND DO NOT EXCEED 1.5N 11. DO NOT APPLY LATERAL LOADS TO MEMBERS UNLESS APPROVED BY THE CONSULTANT 12. ASSESS MEMBERS' ERECT USING SOFTENED SLINGS OR OTHER METHODS SUCH THAT THEY ARE NOT DAMAGED. PROVIDE PADDING AS REQUIRED TO PROTECT WHILE RIGGING AND ALIGNING. WELD TABS FOR TEMPORARY BRACINGS AND SAFETY CABLES ONLY AT POINTS CONCEALED FROM VIEW IN THE COMPLETE STRUCTURE OR WHERE APPROVED BY THE CONSULTANT 13. ASSESS MEMBERS' REMOVE ALL FIELD CONNECTION AIDS ADDED TO ALLOW ALIGNMENT, FIT UP AND WELDING. REMOVE WELDS AT RUN-OUT TABS TO MATCH ADJACENT SURFACE, AND GRIND SMOOTH. PLUG WELD AND GRIND SMOOTH HOLES FOR ERECTION BOLTS 14. GROUT UNDER BASE PLATES AND BEARING PLATES USING PROCEDURES IN ACCORDANCE WITH MANUFACTURER'S RECOMMENDATIONS. PROVIDE 100% CONTACT OVER GROUDED AREA 15. GROUT COLUMN BASE PLATES AND BEAM BEARING PLATES AS SOON AS STEELWORK IS COMPLETED. DO NOT ADD LOAD ON STEELWORK UNTIL GROUTING IS COMPLETED AND GROUT STRENGTH HAS REACHED AT LEAST 20 MPa	CONFORM TO CSA A371 "MASONRY CONSTRUCTION FOR BUILDINGS" AND CSA S304.1 "DESIGN OF MASONRY STRUCTURE" 1. MATERIALS: A. HOLLOW BLOCK: CSA A185.1 - H155AM B. SOLID BLOCK: CSA A185.1 - SF155AM C. MORTAR: CSA A179.1 - TYPE S D. MASONRY GROUT: CSA A179M - COARSE GROUT, 1:3:2 - CEMENT: SAND: PEA-STONE BY VOLUME E. WITH: SLUMP: OR APPROVED PRE-BAGGED MATERIAL 2. MASONRY CONTRACTOR IS TO BE A MEMBER OF THE CANADIAN MASONRY CONTRACTORS ASSOCIATION. 3. NON-LOAD BEARING MASONRY WALLS ARE NOT NECESSARILY SHOWN ON STRUCTURAL DRAWINGS. SEE ARCHITECTURAL DRAWINGS 4. LAY UNITS IN RUNNING BOND. ALL FACE SHELLS TO BE FULLY BEDDED. UNLESS NOTED OTHERWISE, DO NOT USE MORTAR WHERE GROUT IS SPECIFIED 5. PROVIDE LADDER TYPE HORIZONTAL JOINT REINFORCING PER ARCHITECTURAL SPECIFICATIONS, UNLESS OTHERWISE NOTED. USE CORNER TYPE LADDER REINFORCING AT ALL MASONRY WALL CORNERS AND INTERSECTIONS 6. WHERE MASONRY WALLS ABUT COLUMNS OR CONCRETE WALLS, PROVIDE 25 WIDE MOVEMENT JOINTS BETWEEN THEM AND FILL WITH COMPRESSIBLE MATERIAL 7. PROVIDE LATERAL SUPPORT AT TOPS OF ALL WALLS. REFER TO ARCHITECTURAL PROJECT DETAILS AND ARCHITECTURAL SPECIFICATIONS 8. UNLESS OTHERWISE NOTED, PROVIDE MINIMUM 25 (1") DEFLECTION GAP AT TOP OF ALL NON-LOAD BEARING MASONRY WALLS 9. WHERE STRUCTURAL WALLS ABUT COLUMNS OR CONCRETE WALLS, PROVIDE 25 WIDE MOVEMENT JOINTS BETWEEN THEM AND FILL WITH COMPRESSIBLE MATERIAL 10. PROVIDE VERTICAL MOVEMENT JOINTS (MJ) IN NON-LOAD BEARING MASONRY WALLS AS SHOWN ON TYPICAL DETAILS. THE OPENINGS ARE NOT NECESSARILY SHOWN ON STRUCTURAL DRAWINGS, REFER TO ARCHITECTURAL, MECHANICAL AND ELECTRICAL DRAWINGS 11. PROVIDE MIN. 150 (7/16") DEEP BOND BEAMS AT TOP OF WALLS. REINFORCE WITH MIN. 1-15 TOP AND BOTTOM CONTINUOUS AND GROUT SOLID. CARRY ALL VERTICAL REINFORCING BARS CONTINUOUSLY THROUGH BOND BEAM. 12. REINFORCED MASONRY: A. SEE PLANS AND DETAILS FOR STRUCTURAL MASONRY REINFORCING B. FOR NON-LOAD BEARING MASONRY, SEE TYPICAL DETAILS FOR MINIMUM SEISMIC MASONRY REINFORCING C. MASONRY CELLS TO BE REINFORCED ARE TO BE CLEAR OF CONDUITS AND OVER-HANGING MORTAR OR DEBRIS D. SPLICES FOR MASONRY WALL REINFORCING TO BE: WIRE REINFORCING: 200 (8") 10M BARS: 450 (18") 15M BARS: 650 (26") 20M BARS: 900 (36") 25M BARS: 1100 (43") E. LOCATE VERTICAL BARS ACCURATELY WITHIN CELLS AS INDICATED ON DRAWINGS. HOLD IN POSITION AND BOTTOM. USE REBAR POSITIONERS AS REQUIRED F. PROVIDE VERTICAL DOWELS AT BASE OF WALLS TO MATCH VERTICAL REINFORCING. EMBED INTO SLAB WITH STANDARD HOOKS OR PROVIDE CLASS B LAP INTO FOUNDATION WALLS BELOW (AS APPLICABLE) G. REINFORCE ALL SIDES OF WALL OPENINGS EXCEEDING 1000 (3'-4") IN WIDTH OR HEIGHT WITH ADDITIONAL 1-15 HORIZONTAL AND VERTICAL AS APPROPRIATE. EXTEND 600 (2'-0") BEYOND OPENING. PLACE HORIZONTAL BARS IN BLOCKS WITH PREFORMED CELLS WHICH ALLOW PASSING OF VERTICAL BARS, WHERE STEEL LINELS ARE USED, OFFSET VERTICALS TO CLEAR LINEL BEARING. H. ADD 1-15 VERTICAL AT WALL ENDS AND ON EACH SIDE OF MOVEMENT JOINTS 13. GROUT CELLS CONTAINING VERTICAL OR HORIZONTAL REINFORCEMENT ONLY. IF MASONRY WALLS ARE AS 'GROUTED SOLID' ON PLAN, THEN GROUT ALL CELLS FULLY 14. USE 150 (7/16") GROUTING PROCEDURE UNLESS OTHERWISE APPROVED IN WRITING BY THE STRUCTURAL CONSULTANT. PLACE GROUT IN LIFTS NOT EXCEEDING 1500 (5'-0") HEIGHT. TERMINATE EACH LIFT 40 (1 1/2") BELOW TOP OF MASONRY UNIT 15. UNLESS OTHERWISE NOTED, PRE-CAST JOISTS IN MASONRY UNITS BELOW BEAM AND JOIST SUPPORTS WITH GROUT FOR A MINIMUM VERTICAL DEPTH OF 600 (2'-0") AND A LENGTH EXTENDING MINIMUM 200 (8") BEYOND THE EDGES OF BEARING PLATES. SEE TYPICAL DETAILS FOR ADDITIONAL REINFORCING AND GROUTING UNDER ROOF BEAMS AND JOISTS 16. FULLY GROUT ALL WALL POCKETS AFTER INSTALLATION OF STEEL BEAMS OR JOISTS			
STRUCTURAL ELEMENT	BAR SIZE (M)	BUILDING INTERIOR (WITHIN VAPOUR BARRIER) BELOW GRADE (EXCLUDE PARKING STRUCTURE) COVER (mm)	
		TOP	BOTTOM			TOP	SIDE	
FOOTING (WITHOUT FORMWORK)	≤ 35	50	75	75	75	
FOOTING (WITH FORMWORK)	≤ 35	50	75	50	
GRADE BEAM AND PIER (WITH FORMWORK / LINER)	≤ 35	50	50	50	
COLUMN (TO TIE)	≤ 35			40	
SHEAR WALL	≤ 25			25	
	≤ 30			30	
BEAM (TO STIRRUP)	≤ 35	30	30	30	
	≤ 35	
PERIMETER FOUNDATION WALL (EXTERIOR FACE, REINFORCEMENT - CAST AGAINST EARTH)	≤ 35			75	
PERIMETER FOUNDATION WALL (EXTERIOR FACE, NOT CAST AGAINST EARTH + INTERIOR FACE)	≤ 25			40	
BELOW GRADE SLAB	≤ 25	25	25	
	≤ 30	30	30	
	≤ 35	35	35	
CONCRETE REINFORCEMENT				GN-009A December 22, 2021	POST-INSTALLED ANCHORS AND DOWELS	GN-011 December 22, 2021	STEEL ROOF DECK & COMPOSITE FLOOR SLABS	GN-014 December 22, 2021	
1. REINFORCEMENT IS TO CONFORM TO THE FOLLOWING STANDARDS: A. DEFORMED BARS: CAN/CSA S30.18, GRADE 400R B. WELDED DEFORMED BARS: CAN/CSA S30.18, GRADE 400W C. WELDED WIRE FABRIC: ASTM A185.1, GRADE 40W D. EPOXY COATING: ASTM D3683 2. PROVIDE MIN. 24 HOURS NOTICE PRIOR TO CLOSING FORMS OR PLACING CONCRETE TO ALLOW FOR REINFORCING STEEL REVIEW 3. BARS MARKED CONTINUOUS TO BE TERMINATED IN STANDARD HOOKS AT ENDS AND SPLICED USING CLASS B LAPS. DO NOT SHORTEN HOOKS TO ACCOMMODATE MEMBER DIMENSION. 4. ALL REBAR HOOKS TO BE STANDARD LENGTH 18" OR 18" HOOKS. REMAIN LENGTHS LISTED ON DRAWINGS DO NOT INCLUDE THE HOOK LENGTH. 5. WHERE TWO BARS OF DIFFERENT SIZE ARE LAPPED IN TENSION, SPLICE LENGTH TO BE EQUAL TO THE SMALLER BARS TENSION LAP SPLICE, OR TO THE LARGER BARS TENSION DEVELOPMENT LENGTH, WHICHEVER IS LONGER 6. WHERE TWO BARS OF DIFFERENT SIZE ARE LAPPED IN COMPRESSION, SPLICE LENGTH TO BE EQUAL TO THE SMALLER BARS COMPRESSION LAP SPLICE, OR TO THE LARGER BARS COMPRESSION DEVELOPMENT LENGTH, WHICHEVER IS LONGER 7. PROVIDE ADDITIONAL SUPPORT BARS AS REQUIRED TO ADEQUATELY SUPPORT AND SECURE ALL REINFORCEMENT AND PREVENT MOVEMENT WHEN PLACING CONCRETE 8. PROVIDE SUFFICIENT CHAIRS TO REINFORCING TO MAINTAIN SPECIFIED CONCRETE COVER 9. ALL REINFORCING TO BE CLEAN, FREE OF LOOSE SCALE, OIL, DIRT, RUST, AND ANY OTHER FOREIGN COATING THAT AFFECT BONDING CAPACITY 10. MINIMUM CLEAR CONCRETE COVER TO REINFORCEMENT CLOSEST TO THE SURFACE TO BE AS FOLLOWS UNLESS NOTED OTHERWISE ON THE DRAWINGS 11. WALLS: A. UNLESS OTHERWISE NOTED ON DRAWINGS, SCHEDULES OR NOTES, MINIMUM REINFORCEMENT FOR CONCRETE WALLS TO BE AS FOLLOWS: a. 150 MAXIMUM WALL: 10 @ 300 (12") H + 10 @ 400 (16") V IN CENTRE b. 200 MAXIMUM WALL: 10 @ 250 (10") H + 10 @ 300 (12") V IN CENTRE c. 250 MAXIMUM WALL: 10 @ 400 (16") HEF + 10 @ 500 (20") VEF d. 300 MAXIMUM WALL: 10 @ 300 (12") HEF + 10 @ 400 (17") VEF e. VERTICAL REINFORCING TO BE OUTSIDE LAYER B. REFER TO TYPICAL DETAILS FOR REINFORCING REQUIRED AT WALL CORNERS, INTERSECTIONS AND OPENINGS, AND FOR MINIMUM COVERING REQUIREMENTS BETWEEN WALLS AND SLABS 12. SLABS: A. UNLESS OTHERWISE SPECIFIED ON PLANS, PROVIDE BOTTOM TEMPERATURE REINFORCEMENT IN BOTH DIRECTIONS FOR FRAMED SLABS IN ACCORDANCE WITH TYPICAL DETAILS B. DO NOT ELIMINATE, CUT, OR DISPLACE REINFORCING TO ACCOMMODATE MECHANICAL AND ELECTRICAL SLEEVES, OPENINGS OR HARDWARE. SPREAD REINFORCING AROUND SLEEVES. PROVIDE ADDITIONAL REINFORCING AS SHOWN IN TYPICAL DETAILS AND DRAWINGS FOR OPENINGS LARGER THAN 450 X 450 (18"X18"). IF OPENINGS, SLEEVES, OR HARDWARE CANNOT BE LOCATED AS SPECIFIED, OBTAIN APPROVAL OF MODIFICATIONS FROM CONSULTANT PRIOR TO PLACING CONCRETE				1. UNLESS OTHERWISE NOTED, ANCHORAGE TO CONCRETE TO BE: A. WHERE DRILLED CONCRETE ANCHORS (DCA) ARE NOTED ON DRAWINGS, PROVIDE HILTI HKWIK BOLT - T22 EXPANSION ANCHORS B. WHERE ADHESIVE ANCHORS ARE NOTED ON DRAWINGS, PROVIDE HILTI HIT-HY 200 ADHESIVE ANCHORING SYSTEM WITH HILTI HIT-Z ANCHOR RODS USING HILTI SAFESSET HOLLOW DRILL BIT TECHNOLOGY C. WHERE DRILLED REINFORCING STEEL DOWELS ARE NOTED ON DRAWINGS, PROVIDE HILTI HIT-HY 200 ADHESIVE ANCHORING SYSTEM INSTALLED USING HILTI SAFESSET HOLLOW DRILL BIT TECHNOLOGY 2. UNLESS OTHERWISE NOTED ON DRAWINGS, ANCHORAGE TO MASONRY TO BE: A. FOR SOLID OR GROUDED MASONRY, WHERE DRILLED MASONRY ANCHORS (DMA) ARE NOTED ON DRAWINGS, PROVIDE HILTI HK3-EXPANSION ANCHORS B. FOR SOLID OR GROUDED MASONRY, WHERE ADHESIVE ANCHORS ARE NOTED ON DRAWINGS, PROVIDE HILTI HIT-HY 270 ADHESIVE ANCHORING SYSTEM WITH HAS-E THREADED RODS C. FOR HOLLOW MASONRY, PROVIDE HILTI HIT-HY 270 ADHESIVE ANCHORING SYSTEM WITH HIT-SC MESH-SLEEVE AND HAS-E THREADED RODS 3. WHERE GALVANIZED ANCHORS ARE SPECIFIED, PROVIDE HOT DIPPED GALVANIZED (NOT ZINC PLATED) ANCHORS. <i>(Note: If galvanizing is available for the anchors specified, Hilti HIT-Z are currently not available)</i> 4. CONCRETE TO BE MINIMUM 28 DAYS OLD AT THE TIME OF ANCHOR INSTALLATION 5. USE DRILLING AND INSTALLATION TOOLS AND PROCEDURES PER MANUFACTURER'S RECOMMENDATIONS. HOLE DIAMETERS NOT TO EXCEED THOSE REQUIRED BY MANUFACTURER 6. ARRANGE FOR A MANUFACTURER'S TECHNICAL REPRESENTATIVE TO PROVIDE ON-SITE INSTALLATION TRAINING FOR ALL THE PROJECT'S SPECIFIED, AND CONDITIONS ENCOUNTERED (E.G. HORIZONTAL, INCLINED, OVERHEAD). SUBMIT RECORD OF TRAINING LISTING ALL TRAINED PERSONNEL. IN ADDITION, PERSONNEL INSTALLING ADHESIVE ANCHORS IN A HORIZONTAL OR UPWARDLY INCLINED DIRECTION THAT ARE REQUIRED TO SUPPORT SUSTAINED TENSION LOADS SHALL BE CERTIFIED IN ACCORDANCE WITH ACHORS' ADHESIVE INSTALLER CERTIFICATION PROGRAM AS PER CSA A23.3 ANNEX D 7. INSTALLER, LOCATIONS AND INSTALLERS NAMES 8. DO NOT CUT REINFORCEMENT TO ACCOMMODATE DRILLED ANCHORS AND DOWELS. SCAN THE STRUCTURE TO LOCATE REINFORCEMENT PRIOR TO FABRICATING STRUCTURAL STEEL FASTENED BY DRILLED ANCHORS 9. WHEN OBSTRUCTIONS PREVENT DRILLING HOLES IN SPECIFIED LOCATIONS DO THE REQUIRED DEPTH, RELOCATE AT NO EXTRA COST TO THE CONTRACT. OBTAIN CONSULTANT'S APPROVAL OF NEW LOCATIONS BEFORE DRILLING HOLES. FILL ALL ABANDONED HOLES WITH MIN. 30MPa GROUT. DO NOT TIGHTEN ANCHORS UNTIL GROUT IN ADJACENT ABANDONED HOLES REACHES 75% FC 10. DO NOT BEND POST INSTALLED DOWELS AND RODS AFTER INSTALLATION 11. STANDARD EMBEDMENT LENGTHS FOR POST-INSTALLED ANCHORS:<table><tr><th>ANCHOR TYPE</th><th>HILTI KB-T22</th><th colspan="2">ADHESIVE HY-200V3</th><th colspan="2">ADHESIVE HY-270 HIT-S SCREEN</th></tr><tr><th>BASE MATERIAL</th><th>CONCRETE</th><th>GROUTED MASONRY</th><th>CONCRETE</th><th>GROUTED MASONRY</th><th>HOLLOW MASONRY</th></tr><tr><td>12 (1/2")</td><td>64 (2 1/2")</td><td>64 (2 1/2")</td><td>114 (4 1/2")</td><td>114 (4 1/2")</td><td>86 (3 3/8")</td></tr><tr><td>16 (5/8")</td><td>83 (3 1/4")</td><td>83 (3 1/4")</td><td>143 (5 5/8")</td><td>143 (5 5/8")</td><td>114 (4 1/2")</td></tr><tr><td>19 (3/4")</td><td>121 (4 3/4")</td><td>102 (4")</td><td>171 (6 3/4")</td><td>171 (6 3/4")</td><td>143 (5 5/8")</td></tr><tr><td>25 (1")</td><td>N/A</td><td>N/A</td><td>229 (9")</td><td>N/A</td><td>171 (6 3/4")</td></tr></table>	ANCHOR TYPE	HILTI KB-T22	ADHESIVE HY-200V3		ADHESIVE HY-270 HIT-S SCREEN		BASE MATERIAL	CONCRETE	GROUTED MASONRY	CONCRETE	GROUTED MASONRY	HOLLOW MASONRY	12 (1/2")	64 (2 1/2")	64 (2 1/2")	114 (4 1/2")	114 (4 1/2")	86 (3 3/8")	16 (5/8")	83 (3 1/4")	83 (3 1/4")	143 (5 5/8")	143 (5 5/8")	114 (4 1/2")	19 (3/4")	121 (4 3/4")	102 (4")	171 (6 3/4")	171 (6 3/4")	143 (5 5/8")	25 (1")	N/A	N/A	229 (9")	N/A	171 (6 3/4")	
ANCHOR TYPE	HILTI KB-T22	ADHESIVE HY-200V3		ADHESIVE HY-270 HIT-S SCREEN	
BASE MATERIAL	CONCRETE	GROUTED MASONRY	CONCRETE	GROUTED MASONRY	HOLLOW MASONRY	
12 (1/2")	64 (2 1/2")	64 (2 1/2")	114 (4 1/2")	114 (4 1/2")	86 (3 3/8")	
16 (5/8")	83 (3 1/4")	83 (3 1/4")	143 (5 5/8")	143 (5 5/8")	114 (4 1/2")	
19 (3/4")	121 (4 3/4")	102 (4")	171 (6 3/4")	171 (6 3/4")	143 (5 5/8")	
25 (1")	N/A	N/A	229 (9")	N/A	171 (6 3/4")	
CONDUITS AND EMBEDS				GN-010 December 22, 2021	
1. GENERAL: A. ALL CONCRETE EMBEDS (PIPES, CONDUITS, SLEEVES, ETC. INCLUDING ANY EMBEDDED FITTINGS OR COUPLERS) AND THEIR INSTALLATION TO CONFORM TO CSA A23.1/A23.2 AND THE FOLLOWING GUIDELINES. THE MORE STRINGENT GUIDELINES GOVERN B. ALL CONCRETE EMBEDS SHALL NOT IMPAIR THE STRENGTH OF STRUCTURAL ELEMENTS AND SHALL BE MOVED OR REMOVED IF DIRECTED BY THE CONSULTANT. NO CONCRETE EMBEDS ARE PERMITTED WITHIN 'PROTECTED ZONES' INDICATED ON THE STRUCTURAL DRAWINGS. IF REQUIRED, REMEDIAL REINFORCING AT ZONES OF CONGESTED EMBEDS SHALL BE PROVIDED AT NO EXTRA COST TO THE CONTRACT C. DO NOT CUT, ELIMINATE OR DISPLACE REINFORCING TO INSTALL EMBEDS OR HARDWARE UNLESS APPROVED IN WRITING BY THE CONSULTANT. OBTAIN APPROVAL BEFORE PLACING CONCRETE D. WHERE APPROVED BY THE CONSULTANT, SET SLEEVES, TIES, PIPE HANGERS AND OTHER INSERTS AND OPENINGS AS INDICATED OR SPECIFIED ELSEWHERE. SLEEVES AND OPENINGS GREATER THAN 100 X 100 mm (4" X 4") NOT INDICATED MUST BE REVIEWED BY THE CONSULTANT E. CONCRETE EMBEDS SHALL NOT HAVE AN OUTSIDE DIAMETER LARGER THAN 1/3 OF THE THICKNESS OF CONCRETE ELEMENT WHICH THEY ARE EMBEDDED IN AND SHALL NOT BE SPACED CLOSER THAN 3 DIAMETERS ON CENTER. THE LARGER EMBED DIAMETER WILL GOVERN FOR SPACING F. EMBEDS WITHIN A CONCRETE ELEMENT WILL BE PLACED WITHIN THE MIDDLE THIRD OF THE ELEMENT THICKNESS. PROVIDE CHAIRS/SUPPORTS FOR THE EMBEDS, DO NOT TIE TO REINFORCING STEEL. PROVIDE MINIMUM 50 CLEAR SPACE BETWEEN ALL EMBEDS AND REINFORCING BARS G. SUBMIT A COMBINED LAYOUT DRAWING SET SHOWING SLEEVES AND OPENINGS REQUIRED BY ALL TRADES FOR THE CONSULTANT'S REVIEW PRIOR TO CONSTRUCTION. SLEEVE COORDINATION TO BE DONE BY OTHERS. CONFIRM LOCATIONS AND SIZES OF SLEEVES AND OPENINGS SHOWN ON DRAWINGS H. METAL EMBEDS OTHER THAN CARBON STEEL MUST BE ELECTRICALLY ISOLATED WITH A DIELECTRIC COATING 2. CONCRETE VERTICAL ELEMENTS: A. DO NOT PLACE EMBEDS INCLUDING CONDUITS, SLEEVES AND RECESSED BOXES PERMITTED IN ANY COLUMN WITHOUT PRIOR APPROVAL FROM THE CONSULTANT B. CONCRETE WALL EMBEDS TO BE SPACED MINIMUM AT 4 DIAMETERS ON CENTER. VERTICAL EMBEDS TO BE LOCATED WITHIN MIDDLE THIRD OF WALL AND TO HAVE MINIMUM 75 CLEAR COVER. NO HORIZONTAL EMBED LENGTHS PERMITTED ALONG THE LONG DIRECTION WITHIN ANY WALL. ONLY VERTICAL EMBEDS AND THROUGH WALLS SLEEVES ARE PERMITTED C. NO EMBEDS PERMITTED WITHIN WALL CONCENTRATED ZONE STEEL AREAS OR WITHIN 1000 OF WALL END 3. CONCRETE HORIZONTAL ELEMENTS: A. MAXIMUM 2 LAYERS OF CONDUITS PERMITTED WITHIN A CONCRETE SLAB, INCLUDING CROSSOVERS. PENETRATIONS TO BE SET A MINIMUM OF 3X SLAB THICKNESS AWAY FROM THE FACE OF ANY COLUMN. DO NOT LOCATE PENETRATIONS WITHIN COLUMN CAPITALS OR DROP PANELS. PENETRATIONS TO BE SET A MINIMUM OF 3X SLAB THICKNESS AWAY FROM THE EDGES OF DROP PANELS OR STUD WALLS. SLEEVES TO NOT BE LOCATED WITHIN COLUMN ZONES WITHOUT WRITTEN APPROVAL FROM THE CONSULTANT B. MAXIMUM OUTSIDE DIAMETER OF ANY SLEEVE, CONDUIT OR EMBED IN OR THROUGH THE SLAB NOT TO EXCEED ONE QUARTER OF THE SLAB THICKNESS AND MINIMUM SPACING TO BE 3 DIAMETERS ON CENTRE ALL AROUND C. NO SLEEVES THROUGH ANY BEAMS OR SLAB BANDS UNLESS APPROVED IN WRITING BY THE CONSULTANT D. SLEEVES AND EMBEDS ARE NOT PERMITTED IN BONDED TOPPINGS UNLESS APPROVED BY THE CONSULTANT E. FOR SLABS-ON-GRADE OR UNBONDED CONCRETE TOPPINGS, LOCATE ALL CONDUITS, PIPES, OR HEATING CABLES EMBEDDED IN CONCRETE CLEAR OF THE TOP ONE THIRD OF THE THICKNESS TO AVOID DAMAGE DURING SAWCUTTING F. PT SLABS TO FOLLOW SAME RULES AS NORMAL SLABS. IN ADDITION, NO EMBEDS SHALL BE PLACED NEAR POST-TENSIONING ANCHORAGES UNLESS APPROVED BY THE PT CONTRACTOR				1. ALL ANCHORS TO HAVE MINIMUM EFFECTIVE EMBEDMENT LENGTHS NOTED IN THE TABLE ABOVE, UNLESS OTHERWISE SHOWN ON DRAWINGS 2. FOLLOW INSTALLATION PROCEDURE AND USE TOOLS SPECIFIED IN THE MANUFACTURER'S PRINTED INSTALLATION INSTRUCTIONS (MPI) 3. GROUTED MASONRY: A. EMBEDMENTS SHOWN ARE FOR ANCHORS INTO THE SIDE OF A CONCRETE MASONRY UNIT B. HIT-HY 270 ANCHORS MAY BE INSTALLED IN THE SIDE OF MASONRY AT ANY LOCATIONS LIMITED TO ONE ANCHOR PER CELL C. ONLY INSTALL 5/8" AND 3/4" USING HIT-HY-200V3 ANCHORS INTO GROUDED WALLS GREATER OR EQUAL TO 160 THICK D. HILTI HIT-KT22 ANCHORS MAY ONLY BE INSTALLED ONLY THROUGH THE FACE SHELL OF THE BLOCK. A MINIMUM 15 (5/8") FROM ANY VERTICAL REINFORCING JOINT 4. RELOCATE ANCHORS AS REQUIRED TO CLEAR REINFORCING BARS. FILL ABANDONED ANCHOR HOLES WITH MIN. 30 MPa GROUT. DO NOT TIGHTEN ADJACENT ANCHORS UNTIL GROUT IN ABANDONED HOLES REACHES 75% FC. DO NOT CUT ANY REINFORCING STEEL.	
				NOTES	
1. ALL ANCHORS TO HAVE MINIMUM EFFECTIVE EMBEDMENT LENGTHS NOTED IN THE TABLE ABOVE, UNLESS OTHERWISE SHOWN ON DRAWINGS 2. FOLLOW INSTALLATION PROCEDURE AND USE TOOLS SPECIFIED IN THE MANUFACTURER'S PRINTED INSTALLATION INSTRUCTIONS (MPI) 3. GROUTED MASONRY: A. EMBEDMENTS SHOWN ARE FOR ANCHORS INTO THE SIDE OF A CONCRETE MASONRY UNIT B. HIT-HY 270 ANCHORS MAY BE INSTALLED IN THE SIDE OF MASONRY AT ANY LOCATIONS LIMITED TO ONE ANCHOR PER CELL C. ONLY INSTALL 5/8" AND 3/4" USING HIT-HY-200V3 ANCHORS INTO GROUDED WALLS GREATER OR EQUAL TO 160 THICK D. HILTI HIT-KT22 ANCHORS MAY ONLY BE INSTALLED ONLY THROUGH THE FACE SHELL OF THE BLOCK. A MINIMUM 15 (5/8") FROM ANY VERTICAL REINFORCING JOINT 4. RELOCATE ANCHORS AS REQUIRED TO CLEAR REINFORCING BARS. FILL ABANDONED ANCHOR HOLES WITH MIN. 30 MPa GROUT. DO NOT TIGHTEN ADJACENT ANCHORS UNTIL GROUT IN ABANDONED HOLES REACHES 75% FC. DO NOT CUT ANY REINFORCING STEEL.	
				CLADDING	GN-021 February 11, 2025	
				1. CURTAIN WALL GRAVITY LOAD SHALL BE SUPPORTED AT EVERY FLOOR OR EVERY OTHER FLOOR. PRECAST CLADDING GRAVITY LOAD SHALL BE SUPPORTED AT EVERY FLOOR 2. CLADDING LATERAL SUPPORT CONNECTIONS TO THE STRUCTURE SHALL BE DESIGNED TO ALLOW FOR DIFFERENTIAL VERTICAL MOVEMENT OF 25mm (MIN.) 3. NOTATIONS: A. CWS - CLADDING SELF-WEIGHT SUPPORTED AT THIS LEVEL B. CLS - CLADDING TO HAVE LATERAL SUPPORT ONLY AT THIS LEVEL C. CLD - CLADDING SUPPORT ON CLADDING AT THIS LEVEL	

Key to Detail Location

NO.

NO.

Detail Number
Drawing Number

If this sheet is not 46 7/8" x 33 1/8" (1189 x 841 mm) it is a reduced print - Read diag. accordingly

Contractors must check and verify all dimensions on the job and report any discrepancies to the Architect before proceeding with the work.

All prints and specifications are the property of the Architect and must be returned at the completion of the work.

Drawings should not be scaled.

No	Date	Revision/Issued
1	2025-12-15	ISSUED FOR 30% CONSTRUCTION DOCUMENTS
2	2026-03-13	ISSUED FOR BUILDING PERMIT
3	2026-04-10	ISSUED FOR 75% CONSTRUCTION DOCUMENTS
4	2026-05-15	ISSUED FOR 90% CONSTRUCTION DOCUMENTS
5	2027-07-08	ISSUED FOR TENDER

consultants

architect

civil engineer

structural engineer

mechanical engineer

electrical engineer

landscape architect

CS&P Architects Inc.
2345 Yonge St., Suite 200
Toronto, ON, M4P 2E5
Phone 416.462.5002
Fax 416.462.5040

SCS Consulting Group Ltd.
30 Centuria Drive, Suite 100
Markham, ON, L3R 8B8
Phone 905.475.1800
Fax 905.475.8555

LEA Consulting Ltd.
40 University Ave., Suite 503
Toronto, ON, M5J 1T1
Phone 905.470.0015

Smith + Andersen
4211 Yonge Street
Toronto, ON, M2P 2A9
Phone 416.487.8151

Smith + Andersen
4211 Yonge Street
Toronto, ON, M2P 2A9
Phone 416.487.8151

Quinn Design Associates Inc.
180 John Street
Toronto, ON, M5T 1X5
Phone 416.962.8700

REGISTERED PROFESSIONAL ENGINEER

2026-07-08

LEA CONSULTING LTD.

1007723

Paul A. Orlitzky

PROVINCE OF ONTARIO

SHS LEA

LEA Consulting Ltd.
40 University Avenue, Suite 503
Toronto, Ontario M5J 1T1

Tel: 905.470.0015
Fax: 905.470.0030
WWW.LEA.CA

THE STERLING HALL SCHOOL

99 Cartwright Avenue, Toronto, ON M6A 1V4

GENERAL NOTES

scale: 1 : 20

date: 2026-07-08


drawn: H.R.

checked by: E.C.

project number: S2317

drawing number: 22011

Revision: 5

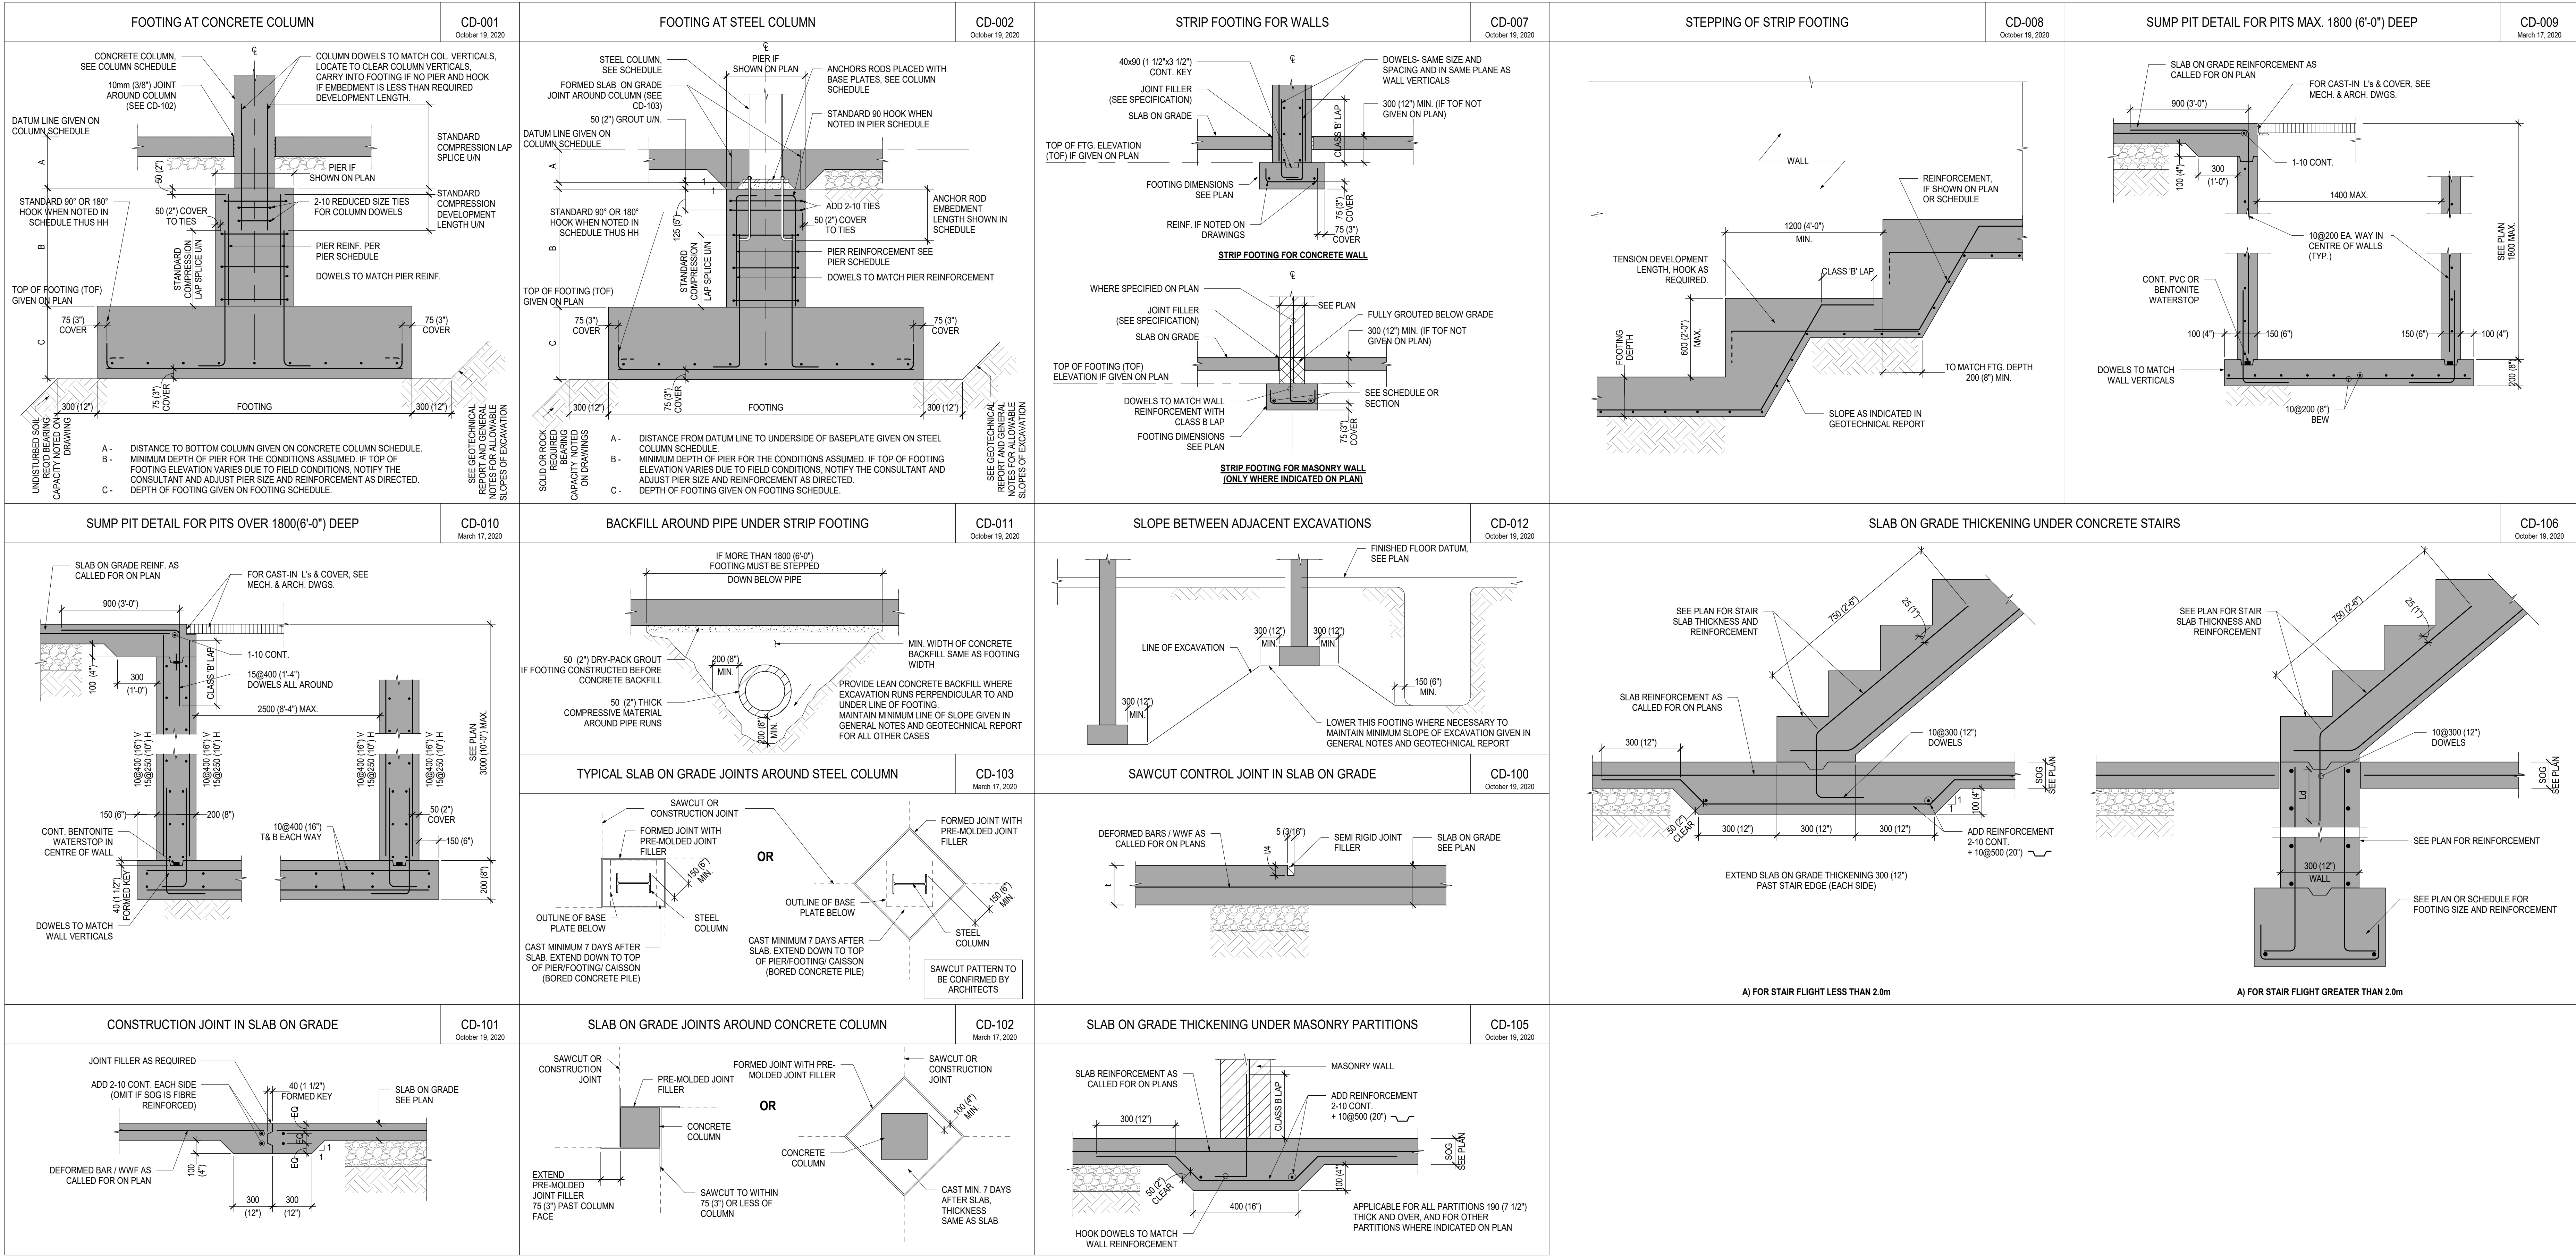

Key to Detail Location	
NO.	Detail Number
NO.	Drawing Number

If this sheet is not 46 7/8" x 33 1/8" (1189 x 841 mm) it is a reduced print - Read dwg. accordingly.

Contractors must check and verify all dimensions on the job and report any discrepancies to the Architect before proceeding with the work.

All prints and specifications are the property of the Architect and must be returned at the completion of the work.

Drawings should not be scaled.






No	Date	Revision/Issued
1	2025-12-15	ISSUED FOR 30% CONSTRUCTION DOCUMENTS
2	2025-03-13	ISSUED FOR BUILDING PERMIT
3	2025-04-10	ISSUED FOR 75% CONSTRUCTION DOCUMENTS
4	2025-05-15	ISSUED FOR 90% CONSTRUCTION DOCUMENTS
5	2025-07-08	ISSUED FOR TENDER

consultants	
architect	CS&P Architects Inc. 2345 Yonge St., Suite 200 Toronto, ON, M4P 2E5 Phone 416.462.5002 Fax 416.462.5040
civil engineer	SCS Consulting Group Ltd. 30 Centurian Drive, Suite 100 Markham, ON, L3R 8B8 Phone 905.475.1800 Fax 905.475.5555
structural engineer	LEA Consulting Ltd. 40 University Ave., Suite 503 Toronto, ON, M5J 1T1 Phone 905.470.0015
mechanical engineer	Smith + Andersen 4211 Yonge Street Toronto, ON, M2P 2A9 Phone 416.487.8151
electrical engineer	Smith + Andersen 4211 Yonge Street Toronto, ON, M2P 2A9 Phone 416.487.8151
landscape architect	Quinn Design Associates Inc. 180 John Street Toronto, ON, M5T 1X5 Phone 416.962.8700

REGISTERED PROFESSIONAL ENGINEER
2026-07-08
ELECTRICAL ENGINEERING
100072632
Paul E. Orlak
PROVINCE OF ONTARIO

SHS LEA
LEA Consulting Ltd.
40 University Avenue, Suite 503
Toronto, Ontario M5J 1T1
Tel: 905.470.0015
Fax: 905.470.0030
WWW.LEA.CA

A0 FILENAME: Autodesk Docs/01032 Sterling Hall/22317_SHS-STR-R23.dwt

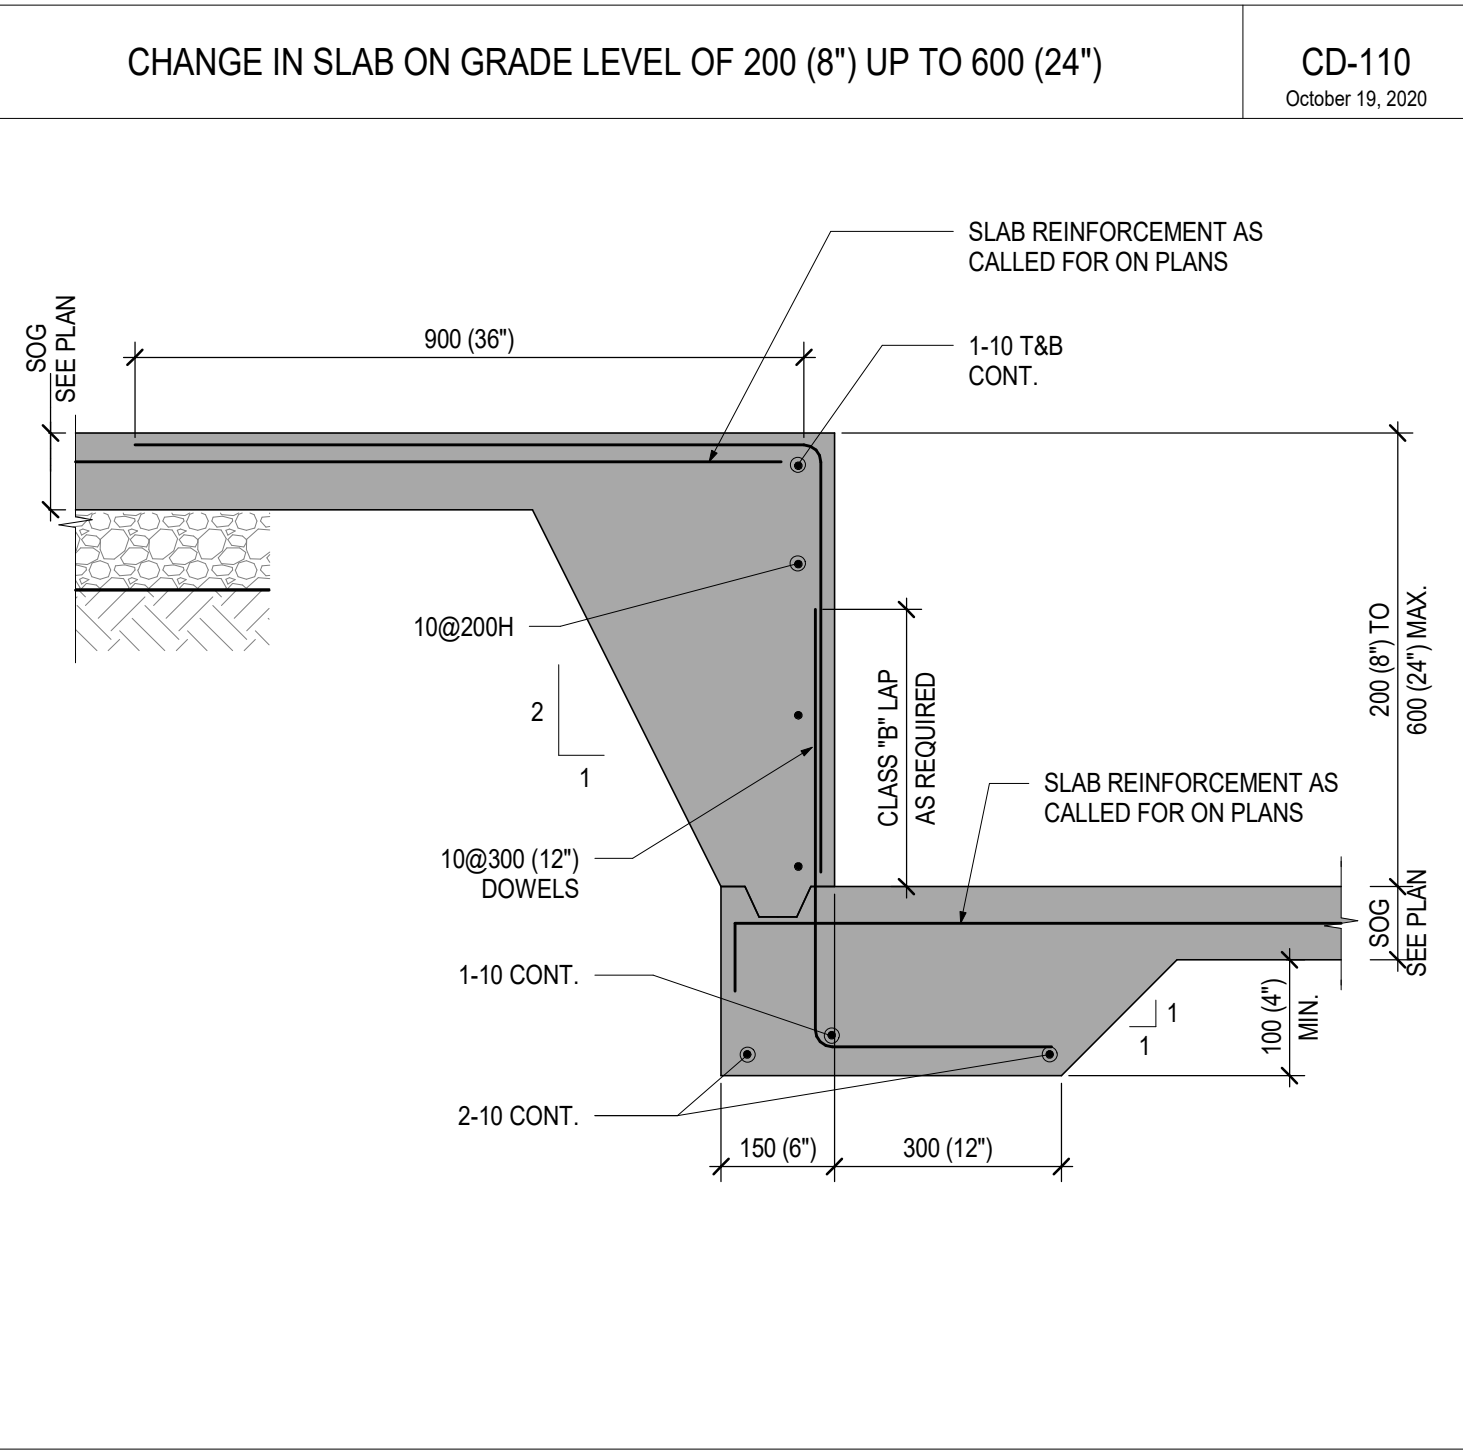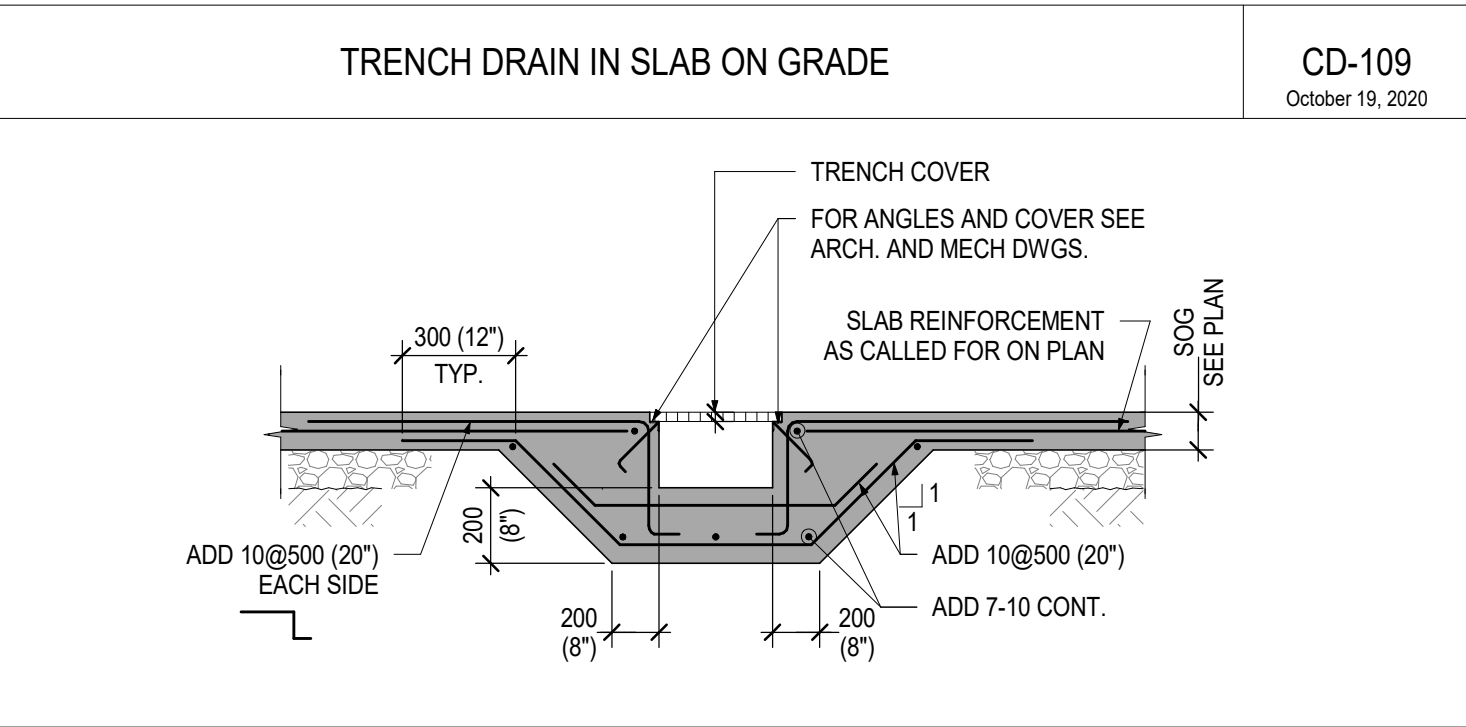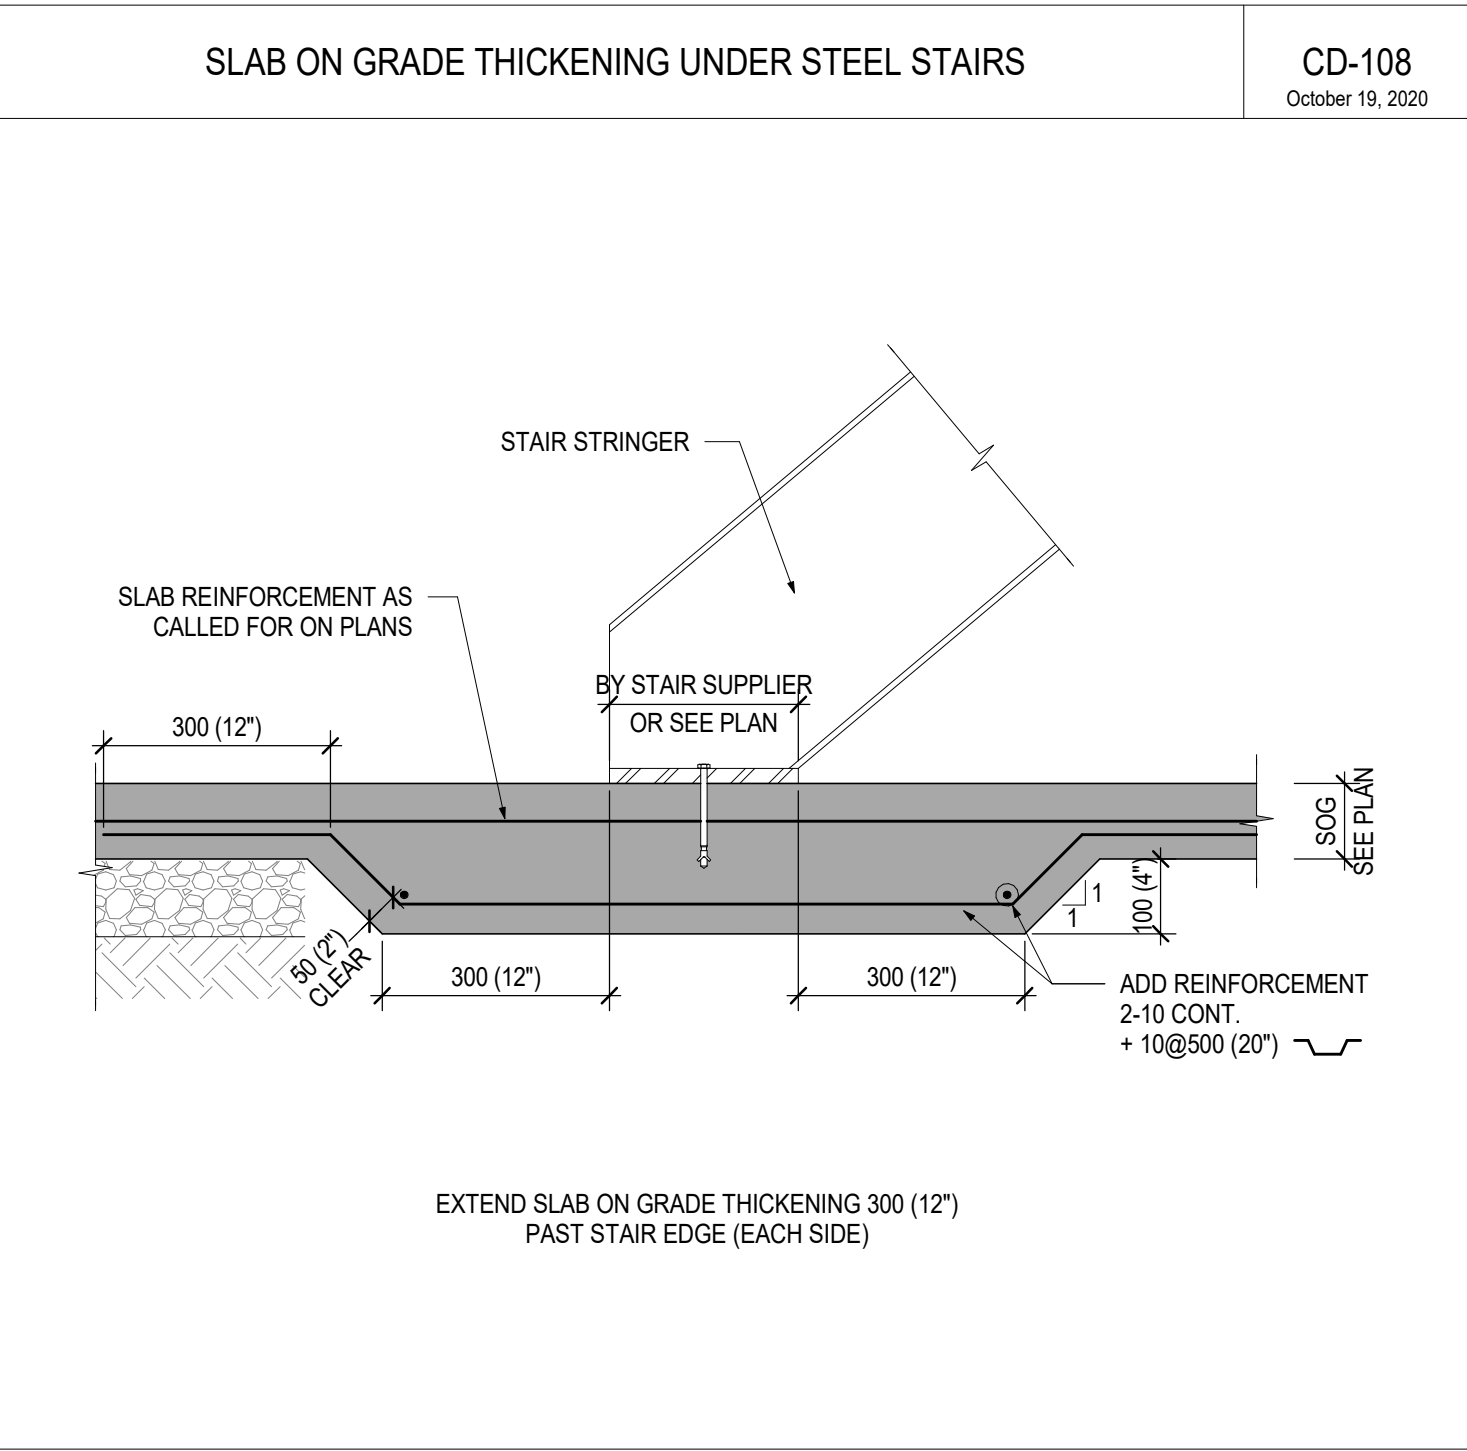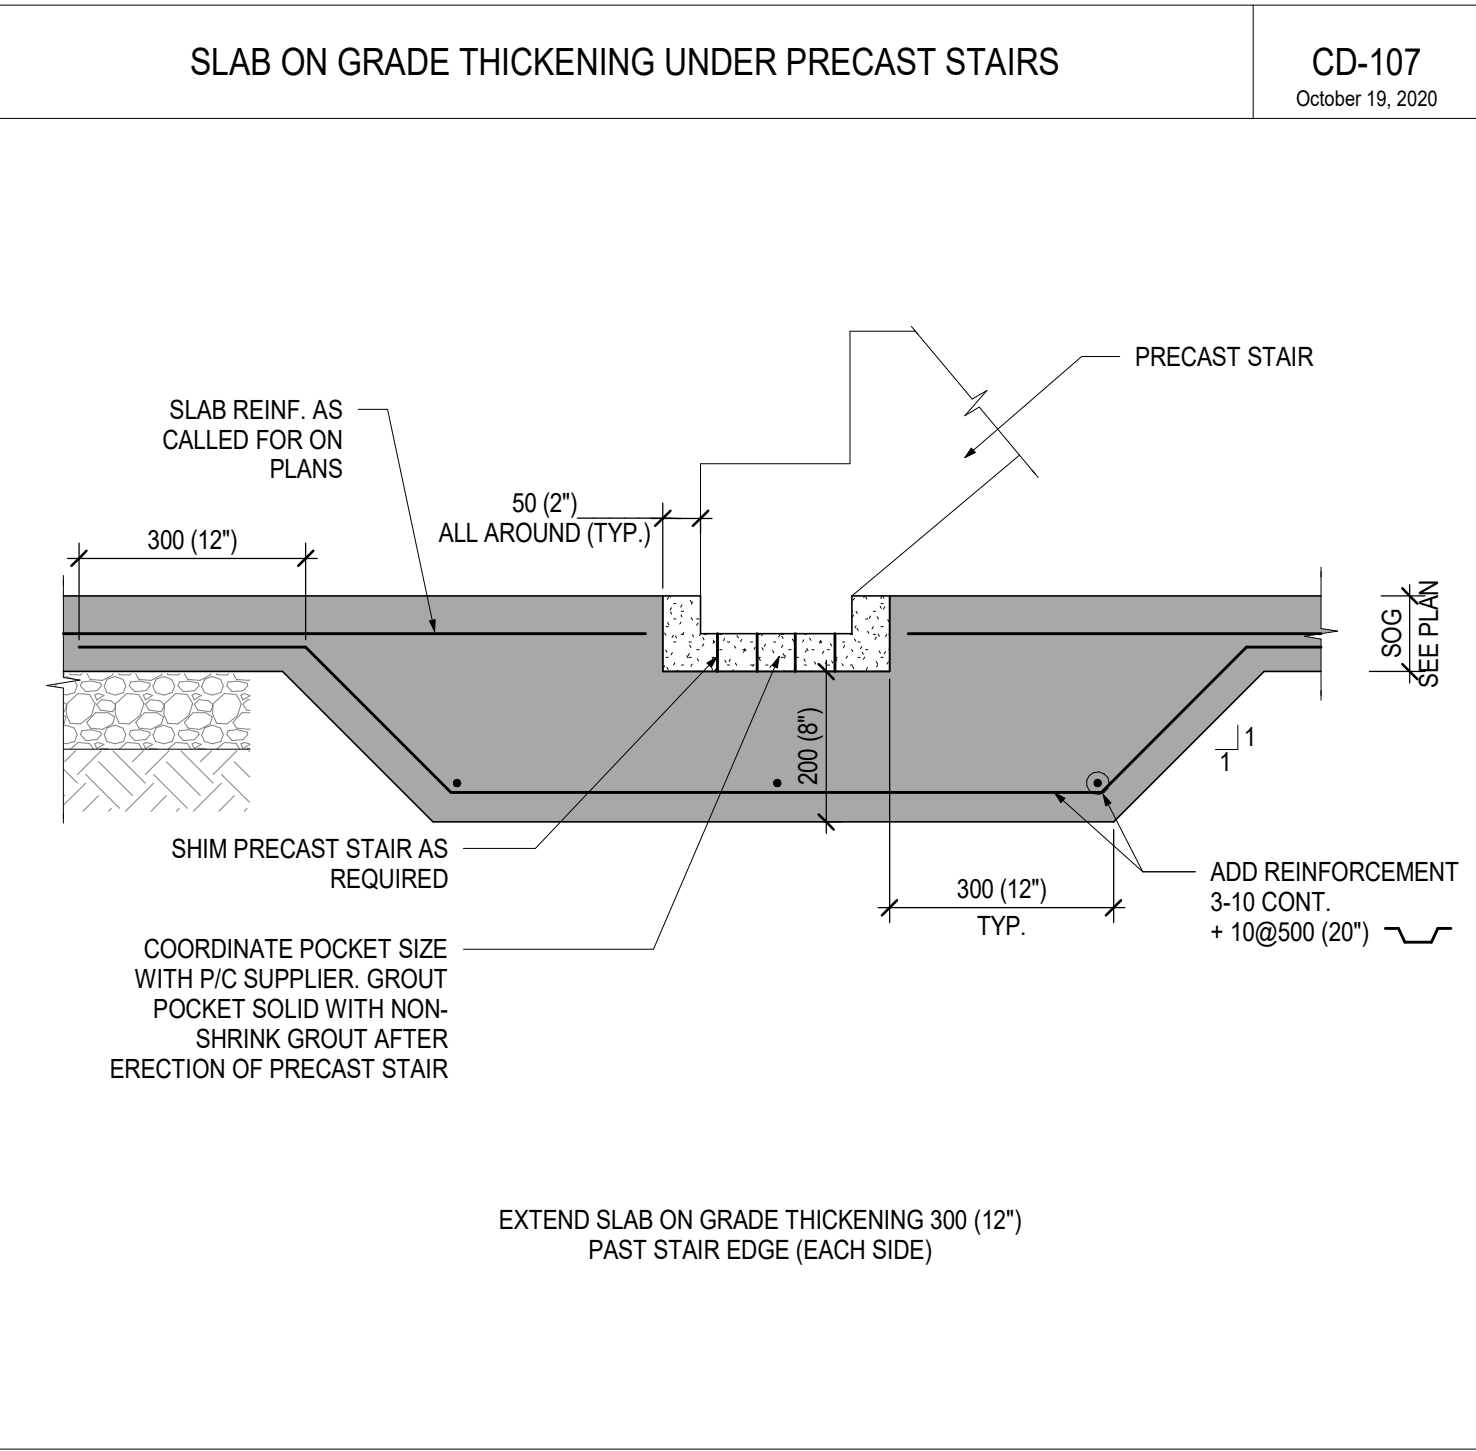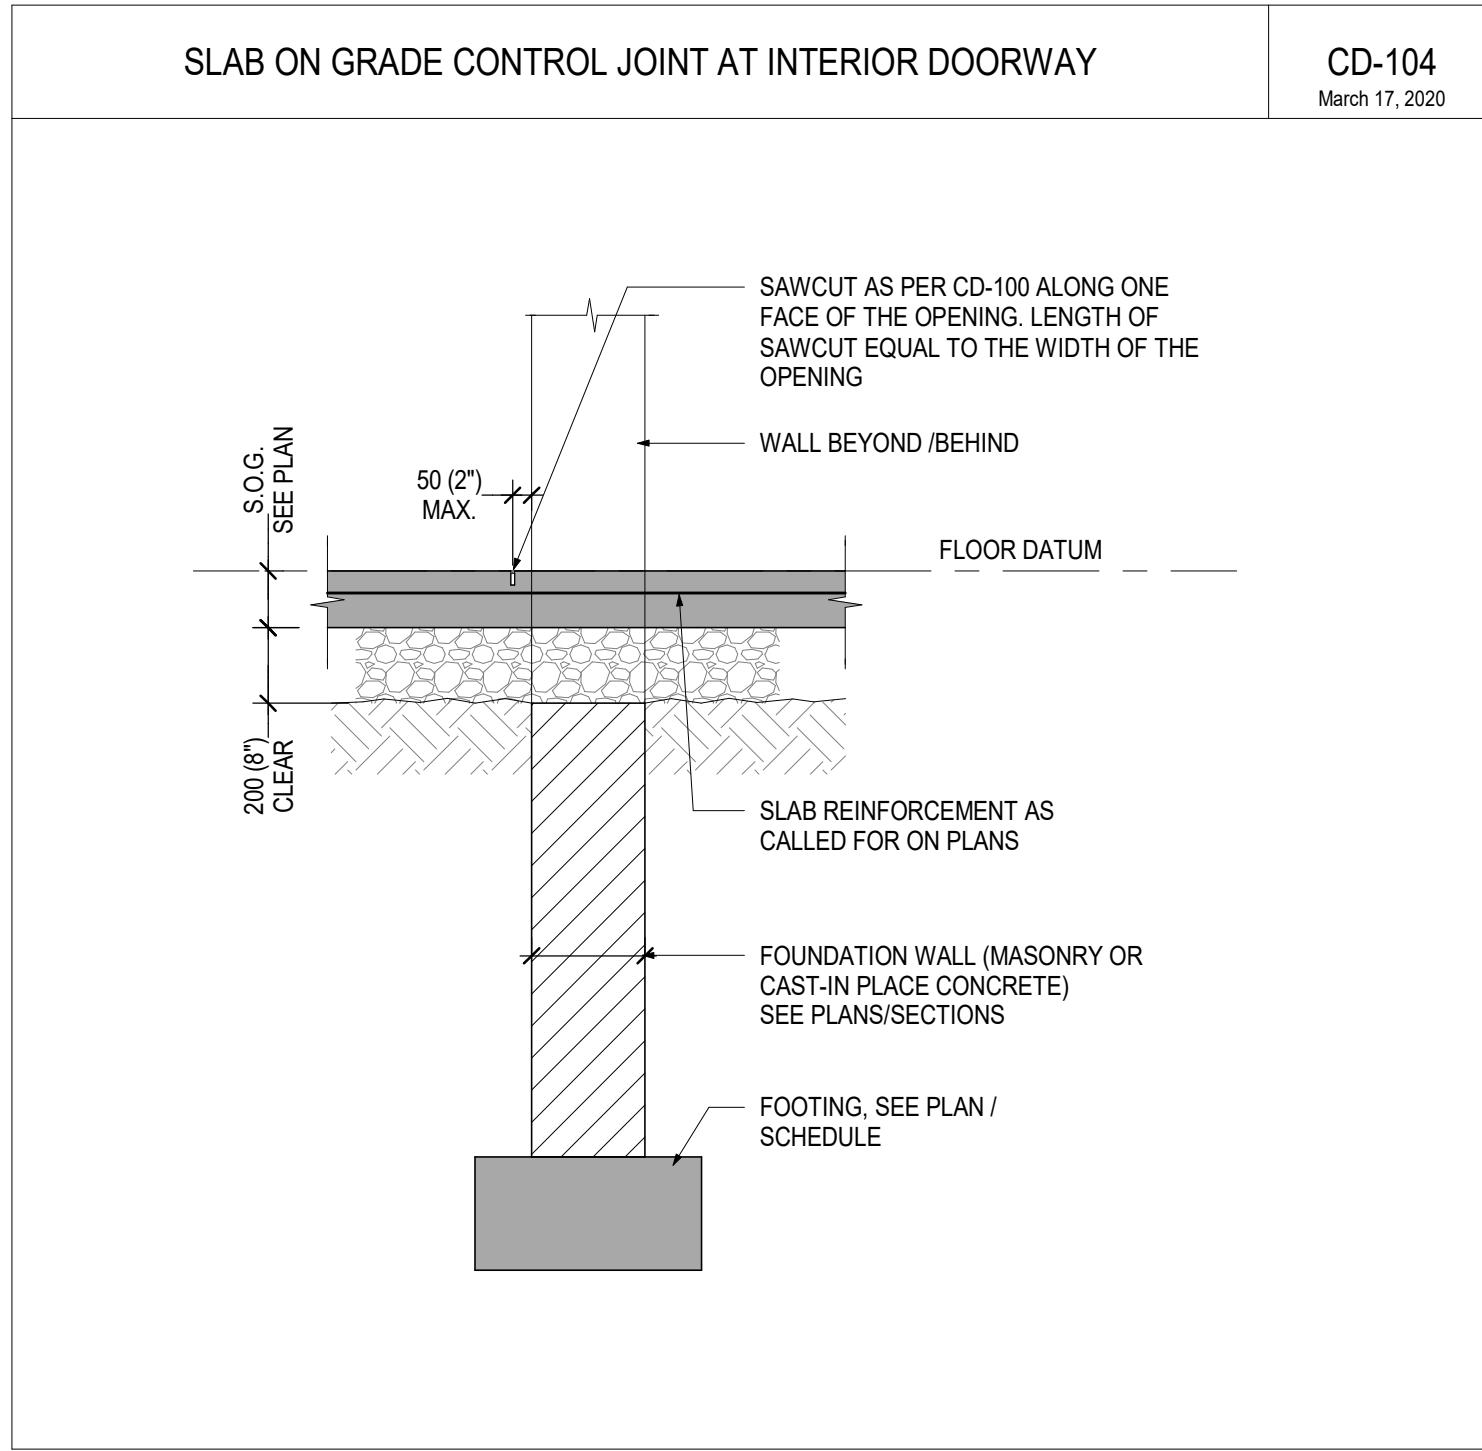

Key to Detail Location

NO. NO. Detail Number Drawing Number

If this sheet is not 46 7/8" x 33 1/8" (1189 x 841 mm) it is a reduced print - Read dwg. accordingly.

Contractors must check and verify all dimensions on the job and report any discrepancies to the Architect before proceeding with the work.

All prints and specifications are the property of the Architect and must be returned at the completion of the work.

Drawings should not be scaled.

No	Date	Revision/Issued
1	2025-12-15	ISSUED FOR 30% CONSTRUCTION DOCUMENTS
2	2026-03-13	ISSUED FOR BUILDING PERMIT
3	2026-04-10	ISSUED FOR 75% CONSTRUCTION DOCUMENTS
4	2026-05-15	ISSUED FOR 90% CONSTRUCTION DOCUMENTS
5	2026-07-08	ISSUED FOR TENDER

consultants

architect	CS&P Architects Inc. 2345 Yonge St., Suite 200 Toronto, ON, M4P 2E5 Phone 416.462.5002 Fax 416.462.5040
civil engineer	SCS Consulting Group Ltd. 30 Centurian Drive, Suite 100 Markham, ON, L3R 8B8 Phone 905.475.1800 Fax 905.475.8535
structural engineer	LEA Consulting Ltd. 40 University Ave., Suite 503 Toronto, ON, M5J 1T1 Phone 905.470.0015
mechanical engineer	Smith + Andersen 4211 Yonge Street Toronto, ON, M2P 2A9 Phone 416.487.8151
electrical engineer	Smith + Andersen 4211 Yonge Street Toronto, ON, M2P 2A9 Phone 416.487.8151
landscape architect	Quinn Design Associates Inc. 180 John Street Toronto, ON, M5T 1X5 Phone 416.962.8700







THE STERLING HALL SCHOOL

99 Cartwright Avenue, Toronto, ON M6A 1V4

TYPICAL DETAILS


scale: 1 : 20
date: 2026-07-08
drawn: H.R.
checked by: E.C.
project number: 22317
drawing number: S104
Revision: 5

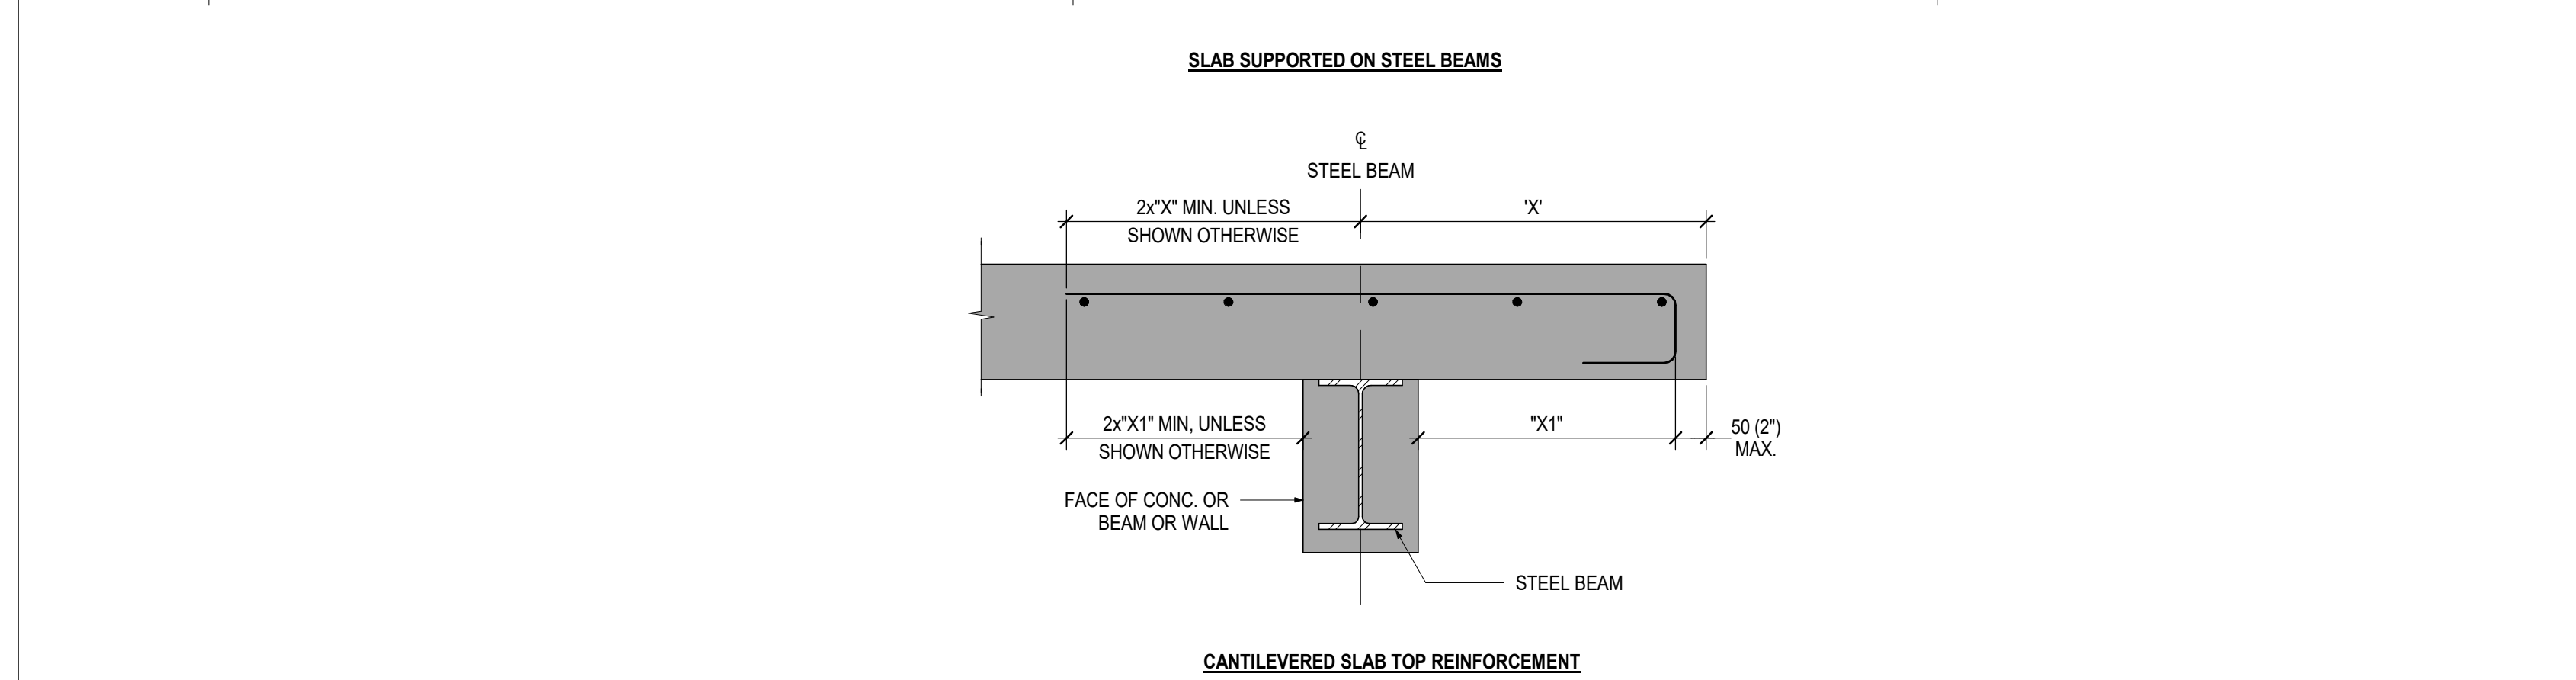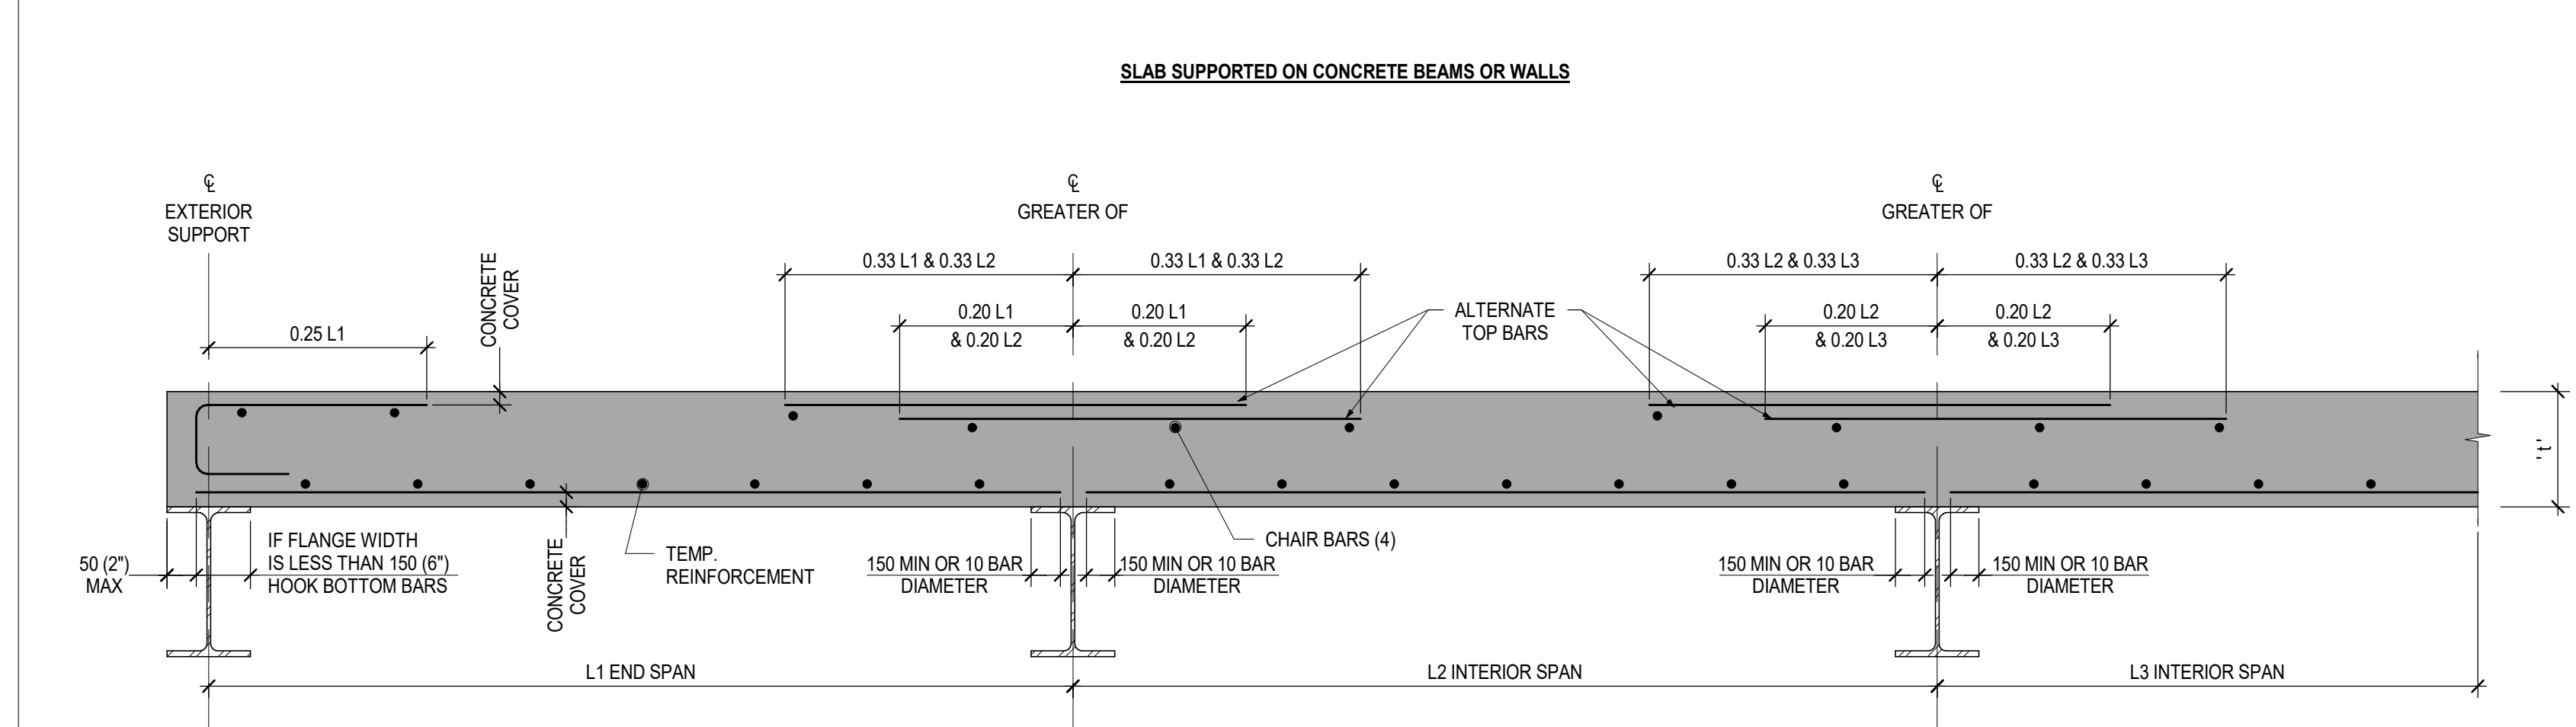 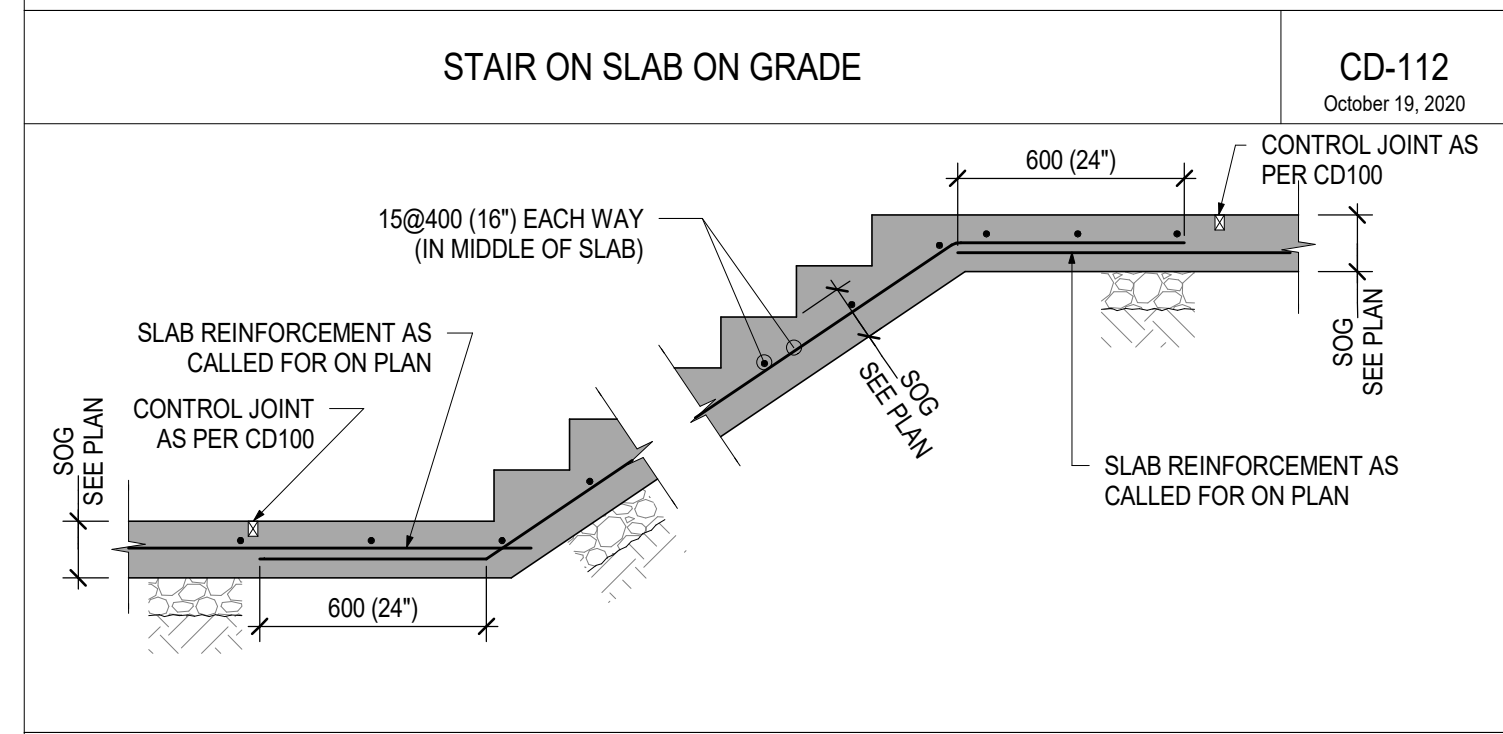

SLAB NOTES:

1. UNLESS OTHERWISE SHOWN OR NOTED ON PLAN, REINFORCEMENT IN ONE WAY SLABS SHALL BE PLACED AS SHOWN ABOVE.
2. MAXIMUM BAR SPACING IS 3 X SLAB THICKNESS BUT NOT GREATER THAN 500 (20").
3. PROVIDE 1-15 X 1800 (6-0") LONG TOP BARS ACROSS RE-ENTRANT CORNERS UNLESS OTHERWISE SHOWN.
4. PROVIDE BAR SUPPORTS AND ACCESSORIES TO THE REQUIREMENTS OF R.S.I.C. MANUAL.

TEMPERATURE REINFORCEMENT FOR ONE WAY SLABS: (As = 0.002 x b x l (MIN.))		
THICKNESS	REINFORCING	NOTES
100 (4")	10#500 (20")	A. BARS TO BE LAPPED USING CLASS B LAP SPICES
120 (5")	10#400 (16")	B. MAXIMUM SPACING FOR TEMPERATURE BARS IS SIX SLAB THICKNESS BUT NOT GREATER THAN 500 (20") C.C.
140 (5.5")	10#350 (14")	
150 (6")	10#330 (13")	
160 (6.5")	10#310 (12")	
180 (7")	10#270 (11")	
200 (8")	15#500 (20")	
220 (9")	15#450 (18")	
240 (9.5")	15#410 (16")	
260 (10")	15#400 (16")	
280 (11")	15#350 (14")	
300 (12")	15#330 (13")	

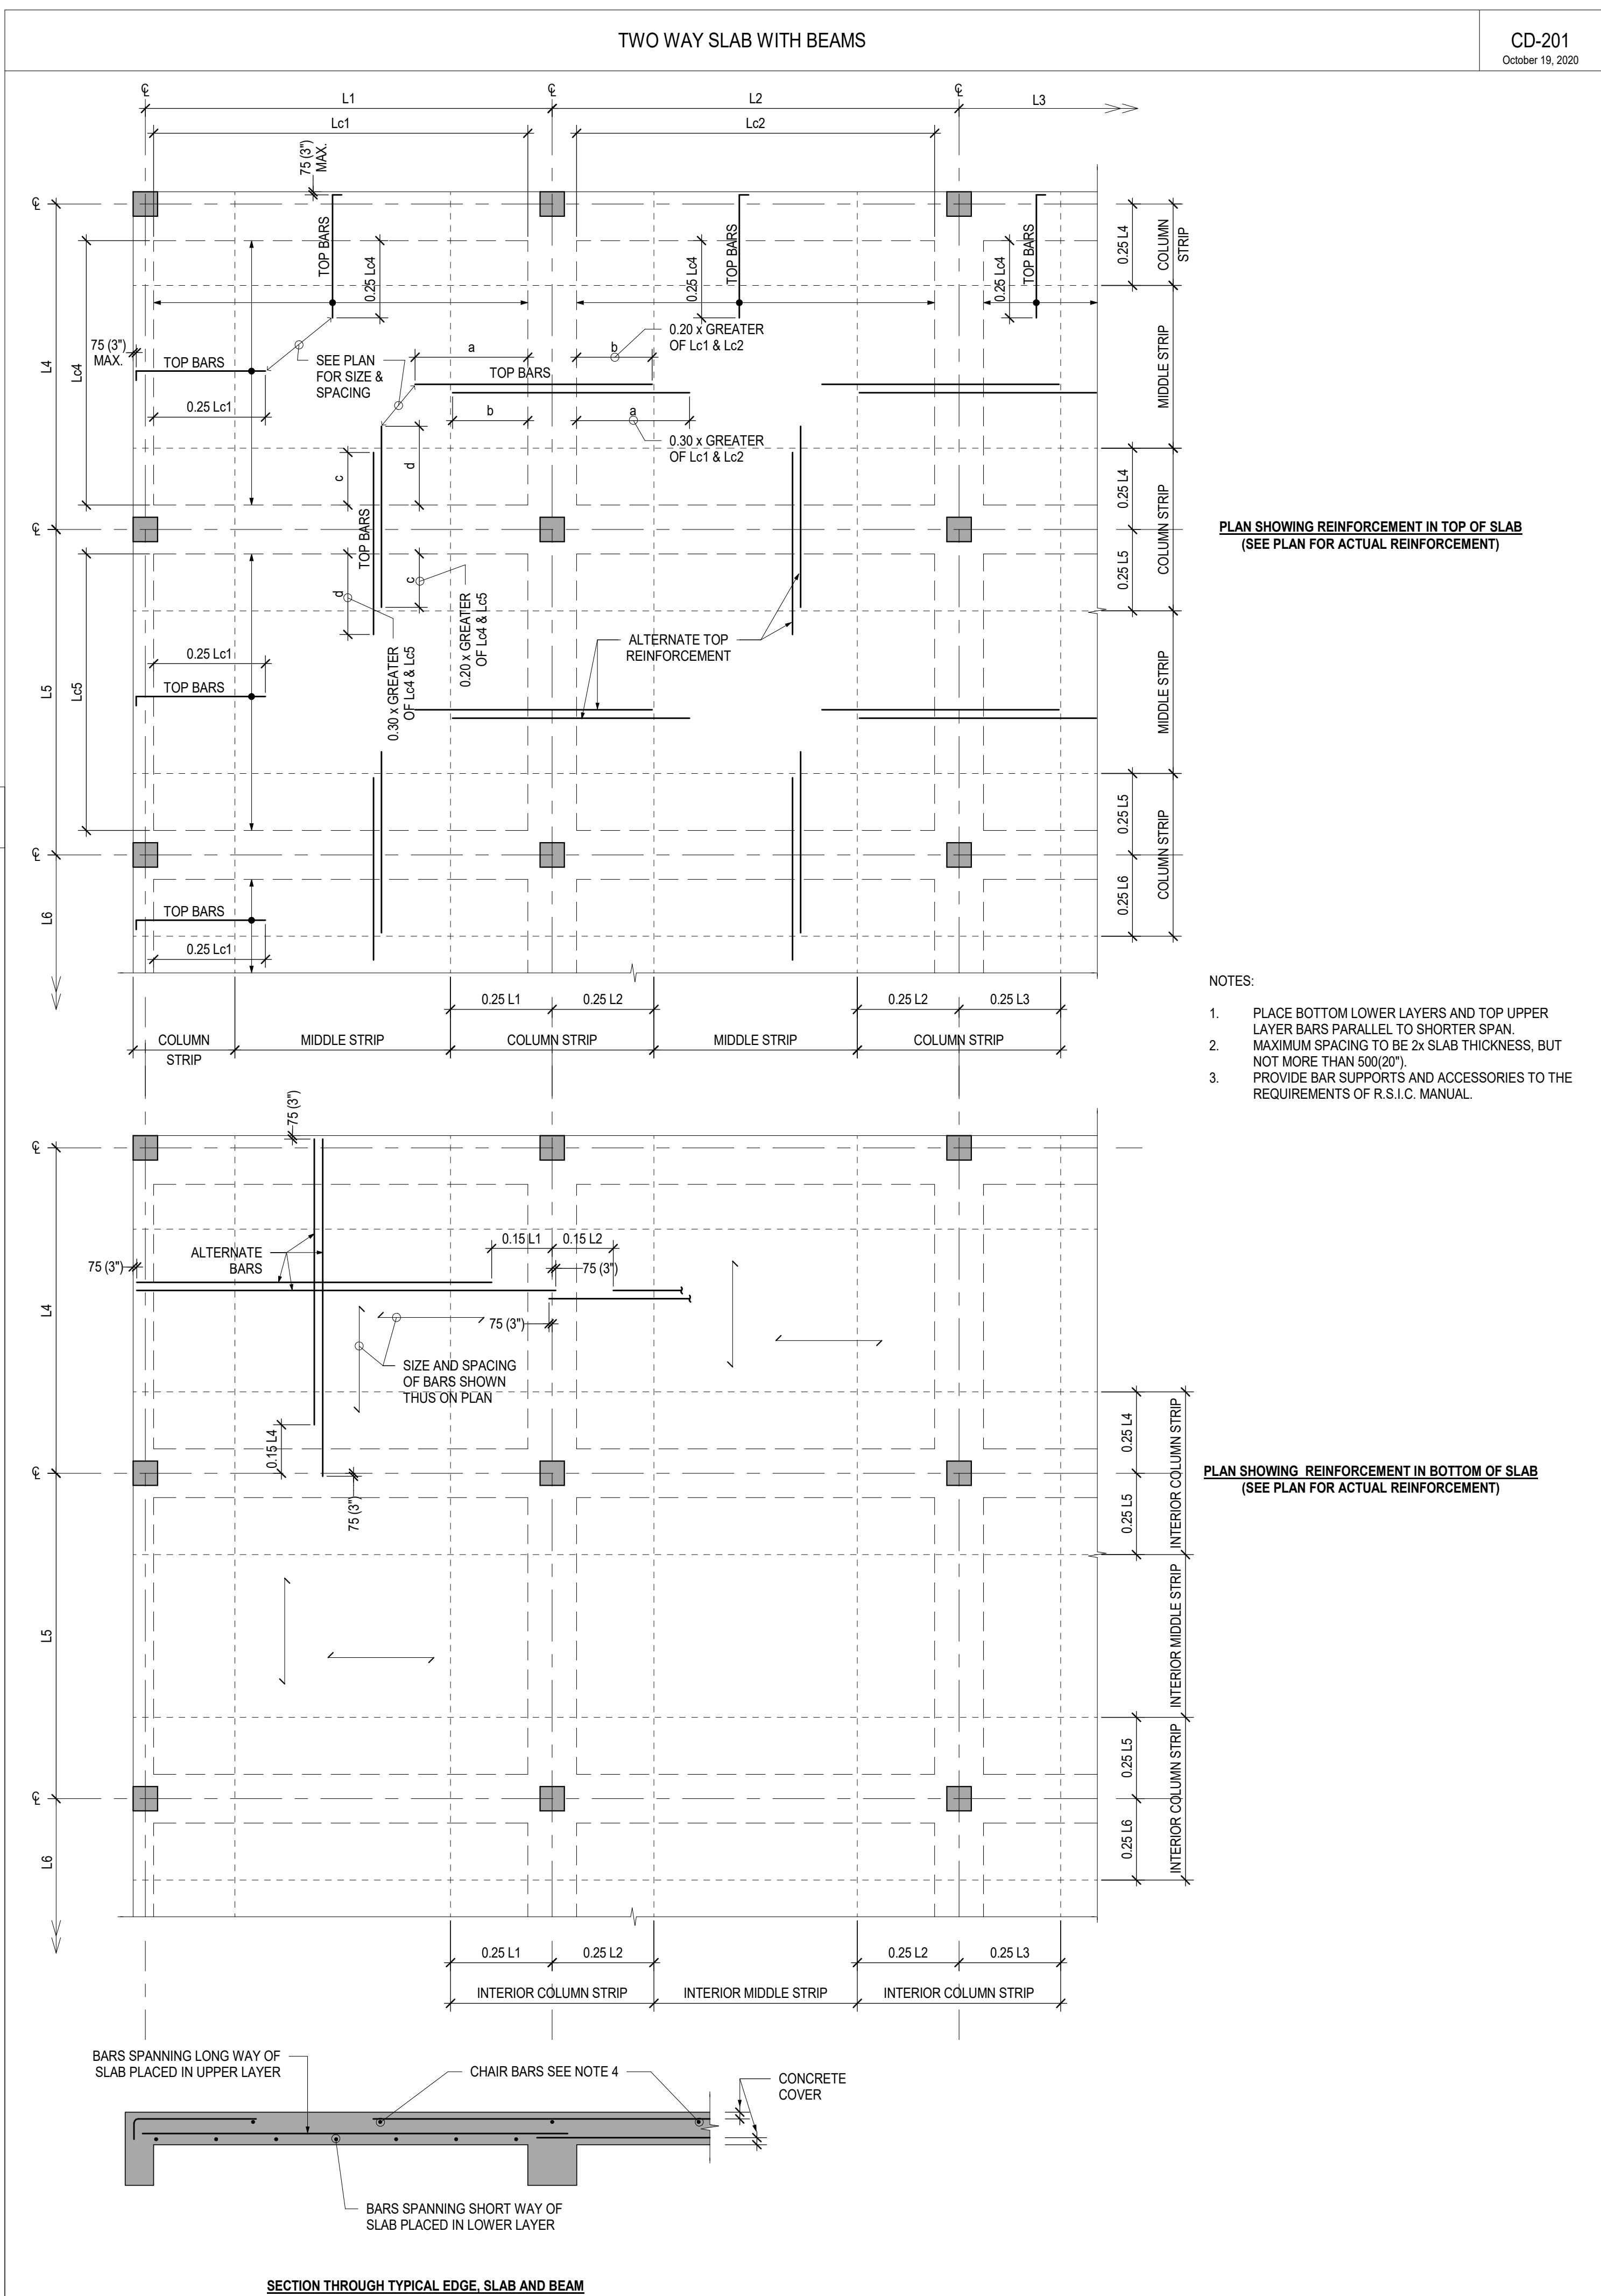

Key to Detail Location	
NO	Detail Number
NO	Drawing Number

If this sheet is not 46 7/8" x 33 1/8" (1189 x 841 mm) it is a reduced print - Read dwg. accordingly.

Contractors must check and verify all dimensions on the job and report any discrepancies to the Architect before proceeding with the work.

All prints and specifications are the property of the Architect and must be returned at the completion of the work.

Drawings should not be scaled.

No	Date	Revision/Issued
1	2005-12-15	ISSUED FOR 30% CONSTRUCTION DOCUMENTS
2	2006-03-15	ISSUED FOR BUILDING PERMIT
3	2006-04-10	ISSUED FOR 75% CONSTRUCTION DOCUMENTS
4	2006-05-15	ISSUED FOR 90% CONSTRUCTION DOCUMENTS
5	2005-07-08	ISSUED FOR TENDER



consultants	
architect	CS&P Architects Inc. 2345 Yonge St., Suite 200 Toronto, ON M4P 2P5 Phone: 416-922-5002 Fax: 416-922-5040
civil engineer	SCS Consulting Group Ltd. 30 Centurion Drive, Suite 100 Markham, ON L3R 8S8 Phone: 905-475-1900 Fax: 905-475-8335
structural engineer	LEA Consulting Ltd. 40 University Ave., Suite 503 Toronto, ON M5S 1H1 Phone: 905-470-0015
mechanical engineer	Smith - Andersen 4211 Yonge Street Toronto, ON M2P 2A9 Phone: 416-487-8151
electrical engineer	Smith - Andersen 4211 Yonge Street Toronto, ON M2P 2A9 Phone: 416-487-8151
landscape architect	Quinn Design Associates Inc. 180 John Street Toronto, ON M5T 1X5 Phone: 416-962-8700



THE STERLING HALL SCHOOL
99 Cartwright Avenue, Toronto, ON M6A 1V4

TYPICAL DETAILS

scale: 1 : 20
date: 2026-07-08
drawn: H.R.
checked by: E.C.
project number: 22371
drawing number: S105
Revision: 5

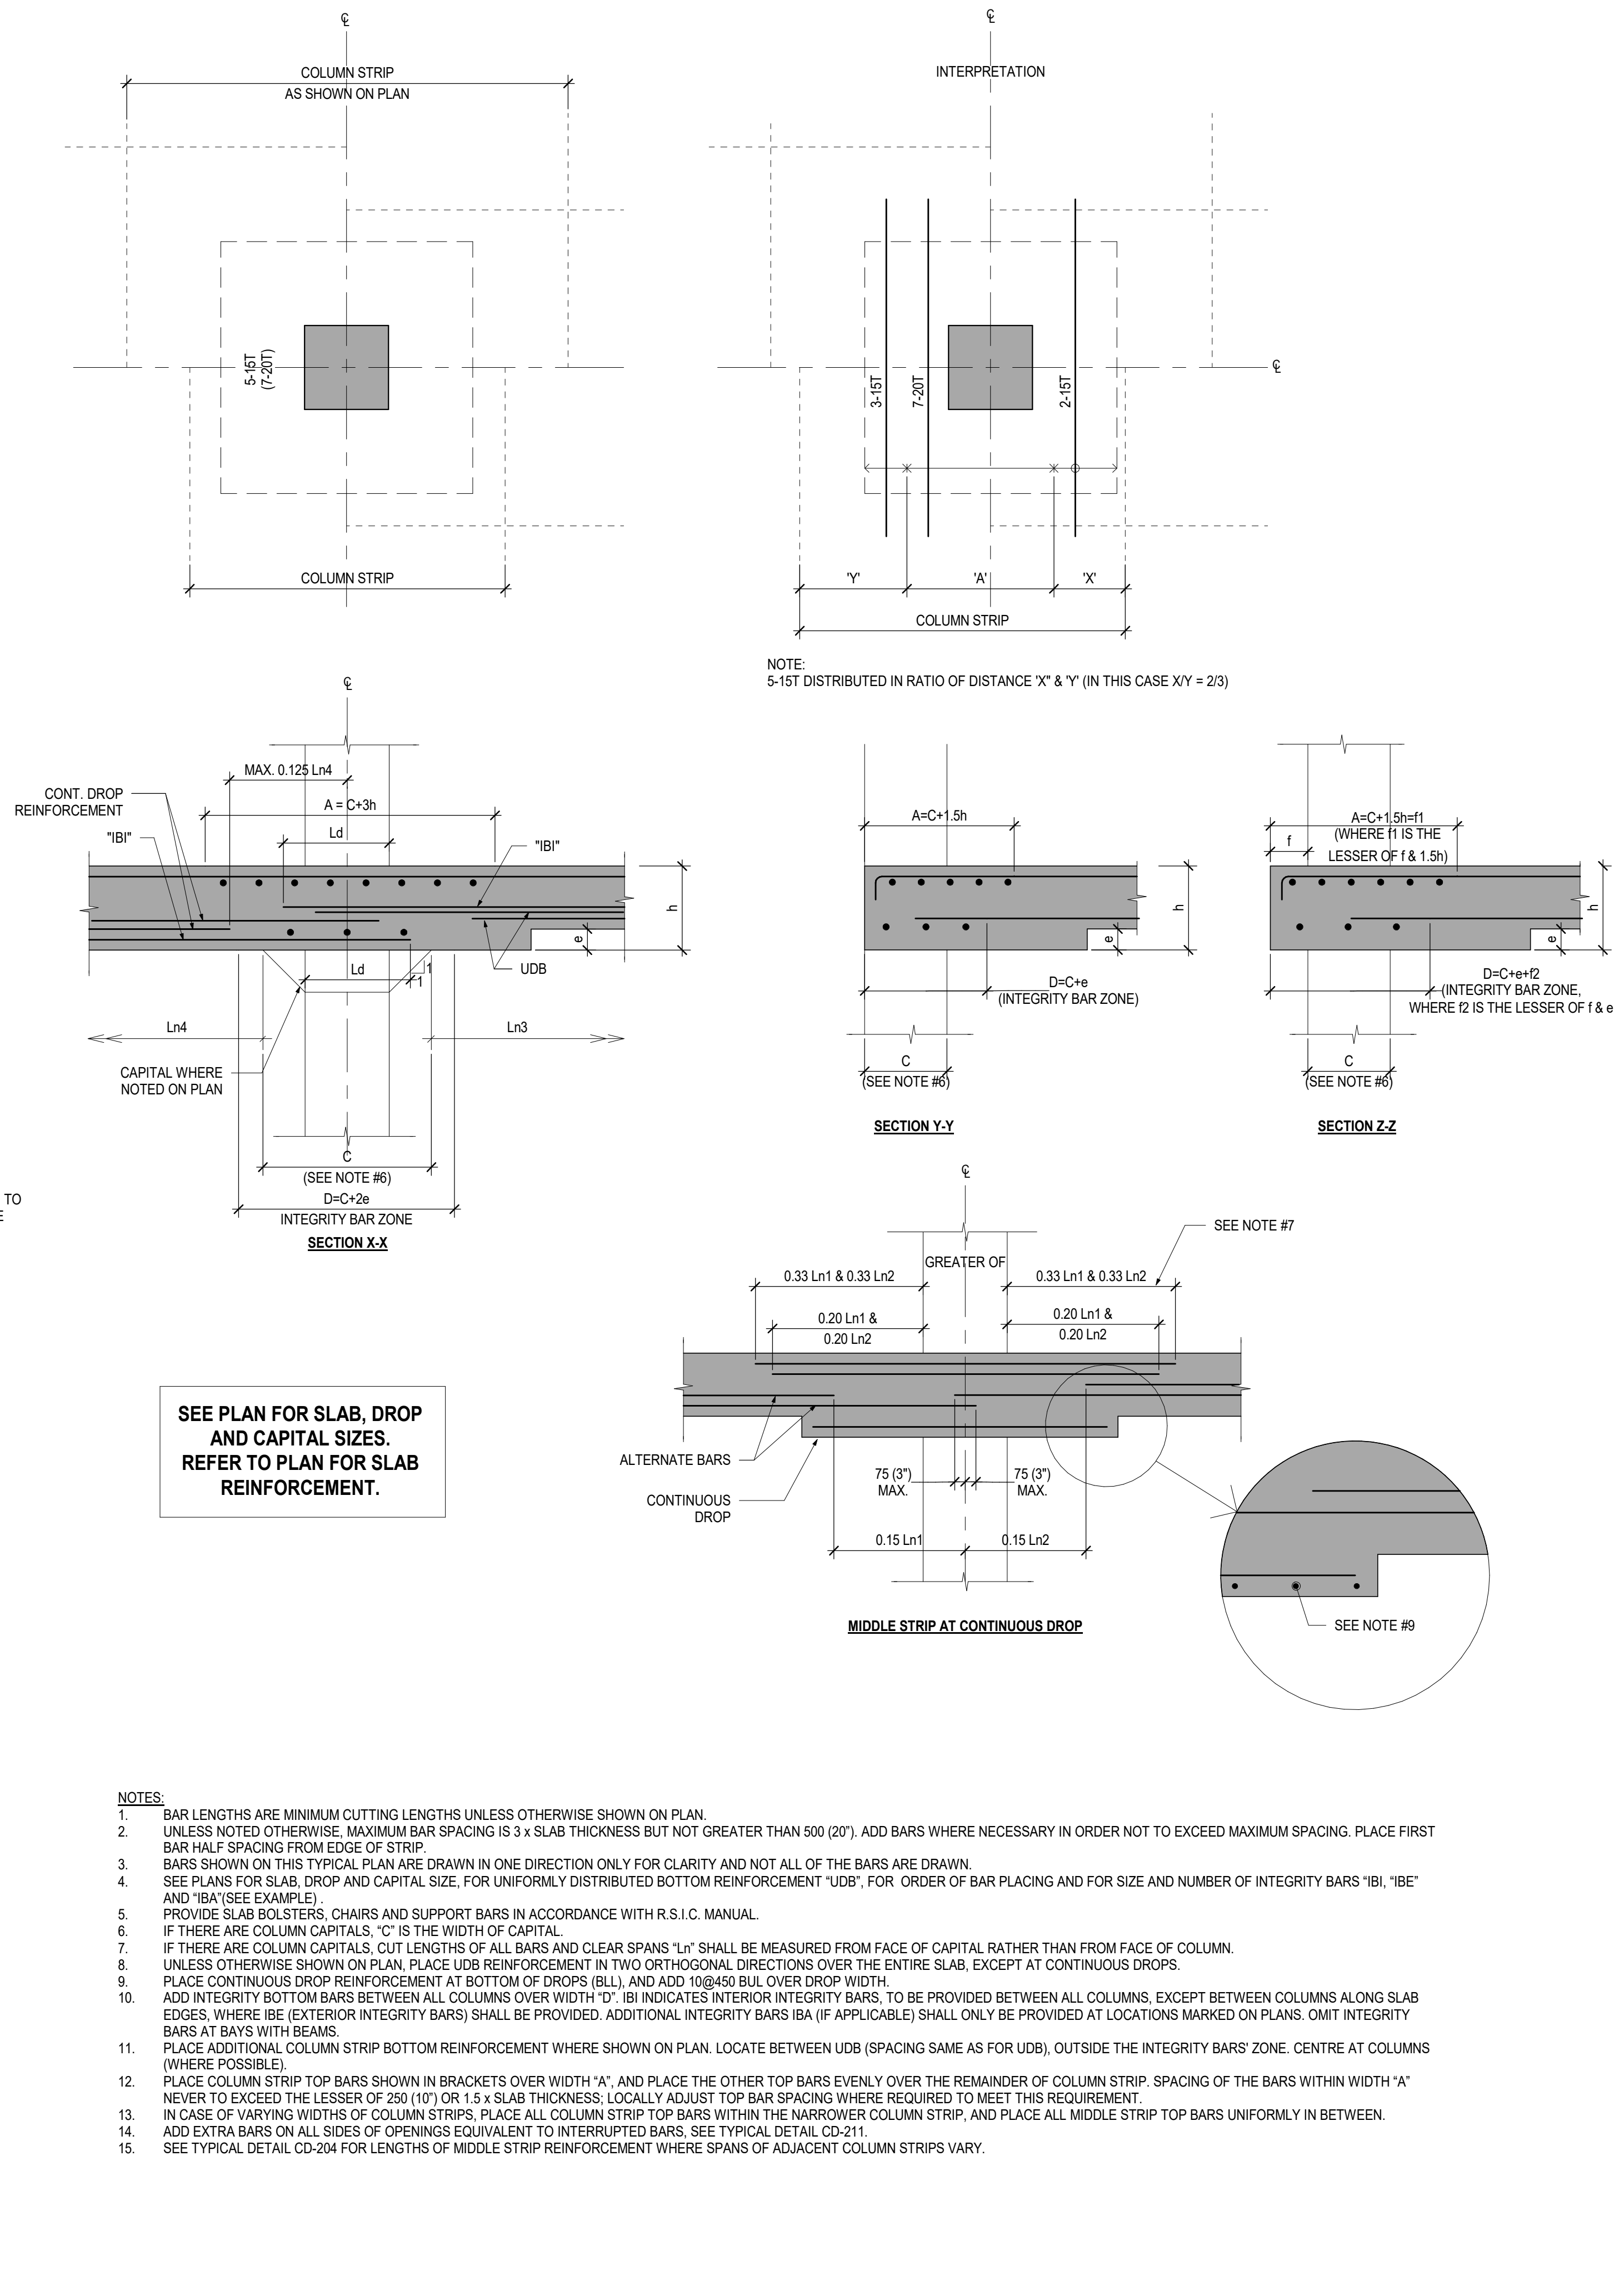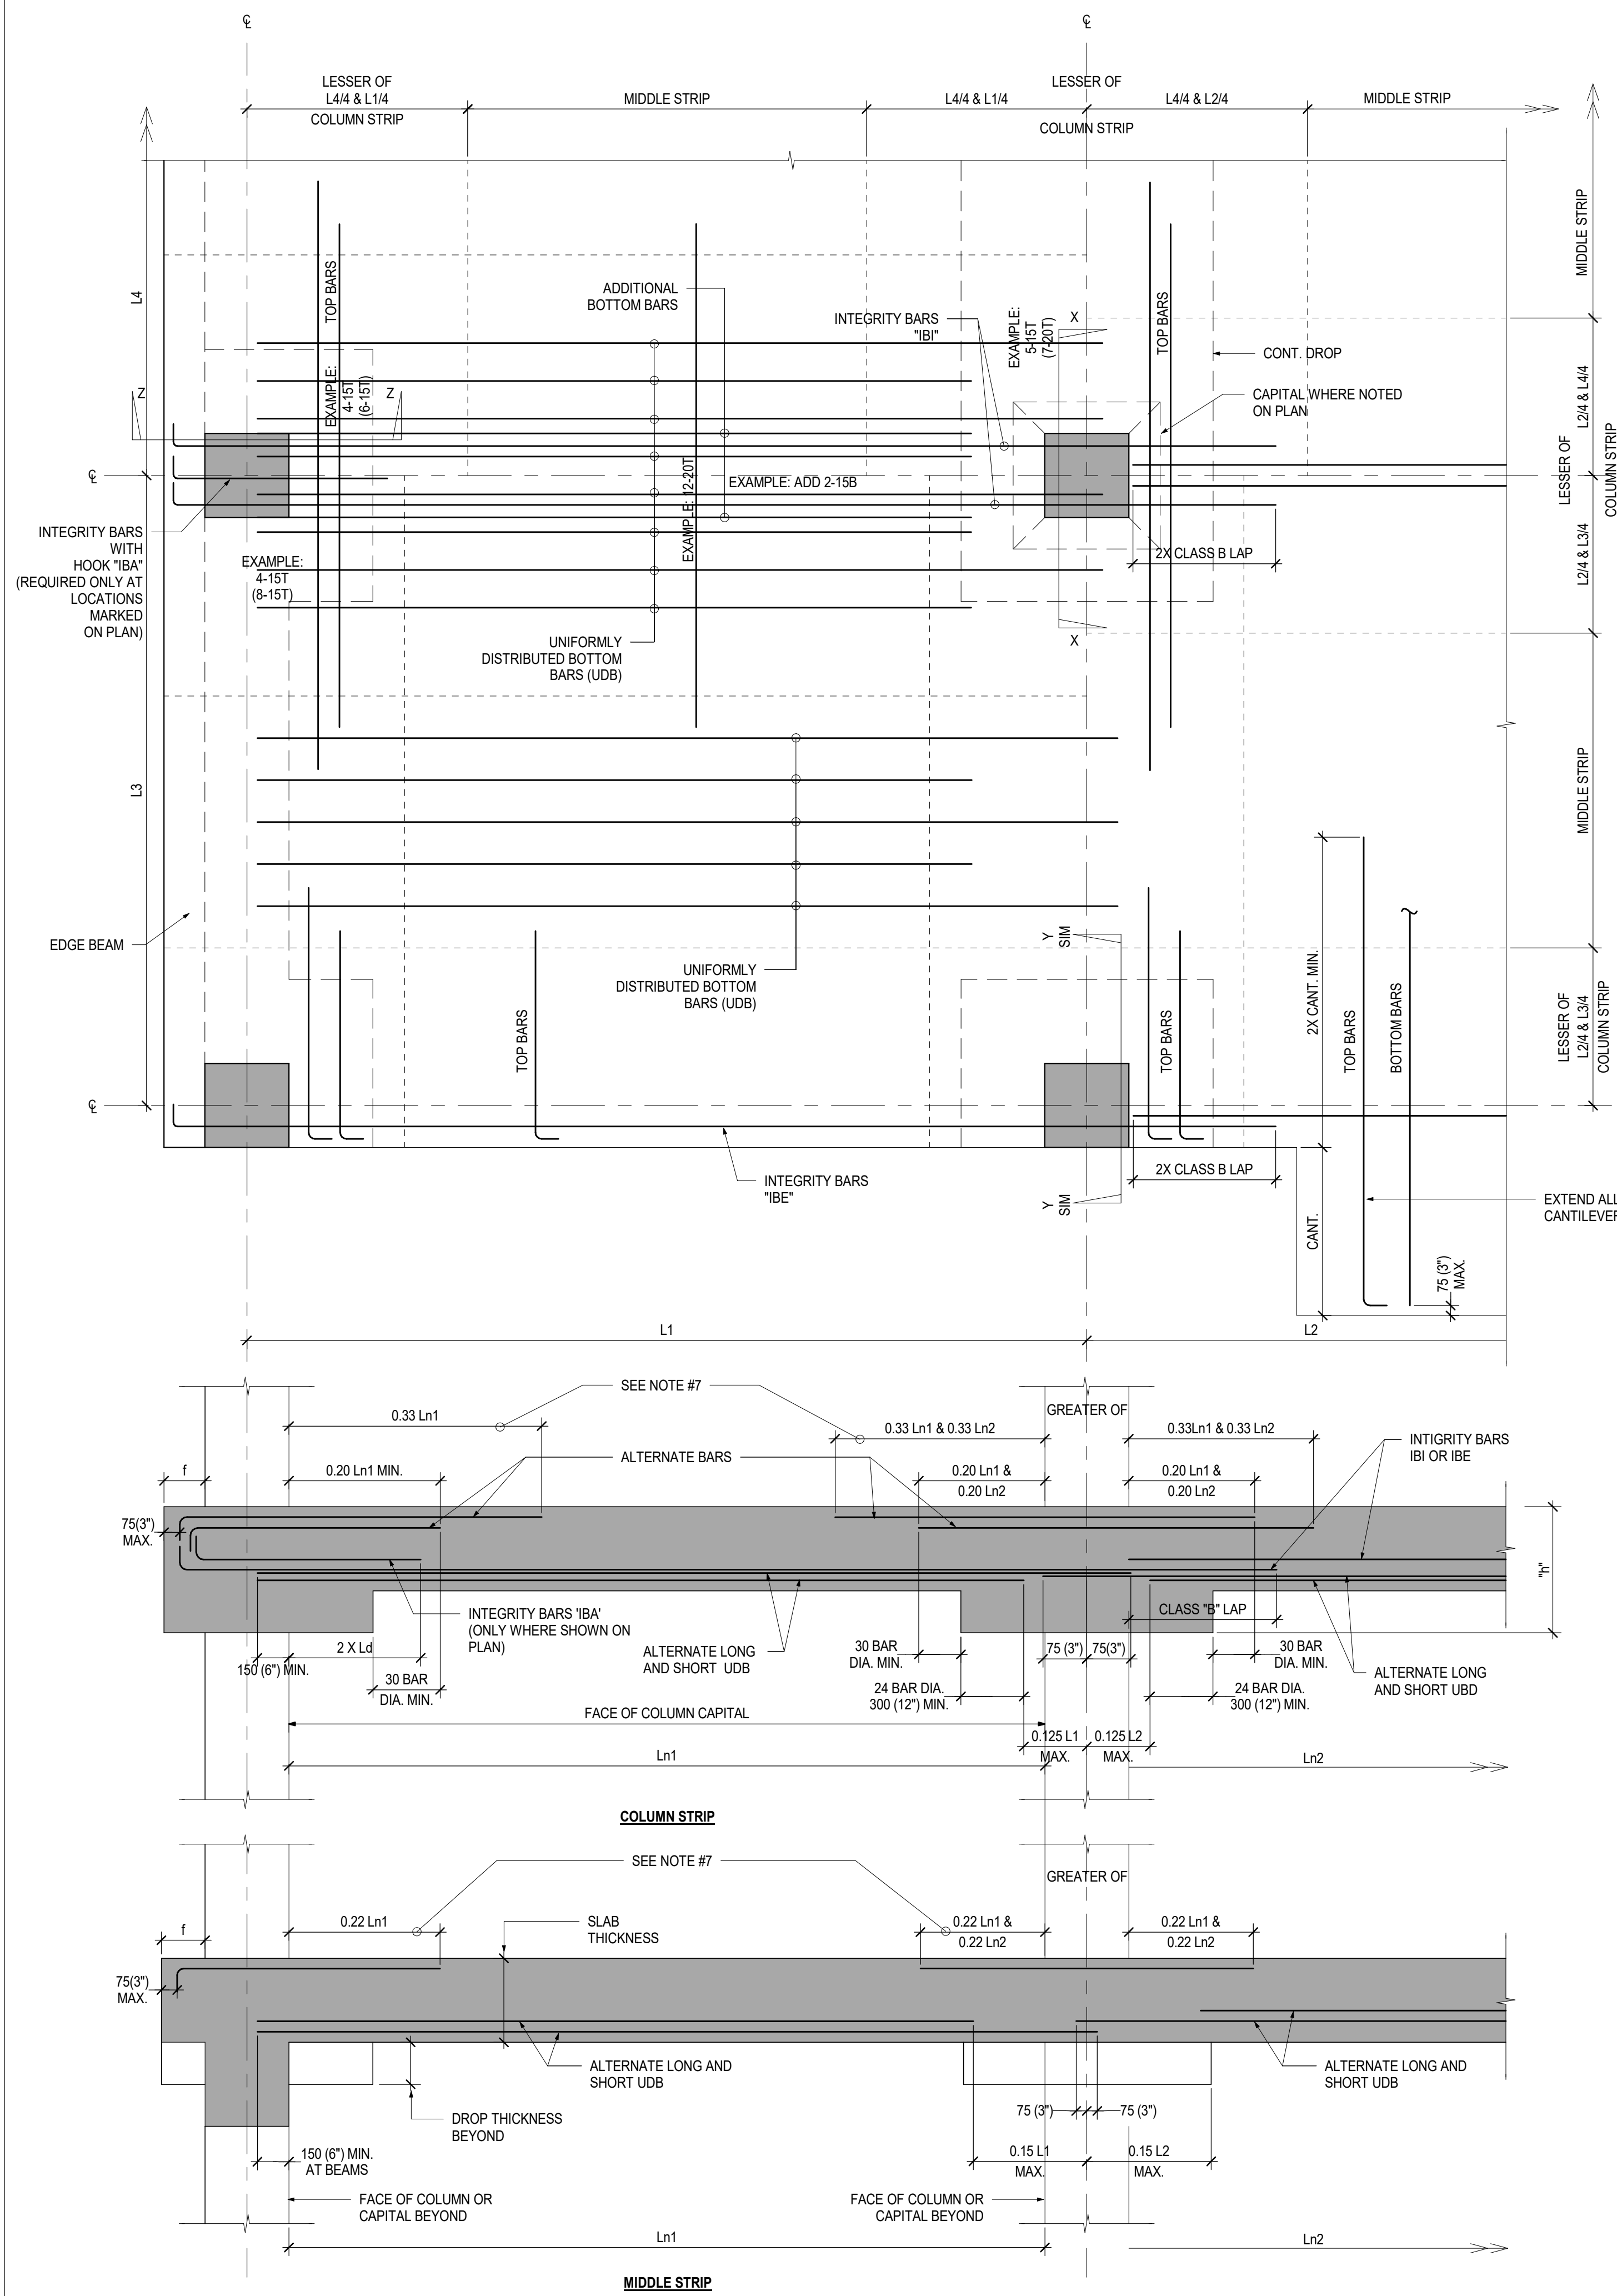

Key to Detail Location

NO.	Detail Number
NO.	Drawing Number

If this sheet is not 46 7/8" x 33 1/8" (1189 x 841 mm) it is a reduced print - Read dwg. accordingly.

Contractors must check and verify all dimensions on the job and report any discrepancies to the Architect before proceeding with the work.

All prints and specifications are the property of the Architect and must be returned at the completion of the work.

Drawings should not be scaled.

No	Date	Revision/Issued
1	2020-12-15	ISSUED FOR 30% CONSTRUCTION DOCUMENTS
2	2020-03-13	ISSUED FOR BUILDING PERMIT
3	2020-04-10	ISSUED FOR 75% CONSTRUCTION DOCUMENTS
4	2020-05-15	ISSUED FOR 80% CONSTRUCTION DOCUMENTS
5	2020-07-08	ISSUED FOR TENDER

consultants

architect

CS&P Architects Inc.
2345 Yonge St., Suite 200
Toronto, ON, M4P 2E5
Phone 416.462.5002
Fax 416.462.5040

civil engineer

SCS Consulting Group Ltd.
30 Centurian Drive, Suite 100
Markham, ON, L3R 8B8
Phone 905.475.1800
Fax 905.475.8555

structural engineer

LEA Consulting Ltd.
40 University Ave., Suite 503
Toronto, ON, M5J 1T1
Phone 905.470.0015

mechanical engineer

Smith + Andersen
4211 Yonge Street
Toronto, ON, M2P 2A9
Phone 416.487.8151

electrical engineer

Smith + Andersen
4211 Yonge Street
Toronto, ON, M2P 2A9
Phone 416.487.8151

landscape architect

Quinn Design Associates Inc.
180 John Street
Toronto, ON, M5T 1X5
Phone 416.962.8700




THE STERLING HALL SCHOOL

99 Cartwright Avenue, Toronto, ON M6A 1V4

TYPICAL DETAILS

scale: 1 : 20
date: 2020-07-08
drawn: H.R.
checked by: E.C.
project number: 22317
drawing number: S106
Revision: 5

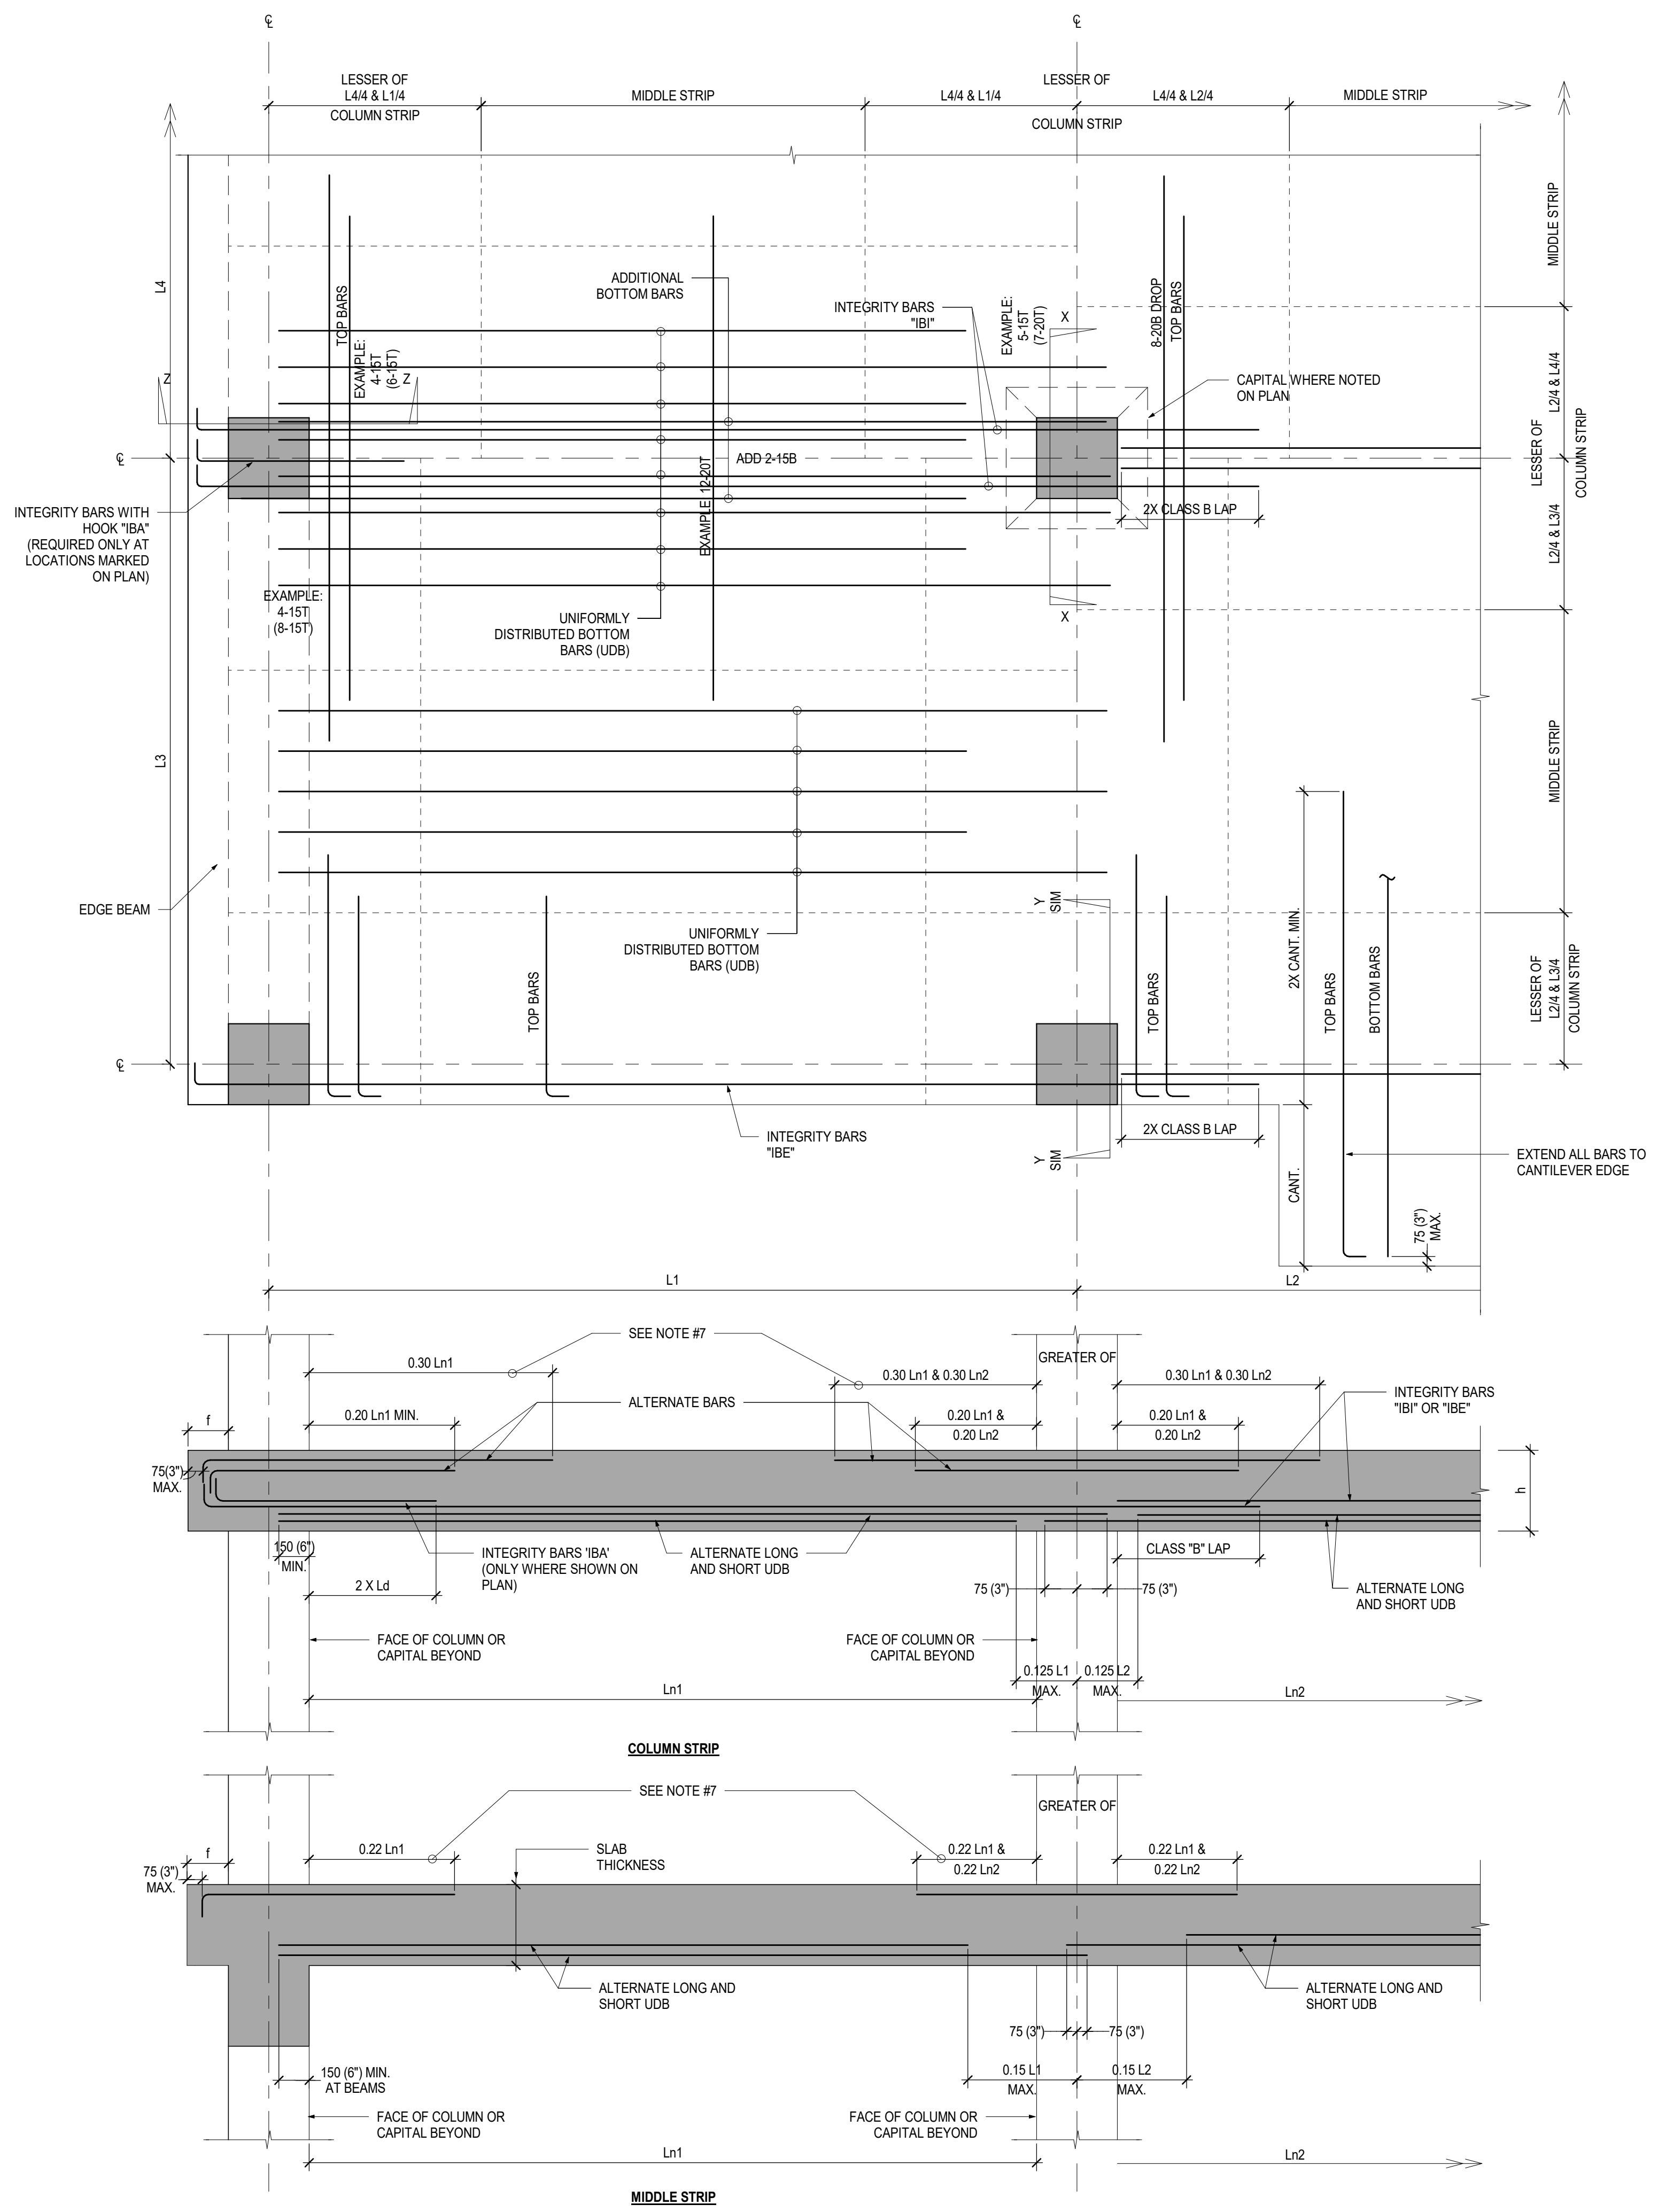


REFER TO PLAN FOR SLAB
AND CAPITAL SIZES.
REFER TO PLAN FOR SLAB
REINFORCEMENT.

- NOTES:
1. BAR LENGTHS ARE MINIMUM CUTTING LENGTHS UNLESS OTHERWISE SHOWN ON PLAN.
 2. UNLESS NOTED OTHERWISE, MAXIMUM BAR SPACING IS $3 \times$ SLAB THICKNESS BUT NOT GREATER THAN 500 (20"). ADD BARS WHERE NECESSARY IN ORDER NOT TO EXCEED MAXIMUM SPACING.
 3. PLACE FIRST BAR HALF SPACING FROM EDGE OF STRIP.
 4. BARS SHOWN ON THIS TYPICAL PLAN ARE DRAWN IN ONE DIRECTION ONLY FOR CLARITY AND NOT ALL OF THE BARS ARE DRAWN.
 5. SEE PLANS FOR SLAB AND CAPITAL SIZE, FOR UNIFORMLY DISTRIBUTED BOTTOM REINFORCEMENT "UDB", FOR ORDER OF BAR PLACING AND FOR SIZE AND NUMBER OF INTEGRITY BARS "IB", "IB" AND "IB" (SEE EXAMPLE).
 6. PROVIDE SLAB BOLSTERS, CHAIRS AND SUPPORT BARS IN ACCORDANCE WITH R.S.I.C. MANUAL.
 7. IF THERE ARE COLUMN CAPITALS, "C" IS THE WIDTH OF CAPITAL.
 8. IF THERE ARE COLUMN CAPITALS, CUT LENGTHS OF ALL BARS AND CLEAR SPANS "L₁" SHALL BE MEASURED FROM FACE OF CAPITAL RATHER THAN FROM FACE OF COLUMN.
 9. UNLESS OTHERWISE SHOWN ON PLAN, PLACE UDB BOTTOM REINFORCEMENT IN TWO ORTHOGONAL DIRECTIONS OVER THE ENTIRE SLAB.
 10. ADD INTEGRITY BOTTOM BARS BETWEEN ALL COLUMNS OVER WIDTH "C". "IB" INDICATES INTERIOR INTEGRITY BARS, TO BE PROVIDED BETWEEN ALL COLUMNS, EXCEPT BETWEEN COLUMNS ALONG SLAB EDGES, WHERE "IBE" (EXTERIOR INTEGRITY BARS) SHALL BE PROVIDED. ADDITIONAL INTEGRITY BARS (IB) (IF APPLICABLE) SHALL ONLY BE PROVIDED AT LOCATIONS MARKED ON PLANS. OMIT INTEGRITY BARS AT BAYS WITH BEAMS.
 11. PLACE ADDITIONAL COLUMN STRIP BOTTOM REINFORCEMENT WHERE SHOWN ON PLAN. LOCATE BETWEEN UDB (SPACING SAME AS FOR UDB), OUTSIDE THE INTEGRITY BARS' ZONE. CENTRE AT COLUMNS (WHERE POSSIBLE).
 12. PLACE COLUMN STRIP TOP BARS SHOWN IN BRACKETS OVER WIDTH "A", AND PLACE THE OTHER TOP BARS EVENLY OVER THE REMAINDER OF COLUMN STRIP. SPACING OF THE BARS WITHIN WIDTH "A" NEVER TO EXCEED THE LESSER OF 250 (10") OR $1.5 \times$ SLAB THICKNESS. LOCALLY ADJUST TOP BAR SPACING WHERE REQUIRED TO MEET THIS REQUIREMENT.
 13. IN CASE OF VARYING WIDTHS OF COLUMN STRIPS, PLACE ALL COLUMN STRIP TOP BARS WITHIN THE NARROWER COLUMN STRIP, AND PLACE ALL MIDDLE STRIP TOP BARS UNIFORMLY IN BETWEEN.
 14. ADD EXTRA BARS ON ALL SIDES OF OPENINGS EQUIVALENT TO INTERRUPTED BARS. SEE TYPICAL DETAIL CD-211.
 15. SEE TYPICAL DETAIL CD-204 FOR LENGTHS OF MIDDLE STRIP REINFORCEMENT WHERE SPANS OF ADJACENT COLUMN STRIPS VARY.

EXPOSED CONCRETE OVERHANG

CD-207


March 11, 2020

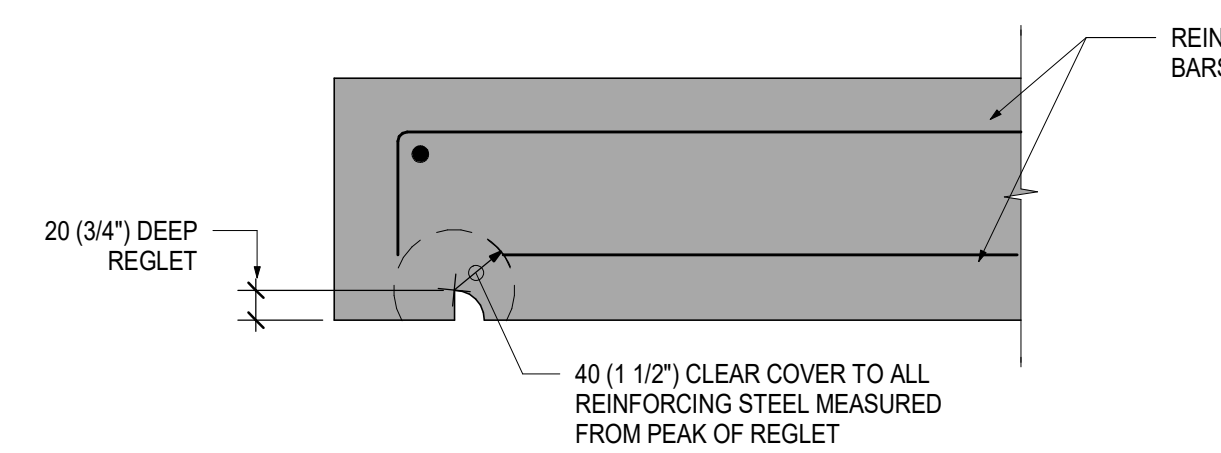

ADDED REINFORCEMENT AROUND OPENING IN SLAB

CD-211


October 19, 2020

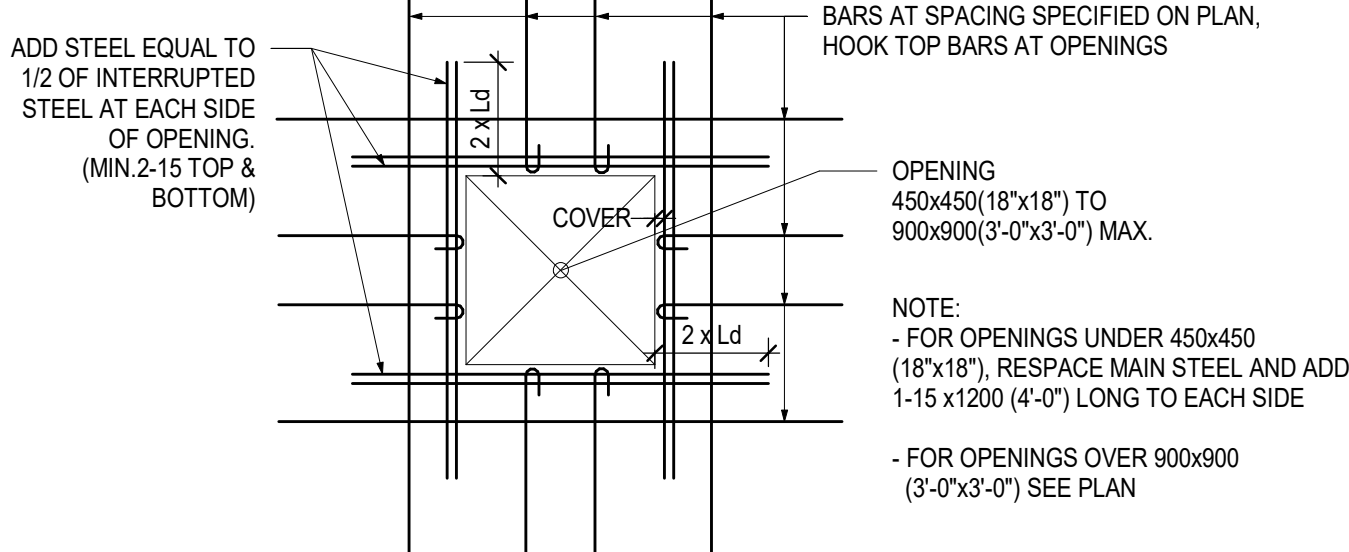

SPLICING OF REINFORCEMENT AT DEPRESSION IN FRAMED SLAB

CD-208


October 19, 2020

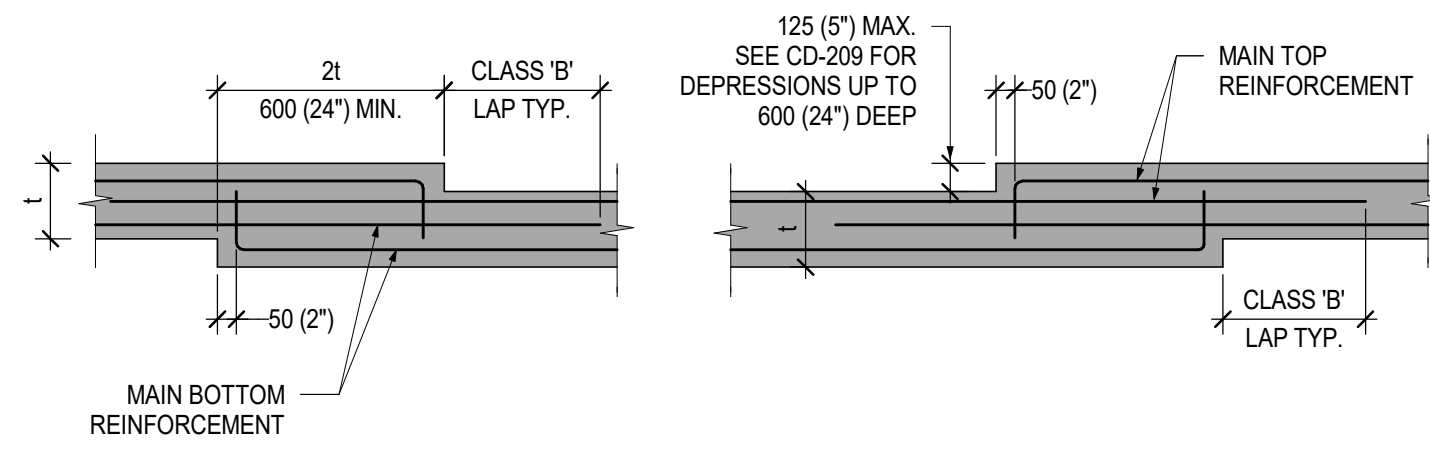

SPLICING OF REINFORCEMENT AT STEP IN FRAMED SLAB

CD-209


August 18, 2020

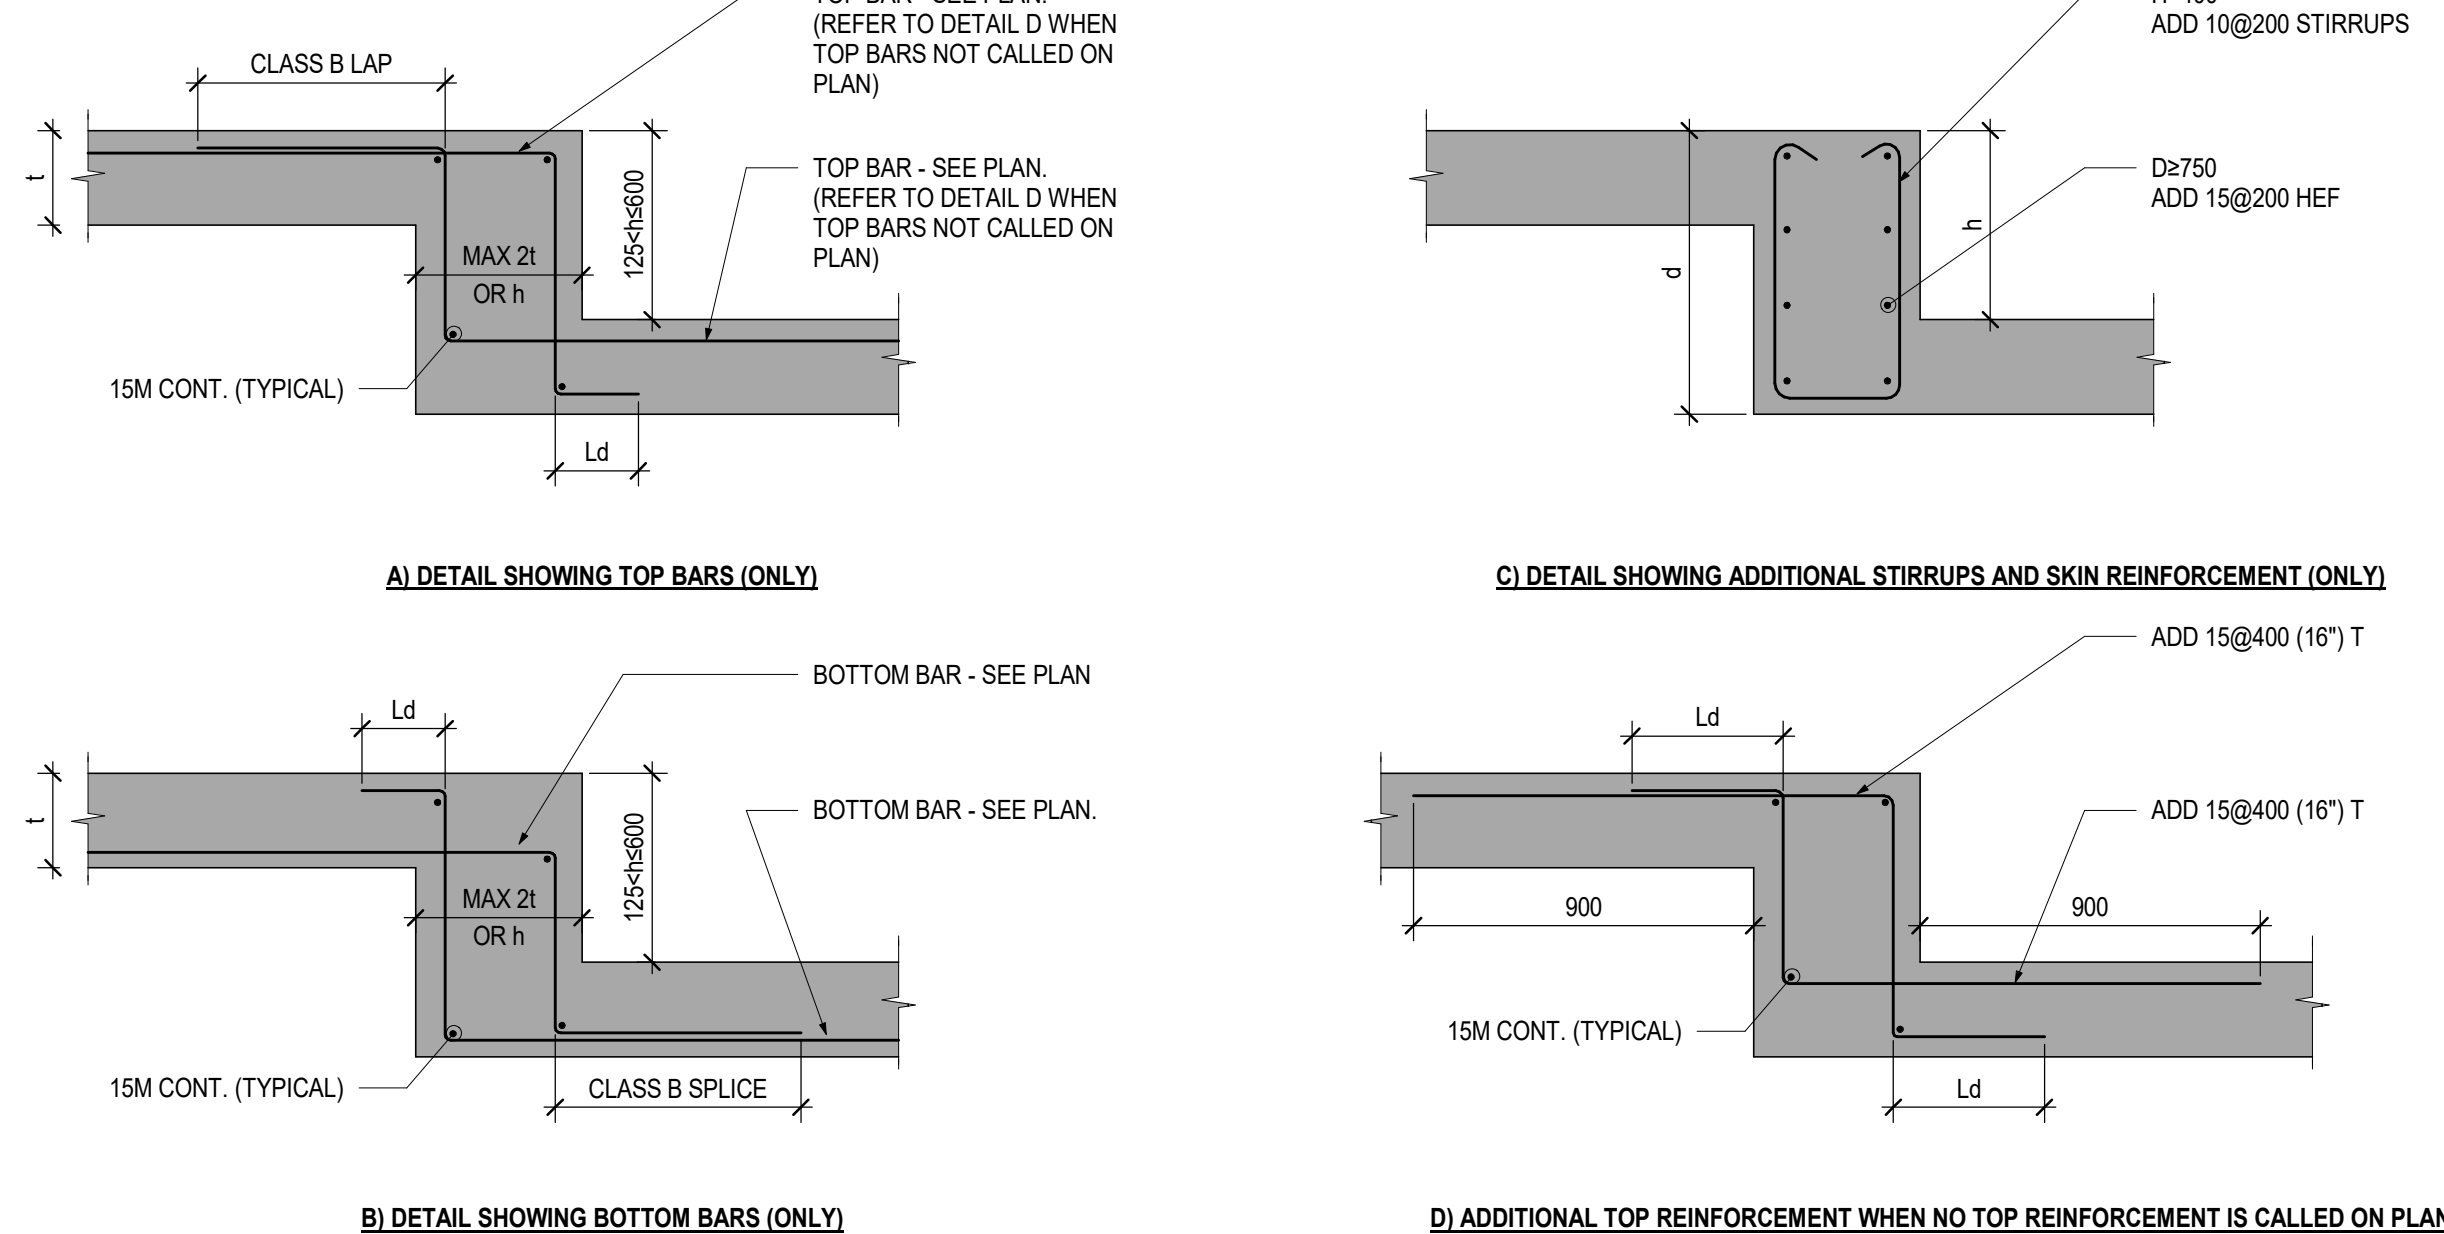

SPLICING OF REINFORCEMENT IN CRANKED SLAB

CD-210

October 19, 2020

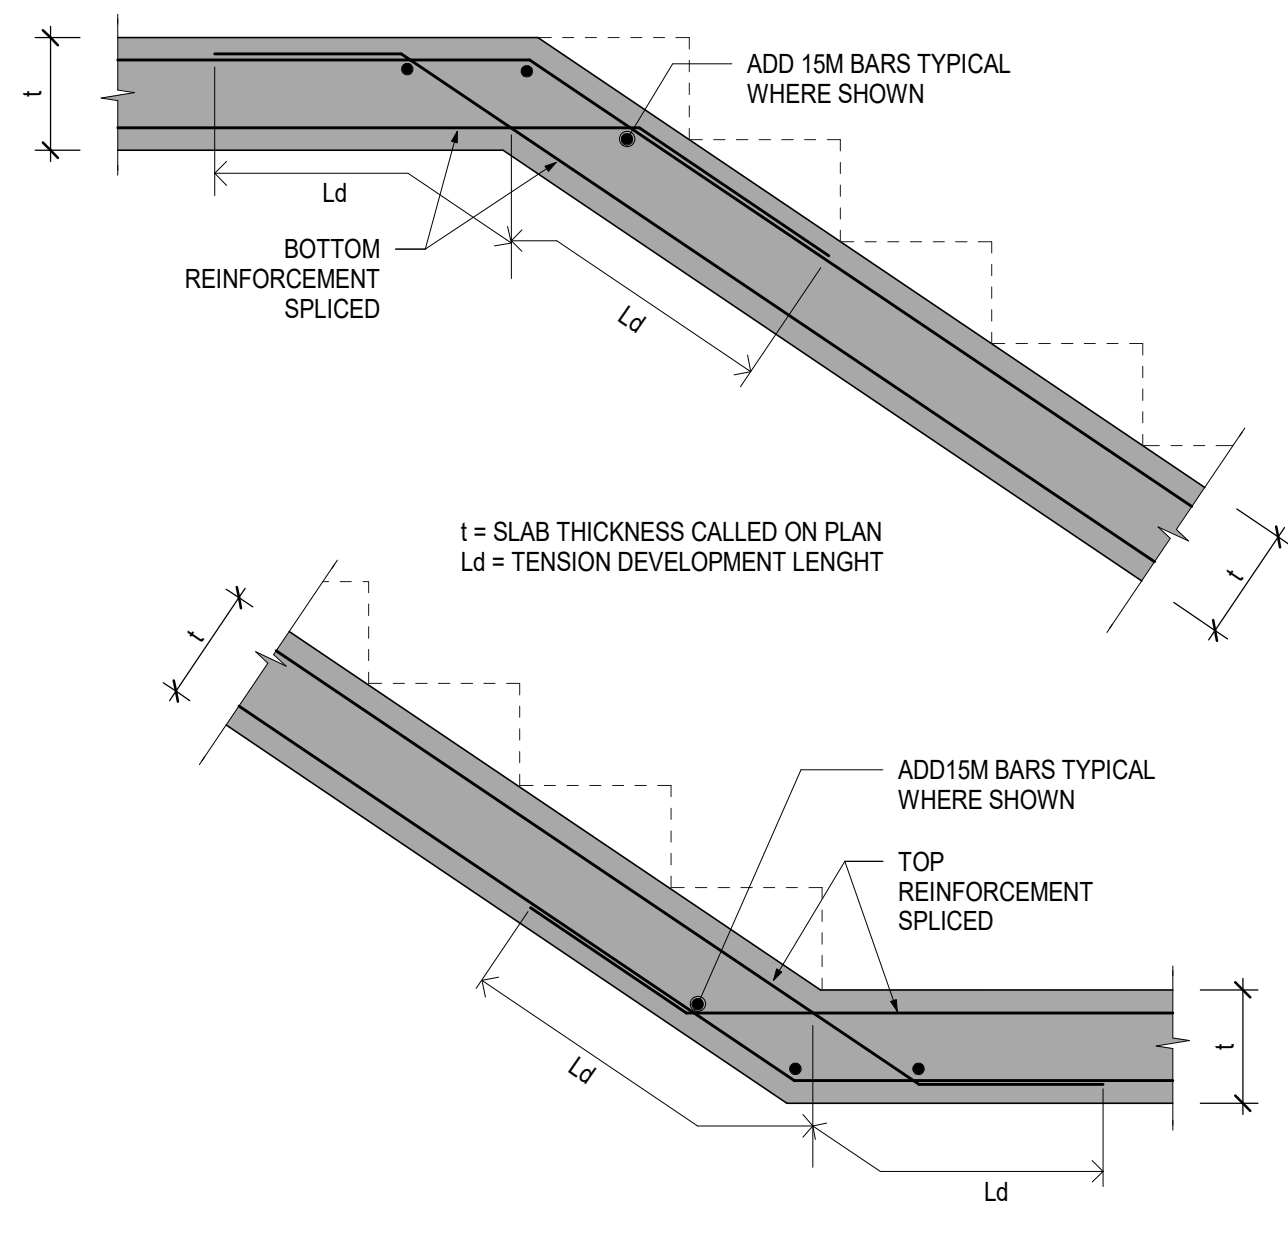

Key to Detail Location

NO. NO. Detail Number Drawing Number

If this sheet is not 46 7/8\"/>

Contractors must check and verify all dimensions on the job and report any discrepancies to the Architect before proceeding with the work.

All prints and specifications are the property of the Architect and must be returned at the completion of the work.

Drawings should not be scaled.

No.	Date	Revision/Issued
1	2020-12-15	ISSUED FOR 30% CONSTRUCTION DOCUMENTS
2	2020-03-13	ISSUED FOR BUILDING PERMIT
3	2020-04-10	ISSUED FOR 75% CONSTRUCTION DOCUMENTS
4	2020-05-15	ISSUED FOR 90% CONSTRUCTION DOCUMENTS
5	2020-07-08	ISSUED FOR TENDER

consultants

architect

CS&P Architects Inc.
2345 Yonge St., Suite 200
Toronto, ON, M4P 2E5
Phone 416.462.5002
Fax 416.462.5040

civil engineer

SCS Consulting Group Ltd.
30 Centurian Drive, Suite 100
Markham, ON, L3R 8B8
Phone 905.475.1800
Fax 905.475.8535

structural engineer

LEA Consulting Ltd.
40 University Ave., Suite 503
Toronto, ON, M5J 1T1
Phone 905.470.0015

mechanical engineer

Smith + Andersen
4211 Yonge Street
Toronto, ON, M2P 2A9
Phone 416.487.8151

electrical engineer

Smith + Andersen
4211 Yonge Street
Toronto, ON, M2P 2A9
Phone 416.487.8151

landscape architect

Quinn Design Associates Inc.
180 John Street
Toronto, ON, M5T 1X5
Phone 416.962.8700





THE STERLING HALL SCHOOL



99 Cartwright Avenue, Toronto, ON M6A 1V4

TYPICAL DETAILS

scale: 1 : 20
date: 2026-07-08
drawn: H.R.
checked by: E.C.
project number: 22317
drawing number: S107
Revision: 5

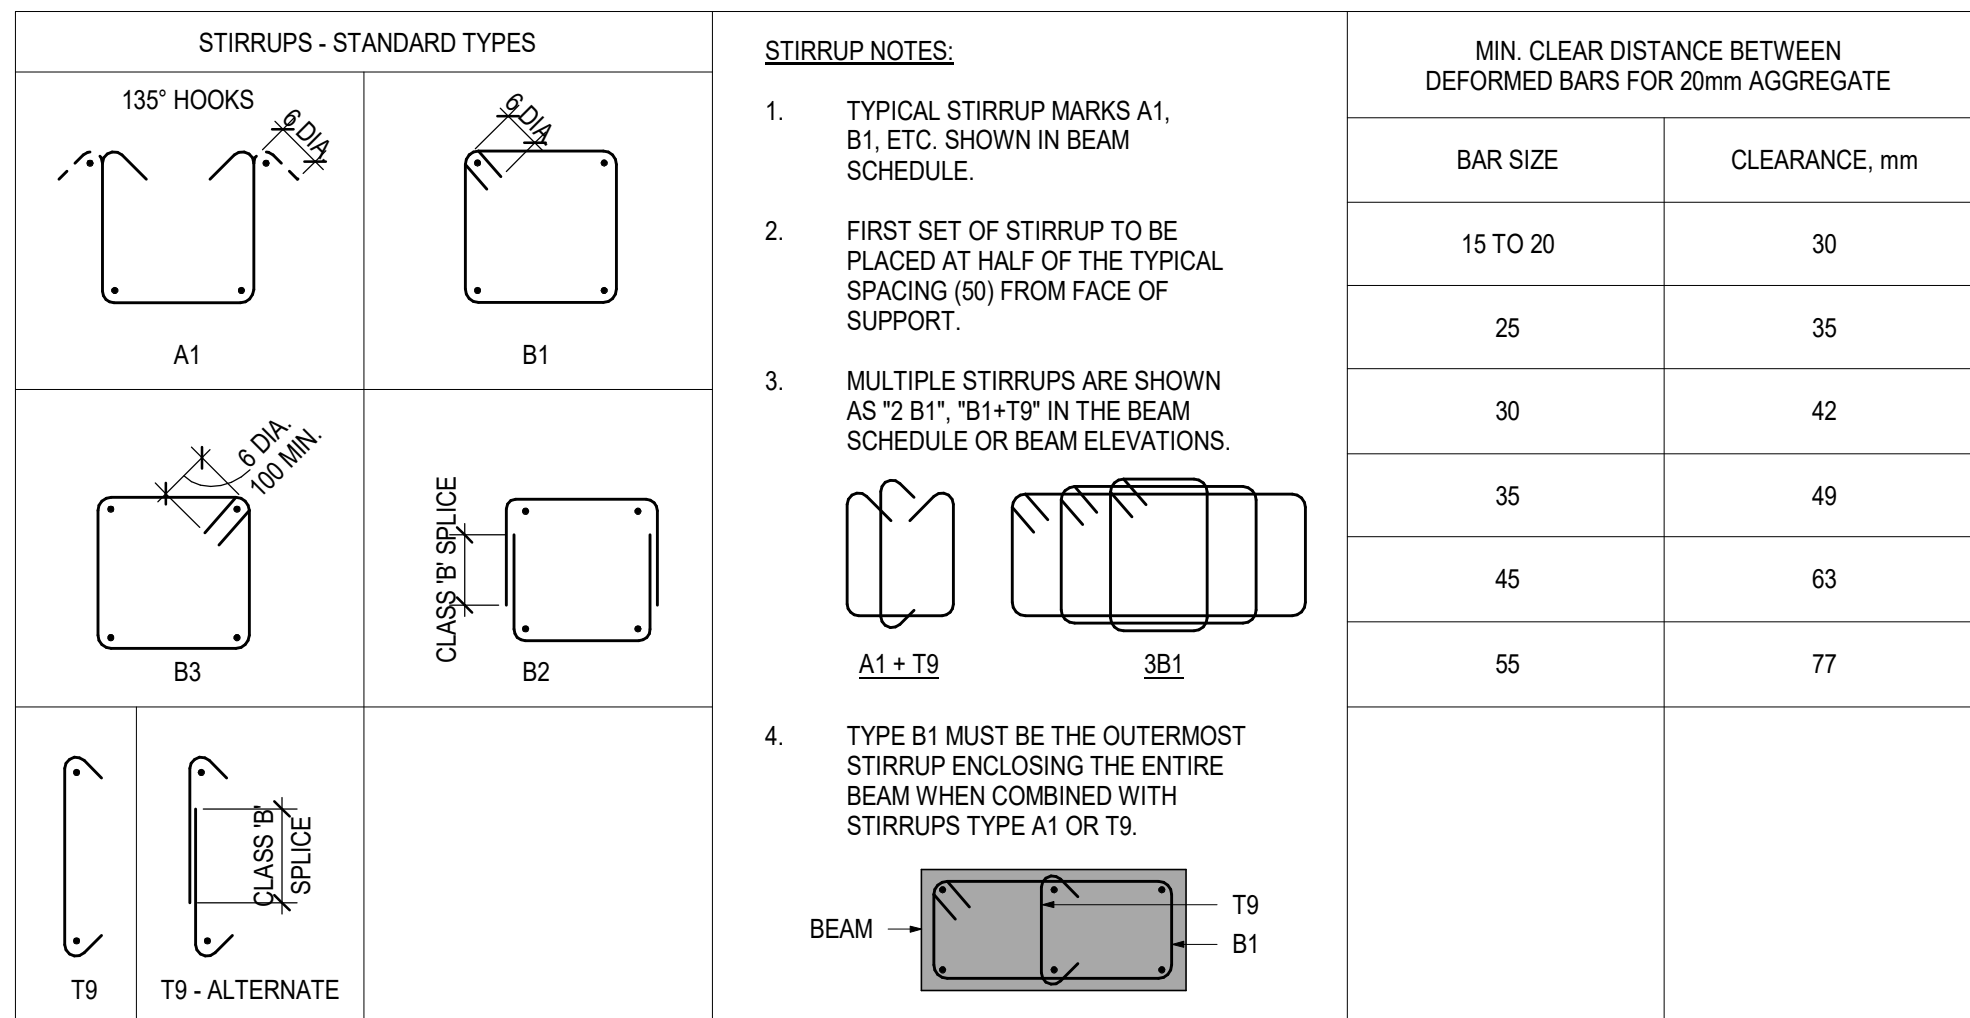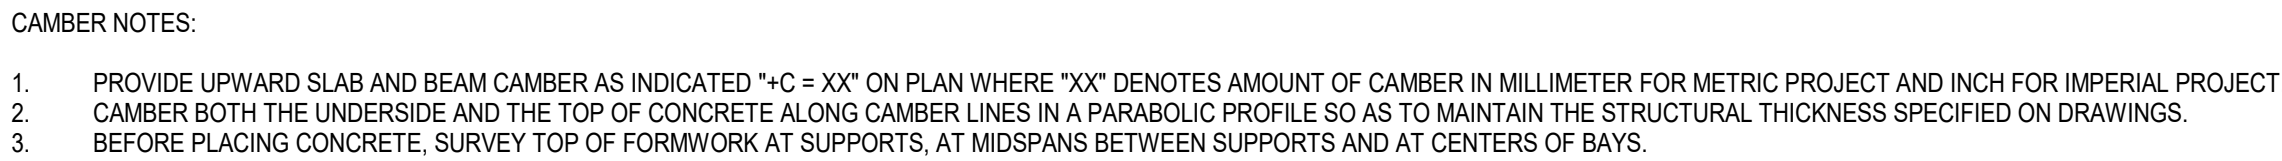


SAMPLE BEAM SCHEDULE							
MARK SIZE	BAR LOCATION	END 1	SUPPORT	MAIN SPAN - # OF BARS	SUPPORT	END 2	STIRRUPS #-SIZE/SPACING / LOCATION - TYPE) LOCATION: L - @ LEFT SUPPORT; R - @ RIGHT SUPPORT; REM - REMAINDER THR - THROUGHOUT
*SUPPORT TO THE LEFT OF BEAM MARK ON PLAN DENOTES LEFT SUPPORT WHEREAS SUPPORT TO THE RIGHT OF THE BEAM MARK ON PLAN DENOTES RIGHT SUPPORT							
2B01 1000x1100 DP.	TL1			5-20		INTO 2B02	10-15 @ 175 / L - 2B1+T9 10-15 @ 175 / R - 2B1+T9 15@200 / REM B1
	HEF			15@200			
	BL2			4-30			
	BL1			4-30			
2B02 1000x1100 DP.	TL1	FROM 2B01		5-20	5-25	INTO 2B03	10-15 @ 175 / L A1 15@250 / REM B3
	HEF			CLASS 'B' LAP @ MID BAY			
				15@200			
	BL3		150	5-25	150		
	BL2			5-30			
2B03 CANT. 1000x1100 DP.	BL1			5-35			15@200 / THR - 2B1
	TL1	FROM 2B02		5-25	2500	INTO SLAB	
				2500	3-20		
	HEF			15@200			
	BL1			5-15			

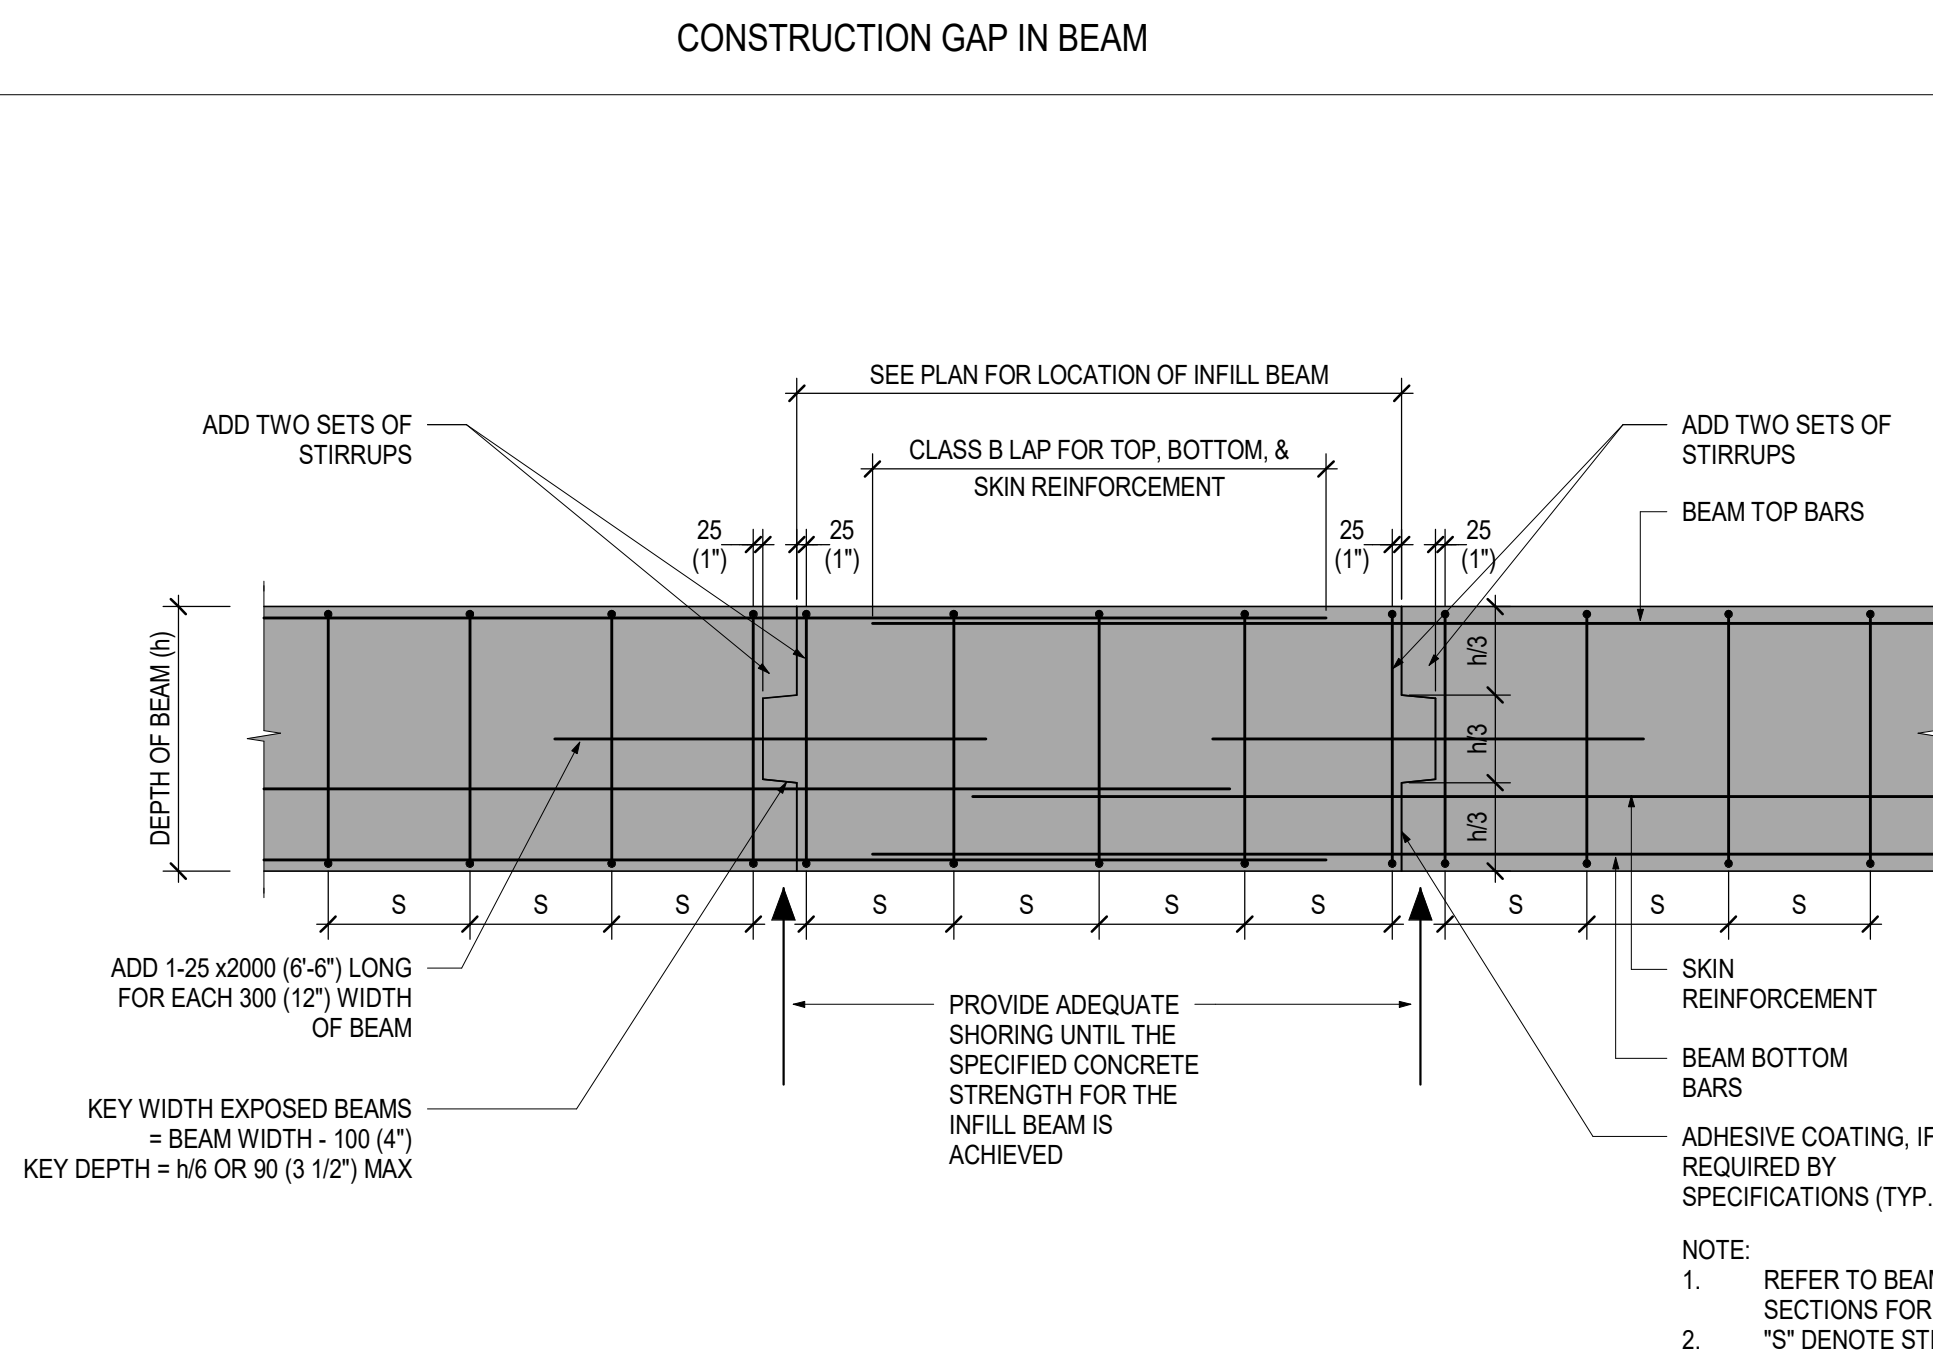 

CD-302
August 18, 2020

No	Date	Revision/Issued
1	2025-12-15	ISSUED FOR 30% CONSTRUCTION DOCUMENT
2	2026-03-13	ISSUED FOR BUILDING PERMIT
3	2026-04-10	ISSUED FOR 75% CONSTRUCTION DOCUMENT
4	2026-05-15	ISSUED FOR 90% CONSTRUCTION DOCUMENT
5	2026-07-08	ISSUED FOR TENDER

landscape architect Quinn Design Associates Inc.
180 John Street
Toronto, ON, M5T 1X5
Phone 416.962.8700



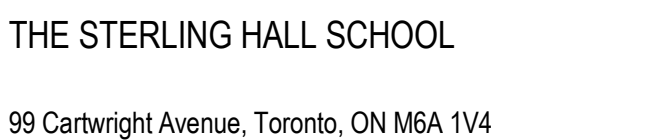


scale: 1:20
date: 2026-07-08
drawn: H.R.
checked by: E.C.
project number: 22317
drawing number: S108



WALL THICKNESS	SPAN	BLOCK LINTEL DEPTH	REINFORCEMENT TOP & BOTTOM
90 (4")	UP TO 1200 (4'-0")	190	1-10
	1200 (4'-0") TO 1800 (6'-0")	N/A	N/A
	1800 (6'-0") TO 2400 (8'-0")	N/A	N/A
	2400 (8'-0") TO 3000 (10'-0")	N/A	N/A
140 (6")	UP TO 1200 (4'-0")	190	1-10
	1200 (4'-0") TO 1800 (6'-0")	190	1-10
	1800 (6'-0") TO 2400 (8'-0")	390	1-10
	2400 (8'-0") TO 3000 (10'-0")	N/A	N/A
190 (8")	UP TO 1200 (4'-0")	190	1-15
	1200 (4'-0") TO 1800 (6'-0")	190	1-15
	1800 (6'-0") TO 2400 (8'-0")	390	1-10 +1-10@200 (8") STIRRUP
	2400 (8'-0") TO 3000 (10'-0")	390	1-10 +1-10@200 (8") STIRRUP
240 (10")	UP TO 1200 (4'-0")	190	1-15
	1200 (4'-0") TO 1800 (6'-0")	190	1-15
	1800 (6'-0") TO 2400 (8'-0")	390	1-10 +1-10@200 (8") STIRRUP
	2400 (8'-0") TO 3000 (10'-0")	390	1-10 +1-10@200 (8") STIRRUP
290 (12")	UP TO 1200 (4'-0")	190	1-15
	1200 (4'-0") TO 1800 (6'-0")	190	1-15
	1800 (6'-0") TO 2400 (8'-0")	390	1-10 +1-10@200 (8") STIRRUP
	2400 (8'-0") TO 3000 (10'-0")	390	1-10 +1-10@200 (8") STIRRUP

S11C
Revision:5

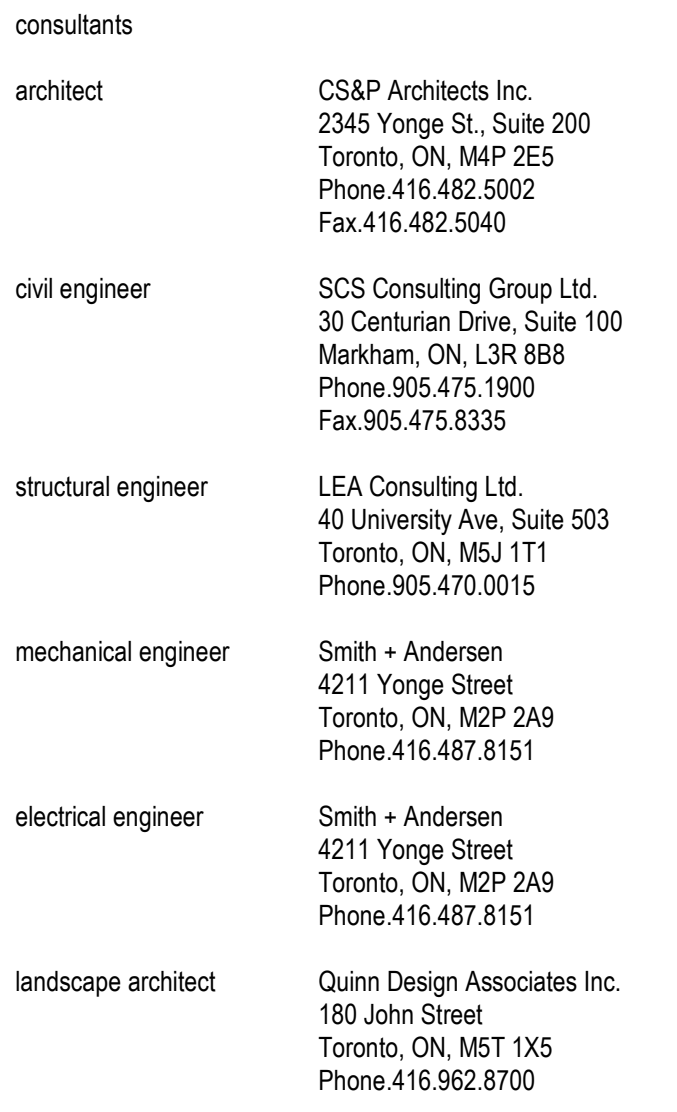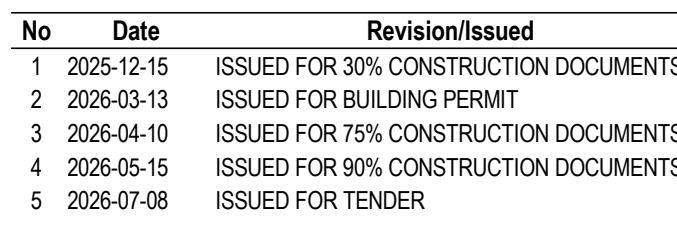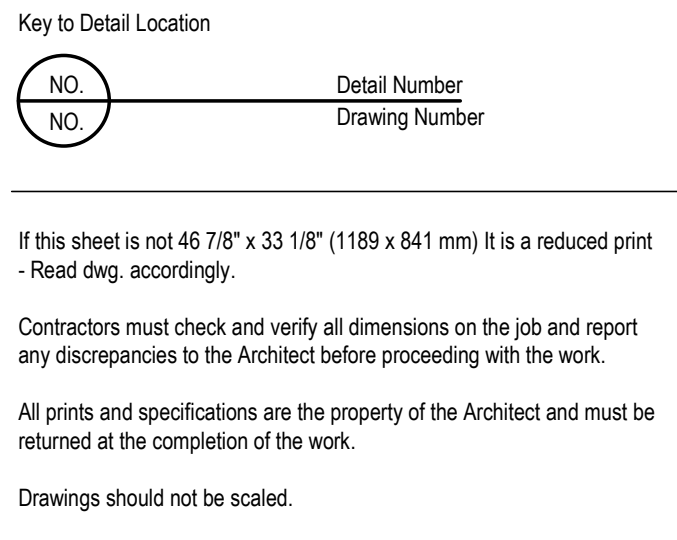

THE STERLING HALL SCHOOL
99 Cartwright Avenue, Toronto, ON M6A 1V4

scale: 1 : 20
date: 2026-07-08
drawn: H.R.
checked by: E.C.
project number: 22317
drawing number: S111

scale: 1 : 20
date: 2026-07-08
drawn: H.R.
checked by: E.C.
project number: 22317
drawing number: S111
Revision: 5

ANCHORAGE OF BRIDGING TO STEEL

SD-309

March 17, 2020

TYPICAL STEEL BEAM BEARING ON COLUMN (PARALLEL WEB)

SD-311

October 28, 2020

TYPICAL STEEL BEAM BEARING ON COLUMN (PERPENDICULAR WEB)

SD-312

October 28, 2020

ANCHORAGE OF ABUTTING LOAD BEARING MASONRY WALLS TO STEEL COLUMNS

SD-400

October 28, 2020

TYPICAL STEEL LINTELS IN NON LOAD BEARING MASONRY WALLS

SD-310

March 17, 2020

NOTES:

- CONNECT BACK TO BACK DOUBLE ANGLES USING MIN. 16 (5/8") BOLTS @ 450 (1'-6") MAX. OR BY WELDING @ TOP & BOTTOM USING 6mm (1/4") WELDS x 50 (2") LG. @ 450 (1'-6") MAX. LOCATE FIRST CONNECTION MAX. 75 (3") FROM END OF LINTEL.
- PROVIDE STEEL PACKING AS REQUIRED TO ENSURE EVEN BEARING OF STEEL LINTELS.
- STANDARD LINTELS ARE NOT NECESSARILY SHOWN ON STRUCTURAL DRAWINGS. REFER TO ARCHITECTURAL, MECHANICAL AND ELECTRICAL DRAWINGS FOR OPENING LOCATIONS.
- SEE PLANS FOR SPECIAL LINTELS.

LINTEL SUPPORTED BY POURED CONCRETE WALL

RA / WWA ON ROOFS FRAMED WITH STEEL BEAMS

SD-900

October 28, 2020

RA / WWA ON ROOFS FRAMED WITH STEEL JOISTS

SD-901

October 28, 2020

Key to Detail Location

NO.

NO.

Detail Number

Drawing Number

If this sheet is not 46 7/8" x 33 1/8" (1189 x 841 mm) it is a reduced print - Read dwg. accordingly.

Contractors must check and verify all dimensions on the job and report any discrepancies to the Architect before proceeding with the work.

All prints and specifications are the property of the Architect and must be returned at the completion of the work.

Drawings should not be scaled.

No.

Date

Revision/Issued

1

2025-12-15

ISSUED FOR 30% CONSTRUCTION DOCUMENTS

2

2026-03-13

ISSUED FOR BUILDING PERMIT

3

2026-04-10

ISSUED FOR 75% CONSTRUCTION DOCUMENTS

4

2026-05-15

ISSUED FOR 90% CONSTRUCTION DOCUMENTS

5

2026-07-08

ISSUED FOR TENDER

consultants

architect

civil engineer

structural engineer

mechanical engineer

electrical engineer

landscape architect

CS&P Architects Inc.

2345 Yonge St., Suite 200

Toronto, ON, M4P 2E5

Phone 416.462.5002

Fax 416.462.5040

SCS Consulting Group Ltd.

30 Centurian Drive, Suite 100

Markham, ON, L3R 8B8

Phone 905.475.1800

Fax 905.475.5535

LEA Consulting Ltd.

40 University Ave., Suite 503

Toronto, ON, M5J 1T1

Phone 905.470.0015

Smith + Andersen

4211 Yonge Street

Toronto, ON, M2P 2A9

Phone 416.487.8151

Smith + Andersen

4211 Yonge Street

Toronto, ON, M2P 2A9

Phone 416.487.8151

Quinn Design Associates Inc.

180 John Street

Toronto, ON, M5T 1X5

Phone 416.962.8700

REGISTERED PROFESSIONAL ENGINEER

2026-07-08

LEA CONSULTING LTD.

100072622

Paul E. O'Neil

PROVINCE OF ONTARIO

SHS LEA

LEA Consulting Ltd.

40 University Avenue, Suite 503

Toronto, Ontario M5J 1T1

Tel: 905.470.0015

Fax: 905.470.0030

WWW.LEA.CA

THE STERLING HALL SCHOOL

99 Cartwright Avenue, Toronto, ON M6A 1V4

TYPICAL DETAILS

scale:

1 : 20

date:

2026-07-08

drawn:

H.R.

checked by:

E.C.

project number:

22317

drawing number:

S112

Revision:

5

FILENAME: Autodesk Docs/01032 Sterling Hall/22317_SHS-STR-R231.dwt

DRAWING LAST EDITED: 2026-07-03 3:04:57 PM

SAW CUTTING OF EXISTING SLAB OR WALL

ED-100
March 17, 2020

SAW CUTTING PROCEDURE:

- OBTAIN ENGINEER'S APPROVAL BEFORE CUTTING ANY OPENINGS. IF REQUESTED, LOCATE REINFORCEMENT AND OTHER NON-STRUCTURAL EMBEDDED ITEMS (SUCH AS ELECTRICAL CONDUITS) USING A NON-DESTRUCTIVE METHOD.
- CORE HOLES AT EACH CORNER AND AT ENDS OF SAWCUTS.
- SAWCUT AND DO NOT OVERCUT.
- CHP CORNERS SQUARE.

EDGE OF BONDED CONCRETE TOPPING

PD-C-002
October 21, 2020

NOTES:

- THIS DETAIL ALSO APPLICABLE FOR LEVELING OF EXISTING SLAB DEPRESSIONS, AND THIN BUILT-UP SLABS.
- OPTION FOR NEW SLABS: POUR TOPPING MONOLITHICALLY WITH SLAB.

LATERAL SUPPORT OF NON-BEARING INTERIOR MASONRY PARTITIONS

PD-M-001
April 29, 2021

WALL PERPENDICULAR TO ROOF JOISTS OR BEAMS

WALL IN LINE WITH ROOF/FLOOR JOISTS OR BEAMS

WALL PARALLEL TO ROOF JOISTS OR BEAMS

WALL PERPENDICULAR TO FLOOR DECK FLUTES

WALL PARALLEL TO FLOOR DECK FLUTES

TYPICAL STEEL LINTELS IN EXISTING NON-LOAD BEARING MASONRY WALL

ED-200
October 29, 2020

NOTES:

- PROVIDE SHORING AND BRACING AS REQUIRED.
- GROUT MASONRY AT SUPPORTS PRIOR TO SAWCUTTING.
- PROVIDE STEEL PACKING AS REQUIRED TO PROVIDE EVEN BEARING OF STEEL LINTELS.
- STANDARD LINTELS ARE NOT NECESSARILY SHOWN ON STRUCTURAL DRAWINGS. REFER TO ARCHITECTURAL, MECHANICAL AND ELECTRICAL DRAWINGS FOR OPENING LOCATIONS.
- SEE PLANS FOR SPECIAL LINTELS.

WALL THICKNESS

WALL THICKNESS	SPAN	ANGLE SIZE	DETAIL
140 (6")	UP TO 1200 (4'-0")	2 - L64x64x6.4	
	1200 (4'-0") TO 1800 (6'-0")	2 - L89x89x6.4	
	1800 (6'-0") TO 2400 (8'-0")	N/A	
	2400 (8'-0") TO 3000 (10'-0")	N/A	
180 (8")	UP TO 1200 (4'-0")	2 - L76x89x6.4	
	1200 (4'-0") TO 1800 (6'-0")	2 - L89x89x6.4	
	1800 (6'-0") TO 2400 (8'-0")	2 - L102x89x7.9	
	2400 (8'-0") TO 3000 (10'-0")	2 - L152x89x7.9	
240 (10")	UP TO 1200 (4'-0")	2 - L76x102x6.4	
	1200 (4'-0") TO 1800 (6'-0")	2 - L102x102x6.4	
	1800 (6'-0") TO 2400 (8'-0")	2 - L102x102x9.5	
	2400 (8'-0") TO 3000 (10'-0")	2 - L152x102x7.9	
290 (12")	UP TO 1200 (4'-0")	2 - L89x152x7.9	
	1200 (4'-0") TO 1800 (6'-0")	2 - L102x152x7.9	
	1800 (6'-0") TO 2400 (8'-0")	2 - L102x152x9.5	
	2400 (8'-0") TO 3000 (10'-0")	2 - L152x152x9.5	

BRICK SHELF ANGLE ASSEMBLY DETAIL AT CONCRETE WALL

PD-001
May 11, 2020

PLAN VIEW

SECTION A-A

NOTES:

- ALL STEEL SHALL BE GALVANIZED.
- ALL FASTENERS SHALL BE GALVANIZED.
- ELIMINATE ALL FIELD WELDING. USE ONLY FIELD BOLTED CONNECTIONS.
- JOINTS IN ANGLES SHALL MATCH MASONRY CONTROL JOINTS.
- DECREASE SPACING OF HSS SPACERS AND ANCHORS TO SUIT CONTROL JOINTS TURNS AND DISCONTINUED ENDS.

TYPICAL COMPOSITE STEEL DECK SUPPORT DETAIL AT SHEAR WALLS

PD-CS-001
October 29, 2020

STEEL DECK AT TOP OF WALL

NOTES:

- CONTRACTOR TO DESIGN CONNECTIONS BASED ON CONSTRUCTION AND FINAL DESIGN LOAD CONDITIONS PROVIDED IN COLUMN SCHEDULE. BASEPLATE TO MATCH BEAM FLANGE WIDTH.
- CONTRACTOR TO PROVIDE BASE PLATE, WILL COLL. END TO BEAR ON BPL TYP.
- CONTRACTOR TO PROVIDE BASE PLATE, WILL COLL. END TO BEAR ON BPL TYP.
- CONTRACTOR TO PROVIDE BASE PLATE, WILL COLL. END TO BEAR ON BPL TYP.

STEEL DECK AT TOP OF WALL

PD-CS-002
October 29, 2020

NOTES:

- CONTRACTOR TO DESIGN CONNECTIONS BASED ON CONSTRUCTION AND FINAL DESIGN LOAD CONDITIONS PROVIDED IN COLUMN SCHEDULE. BASEPLATE TO MATCH BEAM FLANGE WIDTH.
- CONTRACTOR TO PROVIDE BASE PLATE, WILL COLL. END TO BEAR ON BPL TYP.
- CONTRACTOR TO PROVIDE BASE PLATE, WILL COLL. END TO BEAR ON BPL TYP.
- CONTRACTOR TO PROVIDE BASE PLATE, WILL COLL. END TO BEAR ON BPL TYP.

TYPICAL COLUMN BEARING ON STEEL BEAM

PD-S-004
October 29, 2020

NOTES:

- CONTRACTOR TO DESIGN CONNECTIONS BASED ON CONSTRUCTION AND FINAL DESIGN LOAD CONDITIONS PROVIDED IN COLUMN SCHEDULE. BASEPLATE TO MATCH BEAM FLANGE WIDTH.
- CONTRACTOR TO PROVIDE BASE PLATE, WILL COLL. END TO BEAR ON BPL TYP.
- CONTRACTOR TO PROVIDE BASE PLATE, WILL COLL. END TO BEAR ON BPL TYP.
- CONTRACTOR TO PROVIDE BASE PLATE, WILL COLL. END TO BEAR ON BPL TYP.

STEEL DECK AT TOP OF WALL

PD-CS-002
October 29, 2020

NOTES:

- CONTRACTOR TO DESIGN CONNECTIONS BASED ON CONSTRUCTION AND FINAL DESIGN LOAD CONDITIONS PROVIDED IN COLUMN SCHEDULE. BASEPLATE TO MATCH BEAM FLANGE WIDTH.
- CONTRACTOR TO PROVIDE BASE PLATE, WILL COLL. END TO BEAR ON BPL TYP.
- CONTRACTOR TO PROVIDE BASE PLATE, WILL COLL. END TO BEAR ON BPL TYP.
- CONTRACTOR TO PROVIDE BASE PLATE, WILL COLL. END TO BEAR ON BPL TYP.

STEEL DECK AT TOP OF WALL

PD-CS-002
October 29, 2020

NOTES:

- CONTRACTOR TO DESIGN CONNECTIONS BASED ON CONSTRUCTION AND FINAL DESIGN LOAD CONDITIONS PROVIDED IN COLUMN SCHEDULE. BASEPLATE TO MATCH BEAM FLANGE WIDTH.
- CONTRACTOR TO PROVIDE BASE PLATE, WILL COLL. END TO BEAR ON BPL TYP.
- CONTRACTOR TO PROVIDE BASE PLATE, WILL COLL. END TO BEAR ON BPL TYP.
- CONTRACTOR TO PROVIDE BASE PLATE, WILL COLL. END TO BEAR ON BPL TYP.

Key to Detail Location

NO. NO. NO.

Detail Number Drawing Number

If this sheet is not 46 7/8" x 33 1/8" (1189 x 841 mm) it is a reduced print - Read dimg. accordingly.

Contractors must check and verify all dimensions on the job and report any discrepancies to the Architect before proceeding with the work.

All prints and specifications are the property of the Architect and must be returned at the completion of the work.

Drawings should not be scaled.

No	Date	Revision/Issued
1	2025-12-15	ISSUED FOR 30% CONSTRUCTION DOCUMENTS
2	2026-03-13	ISSUED FOR BUILDING PERMIT
3	2026-04-10	ISSUED FOR 75% CONSTRUCTION DOCUMENTS
4	2026-05-15	ISSUED FOR 90% CONSTRUCTION DOCUMENTS
5	2026-07-08	ISSUED FOR TENDER

consultants	
architect	CS&P Architects Inc. 2345 Yonge St., Suite 200 Toronto, ON, M4P 2E5 Phone 416.462.5002 Fax 416.462.5040
civil engineer	SCS Consulting Group Ltd. 30 Centurian Drive, Suite 100 Markham, ON, L3R 8B8 Phone 905.475.1800 Fax 905.475.5555
structural engineer	LEA Consulting Ltd. 40 University Ave., Suite 503 Toronto, ON, M5J 1T1 Phone 905.470.0015
mechanical engineer	Smith + Andersen 4211 Yonge Street Toronto, ON, M2P 2A9 Phone 416.487.8151
electrical engineer	Smith + Andersen 4211 Yonge Street Toronto, ON, M2P 2A9 Phone 416.487.8151
landscape architect	Quinn Design Associates Inc. 180 John Street Toronto, ON, M5T 1X5 Phone 416.962.8700




THE STERLING HALL SCHOOL
99 Cartwright Avenue, Toronto, ON M6A 1V4

TYPICAL DETAILS

scale: 1 : 20
date: 2026-07-08
drawn: H.R.
checked by: E.C.
project number: 22317
drawing number: S113
Revision: 5

A0 FILENAME: Autodesk Docs/01032 Sterling Hall/22317_SHS-STR-R231.dwt

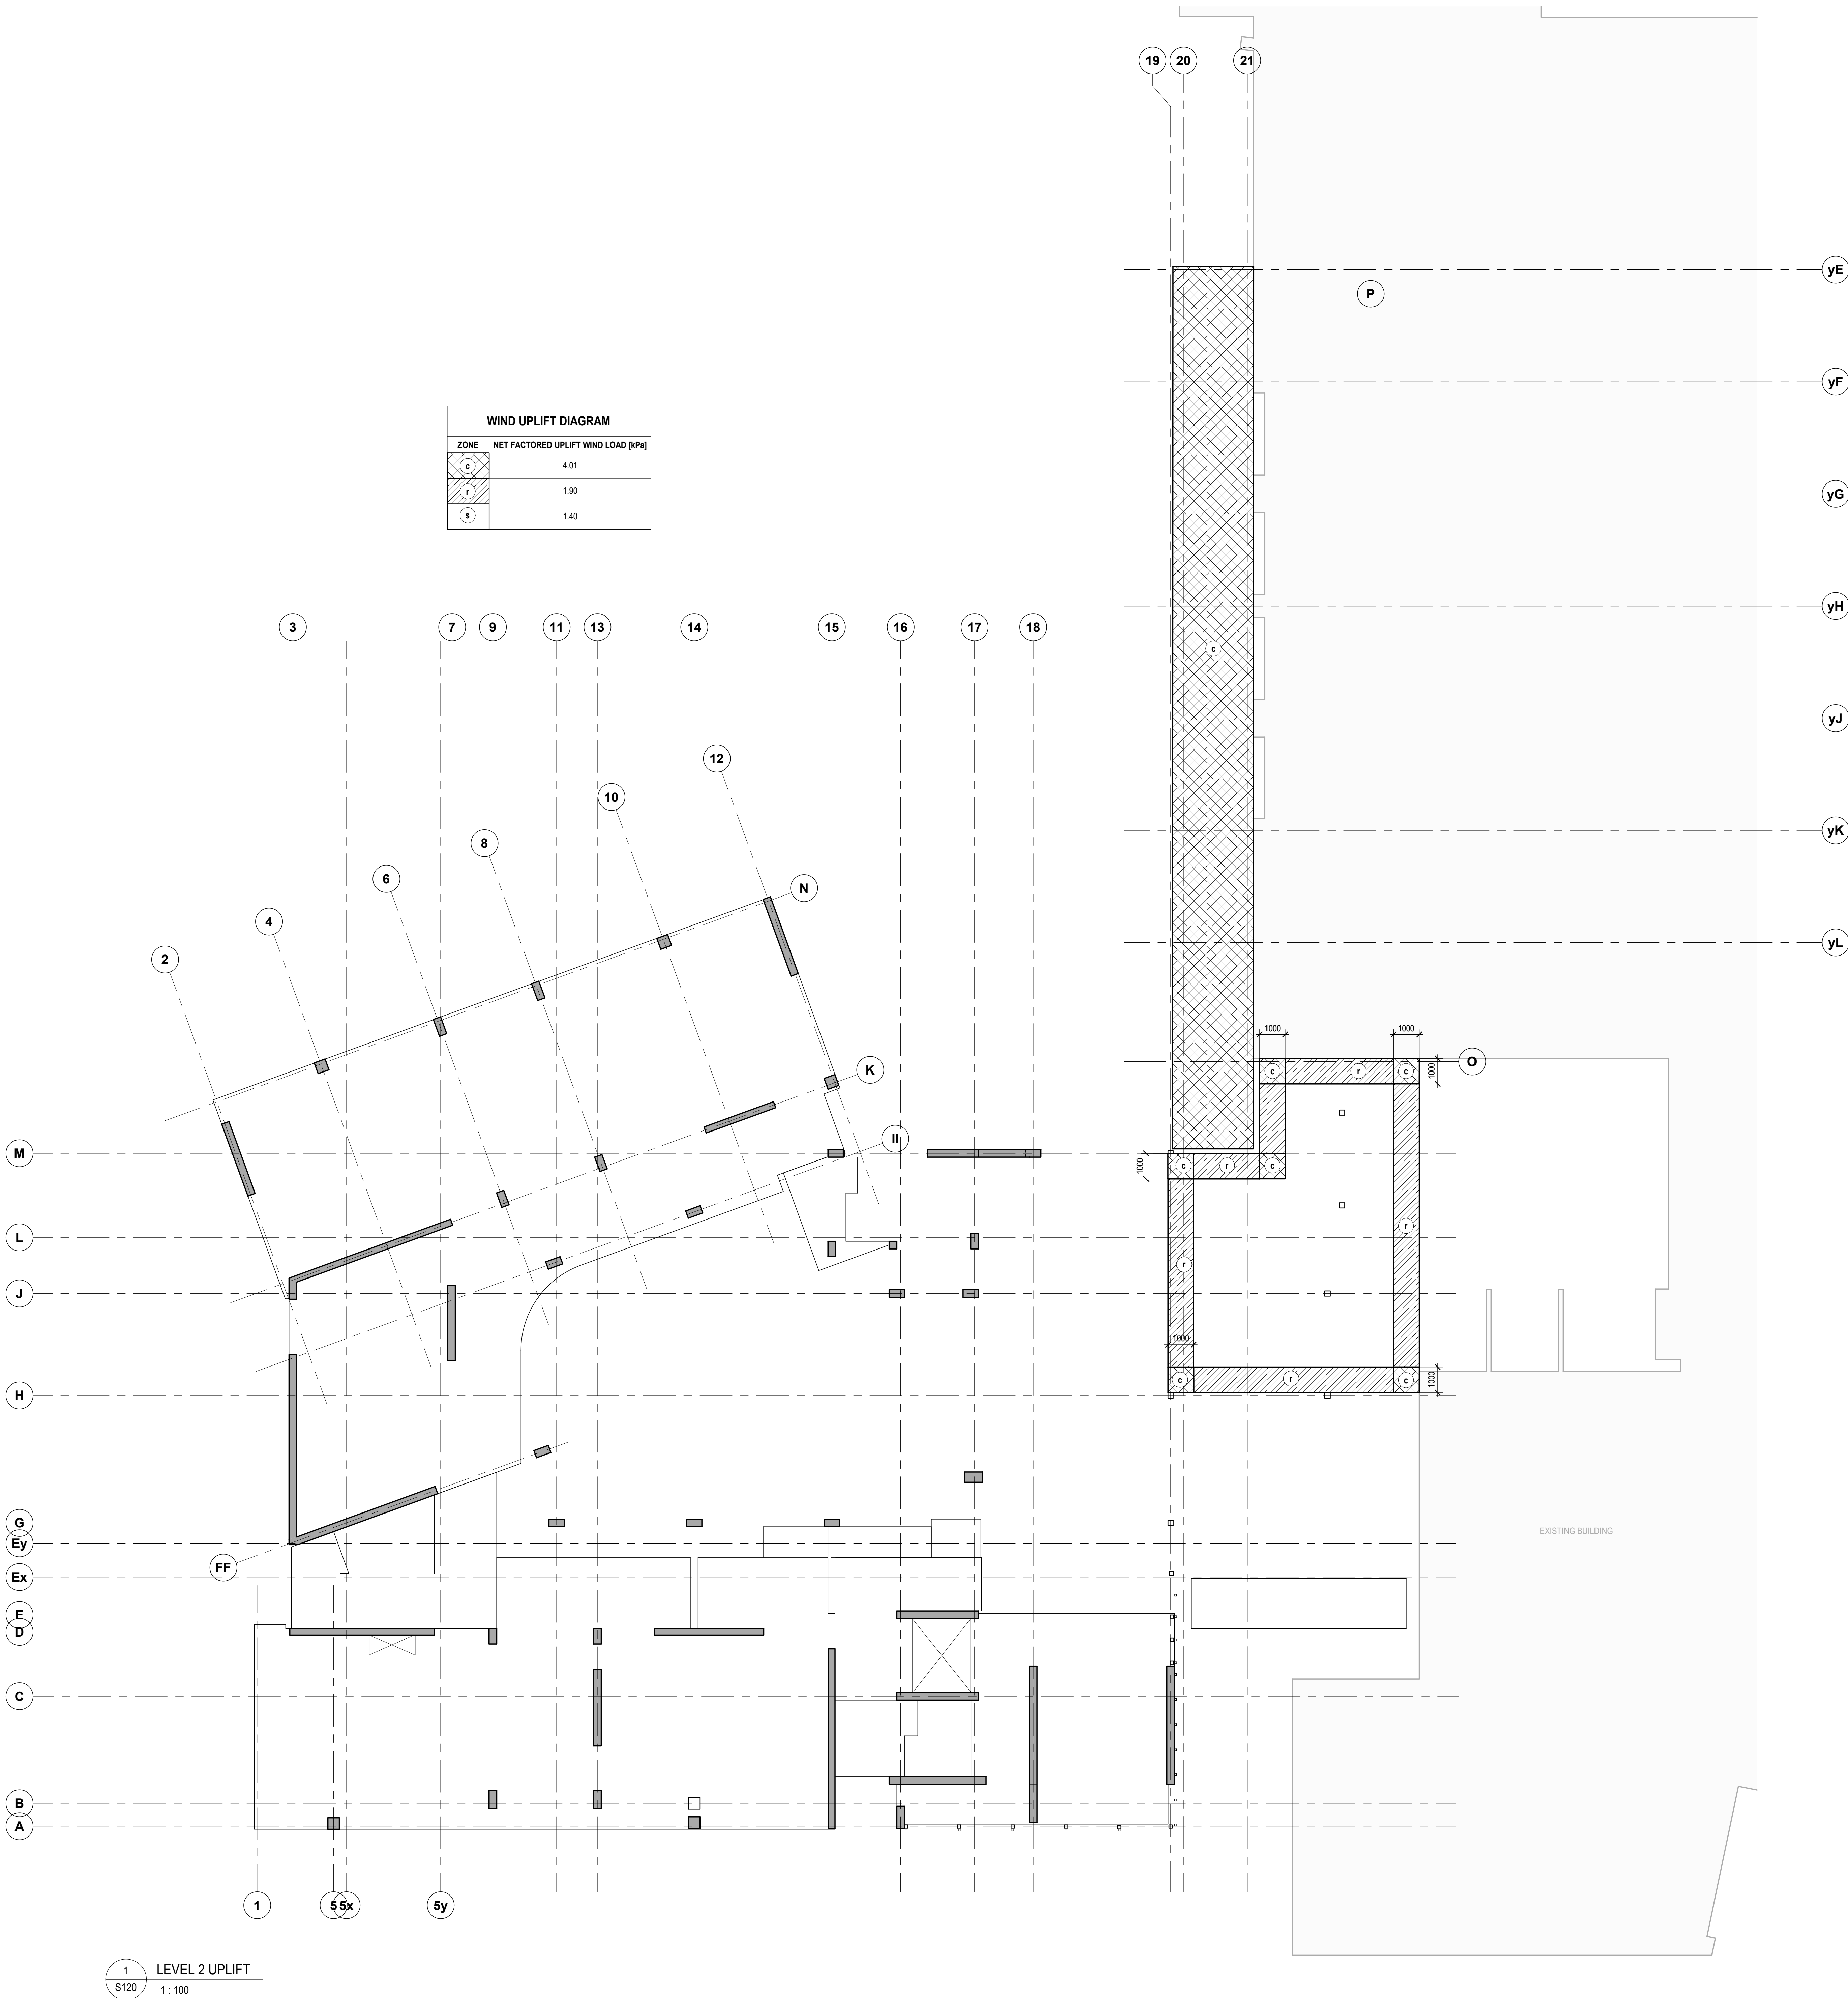

Key to Detail Location

NO. Detail Number
NO. Drawing Number

If this sheet is not 46 7/8" x 33 1/8" (1189 x 841 mm) it is a reduced print
- Read diag. accordingly

Contractors must check and verify all dimensions on the job and report any discrepancies to the Architect before proceeding with the work.


All prints and specifications are the property of the Architect and must be returned at the completion of the work.

Drawings should not be scaled.

No	Date	Revision/Issued
1	2026-03-13	ISSUED FOR BUILDING PERMIT
2	2026-04-10	ISSUED FOR 75% CONSTRUCTION DOCUMENTS
3	2026-05-15	ISSUED FOR 90% CONSTRUCTION DOCUMENTS
4	2026-07-08	ISSUED FOR TENDER

consultants

architect	CS&P Architects Inc. 2345 Yonge St., Suite 200 Toronto, ON, M4P 2E5 Phone 416.462.5002 Fax 416.462.5040
civil engineer	SCS Consulting Group Ltd. 30 Centurian Drive, Suite 100 Markham, ON, L3R 8B8 Phone 905.475.1800 Fax 905.475.8335
structural engineer	LEA Consulting Ltd. 40 University Ave., Suite 503 Toronto, ON, M5J 1T1 Phone 905.470.0015
mechanical engineer	Smith + Andersen 4211 Yonge Street Toronto, ON, M2P 2A9 Phone 416.487.8151
electrical engineer	Smith + Andersen 4211 Yonge Street Toronto, ON, M2P 2A9 Phone 416.487.8151
landscape architect	Quinn Design Associates Inc. 180 John Street Toronto, ON, M5T 1X5 Phone 416.962.8700

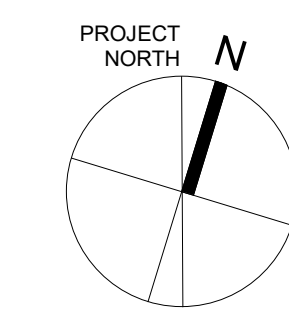


THE STERLING HALL SCHOOL

99 Cartwright Avenue, Toronto, ON M6A 1V4

MEZZANINE AND SECOND FLOOR ROOF UPLIFT DIAGRAM

scale: As indicated
date: 2026-07-08
drawn: H.R.
checked by: E.C.
project number: 22317
drawing number: S120
Revision: 4

FILENAME: Autodesk Docs/01032 Sterling Hall/22317_SHS-STR-R231.dwt

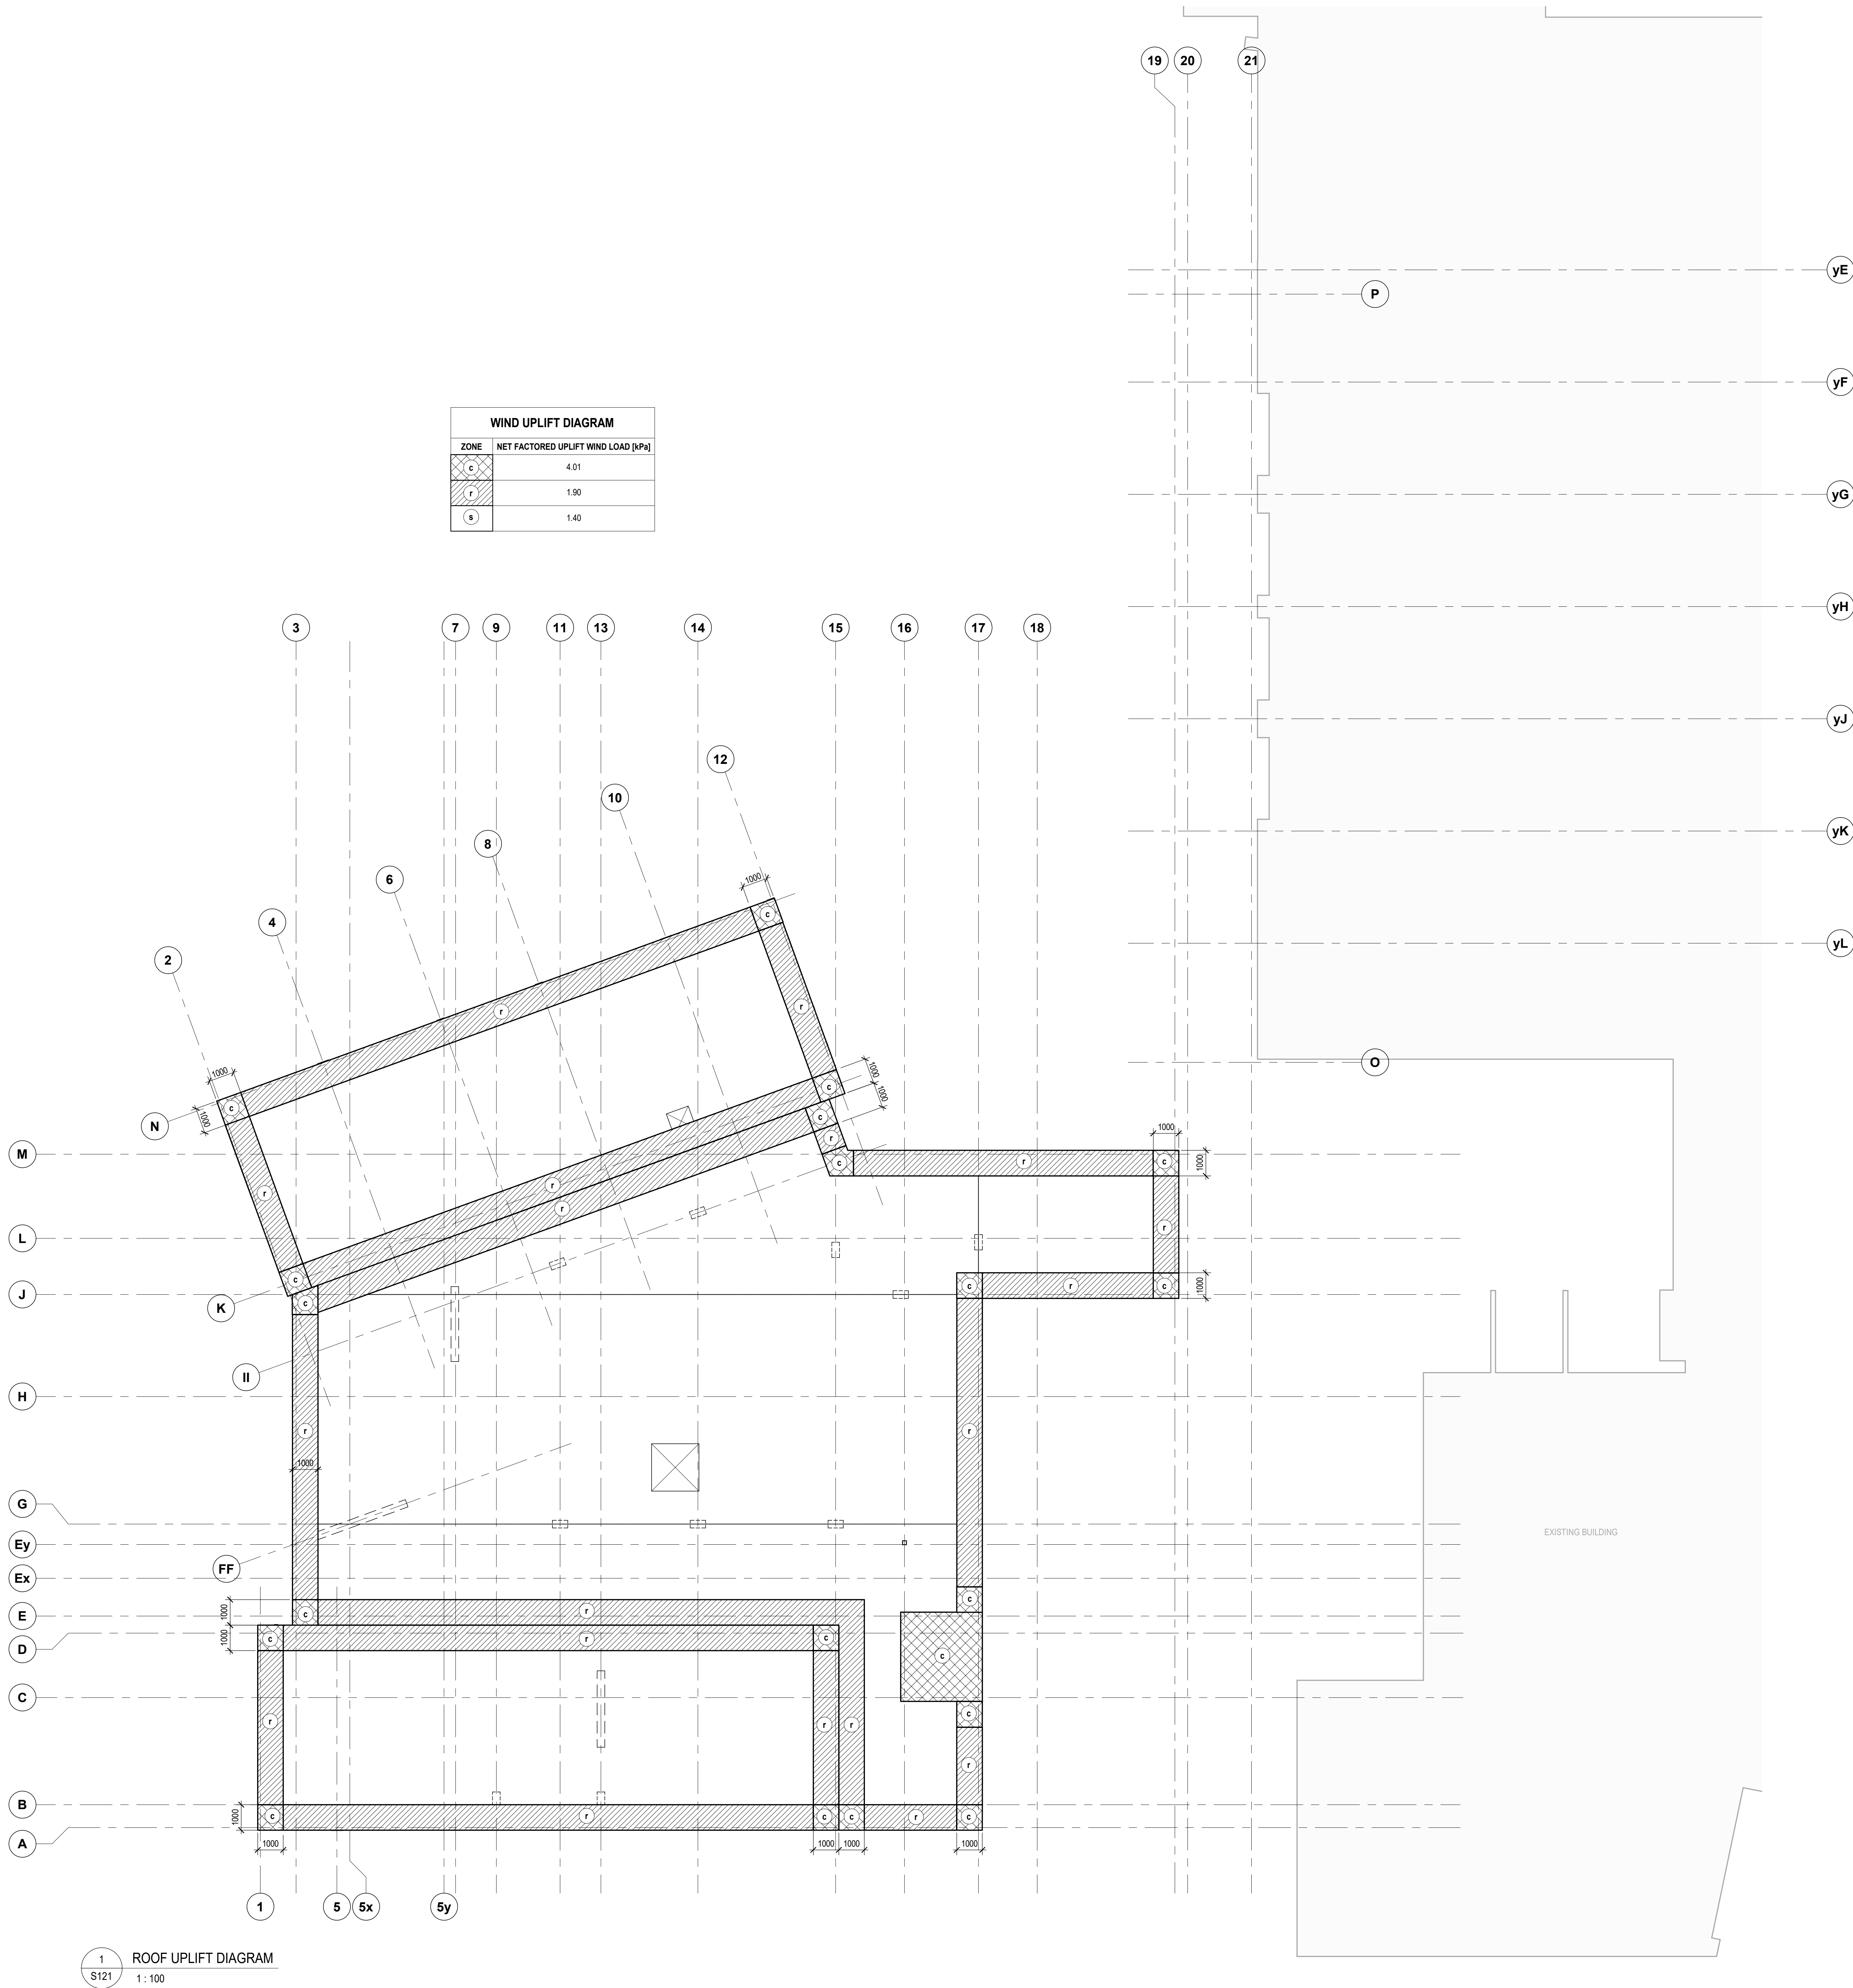

Key to Detail Location

NO. Detail Number
NO. Drawing Number

If this sheet is not 46 7/8" x 33 1/8" (1189 x 841 mm) it is a reduced print
- Read dwg. accordingly.

Contractors must check and verify all dimensions on the job and report any discrepancies to the Architect before proceeding with the work.



All prints and specifications are the property of the Architect and must be returned at the completion of the work.

Drawings should not be scaled.

No	Date	Revision/Issued
1	2026-03-13	ISSUED FOR BUILDING PERMIT
2	2026-04-10	ISSUED FOR 75% CONSTRUCTION DOCUMENTS
3	2026-05-15	ISSUED FOR 90% CONSTRUCTION DOCUMENTS
4	2026-07-08	ISSUED FOR TENDER

consultants

architect	CS&P Architects Inc. 2345 Yonge St., Suite 200 Toronto, ON, M4P 2E5 Phone 416.462.5002 Fax 416.462.5040
civil engineer	SCS Consulting Group Ltd. 30 Centurian Drive, Suite 100 Markham, ON, L3R 8B8 Phone 905.475.1800 Fax 905.475.8335
structural engineer	LEA Consulting Ltd. 40 University Ave., Suite 503 Toronto, ON, M5J 1T1 Phone 905.470.0015
mechanical engineer	Smith + Andersen 4211 Yonge Street Toronto, ON, M2P 2A9 Phone 416.487.8151
electrical engineer	Smith + Andersen 4211 Yonge Street Toronto, ON, M2P 2A9 Phone 416.487.8151
landscape architect	Quinn Design Associates Inc. 180 John Street Toronto, ON, M5T 1X5 Phone 416.962.8700

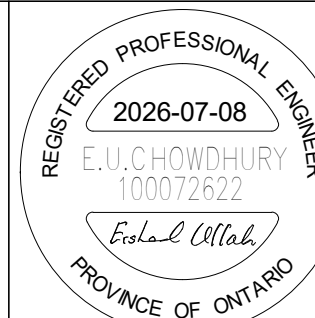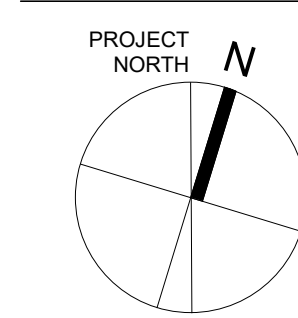

THE STERLING HALL SCHOOL

99 Cartwright Avenue, Toronto, ON M6A 1V4


ROOF UPLIFT DIAGRAM

scale: As indicated
date: 2026-07-08
drawn: H.R.
checked by: E.C.
project number: 22317
drawing number: S121
Revision: 4

1 FOUNDATION FRAMING PLAN
S200 1 : 100

NOTES


- SEE GENERAL REQUIREMENTS AND TYPICAL DETAILS ON DRAWINGS S100 SERIES DRAWINGS AND READ IN CONJUNCTION WITH ALL FOOTING (OR PILES/CAISSONS ETC.) SCHEDULES.
- ELEVATIONS AND GEOMETRY:
 - FLOOR DATUM ELEVATION IS 181000 (GEODETIC).
 - TOP OF SLAB ON GRADE IS 0 FROM DATUM ELEVATION EXCEPT AS CROSSED AND NOTED +/-X ON PLAN.
 - TOP DENOTES TOP OF FOOTING ELEVATION.
- DESIGN LOADING:
 - DESIGN LIVE LOAD FOR CORRIDORS AND STAIRS IS 4.8 kPa AND FOR OTHER AREAS IS 2.4 kPa.
 - SUPERIMPOSED DEAD LOAD IS 1.5 kPa. THIS INCLUDES PARTITION ALLOWANCE OF 1.0 kPa PER FRAMING.
- FRAMING:
 - GRADE BEAMS AND WALL BEAMS, UNLESS OTHERWISE NOTED, LAP ALL HORIZONTAL GRADE BEAM REINFORCING WITH CLASS B LAPS. SPLICE TOP REINFORCEMENT AT MID-SPAN AND BOTTOM REINFORCEMENT OVER SUPPORTS.
 - S001 DENOTES 125 SLAB ON GRADE, REINFORCE WITH 10@400 TEW. PROVIDE 50 COVER FROM THE TOP OF SLAB.
 - S002 DENOTES 200 SLAB ON GRADE, REINFORCE WITH 10@250 TEW. PROVIDE 50 COVER FROM TOP OF SLAB.
 - COORDINATE WITH NEW (AND EXISTING SERVICES AND FOUNDATION PRIOR TO EXCAVATION FOR FOOTING. REFER TO ARCHITECTURAL, MECHANICAL, ELECTRICAL, AND SITE SERVICES DRAWINGS.
 - "B" ON PLAN DENOTES BOREHOLE LOCATIONS WITH FOUNDING LEVEL. ELEVATION OF UNDISTURBED NATIVE SOIL. APPROXIMATE LOCATIONS ARE SHOWN ON PLAN. SEE GEOTECH REPORT FOR MORE INFORMATION.

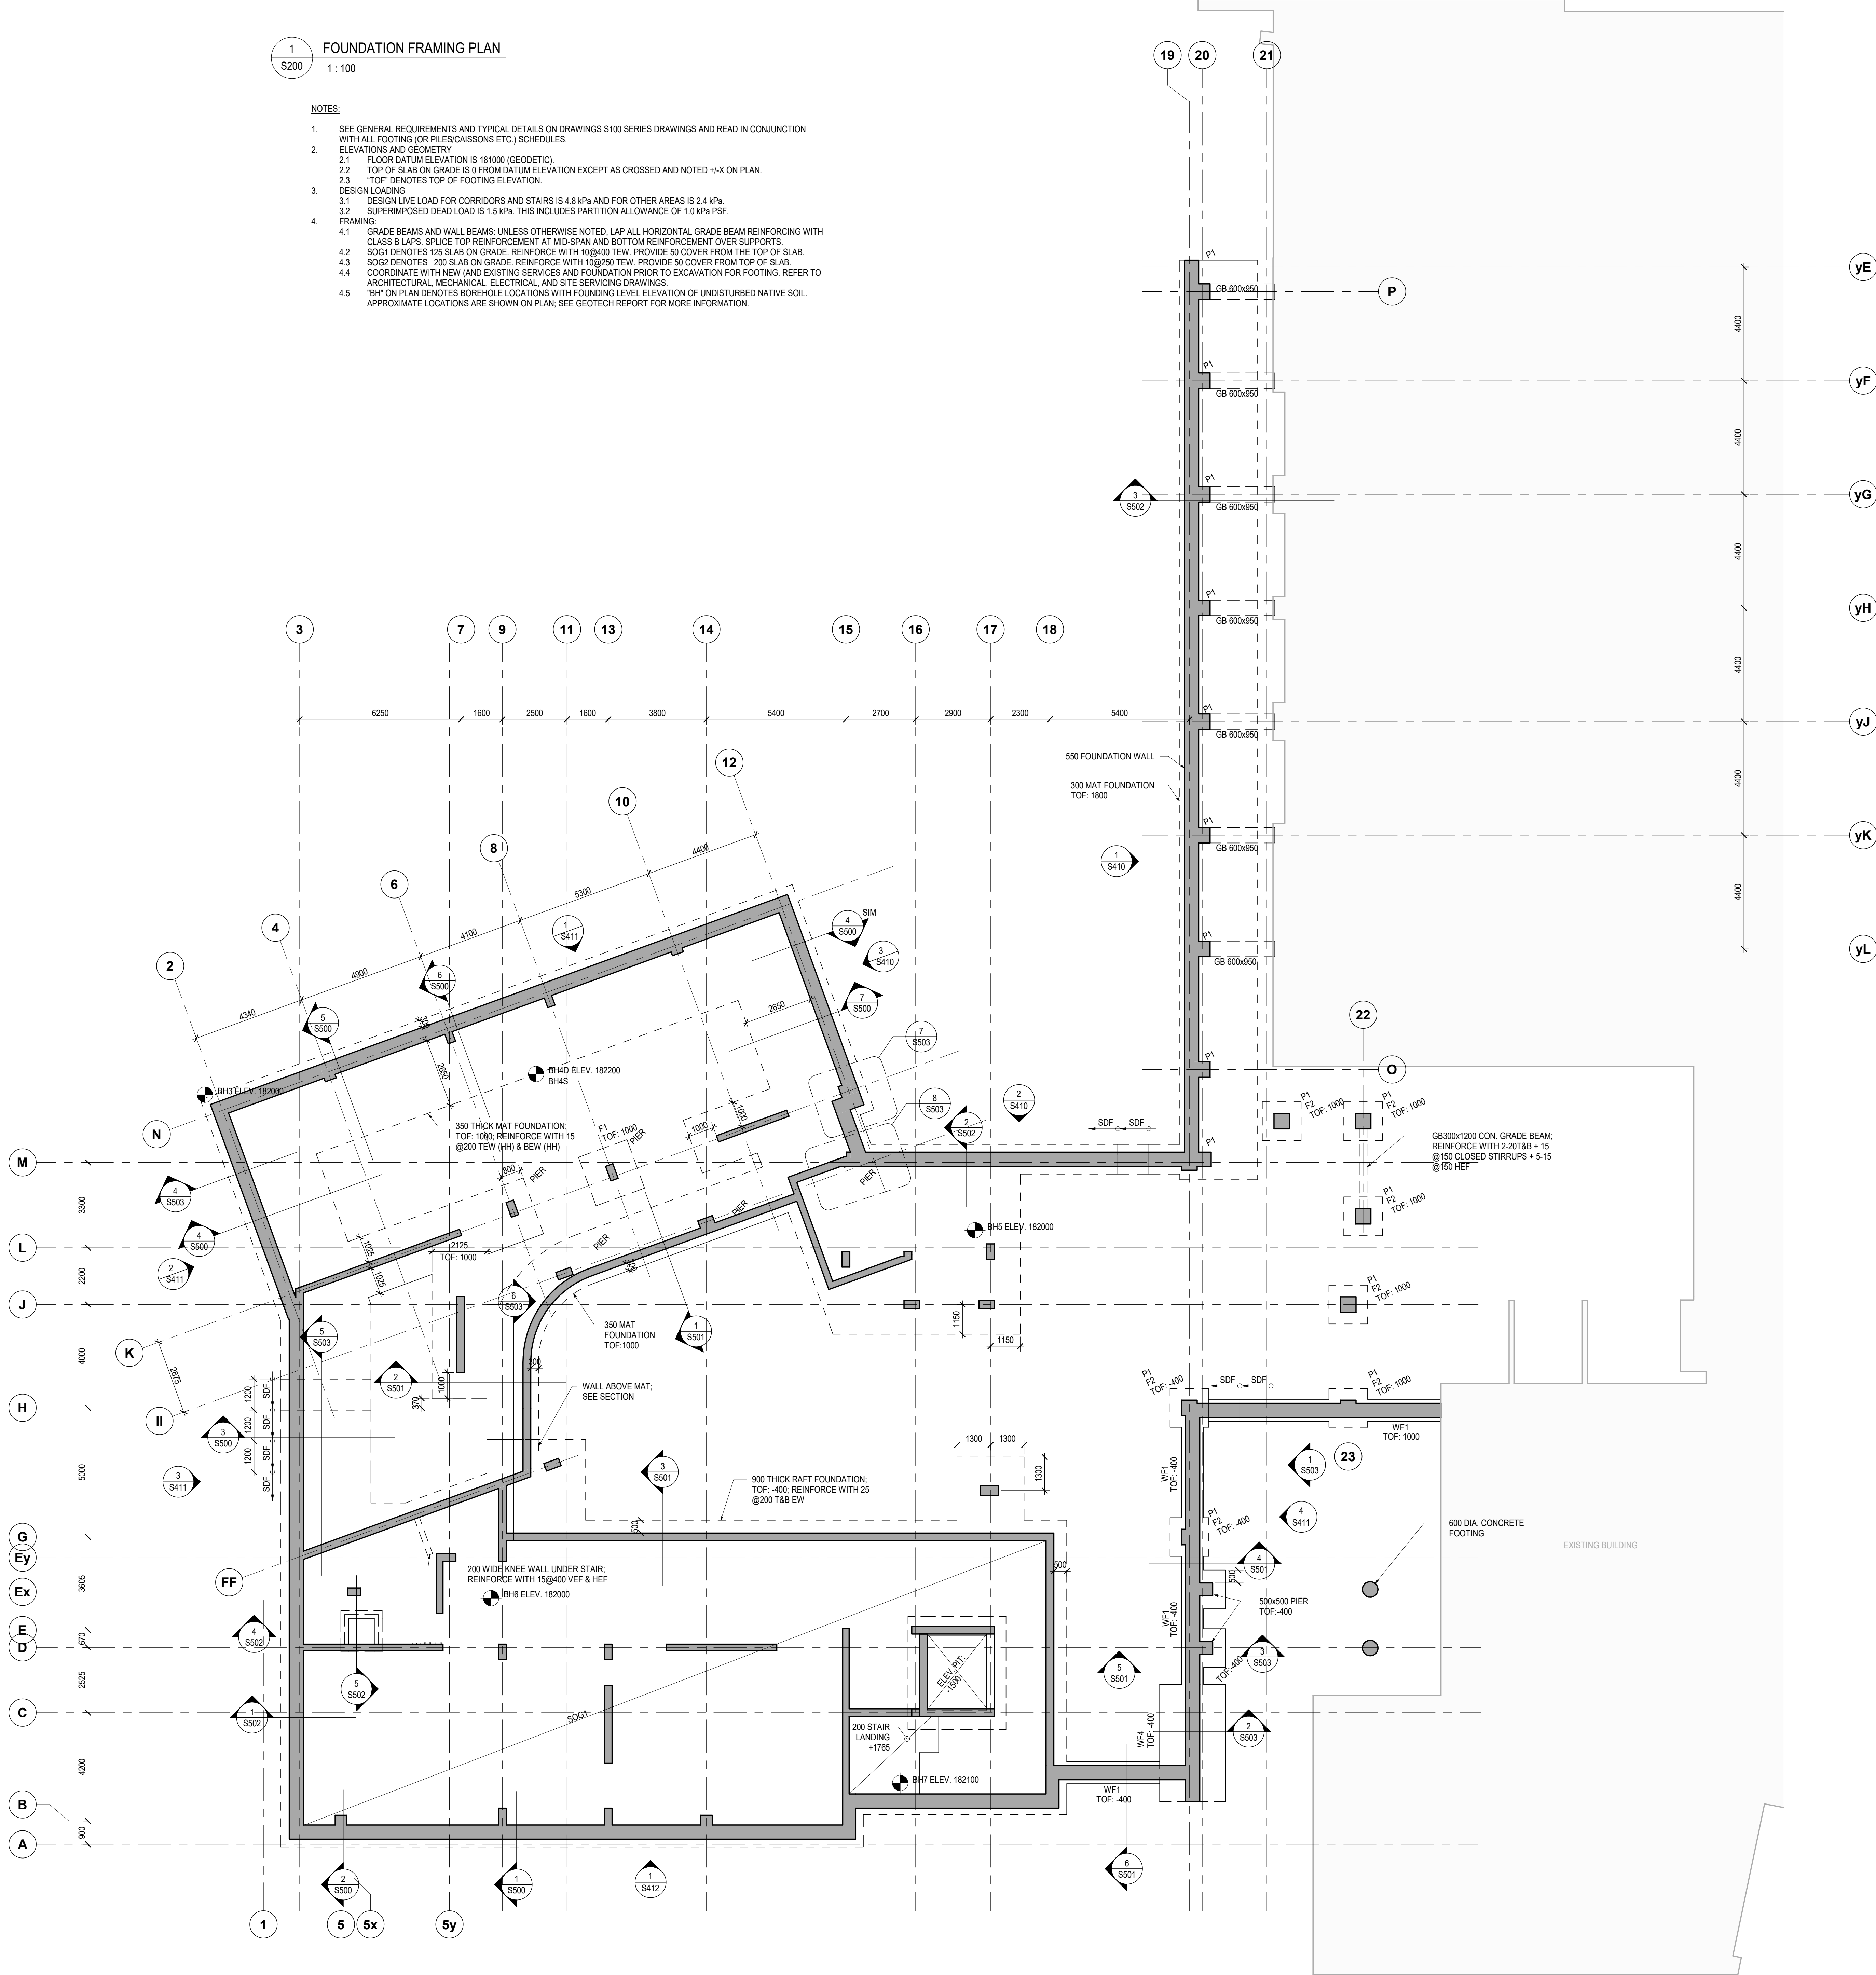

FILENAME: Autocad Docs/01032 Sterling Hall/22317_SHS-STR-R231.dwt

A0

DRAWING LAST EDITED: 2026-07-03 3:05:02 PM

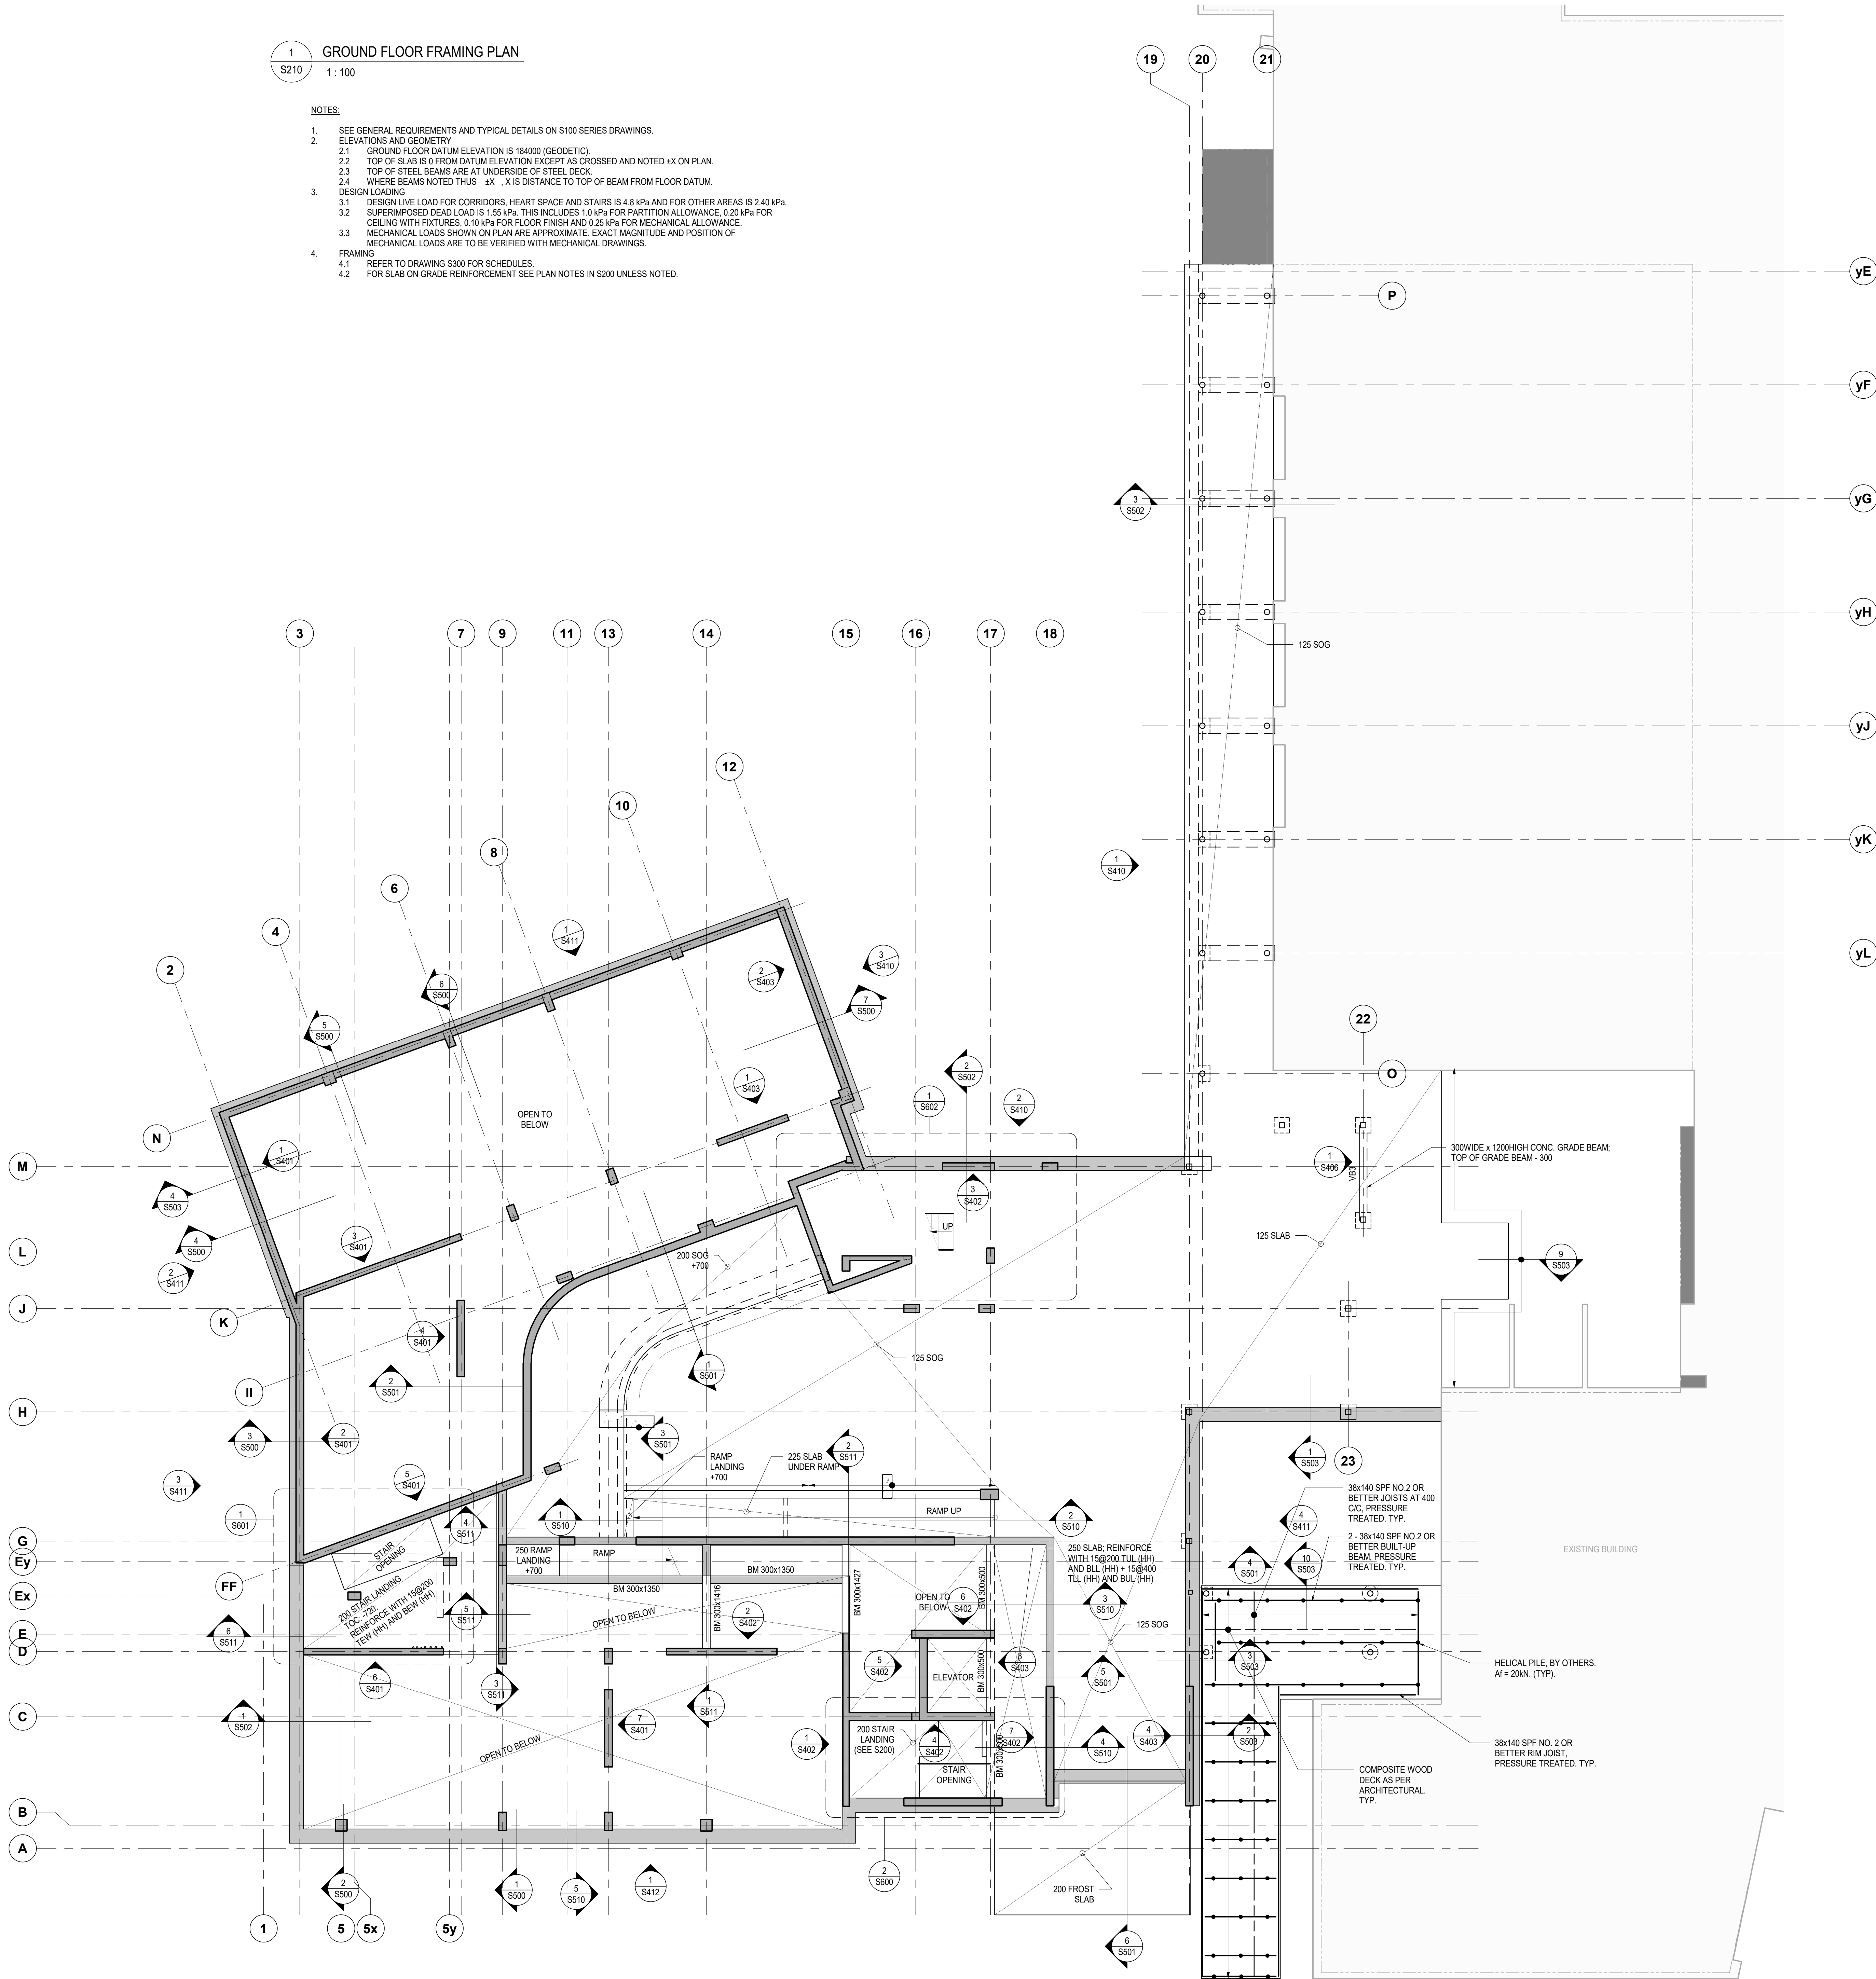

Key to Detail Location

NO.	Detail Number
1	1
2	2
3	3
4	4
5	5
6	6
7	7
8	8
9	9
10	10
11	11
12	12
13	13
14	14
15	15
16	16
17	17
18	18
19	19
20	20
21	21
22	22
23	23

If this sheet is not 46 7/8" x 33 1/8" (1189 x 841 mm) it is a reduced print - Read dwg. accordingly.


Contractors must check and verify all dimensions on the job and report any discrepancies to the Architect before proceeding with the work.

All prints and specifications are the property of the Architect and must be returned at the completion of the work.

Drawings should not be scaled.

No	Date	Revision/Issued
1	2025-12-15	ISSUED FOR 30% CONSTRUCTION DOCUMENTS
2	2026-03-13	ISSUED FOR BUILDING PERMIT
3	2026-04-10	ISSUED FOR 75% CONSTRUCTION DOCUMENTS
4	2026-05-15	ISSUED FOR 90% CONSTRUCTION DOCUMENTS
5	2026-07-08	ISSUED FOR TENDER

consultants	
architect	CS&P Architects Inc. 2345 Yonge St., Suite 200 Toronto, ON, M4P 2E5 Phone 416.462.5002 Fax 416.462.5040
civil engineer	SCS Consulting Group Ltd. 30 Centurian Drive, Suite 100 Markham, ON, L3R 8B8 Phone 905.475.1800 Fax 905.475.8535
structural engineer	LEA Consulting Ltd. 40 University Ave., Suite 503 Toronto, ON, M5J 1T1 Phone 905.470.0015
mechanical engineer	Smith + Andersen 4211 Yonge Street Toronto, ON, M2P 2A9 Phone 416.487.8151
electrical engineer	Smith + Andersen 4211 Yonge Street Toronto, ON, M2P 2A9 Phone 416.487.8151
landscape architect	Quinn Design Associates Inc. 180 John Street Toronto, ON, M5T 1X5 Phone 416.962.8700

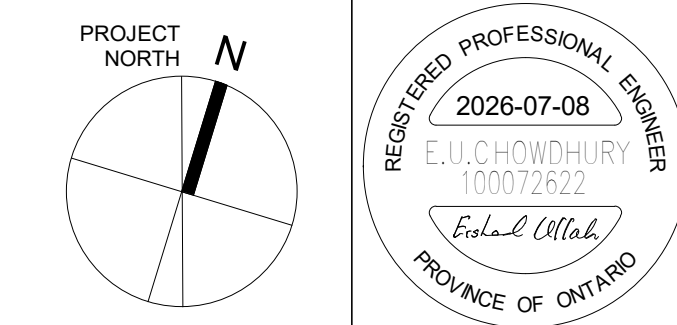


THE STERLING HALL SCHOOL
99 Cartwright Avenue, Toronto, ON M6A 1V4

GROUND FLOOR FRAMING PLAN

scale: As indicated
date: 2026-07-08
drawn: H.R.
checked by: E.C.
project number: 22317
drawing number: S210
Revision: 5

UPPER LEVEL GROUND FLOOR

1. SEE GENERAL REQUIREMENTS AND TECHNICAL DETAILS ON S100 SERIES DRAWINGS.
2. ELEVATIONS AND GEOMETRY
 - 2.1 UPPER GROUND FLOOR DATUM ELEVATION IS 165000 (GEODETIC).
 - 2.2 TOP OF SLAB IS FROM DATUM ELEVATION EXCEPT AS CROSSED AND NOTED Δx ON PLAN.
 - 2.3 STEEL BEAMS ARE AT Δx FROM DATUM ELEVATION EXCEPT AS CROSSED AND NOTED Δx ON PLAN.
 - 2.4 WHERE BEAMS ARE NOTED Δx - x IS DISTANCE TO TOP OF BEAM FROM FLOOR DATUM.
3. DESIGN LOADS
 - 3.1 UNIFORM LIVE LOAD FOR CORRIDORS, HEART SPACE AND STAIRS IS 4.8 kPa AND FOR OTHER AREAS IS 2.40 kPa.
 - 3.2 SUPERIMPOSED DEAD LOAD IS 1.5 kPa. THIS INCLUDES 1.0 kPa FOR PARTITION ALLOWANCE, 0.20 kPa FOR CEILING WITH FLEXIBLE FINISH, 0.10 kPa FOR FLOOR FINISH, 0.20 kPa FOR MECHANICAL EQUIPMENT ALLOWANCE.
 - 3.3 MECHANICAL LOADS SHOWN ON PLAN ARE APPROXIMATE. EXACT MAGNITUDE AND POSITION OF MECHANICAL LOADS ARE TO BE VERIFIED WITH MECHANICAL DRAWINGS.
4. FRAMING
 - 4.1 REFER TO DRAWING S300 FOR SCHEDULES.
 - 4.2 INTEGRITY BEAMS ARE IN ADDITION TO TEMPERATURE REINFORCEMENT AND ALL OTHER BEAMS INDICATED ON PLAN. PROVIDE $B_1 = 325$ AND $B_2 = 208$.
 - 4.3 IF REQUIRED WHERE CONTINUOUS REBAR IS INDICATED, PROVIDE LAP SPACING AT MIDSPAN TO TOP REBAR AND AT SUPPORT LOCATION TO BOTTOM REBAR.
 - 4.4 HB1 DENOTES HS321212Y9.5 HANGER

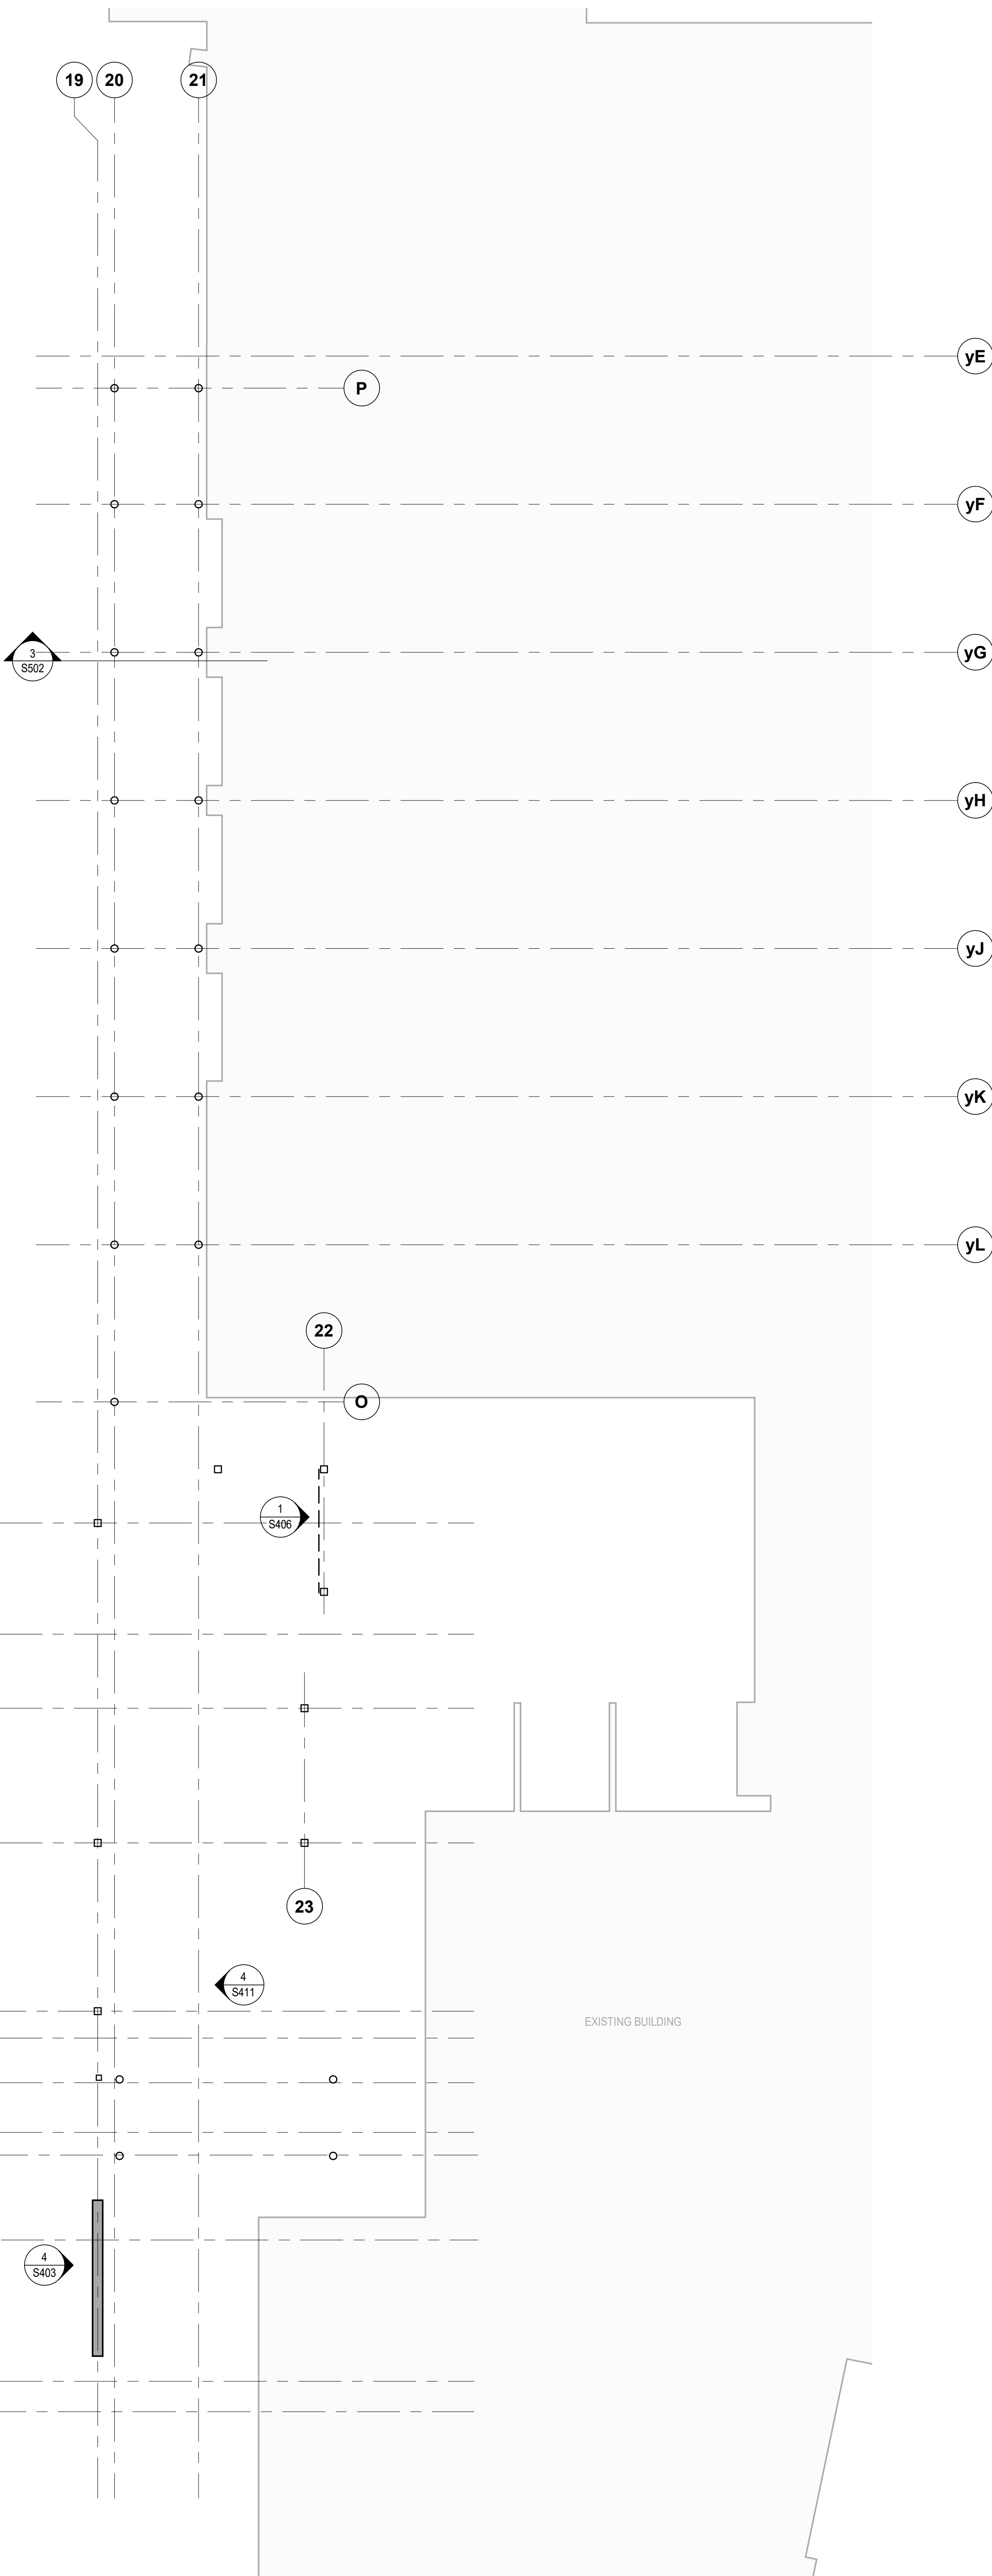

Key to Detail Location

NO.	Detail Number
NO.	Drawing Number

If this sheet is not 46 7/8" x 33 1/8" (1189 x 841 mm) it is a reduced print - Read diag. accordingly.


Contractors must check and verify all dimensions on the job and report any discrepancies to the Architect before proceeding with the work.

All prints and specifications are the property of the Architect and must be returned at the completion of the work.

Drawings should not be scaled.

No	Date	Revision/Issued
1	2025-12-15	ISSUED FOR 30% CONSTRUCTION DOCUMENTS
2	2026-03-13	ISSUED FOR BUILDING PERMIT
3	2026-04-10	ISSUED FOR 75% CONSTRUCTION DOCUMENTS
4	2026-05-15	ISSUED FOR 90% CONSTRUCTION DOCUMENTS
5	2026-07-08	ISSUED FOR TENDER

consultants	
architect	CSP Architects Inc. 2345 Yonge St., Suite 200 Toronto, ON M4P 2E5 Phone 416.482.5002 Fax 416.482.5040
civil engineer	SCS Consulting Group Ltd. 30 Centurian Drive, Suite 100 Markham, ON L3R 8B8 Phone 905.475.1000 Fax 905.475.8335
structural engineer	LEA Consulting Ltd. 40 University Ave. Suite 503 Toronto, ON M5J 1T1 Phone 905.470.0015
mechanical engineer	Smith + Andersen 4211 Yonge Street Toronto, ON M2P 2A9 Phone 416.687.8151
electrical engineer	Smith + Andersen 4211 Yonge Street Toronto, ON M2P 2A9 Phone 416.687.8151
landscape architect	Quinn Design Associates Inc. 190 John Street Toronto, ON M6T 1Y5 Phone 416.962.8700

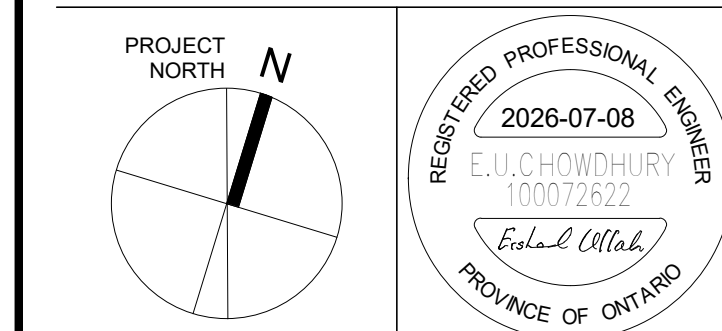

THE STERLING HALL SCHOOL
99 Cartwright Avenue, Toronto, ON M6A 1V4

UPPER GROUND
FLOOR FRAMING
PLAN

scale: As indicated
date: 2026-07-08
drawn: H.R.
checked by: E.C.
project number: 22317
drawing number: S220
Revision: 5

1 : 100

1. SEE GENERAL REQUIREMENTS AND TYPICAL DETAILS ON S100 SERIES DRAWINGS.
2. ELEVATIONS AND GEOMETRY
 - 2.1 MEZZANINE FLOOR DATUM ELEVATION IS 187000 (GEODETIC).
 - 2.2 TOP OF SLAB IS 0 FROM DATUM ELEVATION EXCEPT AS CROSSED AND NOTED.
 - 2.3 TOP OF STEEL BEAMS ARE AT UNDERSIDE OF STEEL DECK.

3. DESIGN LOADS

3.1 DESIGN LIVE LOAD FOR CORRIDORS, HEART SPACE AND STAIRS IS 4.8 kPa AND FOR OTHER AREAS IS 2.4 kPa

3.2 SUPERIMPOSED DEAD LOAD IS 1.55 kPa. THIS INCLUDES 1.0 kPa FOR PARTITION ALLOWANCE, 0.20 kPa FOR WALLS WITH FINISHES, 0.10 kPa FOR FLOOR FINISH AND 0.25 kPa FOR MECHANICAL ALLOWANCE

3.3 MECHANICAL LOADS SHOWN ON PLAN ARE APPROXIMATE. EXACT MAGNITUDE AND POSITION OF MECHANICAL LOADS ARE TO BE VERIFIED WITH MECHANICAL DRAWINGS.


4. FRAMING

4.1 REFER TO DRAWING S300 FOR SCHEDULES

4.2 INTEGRITY BARS ARE IN ADDITION TO TEMPERATURE REINFORCEMENT AND ALL OTHER BARS INDICATED ON PLAN. PROVIDE III @ 300B AND IIE @ 300B

4.3 IF REQUIRED WHERE CONTINUOUS REBAR IS INDICATED, PROVIDE LAP SPlice AT MPSPON TO TOP REBAR AND AT SUPPORT LOCATION TO BOTTOM REBAR

4.4 H#1 DENOTES H#5121X12Y#5 HANGER

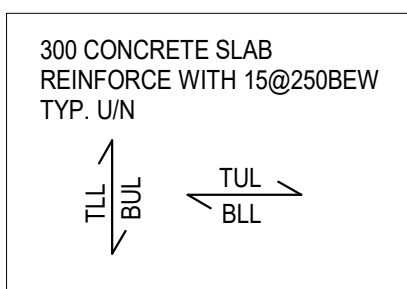

NO.	Detail Number
NO.	Drawing Number

If this sheet is not 46 7/8" x 33 1/8" (1189 x 841 mm) It is a reduced print
- Read dwg. accordingly.

Contractors must check and verify all dimensions on the job and report any discrepancies to the Architect before proceeding with the work.

All prints and specifications are the property of the Architect and must be returned at the completion of the work.

Drawings should not be scaled

No	Date	Revision/Issued
1	2025-12-15	ISSUED FOR 30% CONSTRUCTION DOCUMENT
2	2026-03-13	ISSUED FOR BUILDING PERMIT
3	2026-04-10	ISSUED FOR 75% CONSTRUCTION DOCUMENT
4	2026-05-15	ISSUED FOR 90% CONSTRUCTION DOCUMENT
5	2026-07-08	ISSUED FOR TENDER

consultants

architect

civil engineer


structural engineer

mechanical engine

electrical engineer

landscape architect

landscape architect
Quinn Design Associates Inc.
180 John Street
Toronto, ON, M5T 1X5
Phone: 416.962.8700

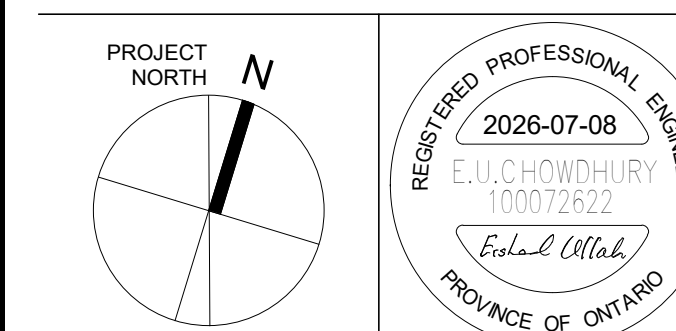

SHS **LEA** 

LEA Consulting Ltd.
40 University Avenue, Suite 503
Toronto, Ontario M5S 1T1

THE STERLING HALL SCHOOL

99 Cartwright Avenue, Toronto, ON M6A 1V4

scale:	As indicated
date:	2026-07-08
drawn:	H.R.
checked by:	E.C.
project number:	22317
drawing number:	S220

1 ROOF FRAMING PLAN
S250 1 : 100

NOTES

1. SEE GENERAL REQUIREMENTS AND TYPICAL DETAILS ON S100 SERIES DRAWINGS.
2. ELEVATIONS AND GEOMETRY:
 3. LOW ROOF (SLOPE/ELEVATION IS 1/4"00) (GEODETIC)
 4. UNDERSIDE OF STEEL DECK IS +0.0 FROM DATUM AND NOTED ON X-3 PLAN
 5. TOP OF STEEL BEAMS ARE AT UNDEVELOPED ELEVATION
 6. TRIM ALL SIDES OF FRAMED OPENINGS BY TRIM WITH C150x12 UN. COORDINATE WITH OPENINGS BY OTHER TRADES
 7. PROVIDE CONTINUOUS SHAPED PLATE BEAMS AS REQUIRED TO SUPPORT SLOPING DECK AT LOCATIONS SUCH AS:
 8. CRACKS, RIDGES, VALLEYS, ETC.
3. DESIGN LOADS:
 4. SNOW: IS 1.5 kN/m². SNOW PILING IS SHOWN ON PLAN
 5. DESIGN RAIN LOAD IS SHOWN ON PLAN IF HIGHER THAN SNOW LOAD.
 6. MINIMUM DESIGN WIND UPLIFT ON ROOF IS SHOWN IN S120 DRAWING.
 7. SUPERIMPOSED DEAD LOAD IS 0.10 kPa. TRIM ALL SIDES OF ROOF FOR SELF-WEIGHT OF STEEL DECK, 0.30 kPa FOR MECHANICAL DUCT ALLOWANCE, 0.20 FOR CEILING WITH FIXTURES, AND 0.35 FOR FLOORING MATERIAL.
 8. SUPERIMPOSED DEAD ARE DRAPAGE LOADS FOR ROOF DRAINAGE. SEE S120 DRAWING FOR OTHERWISE NOTED.
 9. SEE PLANS INCLUDING MECHANICAL DRAWINGS FOR ADDITIONAL POINT LOADS.
4. FINISHES:
 1. REFER TO DRAWING S300 FOR SCHEDULES AND S400 SERIES DRAWINGS FOR SCHEDULES.
 2. DESIGN TO MEET FACTORED WIND UPLIFT AS SHOWN IN S120 DRAWING.
 3. COORDINATE WITH MECHANICAL DRAWINGS FOR EQUIPMENT WEIGHT AND LOADS.



Key to Detail Location

NO.	Detail Number
NO.	Drawing Number

If this sheet is not 46 7/8" x 33 1/8" (1189 x 841 mm) It is a reduced print
- Read dwg. accordingly.

Contractors must check and verify all dimensions on the job and report any discrepancies to the Architect before proceeding with the work.

All prints and specifications are the property of the Architect and must be returned at the completion of the work.

Drawings should not be scaled.

No	Date	Revision/Issued
1	2025-12-15	ISSUED FOR 30% CONSTRUCTION DOCUMENTS
2	2026-03-13	ISSUED FOR BUILDING PERMIT
3	2026-04-10	ISSUED FOR 75% CONSTRUCTION DOCUMENTS
4	2026-05-15	ISSUED FOR 90% CONSTRUCTION DOCUMENTS
5	2026-07-08	ISSUED FOR TENDER

consultants

architect CS&P Architects Inc.
2345 Yonge St., Suite 200
Toronto, ON, M4P 2E5
Phone.416.482.5002
Fax.416.482.5040

civil engineer


SCS Consulting Group Ltd.
30 Centurian Drive, Suite 100
Markham, ON, L3R 8B8
Phone: 905.475.1900
Fax: 905.475.8335

structural engineer LEA Consulting Ltd.
40 University Ave., Suite 503
Toronto, ON, M5J 1T1
Phone 905.470.0015

mechanical engineer Smith + Andersen
4211 Yonge Street
Toronto, ON, M2P
Phone 416.487.81

electrical engineer Smith + Andersen
4211 Yonge Street
Toronto, ON, M2P
Phone 416.487.81

landscape architect Quinn Design Associates Inc.
180 John Street
Toronto, ON, M5T 1X5
Phone 416 962 8700

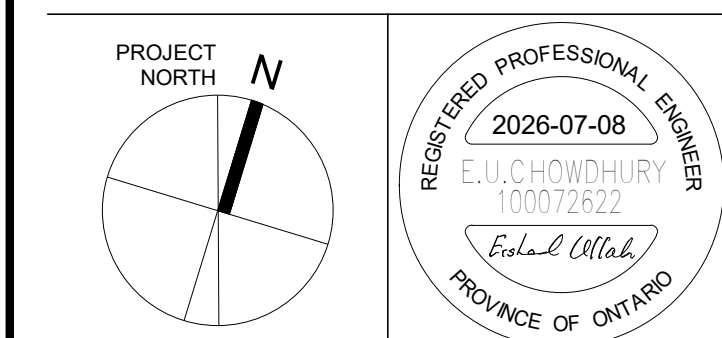

THE STERLING HALL SCHOOL

99 Cartwright Avenue, Toronto, ON M6A 1V4


LOW ROOF FRAMING PLAN

scale: As indicated
date: 2026-07-08
drawn: H.R.
checked by: E.C.
project number: 22317
drawing number: S250

1 HIGH ROOF FRAMING PLAN
S260 1 : 100

NOTES:

- SEE GENERAL REQUIREMENTS AND TYPICAL DETAILS ON S100 SERIES DRAWINGS.
- ELEVATIONS AND GEOMETRY:
 - HIGH ROOF DATUM ELEVATION IS 11400 (GEODETIC).
 - UNDERSIDE OF STEEL DECK IS +0 FROM DATUM AND NOTED 4X ON PLAN
 - TOP OF STEEL BEAMS ARE AT UNDERSIDE OF STEEL DECK
 - TRIM ALL SIDES OF FRAMED OPENINGS IN ROOF WITH C150x12 UNO. COORDINATE WITH OPENINGS BY OTHER TRADES.
 - PROVIDE CONTINUOUS SHAPED BENT PLATES AS REQUIRED TO SUPPORT SLOPING DECK AT LOCATIONS SUCH AS CRANKS, RIDGES, VALLEY etc.
- DESIGN LOADING:
 - SNOW IS 1.56 kN/m². SNOW PILING IS SHOWN ON PLAN
 - DESIGN RAIN LOAD IS SHOWN ON PLAN IF HIGHER THAN SNOW LOAD.
 - MINIMUM DESIGN WIND UPLIFT ON ROOF IS SHOWN IN S120 DRAWING.
 - SUPERIMPOSED DEAD LOAD IS 1.00 kPa. THIS INCLUDES 0.13 kPa FOR SELF-WEIGHT OF STEEL DECK, 0.30 kPa FOR MECHANICAL DUCT ALLOWANCE, 0.20 FOR CEILING WITH FIXTURES, AND 0.35 FOR ROOFING MATERIAL.
 - FACTORED SHEAR FOR DIAPHRAGM ACTION IS 15 kN/m FOR STEEL DECK UNLESS OTHERWISE NOTED ON PLAN.
 - SEE PLANS INCLUDING MECHANICAL DRAWINGS FOR ADDITIONAL POINT LOADS.
- FRAMING:
 - REFER TO DRAWING S300 FOR SCHEDULES AND S400 SERIES DRAWINGS FOR SCHEDULES.
 - DESIGN FOR NET FACTORED WIND UPLIFT AS SHOWN IN S121 DRAWING.
 - COORDINATE WITH MECHANICAL DRAWINGS FOR EQUIPMENT WEIGHT AND LOCATIONS.

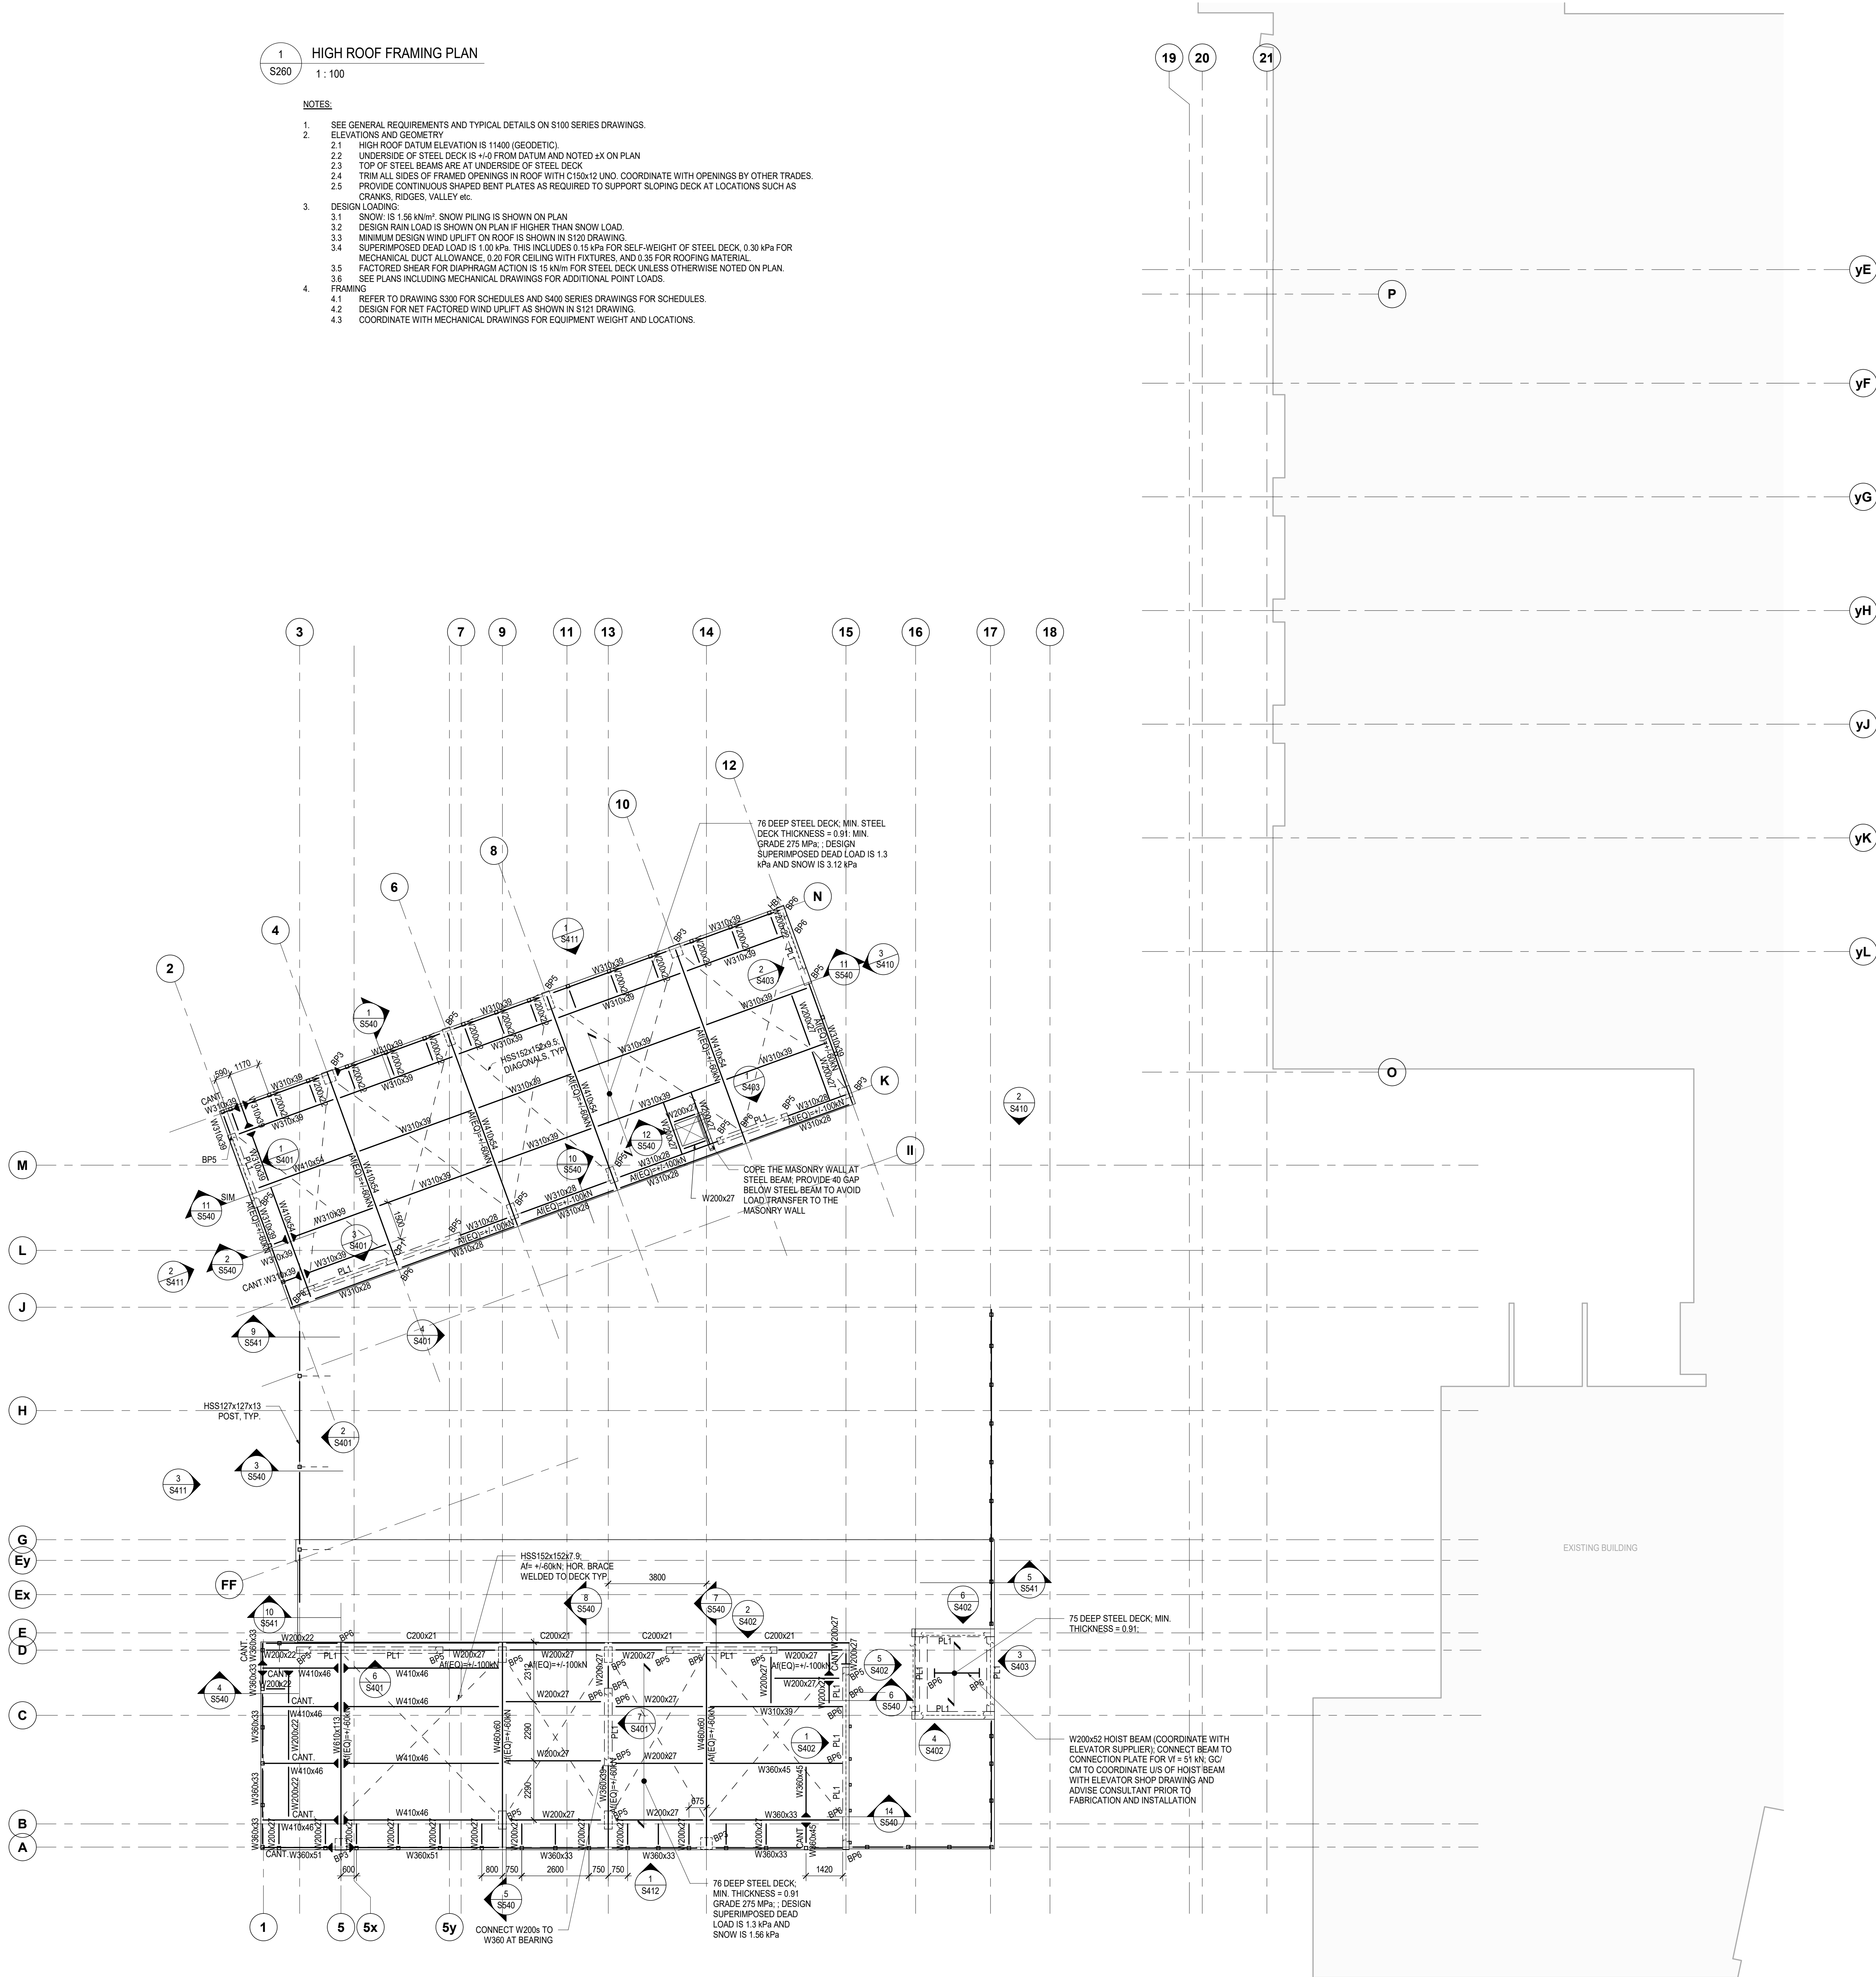

COLUMN SCHEDULE																															
UIS OF HIGH ROOF (11400)																													UIS OF HIGH ROOF (11400)		
UIS OF DECK (HP)																													UIS OF DECK (HP)		
10600																													10600		
SECOND LEVEL																													SECOND LEVEL		
190600																													190600		
MEZZANINE																													MEZZANINE		
187000 UPPER LEVEL GROUND FLOOR																													187000 UPPER LEVEL GROUND FLOOR		
185800																														185800	
GROUND LEVEL																													GROUND LEVEL		
184000																													184000		
LOWER LEVEL																													LOWER LEVEL		
181000 BASE PLATE (PL.) ANCHOR ROD SLS P (KN) ULS PF (KN) VI (KN)	SLS: P=527 ULS: PF=750	SLS: P=300 ULS: PF=400		SLS: P=600 ULS: PF=900	SLS: P=1100 ULS: PF=1400	SLS: P=315 ULS: PF=430	SLS: P=650 ULS: PF=850		SLS: P=500 ULS: PF=700	SLS: P=400 ULS: PF=550		SLS: P=675 ULS: PF=850	SLS: P=550 ULS: PF=700	SLS: P=800 ULS: PF=1000	SLS: P=600 ULS: PF=800	PL: BP2 SLS: P=300 ULS: PF=400 VI=-	PL: BP2 SLS: P=350 ULS: PF=450 VI=-	PL: BP2 SLS: P=70 ULS: PF=100 VI=-	SLS: P=175 ULS: PF=225	SLS: P=175 ULS: PF=225		PL: - SLS: P=- ULS: PF=- VI=-	PL: BP1 SLS: P=215 ULS: PF=350 VI=-	SLS: P=650 ULS: PF=700	SLS: P=500 ULS: PF=650	SLS: P=175 ULS: PF=250	PL: - SLS: P=150 ULS: PF=200 VI=-	PL: - SLS: P=100 ULS: PF=150 VI=-	PL: - SLS: P=150 ULS: PF=200 VI=-	PL: - SLS: P=225 ULS: PF=275 VI=-	181000
Column Locations	A-5	A-14	A-16	B-5	B-9	B-13	B-14	B(900)-17	D-9	D-13	D-20(150)	G-11	G-14	G-15	G(1798)-17	G-19	H-19	H-23	J-16	J-17	J-19	J-23	K-6	K-8	K-12	L(450)-15	L(300)-16(300)	L-17	M-15		

COLUMN SCHEDULE																													
UIS OF HIGH ROOF (11400)																												UIS OF HIGH ROOF (11400)	
UIS OF DECK (HP)																												UIS OF DECK (HP)	
10600																												10600	
SECOND LEVEL																												SECOND LEVEL	
190600																												190600	
MEZZANINE																												MEZZANINE	
187000 UPPER LEVEL GROUND FLOOR																												187000 UPPER LEVEL GROUND FLOOR	
185800																												185800	
GROUND LEVEL																												GROUND LEVEL	
184000																												184000	
LOWER LEVEL																												LOWER LEVEL	
181000																												181000	
BASE PLATE (PL) ANCHOR ROD SLS P (KN) ULS PF (KN) VI (KN)	PL - SLS: P=150 ULS: PF=200 VI=-	PL BP1 SLS: P=450 ULS: PF=650 VI=-	PL - SLS: P=150 ULS: PF=200 VI=-	PL BP2 SLS: P=150 ULS: PF=200 VI=-	PL BP2 SLS: P=70 ULS: PF=100 VI=-	PL BP2 SLS: P=150 ULS: PF=200 VI=-	PL - SLS: P=350 ULS: PF=450 VI=-	PL - SLS: P=375 ULS: PF=500 VI=-	PL - SLS: P=375 ULS: PF=500 VI=-	PL - SLS: P=450 ULS: PF=650 VI=-	PL BP2 SLS: P=70 ULS: PF=100 VI=-																		
Column Locations	M-18	M-19	M(486)-19	M(1600)-21(575)	M(1600)-22	M(2043)-22	N-4	N-5y	N-8	N-10	O-20	P-20	P-21	Ex-5x	Ex-20(150)	Ey-5y	Ey-9	Ey-16	FF-11(-558)	II-11	II-14	yF-20	yF-21	yG-20	yG-21	yH-20	yH-21	yJ-20	yJ-21

- COLUMN SCHEDULE NOTES:
- SEE GENERAL REQUIREMENTS AND TYPICAL DETAILS ON DRAWING S1001 SERIES.
 - ALL LOADS ARE FACTORED ULTIMATE LIMIT STATE (ULS) UNLESS NOTED OTHERWISE.
 - COLUMN DIMENSION GIVEN FIRST TO BE IN NORTH-SOUTH DIRECTION.
 - PROVIDE GALVANIZED DOVETAIL ANCHOR SLOTS TO ALL FACES OF COLUMNS ABUTTING MASONRY, AND TO ALL FACES WITH MASONRY VENEER.
 - PROVIDE COMPRESSION LAP SPICES FOR VERTICAL REINFORCEMENT UNLESS OTHERWISE NOTED.
 - "B" DENOTES CLASS B TENSION LAP SPICE FOR VERTICAL REINFORCEMENT.
 - SPICE 30W BARS AND GREATER USING MECHANICAL COUPLERS.
 - ALL LOADS ARE ULTIMATE LIMIT STATE (ULS) UNLESS NOTED OTHERWISE.
 - PROVIDE 4-180 ANCHOR RODS (400 EMBEDMENT PLUS 75 HOOK) FOR EACH BASE PLATE, UNLESS OTHERWISE NOTED IN SCHEDULE.
 - COLUMN BASES TO BE GROUTED WITH 50mm OF GROUT. SEE SPECIFICATIONS.
 - W-COLUMNS: BASE PLATE DIMENSION GIVEN FIRST TO BE PARALLEL TO COLUMN WEB.
 - HSS COLUMNS: BASE PLATE DIMENSION GIVEN FIRST TO BE IN NORTH-SOUTH DIRECTION.
 - PROVIDE LEVELLING SCREWS FOR BASE PLATES.
 - WELD BASE PLATES TO COLUMNS TO DEVELOP ANCHOR RODS.
 - COLUMN SPICES SHALL BE WELDED TO DEVELOP FULL TENSION DEVELOPMENT.
 - PROVIDE CAP PLATES ON ALL HSS COLUMNS. PROVIDE CAP PLATES ON ALL OTHER COLUMNS WHERE REQUIRED FOR SUPPORT OF JOISTS, DECK WINDOW WASHING ANCHORS ETC.
 - WHERE MOMENTS OR SHEAR FORCES ARE PRESENTED SINGULARLY, THE MOMENT/SHEAR FORCE IS IN THE STRONG DIRECTION. IF THE COLUMN IS SQUARE, THE MOMENT/SHEAR FORCE IS IN BOTH DIRECTIONS UNLESS NOTED OTHERWISE.
 - WHERE MOMENTS OR SHEARS ARE PRESENTED ABOUT TWO AXES, THE FIRST MOMENT/SHEAR FORCE IS IN THE STRONG DIRECTION AND THE SECOND IN THE WEAK DIRECTION. IF THE COLUMN IS SQUARE, THE FIRST MOMENT/SHEAR FORCE IS PARALLEL TO THE PROJECT NORTH-NORTH-SOUTH DIRECTION.

CONCRETE COLUMN SCHEDULE LEGEND	
COLUMN TAG(S):	
300x600 8-20 V 10@300 TIES COMMENTS	COLUMN DIMENSION(S) VERTICAL REINFORCEMENT TIE REINFORCEMENT COLUMN-SPECIFIC COMMENTS (IF APPLICABLE)
BASE TAG:	
SLS P=1400 (800) ULS PF=1800 (800)	SLS (UNFACTORED) AXIAL REACTION (UPLIFT IN BRACKETS, IF APPLICABLE) ULS (FACTORED) AXIAL REACTION (UPLIFT IN BRACKETS, IF APPLICABLE)

STEEL COLUMN SCHEDULE LEGEND	
COLUMN TAG(S):	
W30x60 COMMENTS	COLUMN SECTION COLUMN-SPECIFIC COMMENTS (IF APPLICABLE)
BASE TAG:	
BP1 SLS P=1000 (800) ULS PF=1800 (800) VI=250 / 150 MI=150 / 120 TM=40	BASE PLATE (REFER TO BASE PLATE SCHEDULE) SLS (UNFACTORED) AXIAL REACTION (UPLIFT IN BRACKETS, IF APPLICABLE) ULS (FACTORED) AXIAL REACTION (UPLIFT IN BRACKETS, IF APPLICABLE) ULS (FACTORED) SHEAR REACTION(S), IF APPLICABLE (REFER TO NOTES) ULS (FACTORED) BENDING MOMENT REACTION(S), IF APPLICABLE (REFER TO NOTES) ULS (FACTORED) TORSIONAL MOMENT REACTION, IF APPLICABLE

STEEL COLUMN SYMBOL LEGEND	
BASE CONNECTIONS:	TOP CONNECTIONS:
BASE PLATE →	COLUMN SPICE →
STEEL BEAM BEARING →	
CONCRETE BEAM BEARING →	

Key to Detail Location

NO.

NO.

Detail Number
Drawing Number

If this sheet is not 46 7/8" x 33 1/8" (1189 x 841 mm) it is a reduced print - Read dwg. accordingly.

Contractors must check and verify all dimensions on the job and report any discrepancies to the Architect before proceeding with the work.

All prints and specifications are the property of the Architect and must be returned at the completion of the work.

Drawings should not be scaled.

No	Date	Revision/Issued
1	2026-03-13	ISSUED FOR BUILDING PERMIT
2	2026-04-10	ISSUED FOR 75% CONSTRUCTION DOCUMENTS
3	2026-05-15	ISSUED FOR 90% CONSTRUCTION DOCUMENTS
4	2026-07-08	ISSUED FOR TENDER

consultants	
architect	CS&P Architects Inc. 2345 Yonge St., Suite 200 Toronto, ON, M4P 2E5 Phone 416.462.5002 Fax 416.462.5040
civil engineer	SCS Consulting Group Ltd. 30 Centurian Drive, Suite 100 Markham, ON, L3R 8B8 Phone 905.475.1800 Fax 905.475.5555
structural engineer	LEA Consulting Ltd. 40 University Ave., Suite 503 Toronto, ON, M5J 1T1 Phone 905.470.0015
mechanical engineer	Smith + Andersen 4211 Yonge Street Toronto, ON, M2P 2A9 Phone 416.487.8151
electrical engineer	Smith + Andersen 4211 Yonge Street Toronto, ON, M2P 2A9 Phone 416.487.8151
landscape architect	Quinn Design Associates Inc. 180 John Street Toronto, ON, M5T 1X5 Phone 416.962.8700

REGISTERED PROFESSIONAL ENGINEER
100072632
Paul E. Orlak
PROVINCE OF ONTARIO

SHS LEA
LEA Consulting Ltd.
40 University Avenue, Suite 503
Toronto, Ontario M5J 1T1
Tel: 905.470.0015
Fax: 905.470.0030
WWW.SHSLEA.COM

THE STERLING HALL SCHOOL

99 Cartwright Avenue, Toronto, ON M6A 1V4

COLUMN SCHEDULE

scale: As indicated

date: 2026-07-08

drawn: H.R.

checked by: E.C.

project number: 22317

drawing number: S300
Revision: 4

A0
FILENAME: Autodesk Docs/01032 Sterling Hall/22317_SHS-STR-R301.dwt

COLUMN SCHEDULE							
UIS OF DECK (HP)							UIS OF DECK (HP)
10600							10600
SECOND LEVEL							SECOND LEVEL
19000							19000
MEZZANINE							MEZZANINE
187000							187000
UPPER LEVEL GROUND FLOOR							UPPER LEVEL GROUND FLOOR
185800							185800
GROUND LEVEL							GROUND LEVEL
184000							184000
LOWER LEVEL							LOWER LEVEL
181000							181000
BASE PLATE (PL.) ANCHOR ROD SLS P (KN) ULS PF (KN) VT (KN)	PL BP2 SLS P=70 ULS PF=100 VF=-		PL BP2 SLS P=70 ULS PF=100 VF=-				
Column Locations							
	yK-20	yK-21	yL-20	yL-21	C(2500)x134(-417)	x12(-3021)-Ex	

Key to Detail Location

NO.
NO.

Detail Number
Drawing Number

If this sheet is not 46 7/8" x 33 1/8" (1189 x 841 mm) it is a reduced print
- Read dwg. accordingly.

Contractors must check and verify all dimensions on the job and report any discrepancies to the Architect before proceeding with the work.

All prints and specifications are the property of the Architect and must be returned at the completion of the work.

Drawings should not be scaled.

No	Date	Revision/Issued
1	2026-03-13	ISSUED FOR BUILDING PERMIT
2	2026-04-10	ISSUED FOR 75% CONSTRUCTION DOCUMENTS
3	2026-05-15	ISSUED FOR 90% CONSTRUCTION DOCUMENTS
4	2026-07-08	ISSUED FOR TENDER

consultants

architect	CS&P Architects Inc. 2345 Yonge St., Suite 200 Toronto, ON, M4P 2E5 Phone 416.462.5002 Fax 416.462.5040
civil engineer	SCS Consulting Group Ltd. 30 Centurian Drive, Suite 100 Markham, ON, L3R 8B8 Phone 905.475.1800 Fax 905.475.8335
structural engineer	LEA Consulting Ltd. 40 University Ave., Suite 503 Toronto, ON, M5J 1T1 Phone 905.470.0015
mechanical engineer	Smith + Andersen 4211 Yonge Street Toronto, ON, M2P 2A9 Phone 416.487.8151
electrical engineer	Smith + Andersen 4211 Yonge Street Toronto, ON, M2P 2A9 Phone 416.487.8151
landscape architect	Quinn Design Associates Inc. 180 John Street Toronto, ON, M5T 1X5 Phone 416.962.8700



THE STERLING HALL SCHOOL

99 Cartwright Avenue, Toronto, ON M6A 1V4

COLUMN SCHEDULE


scale:
date:
drawn:
checked by:
project number:
drawing number:

1 : 75
2026-07-08
H.R.
E.C.
22317
22317


S301
Revision: 4

CONCRETE SHEAR WALL SCHEDULE									
LEVEL / SW#	SW1	SW2	SW3	SW4	SW5	SW6	SW7	SW8	SW9
HIGH ROOF 11350									
ROOF 11050									
ELEV. 10400									
SECOND FLOOR 6600									
MEZZANINE 3000	300 WALL 15@300 VEF 15@300 HEF	300 WALL 15@300 VEF 15@300 HEF	250 WALL 15@325 VEF 15@325 HEF	300 WALL 15@300 VEF 15@300 HEF	250 WALL 15@325 VEF 15@325 HEF	250 WALL 15@325 VEF 15@325 HEF	300 WALL 15@300 VEF 15@300 HEF	250 WALL 15@325 VEF 15@325 HEF	250 WALL 15@325 VEF 15@325 HEF
UPPER GROUND FLOOR 1800									
GROUND FLOOR 0	FOUNDATION WALL, SEE PLAN AND SECTION	FOUNDATION WALL, SEE PLAN AND SECTION	FOUNDATION WALL, SEE PLAN AND SECTION	FOUNDATION WALL, SEE PLAN AND SECTION	FOUNDATION WALL, SEE PLAN AND SECTION				
NATIVE SOIL -2000									
TOP OF FOUNDATION LEVEL -3000									
REMARKS									

CONCRETE SHEAR WALL SCHEDULE									
LEVEL / SW#	SW10	SW11	SW12	SW13	SW14	SW15	SW16	SW17	SW18
HIGH ROOF 11350									
ROOF 11050									
ELEV. 10400									
SECOND FLOOR 6600	ELEV. 5840	300 WALL 15@300 VEF 15@300 HEF	250 WALL 15@325 VEF 15@325 HEF	250 WALL 15@325 VEF 15@325 HEF	ELEV. 6018		250 WALL 15@325 VEF 15@325 HEF		ELEV. 6018
MEZZANINE 3000	300 WALL 15@300 VEF 15@300 HEF				300 WALL 15@300 VEF 15@300 HEF	300 WALL 15@400 VEF 15@400 HEF		300 WALL 15@300 VEF 15@300 HEF	300 WALL 15@300 VEF 15@300 HEF
UPPER GROUND FLOOR 1800									
GROUND FLOOR 0	FOUNDATION WALL, SEE PLAN AND SECTION				FOUNDATION WALL, SEE PLAN AND SECTION	FOUNDATION WALL, SEE PLAN AND SECTION		FOUNDATION WALL, SEE PLAN AND SECTION	
NATIVE SOIL -2000									
TOP OF FOUNDATION LEVEL -3000									
REMARKS									

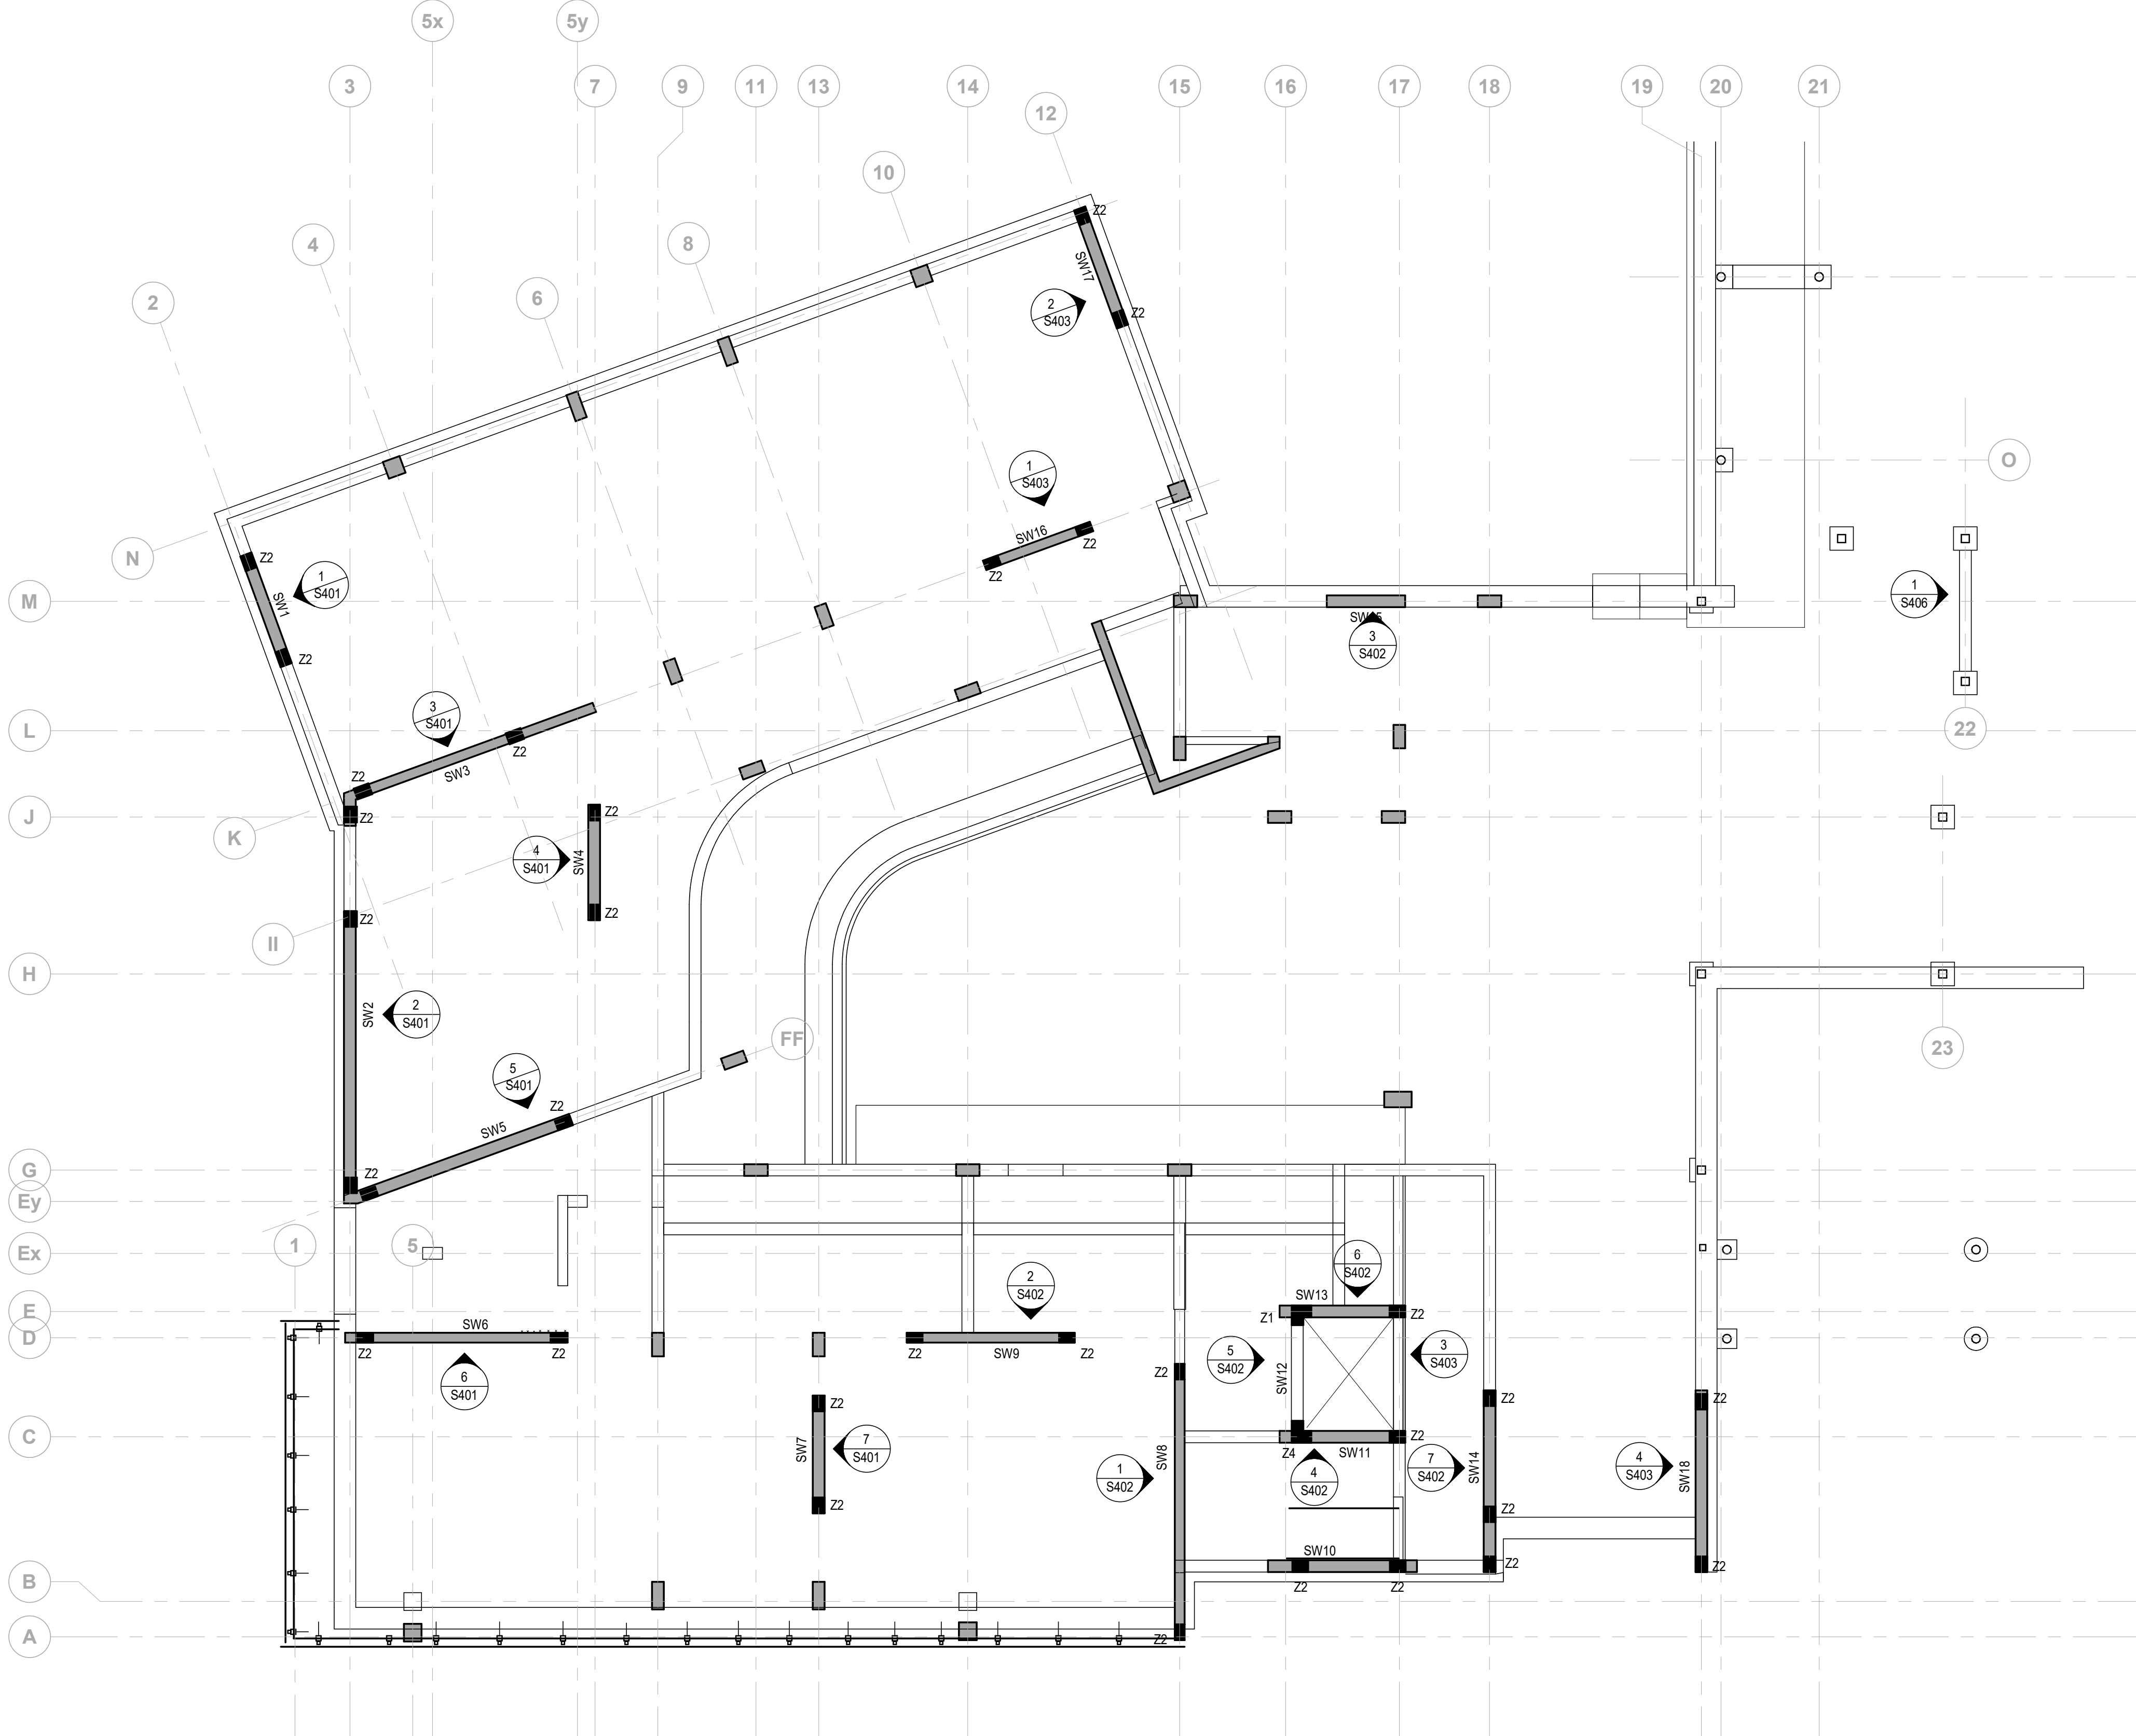

1 GROUND FLOOR SHEAR WALL KEY PLAN
S400 1 : 100

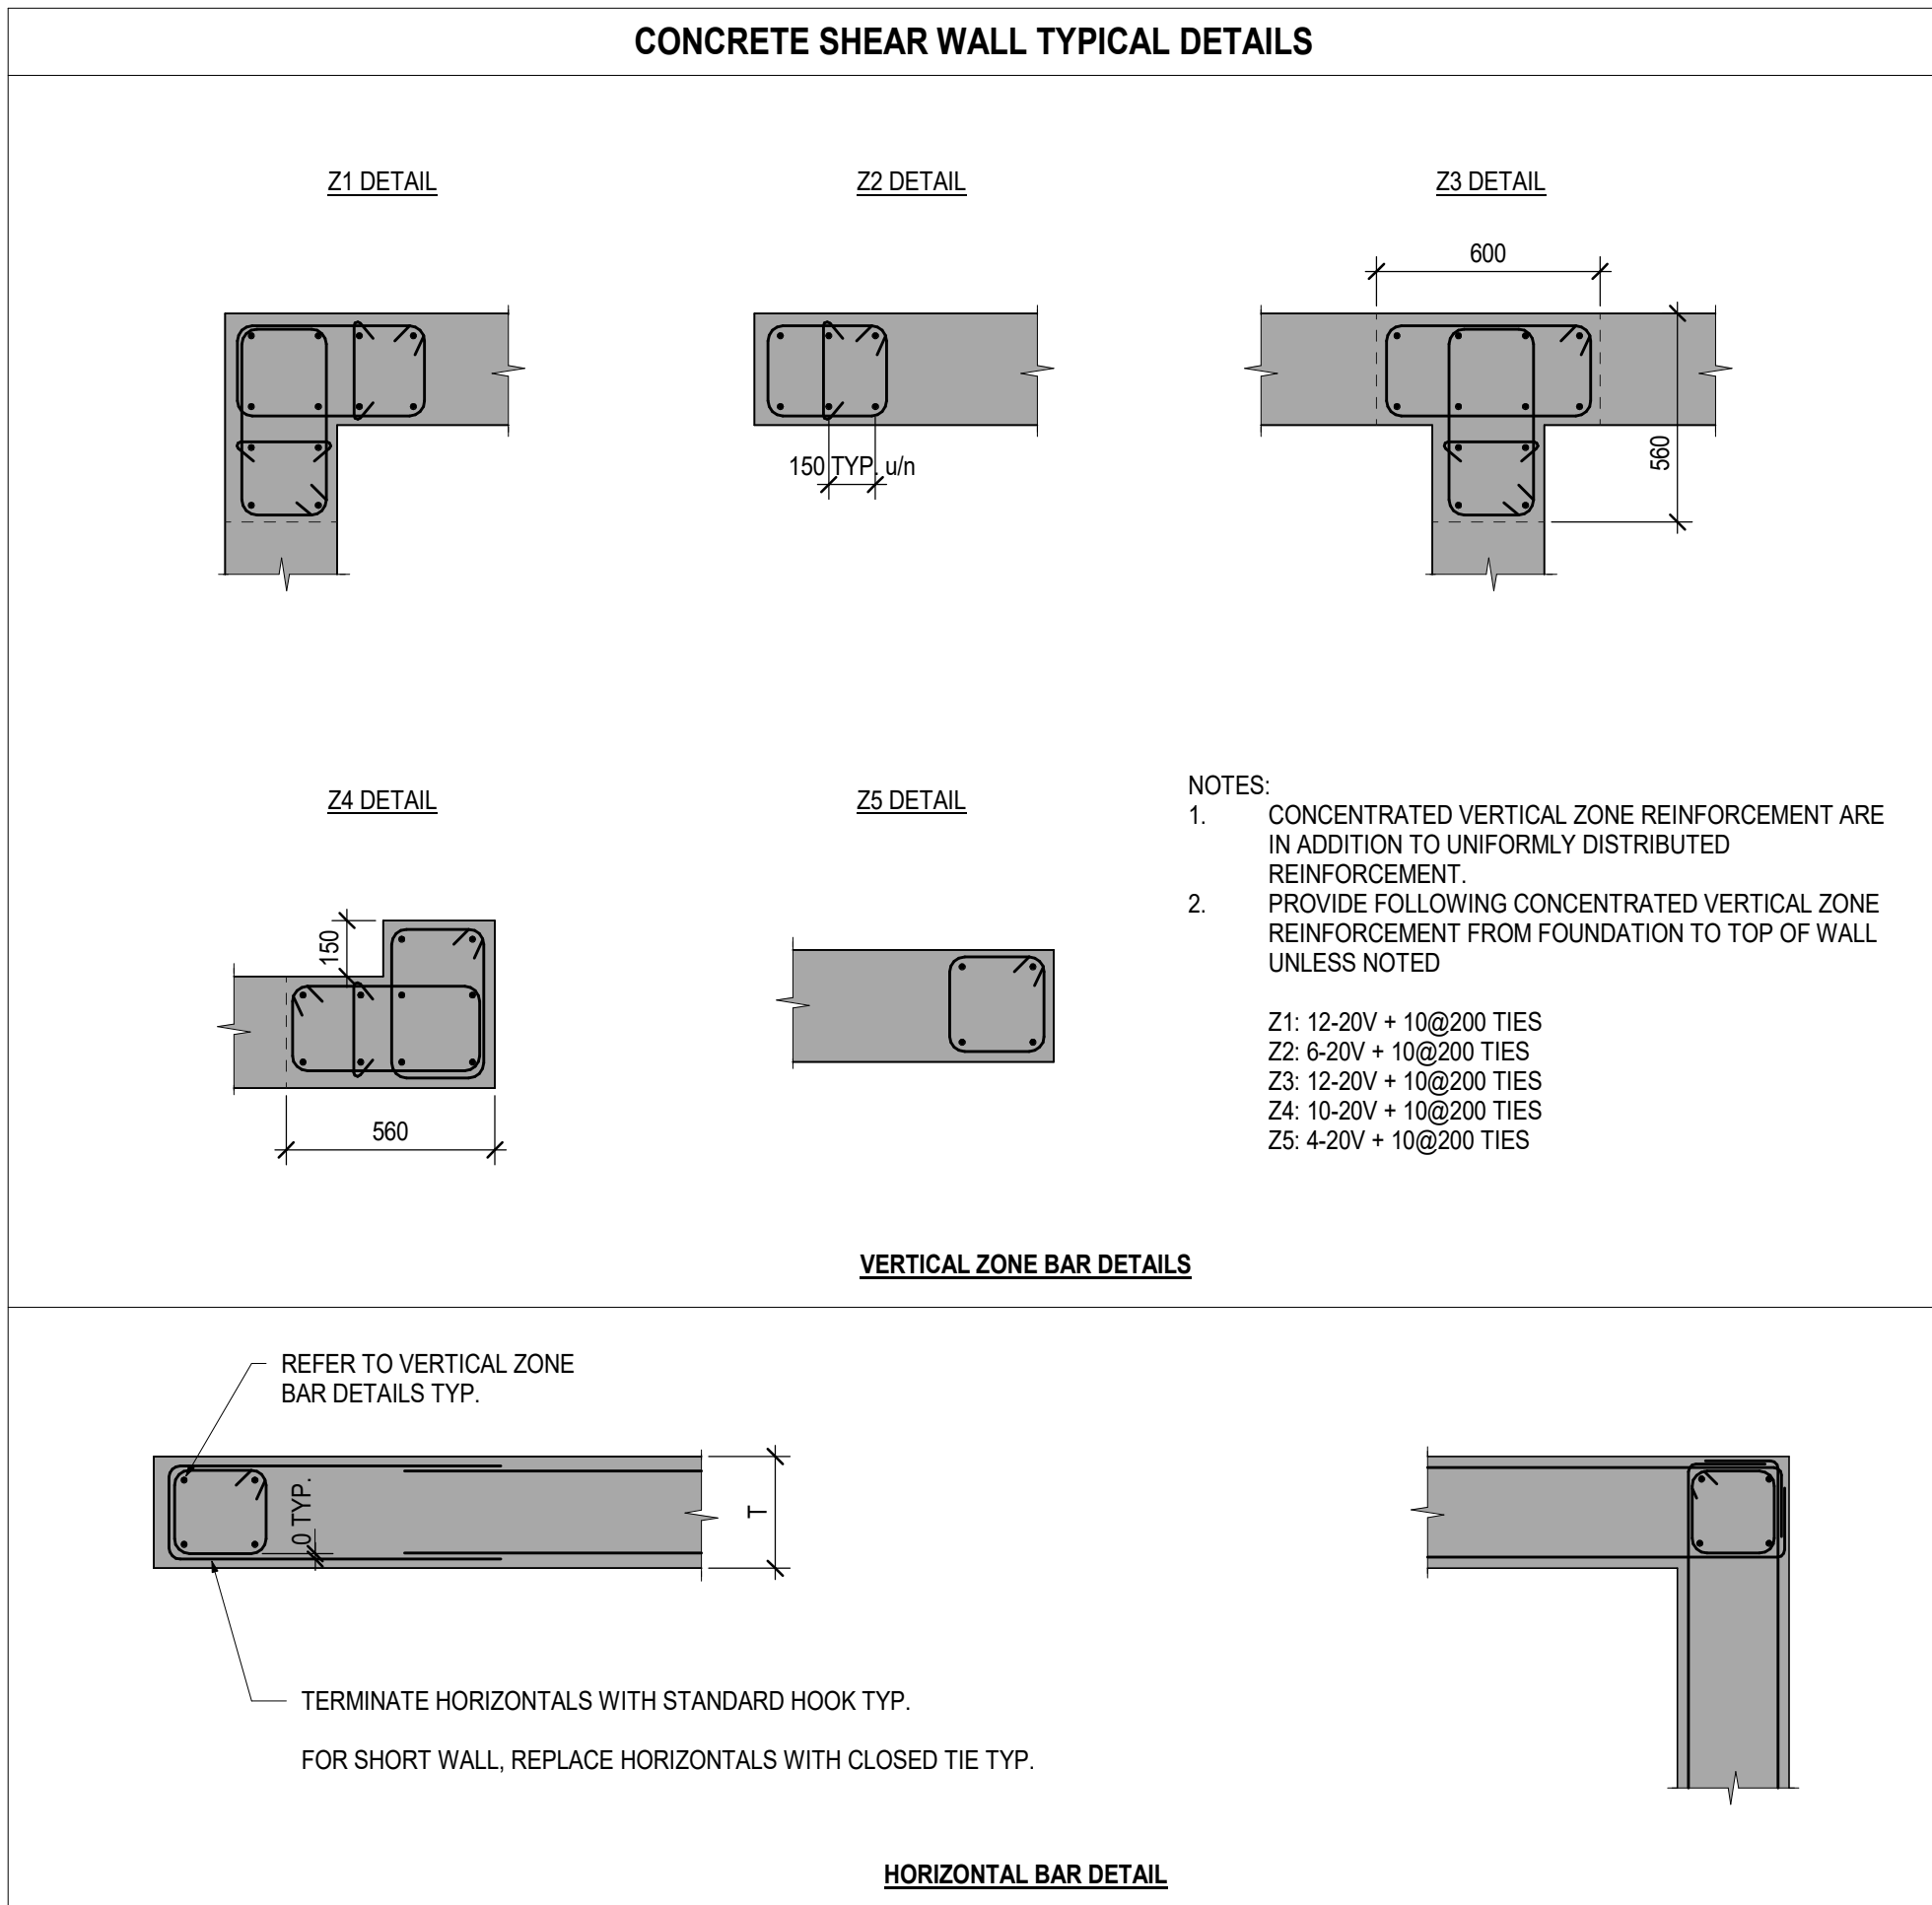

CONCRETE SHEAR WALL SCHEDULE NOTES

- FOR GENERAL REQUIREMENTS AND TYPICAL DETAILS SEE DRAWINGS S100 SERIES.
- FOR LOCATIONS OF SCHEDULED SHEAR WALLS, SEE KEY PLAN.
- CONCENTRATED VERTICAL REINFORCEMENT IS IN ADDITION TO TYPICAL DISTRIBUTED REINFORCEMENT. CONCENTRATED VERTICAL REINFORCED TO BE SPACED AT 150, UNLESS NOTED OTHERWISE, BUT NOT LESS THAN 100 APART, CENTRE TO CENTRE. CONCENTRATED VERTICAL REINFORCEMENT REFERS TO VERTICAL WALL REINFORCEMENT TIED AS A COLUMN.
- SEE FOUNDATION PLANS AND SECTIONS FOR ADDITIONAL REINFORCEMENT AT AND BELOW THE GRADE LEVEL.
- CARRY ALL WALLS AND REINFORCEMENT TO TOP OF FOOTINGS.
- PROVIDE 1" DOWELS FROM WALL INTO FLOOR SLABS TO MATCH SIZE AND SPACING OF TYPICAL DISTRIBUTED WALL REINFORCEMENT UNLESS NOTED OTHERWISE. PROVIDE CLASS 8" TENSION LAP WITH SLAB AND WALL STEEL REINFORCEMENT.
- PROVIDE DOWELS FROM FOOTING TO WALL TO MATCH THE CONCENTRATED AND DISTRIBUTED VERTICAL WALL REINFORCEMENT. ALL DOWELS TO EXTEND TO THE BOTTOM OF THE MAT FOOTING. PROVIDE CLASS 8" TENSION LAP WITH WALL REINFORCEMENT ABOVE. DOWELS FOR THE CONCENTRATED VERTICAL REINFORCEMENT SHALL TERMINATE WITH A 90 DEGREE HOOK.
- IF TIES ARE SHOWN FOR CONCENTRATED VERTICAL REINFORCEMENT BARS, EVERY CORNER AND ALTERNATE LONGITUDINAL BAR SHALL HAVE LATERAL SUPPORT PROVIDED BY THE CORNER OF A TIE HAVING AN INCLUDED ANGLE OF NOT MORE THAN 151 DEGREE. BEND TYPICAL HORIZONTAL BARS, CARRY INTO CONCENTRATED VERTICAL REINFORCEMENT BAR CAGE AND HOOK AT FAR FACE.
- PROVIDE CLASS 8" TENSION LAPS FOR HORIZONTAL AND VERTICAL REINFORCEMENT.

Key to Detail Location

NO. NO. Detail Number Drawing Number

If this sheet is not 46 7/8" x 33 1/8" (1189 x 841 mm) it is a reduced print - Read dwg. accordingly.

Contractors must check and verify all dimensions on the job and report any discrepancies to the Architect before proceeding with the work.

All prints and specifications are the property of the Architect and must be returned at the completion of the work.

Drawings should not be scaled.

No	Date	Revision/Issued
1	2026-03-13	ISSUED FOR BUILDING PERMIT
2	2026-04-10	ISSUED FOR 75% CONSTRUCTION DOCUMENTS
3	2026-05-15	ISSUED FOR 90% CONSTRUCTION DOCUMENTS
4	2026-07-08	ISSUED FOR TENDER

consultants

architect

CS&P Architects Inc.
2345 Yonge St., Suite 200
Toronto, ON, M4P 2E5
Phone 416.462.5002
Fax 416.462.5040

civil engineer

SCS Consulting Group Ltd.
30 Centurian Drive, Suite 100
Markham, ON, L3R 8B8
Phone 905.475.1800
Fax 905.475.5535

structural engineer

LEA Consulting Ltd.
40 University Ave., Suite 503
Toronto, ON, M5J 1T1
Phone 905.470.0015

mechanical engineer

Smith + Andersen
4211 Yonge Street
Toronto, ON, M2P 2A9
Phone 416.487.8151

electrical engineer

Smith + Andersen
4211 Yonge Street
Toronto, ON, M2P 2A9
Phone 416.487.8151

landscape architect

Quinn Design Associates Inc.
180 John Street
Toronto, ON, M5T 1X5
Phone 416.962.8700




THE STERLING HALL SCHOOL

99 Cartwright Avenue, Toronto, ON M6A 1V4


SHEAR WALL KEY PLAN AND SCHEDULE

scale: As indicated
date: 2026-07-08
drawn: H.R.
checked by: E.C.
project number: 22317
drawing number: S400
Revision: 4


FILENAME: Autodesk Docs/01032 Sterling Hall/22317_SHS-STR-R231.dwt

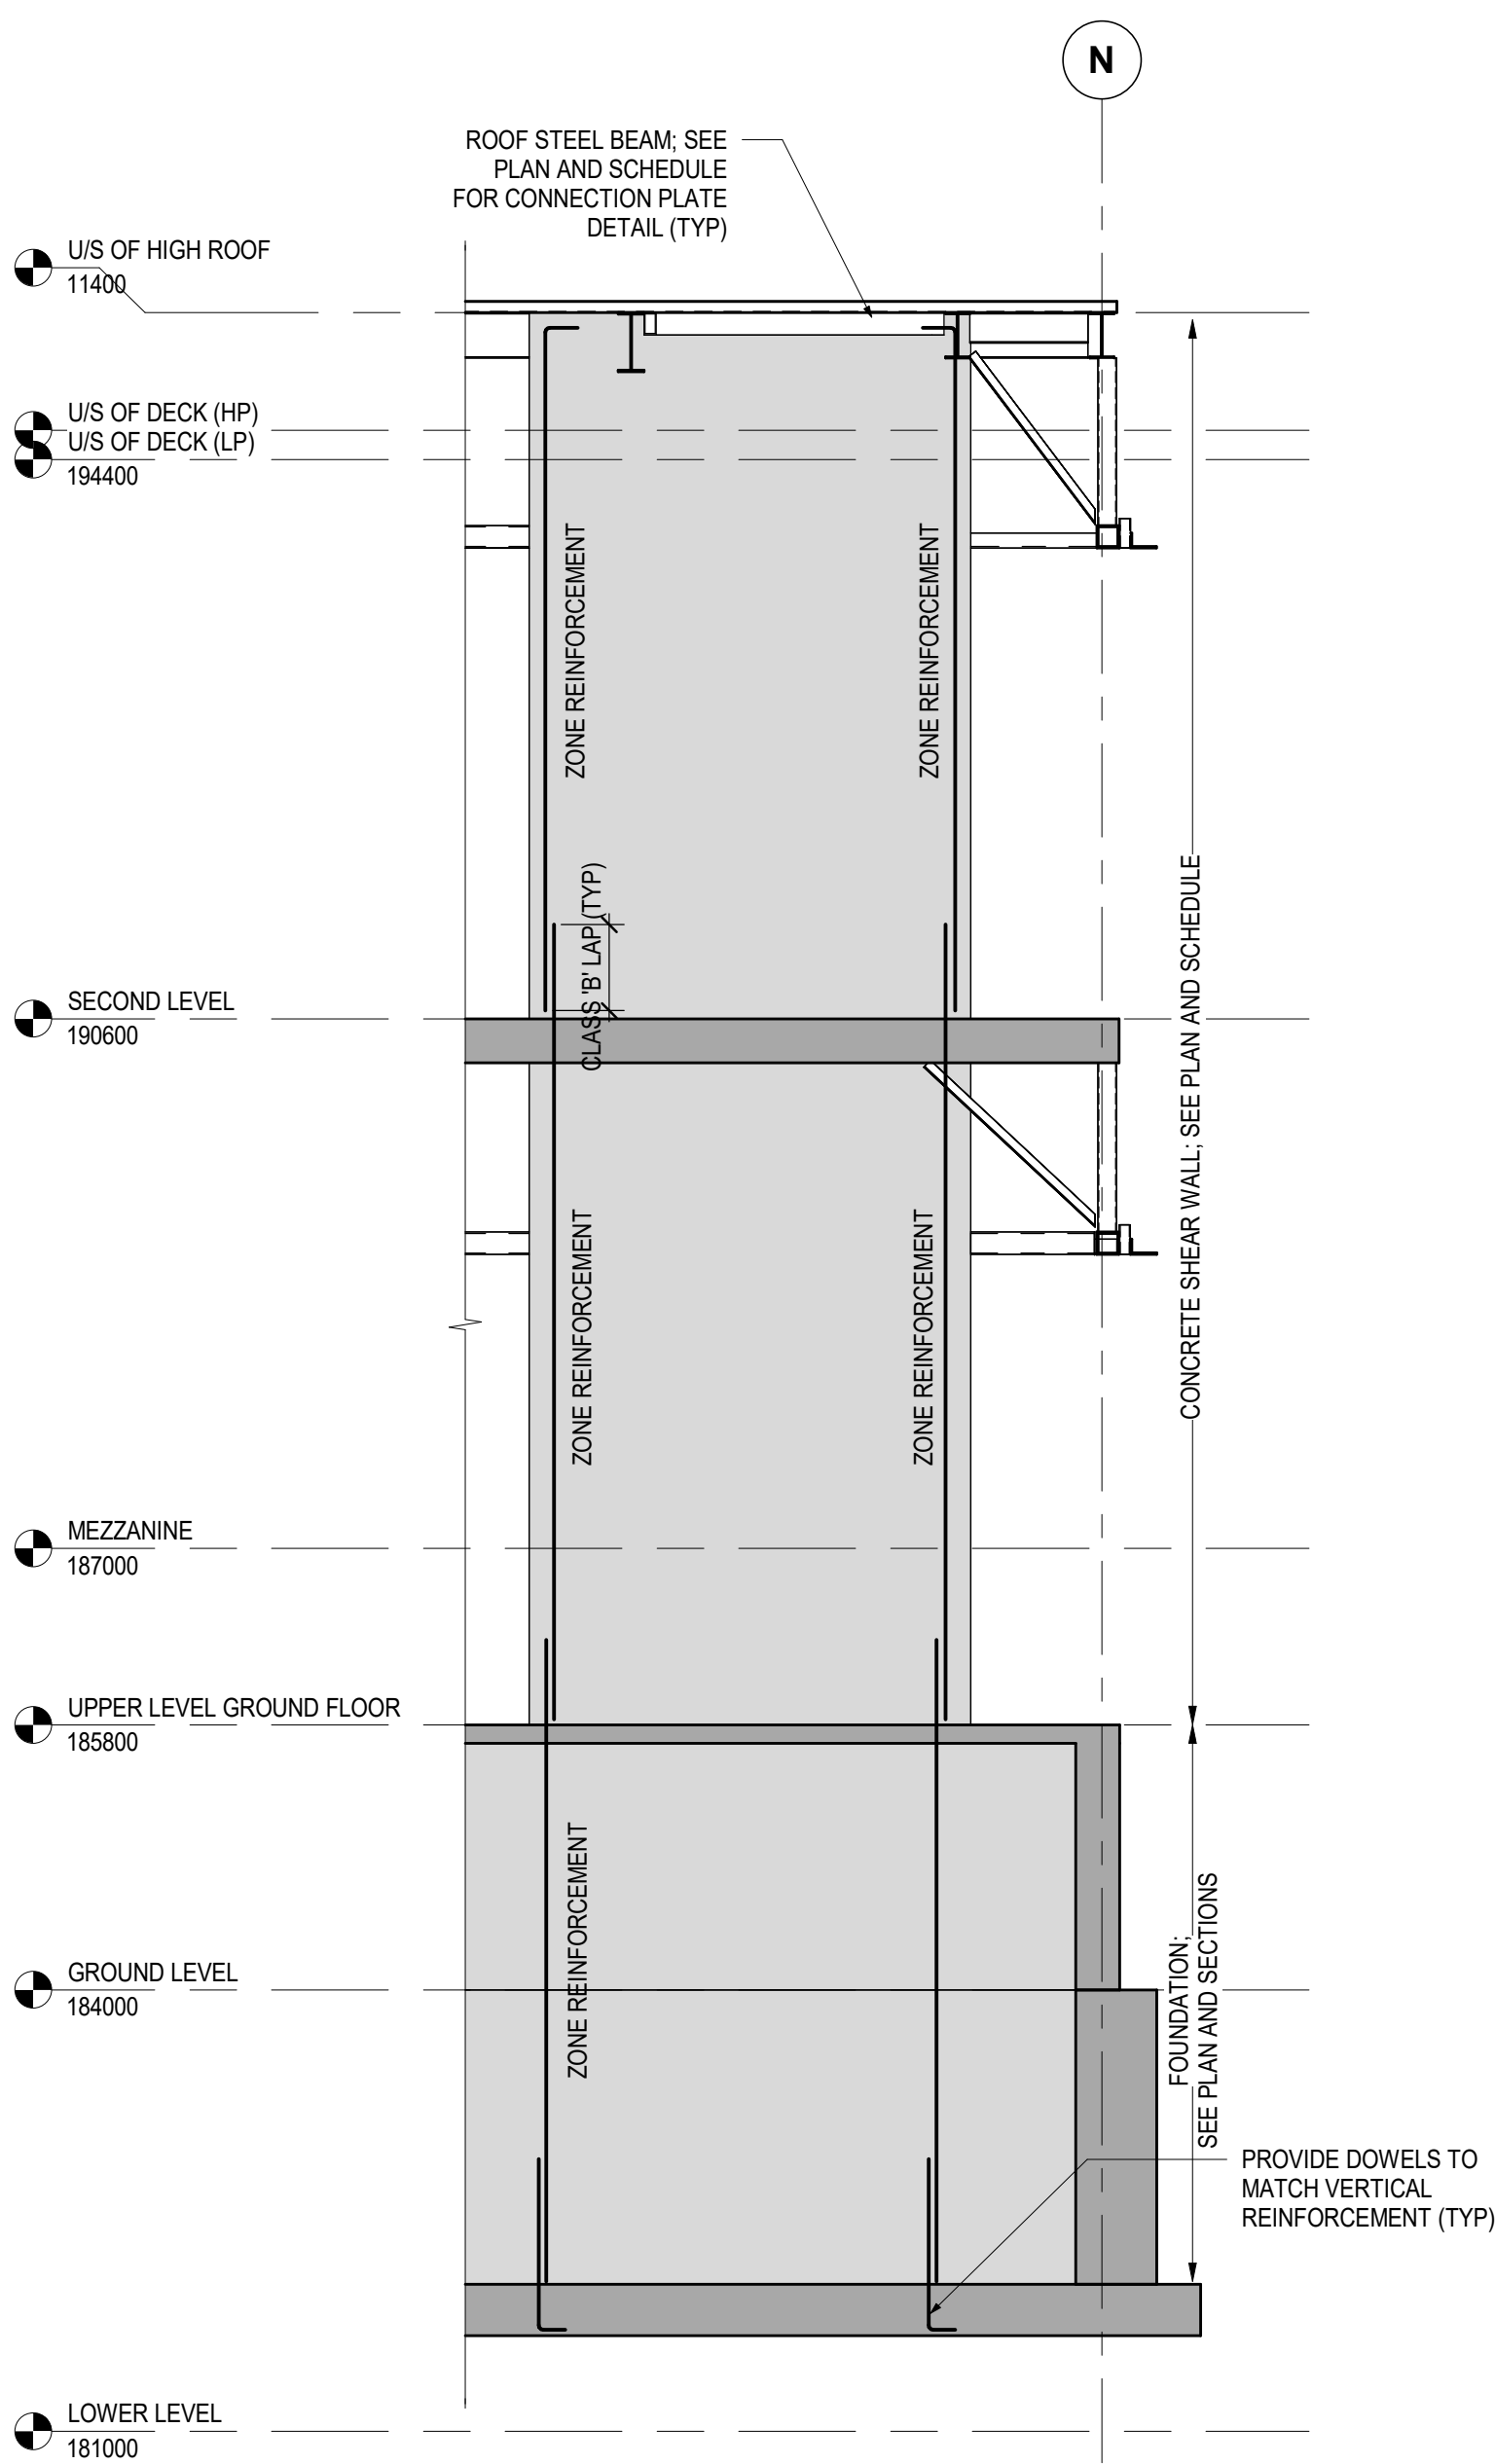


1 SW1 ELEVATION
S401 1:50

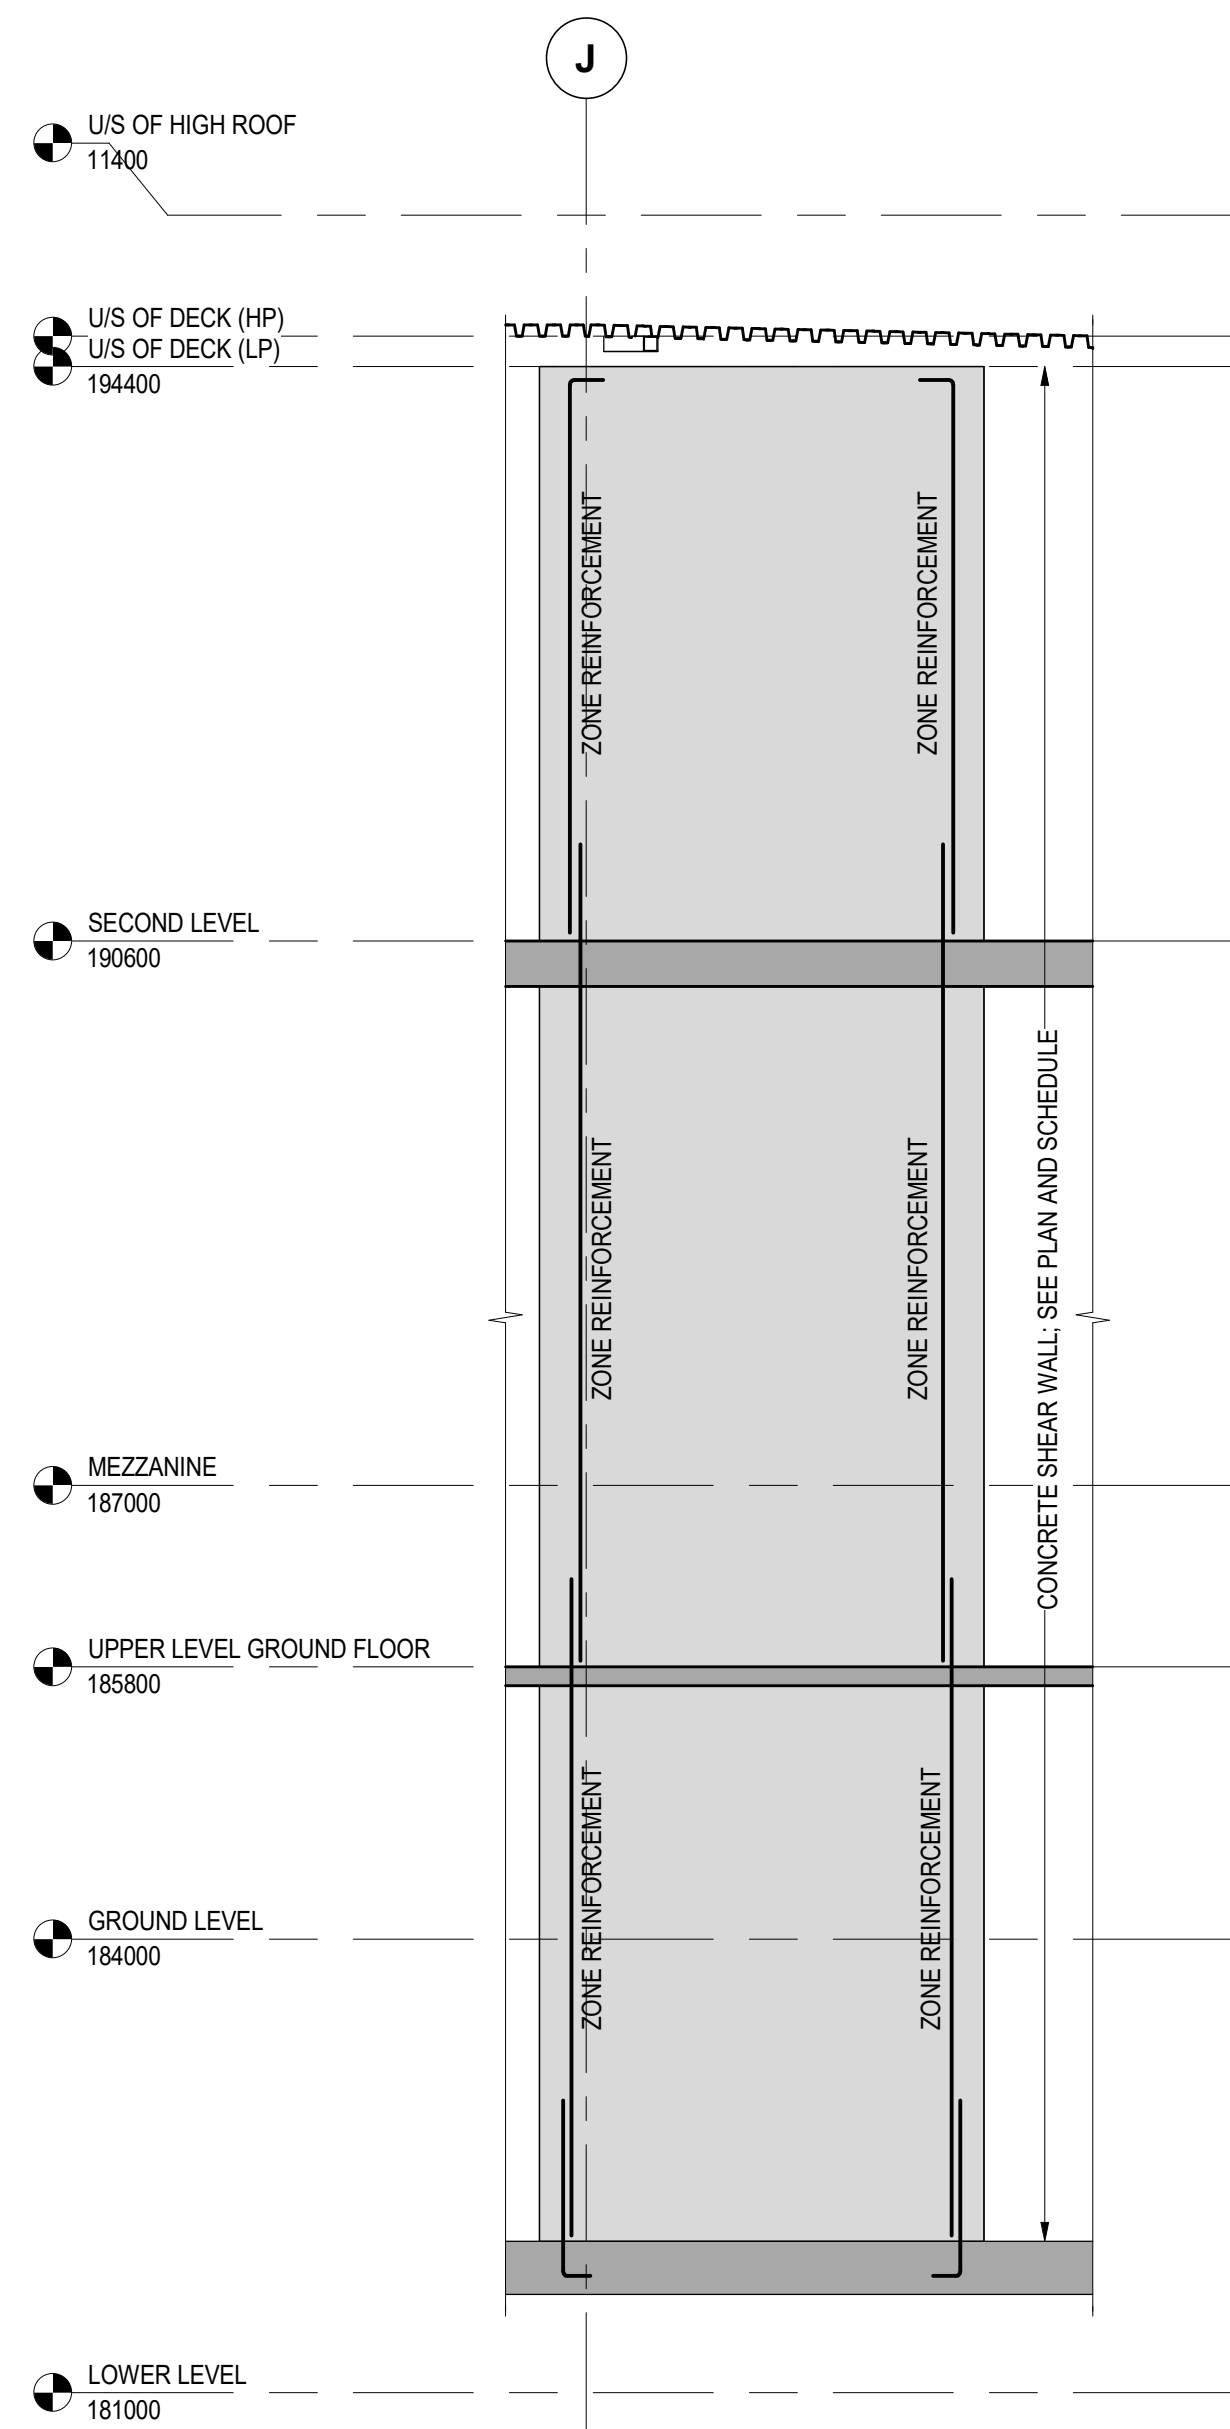


4 SW4 ELEVATION
S401 1:50

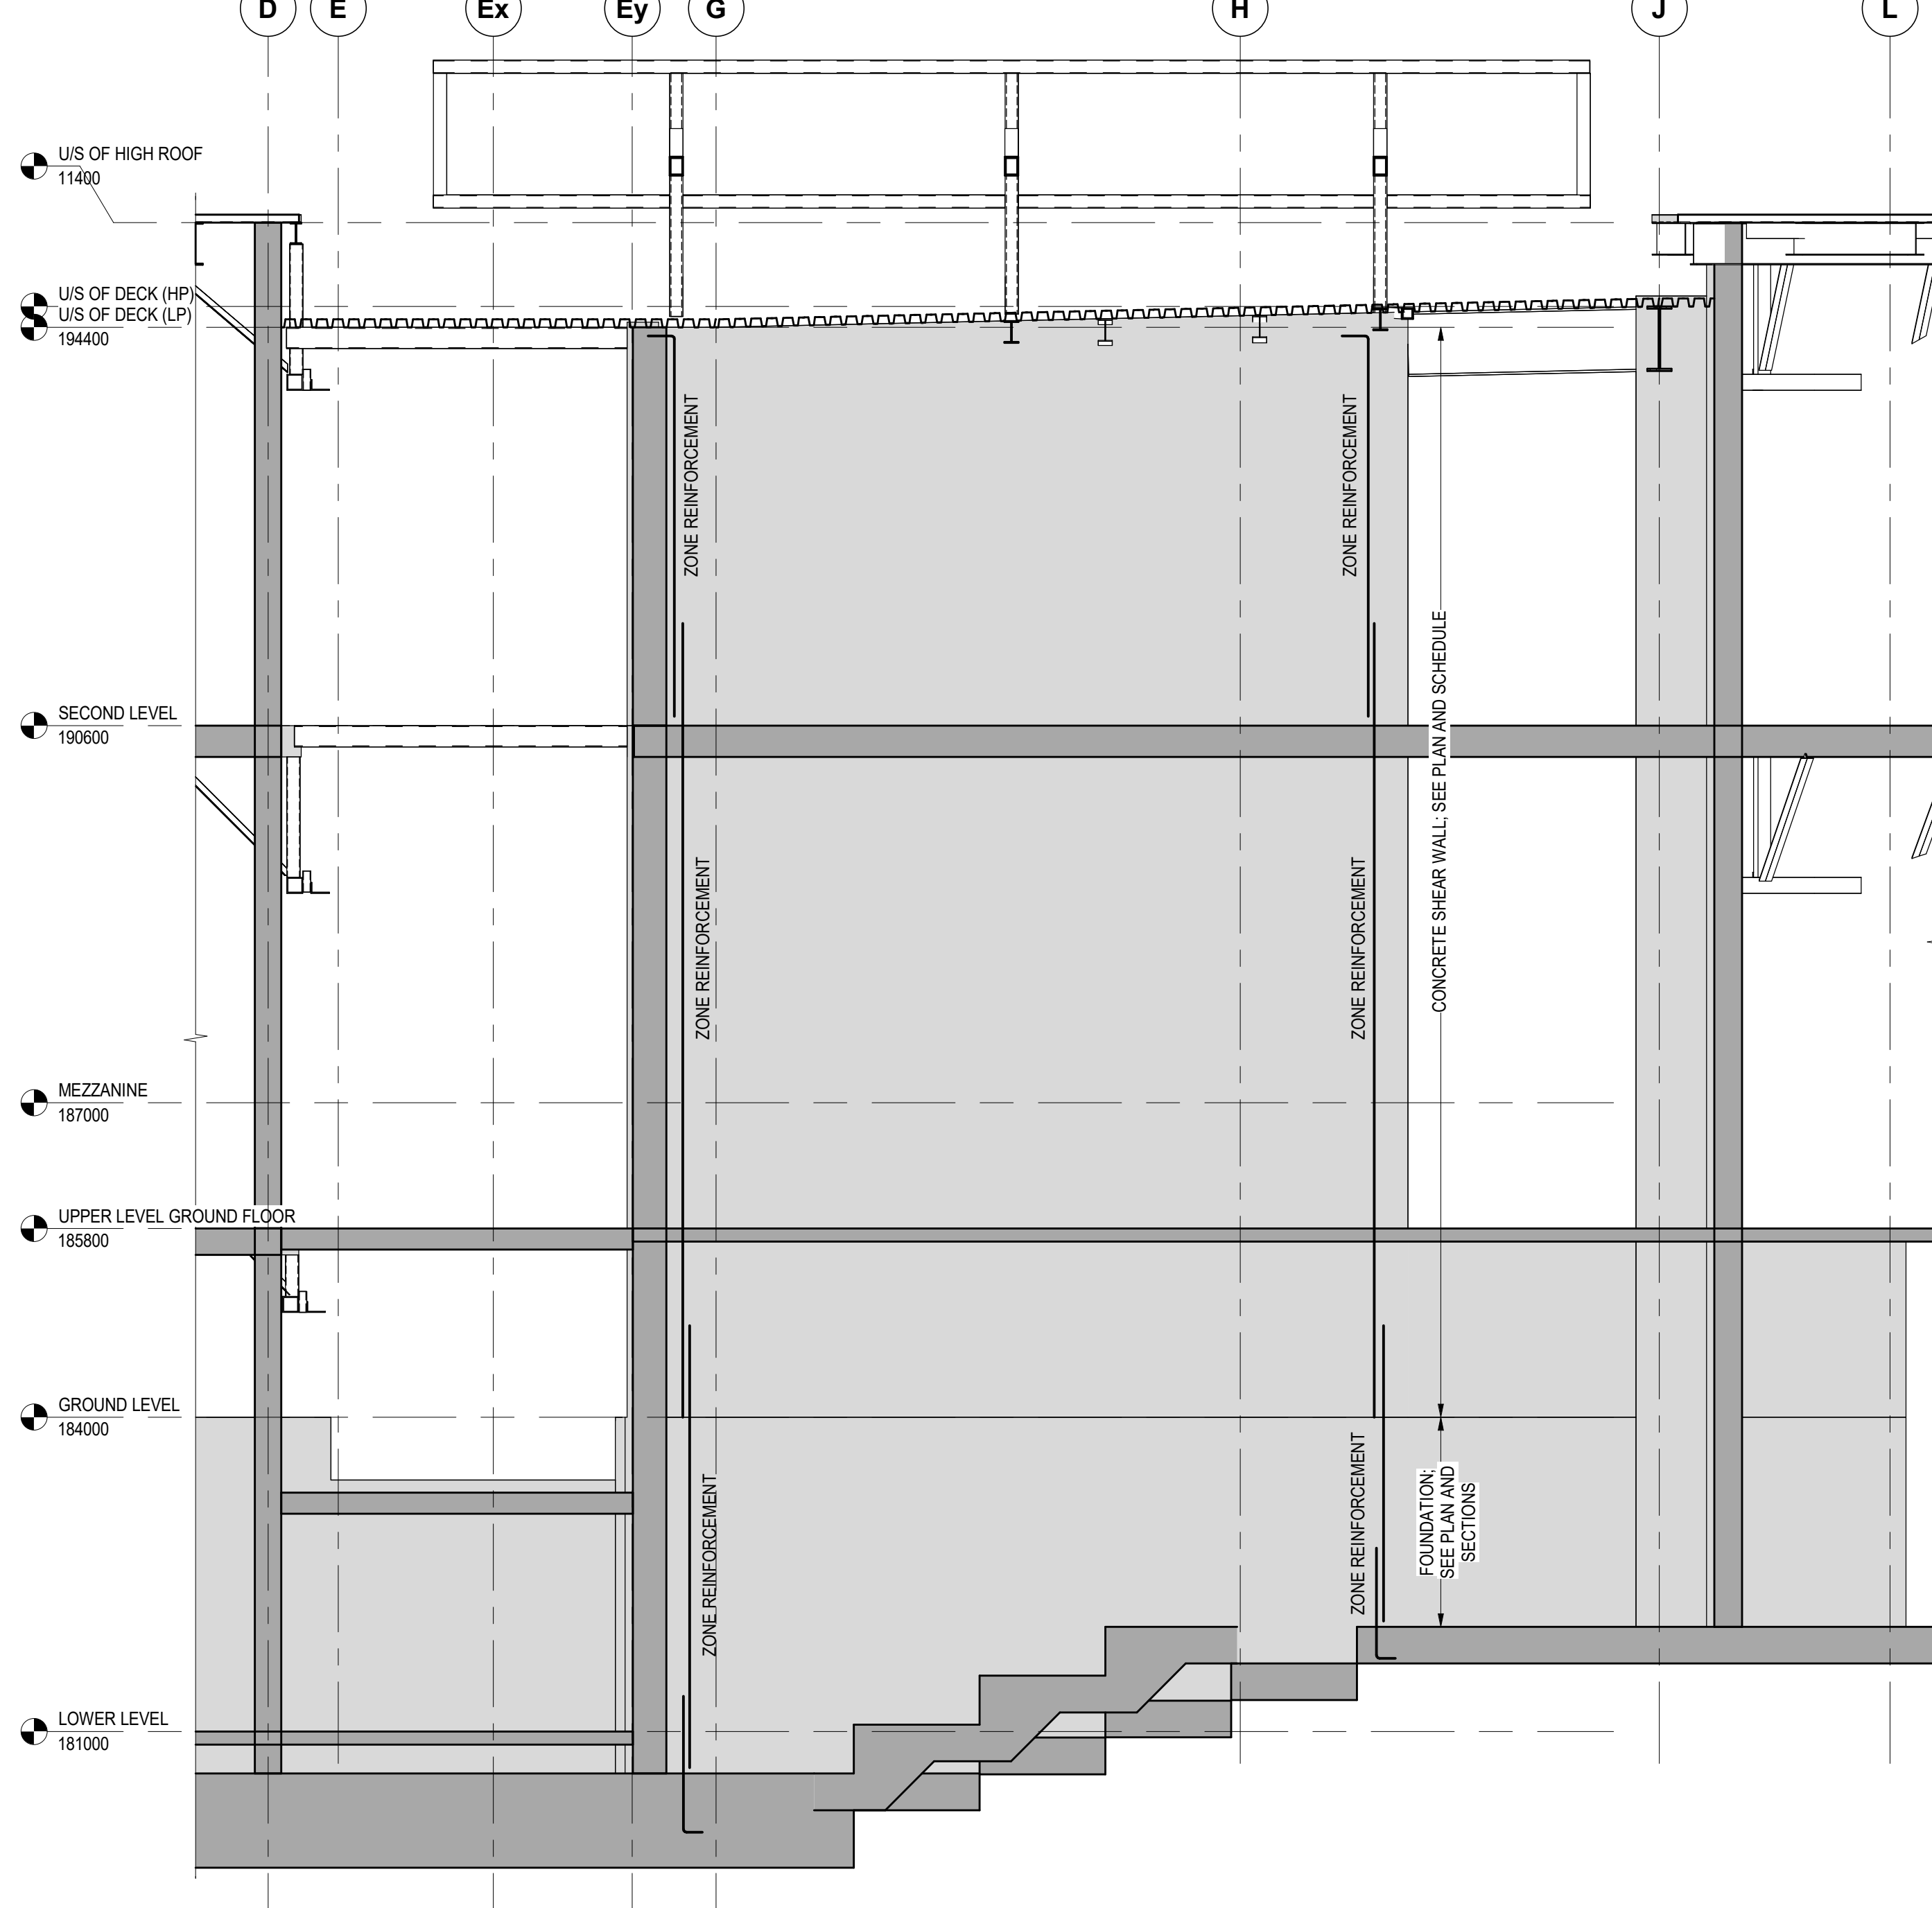


2 SW2 ELEVATION
S401 1:50

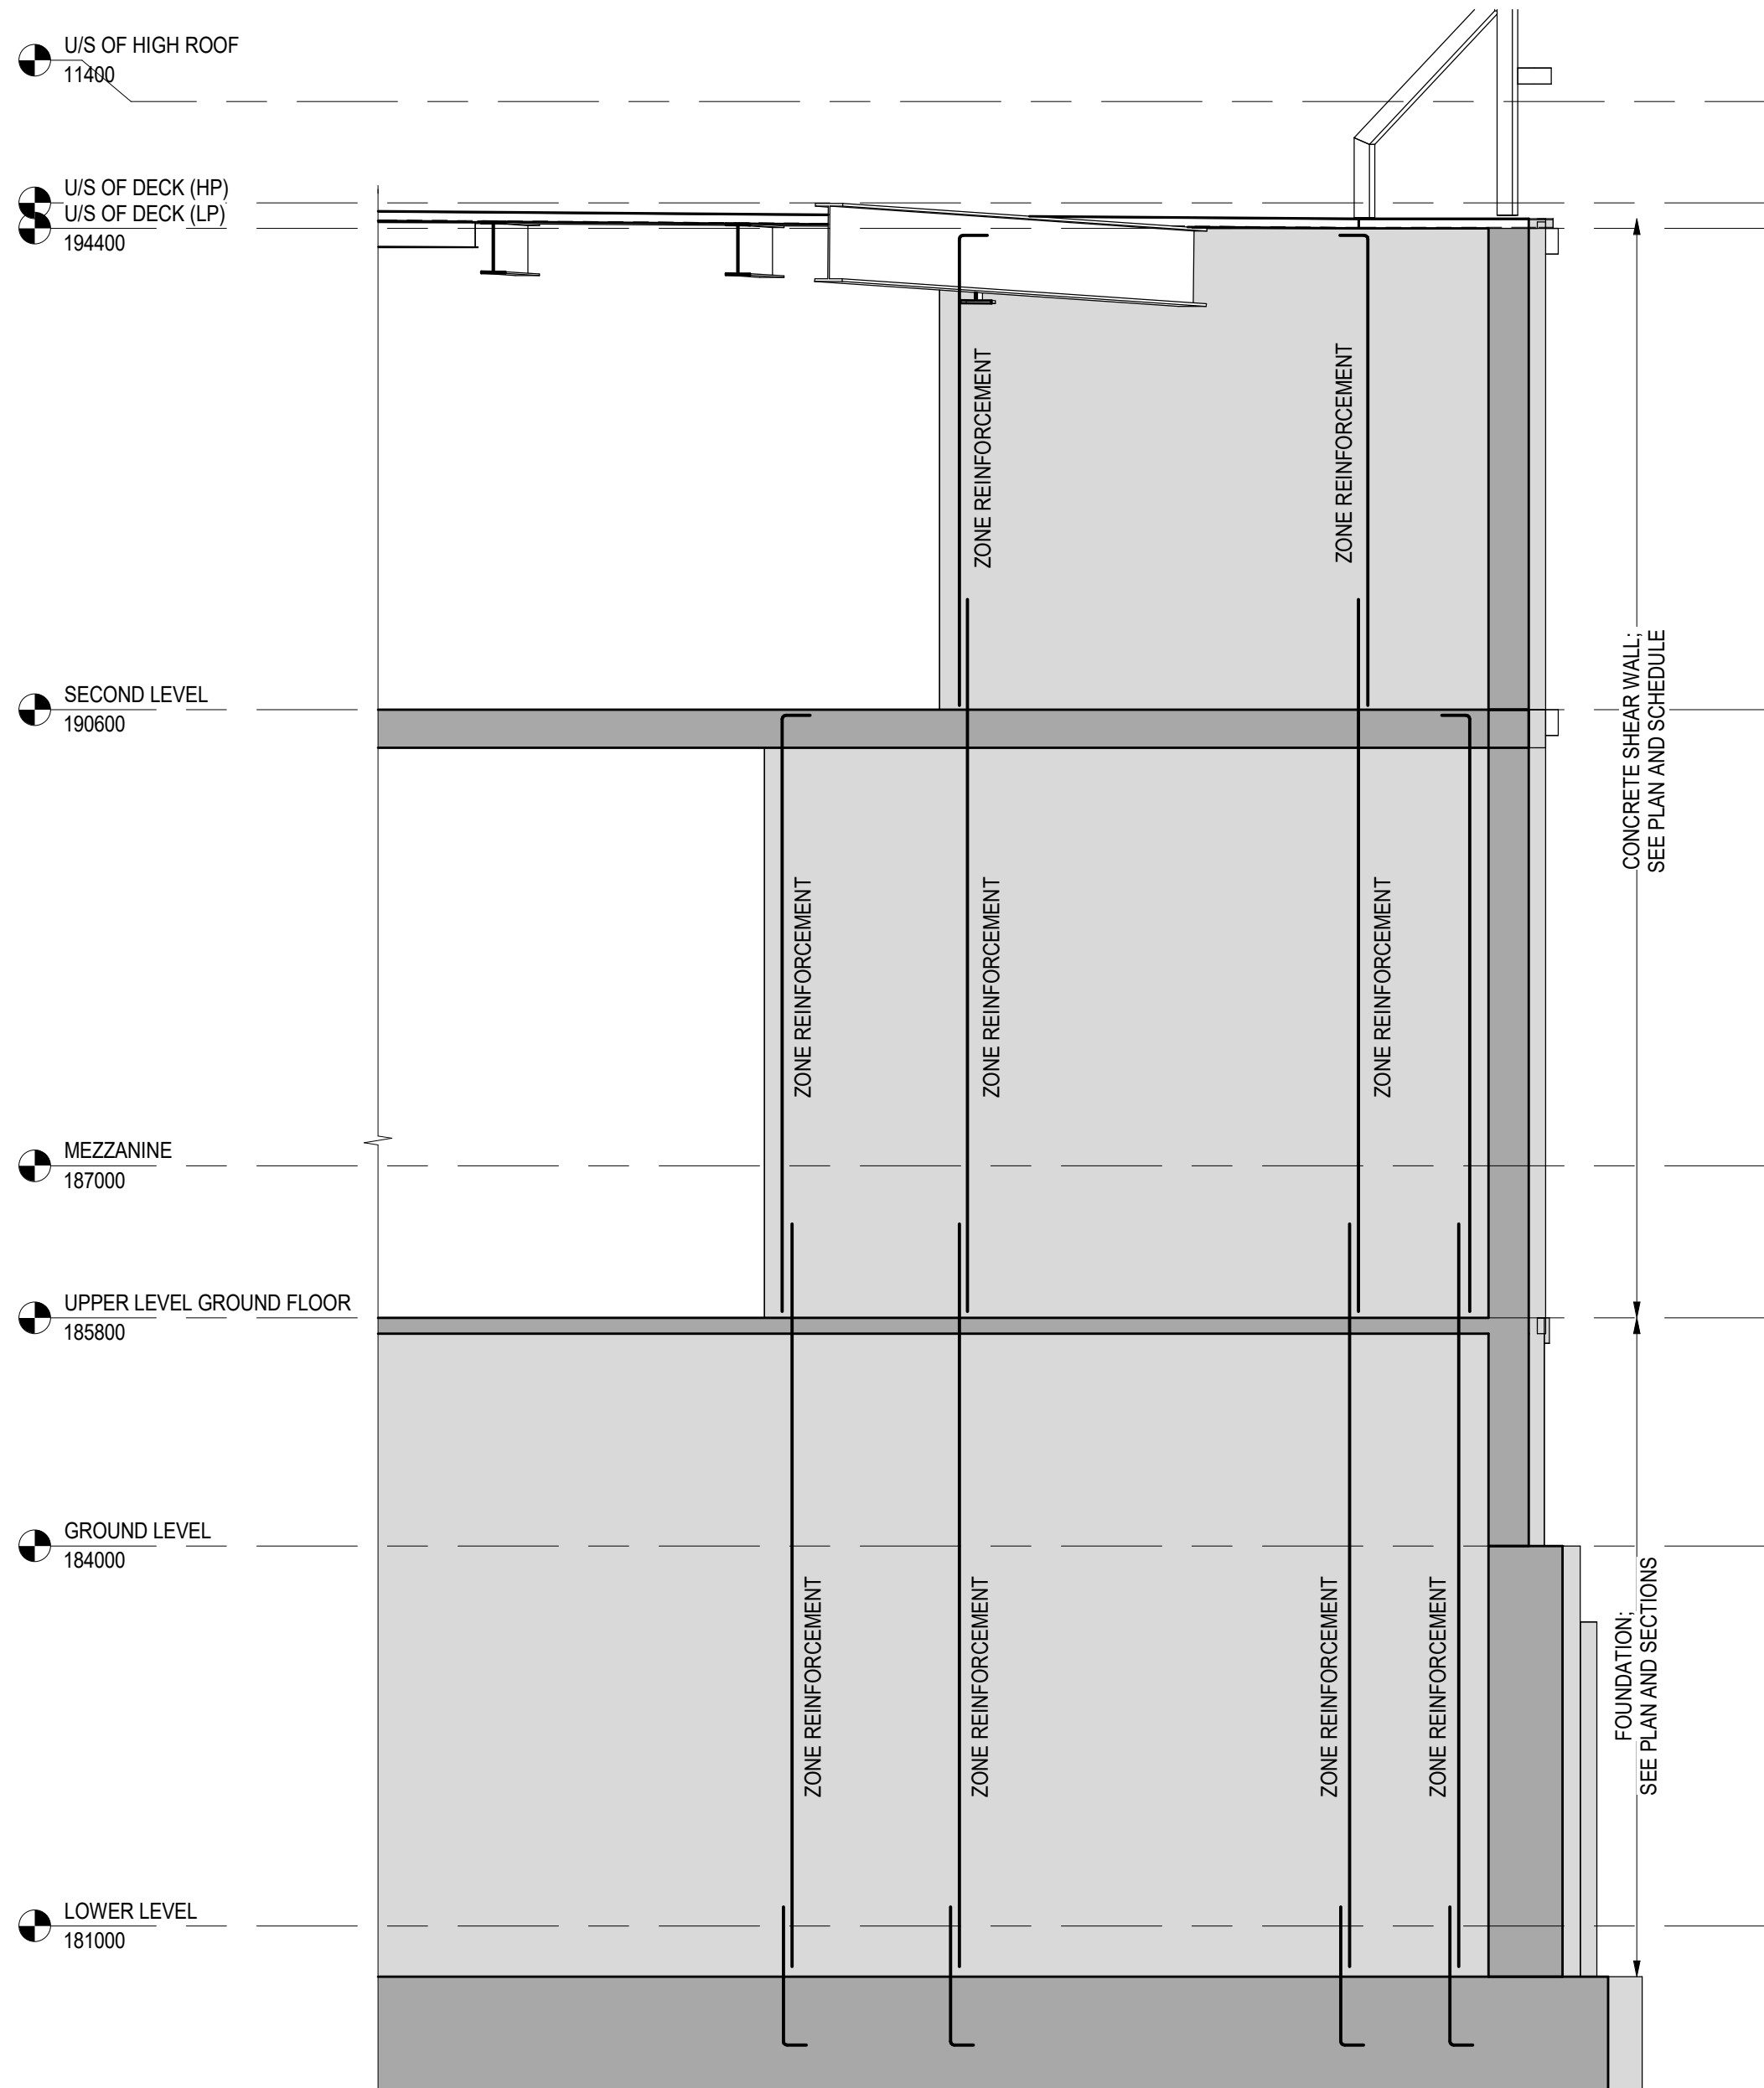


5 SW5 ELEVATION
S401 1:50

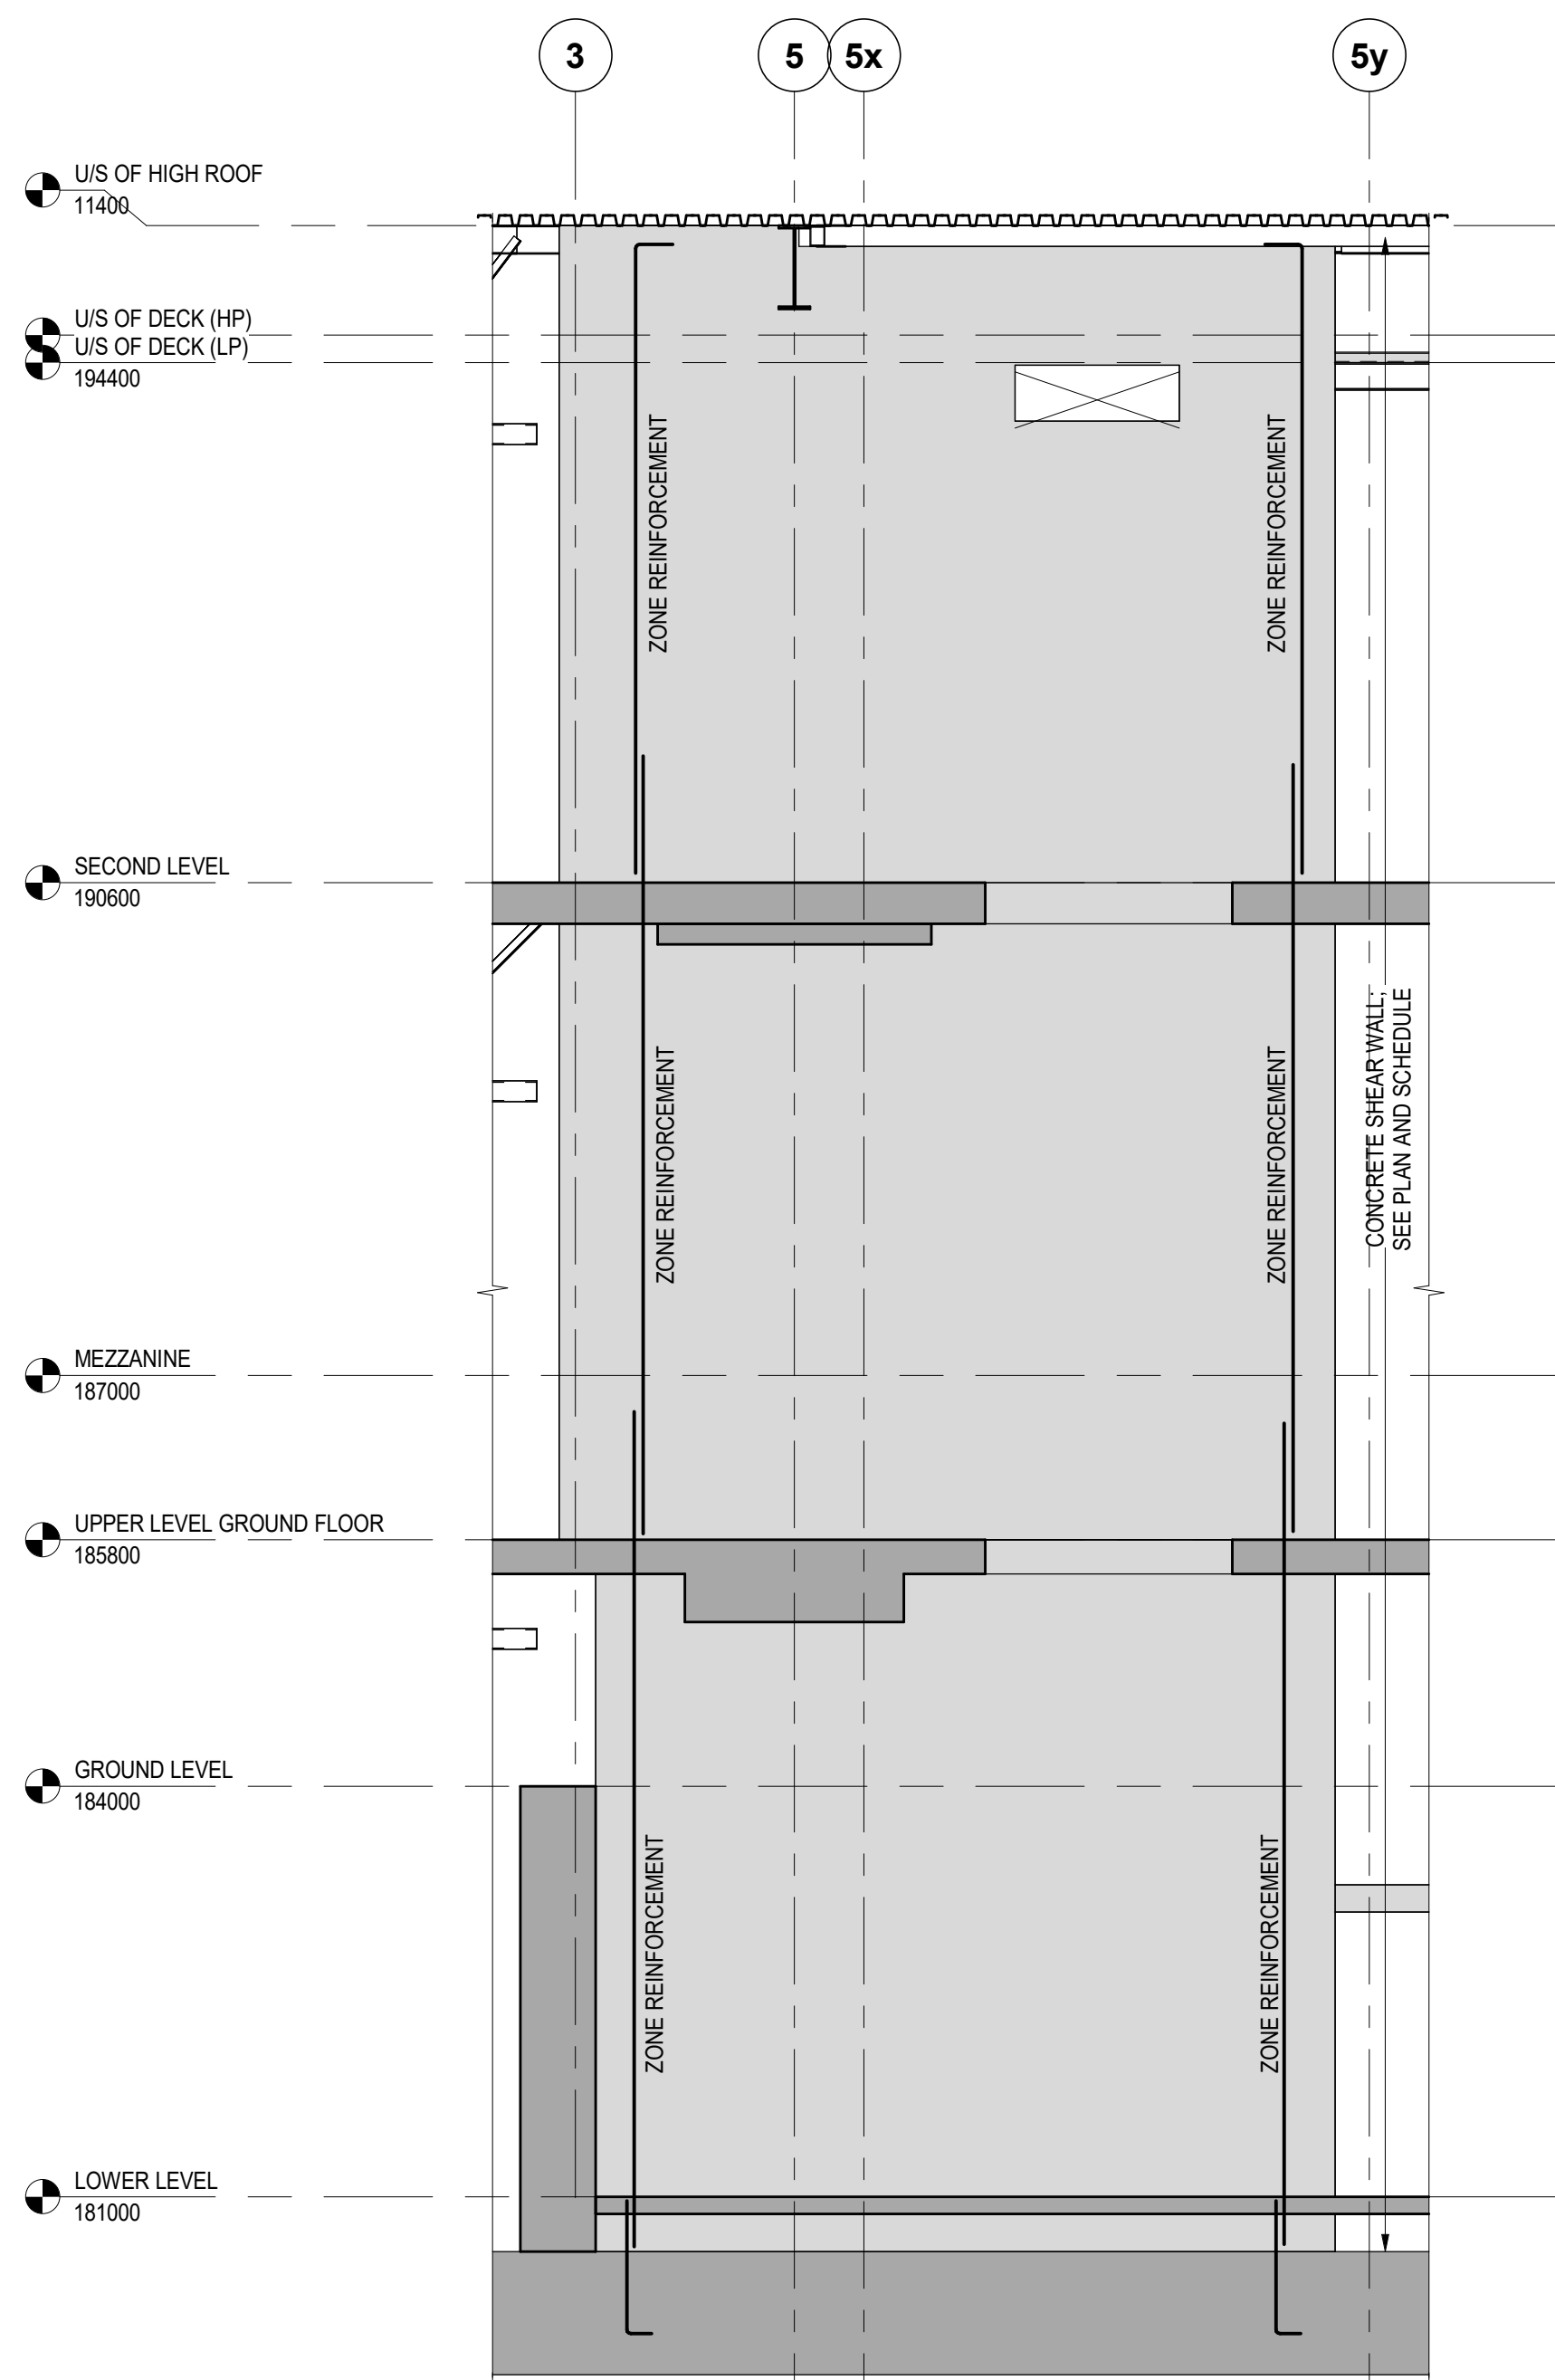

6 SW6 ELEVATION
S401 1:50

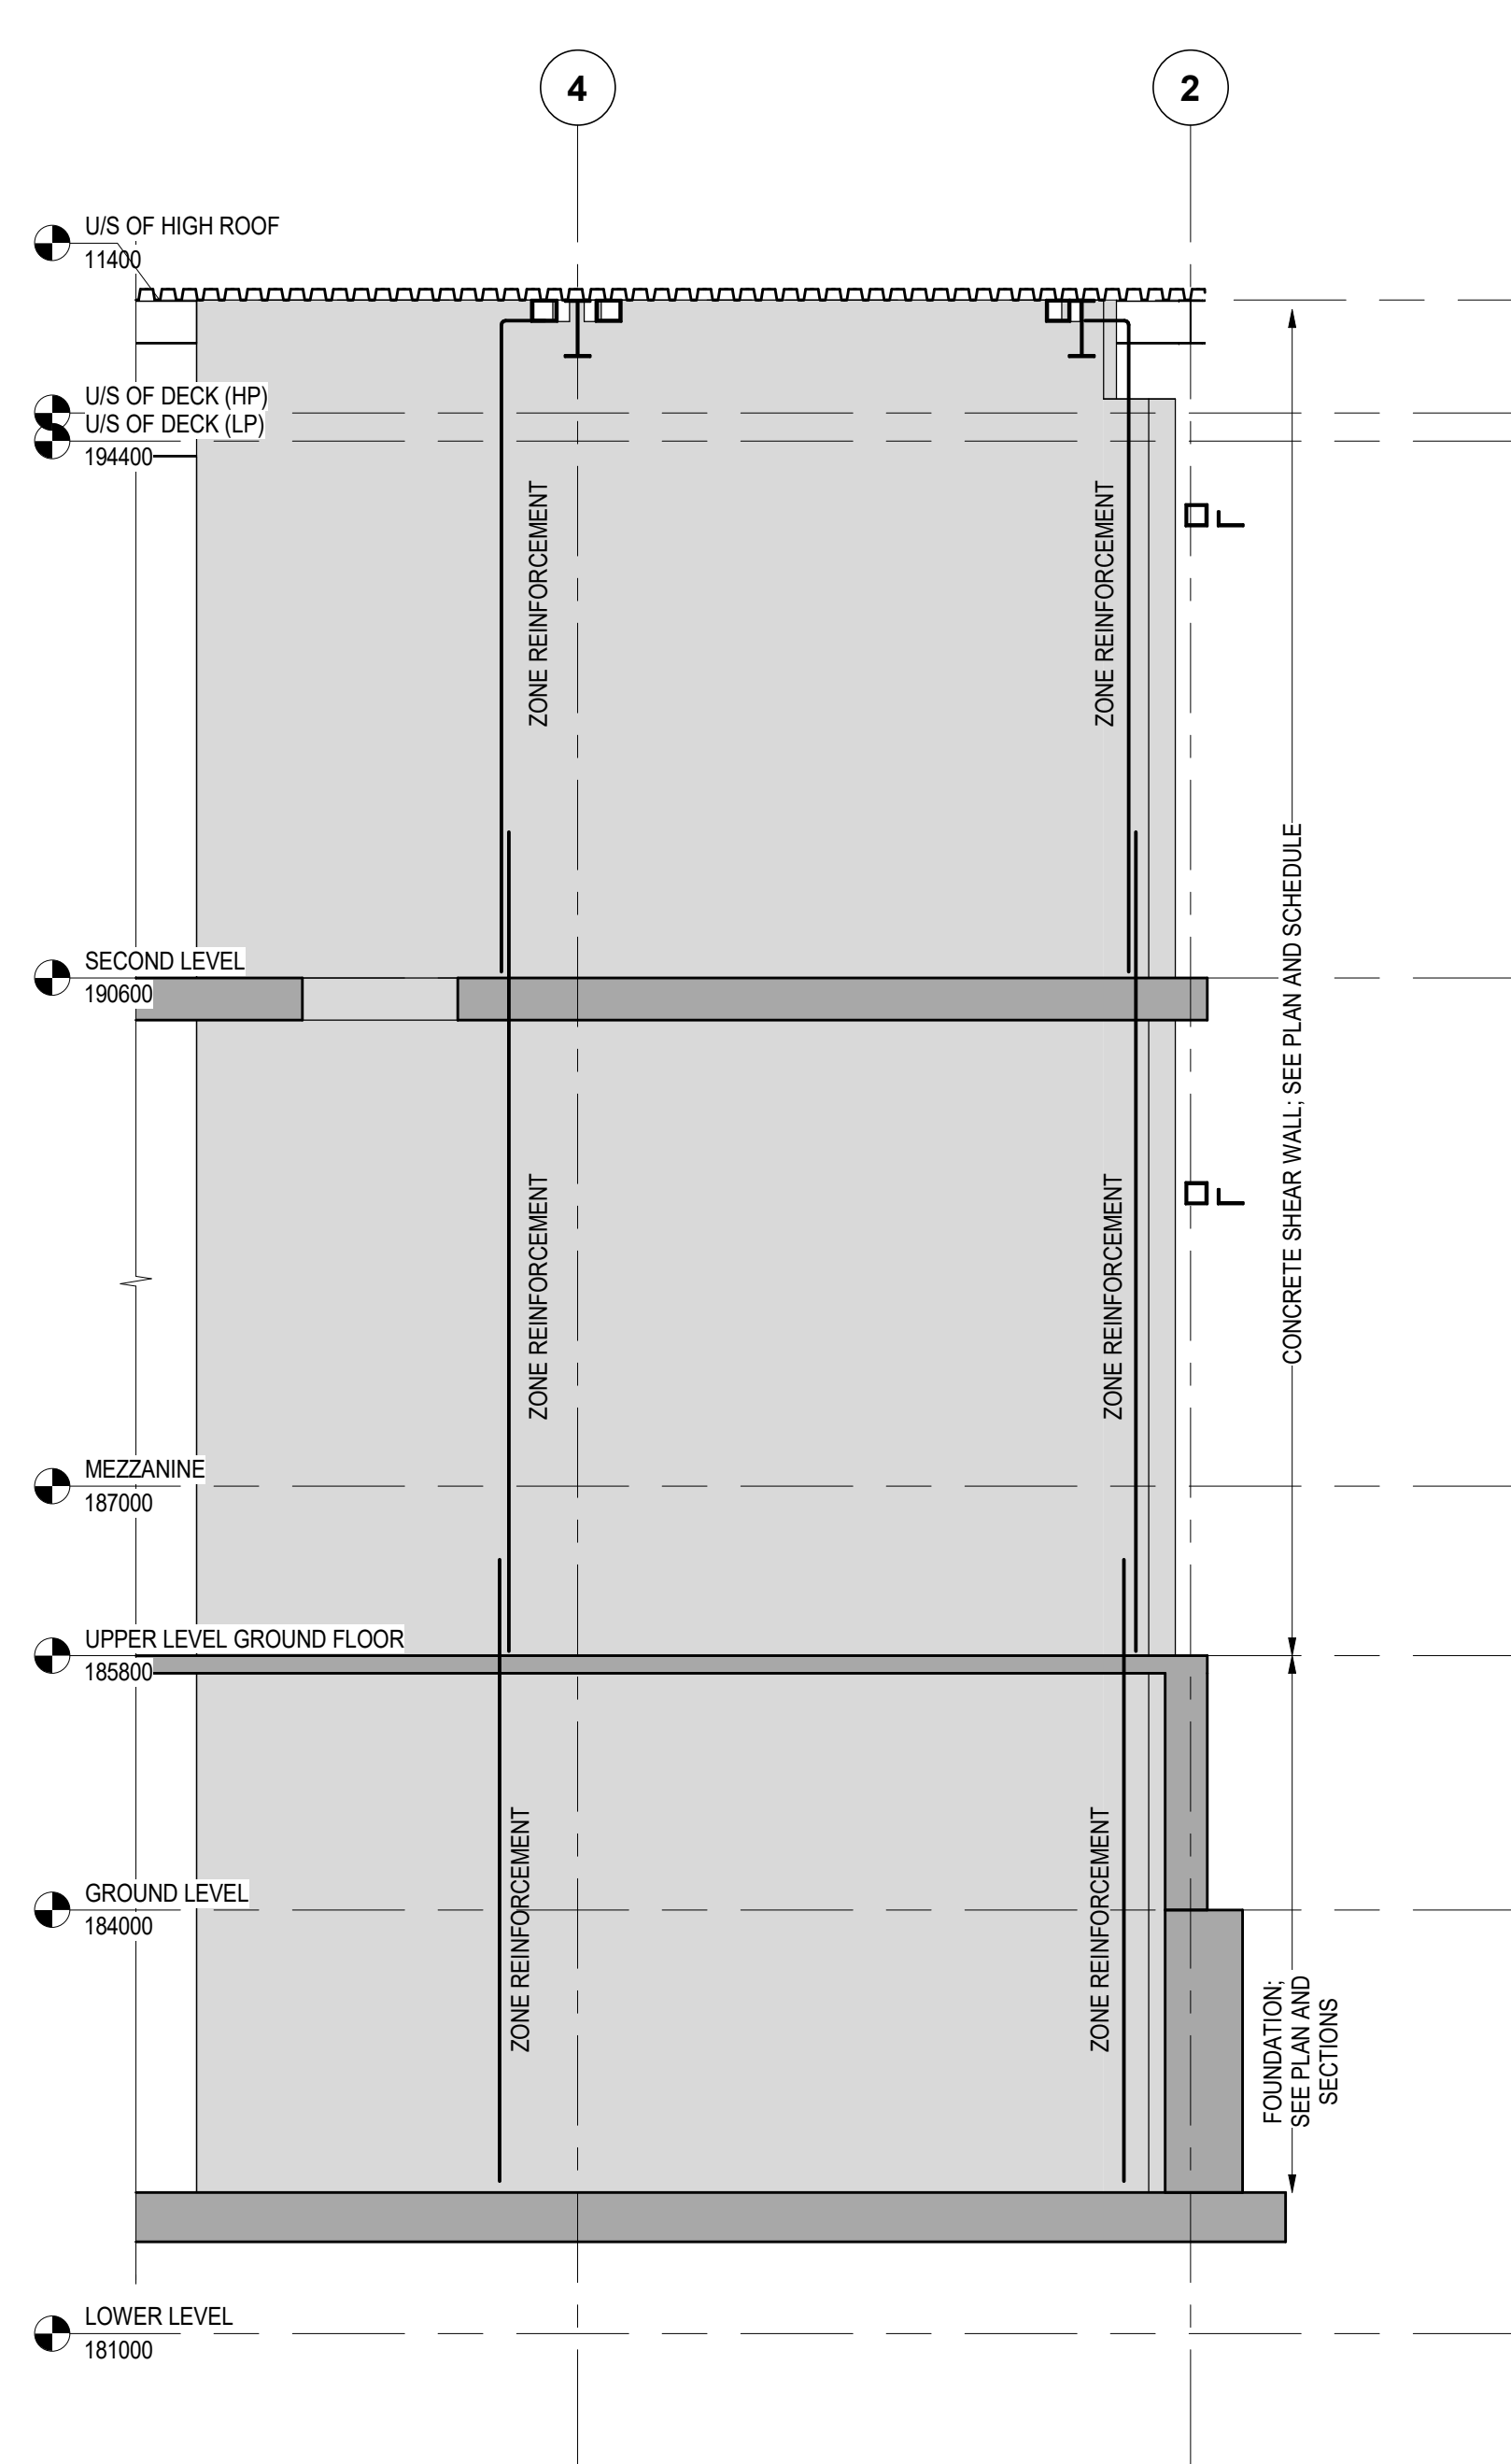

3 SW3 ELEVATION
S401 1:50

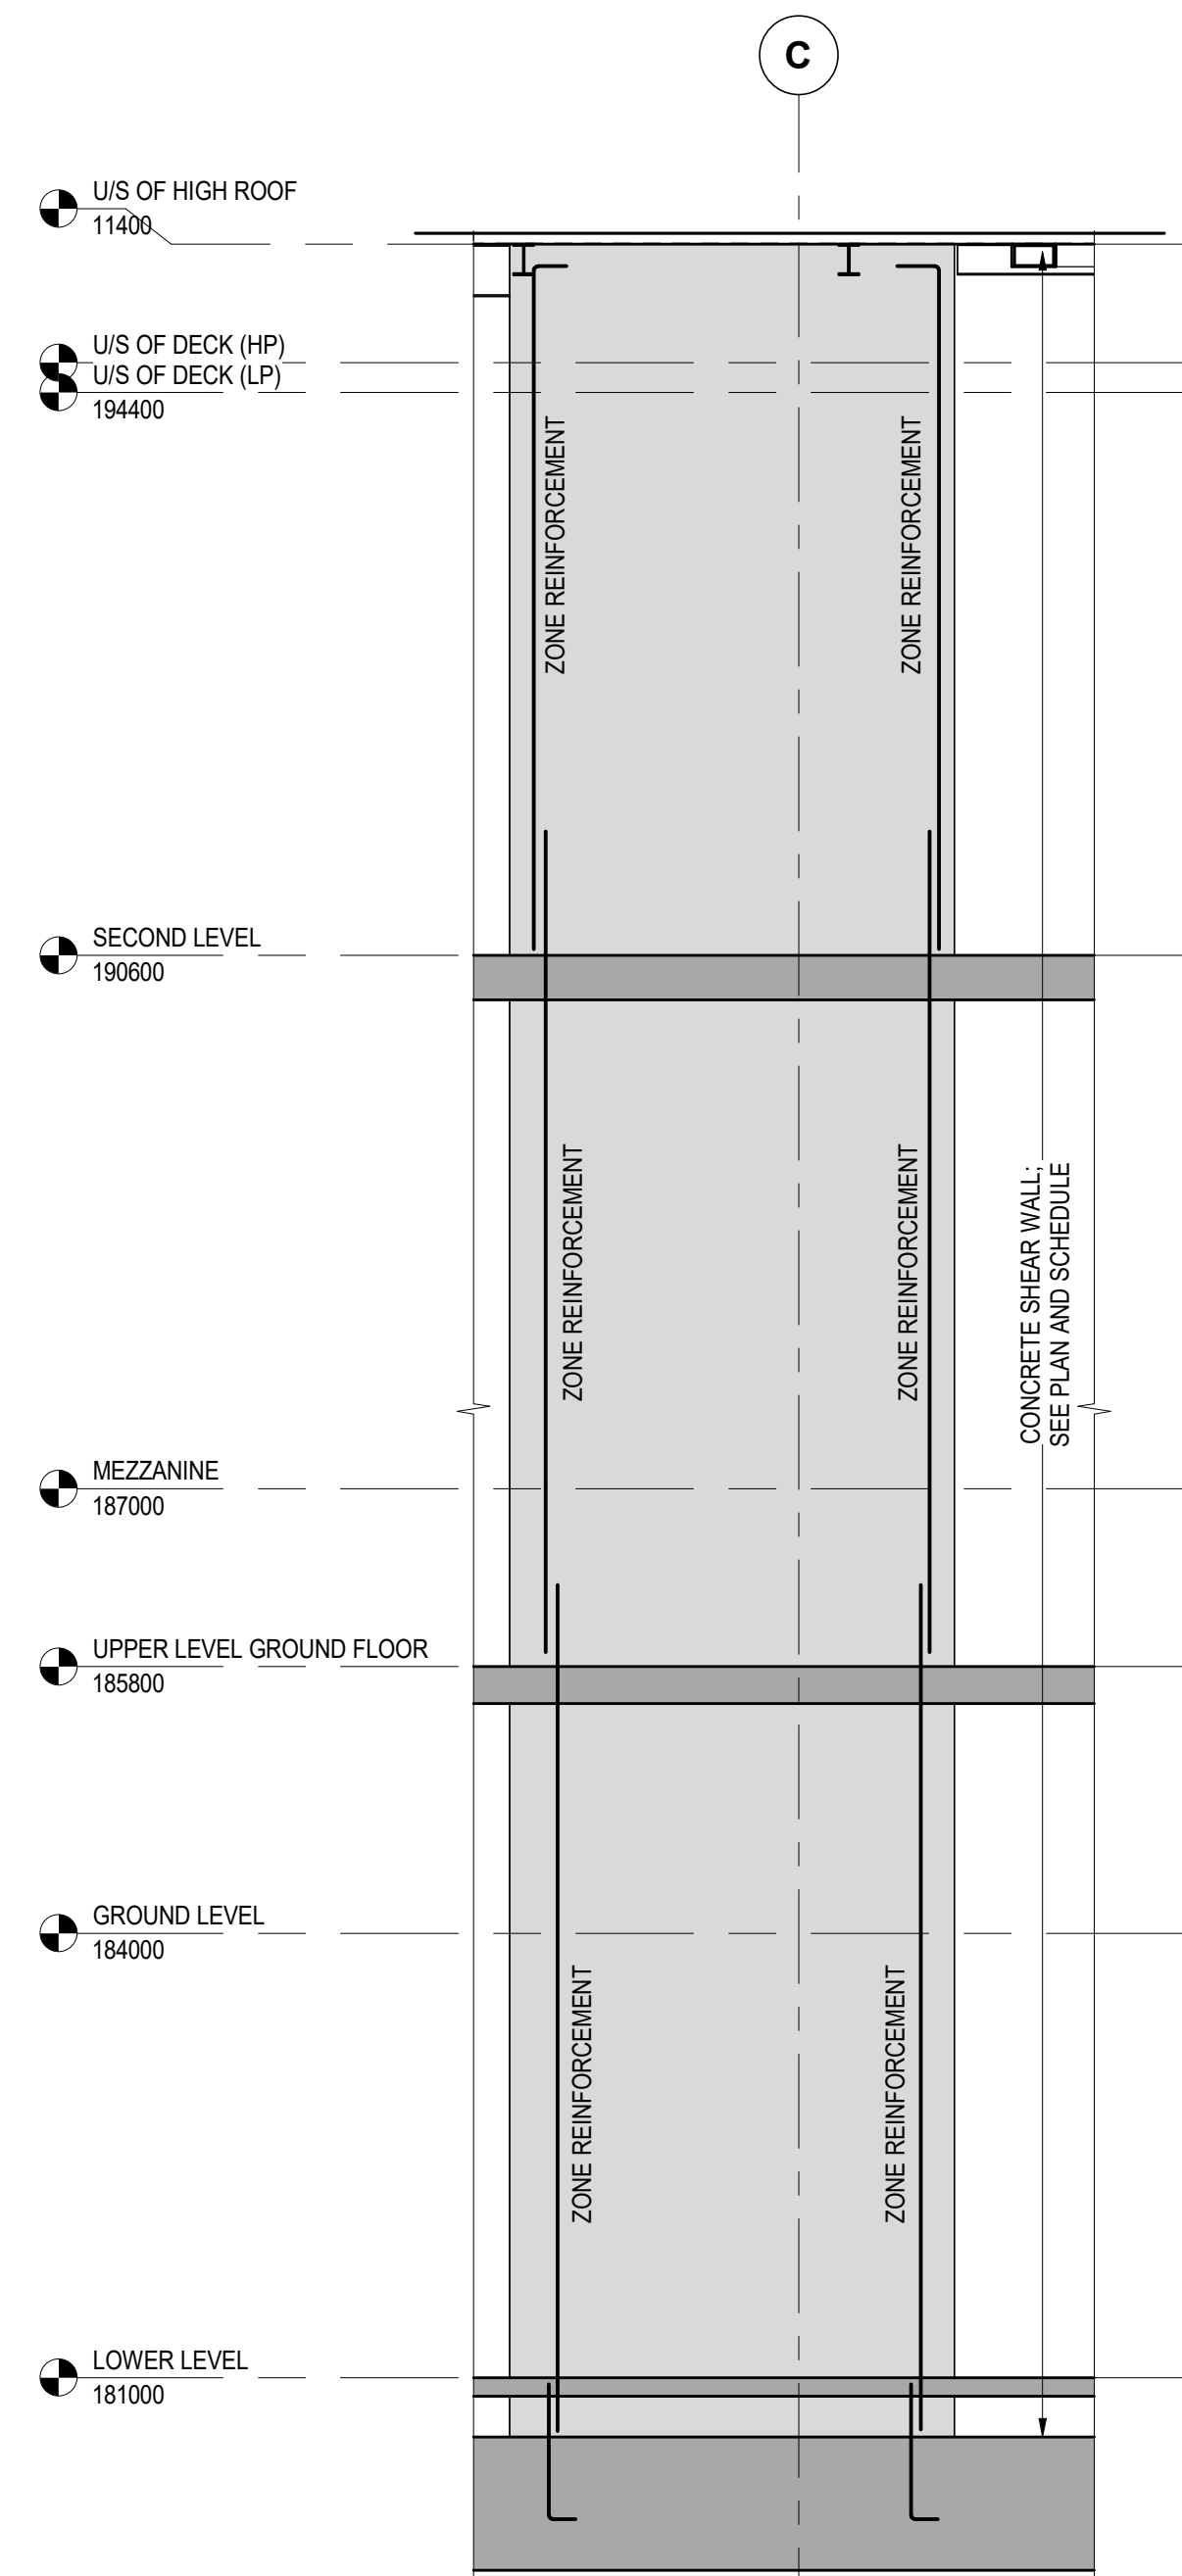

7 SW7 ELEVATION
S401 1:50

Key to Detail Location

NO. Detail Number
NO. Drawing Number

If this sheet is not 46 7/8" x 33 1/8" (1189 x 841 mm) it is a reduced print
- Read dwg. accordingly.

Contractors must check and verify all dimensions on the job and report any discrepancies to the Architect before proceeding with the work.

All prints and specifications are the property of the Architect and must be returned at the completion of the work.

Drawings should not be scaled.

No	Date	Revision/Issued
1	2026-03-13	ISSUED FOR BUILDING PERMIT
2	2026-04-10	ISSUED FOR 75% CONSTRUCTION DOCUMENTS
3	2026-05-15	ISSUED FOR 90% CONSTRUCTION DOCUMENTS
4	2026-07-08	ISSUED FOR TENDER

consultants

architect CS&P Architects Inc.
2345 Yonge St., Suite 200
Toronto, ON, M4P 2E5
Phone 416.482.5002
Fax 416.482.5040

civil engineer SCS Consulting Group Ltd.
30 Centurian Drive, Suite 100
Markham, ON, L3R 8B8
Phone 905.475.1800
Fax 905.475.8535

structural engineer LEA Consulting Ltd.
40 University Ave., Suite 503
Toronto, ON, M5J 1T1
Phone 905.470.0015

mechanical engineer Smith + Andersen
4211 Yonge Street
Toronto, ON, M2P 2A9
Phone 416.487.8151

electrical engineer Smith + Andersen
4211 Yonge Street
Toronto, ON, M2P 2A9
Phone 416.487.8151

landscape architect Quinn Design Associates Inc.
180 John Street
Toronto, ON, M5T 1X5
Phone 416.962.8700





THE STERLING HALL SCHOOL






99 Cartwright Avenue, Toronto, ON M6A 1V4

SHEAR WALL ELEVATIONS

scale: 1:50
date: 2026-07-08
drawn: H.R.
checked by: E.C.
project number: 22317
drawing number: S401
Revision: 4

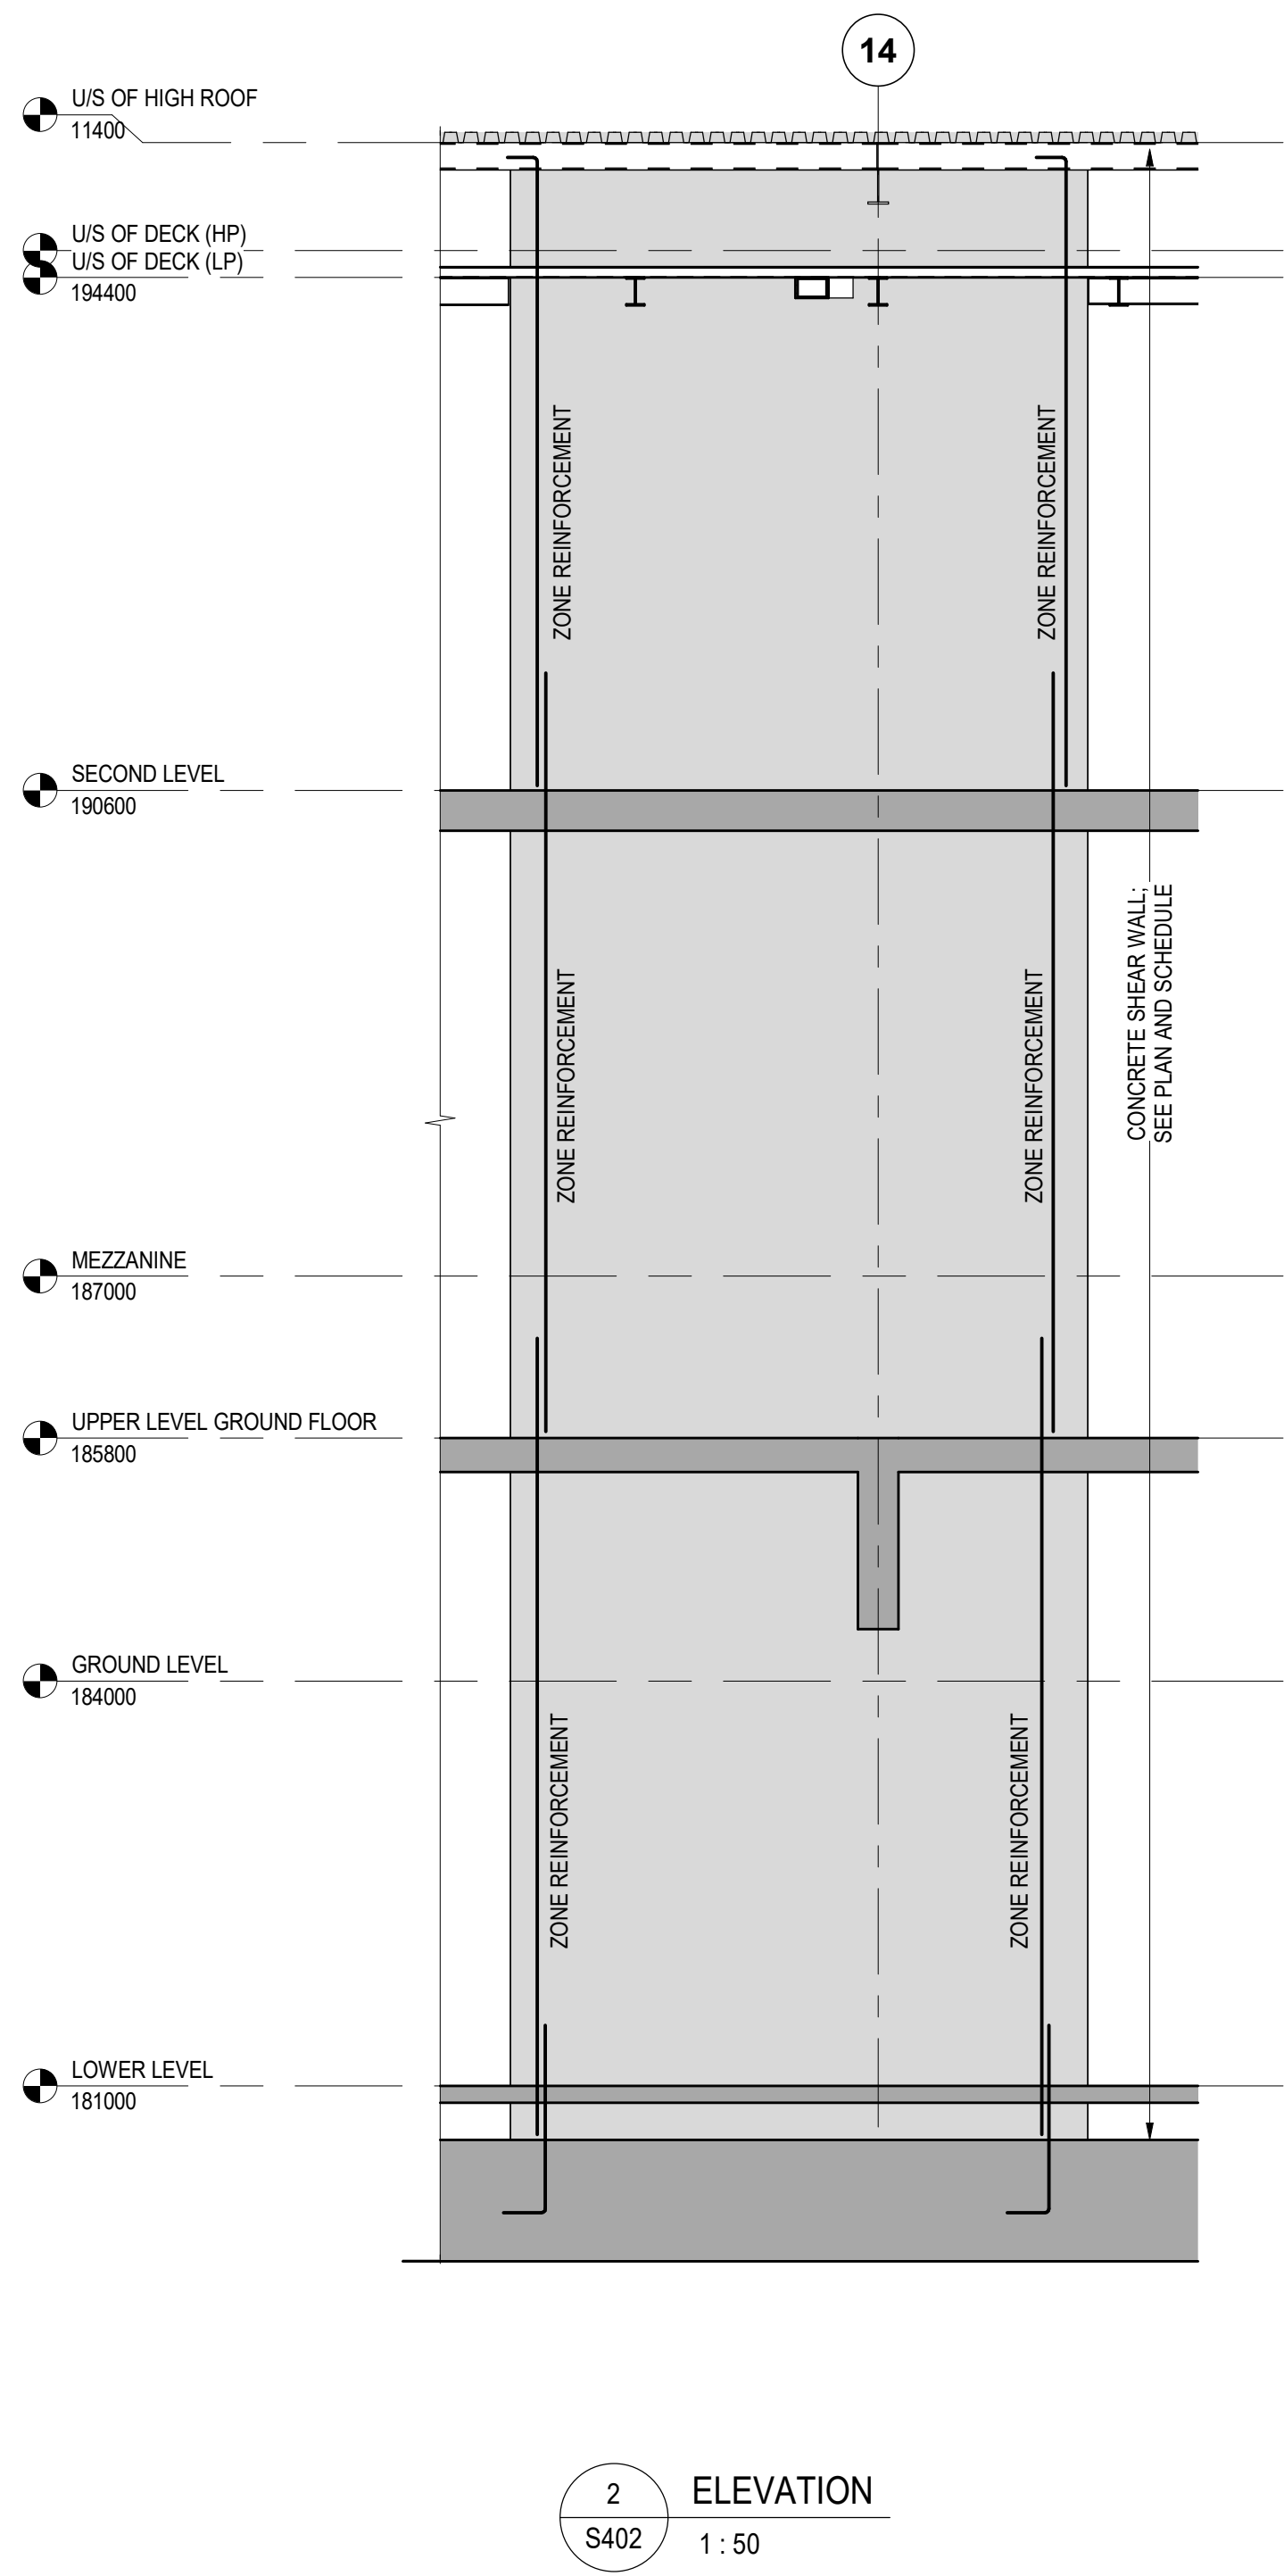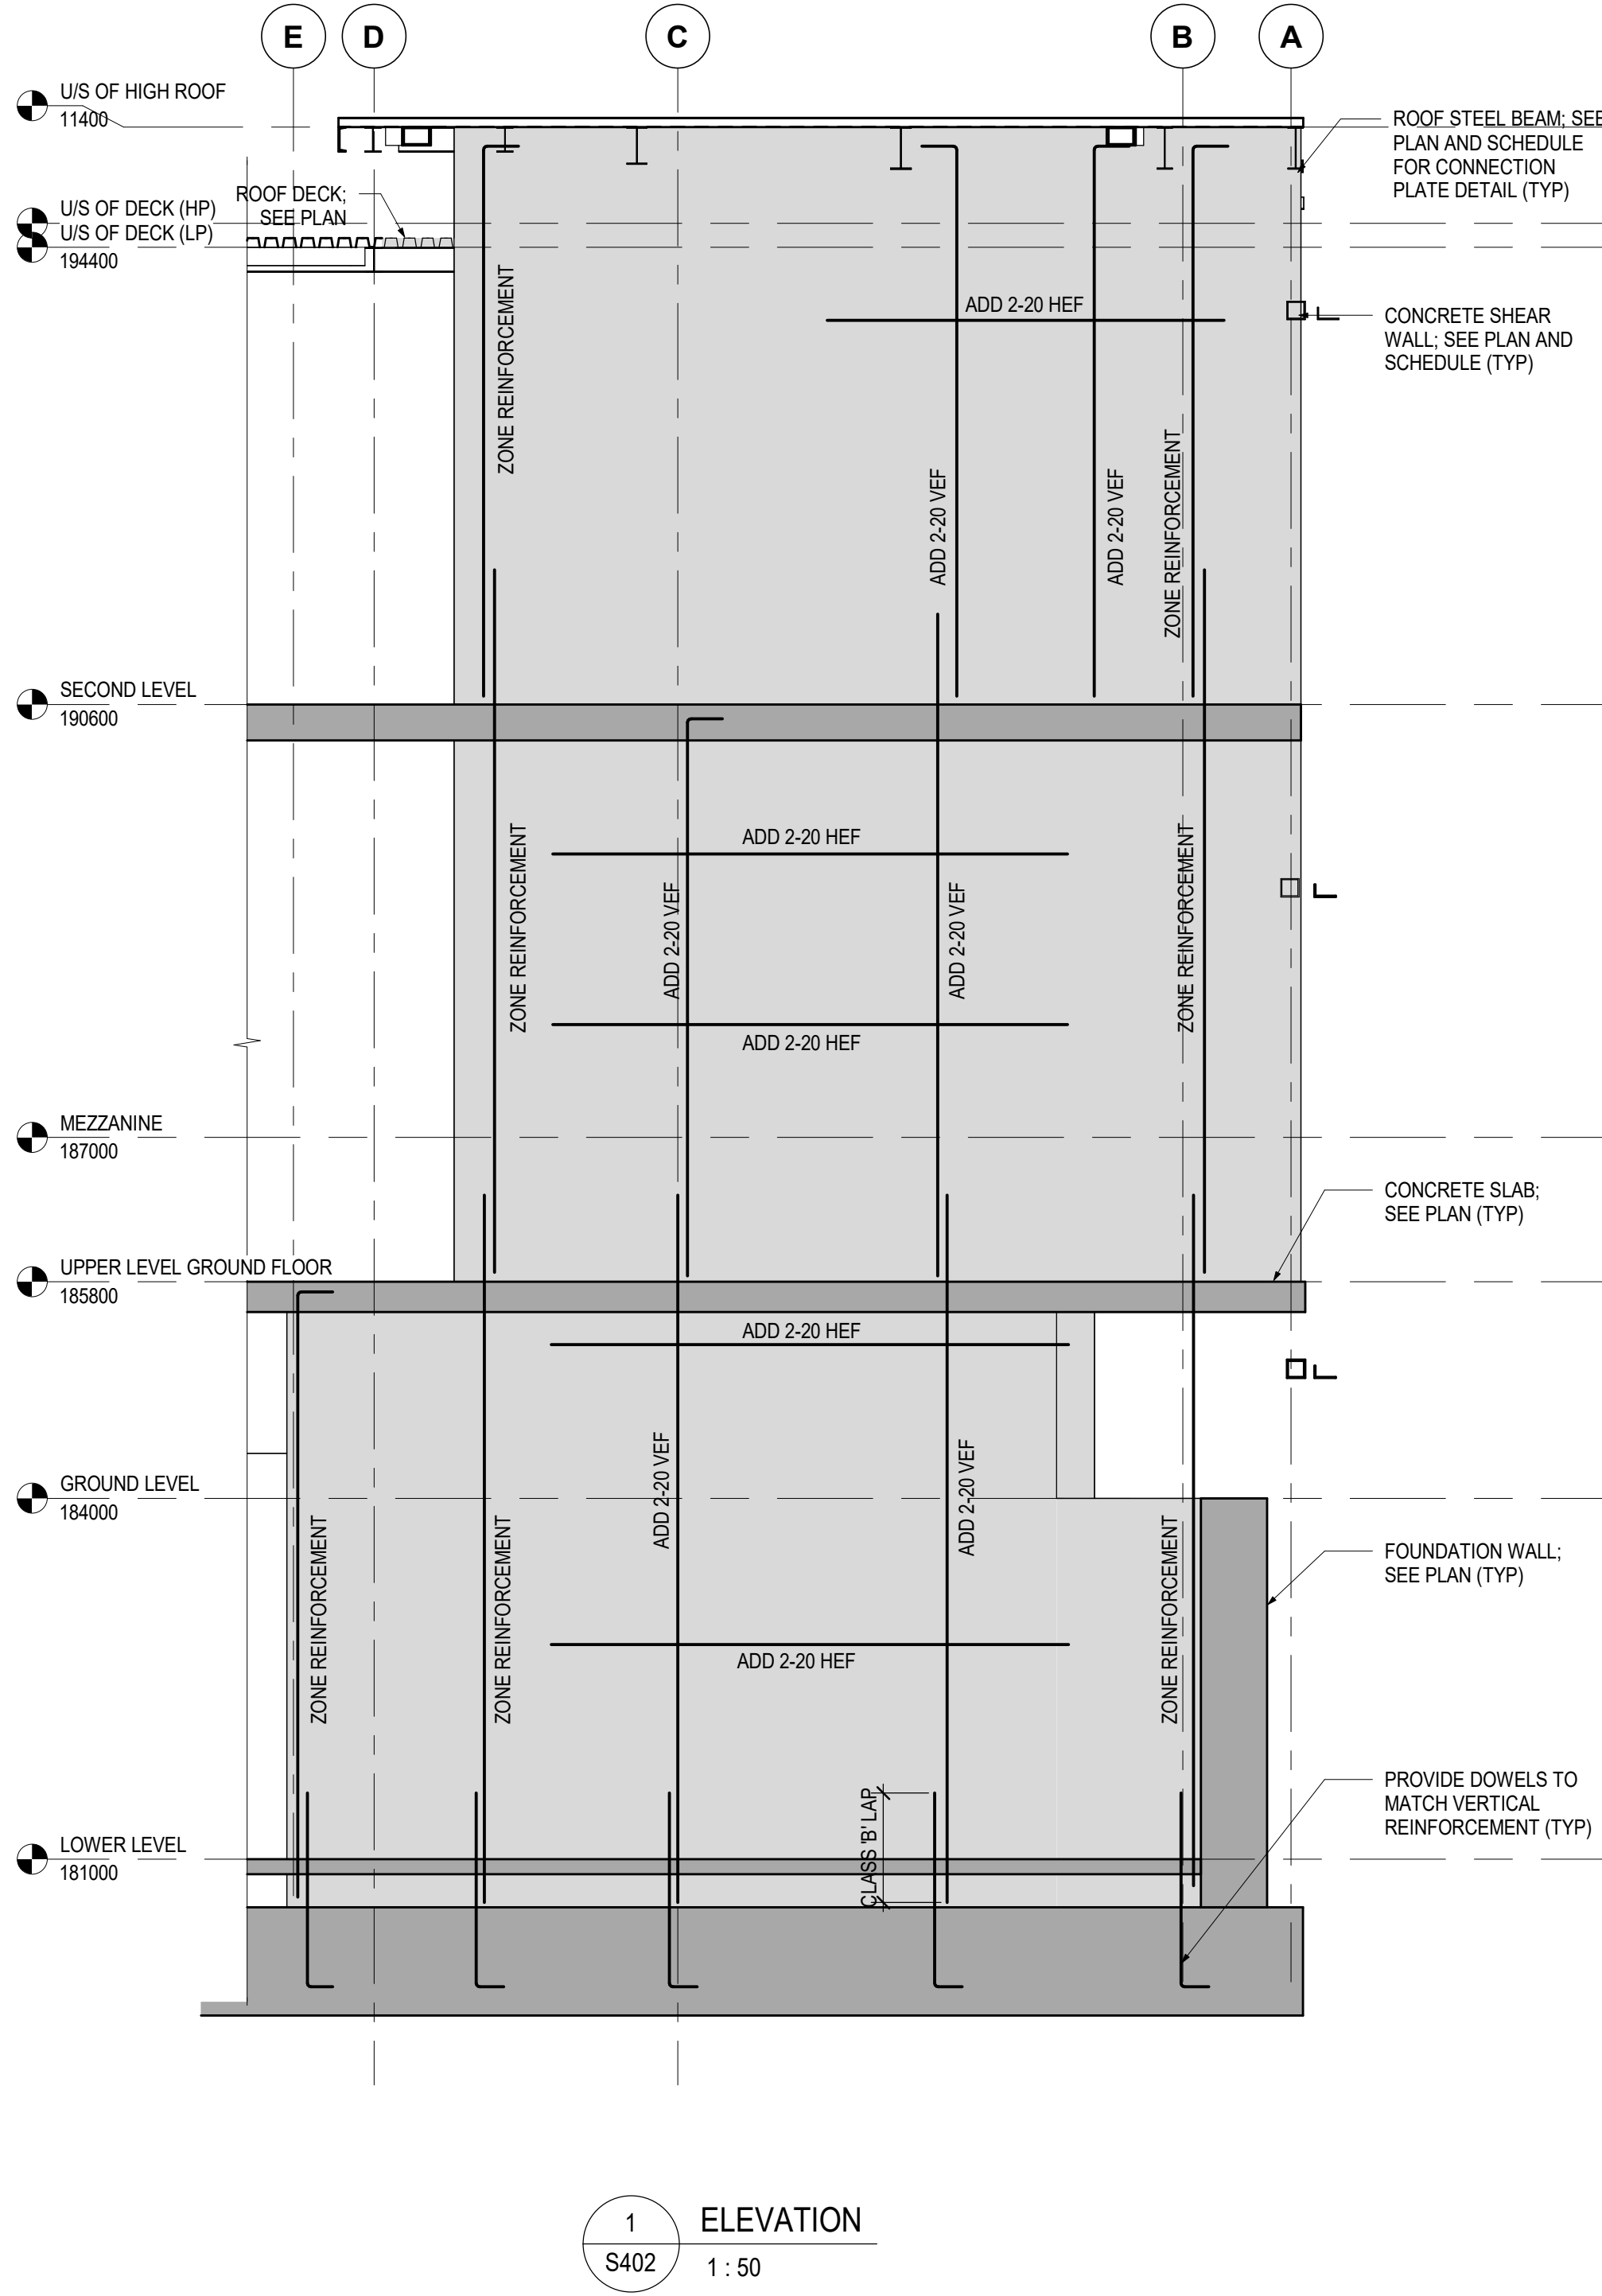

NOT USED

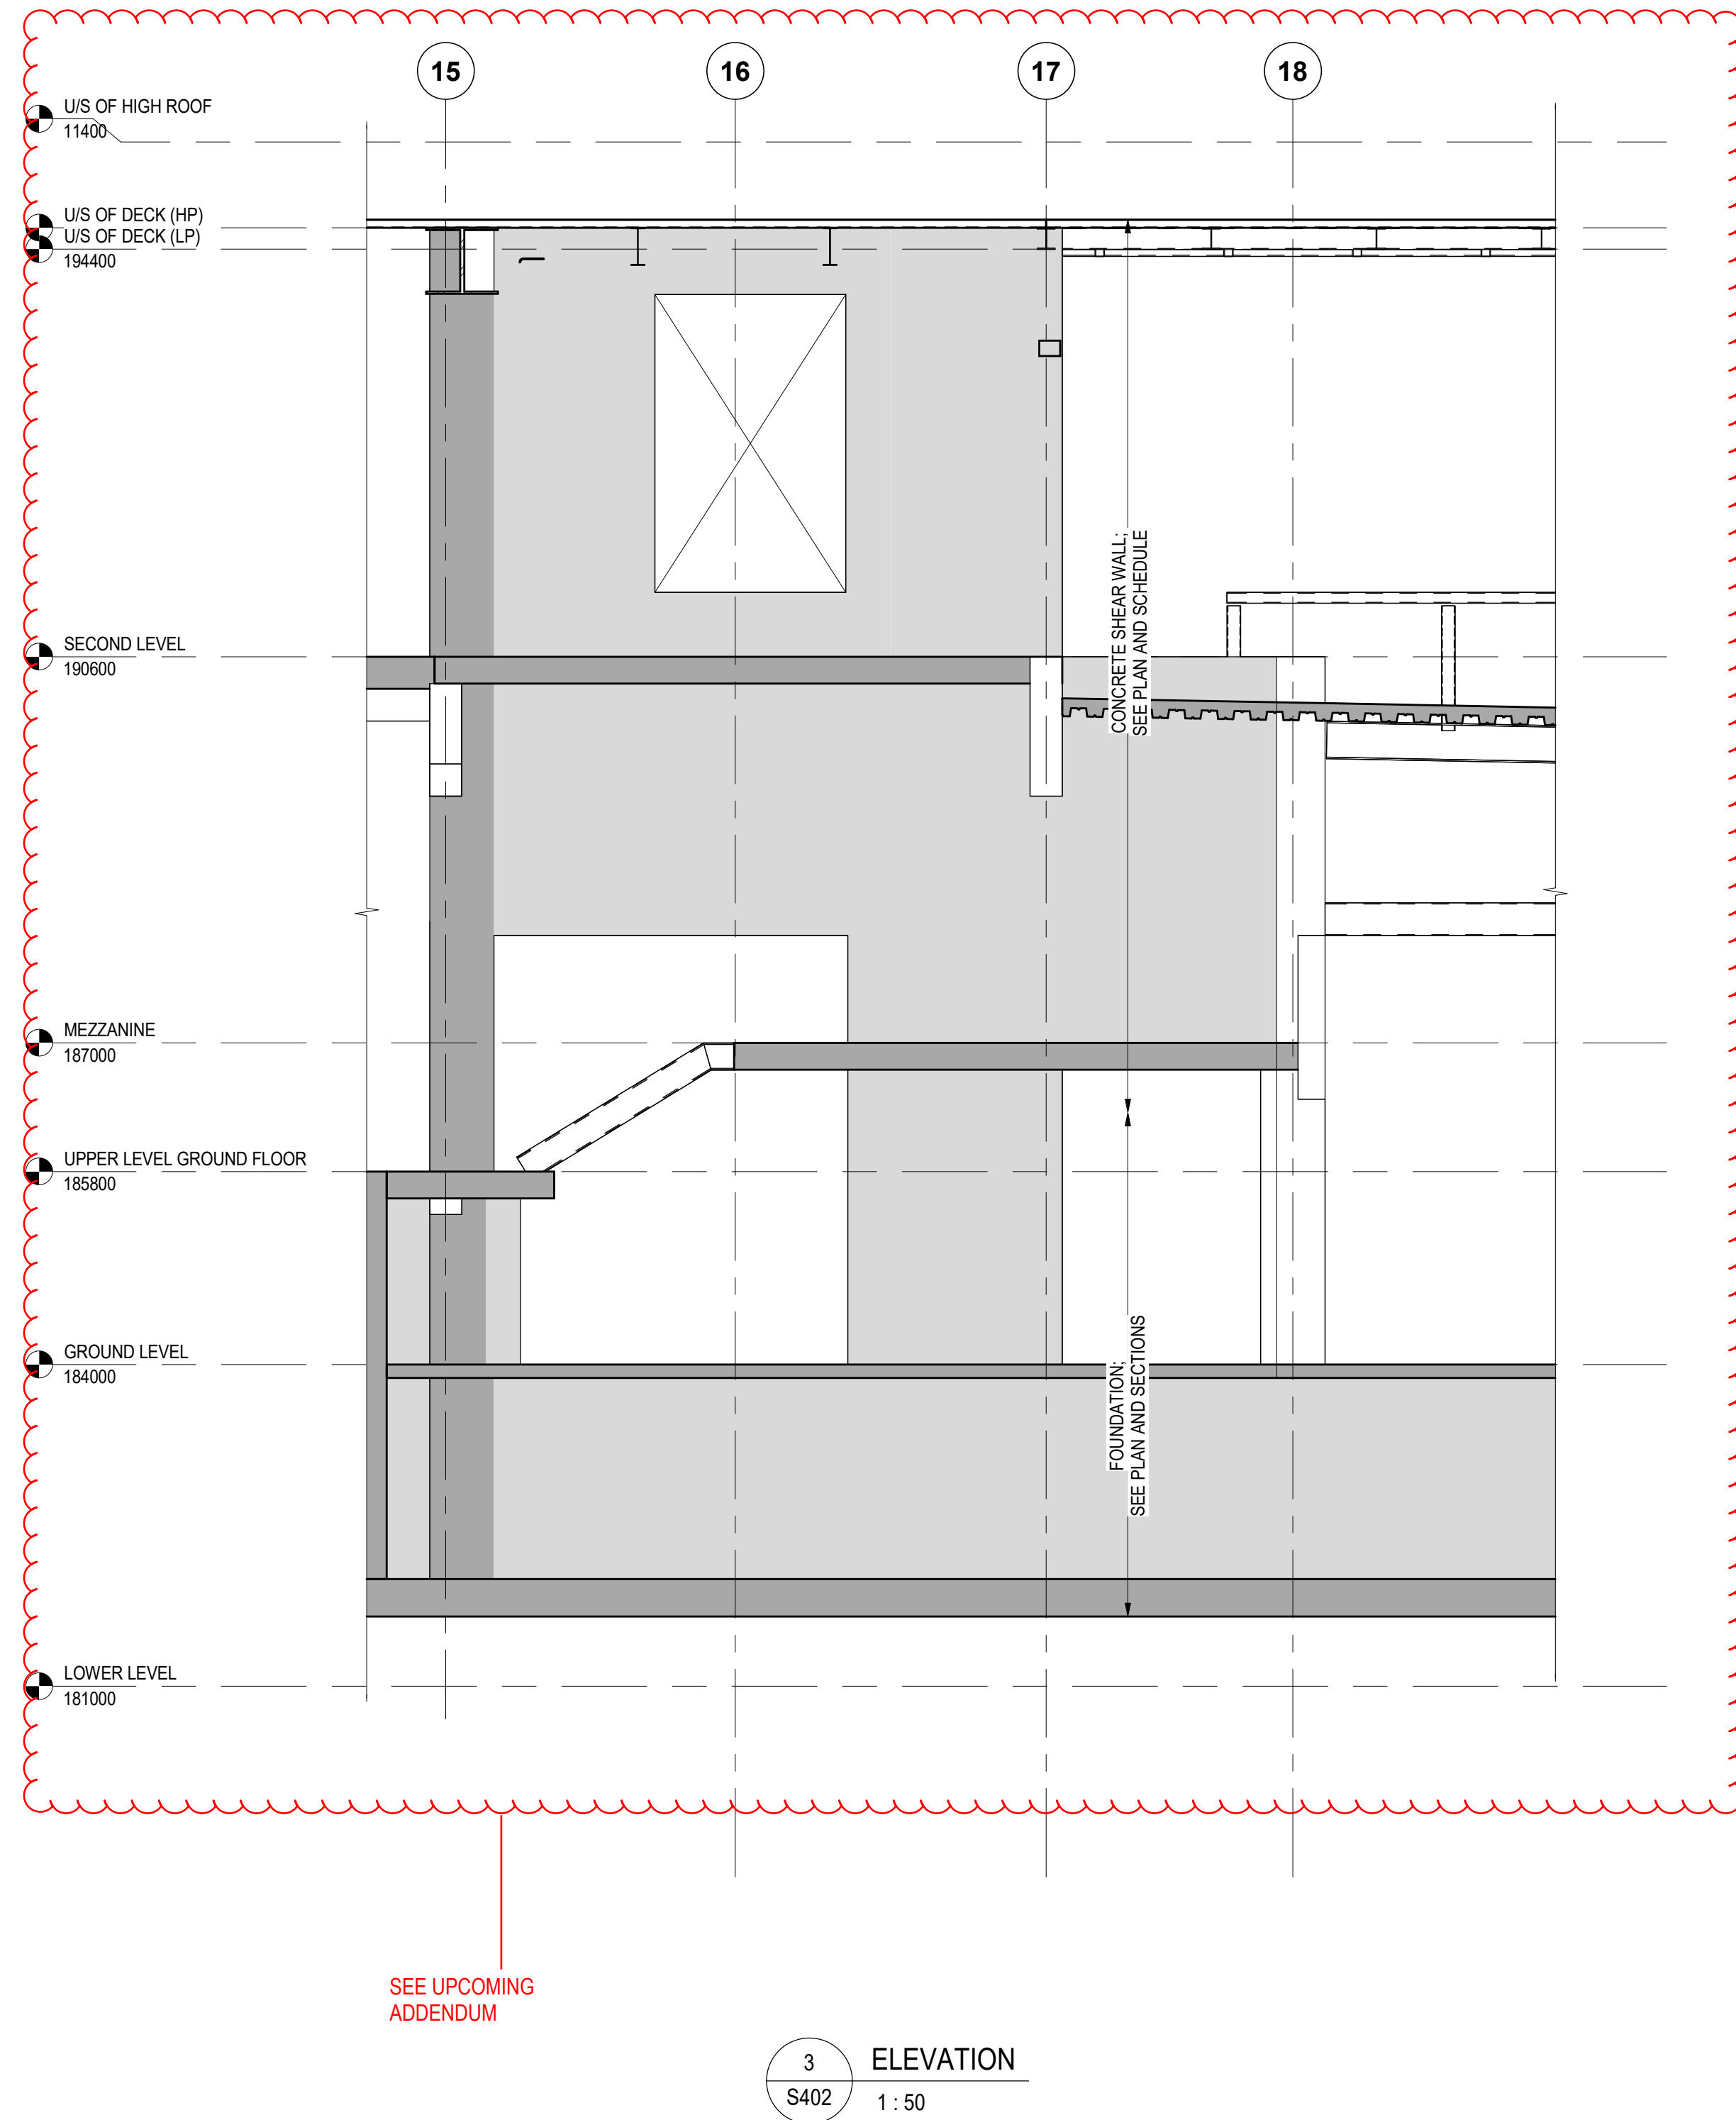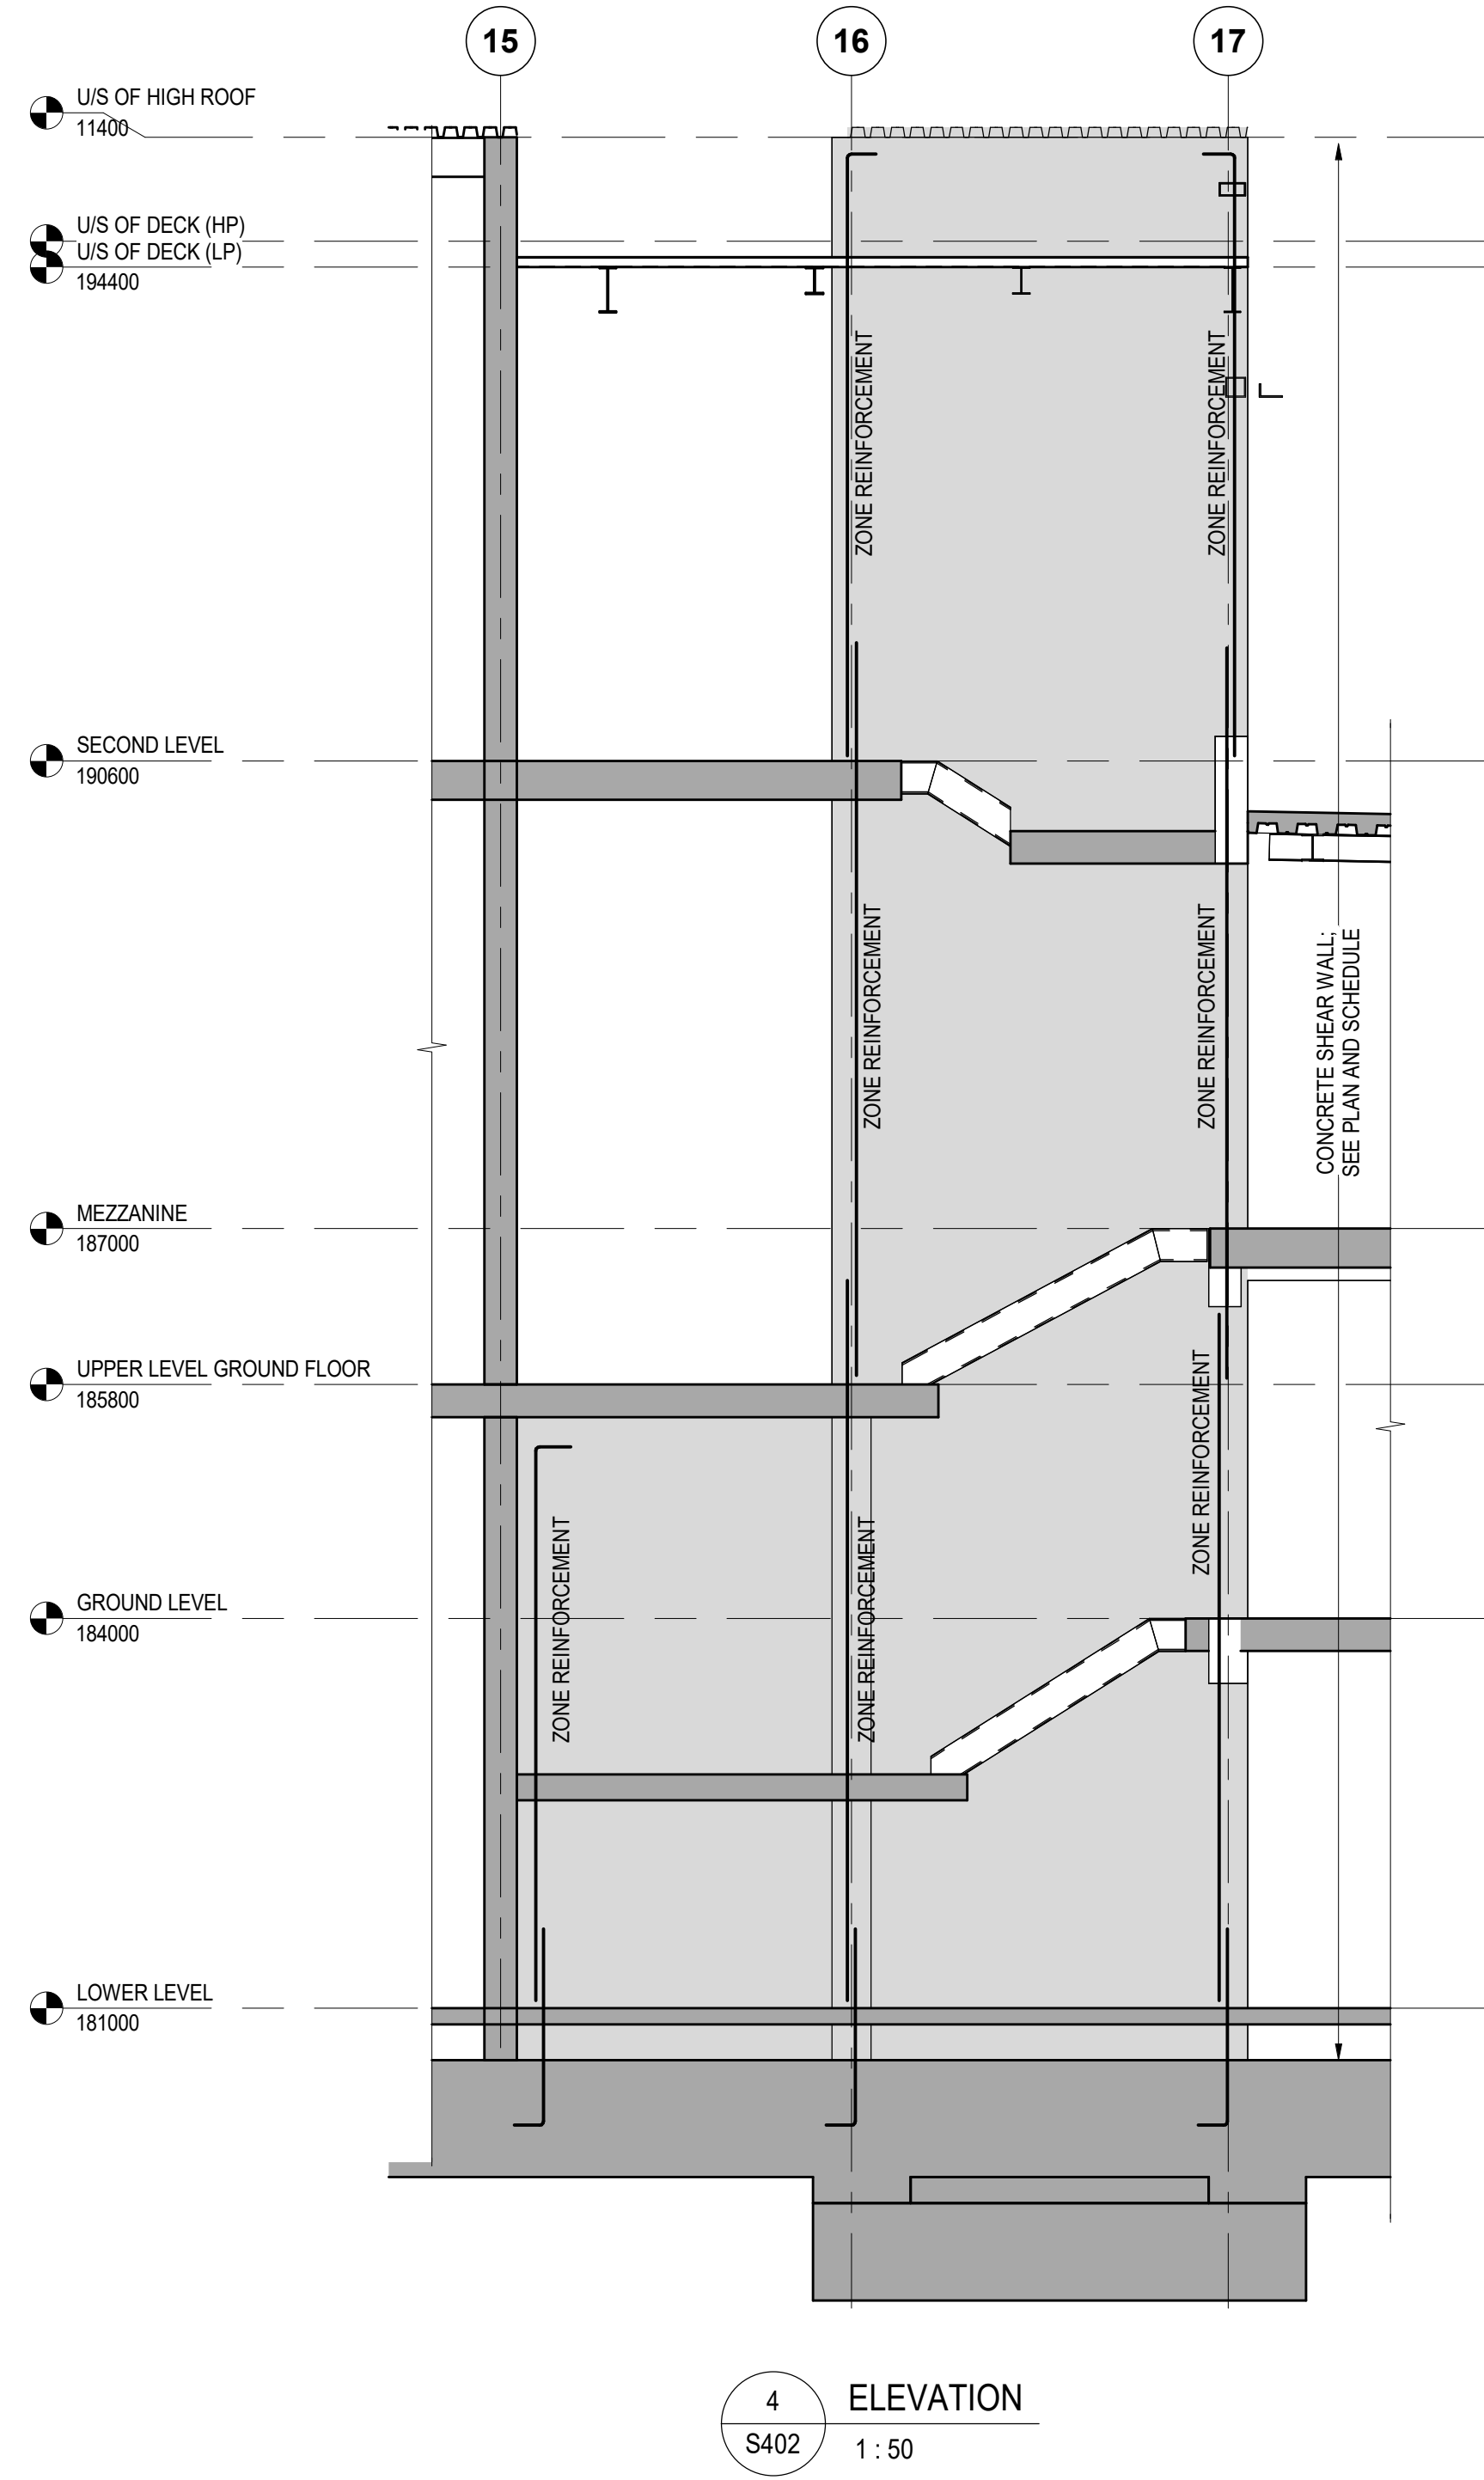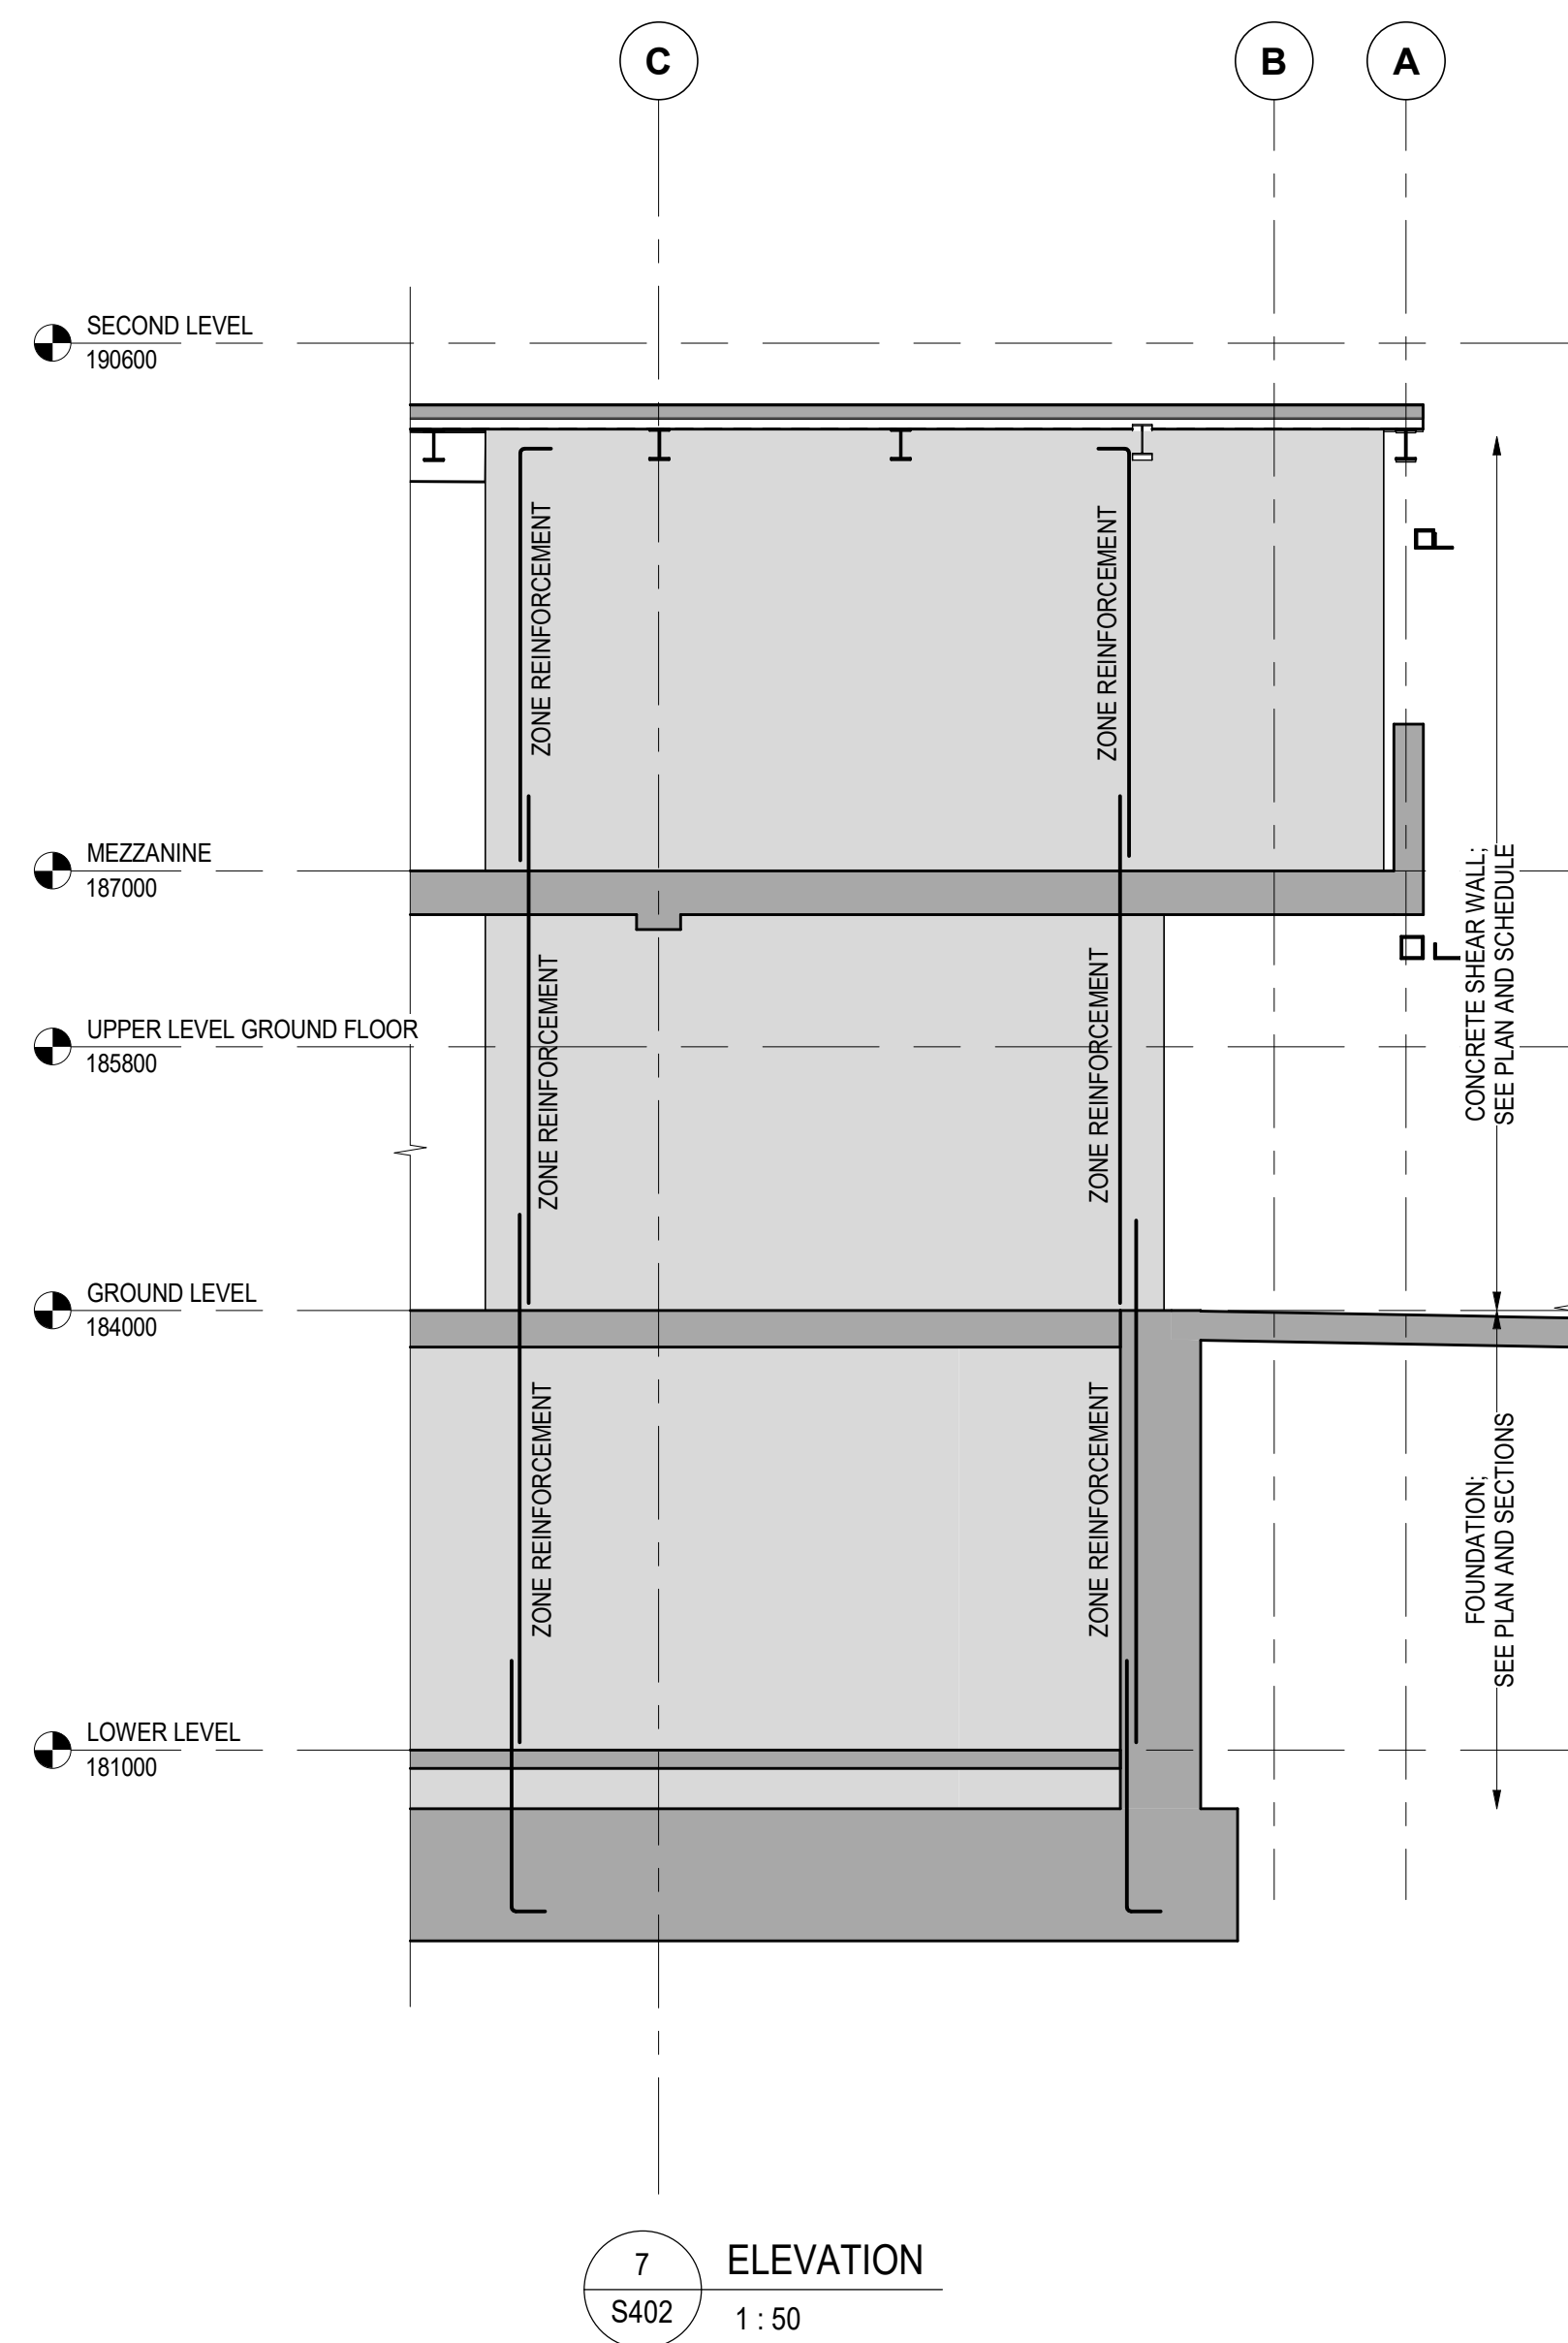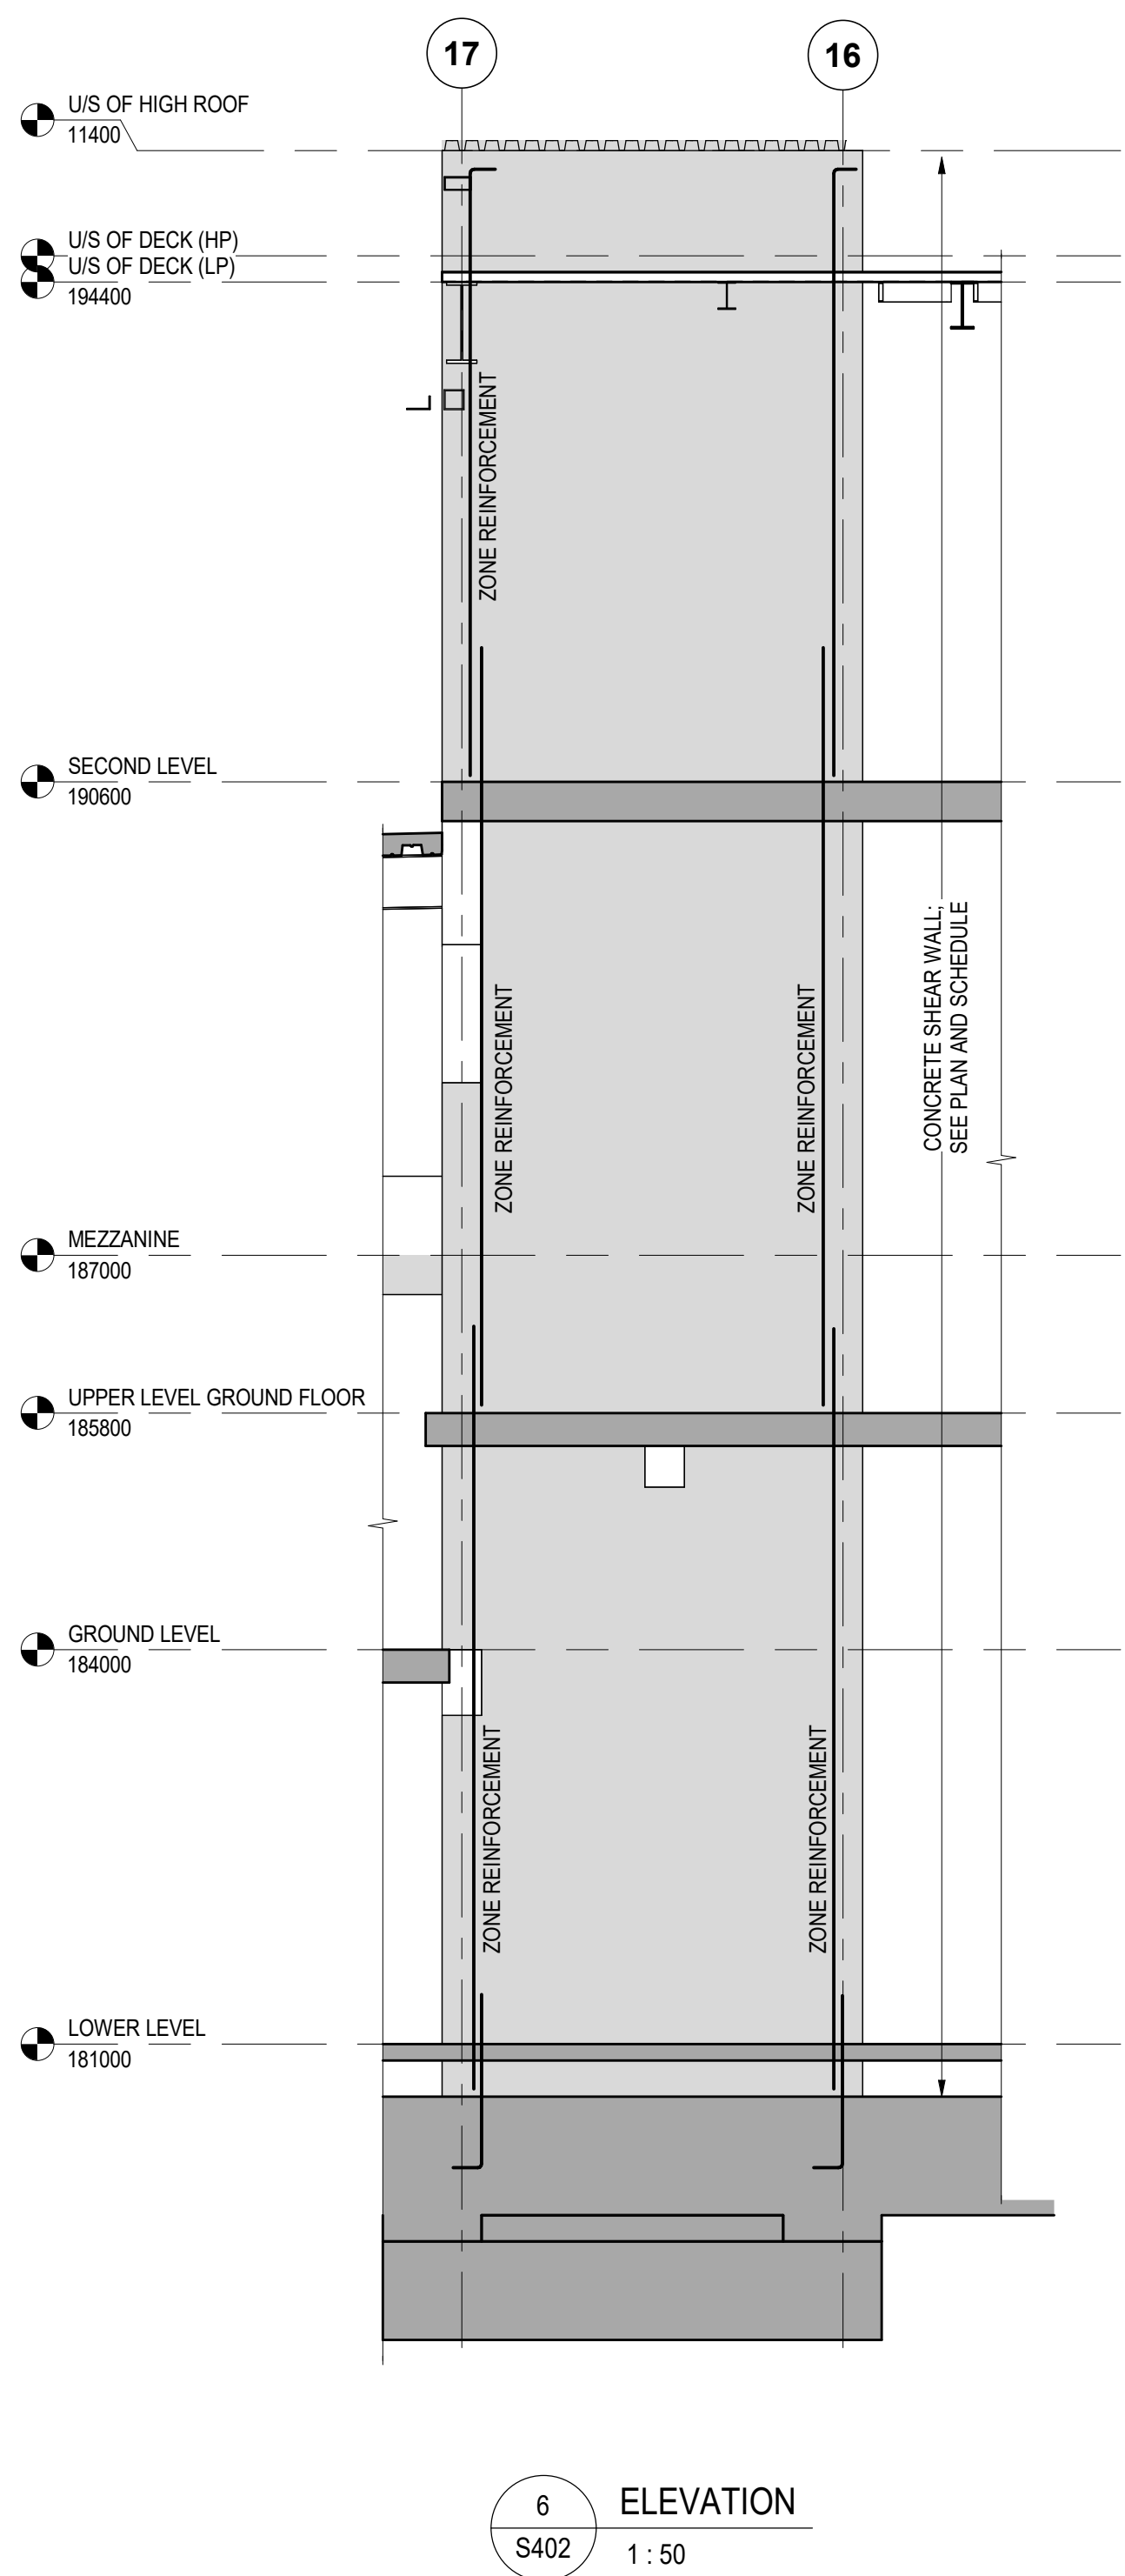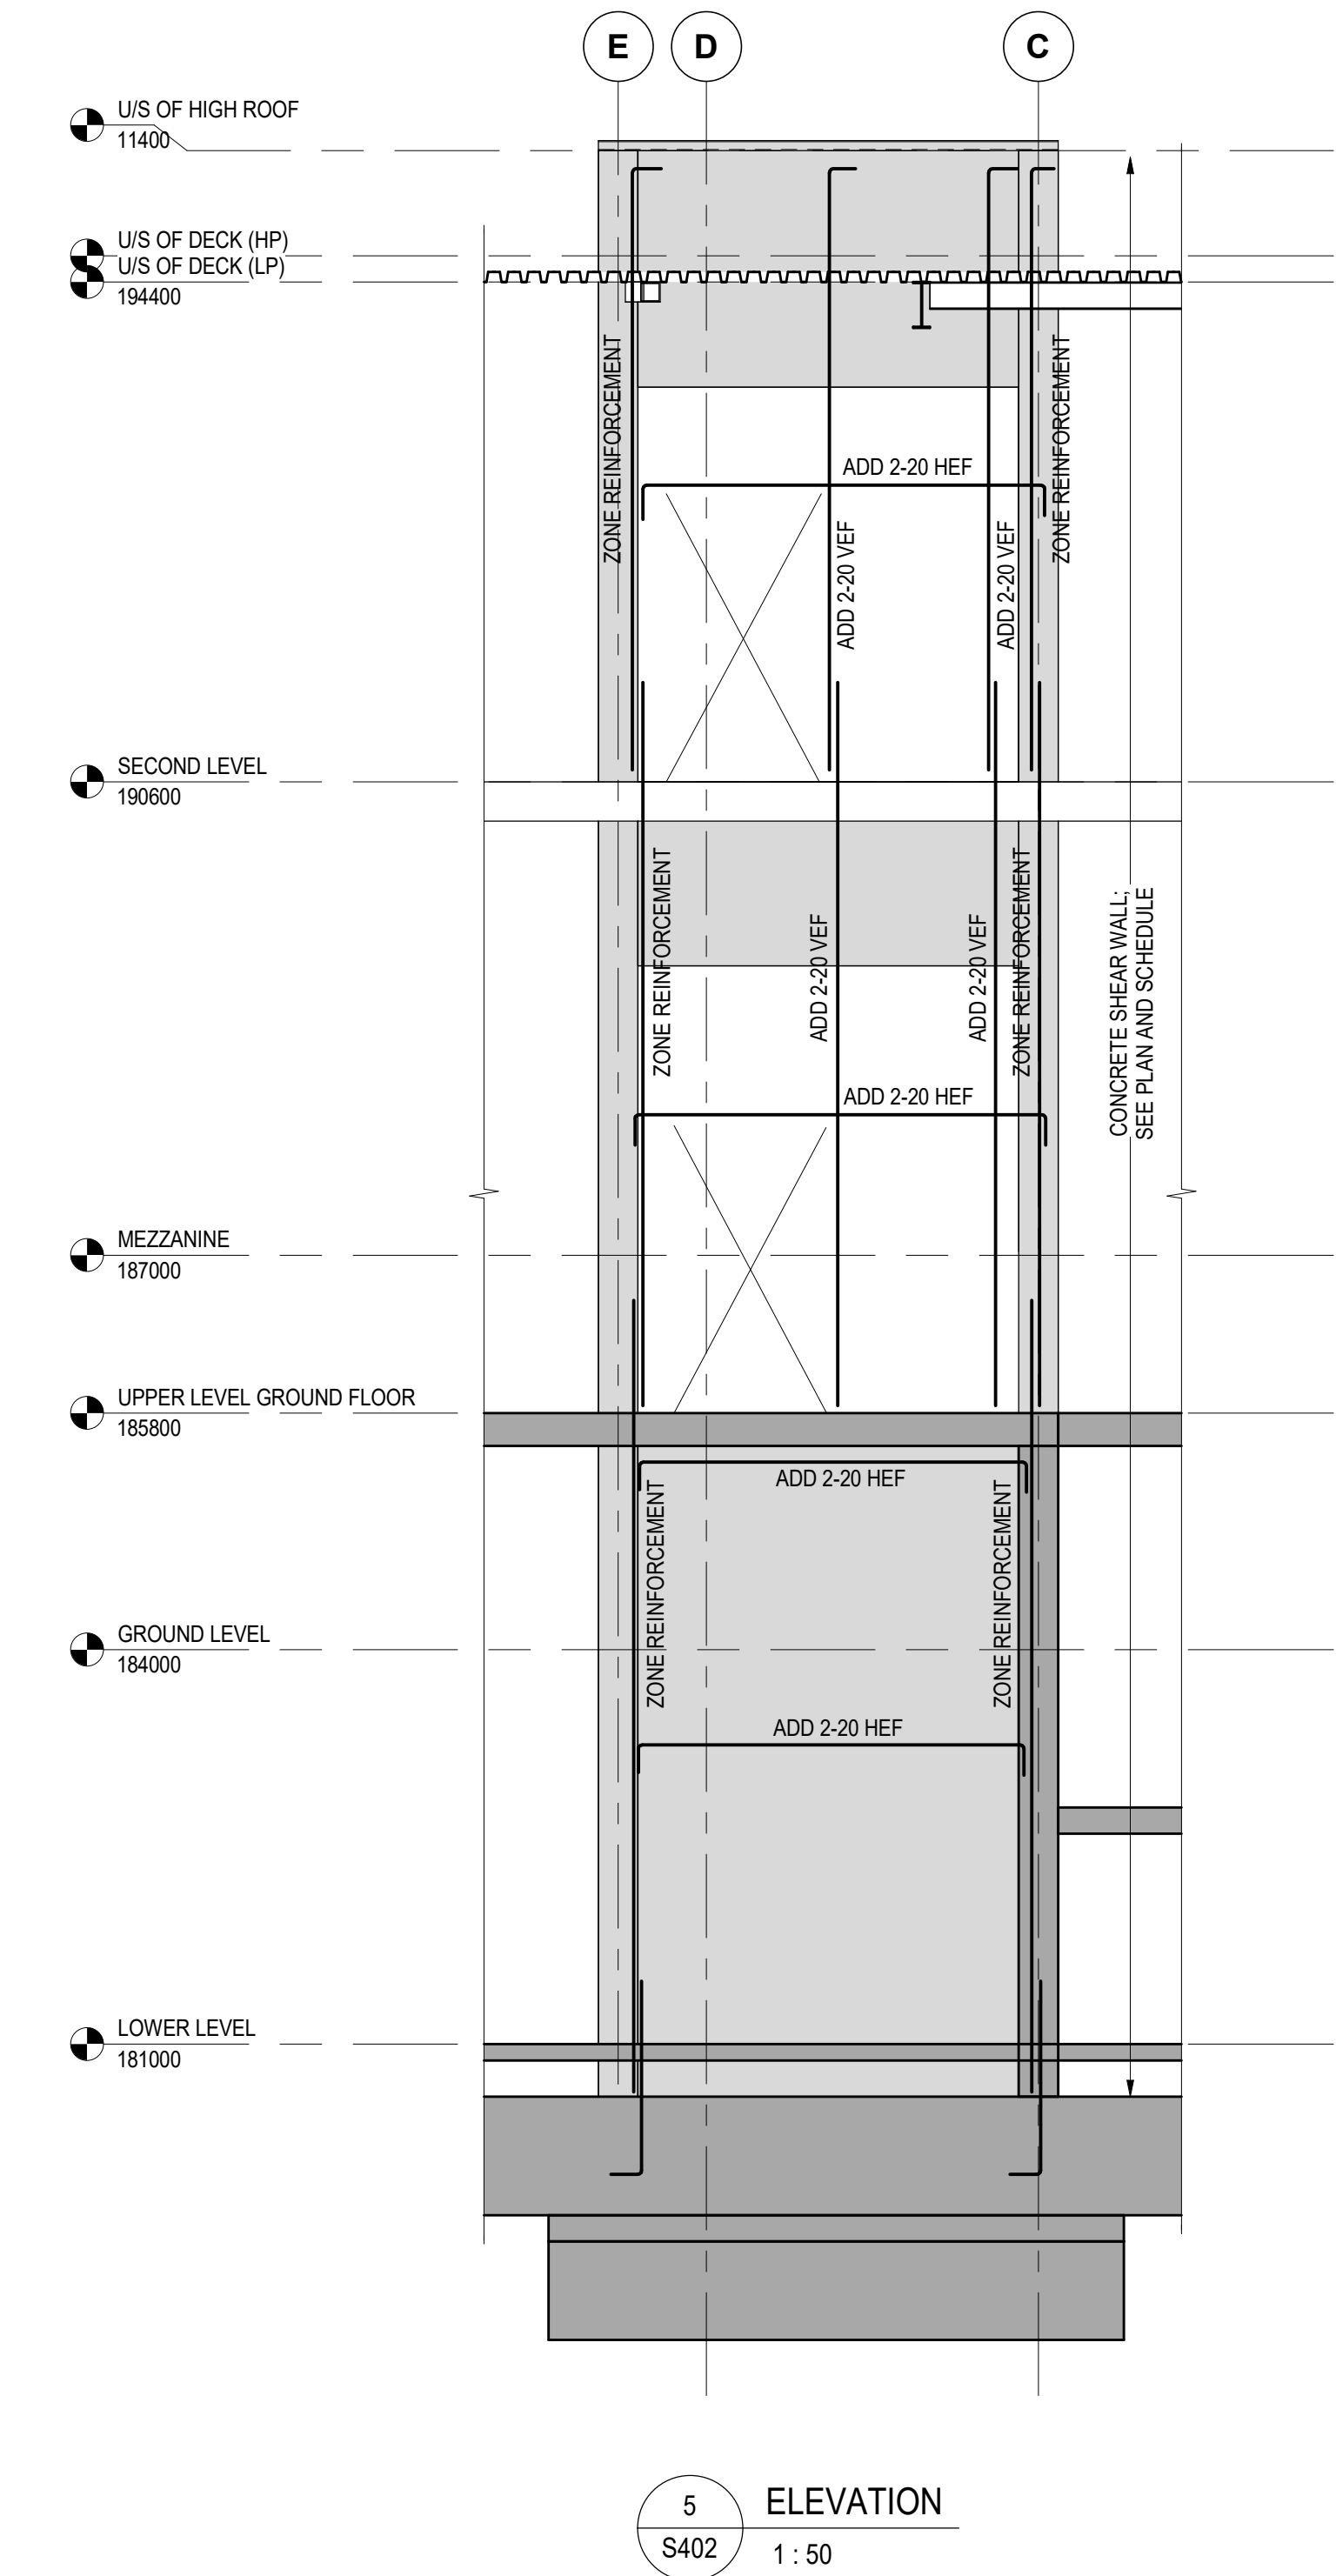

Key to Detail Location
NO. NO.
Detail Number
Drawing Number

If this sheet is not 46 7/8" x 33 1/8" (1189 x 841 mm) it is a reduced print - Read dwg. accordingly.

Contractors must check and verify all dimensions on the job and report any discrepancies to the Architect before proceeding with the work.

All prints and specifications are the property of the Architect and must be returned at the completion of the work.

Drawings should not be scaled.

No	Date	Revision/Issued
1	2026-03-13	ISSUED FOR BUILDING PERMIT
2	2026-04-10	ISSUED FOR 75% CONSTRUCTION DOCUMENTS
3	2026-05-15	ISSUED FOR 90% CONSTRUCTION DOCUMENTS
4	2026-07-08	ISSUED FOR TENDER

consultants

architect CS&P Architects Inc.
2345 Yonge St., Suite 200
Toronto, ON, M4P 2E5
Phone 416.462.5002
Fax 416.462.5040

civil engineer SCS Consulting Group Ltd.
30 Centurian Drive, Suite 100
Markham, ON, L3R 8B8
Phone 905.475.1800
Fax 905.475.8535

structural engineer LEA Consulting Ltd.
40 University Ave., Suite 503
Toronto, ON, M5J 1T1
Phone 905.470.0015

mechanical engineer Smith + Andersen
4211 Yonge Street
Toronto, ON, M2P 2A9
Phone 416.487.8151

electrical engineer Smith + Andersen
4211 Yonge Street
Toronto, ON, M2P 2A9
Phone 416.487.8151


landscape architect Quinn Design Associates Inc.
180 John Street
Toronto, ON, M5T 1X5
Phone 416.962.8700




THE STERLING HALL SCHOOL
99 Cartwright Avenue, Toronto, ON M6A 1V4

SHEAR WALL ELEVATIONS


scale: 1:50
date: 2026-07-08
drawn: H.R.
checked by: E.C.
project number: 22317
drawing number: S402
Revision: 4

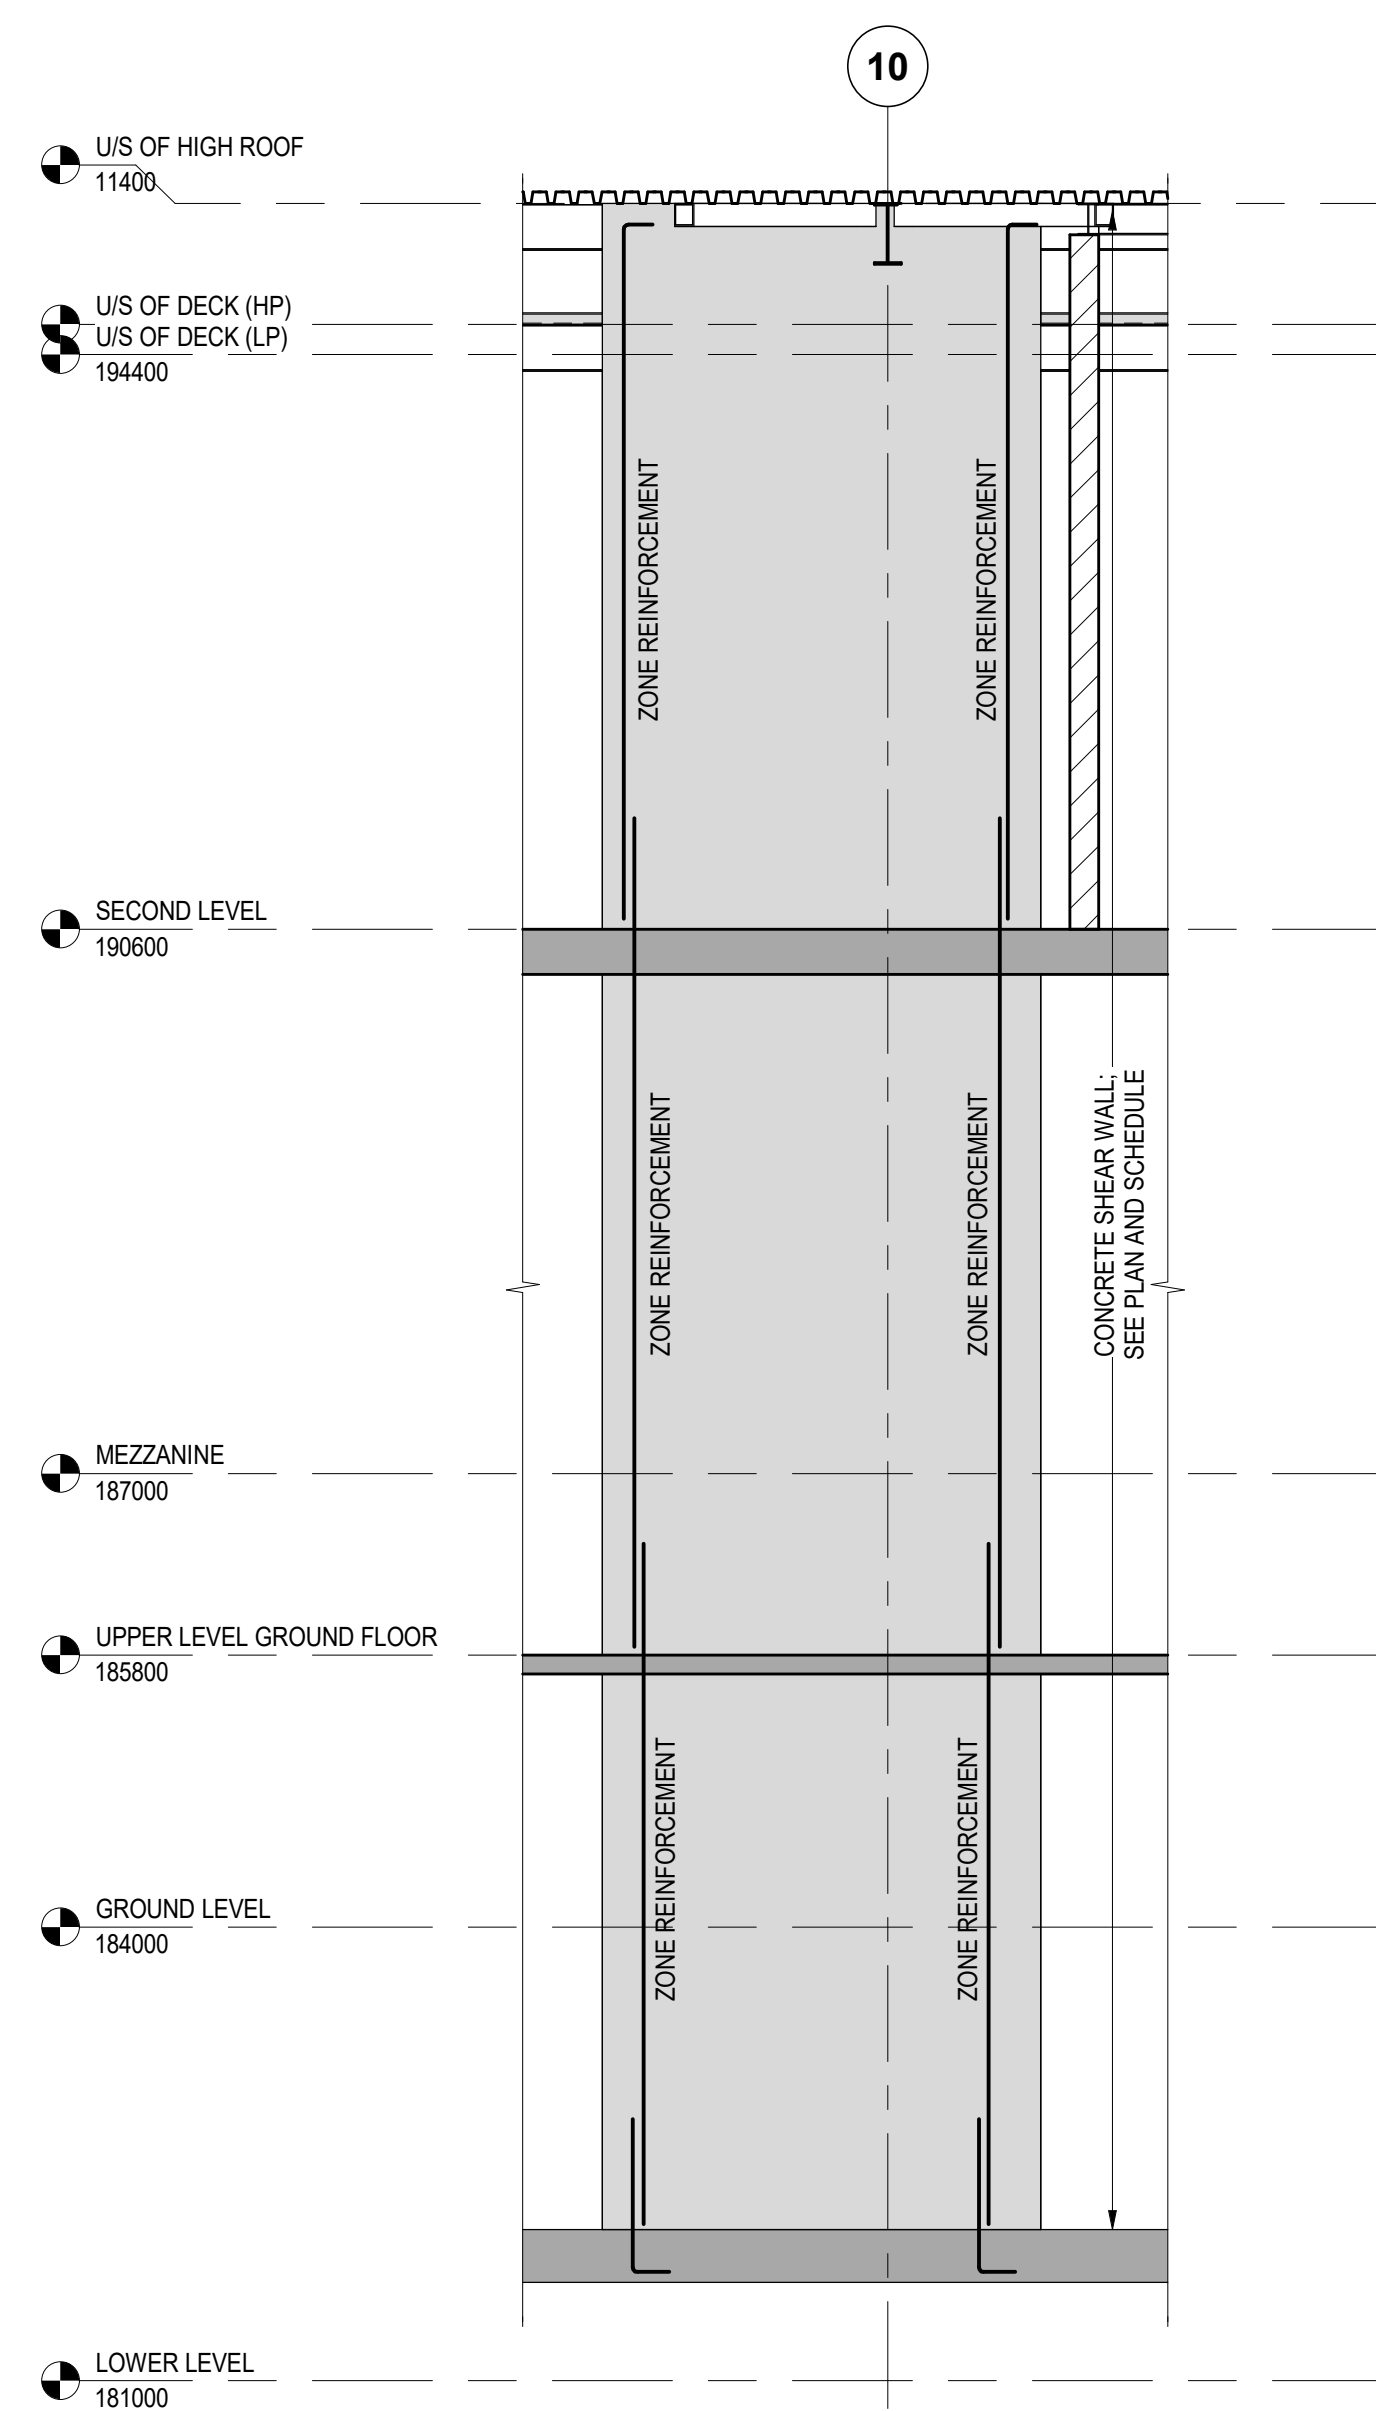


1 ELEVATION
S403 1:50

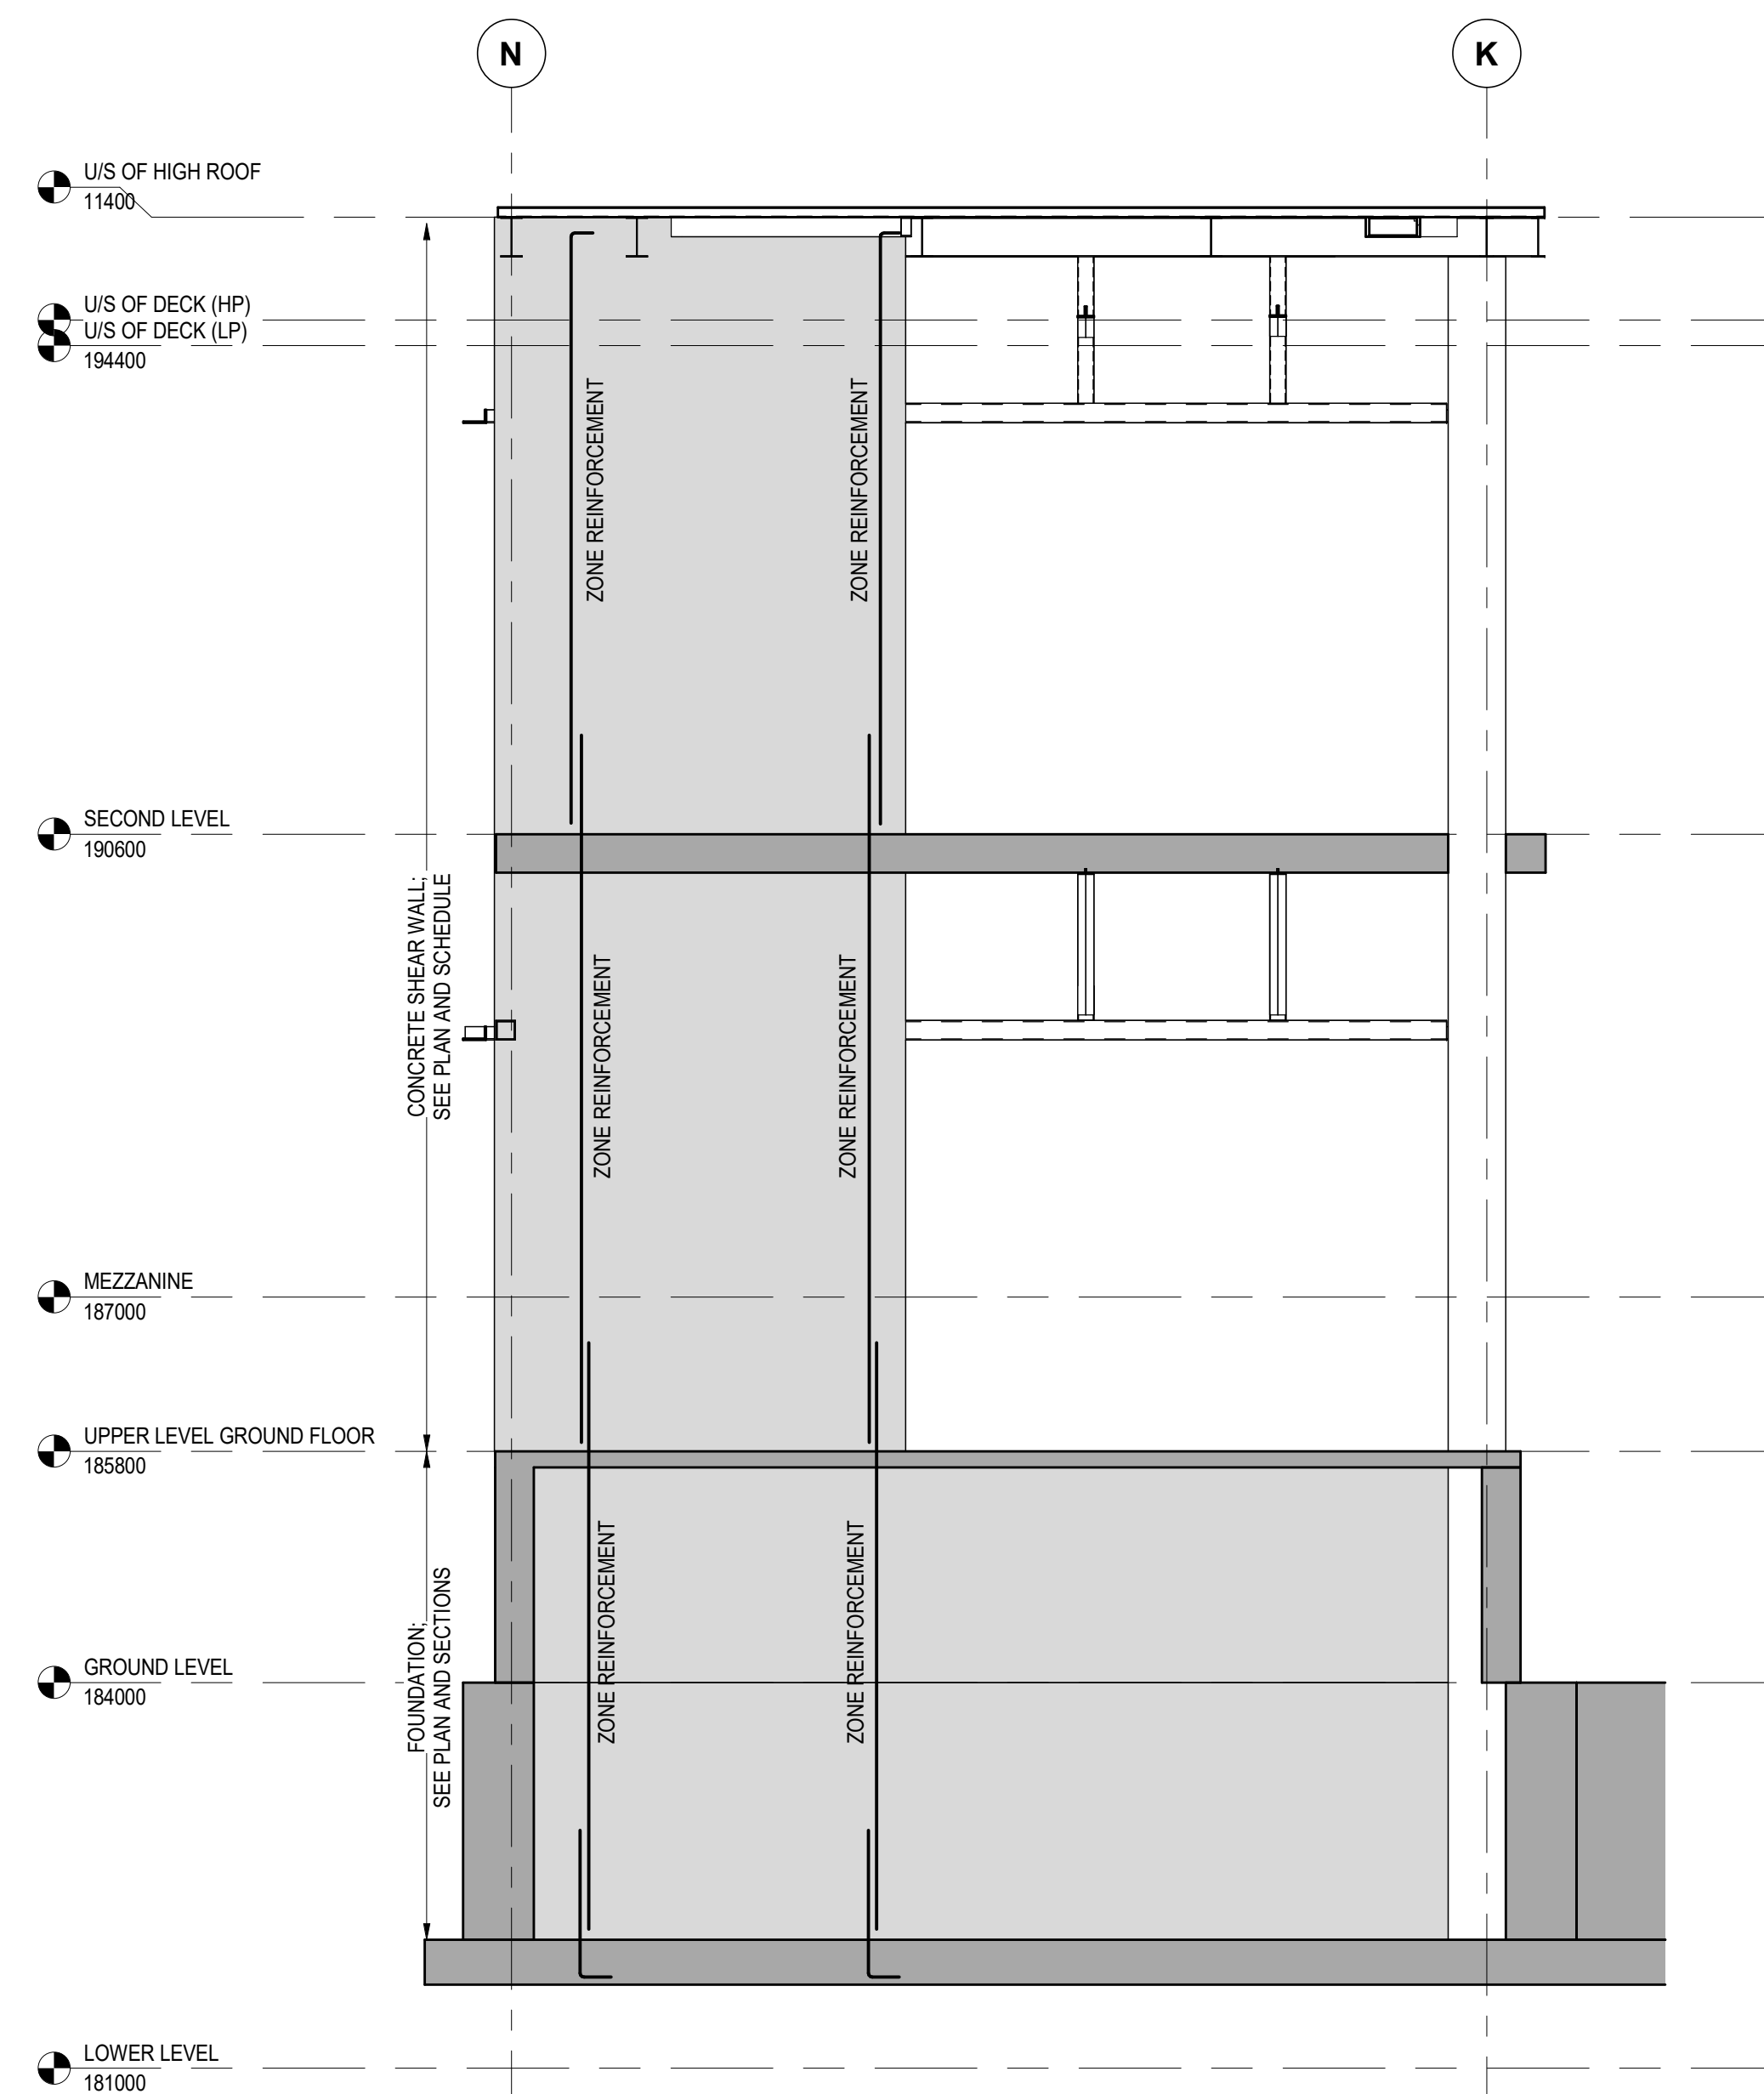

2 ELEVATION
S403 1:50

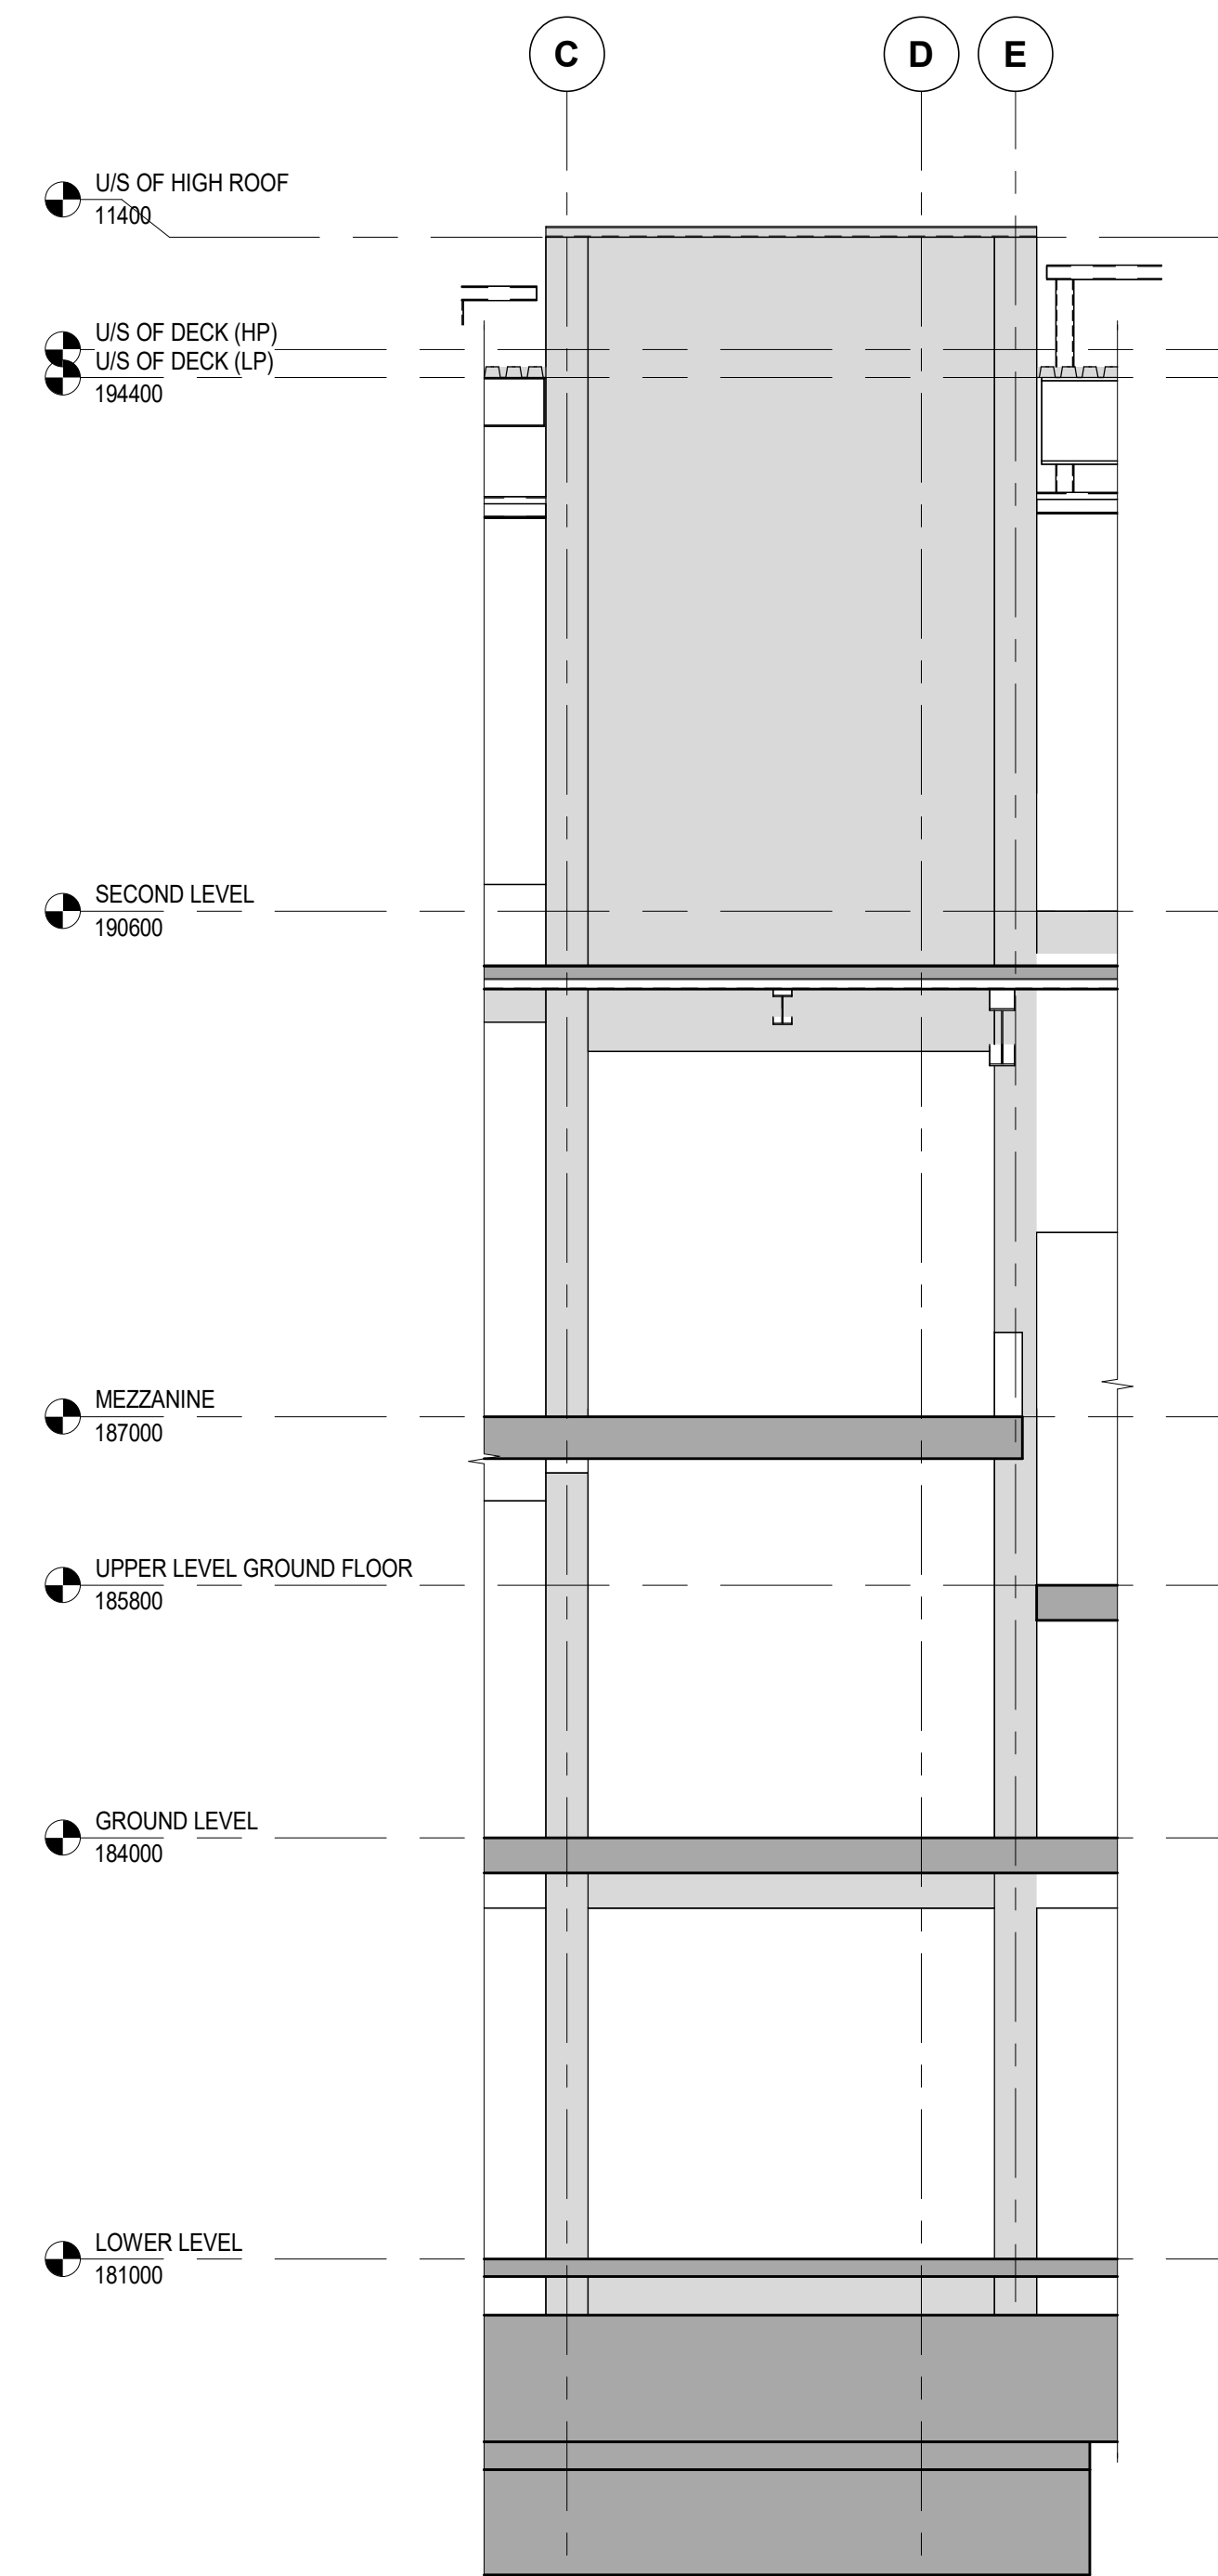

3
S403

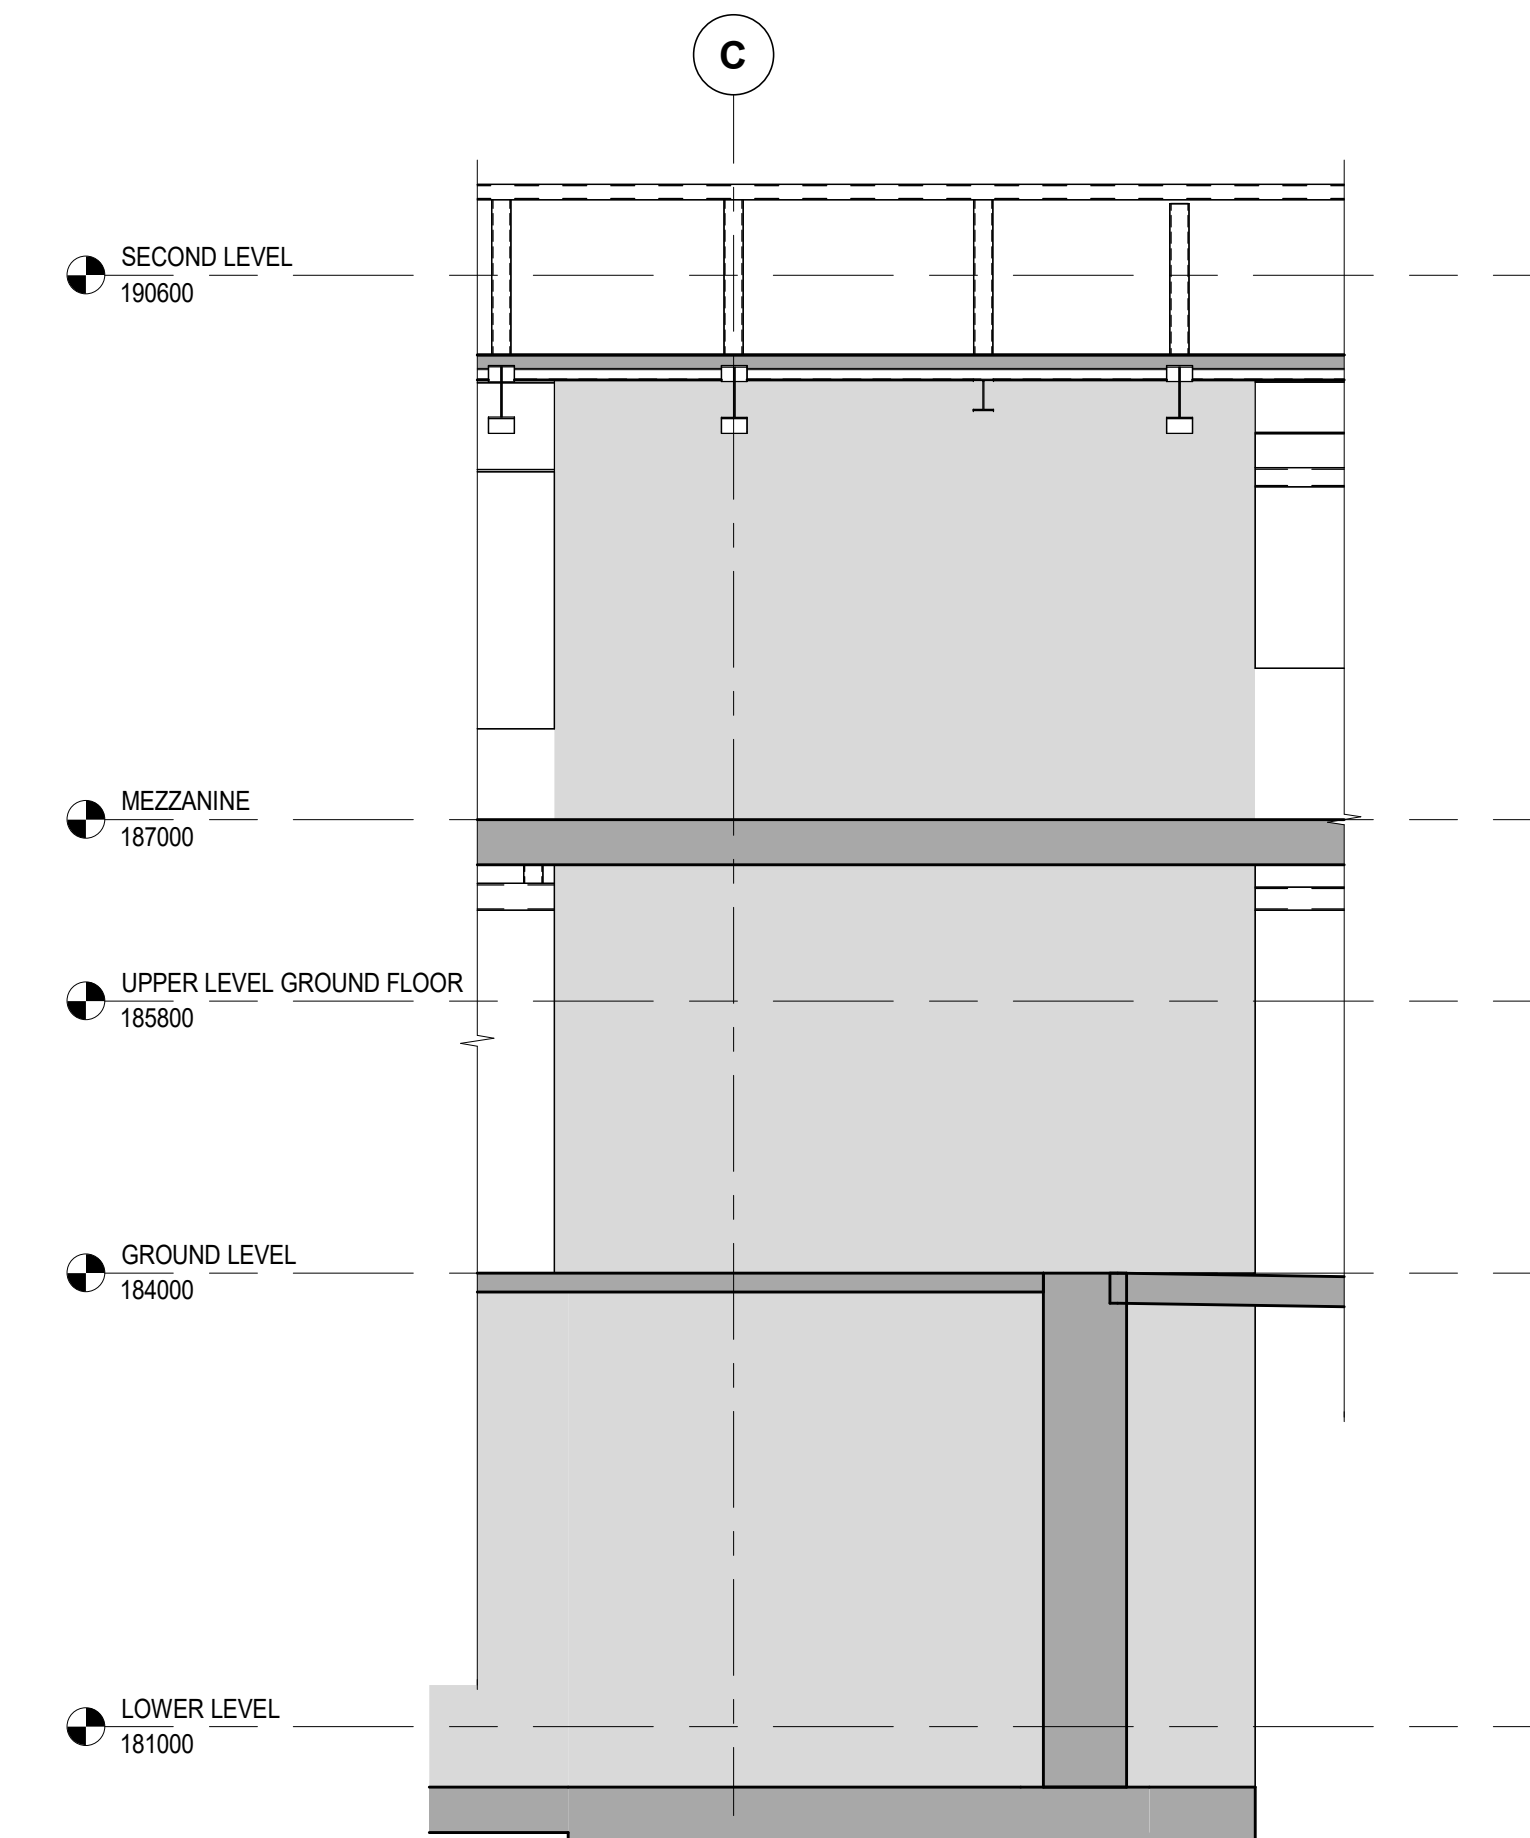

4 ELEVATION
S403 1:50

Key to Detail Location

NO	Detail Number
NO	Drawing Number

If this sheet is not 48 7/8" x 33 1/8" (1189 x 841 mm) it is a reduced print - Read *diag.* accordingly.

Contractors must check and verify all dimensions on the job and report any discrepancies to the Architect before proceeding with the work.

All prints and specifications are the property of the Architect and must be returned at the completion of the work.

Drawings should not be scaled.

No	Date	Revision/Issued
1	2026-03-13	ISSUED FOR BUILDING PERMIT
2	2026-04-10	ISSUED FOR RFA CONSTRUCTION DOCUMENTS
3	2026-04-15	ISSUED FOR RFA CONSTRUCTION DOCUMENTS
4	2026-07-08	ISSUED FOR TENDER


consultants	
architect	CS&P Architects Inc. 2345 Yonge St., Suite 200 Toronto, ON M4P 2E5 Phone 416-482-5002 Fax 416-482-5004
civil engineer	SCS Consulting Group Ltd. 300 Centurian Drive, Suite 100 Markham, ON L3R 8B8 Phone 905-475-1900 Fax 905-475-8335
structural engineer	LEA Consulting Ltd. 40 University Ave., Suite 503 Toronto, ON M5J 1T1 Phone 905-470-0015
mechanical engineer	Smith + Andersen 4211 Yonge Street Toronto, ON M2P 2A9 Phone 416-487-8151
electrical engineer	Smith + Andersen 4211 Yonge Street Toronto, ON M2P 2A9 Phone 416-487-8151
landscape architect	Quinn Design Associates Inc. 180 John Street Toronto, ON M5T 1X5 Phone 416-962-8700



THE STERLING HALL SCHOOL
99 Cartwright Avenue, Toronto, ON M6A 1V4

SHEAR WALL ELEVATIONS

scale: 1 : 50
date: 2026-07-08
drawn: H.R.
checked by: E.C.
project number: 22317
drawing number: S403
Revision: 4

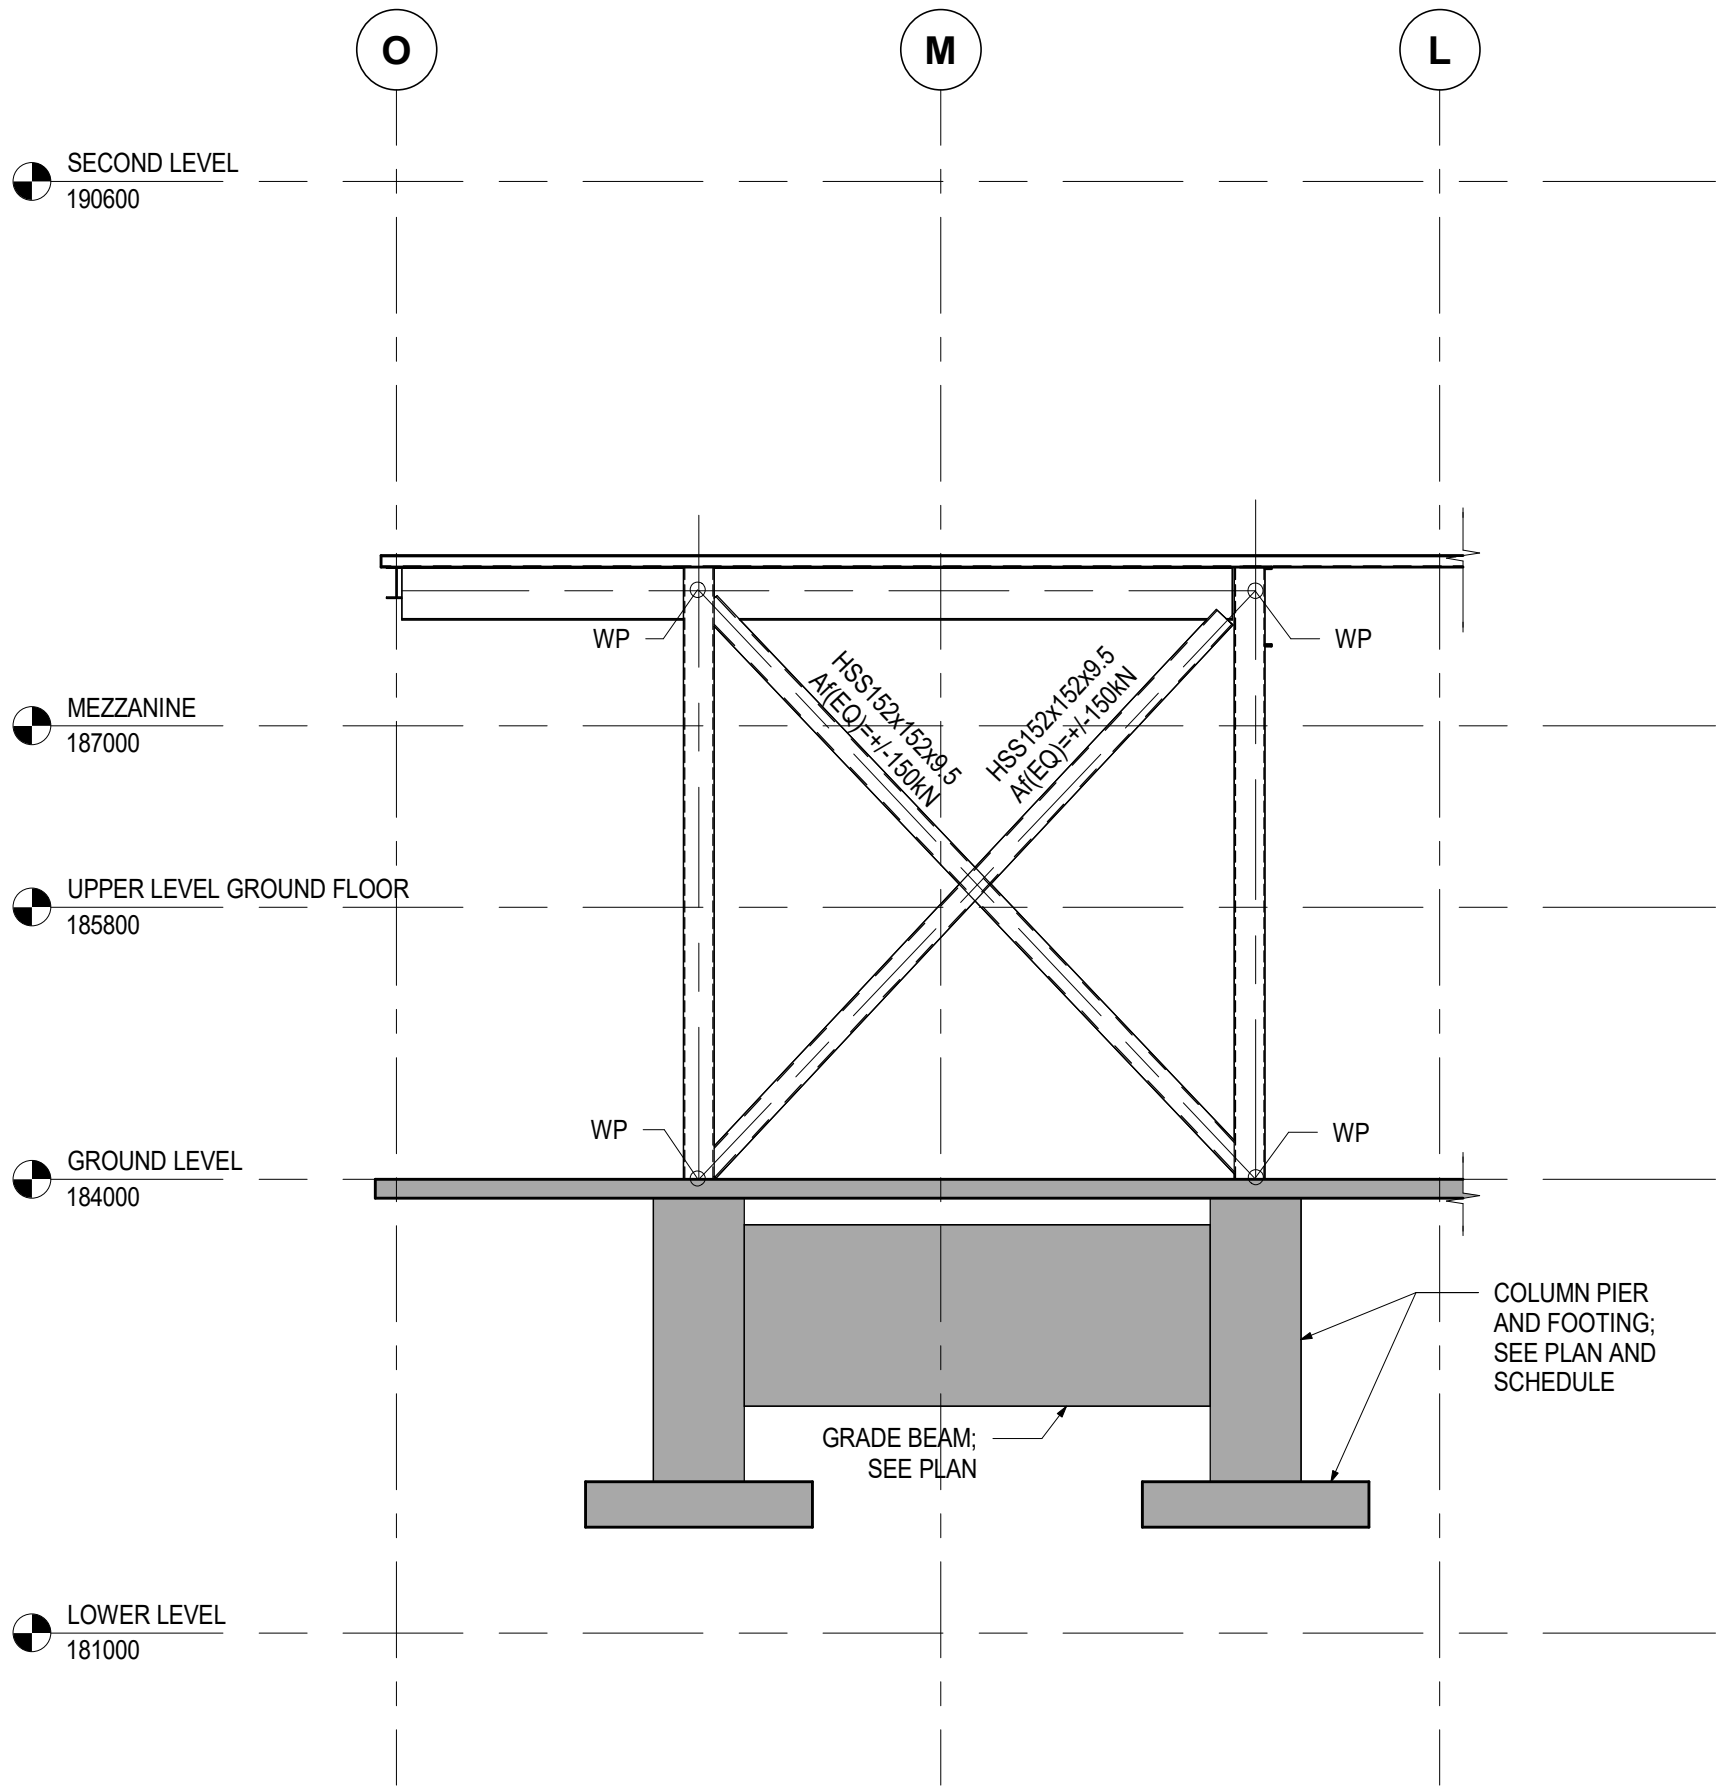

1
S406
VB1 ELEVATION
1 : 50

STEEL ELEVATION NOTES

- SEE DRAWING S100 SERIES FOR GENERAL NOTES AND TYPICAL DETAILS
- SEE DRAWING S300 SERIES FOR SCHEDULES
- PROVIDE MIN. 6 CAP PLATE AND END PLATE TO THE ENDS OF ALL HSS COLUMNS

Key to Detail Location

NO. Detail Number
NO. Drawing Number

If this sheet is not 46 7/8" x 33 1/8" (1189 x 841 mm) it is a reduced print
- Read dwg. accordingly

Contractors must check and verify all dimensions on the job and report any discrepancies to the Architect before proceeding with the work.

All prints and specifications are the property of the Architect and must be returned at the completion of the work.

Drawings should not be scaled.

No	Date	Revision/Issued
1	2026-12-15	ISSUED FOR 30% CONSTRUCTION DOCUMENTS
2	2026-03-13	ISSUED FOR BUILDING PERMIT
3	2026-04-10	ISSUED FOR 75% CONSTRUCTION DOCUMENTS
4	2026-05-15	ISSUED FOR 80% CONSTRUCTION DOCUMENTS
5	2026-07-08	ISSUED FOR TENDER

consultants

architect	CS&P Architects Inc. 2345 Yonge St., Suite 200 Toronto, ON, M4P 2E5 Phone 416.462.5002 Fax 416.462.5040
civil engineer	SCS Consulting Group Ltd. 30 Centurian Drive, Suite 100 Markham, ON, L3R 8B8 Phone 905.475.1800 Fax 905.475.8535
structural engineer	LEA Consulting Ltd. 40 University Ave., Suite 503 Toronto, ON, M5J 1T1 Phone 905.470.0015
mechanical engineer	Smith + Andersen 4211 Yonge Street Toronto, ON, M2P 2A9 Phone 416.487.8151
electrical engineer	Smith + Andersen 4211 Yonge Street Toronto, ON, M2P 2A9 Phone 416.487.8151
landscape architect	Quinn Design Associates Inc. 180 John Street Toronto, ON, M5T 1X5 Phone 416.962.8700



THE STERLING HALL SCHOOL

99 Cartwright Avenue, Toronto, ON M6A 1V4

FRAMING
ELEVATIONS

scale: 1 : 50
date: 2026-07-08
drawn: H.R.
checked by: E.C.
project number: 22317
drawing number: S406
Revision: 5

Key to Detail Location

NO. Detail Number
NO. Drawing Number

If this sheet is not 46 7/8" x 33 1/8" (1189 x 841 mm) it is a reduced print
- Read dwg. accordingly.

Contractors must check and verify all dimensions on the job and report any discrepancies to the Architect before proceeding with the work.


All prints and specifications are the property of the Architect and must be returned at the completion of the work.

Drawings should not be scaled.

No.	Date	Revision/Issued
1	2026-06-15	ISSUED FOR 90% CONSTRUCTION DOCUMENTS
2	2026-07-08	ISSUED FOR TENDER

consultants

architect	CS&P Architects Inc. 2345 Yonge St., Suite 200 Toronto, ON, M4P 2E5 Phone 416.462.5002 Fax 416.462.5040
civil engineer	SCS Consulting Group Ltd. 30 Centurian Drive, Suite 100 Markham, ON, L3R 8B8 Phone 905.475.1800 Fax 905.475.8335
structural engineer	LEA Consulting Ltd. 40 University Ave., Suite 503 Toronto, ON, M5J 1T1 Phone 905.470.0015
mechanical engineer	Smith + Andersen 4211 Yonge Street Toronto, ON, M2P 2A9 Phone 416.487.8151
electrical engineer	Smith + Andersen 4211 Yonge Street Toronto, ON, M2P 2A9 Phone 416.487.8151
landscape architect	Quinn Design Associates Inc. 180 John Street Toronto, ON, M5T 1X5 Phone 416.962.8700

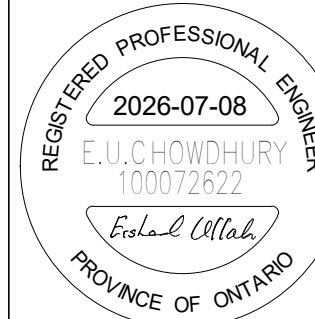


THE STERLING HALL SCHOOL


99 Cartwright Avenue, Toronto, ON M6A 1V4

BUILDING ELEVATIONS


scale: 1 : 50
date: 2026-07-08
drawn: H.R.
checked by: E.C.
project number: 22317
drawing number: S410
Revision: 2

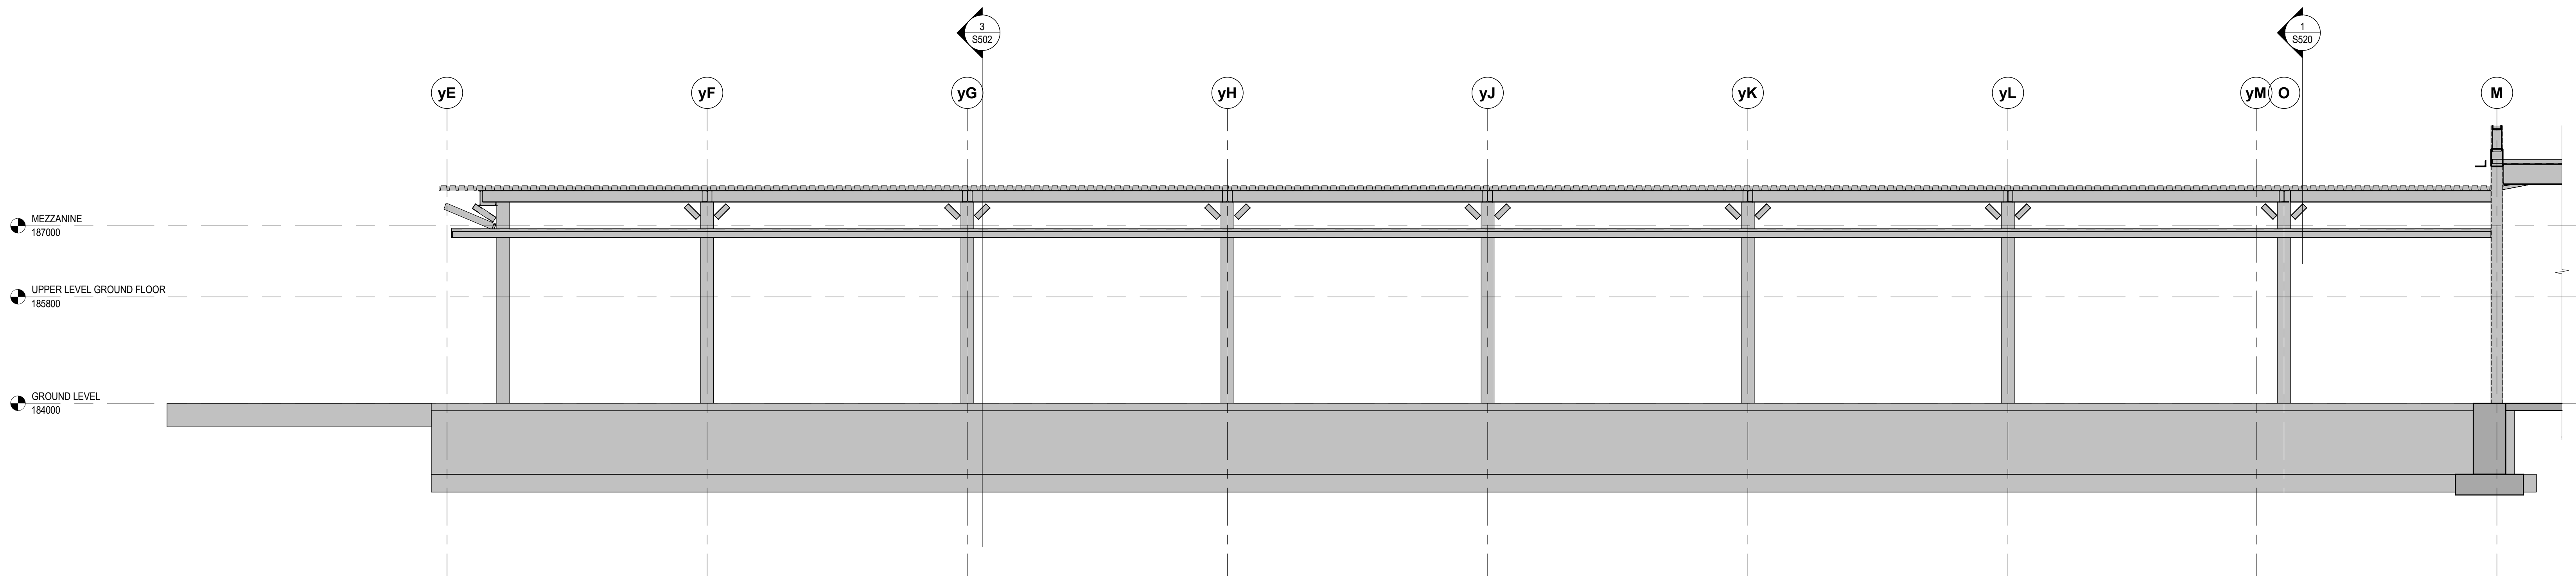





1 ELEVATION
S410 1 : 50

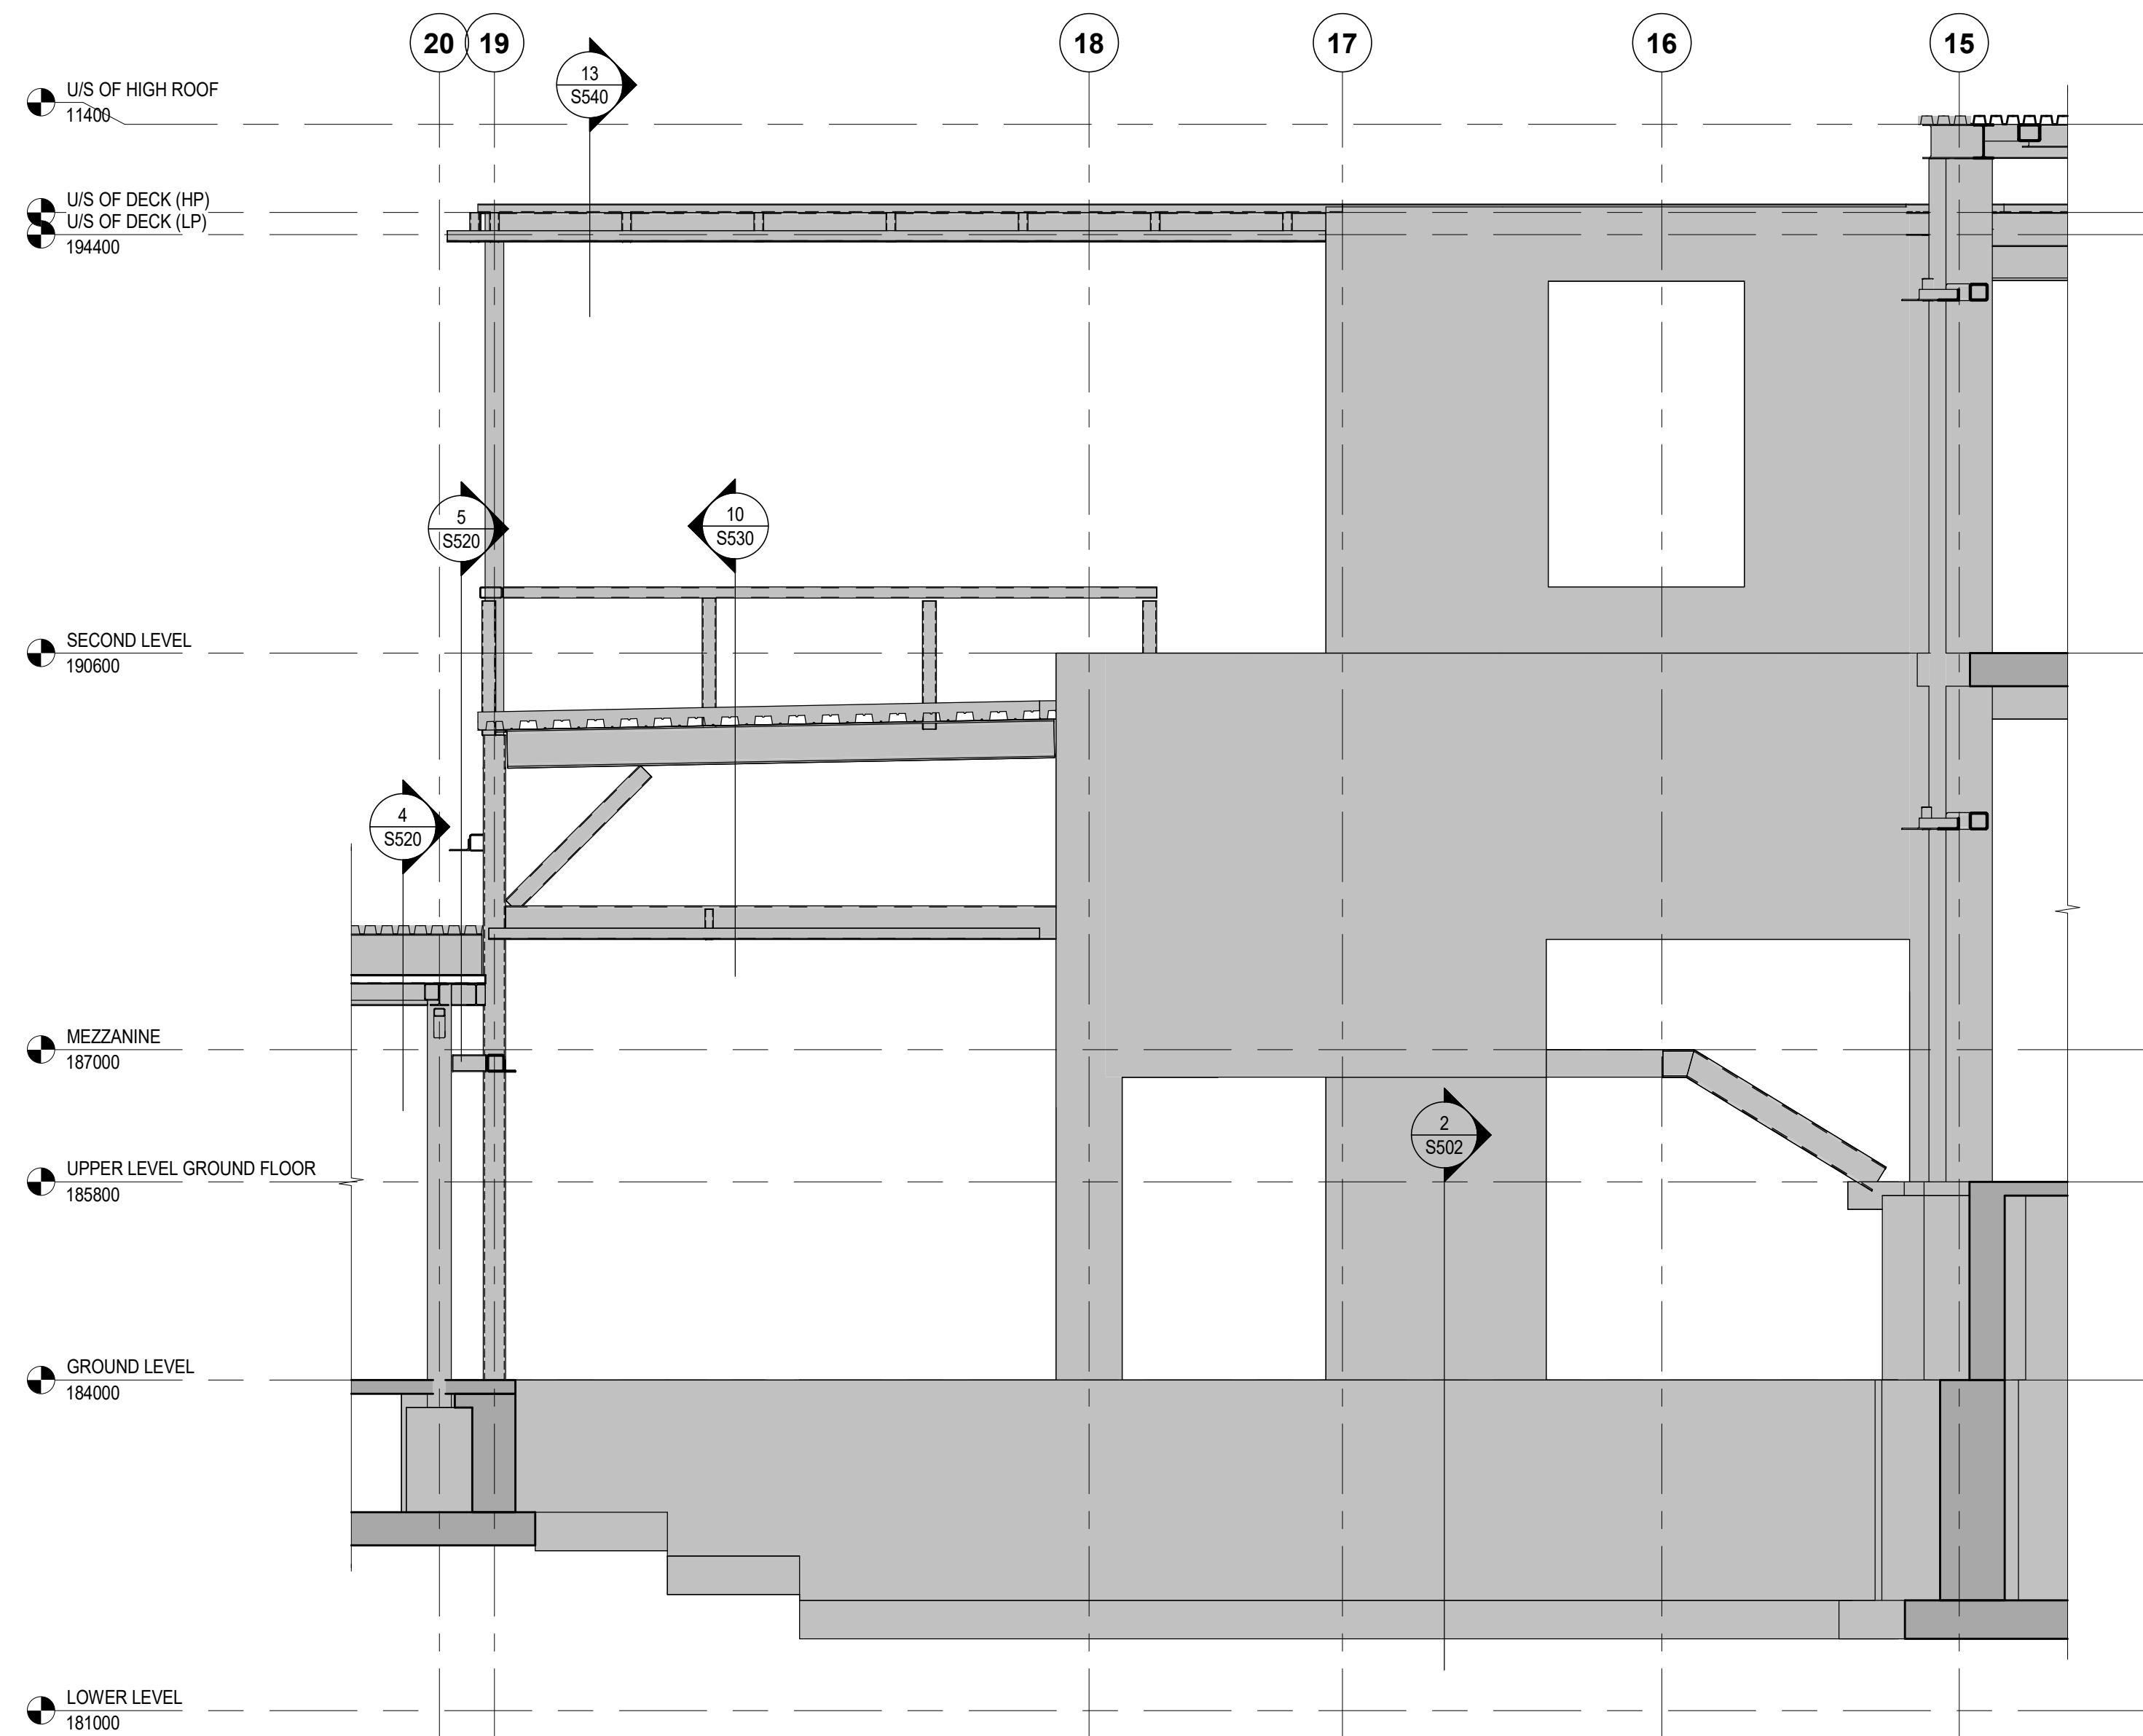

2 ELEVATION
S410 1 : 50

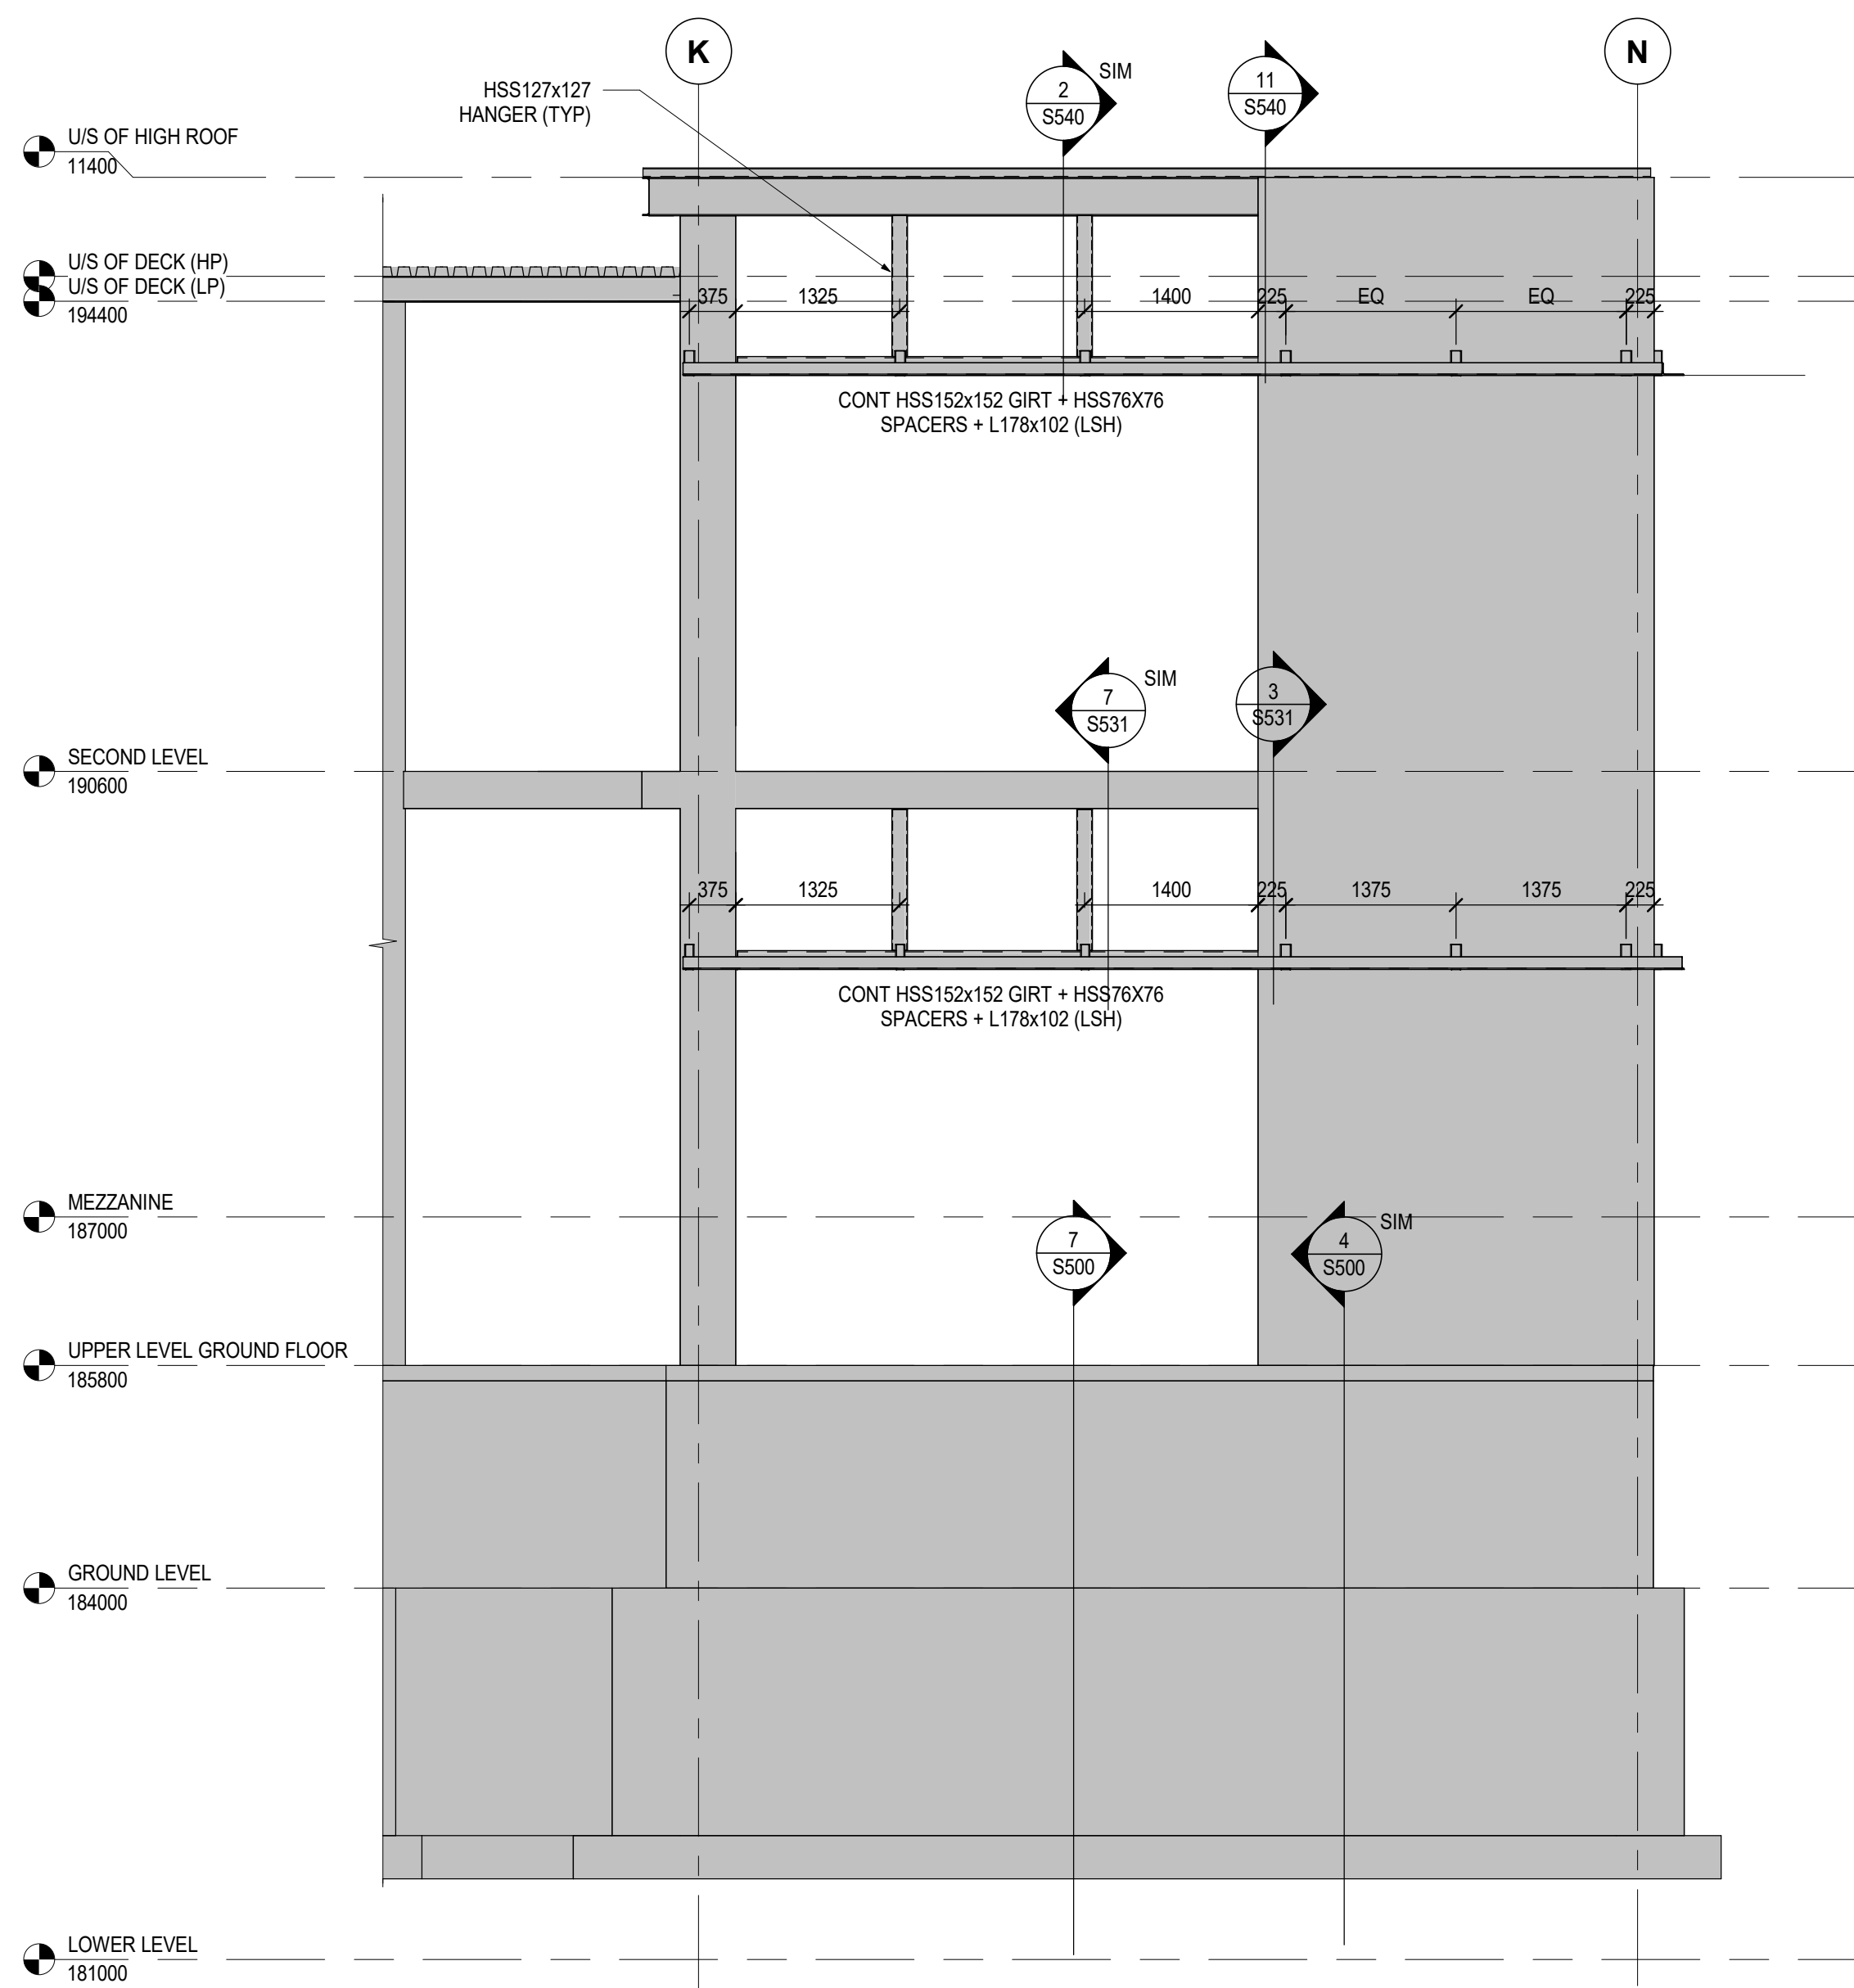

3 ELEVATION
S410 1 : 50

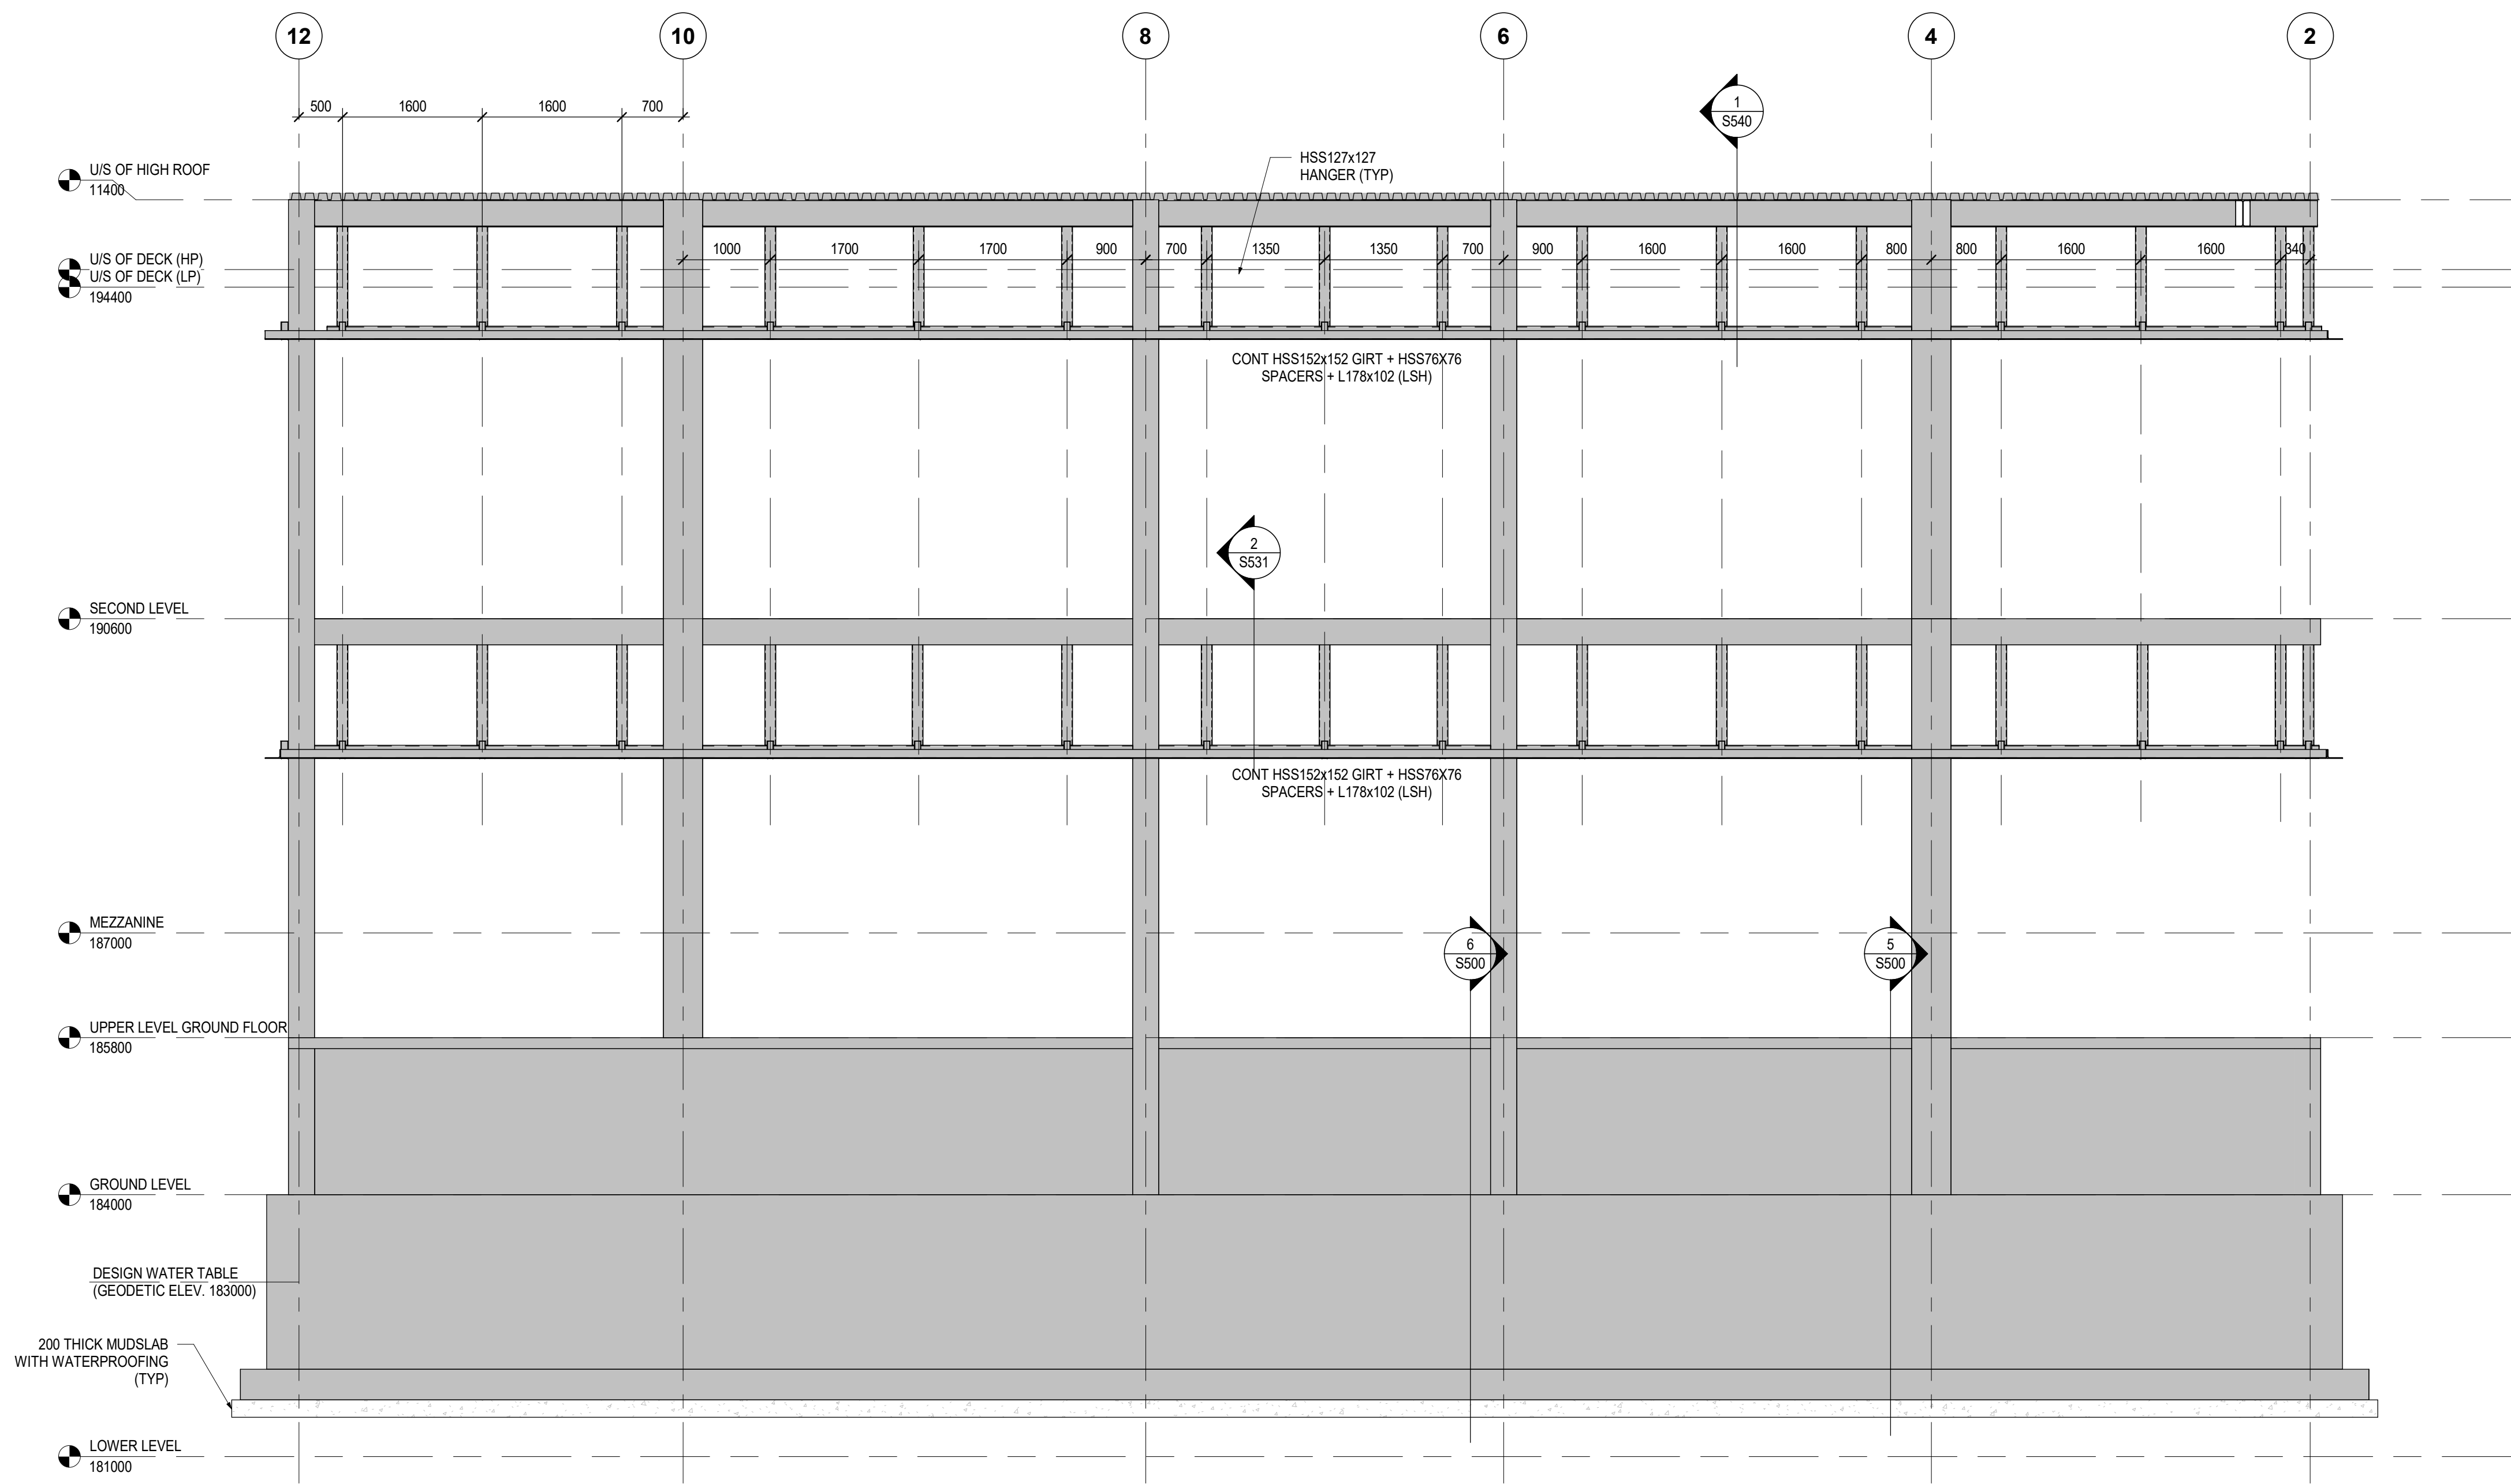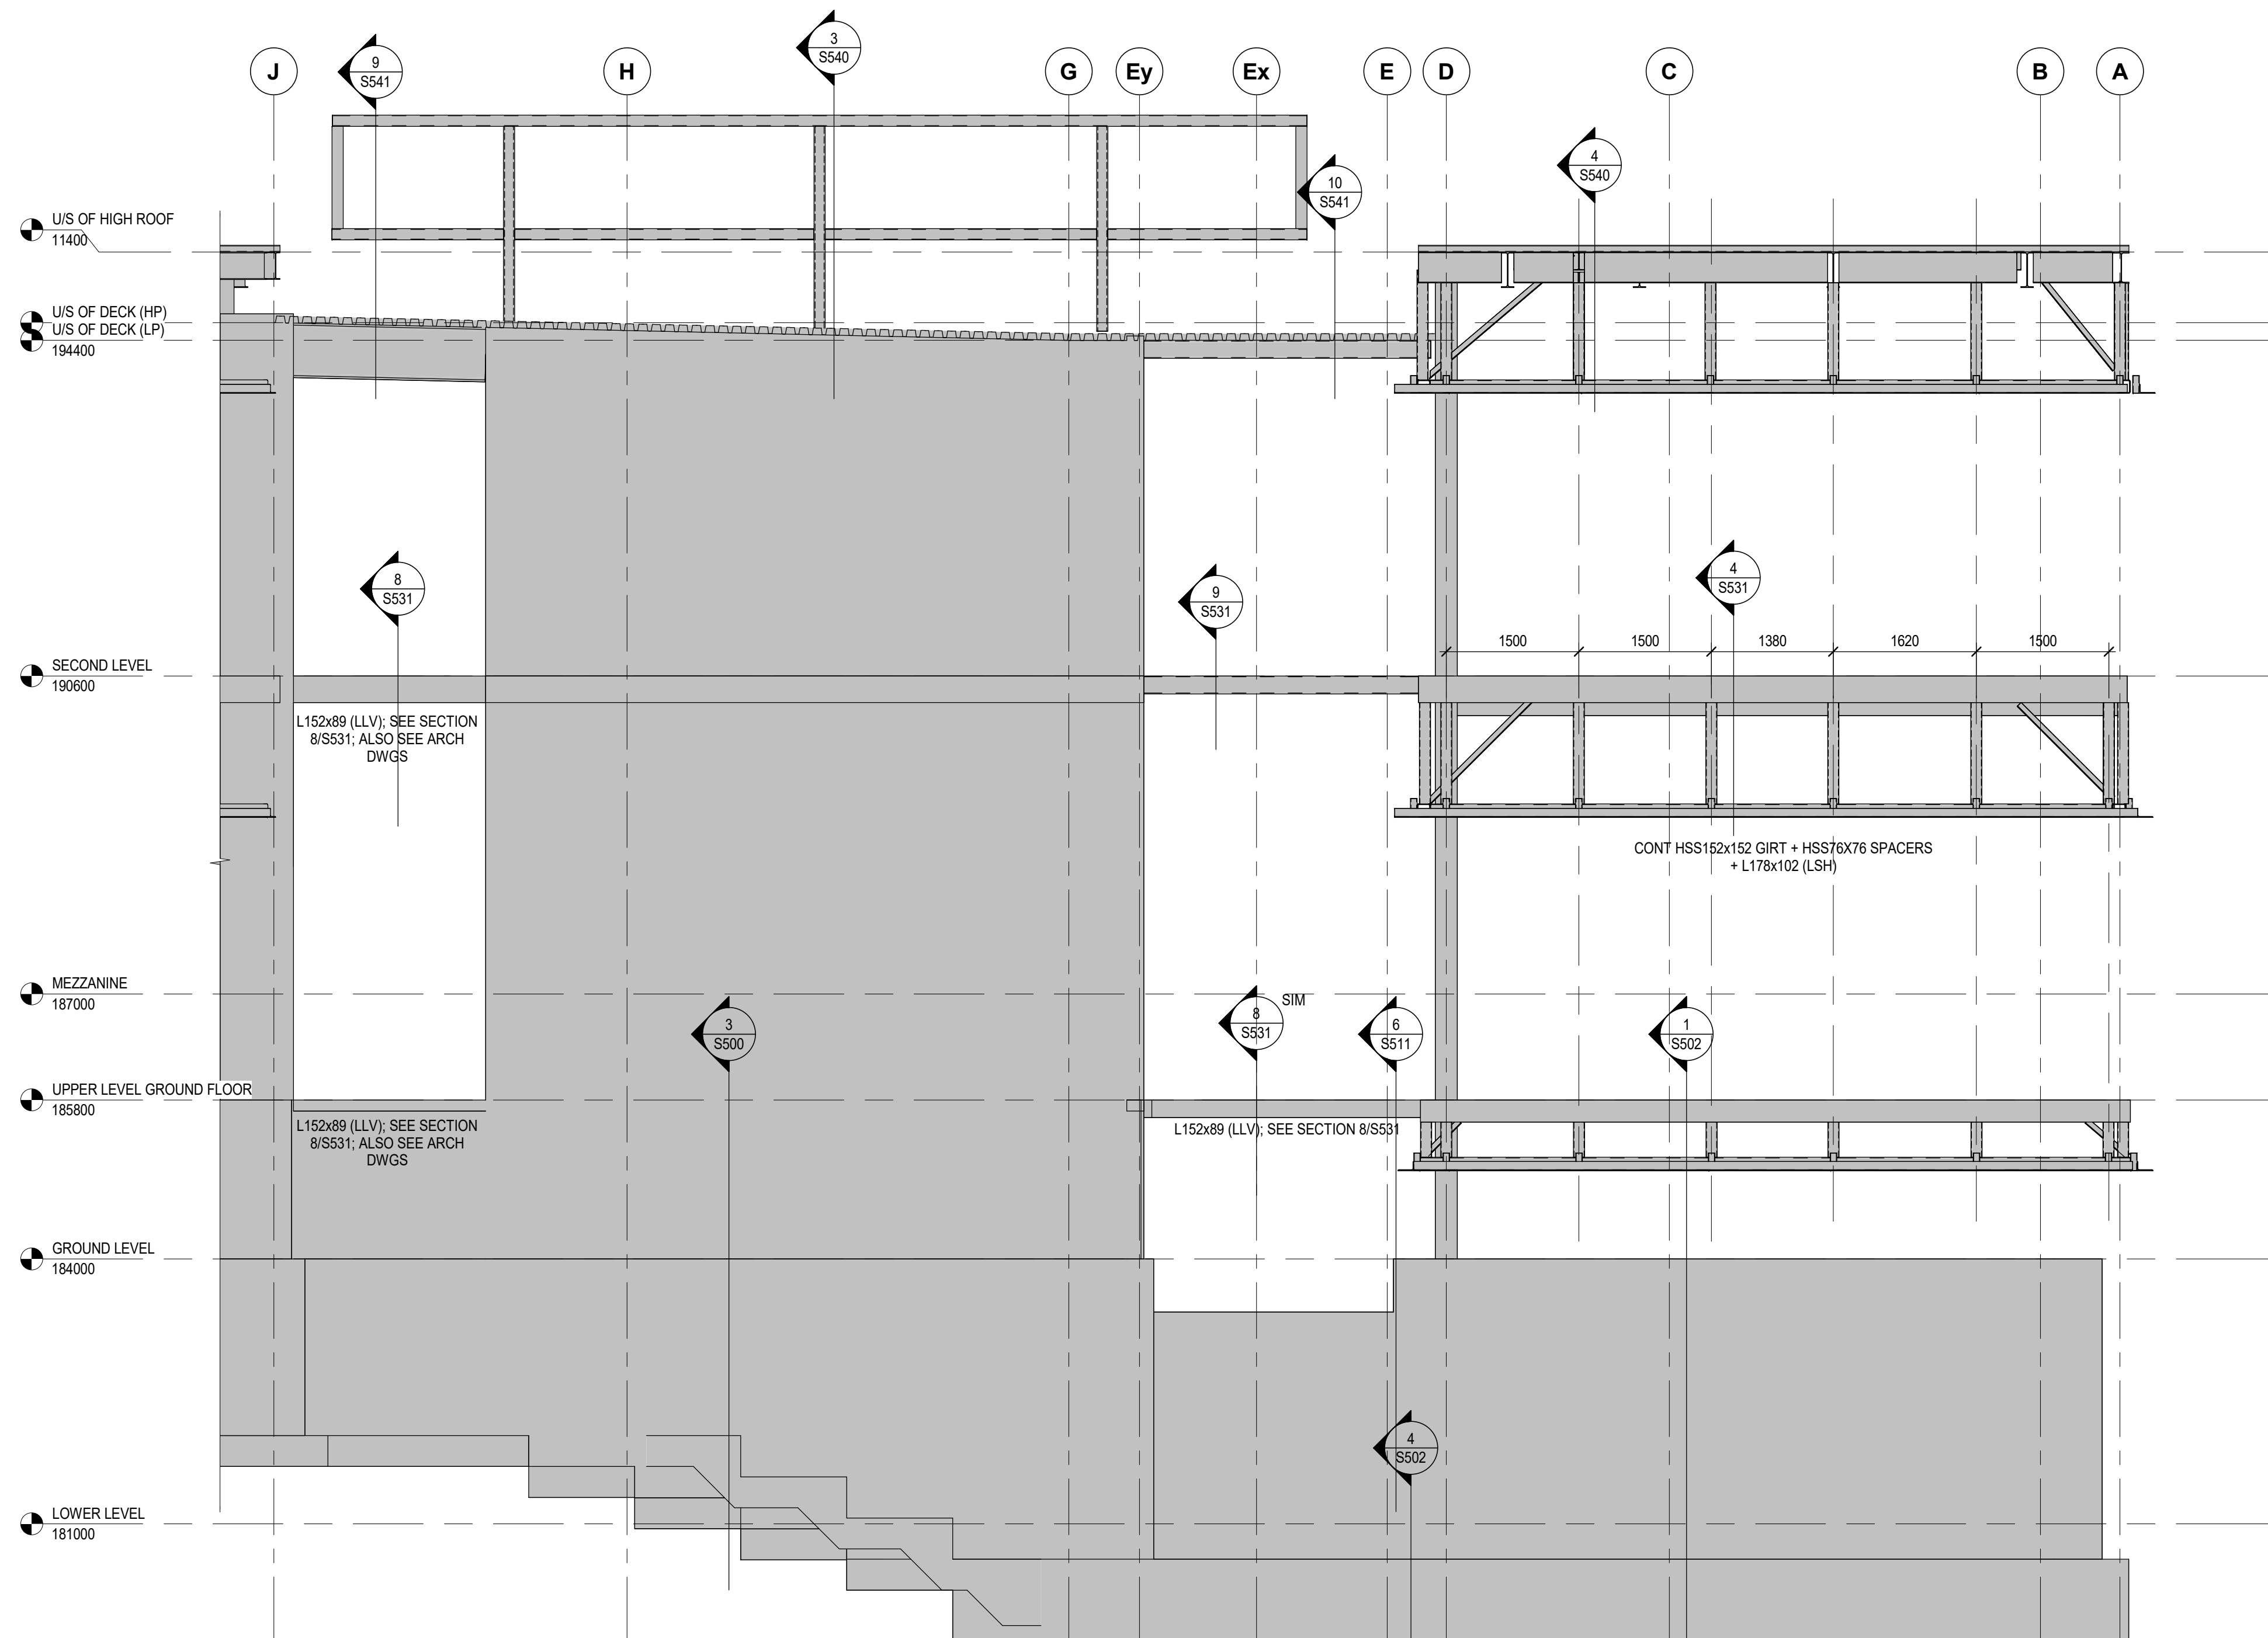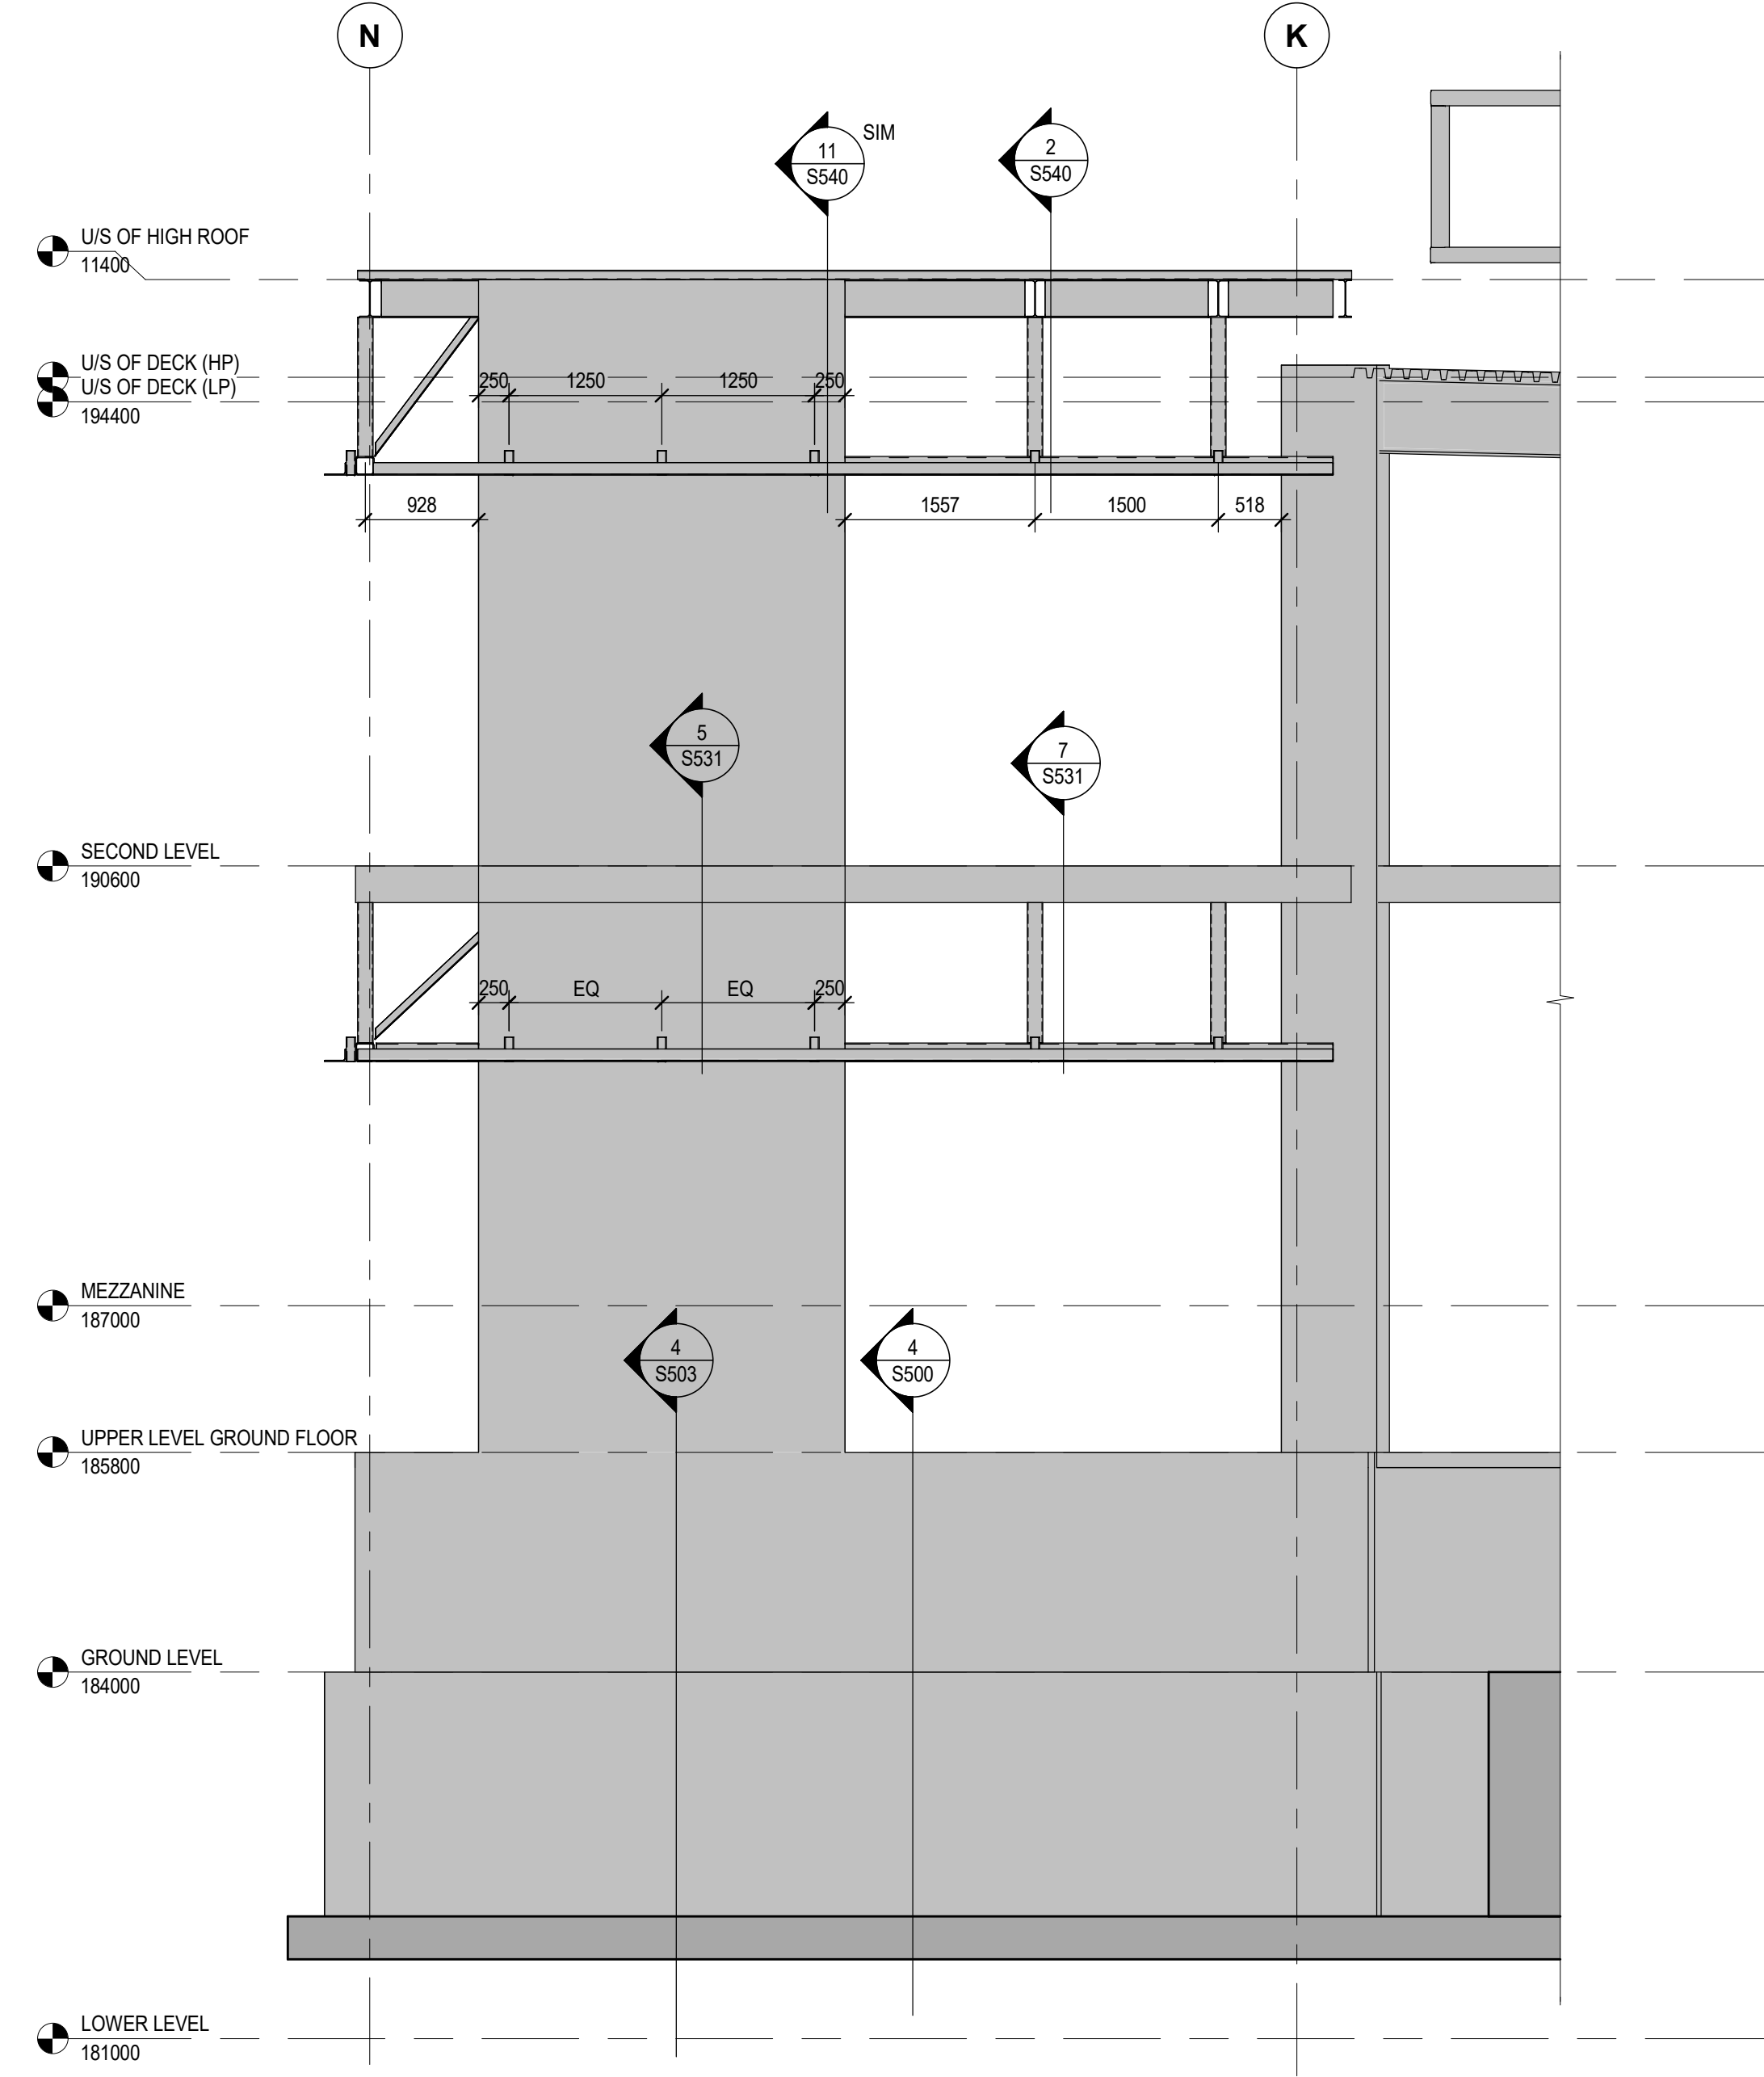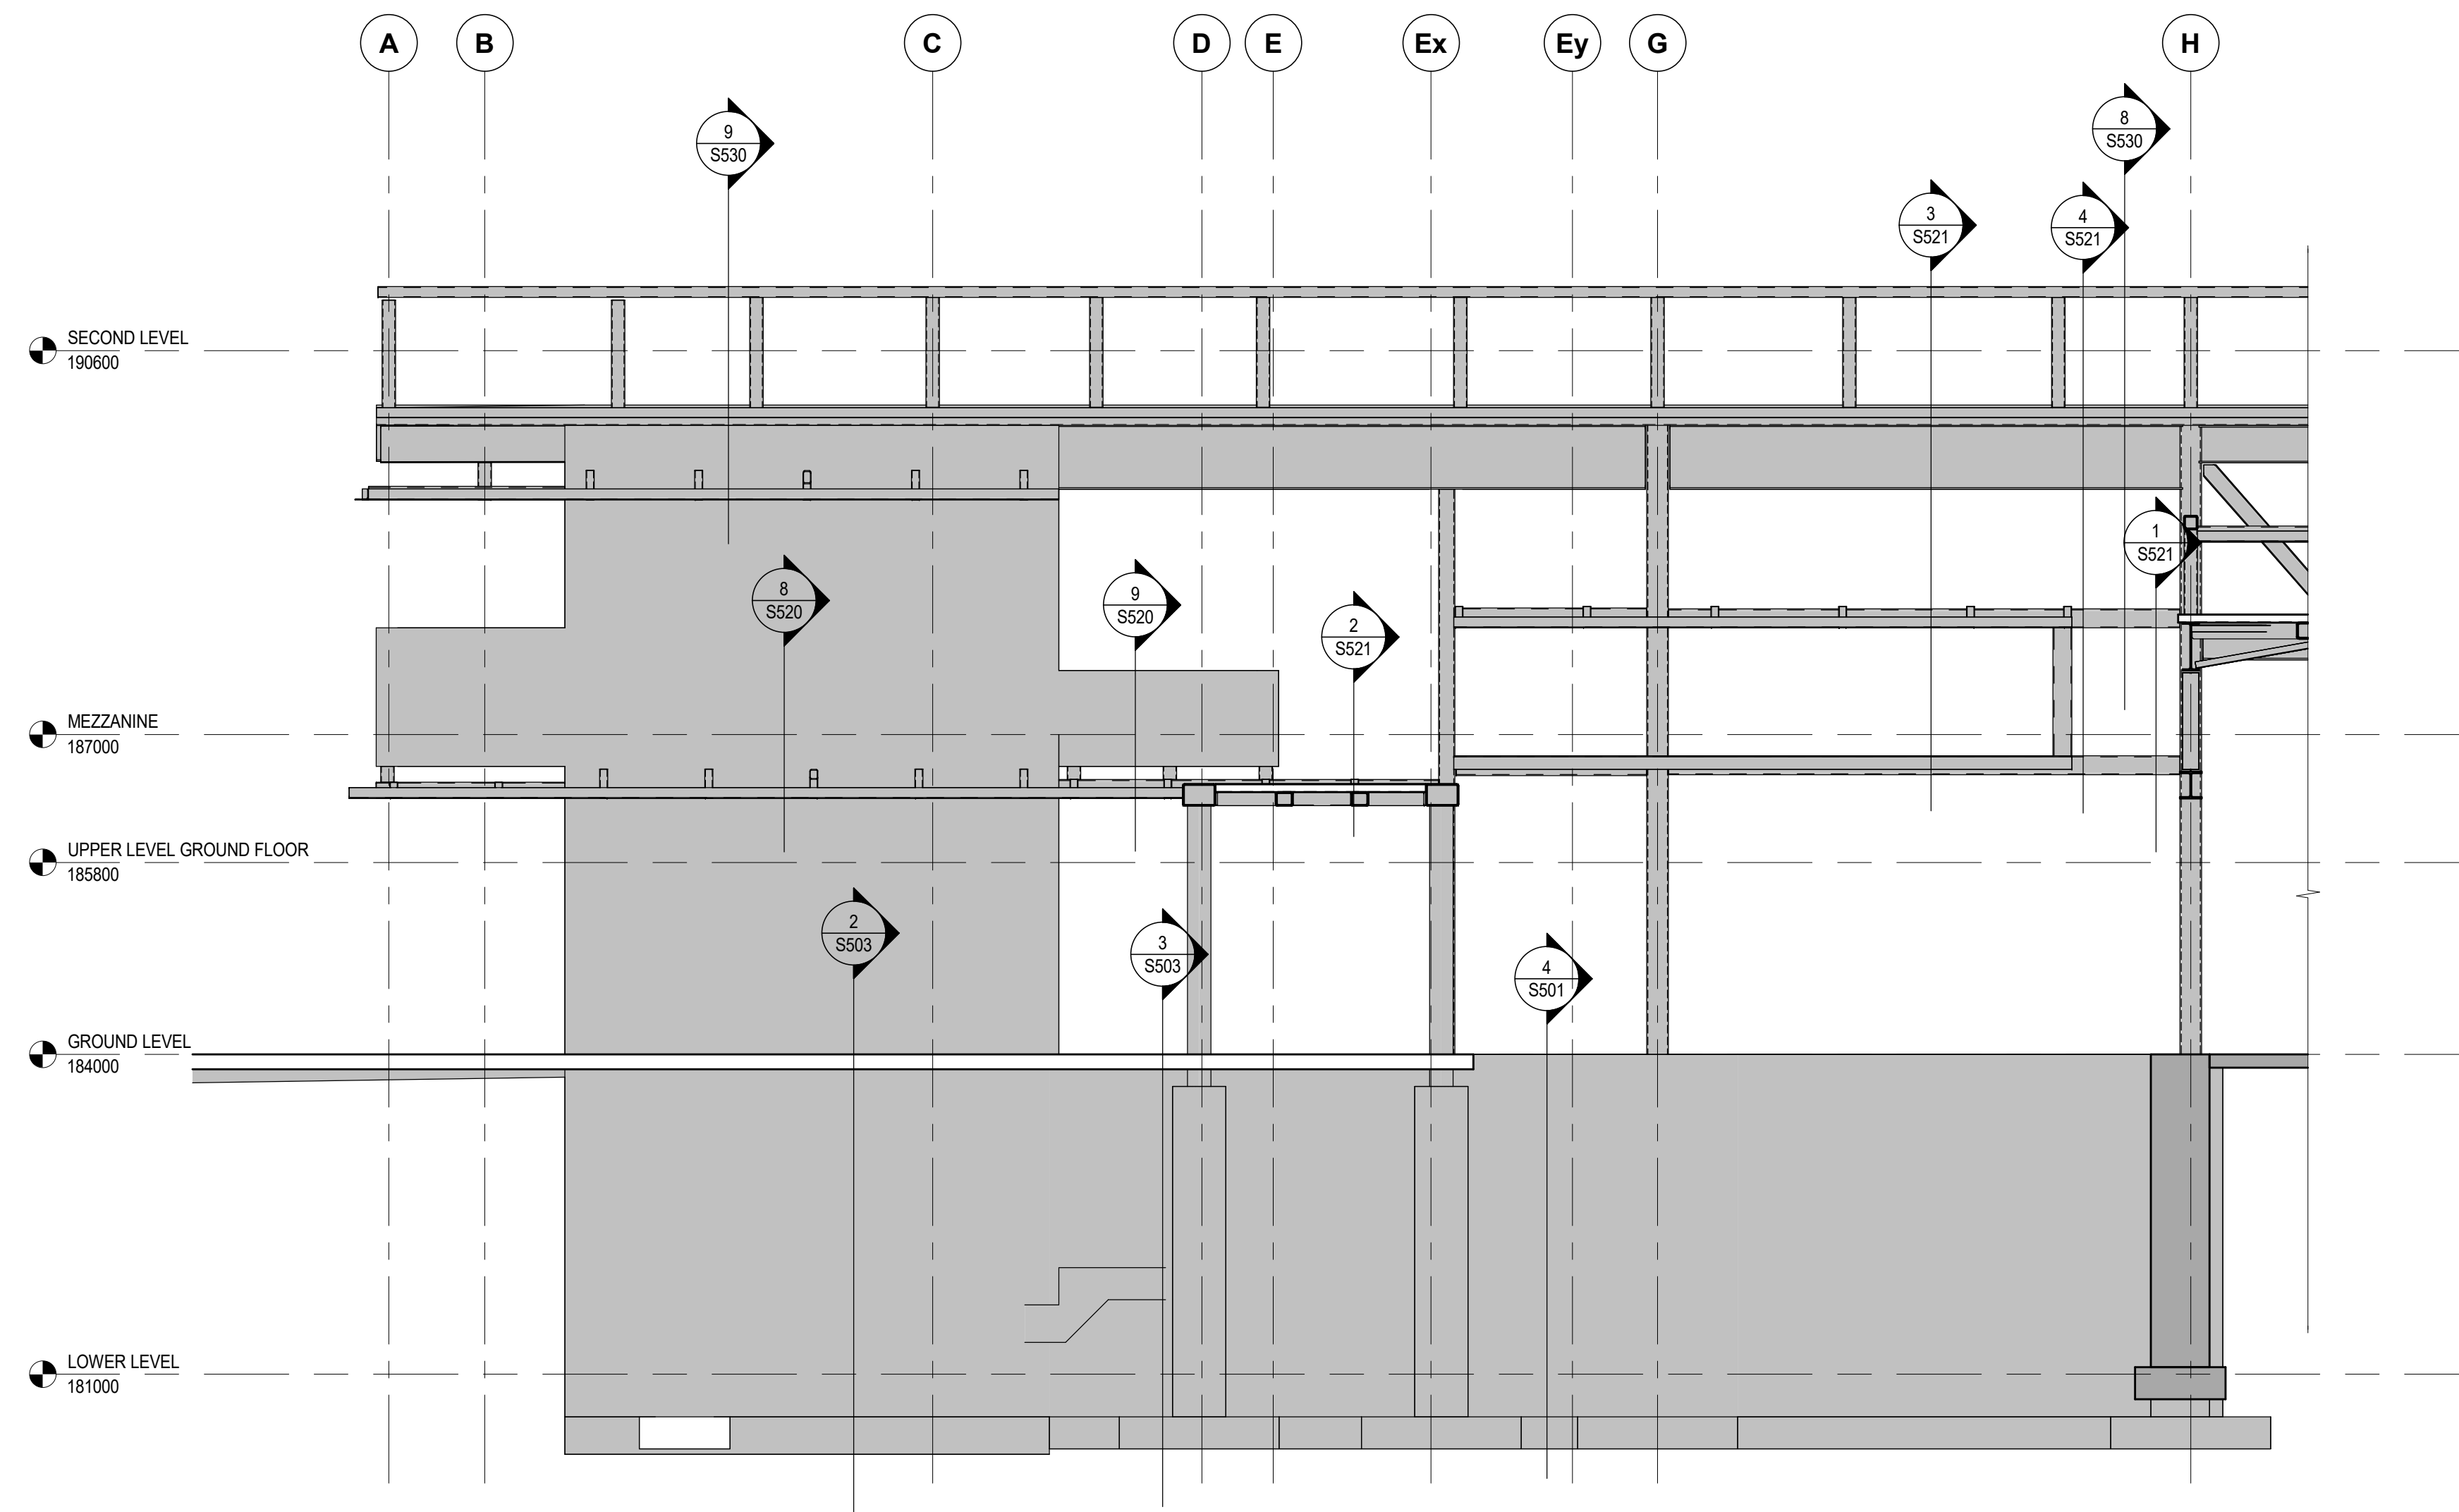1 SECTION
S411 1:503 ELEVATION
S411 1:502 ELEVATION
S411 1:504 ELEVATION
S411 1:50

Key to Detail Location

NO. NO. Detail Number Drawing Number

If this sheet is not 46 7/8" x 33 1/8" (1189 x 841 mm) it is a reduced print - Read dwg. accordingly.

Contractors must check and verify all dimensions on the job and report any discrepancies to the Architect before proceeding with the work.

All prints and specifications are the property of the Architect and must be returned at the completion of the work.

Drawings should not be scaled.

No	Date	Revision/Issued
1	2026-07-15	ISSUED FOR 90% CONSTRUCTION DOCUMENTS
2	2026-07-08	ISSUED FOR TENDER

consultants

architect	CS&P Architects Inc. 2345 Yonge St., Suite 200 Toronto, ON, M4P 2E5 Phone 416.462.5002 Fax 416.462.5040
-----------	---

civil engineer	SCS Consulting Group Ltd. 30 Centurian Drive, Suite 100 Markham, ON, L3R 8B8 Phone 905.475.1800 Fax 905.475.8535
----------------	--

structural engineer	LEA Consulting Ltd. 40 University Ave., Suite 503 Toronto, ON, M5J 1T1 Phone 905.470.0015
---------------------	--

mechanical engineer	Smith + Andersen 4211 Yonge Street Toronto, ON, M2P 2A9 Phone 416.487.8151
---------------------	---

electrical engineer	Smith + Andersen 4211 Yonge Street Toronto, ON, M2P 2A9 Phone 416.487.8151
---------------------	---

landscape architect	Quinn Design Associates Inc. 180 John Street Toronto, ON, M5T 1X5 Phone 416.962.8700
---------------------	---




THE STERLING HALL SCHOOL

99 Cartwright Avenue, Toronto, ON M6A 1V4


BUILDING
ELEVATIONS

scale:	1:50
date:	2026-07-08
drawn:	H.R.
checked by:	E.C.
project number:	22317
drawing number:	S411

Revision: 2

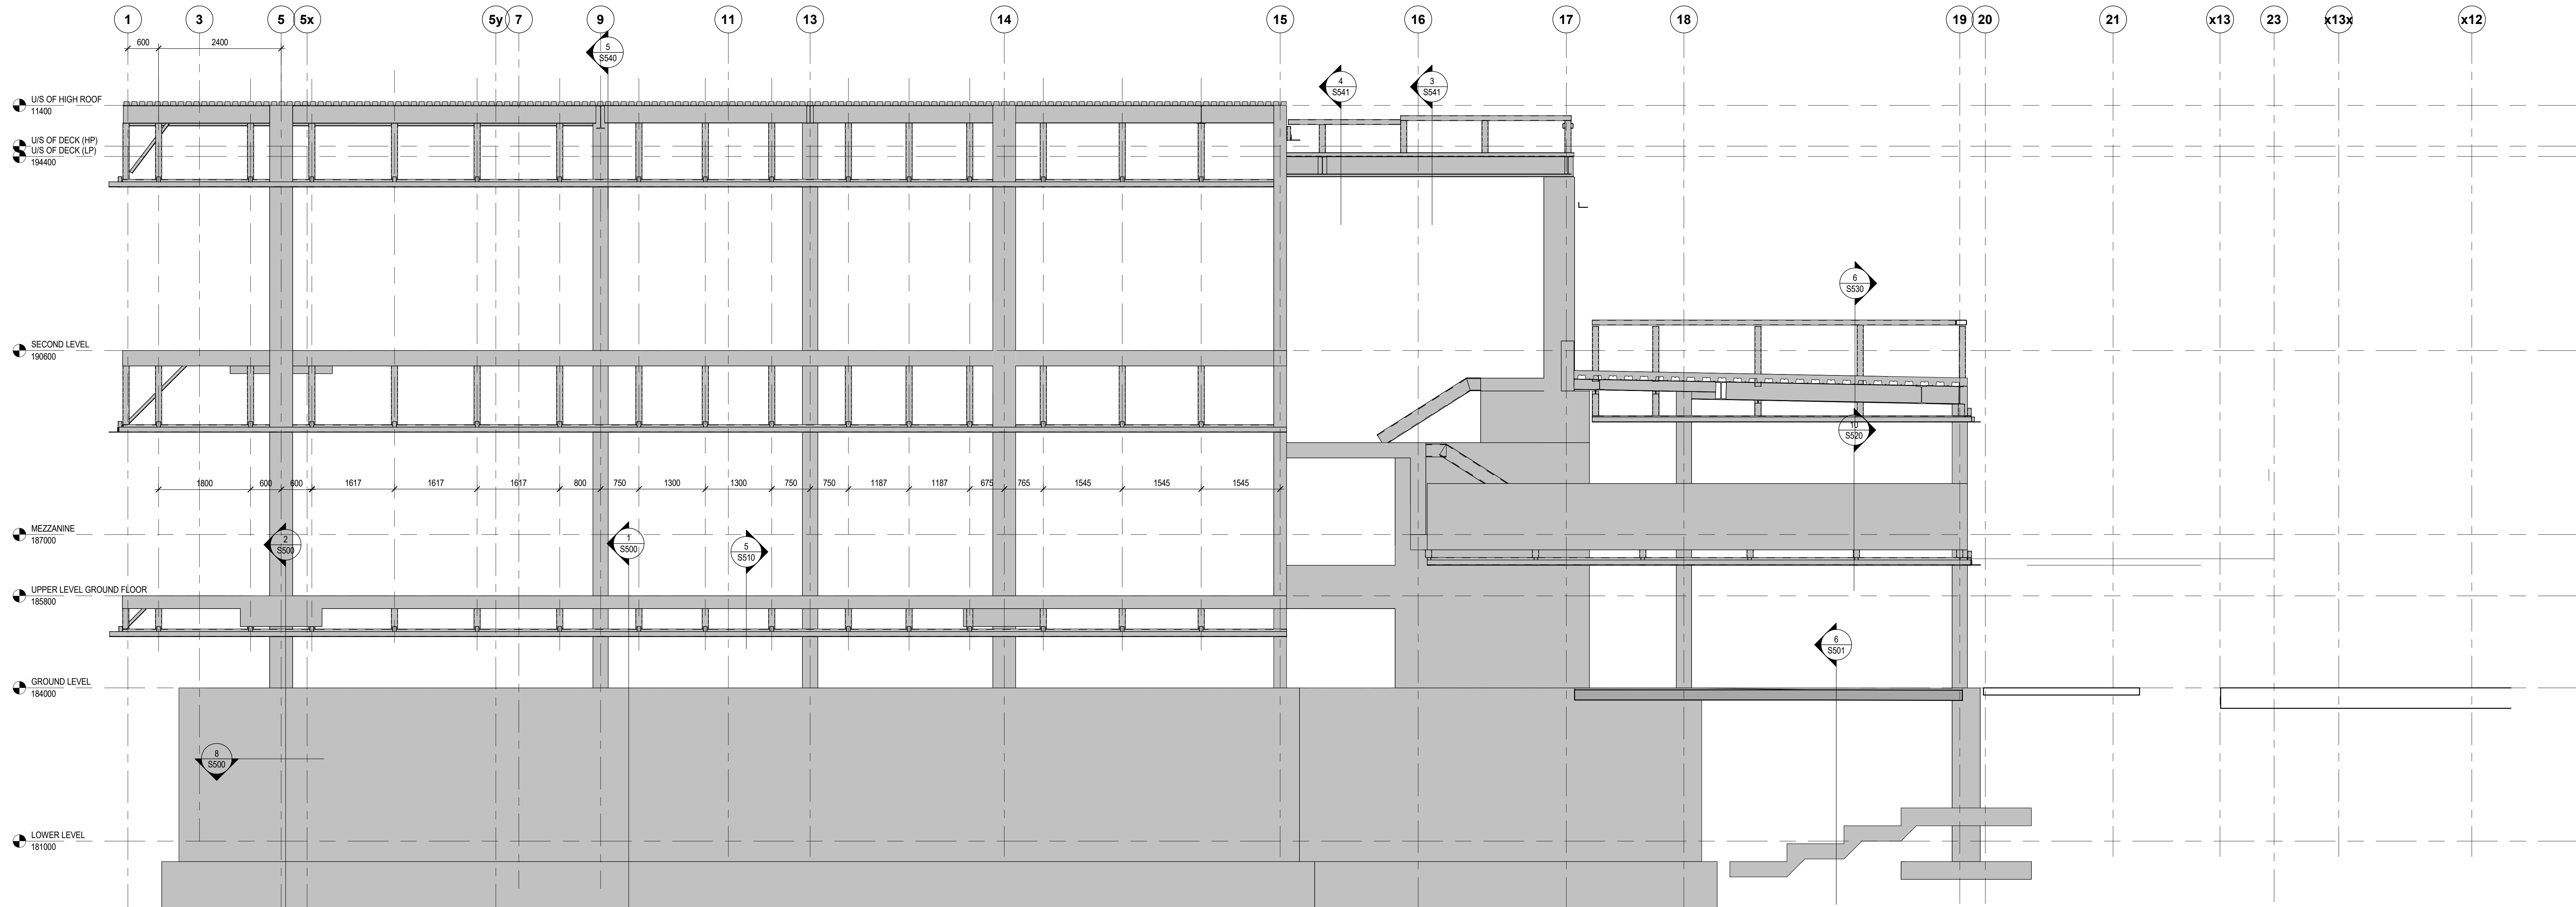

1 ELEVATION
S412 1:50

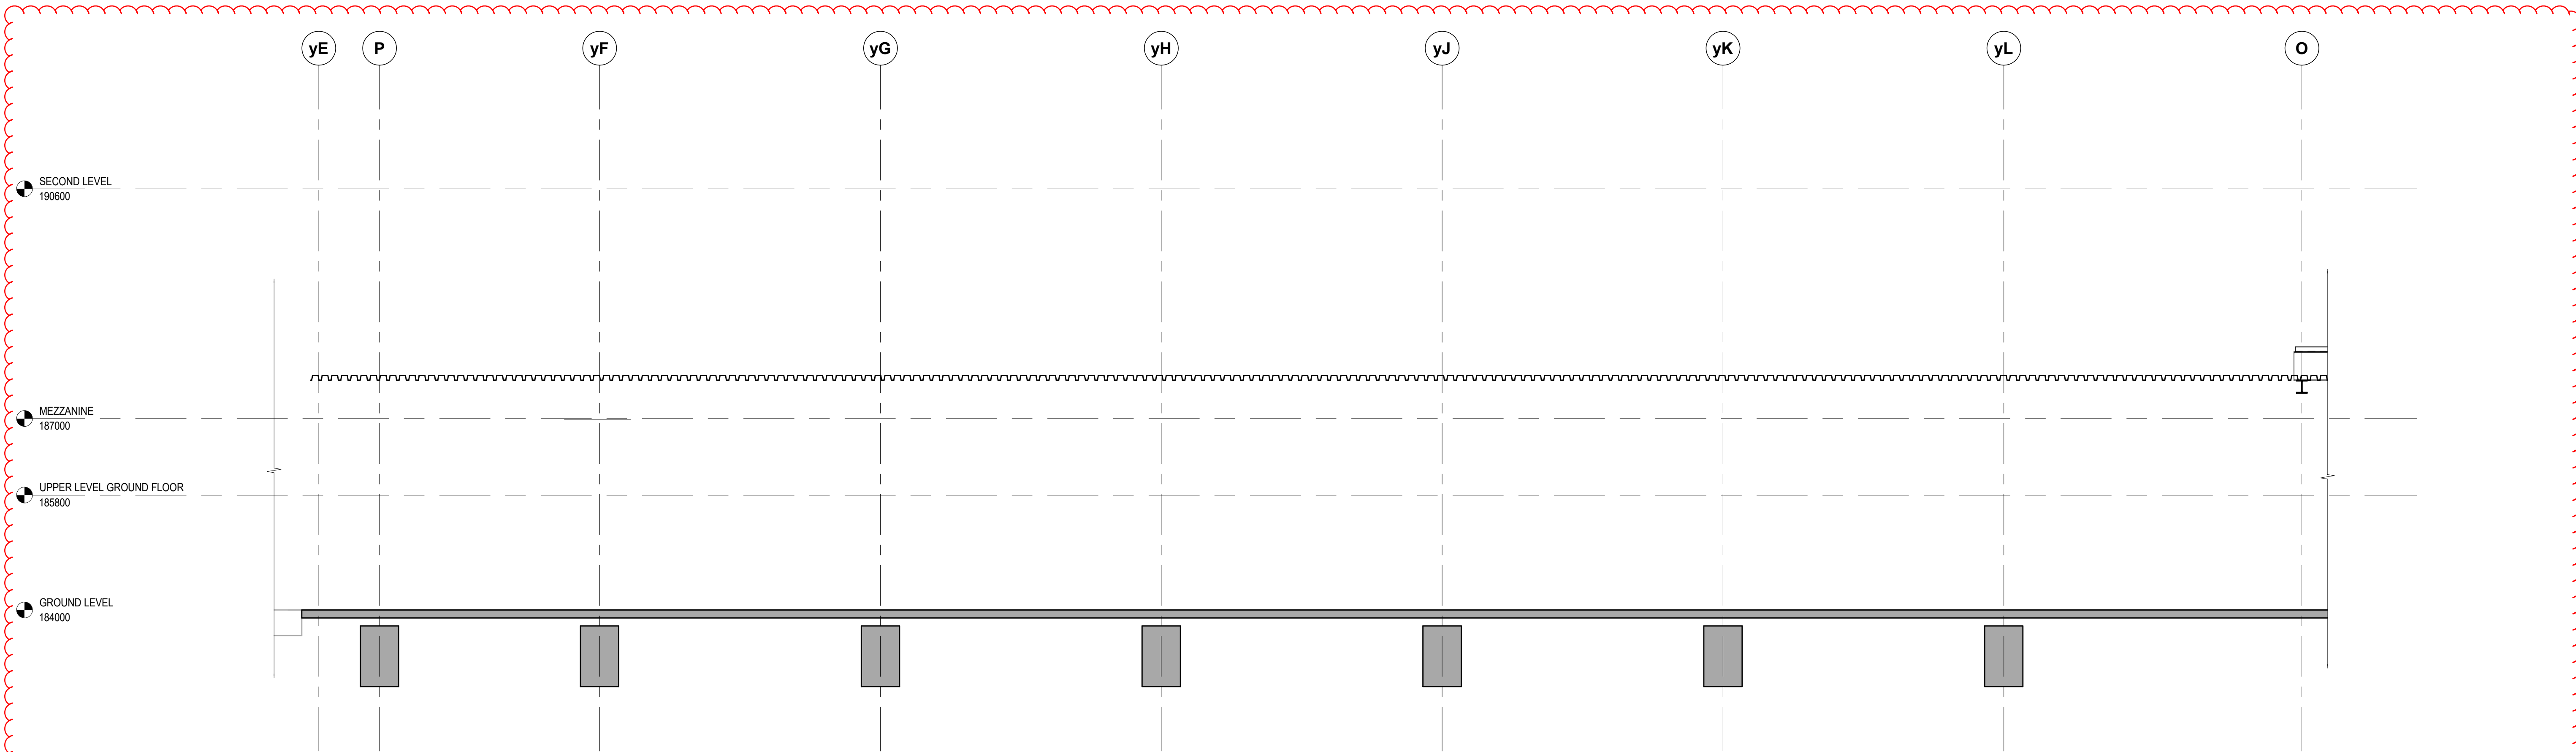

2 ELEVATION
S412 1:50









consultants	
architect	CS&P Architects Inc. 2345 Yonge St., Suite 200 Toronto, ON, M4P 2E5 Phone 416.462.5002 Fax 416.462.5040
civil engineer	SCS Consulting Group Ltd. 30 Centurian Drive, Suite 100 Markham, ON, L3R 8B8 Phone 905.475.1800 Fax 905.475.8555
structural engineer	LEA Consulting Ltd. 40 University Ave., Suite 503 Toronto, ON, M5J 1T1 Phone 905.470.0015
mechanical engineer	Smith + Andersen 4211 Yonge Street Toronto, ON, M2P 2A9 Phone 416.487.8151
electrical engineer	Smith + Andersen 4211 Yonge Street Toronto, ON, M2P 2A9 Phone 416.487.8151
landscape architect	Quinn Design Associates Inc. 180 John Street Toronto, ON, M5T 1X5 Phone 416.962.8700



THE STERLING HALL SCHOOL
99 Cartwright Avenue, Toronto, ON M6A 1V4

BUILDING ELEVATIONS

scale: 1:50
date: 2026-07-08
drawn: H.R.
checked by: E.C.
project number: 22317
drawing number: S412
Revision: 2

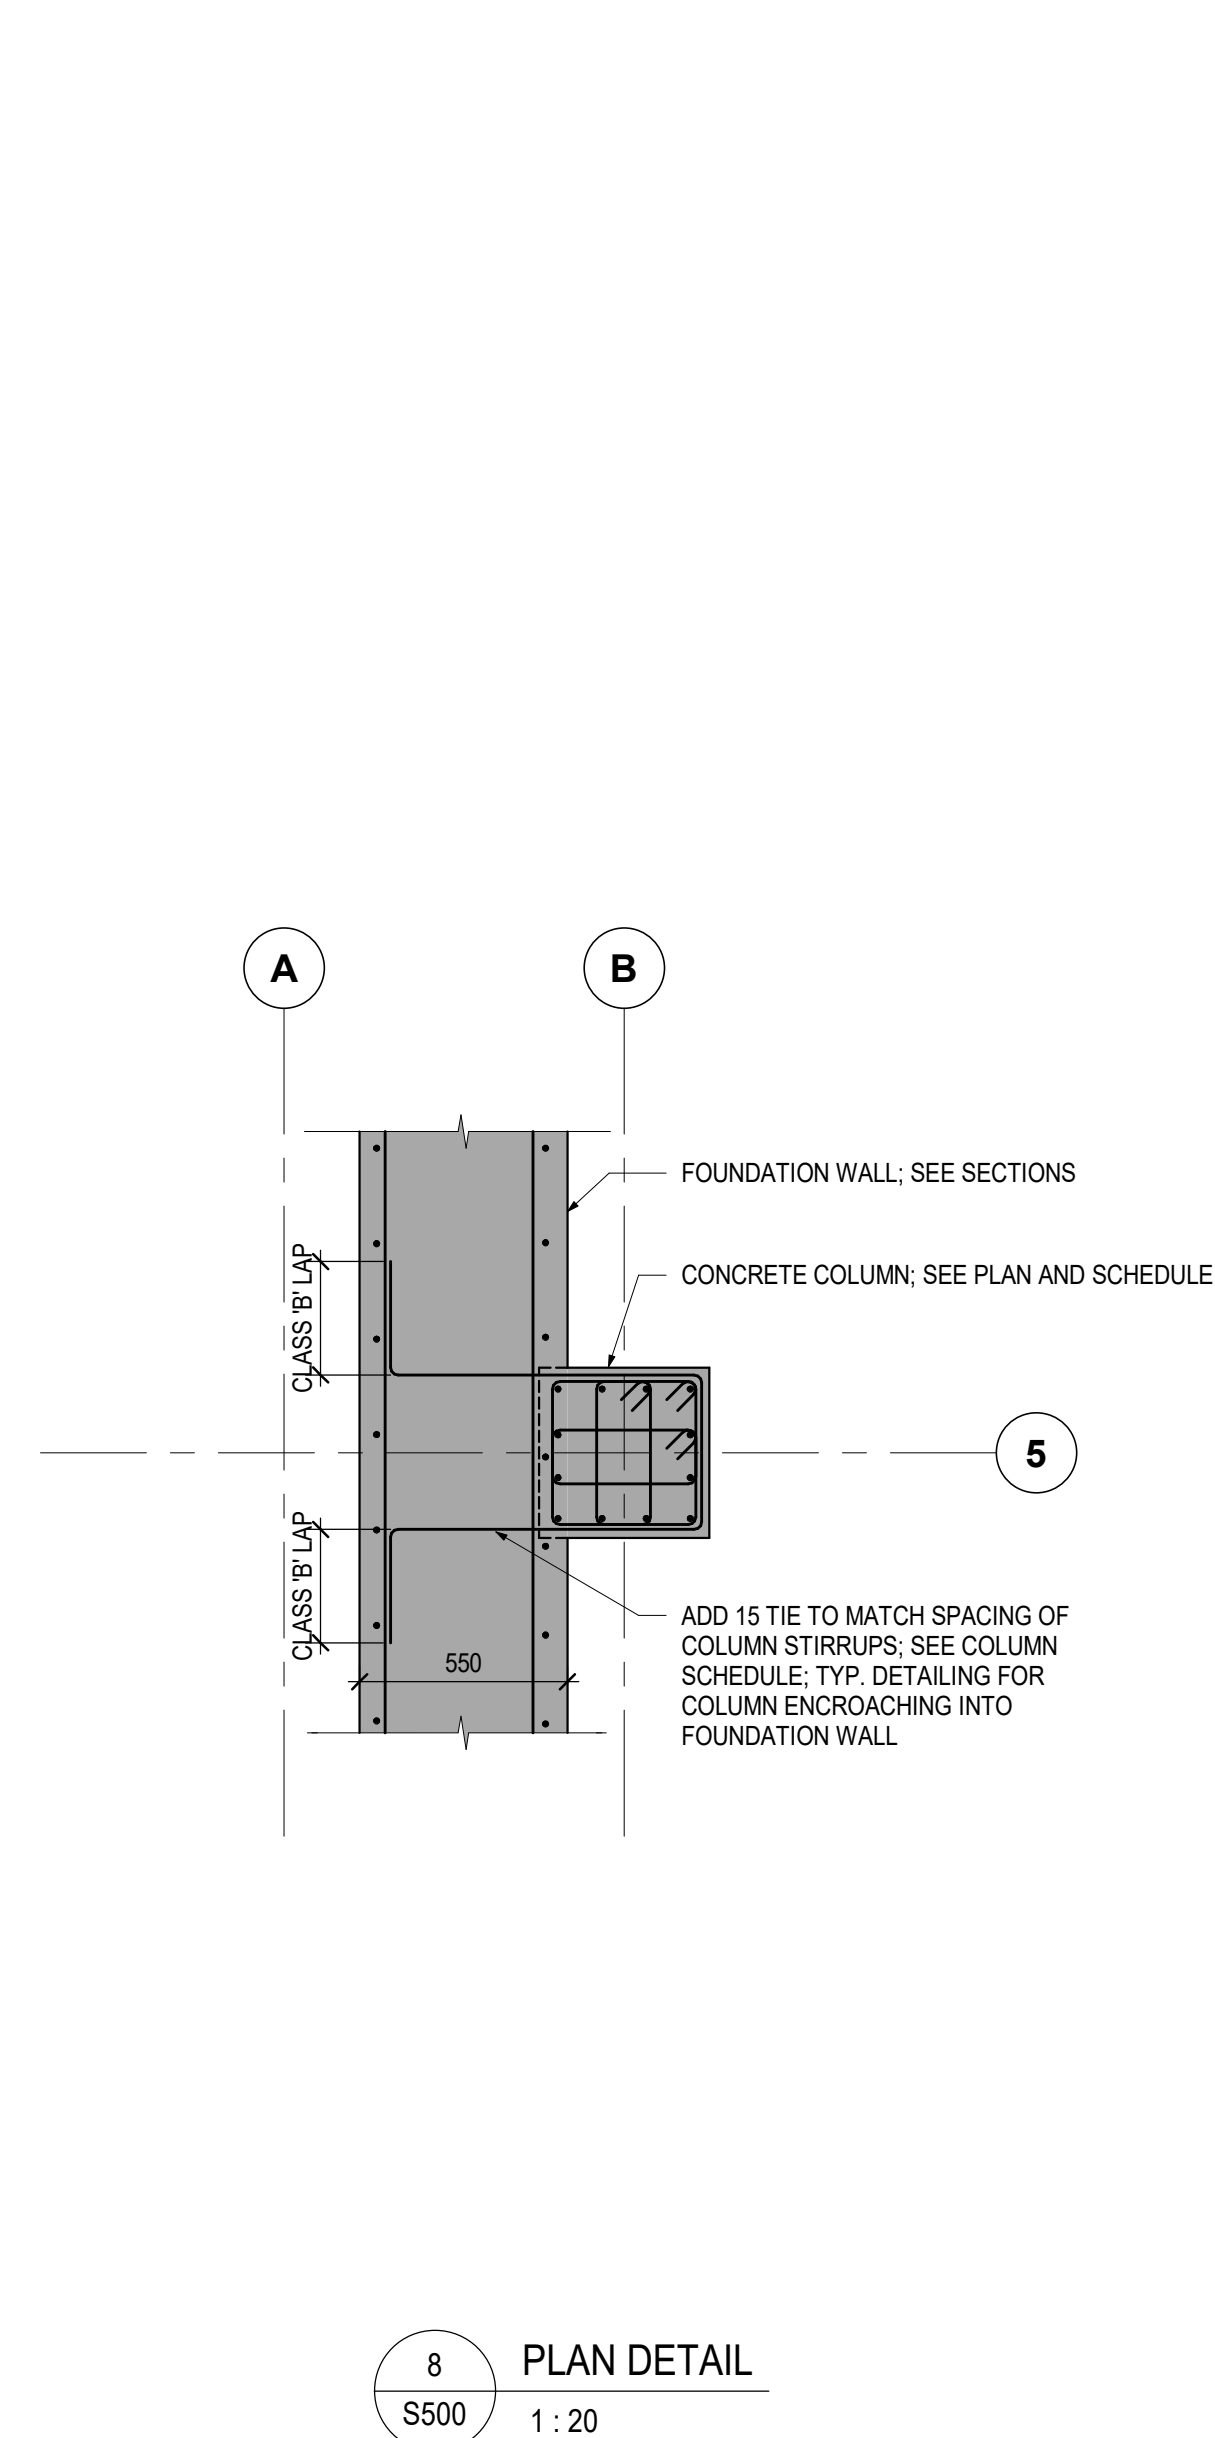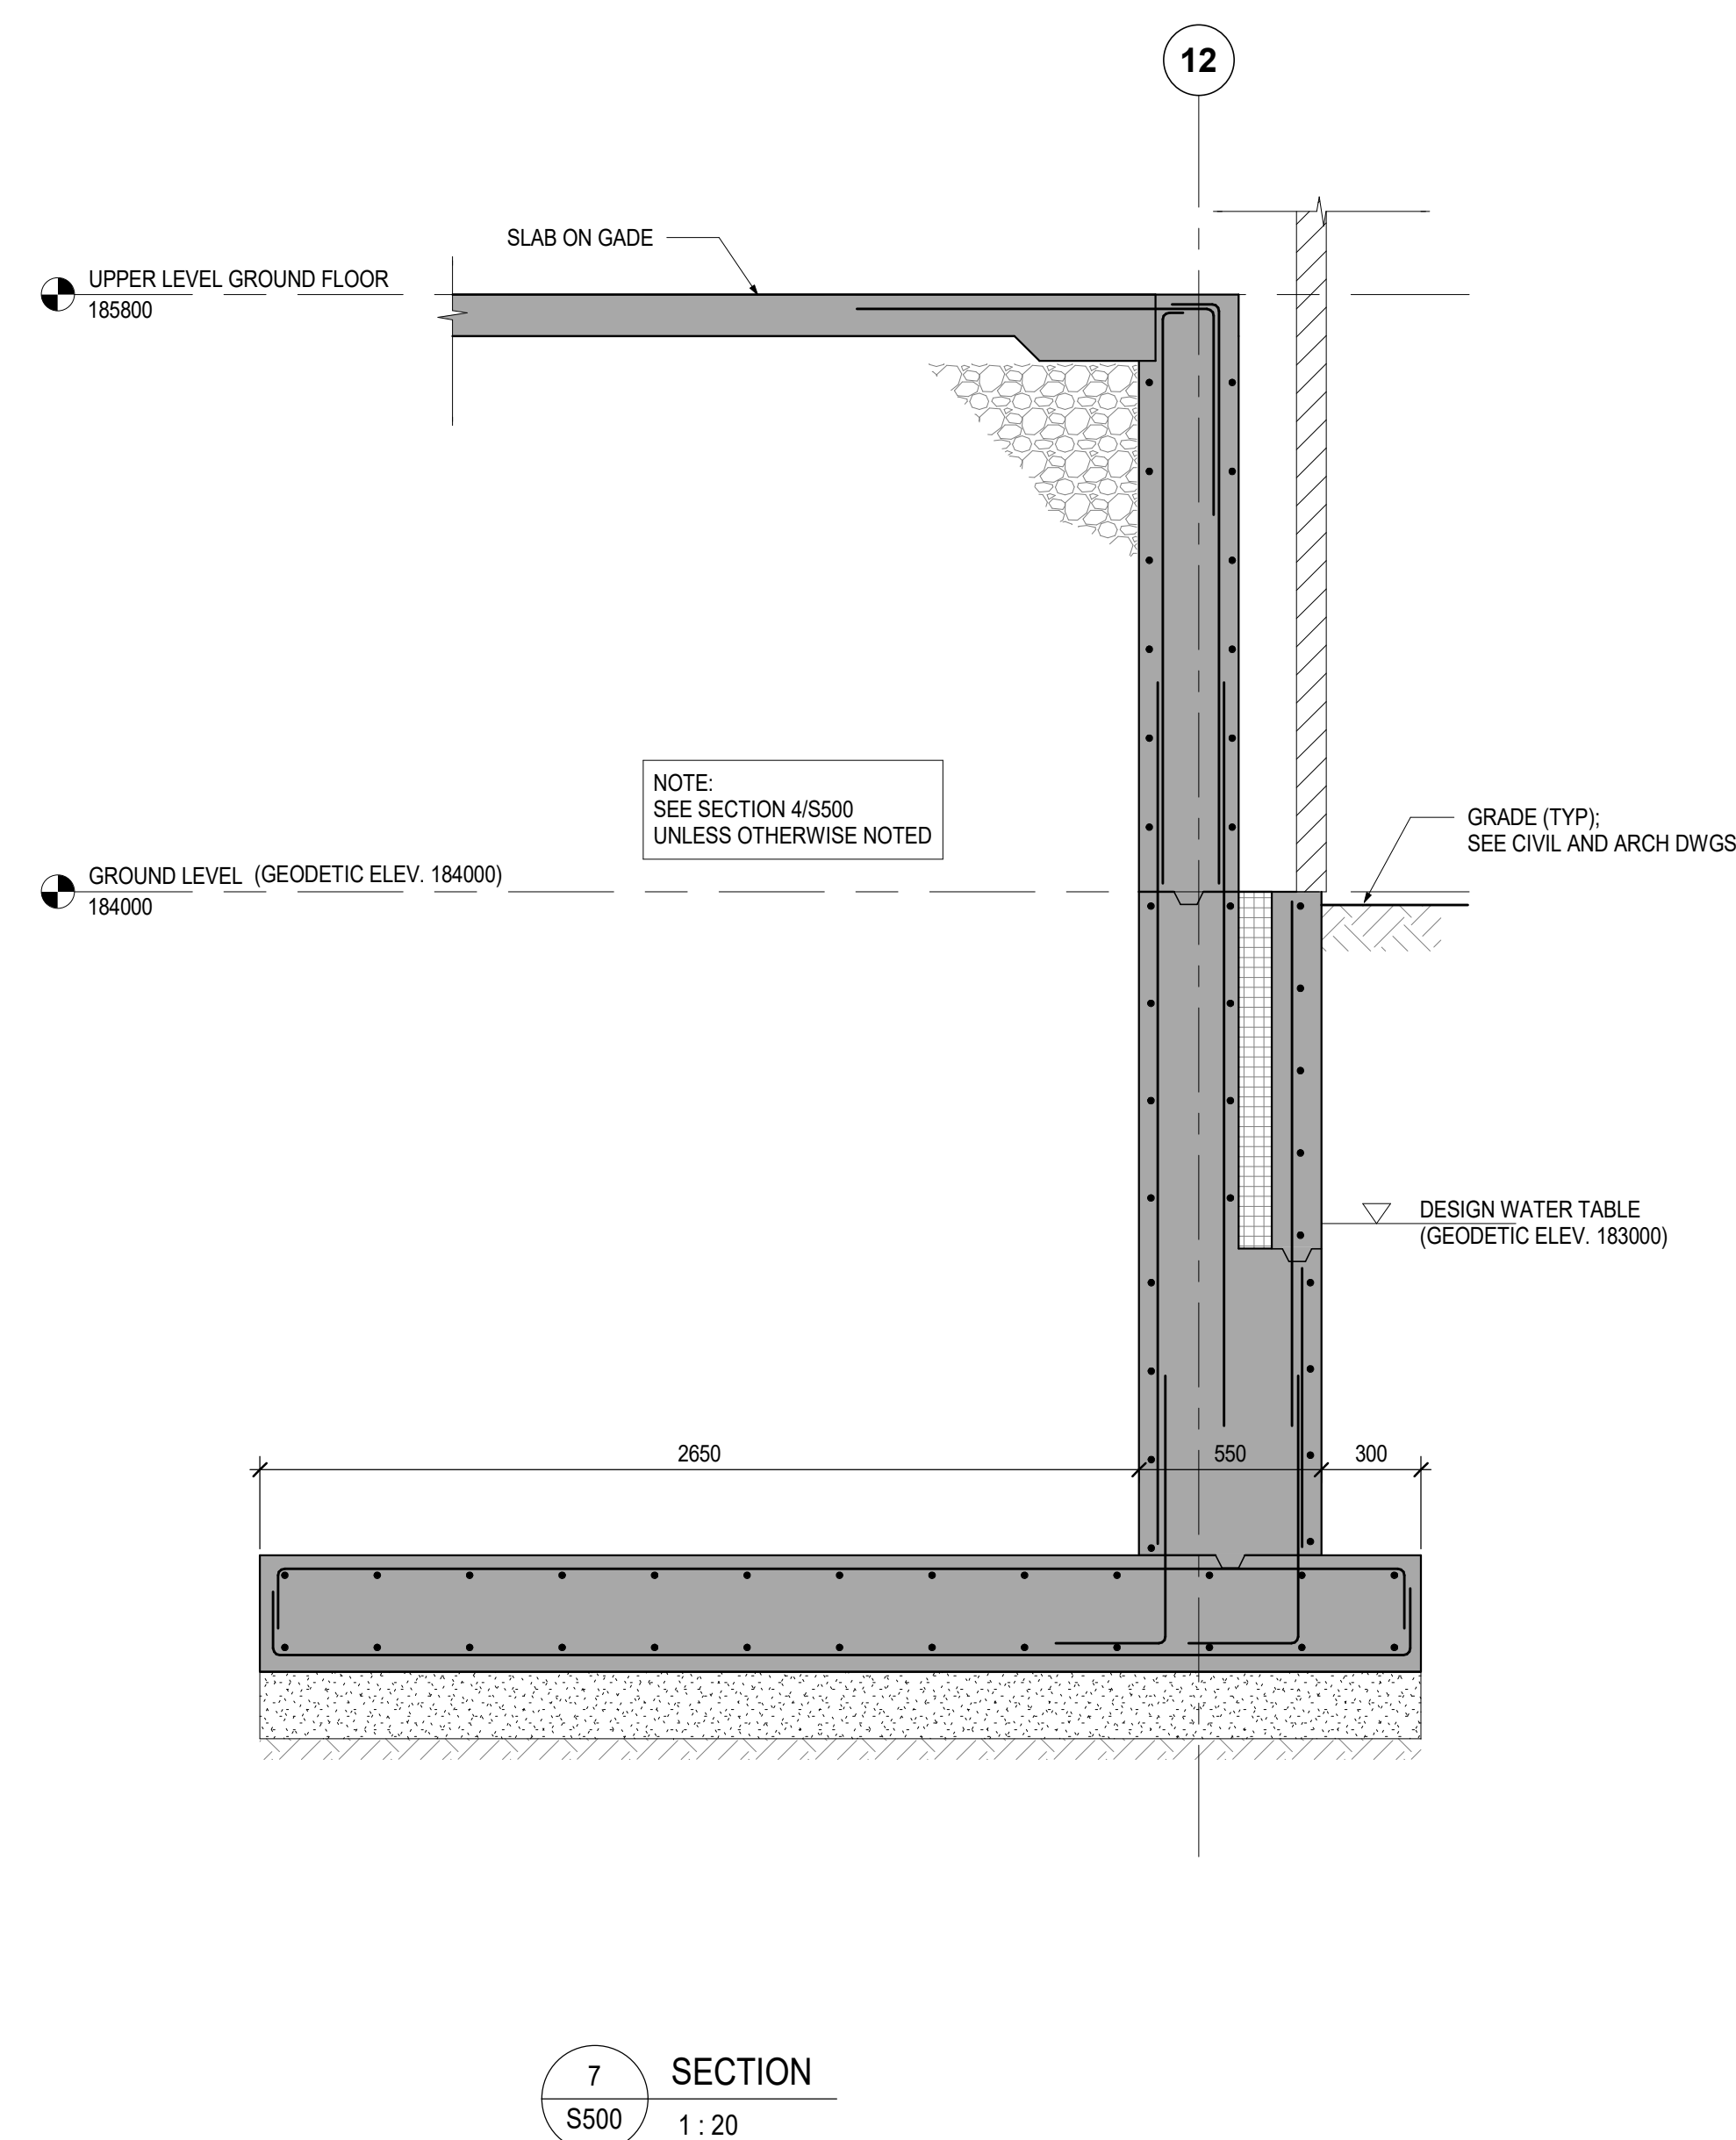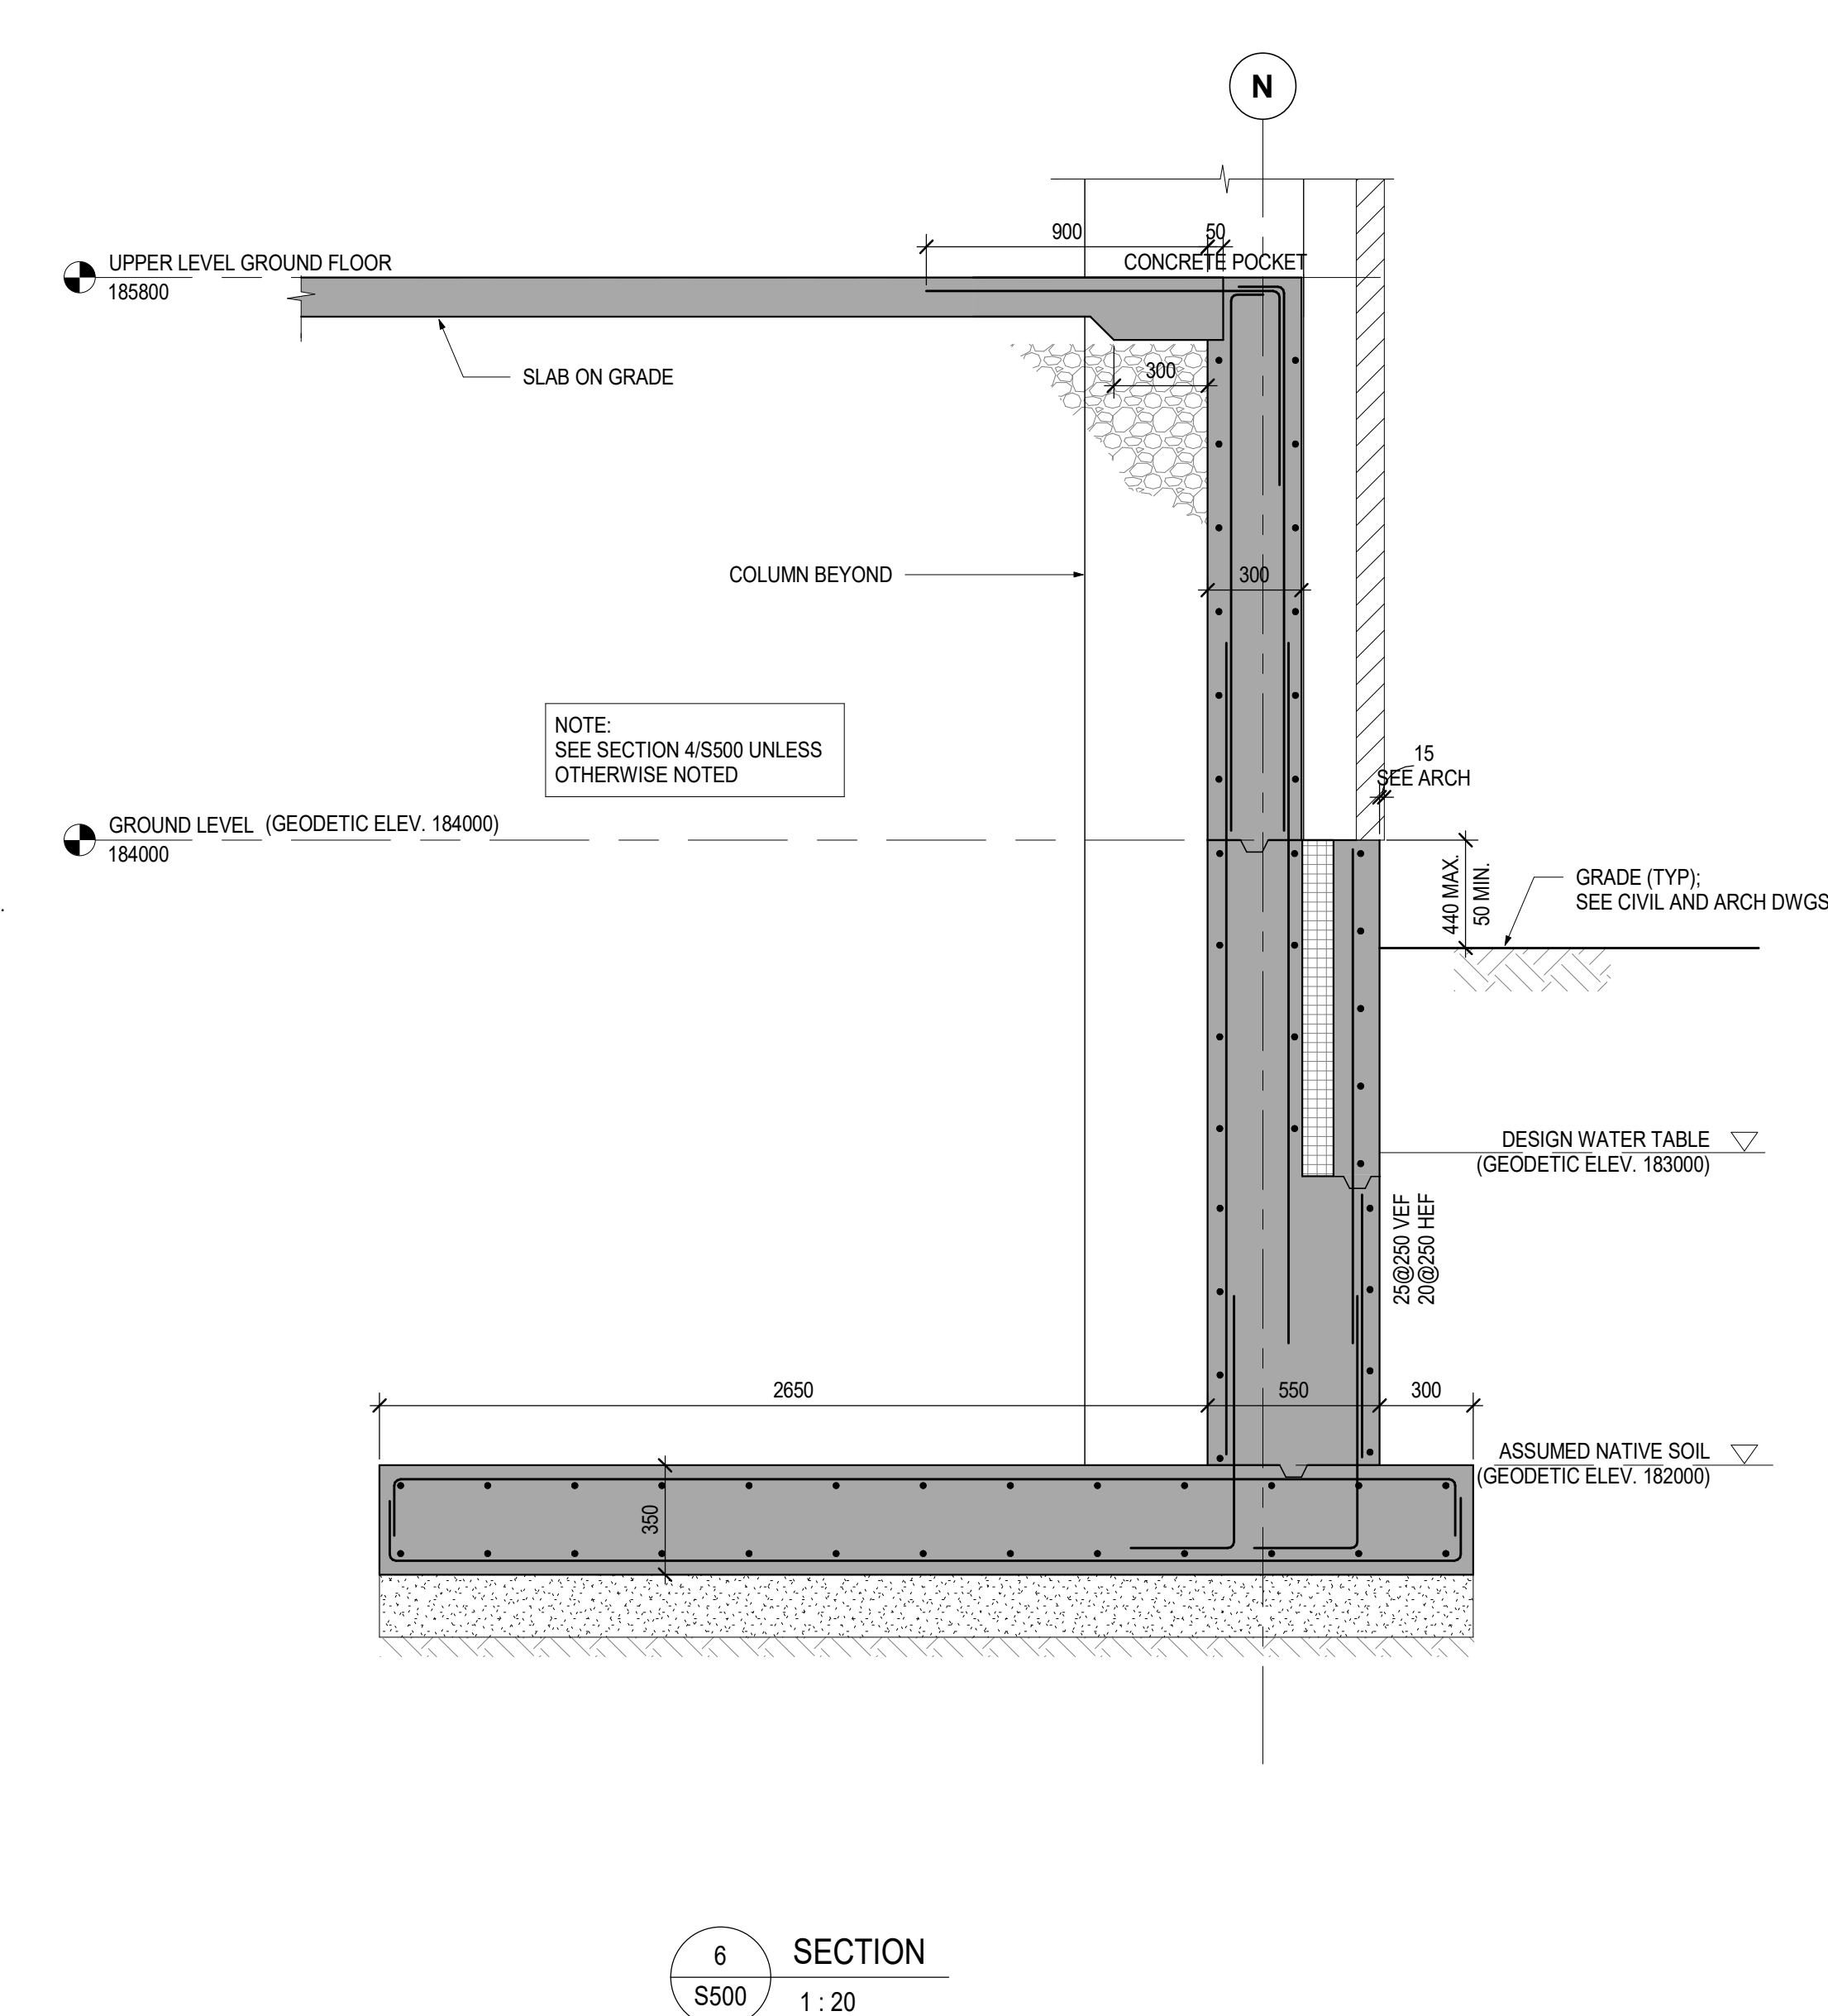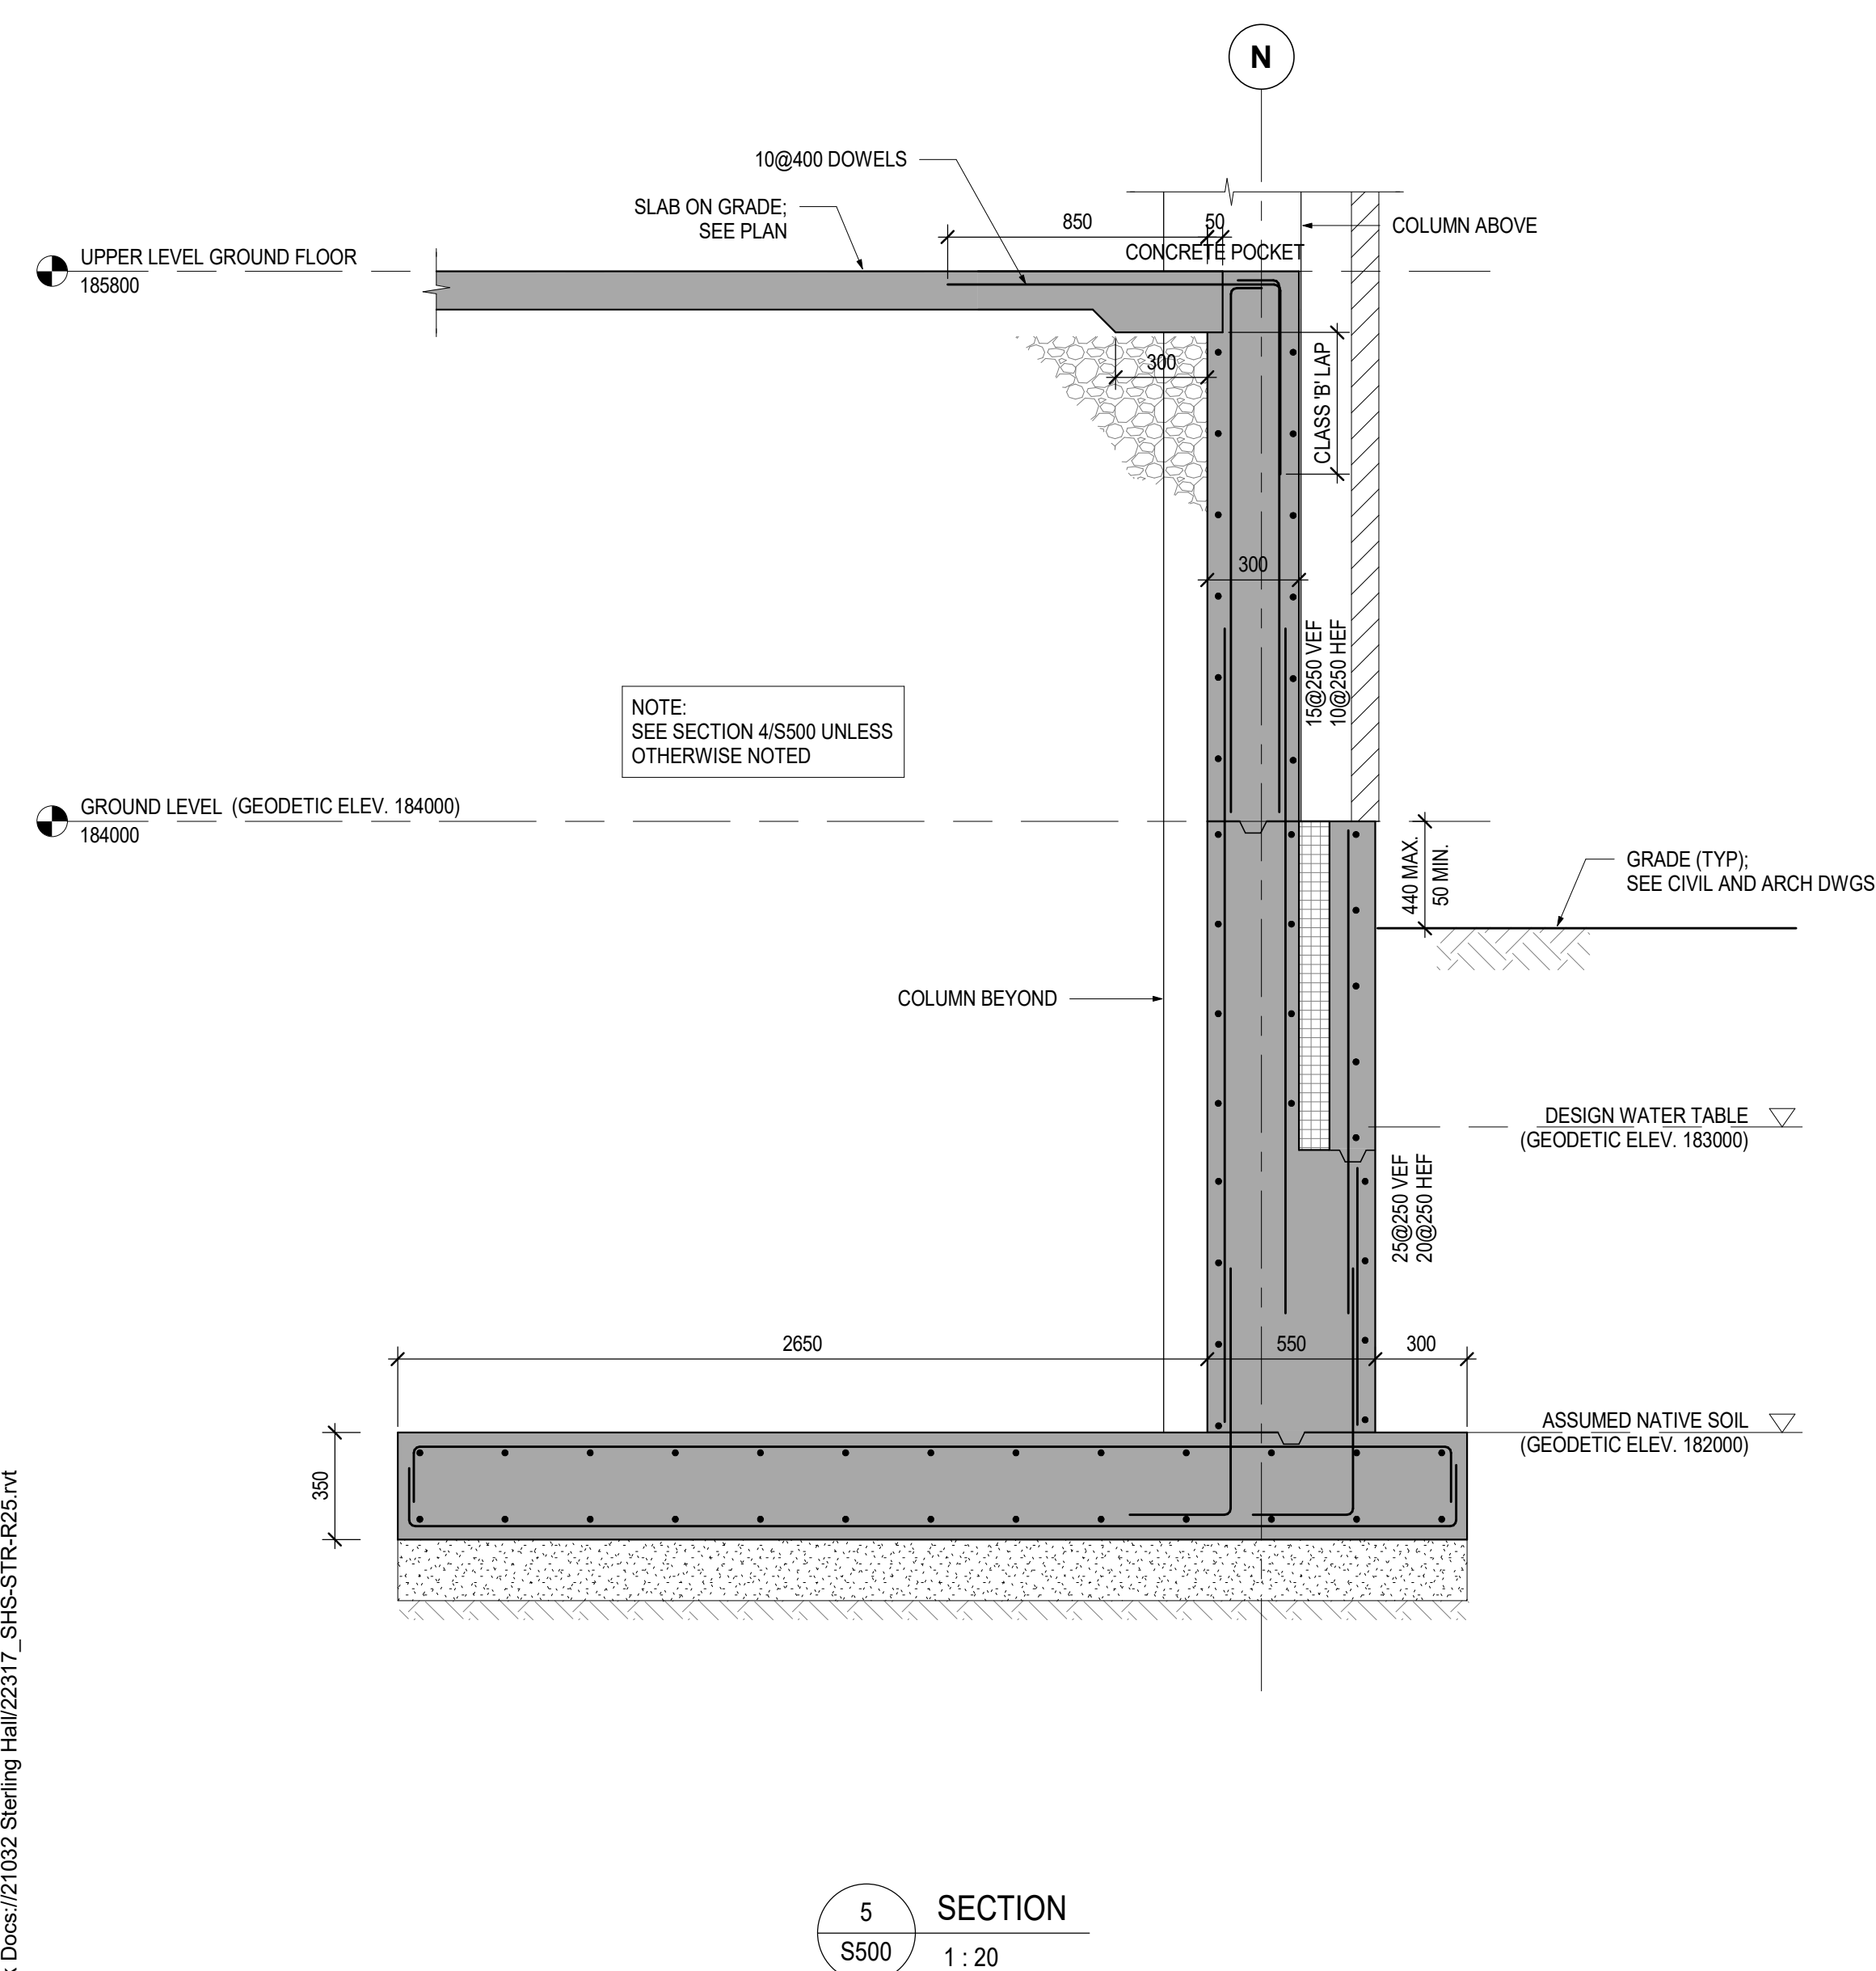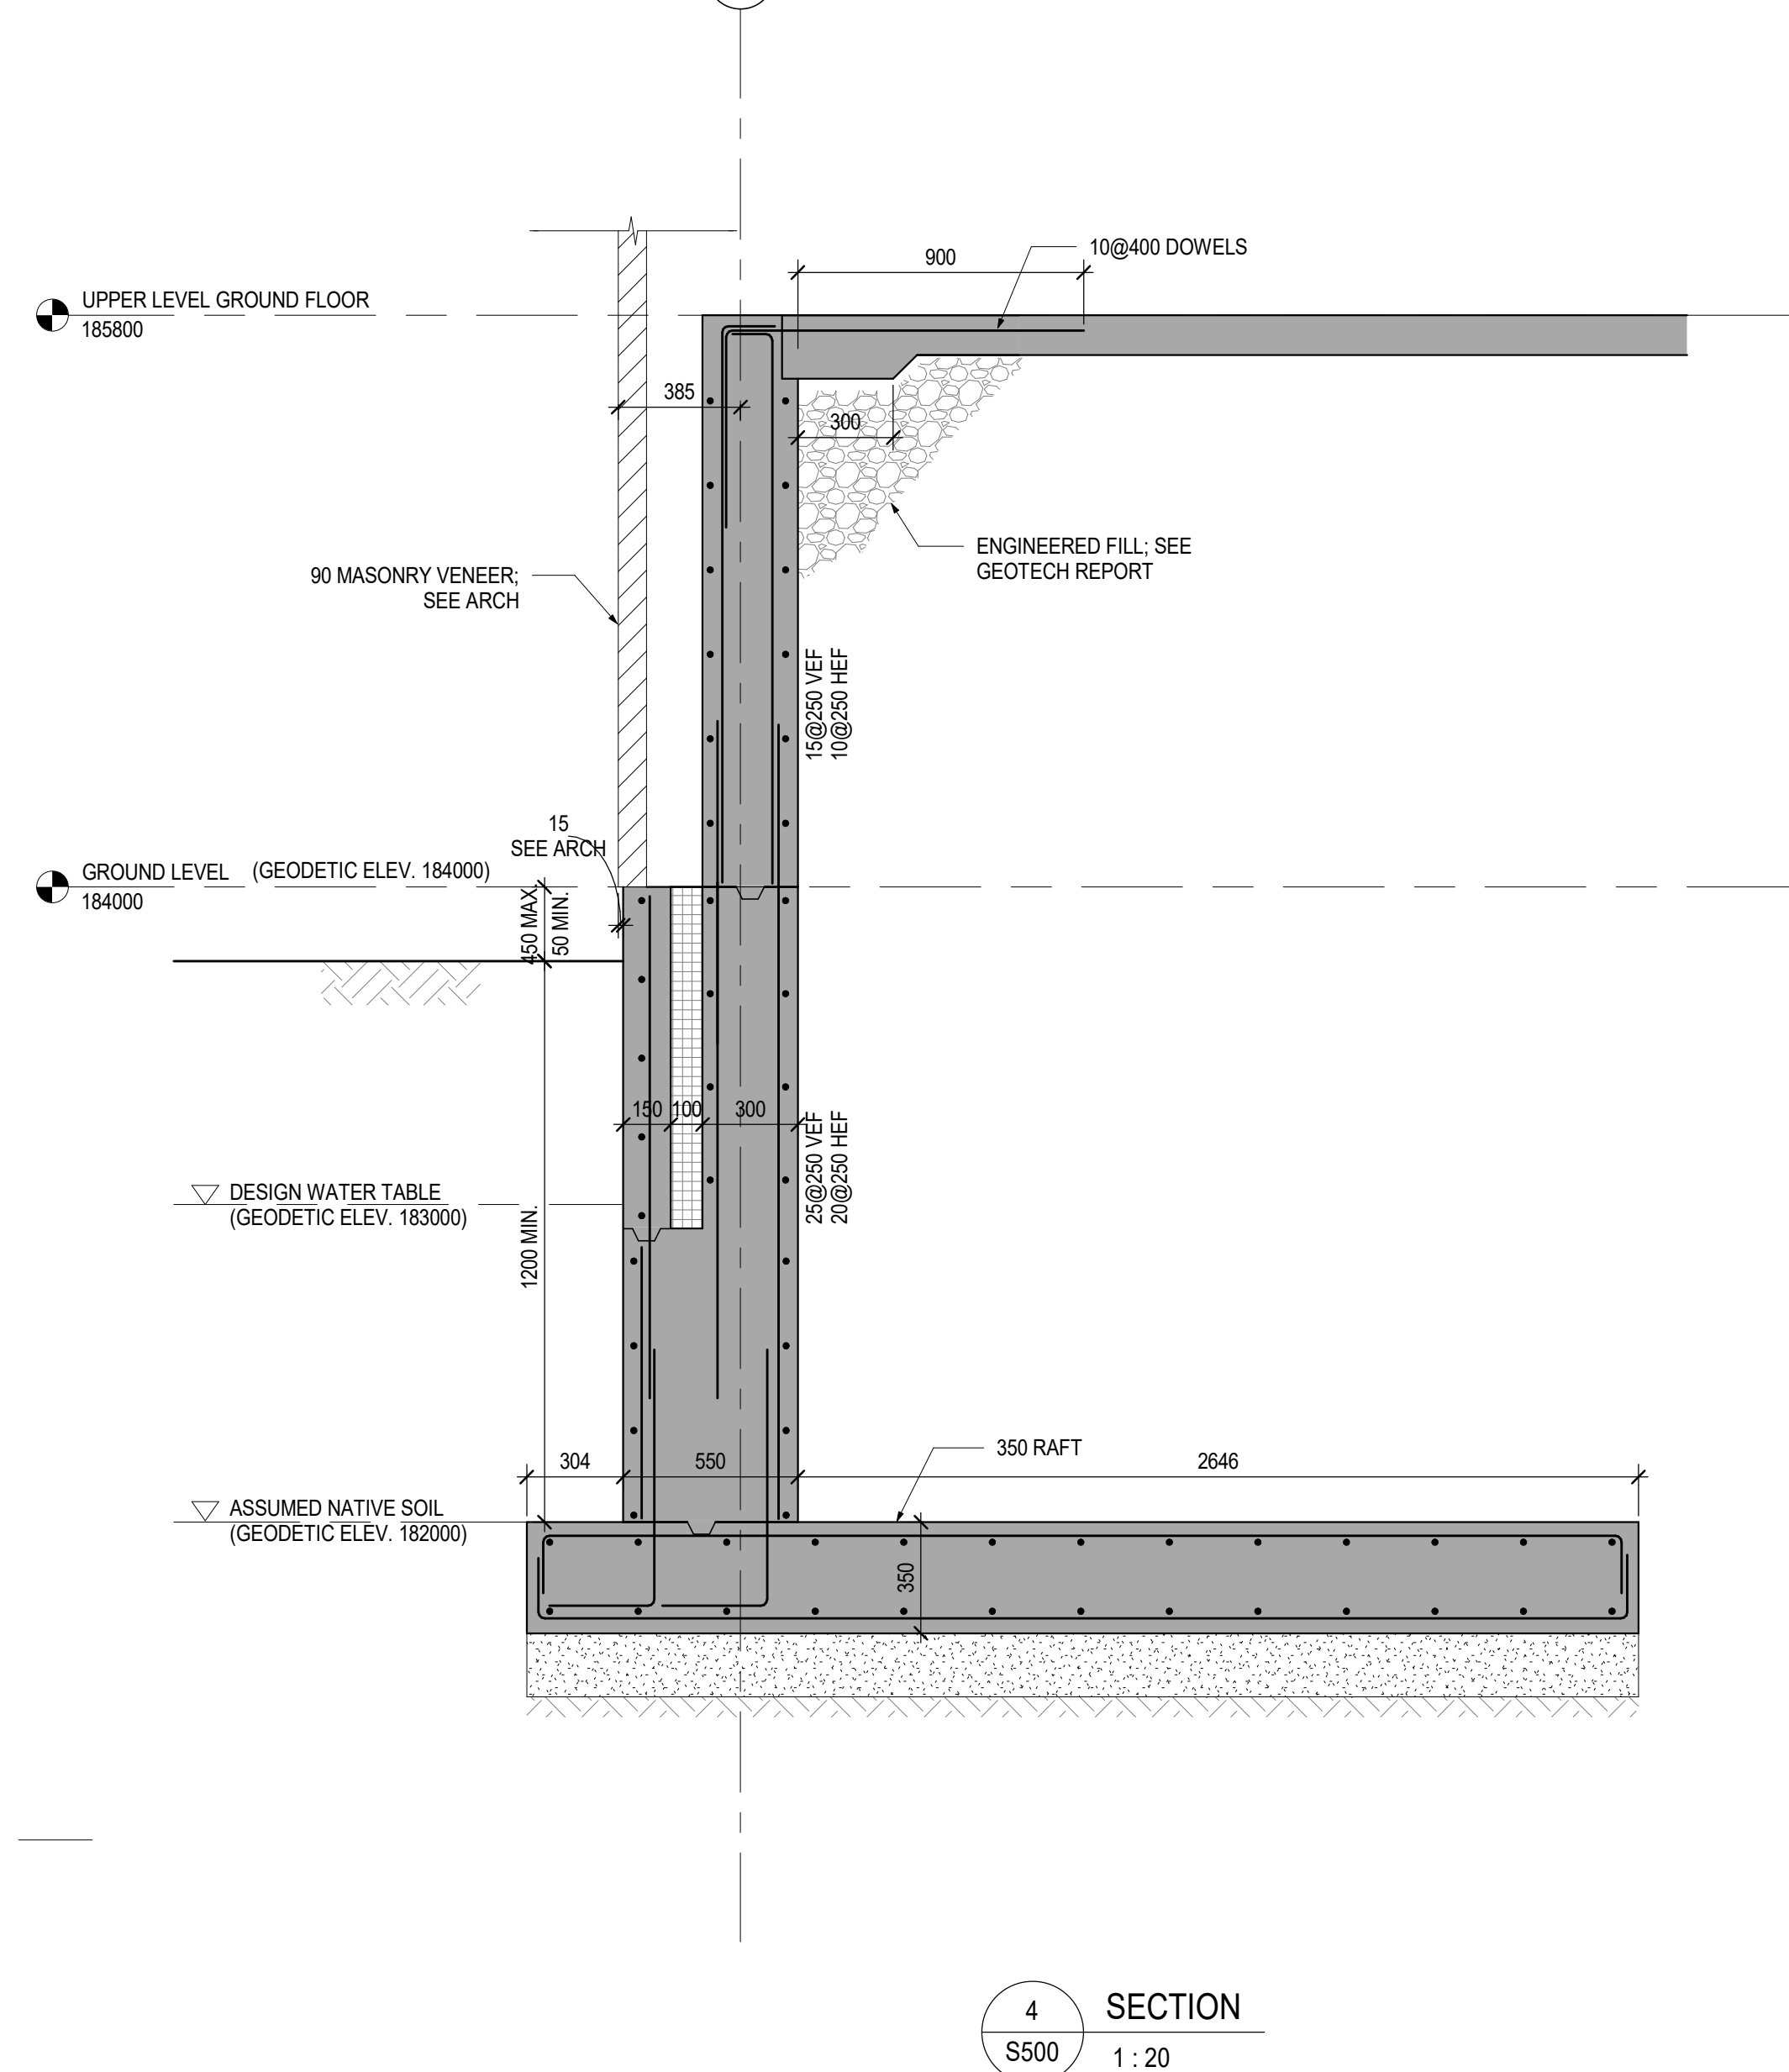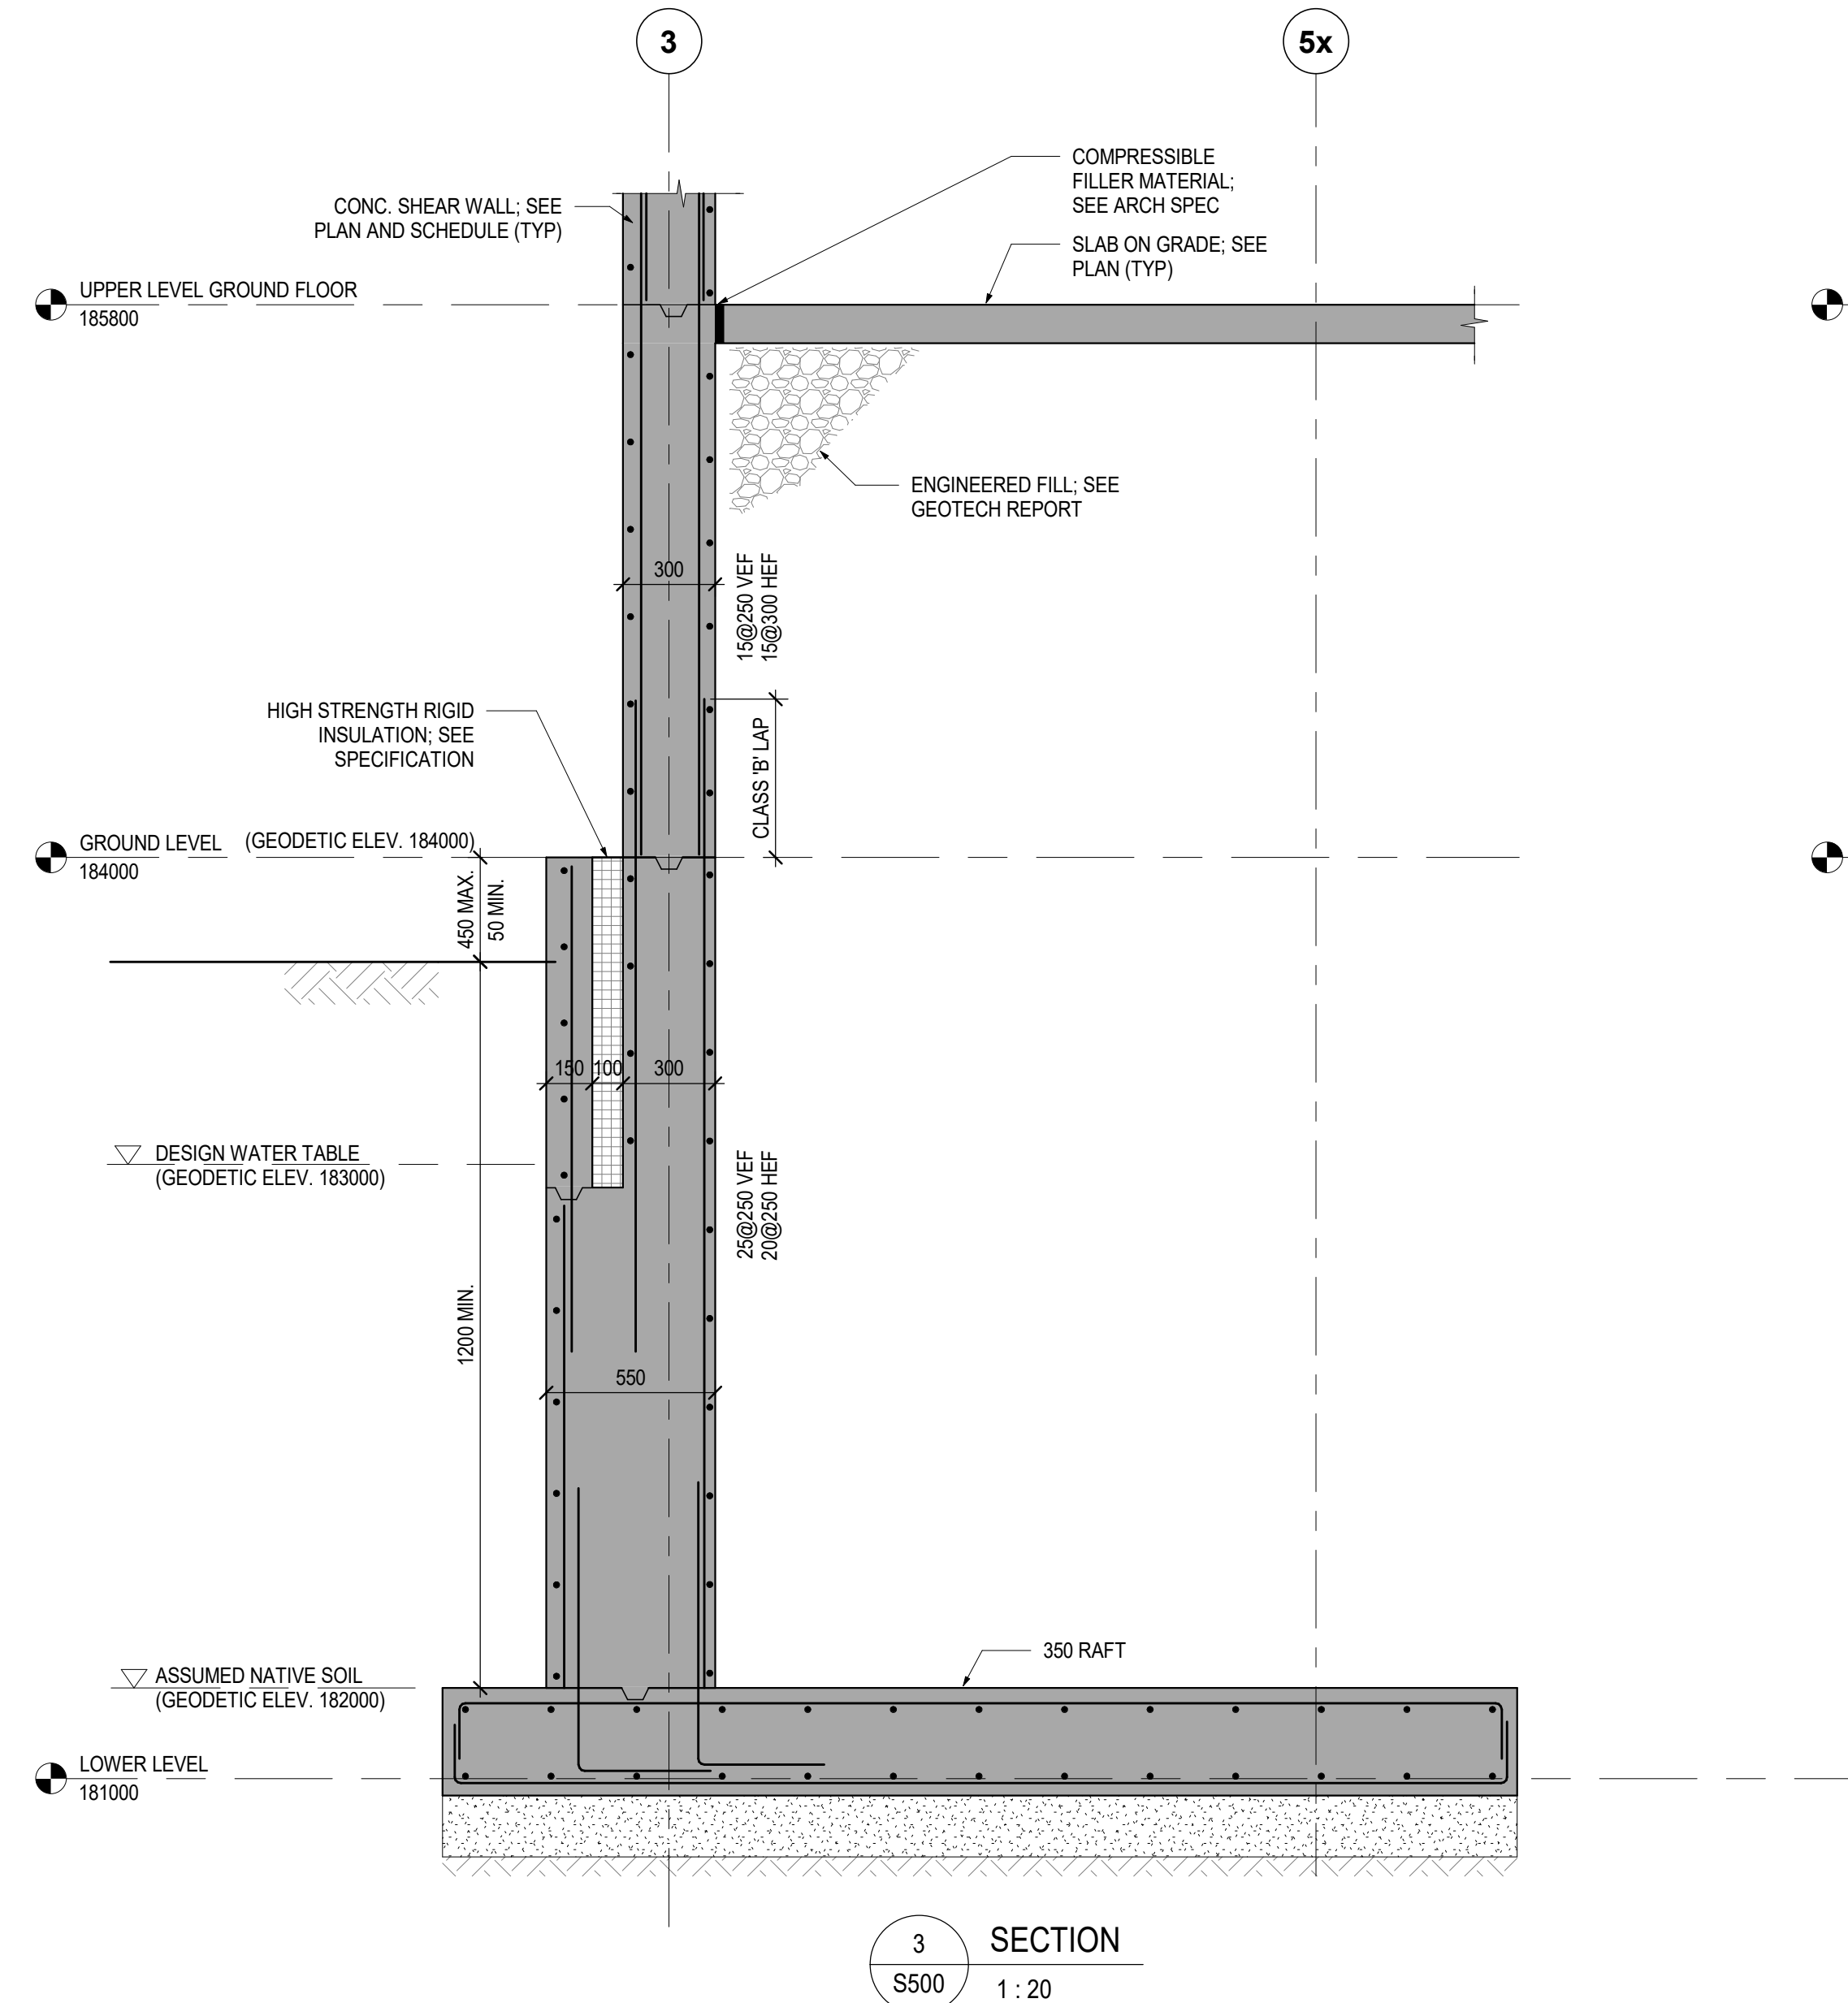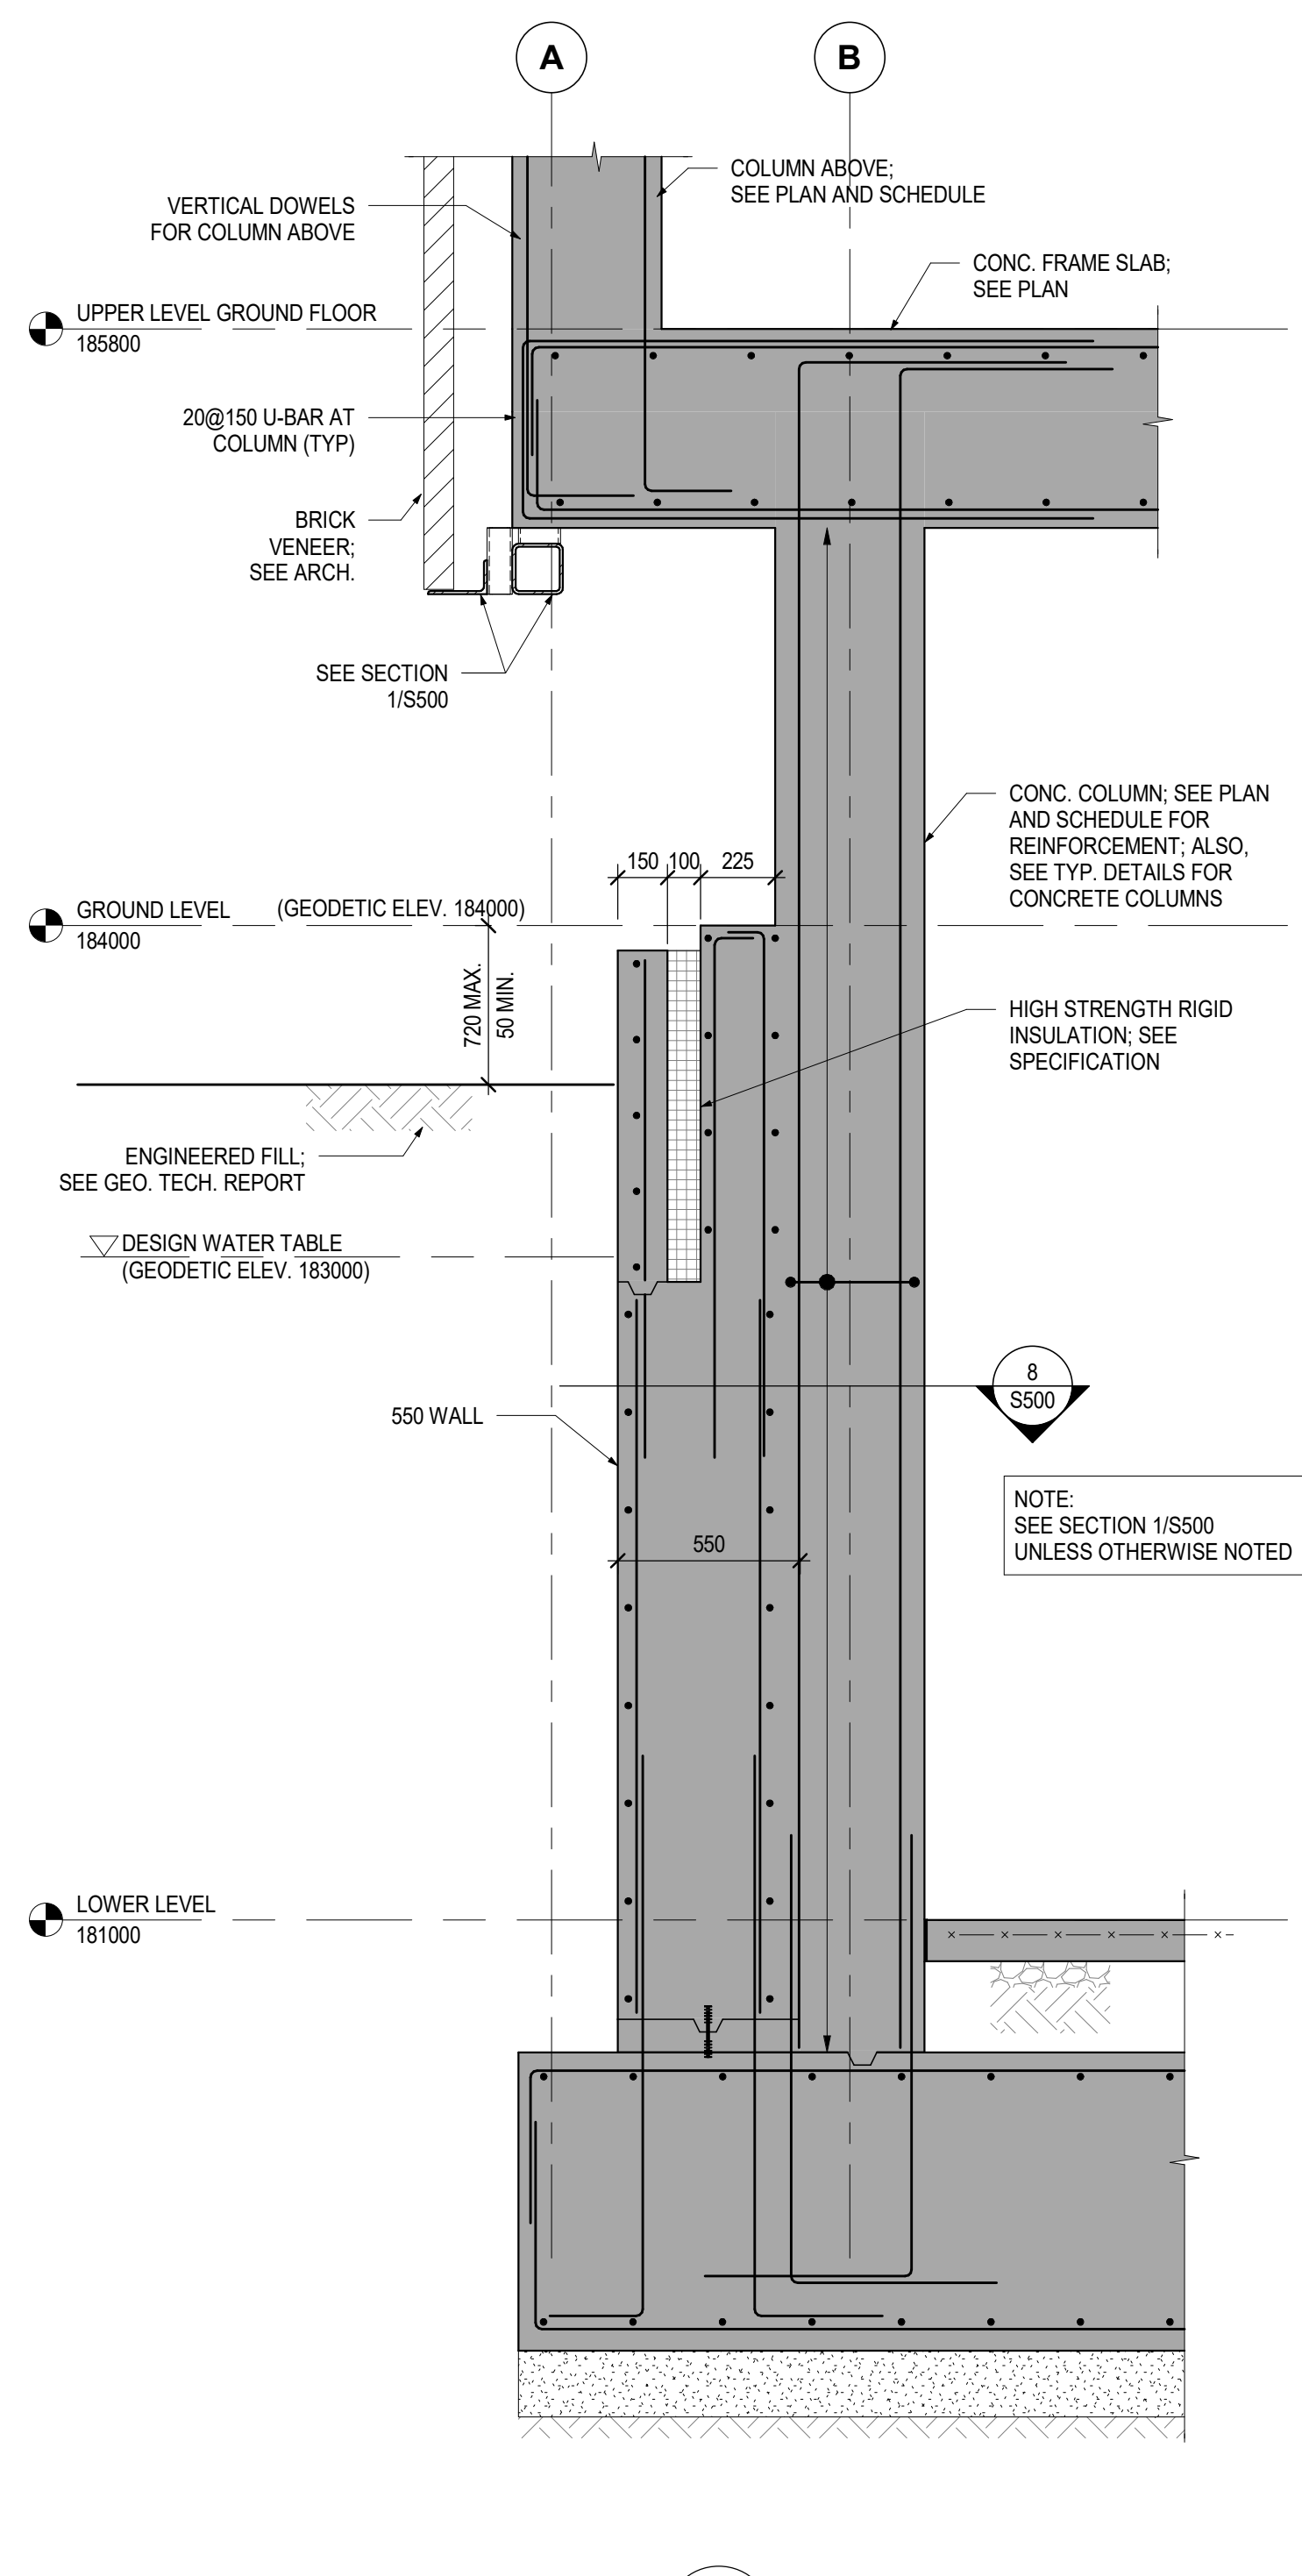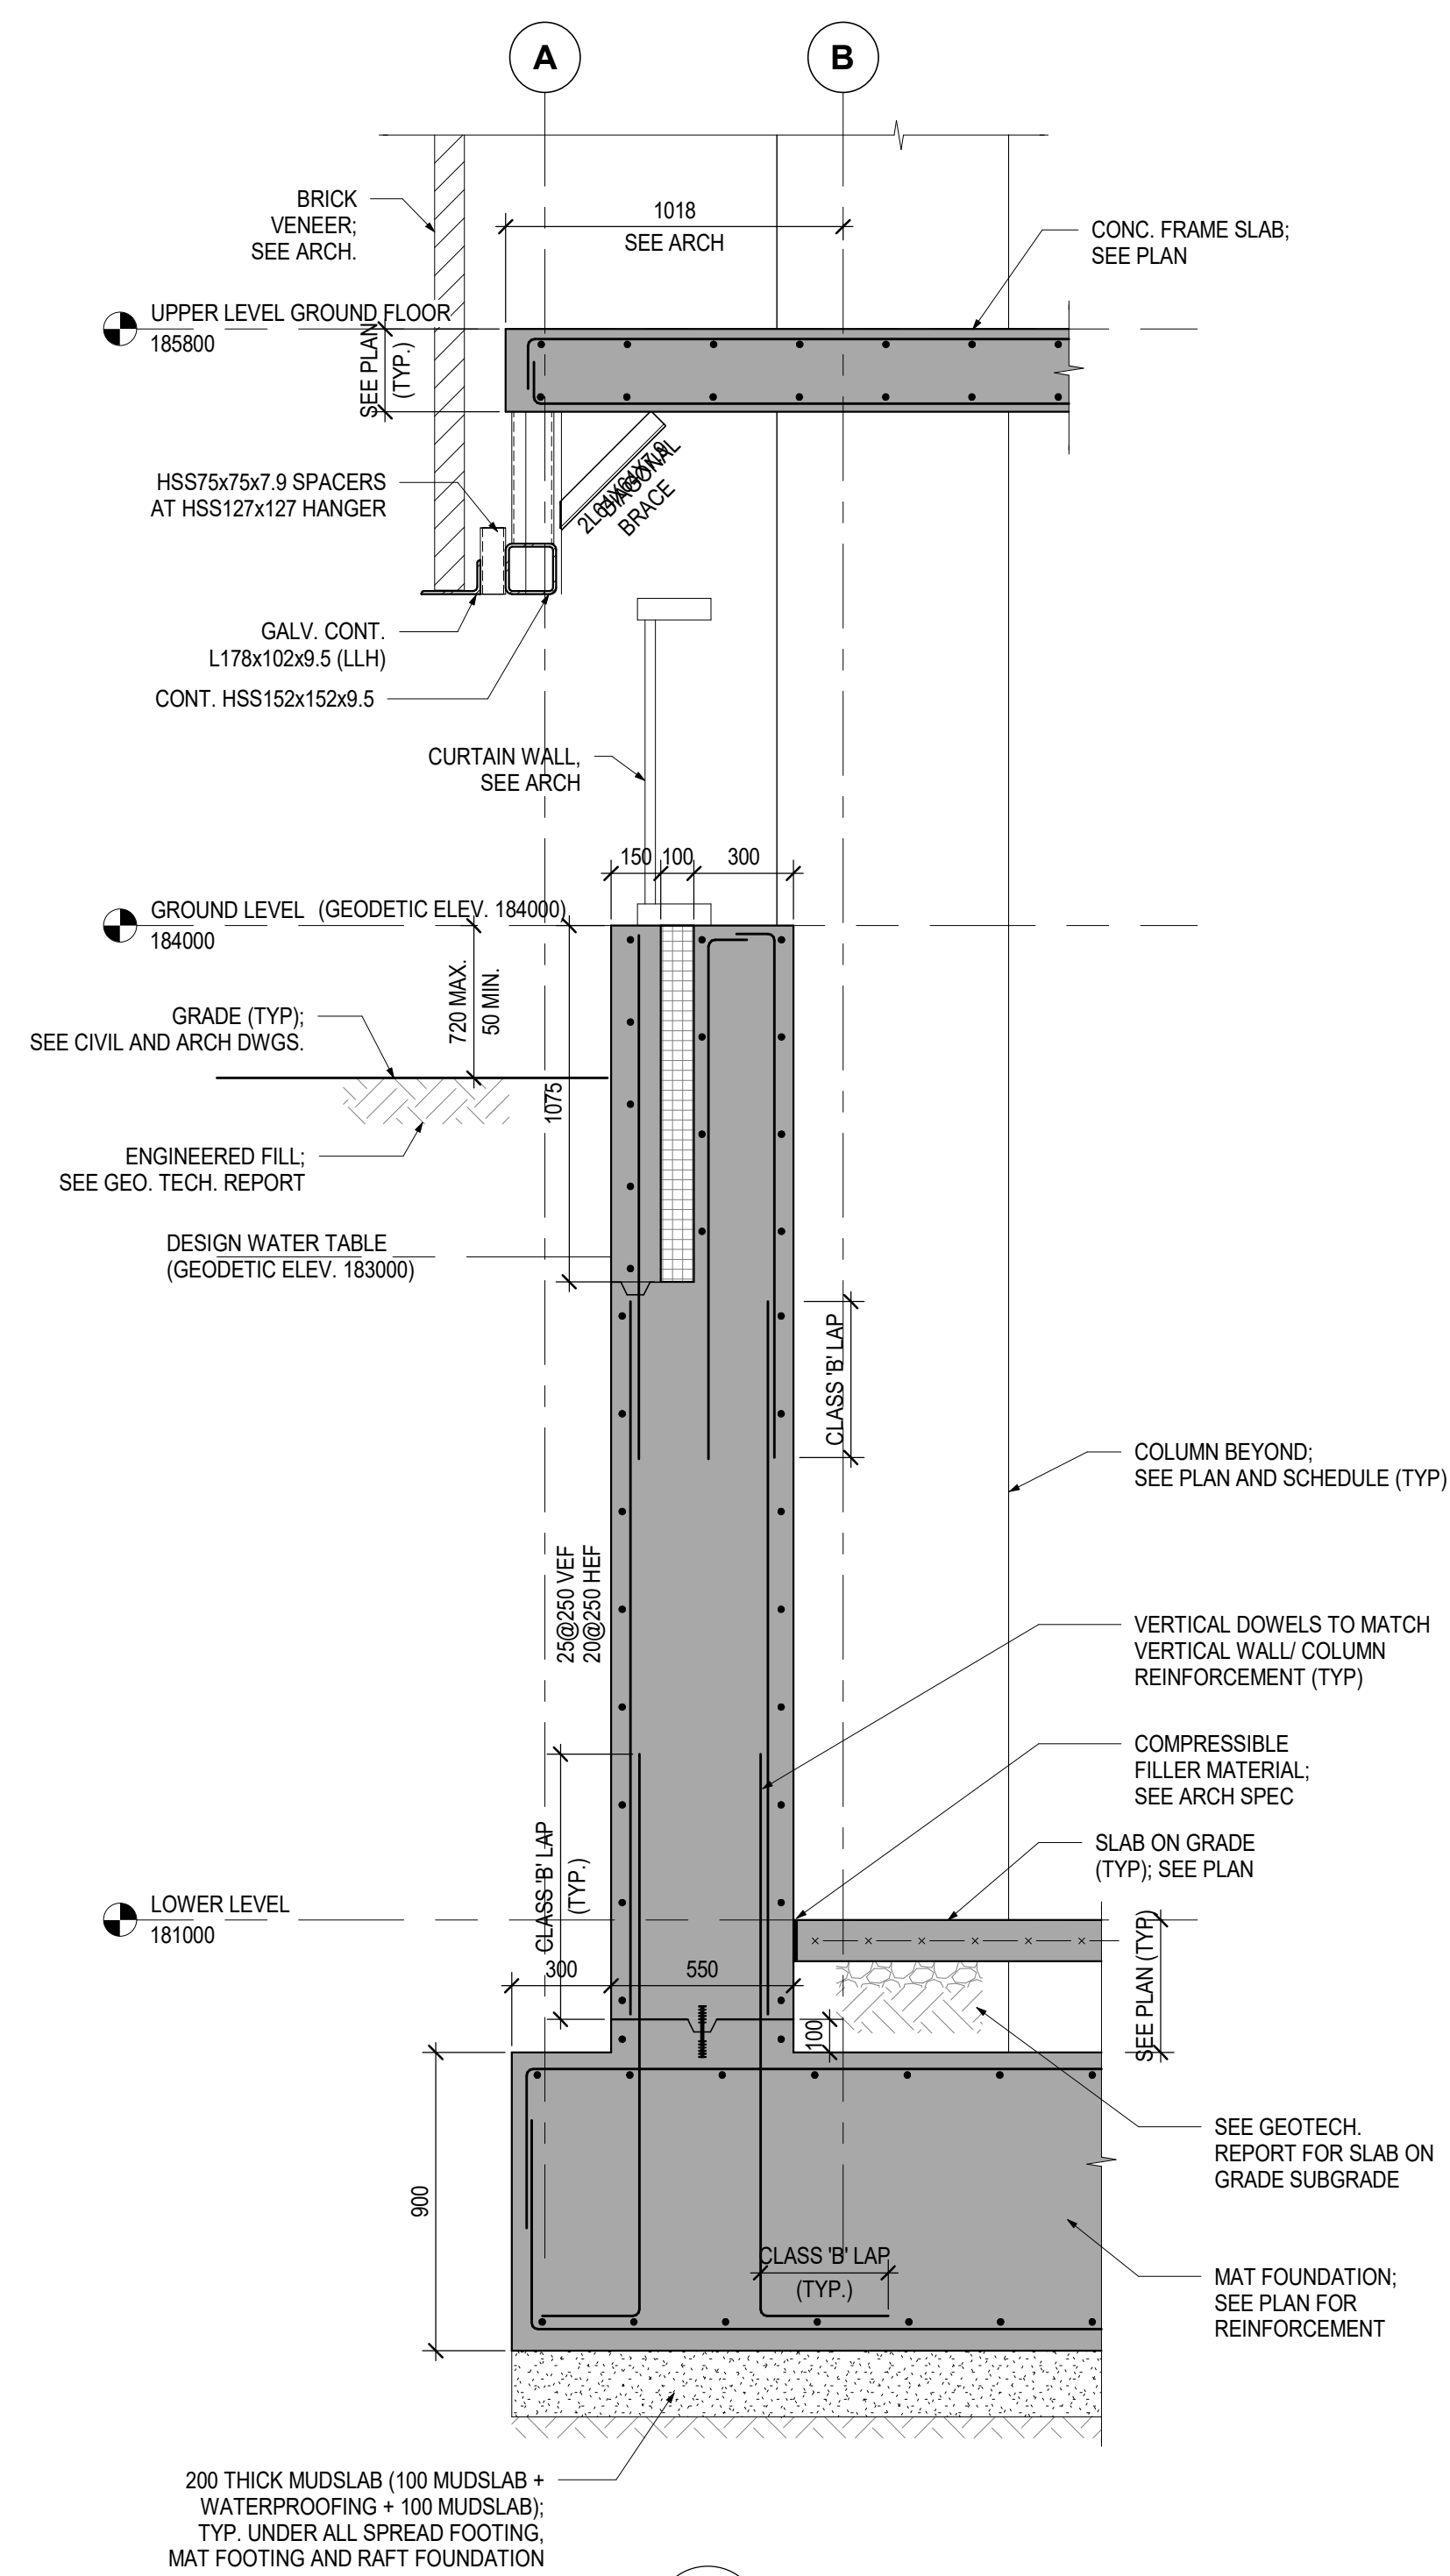

Key to Detail Location

NO.	Detail Number
NO.	Drawing Number

If this sheet is not 46 7/8" x 33 1/8" (1189 x 841 mm) It is a reduced print
- Read dwg. accordingly.

Contractors must check and verify all dimensions on the job and report any discrepancies to the Architect before proceeding with the work.

All prints and specifications are the property of the Architect and must be returned at the completion of the work.

Drawings should not be scaled

No	Date	Revision/Issued
1	2026-03-13	ISSUED FOR BUILDING PERMIT
2	2026-04-10	ISSUED FOR 75% CONSTRUCTION DOCUMENT
3	2026-05-15	ISSUED FOR 90% CONSTRUCTION DOCUMENT
4	2026-07-08	ISSUED FOR TENDER

consultants

architect

CS&P Architects Inc.
2345 Yonge St., Suite 200
Toronto, ON, M4P 2E5
Phone.416.482.5002
Fax.416.482.5040

civil engineer

SCS Consulting Group Ltd.
30 Centurian Drive, Suite 10
Markham, ON, L3R 8B8
Phone.905.475.1900
Fax.905.475.8335

structural engineer

LEA Consulting Ltd.
40 University Ave, Suite 503
Toronto, ON, M5J 1T1
Phone: 905.470.0015

mechanical engineer


Smith + Andersen
4211 Yonge Street
Toronto, ON, M2P
Phone: 416.487.8151

electrical engineer

Smith + Andersen
4211 Yonge Street
Toronto, ON, M2P
Phone: 416.487.8111

landscape architect

Quinn Design Associates Inc.
180 John Street
Toronto, ON, M5T 1X5
Phone: 416.962.8700

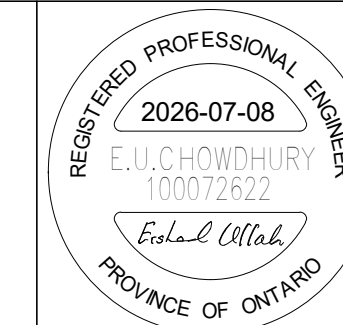


THE STERLING HALL SCHOOL

99 Cartwright Avenue, Toronto, ON M6A 1V4

FOUNDATION SECTIONS

scale: 1: 20
date: 2026-07-08
drawn: H.R.
checked by: E.C.
project number: 22317
drawing number: S500

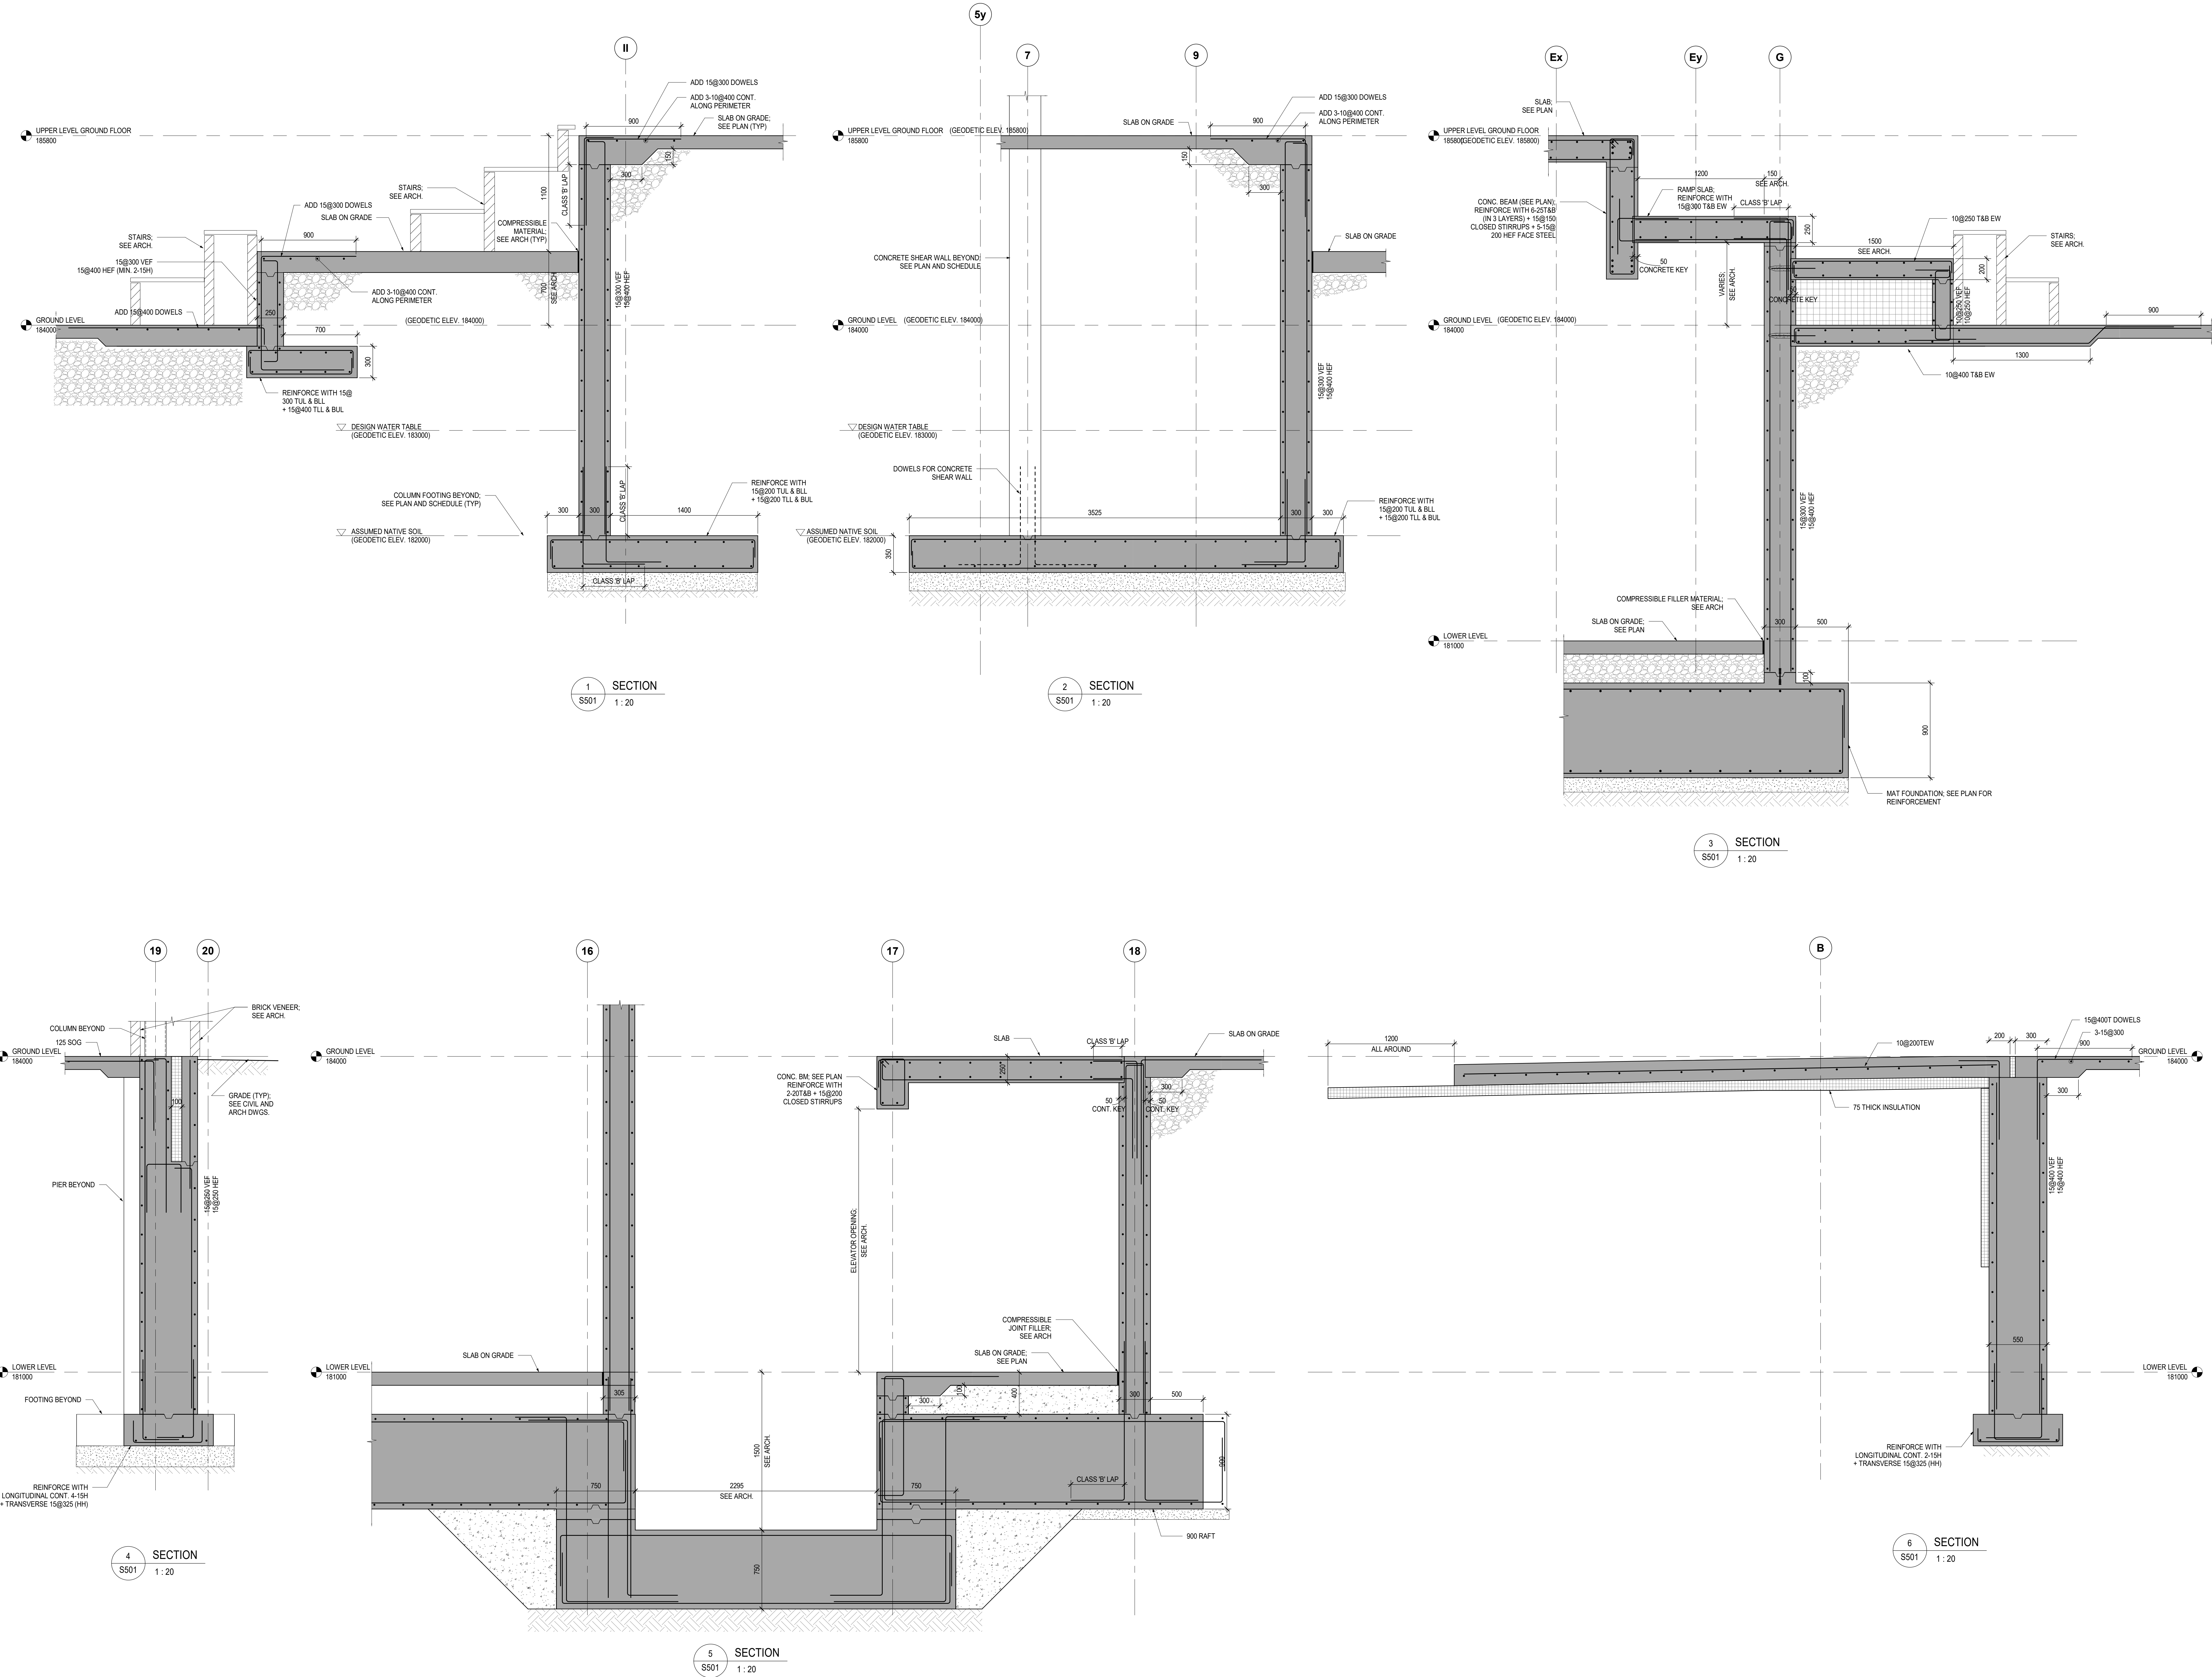

Key to Detail Location

NO.	NO.	Detail Number	Revision/Issued
1	2026-03-13	ISSUED FOR BUILDING PERMIT	
2	2026-04-10	ISSUED FOR 75% CONSTRUCTION DOCUMENTS	
3	2026-05-15	ISSUED FOR 90% CONSTRUCTION DOCUMENTS	
4	2026-07-08	ISSUED FOR TENDER	

If this sheet is not 46 7/8" x 33 1/8" (1189 x 841 mm) it is a reduced print - Read dwg. accordingly.

Contractors must check and verify all dimensions on the job and report any discrepancies to the Architect before proceeding with the work.

All prints and specifications are the property of the Architect and must be returned at the completion of the work.

Drawings should not be scaled.

consultants

architect

CS&P Architects Inc.
2345 Yonge St., Suite 200
Toronto, ON, M4P 2E5
Phone 416.462.5002
Fax 416.462.5040

civil engineer

SCS Consulting Group Ltd.
30 Centurian Drive, Suite 100
Markham, ON, L3R 8B8
Phone 905.475.1800
Fax 905.475.8535

structural engineer

LEA Consulting Ltd.
40 University Ave., Suite 503
Toronto, ON, M5J 1T1
Phone 905.470.0015

mechanical engineer

Smith + Andersen
4211 Yonge Street
Toronto, ON, M2P 2A9
Phone 416.487.8151

electrical engineer

Smith + Andersen
4211 Yonge Street
Toronto, ON, M2P 2A9
Phone 416.487.8151

landscape architect

Quinn Design Associates Inc.
180 John Street
Toronto, ON, M5T 1X5
Phone 416.962.8700

REGISTERED PROFESSIONAL ENGINEER
2026-07-08
100072632
Paul E. Orlak
PROVINCE OF ONTARIO

SHS LEA

LEA Consulting Ltd.
40 University Avenue, Suite 503
Toronto, Ontario M5J 1T1

Tel: 905.470.0015
Fax: 905.470.0030
WWW.LEA.CA

THE STERLING HALL SCHOOL

99 Cartwright Avenue, Toronto, ON M6A 1V4

FOUNDATION SECTIONS

scale: 1:20






date: 2026-07-08

drawn: H.R.

checked by: E.C.

project number: 22317

drawing number: **S501**
Revision: 4

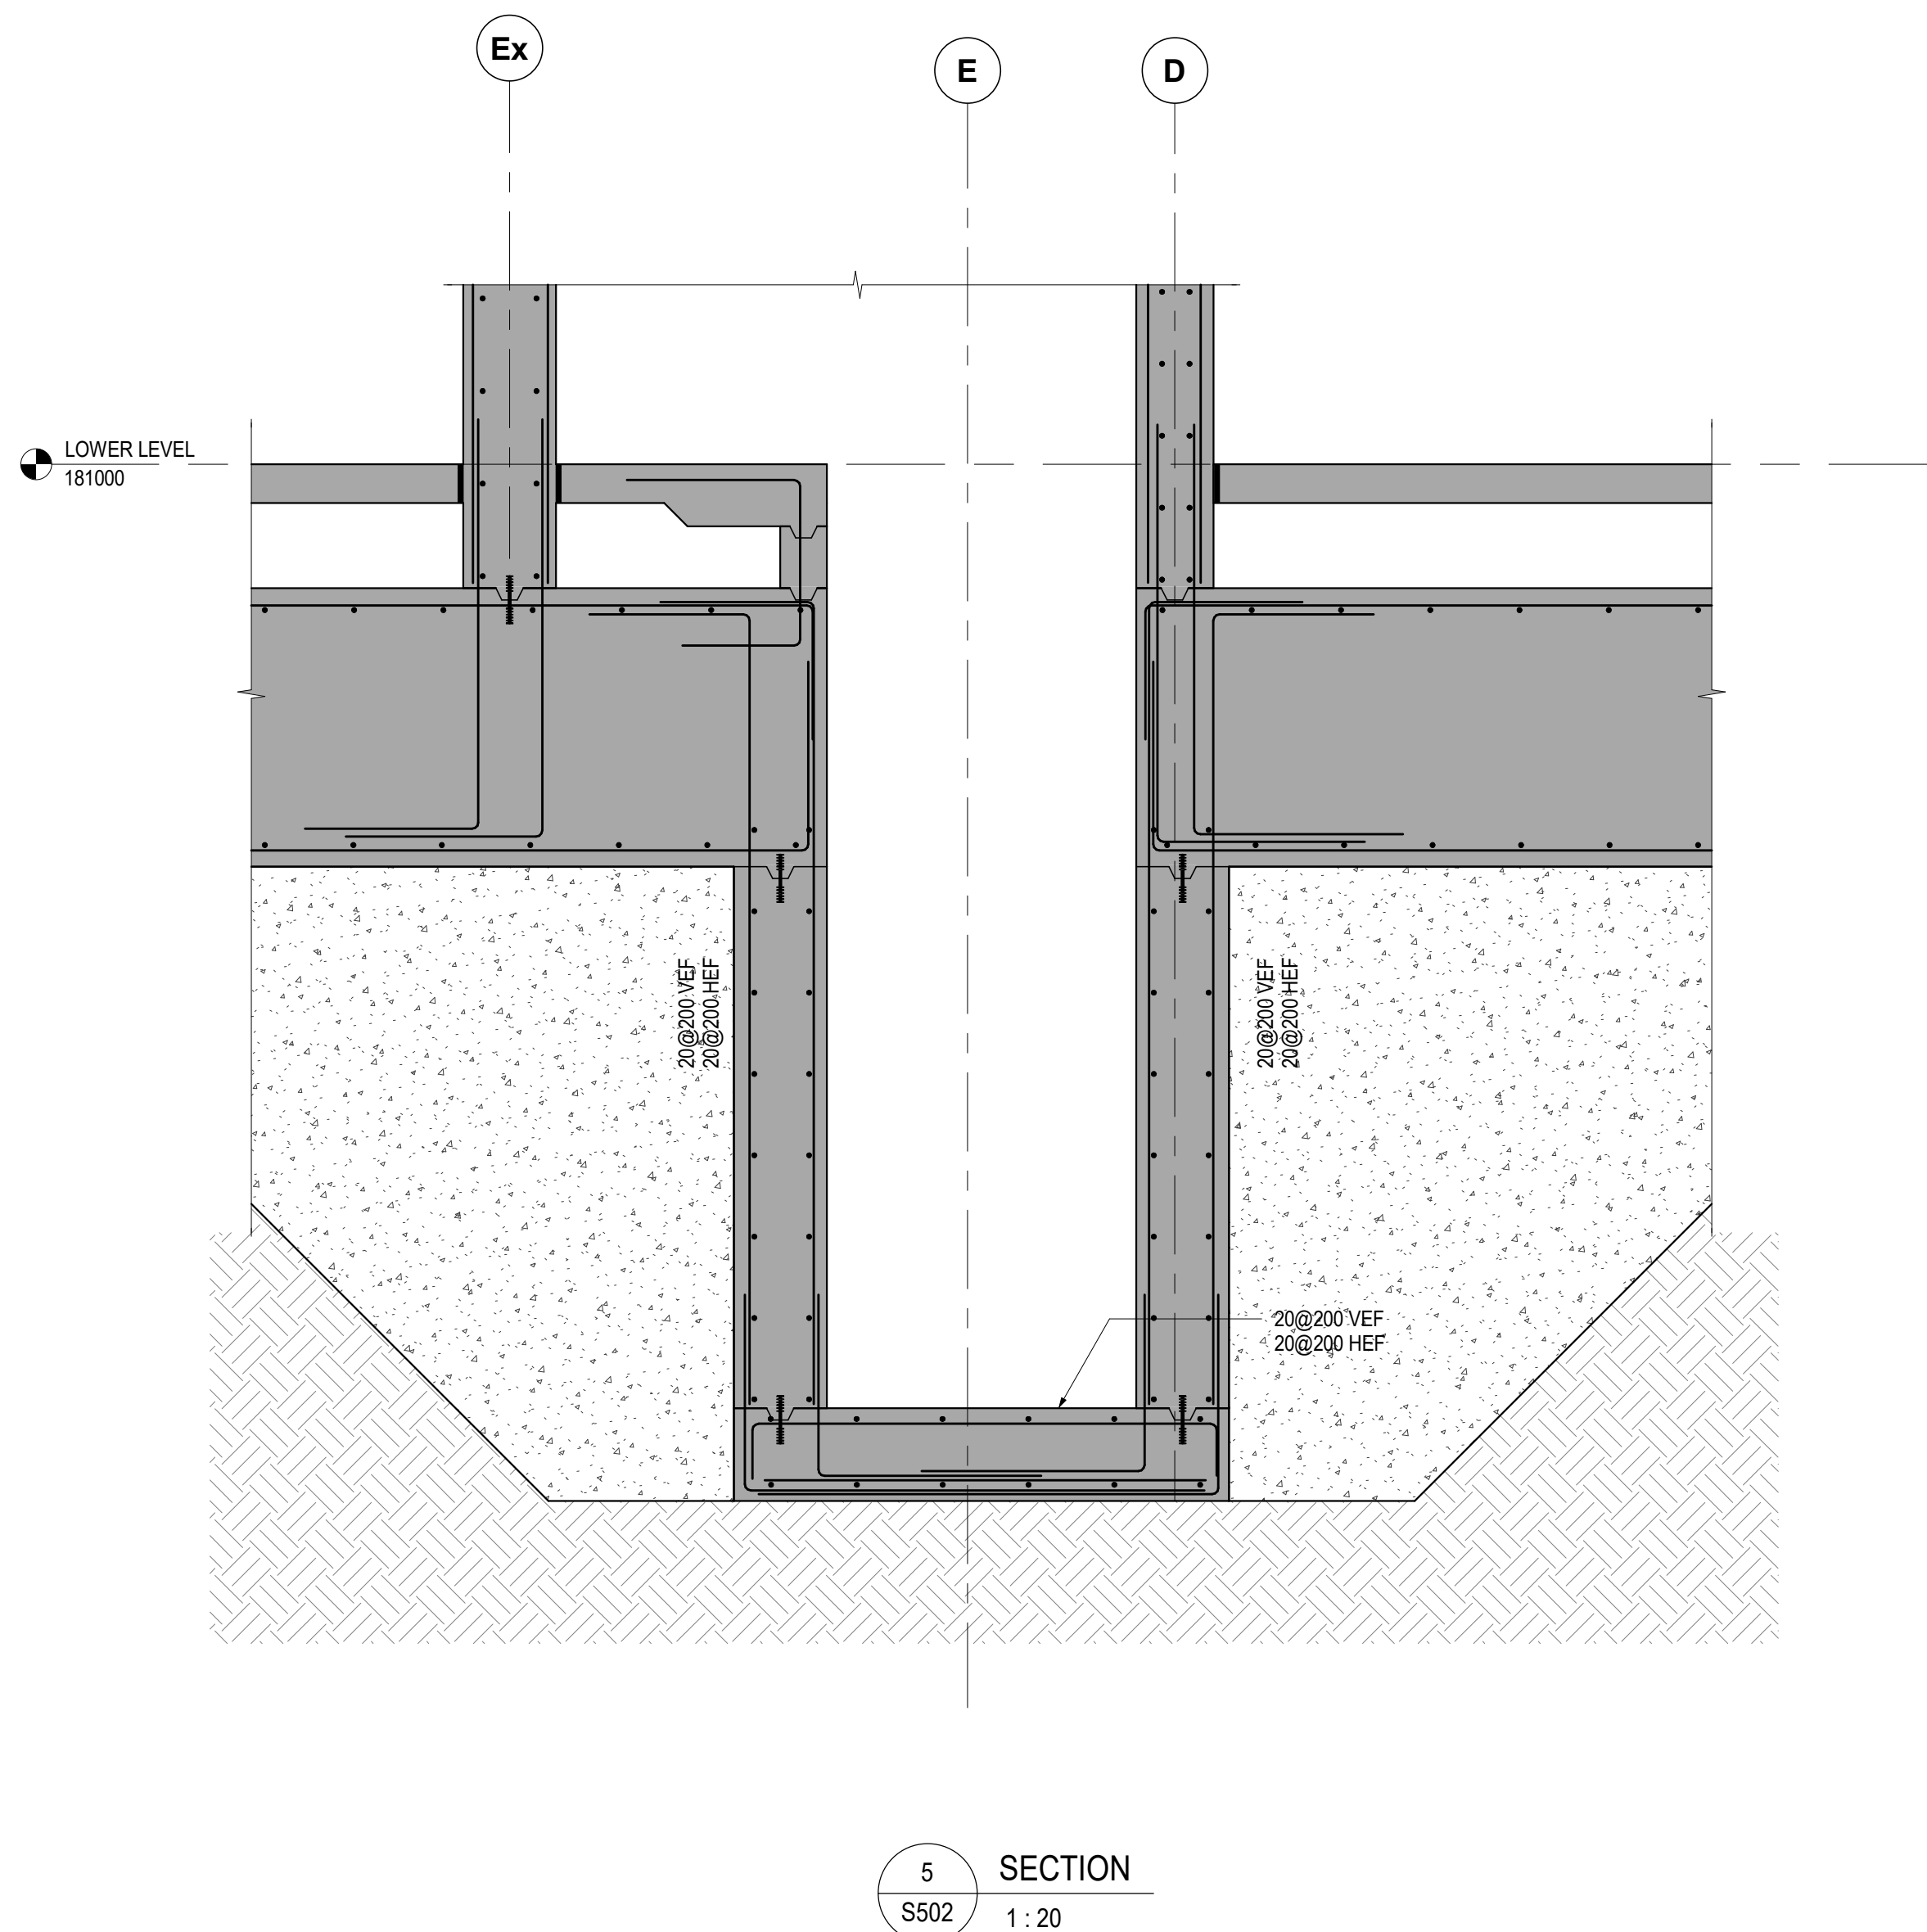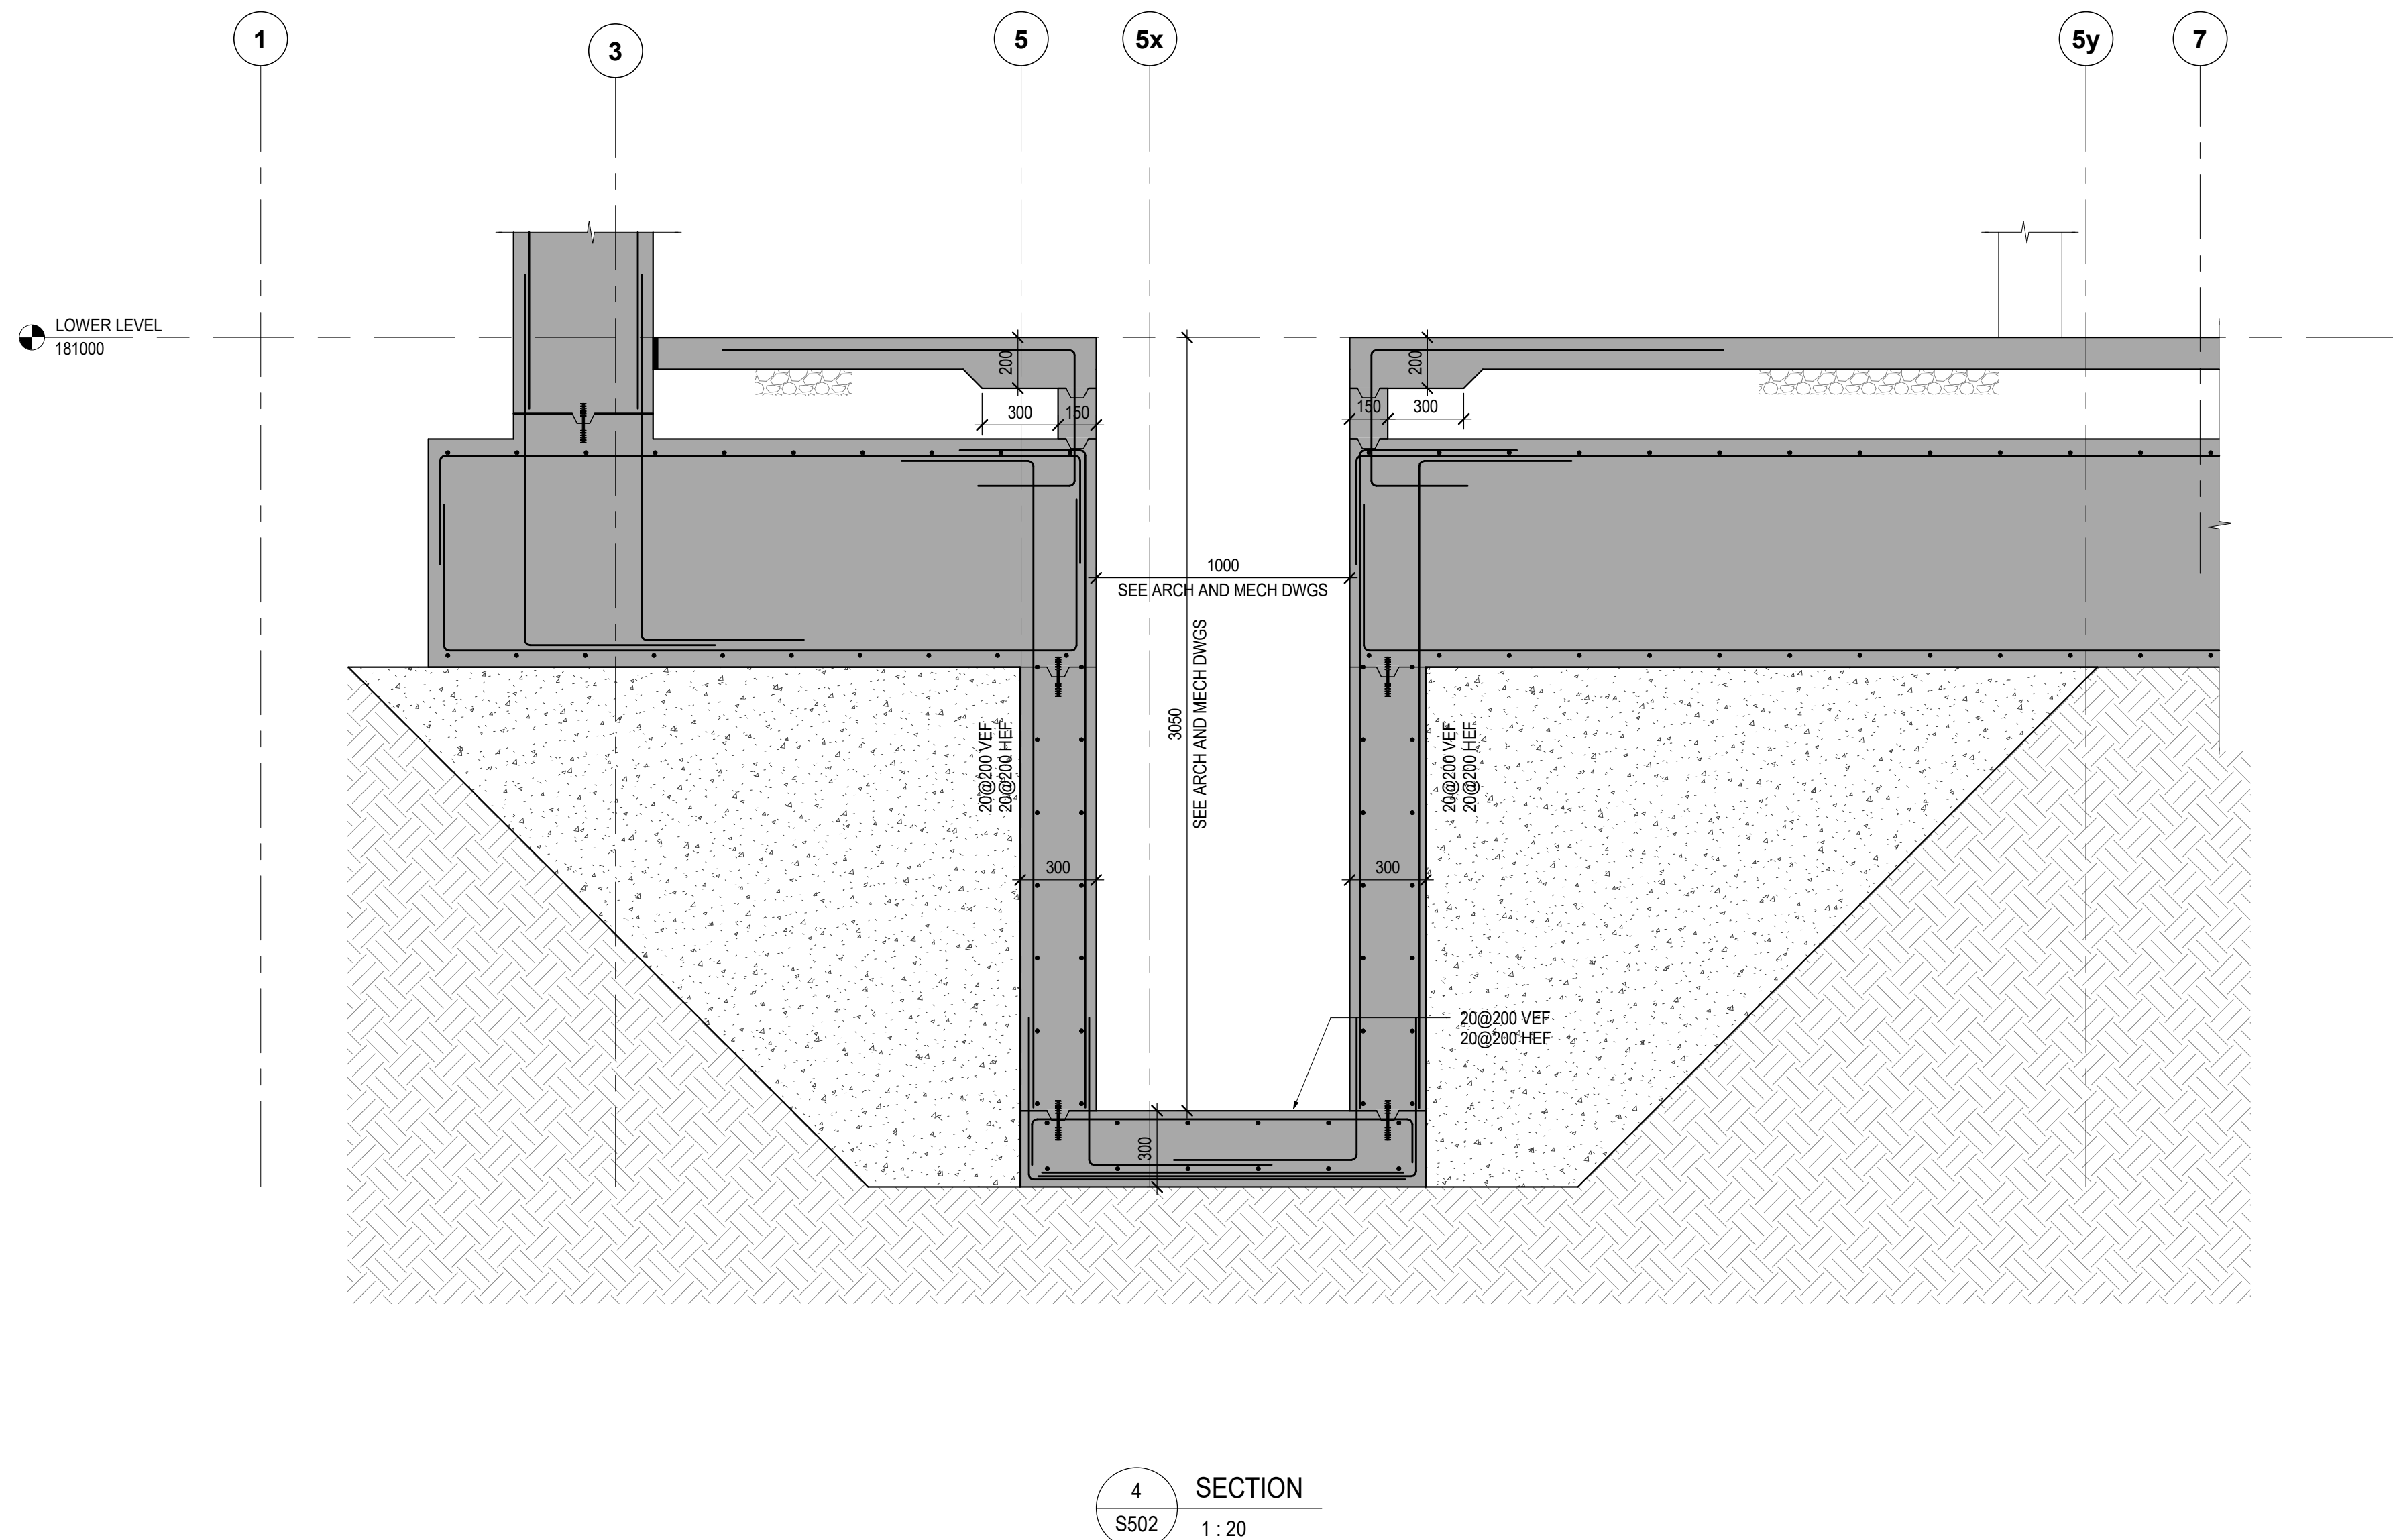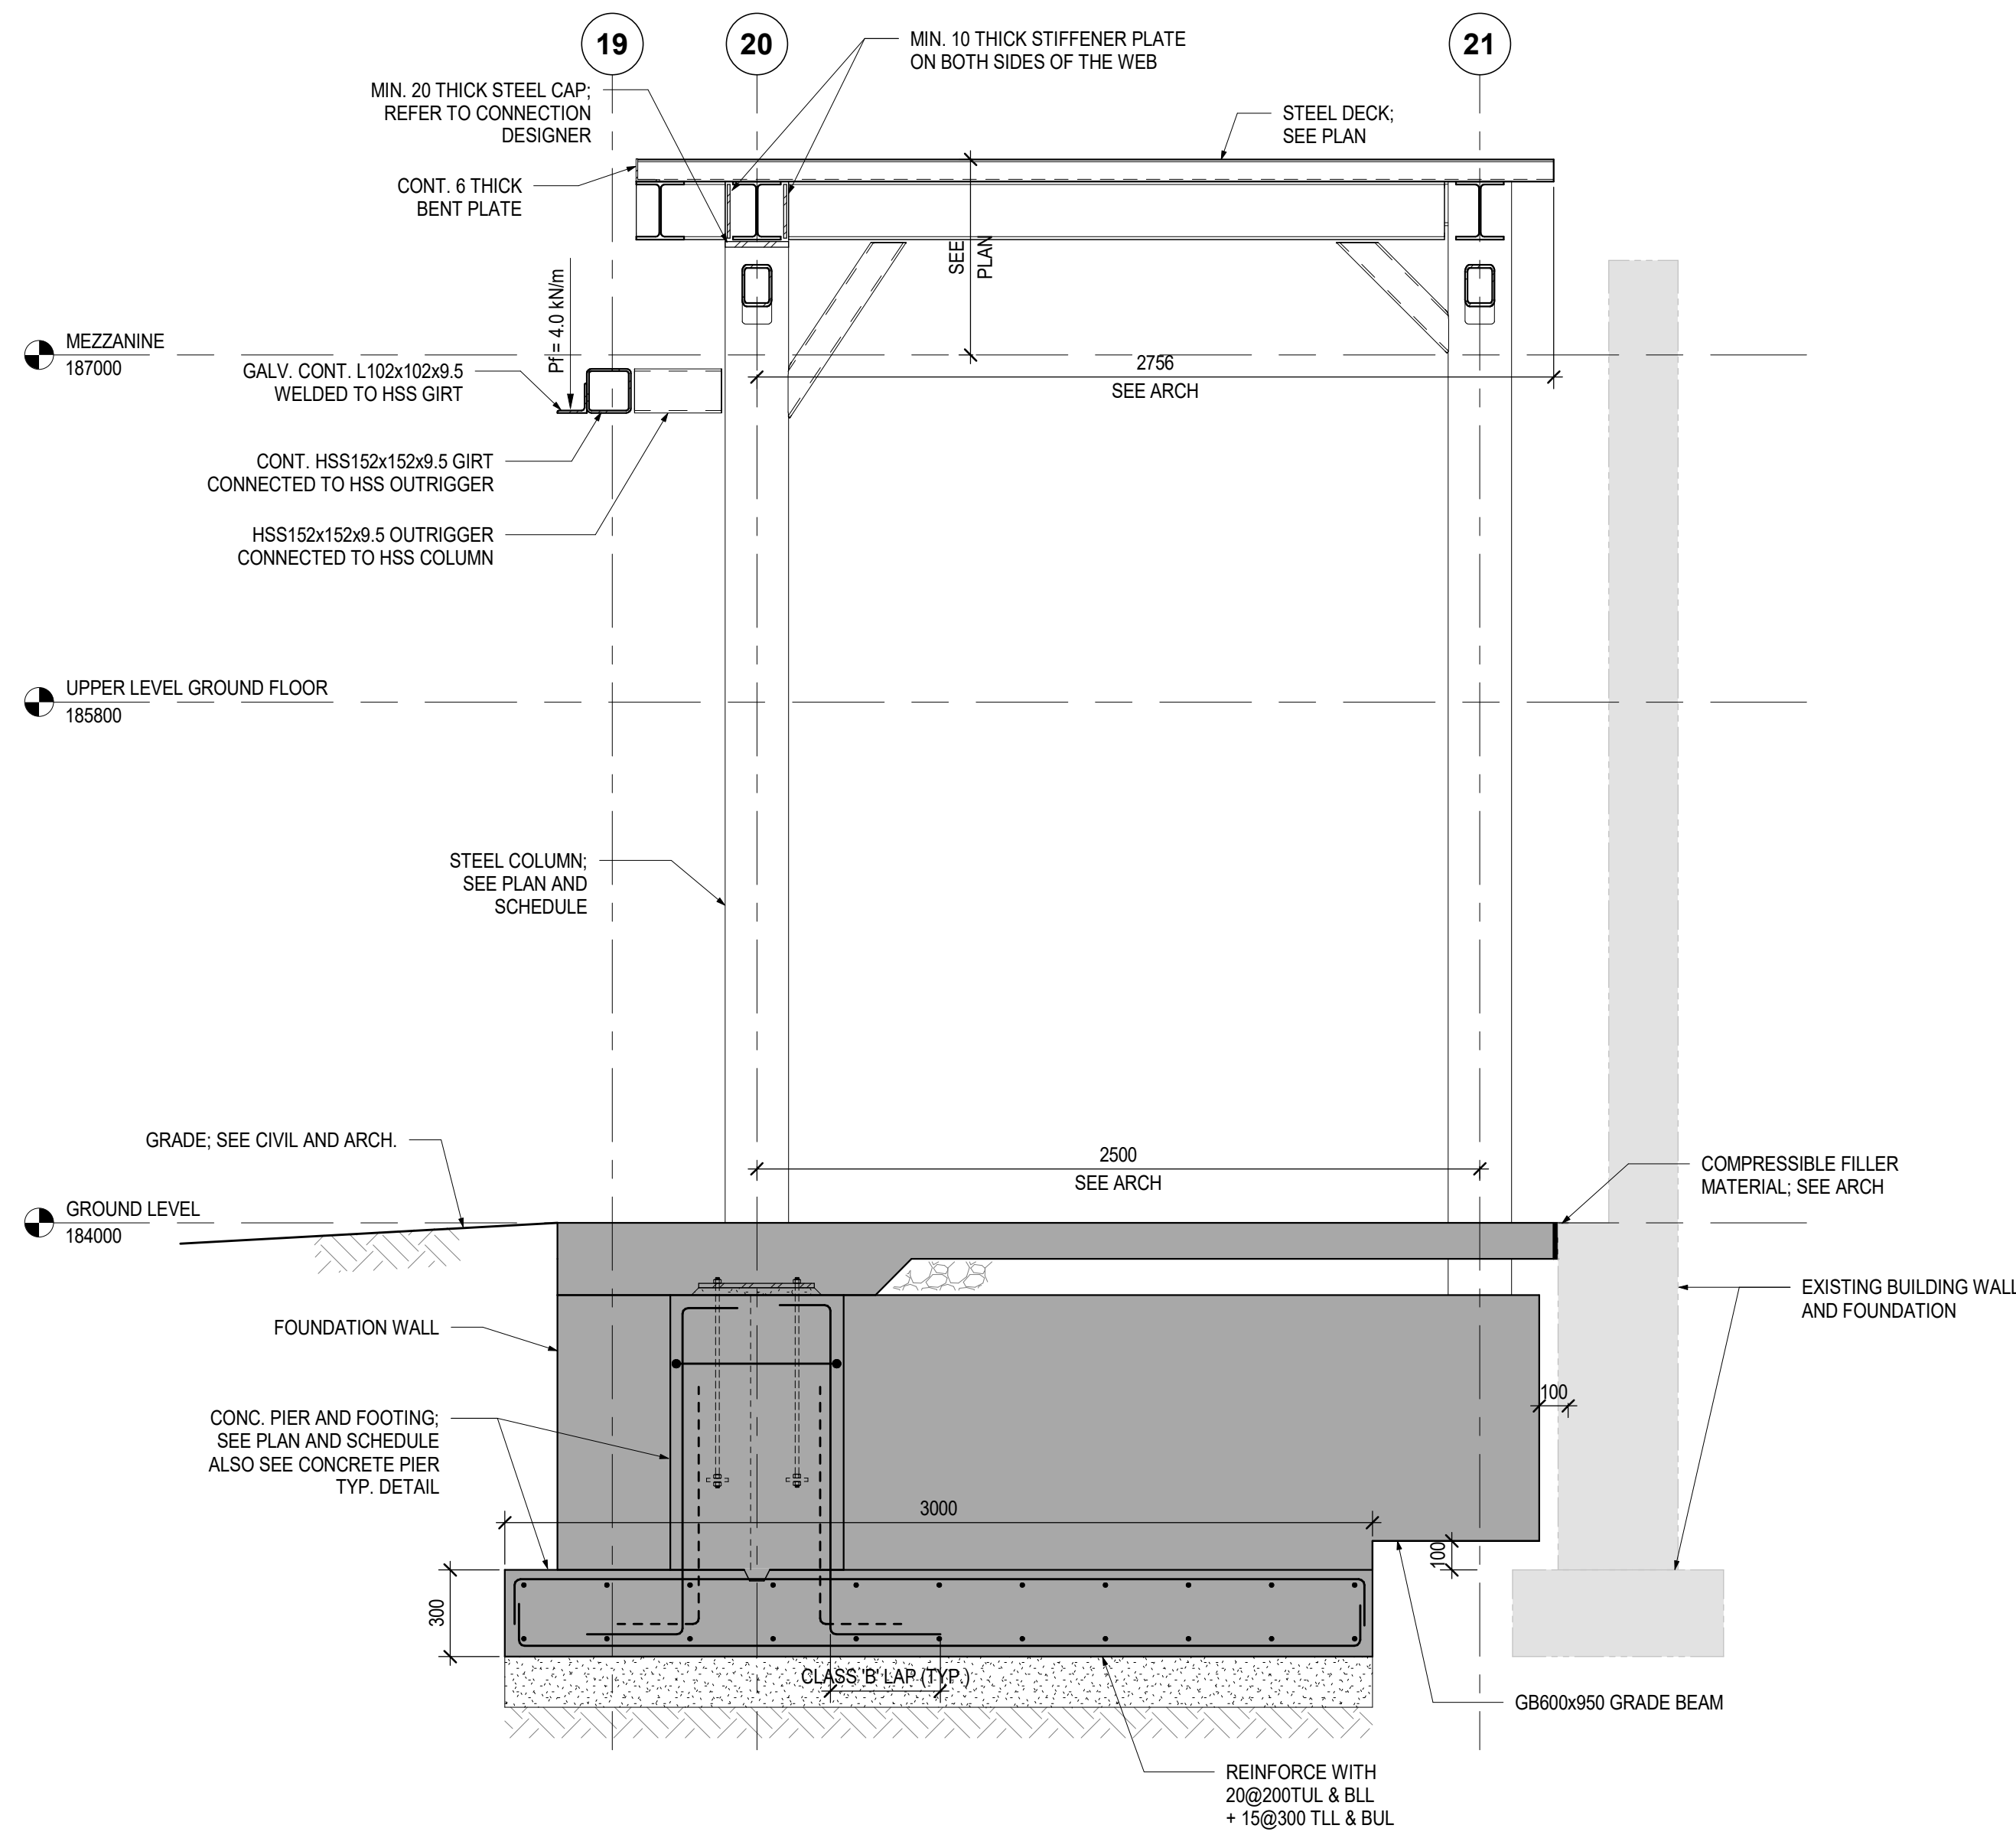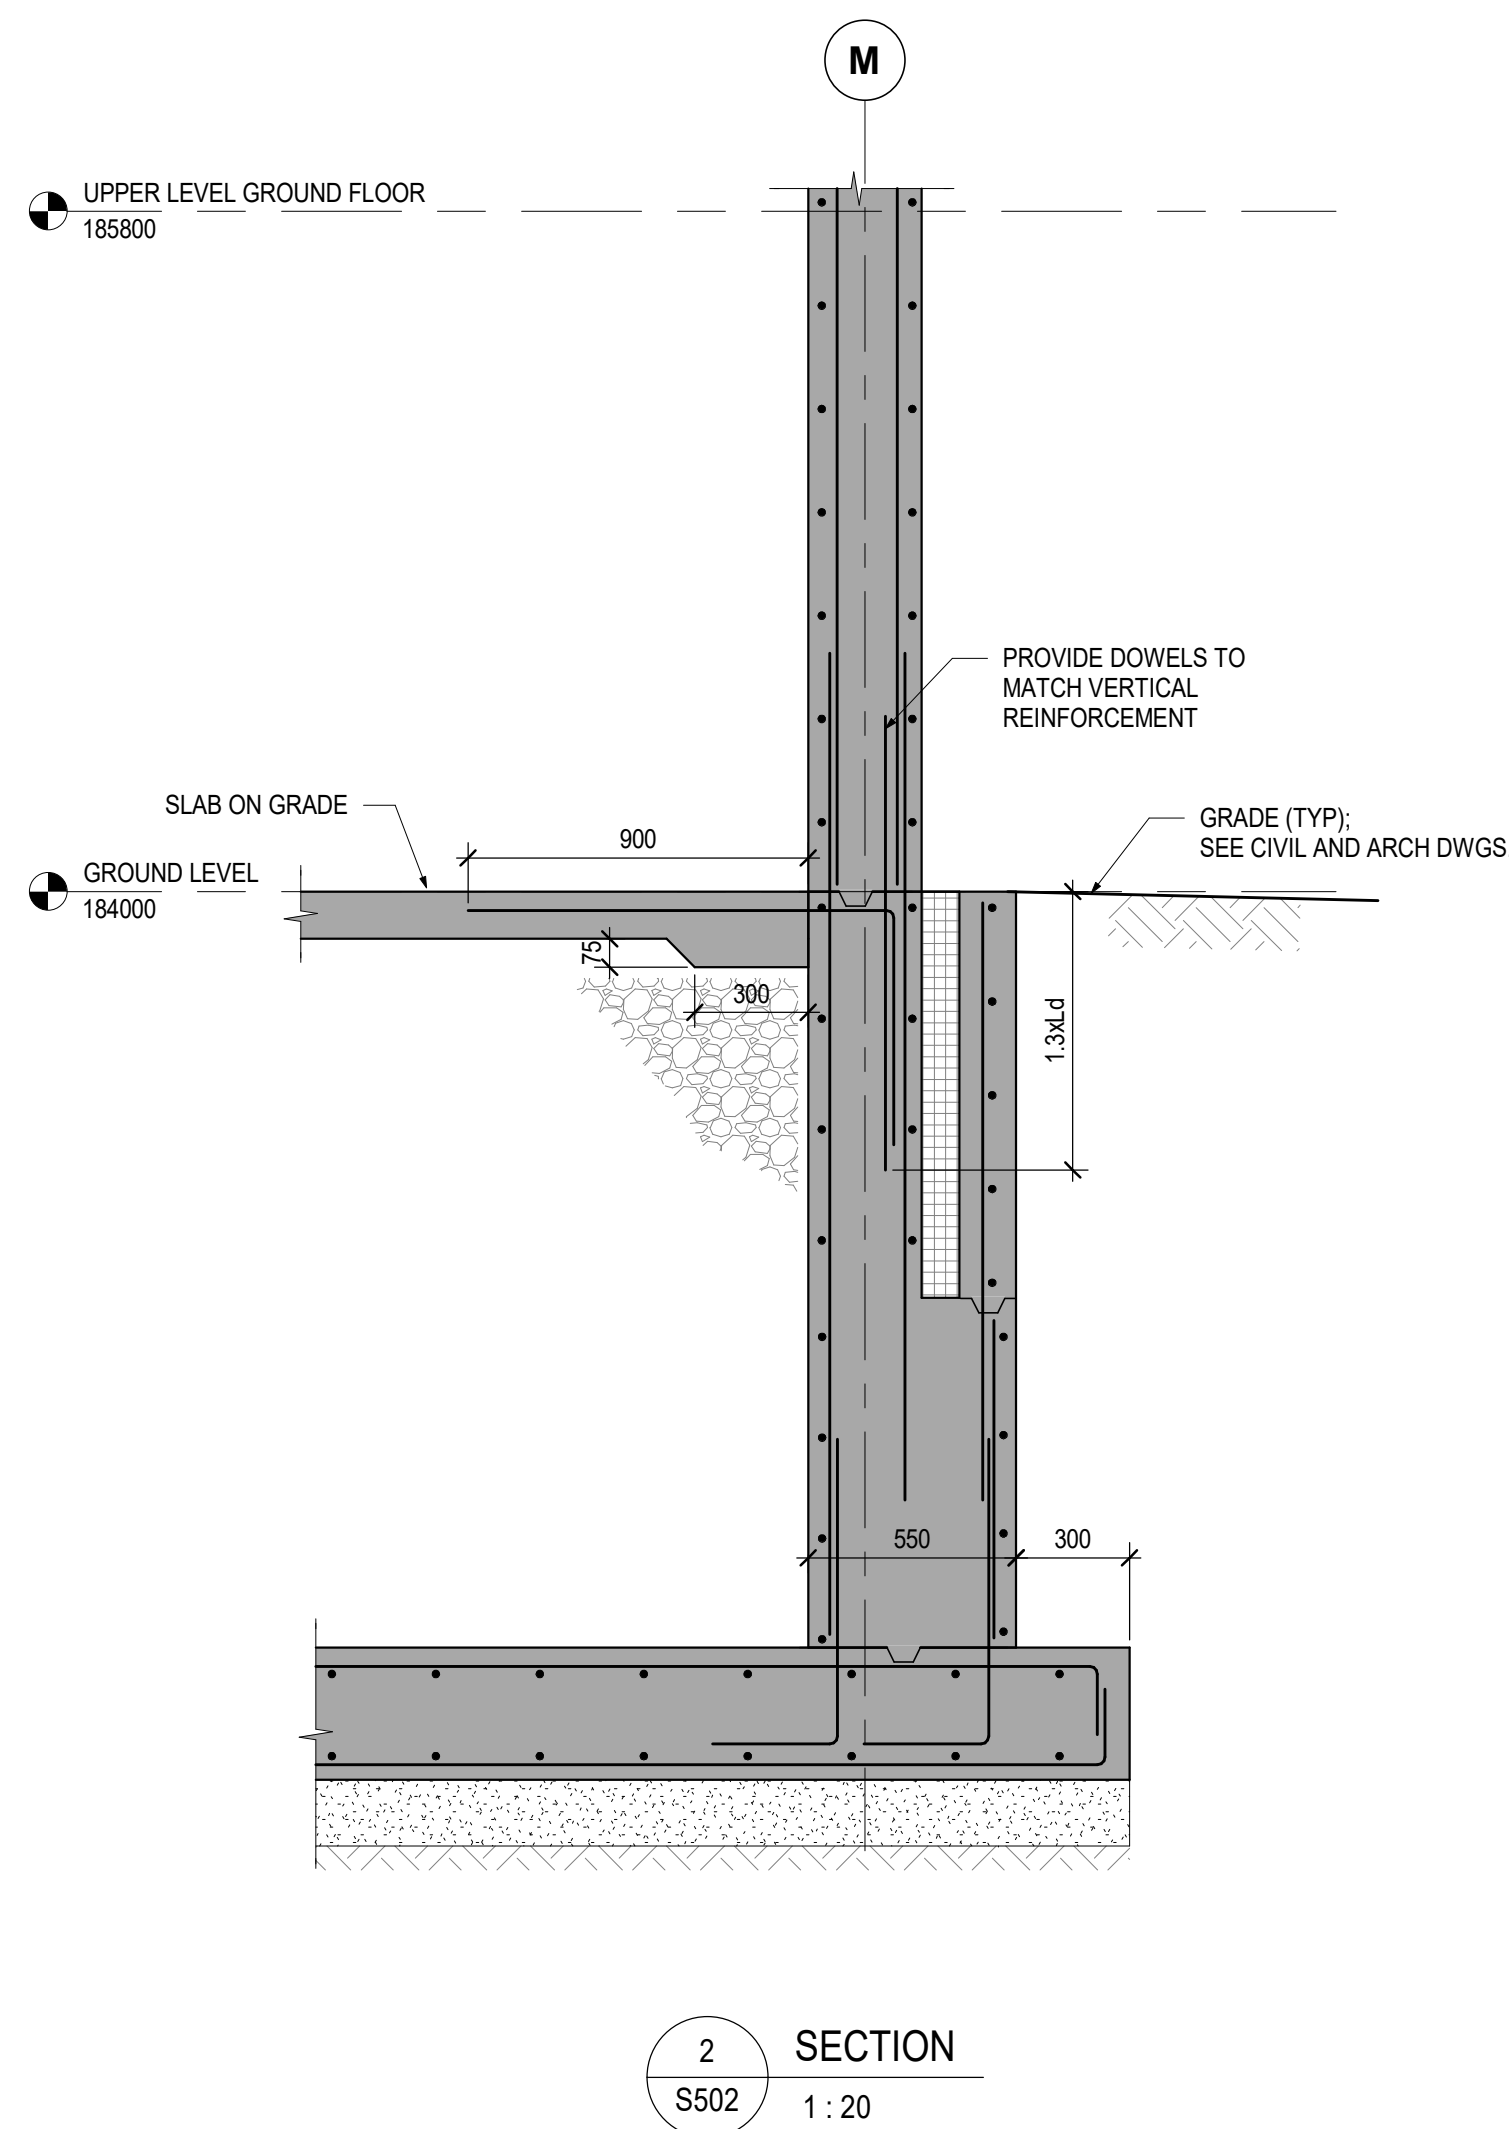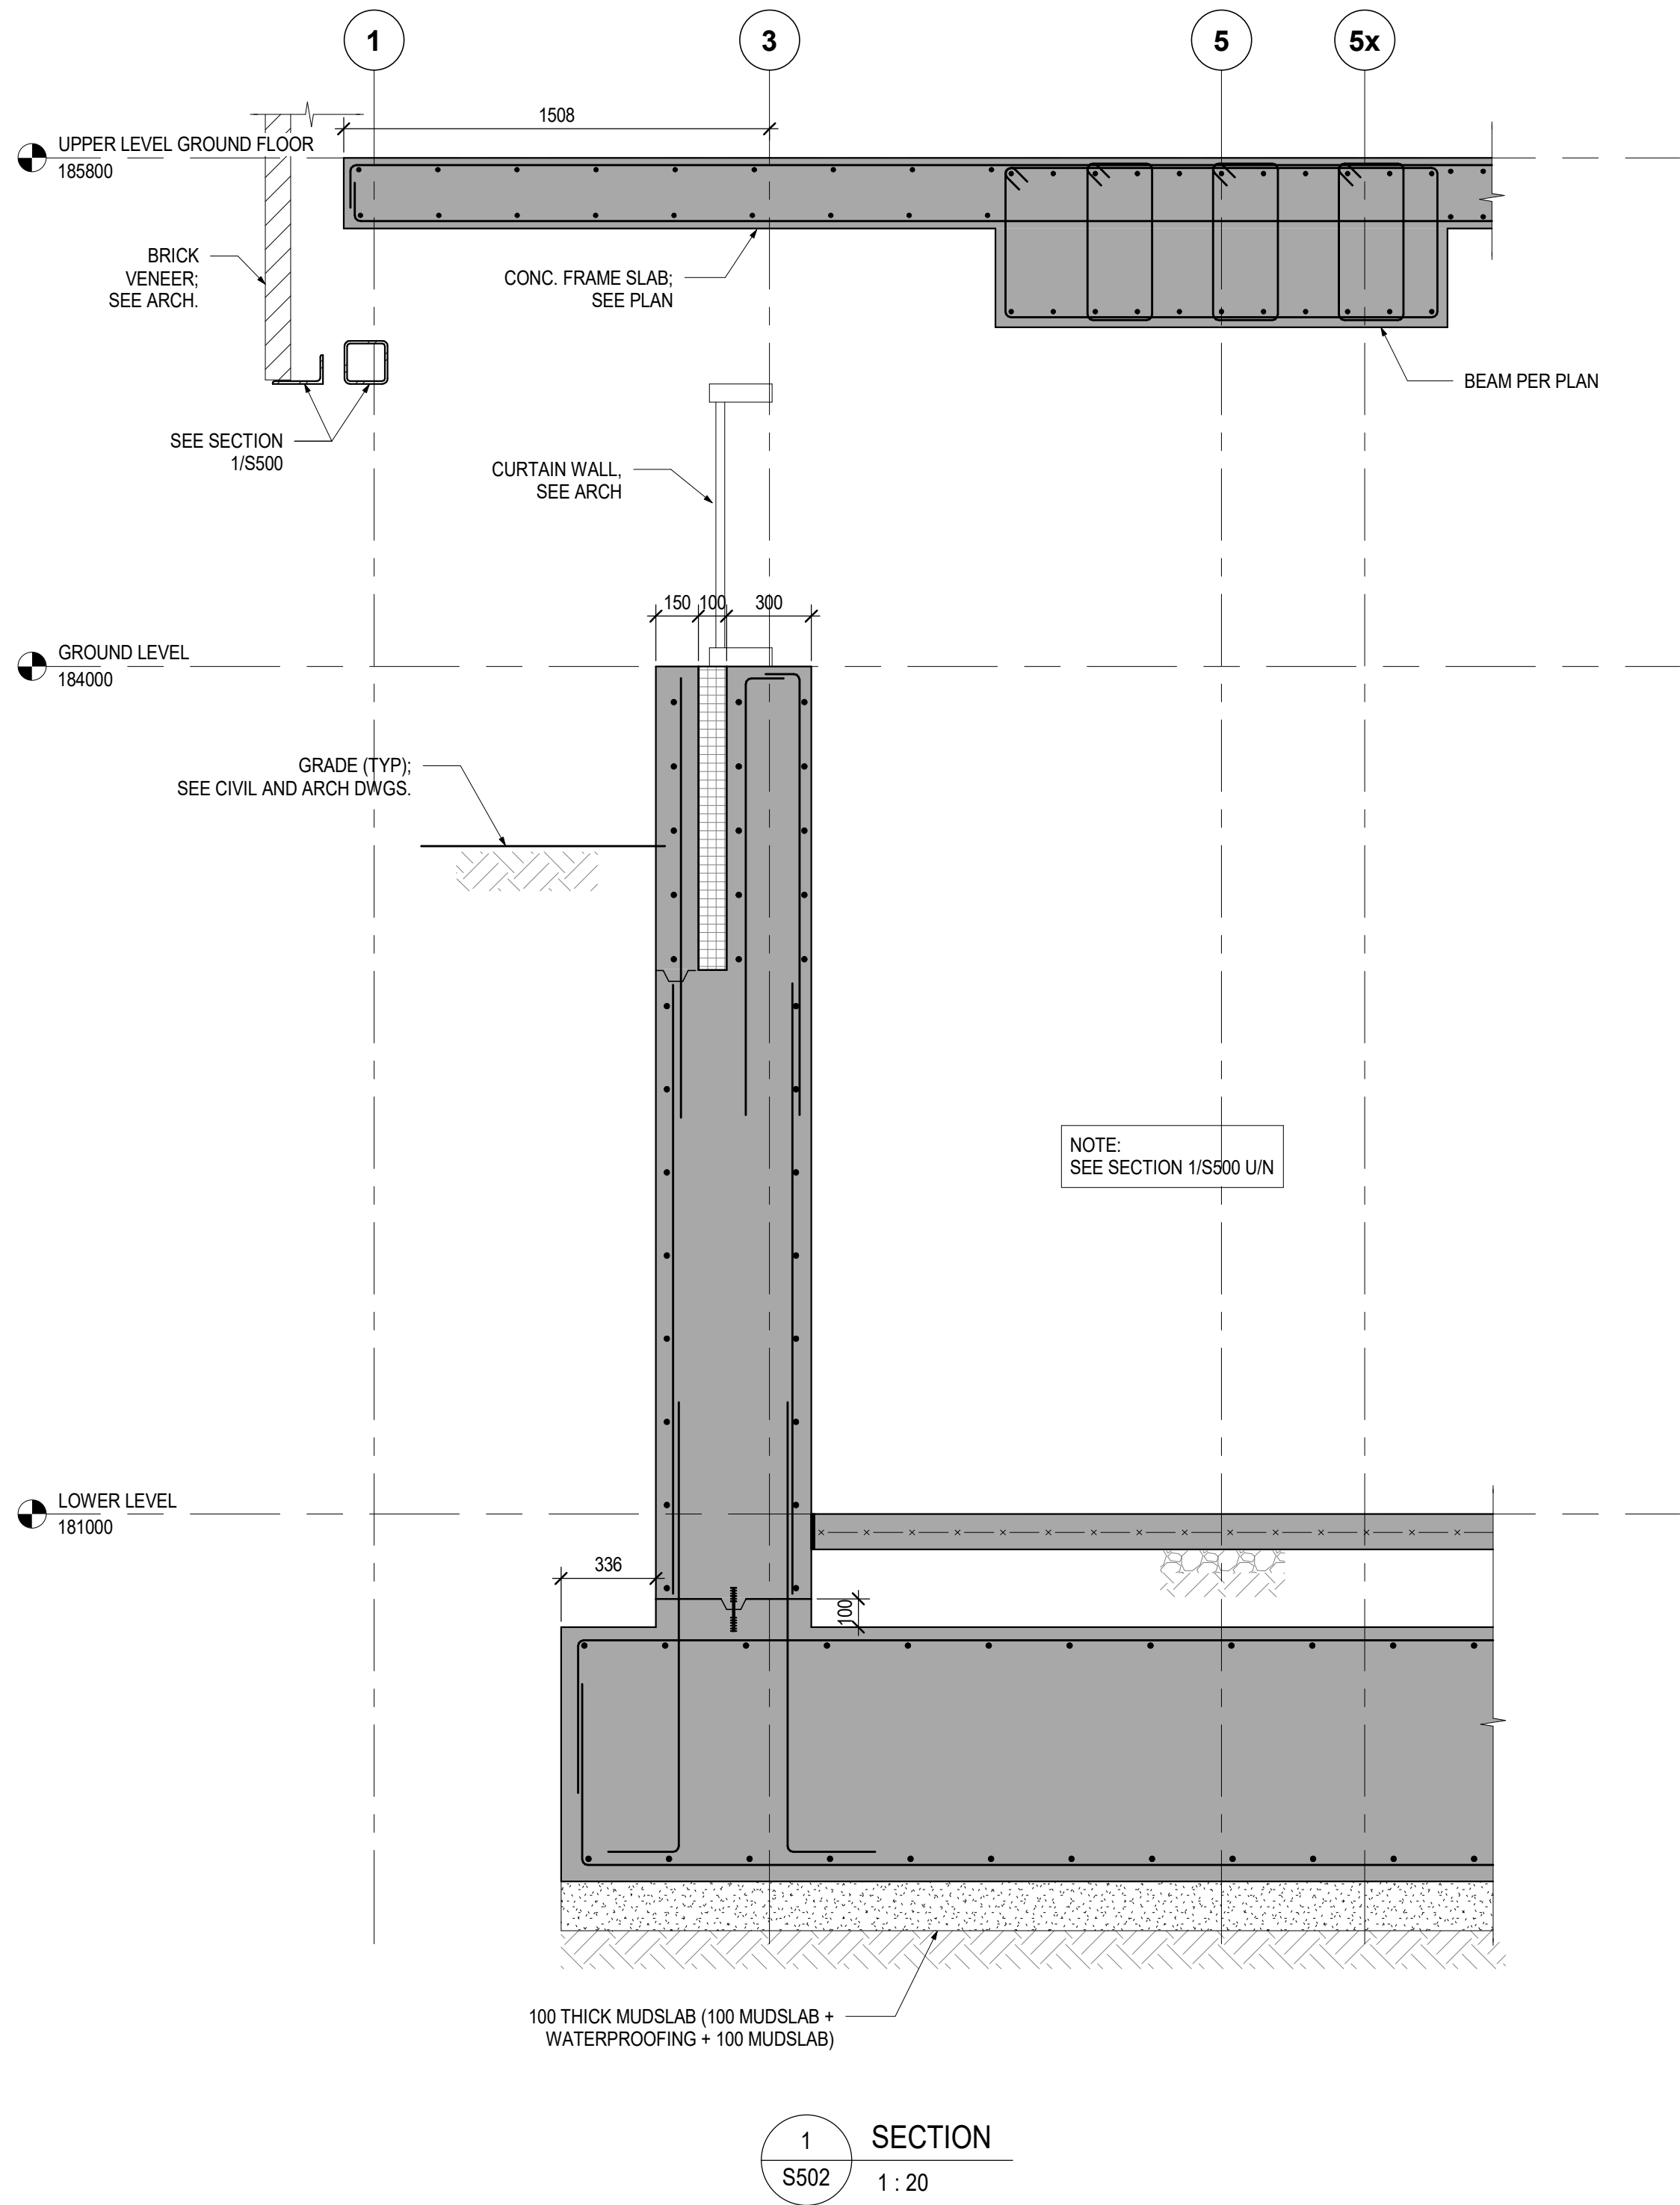

Key to Detail Location

NO. Detail Number
NO. Drawing Number

If this sheet is not 46 7/8" x 33 1/8" (1189 x 841 mm) it is a reduced print - Read dim. accordingly.

Contractors must check and verify all dimensions on the job and report any discrepancies to the Architect before proceeding with the work.

All prints and specifications are the property of the Architect and must be returned at the completion of the work.

Drawings should not be scaled.

No	Date	Revision/Issued
1	2026-03-13	ISSUED FOR BUILDING PERMIT
2	2026-04-10	ISSUED FOR 75% CONSTRUCTION DOCUMENTS
3	2026-05-15	ISSUED FOR 90% CONSTRUCTION DOCUMENTS
4	2026-07-08	ISSUED FOR TENDER

consultants

architect CS&P Architects Inc.
2345 Yonge St., Suite 200
Toronto, ON, M4P 2E5
Phone 416.462.5002
Fax 416.462.5040

civil engineer SCS Consulting Group Ltd.
30 Centurian Drive, Suite 100
Markham, ON, L3R 8B8
Phone 905.475.1800
Fax 905.475.8535

structural engineer LEA Consulting Ltd.
40 University Ave., Suite 503
Toronto, ON, M5J 1T1
Phone 905.470.0015

mechanical engineer Smith + Andersen
4211 Yonge Street
Toronto, ON, M2P 2A9
Phone 416.487.8151

electrical engineer Smith + Andersen
4211 Yonge Street
Toronto, ON, M2P 2A9
Phone 416.487.8151


landscape architect Quinn Design Associates Inc.
180 John Street
Toronto, ON, M5T 1X5
Phone 416.962.8700




THE STERLING HALL SCHOOL
99 Cartwright Avenue, Toronto, ON M6A 1V4

FOUNDATION SECTIONS


scale: 1 : 20
date: 2026-07-08
drawn: H.R.
checked by: E.C.
project number: 22317
drawing number: S502
Revision: 4

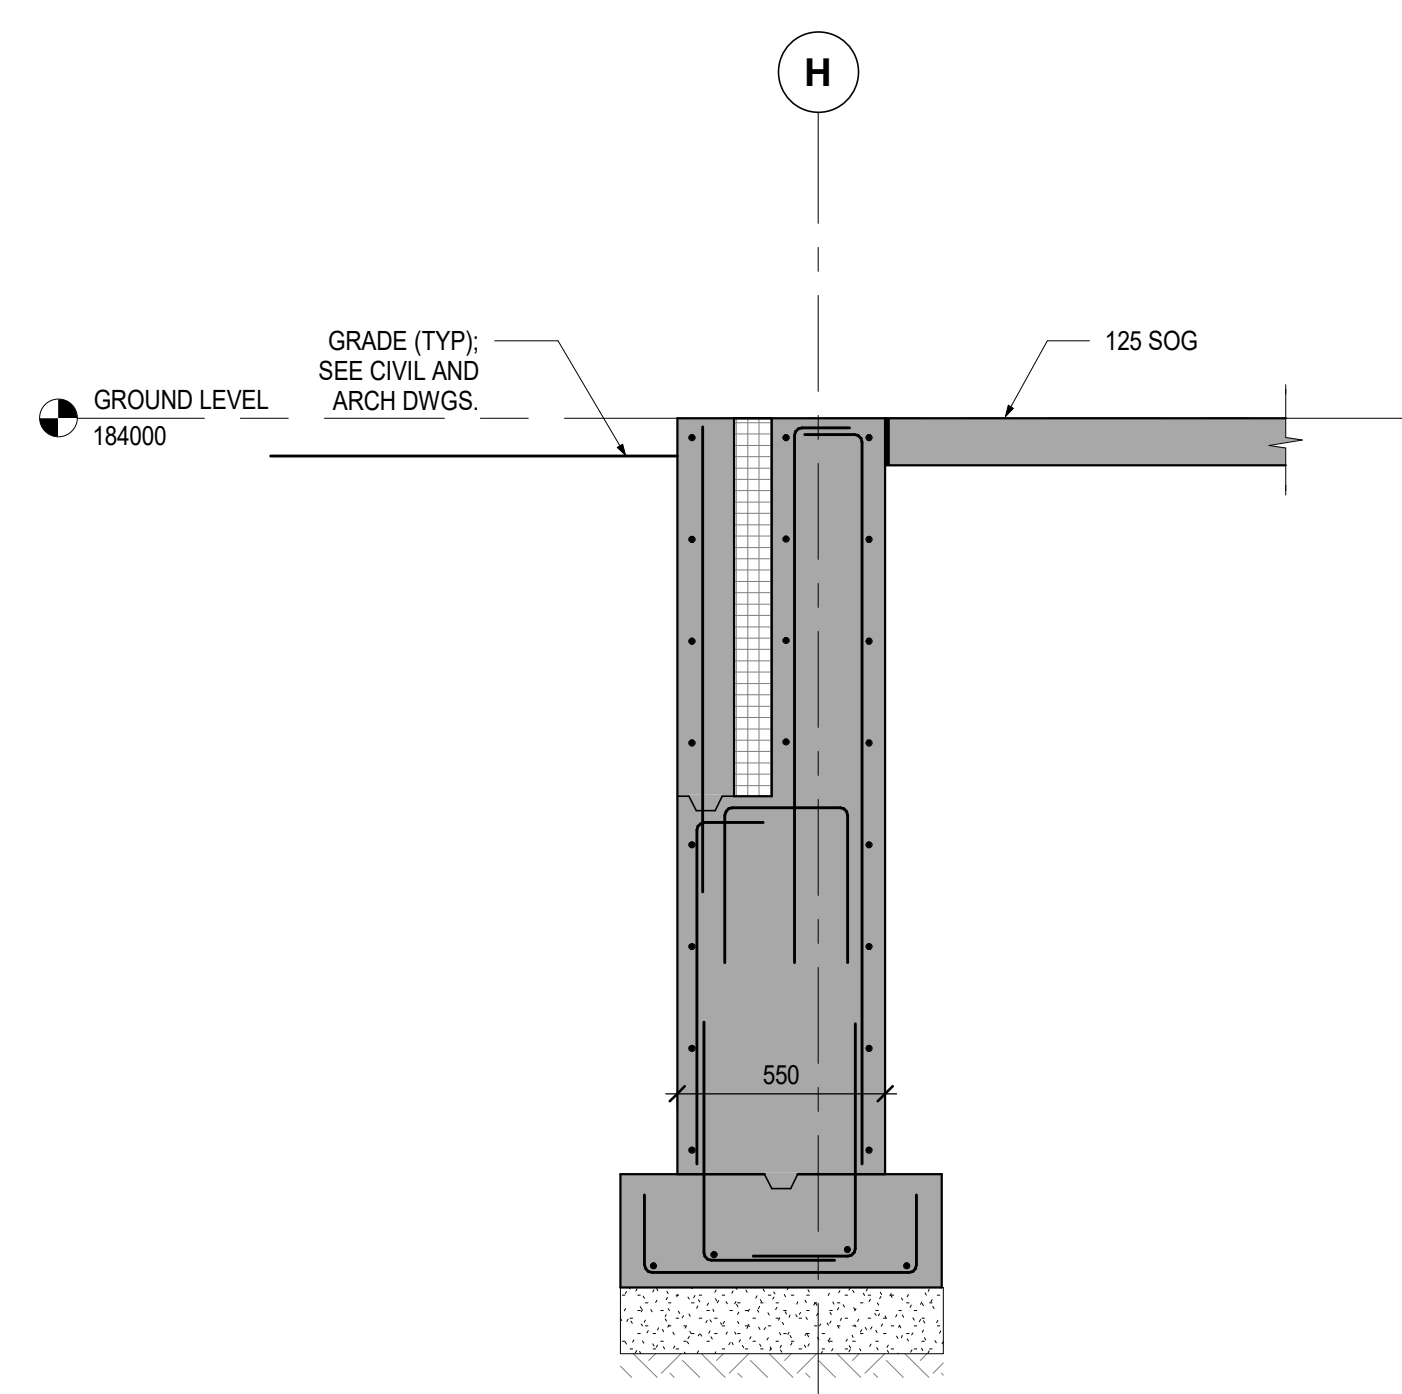


1 SECTION
S503 1 : 20

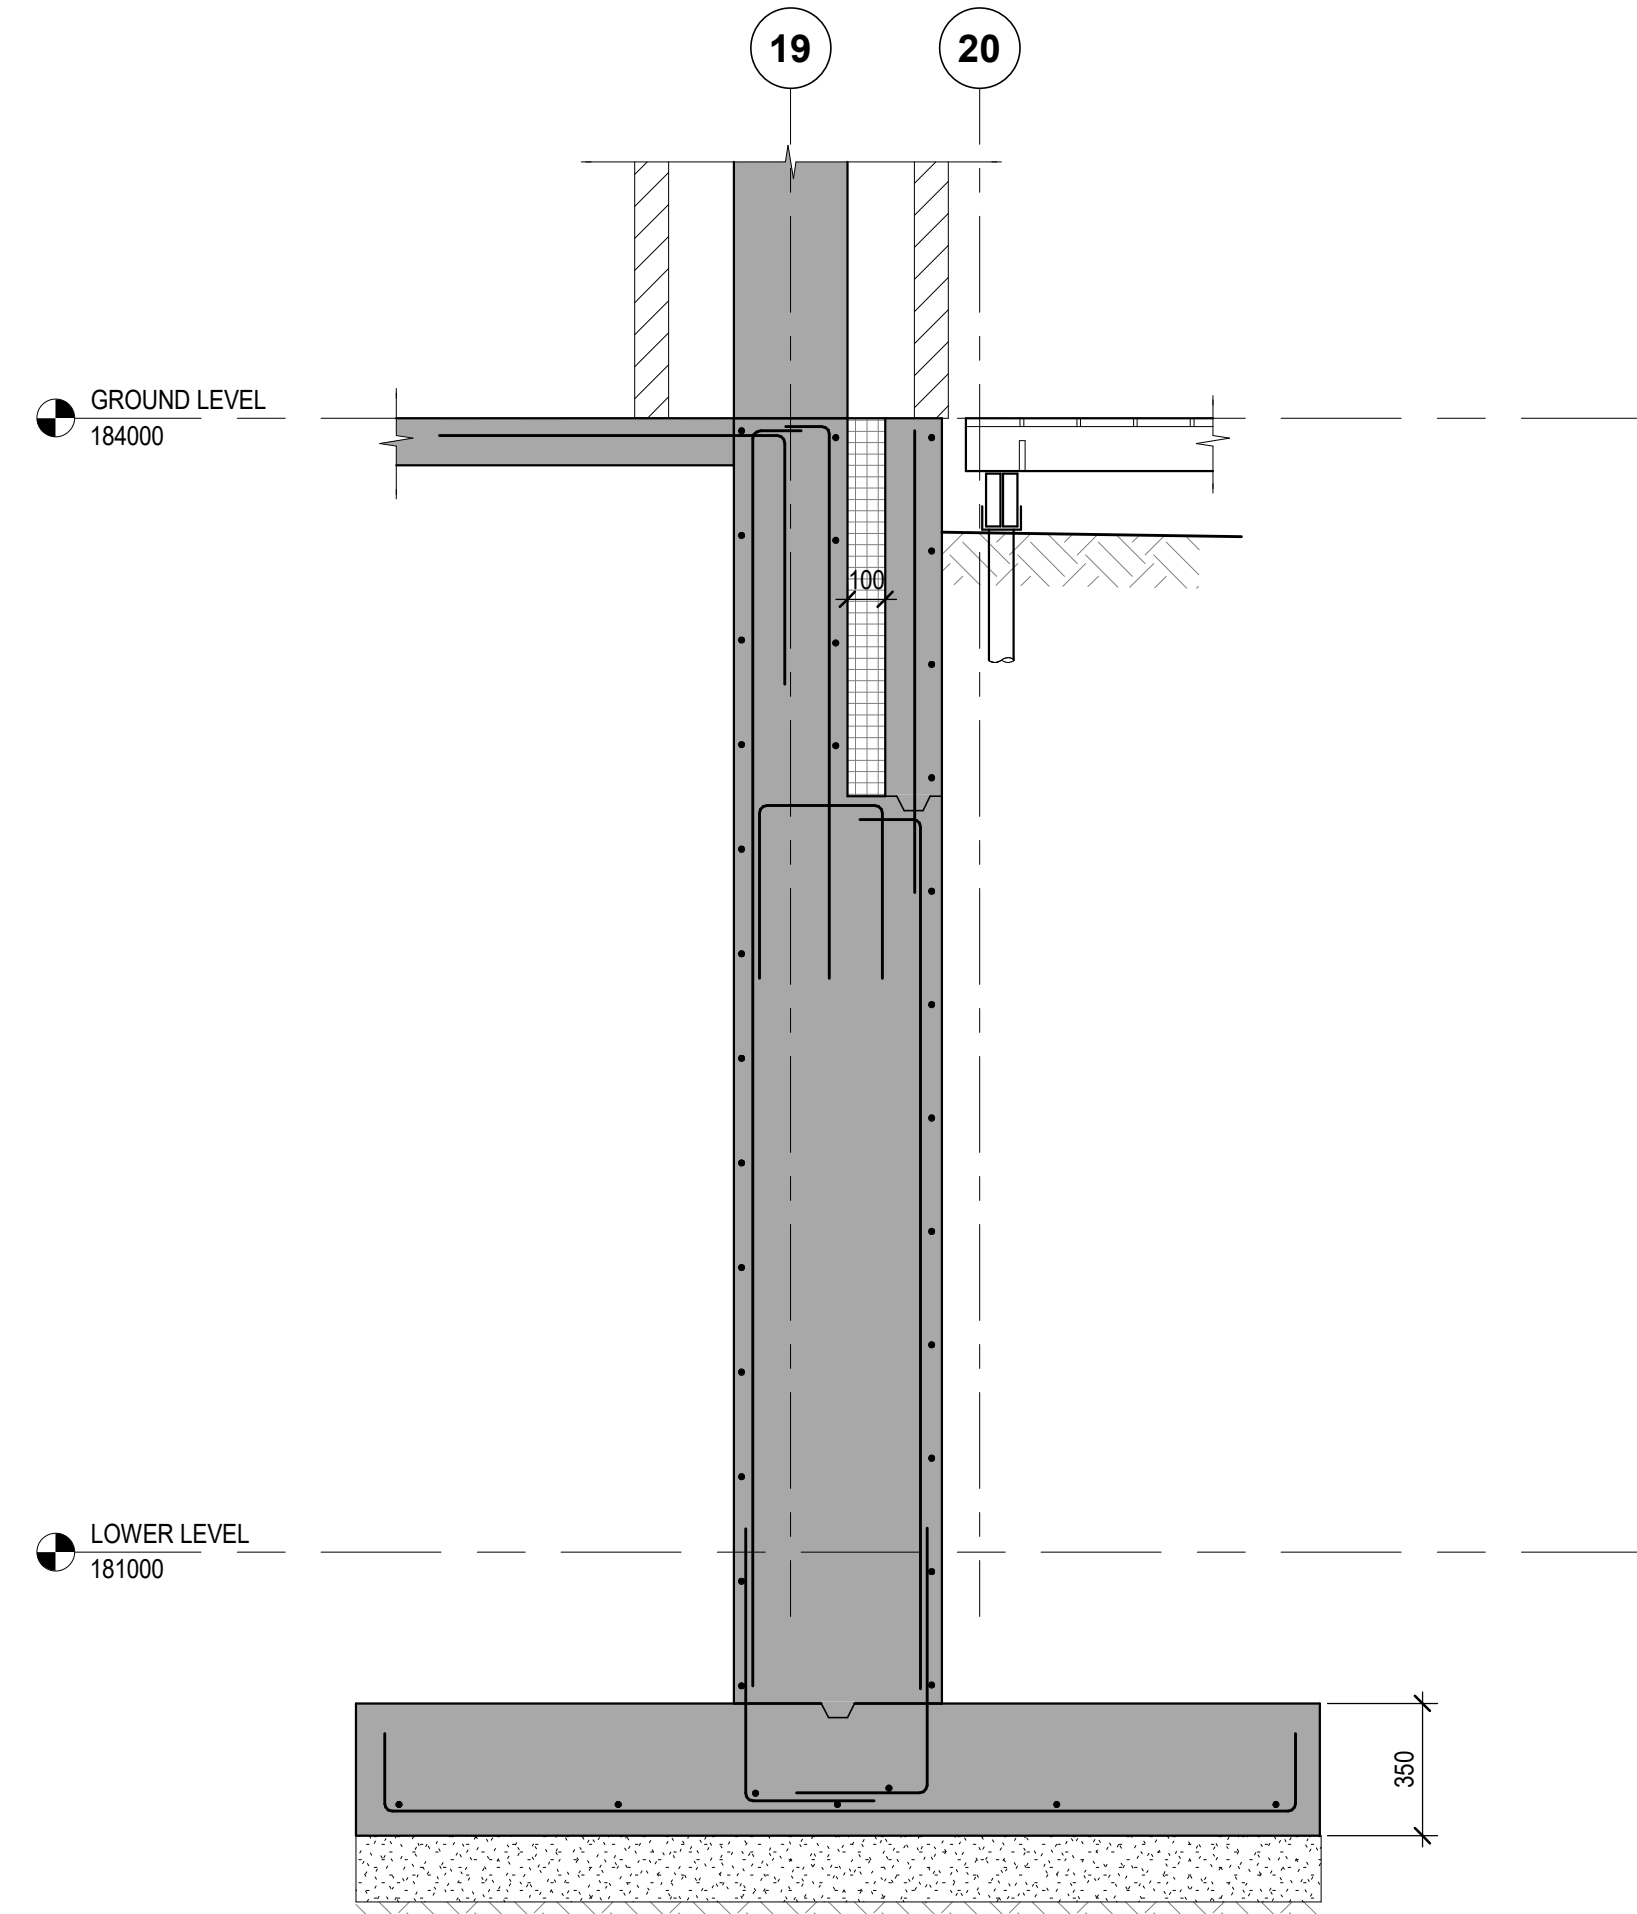


2
S503

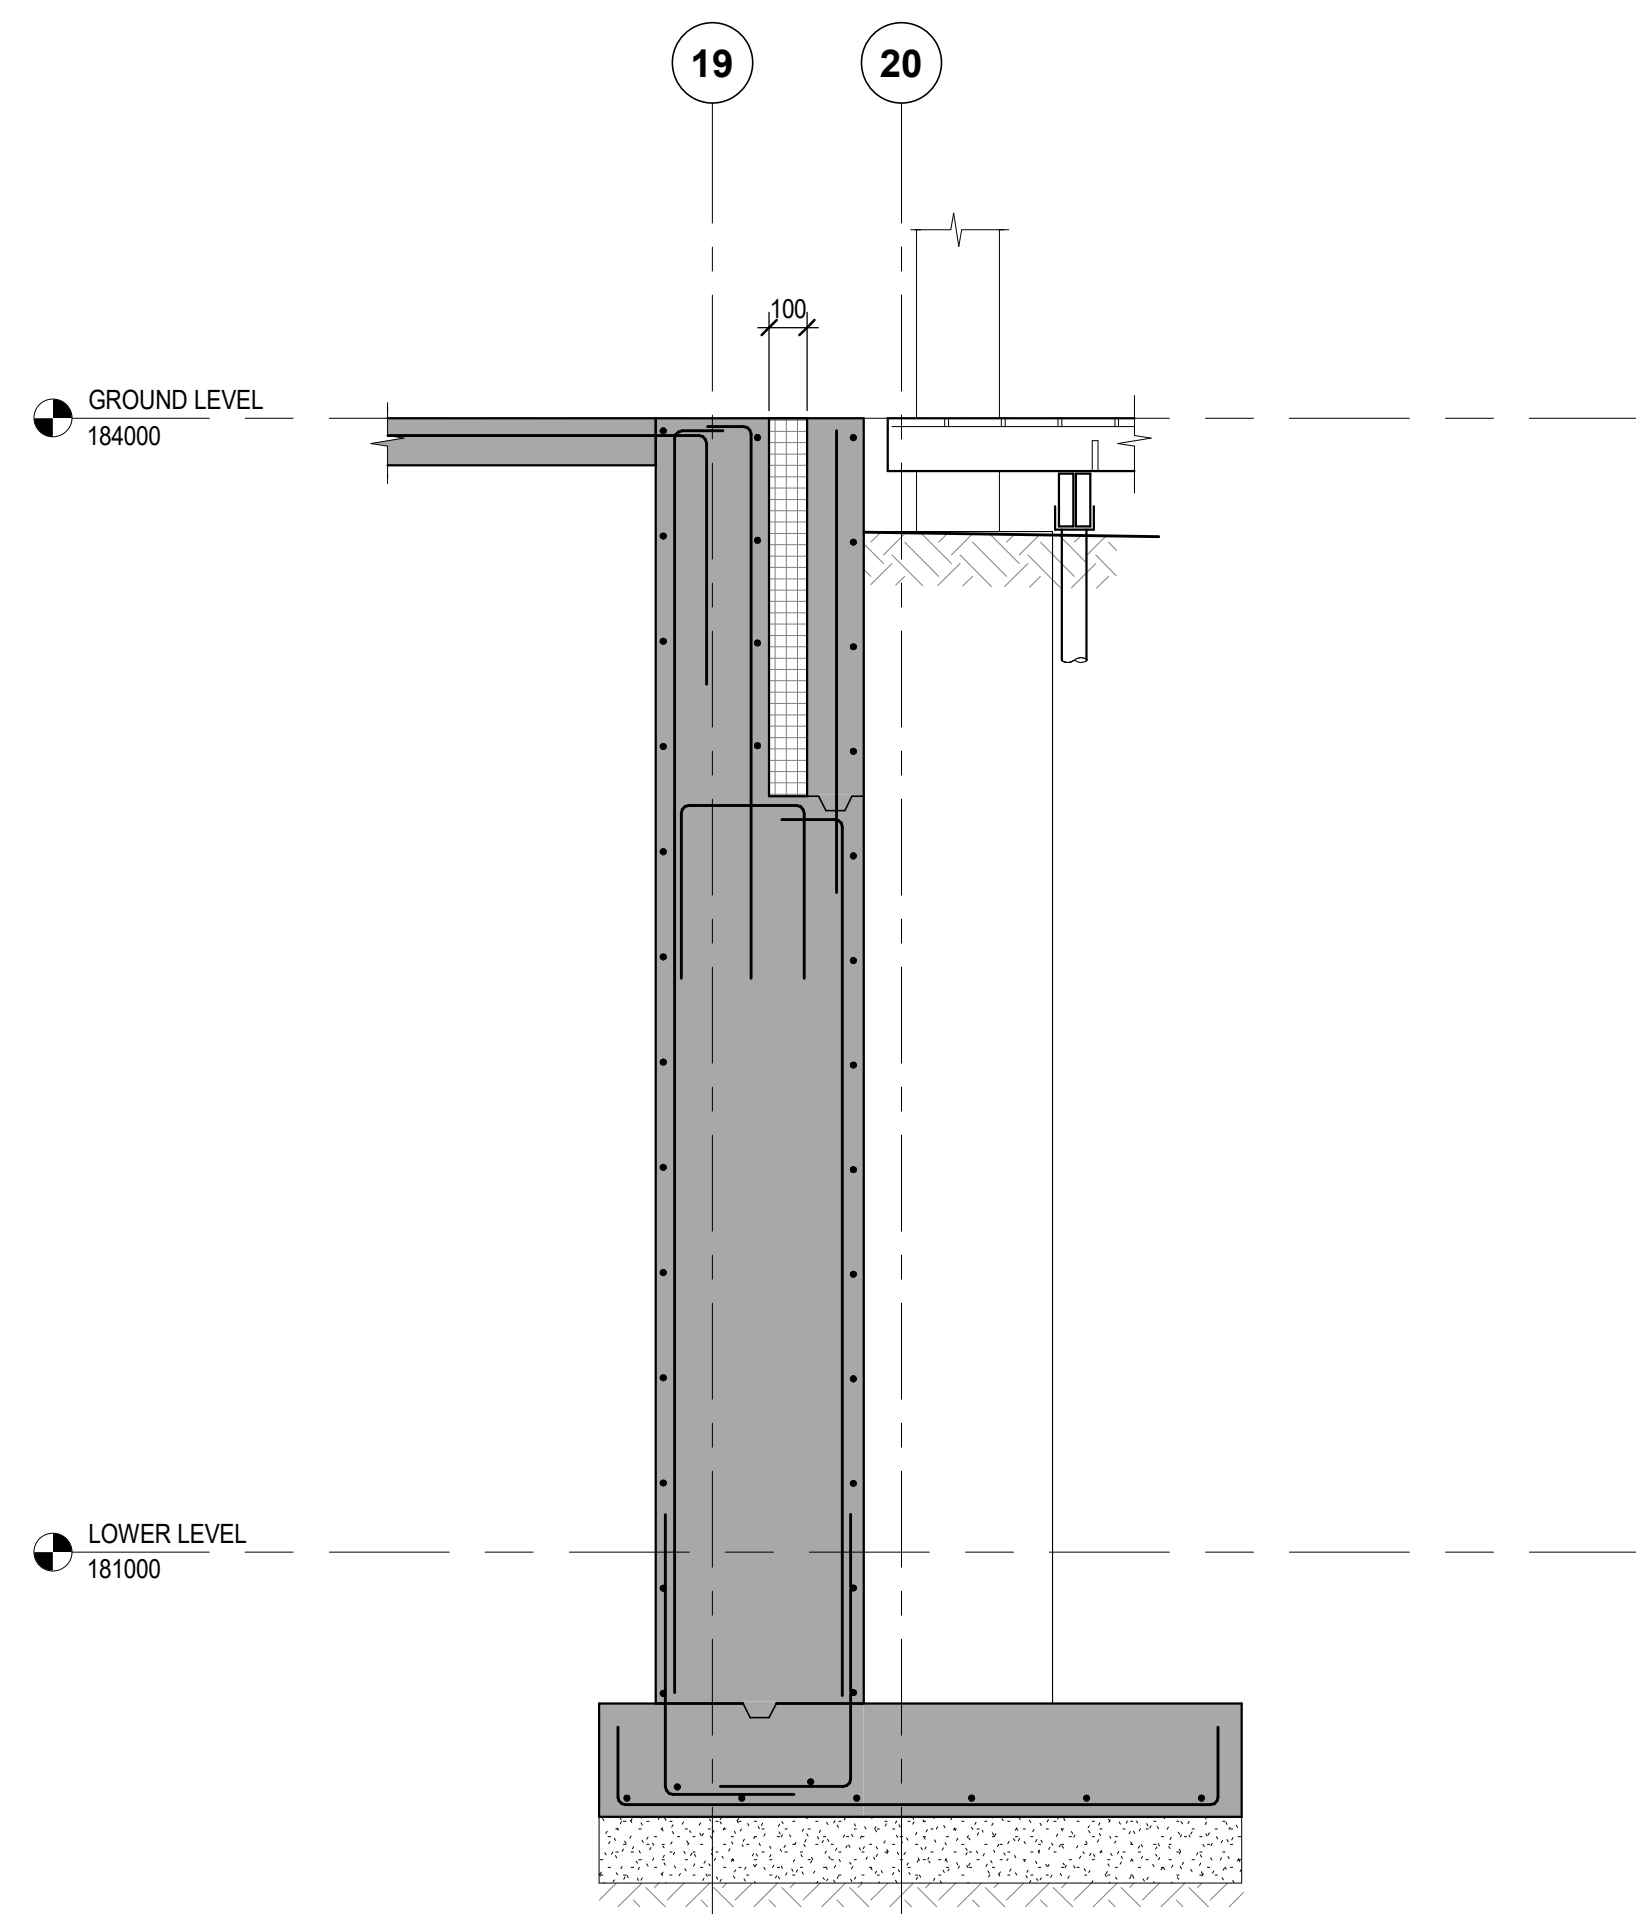


3 SECTION
S503 1:20

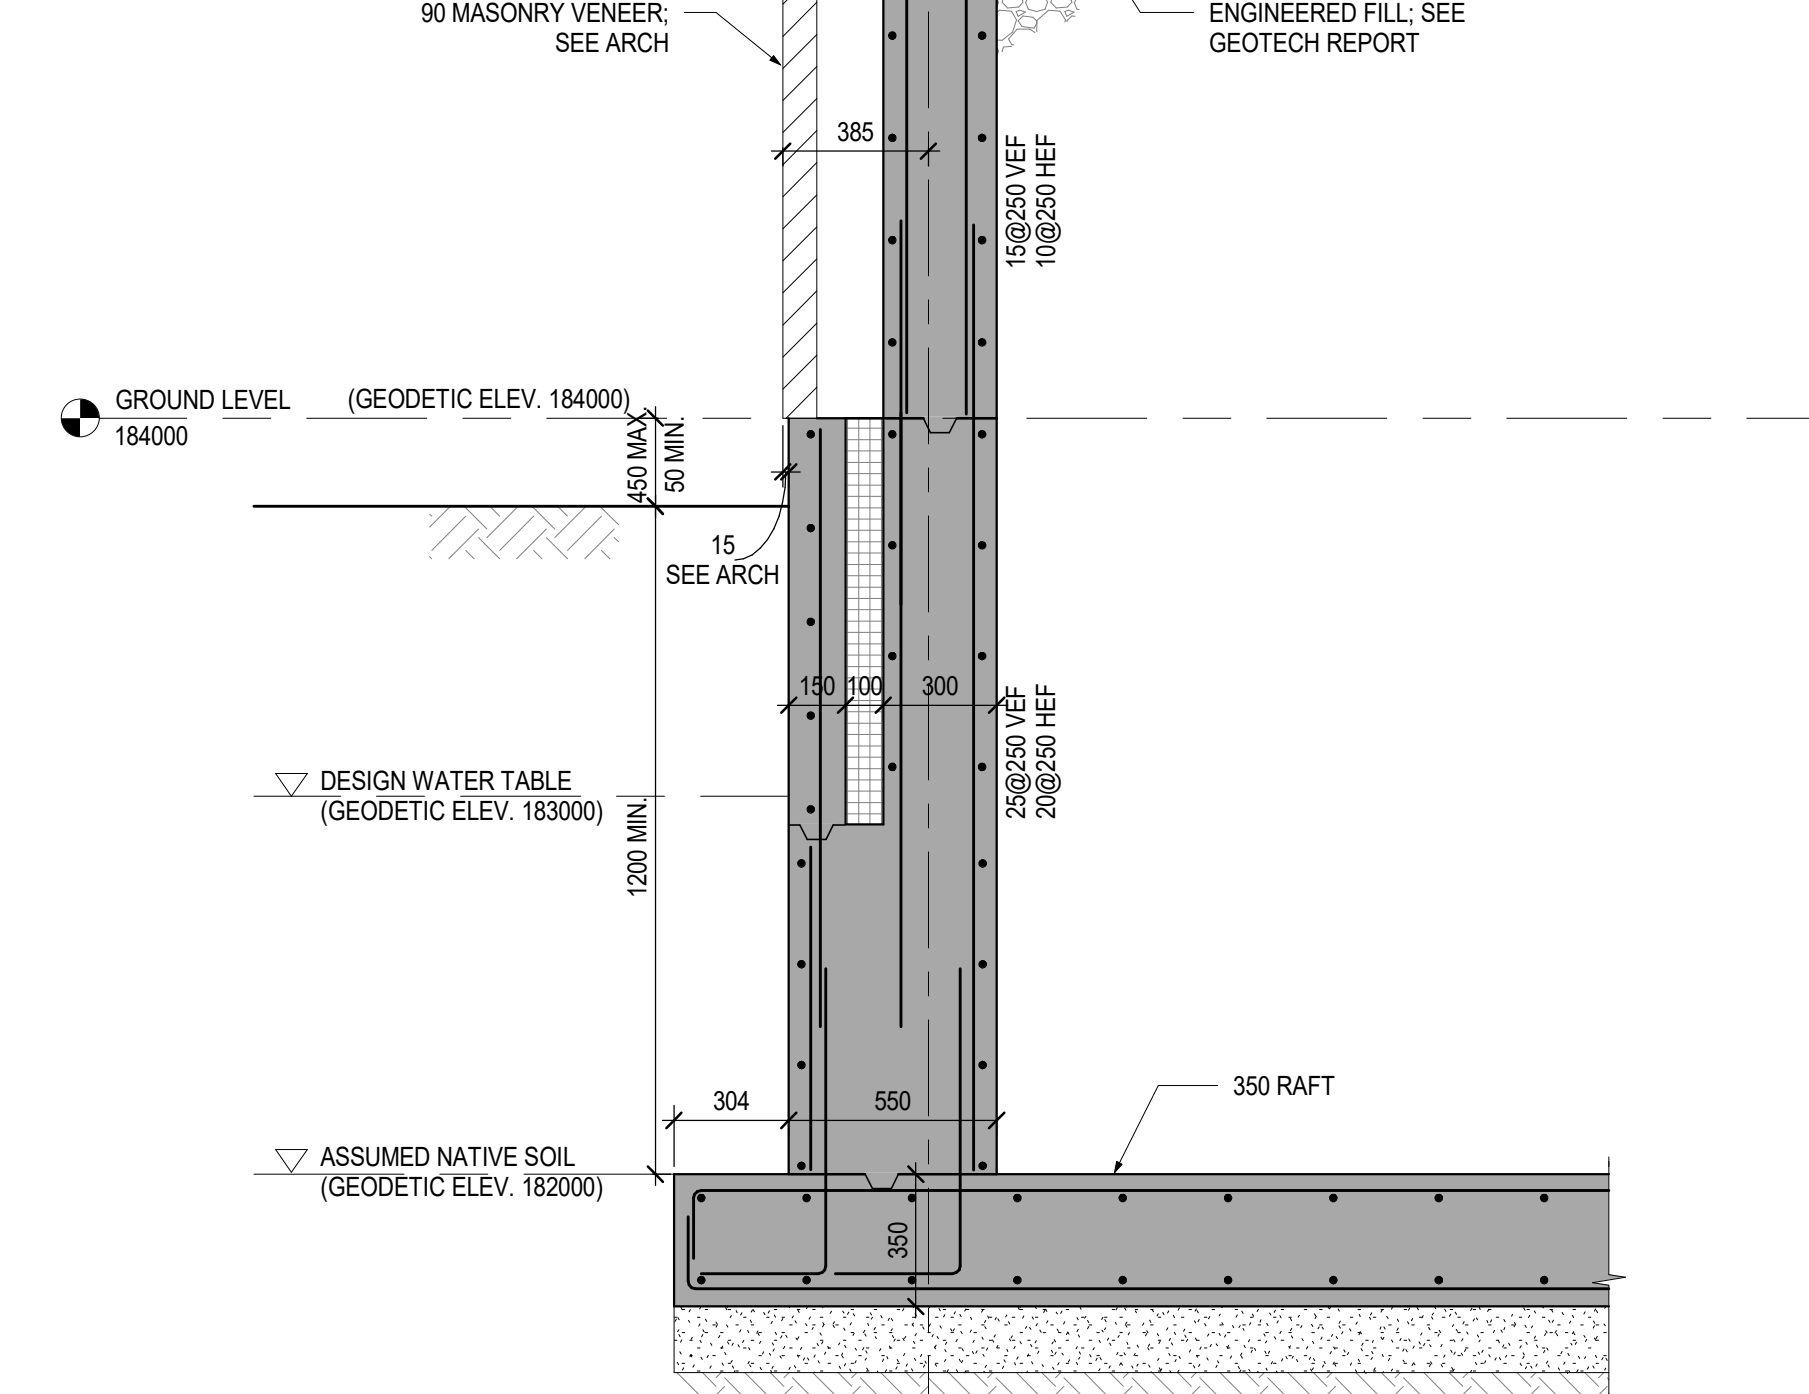


SECTION
1:20

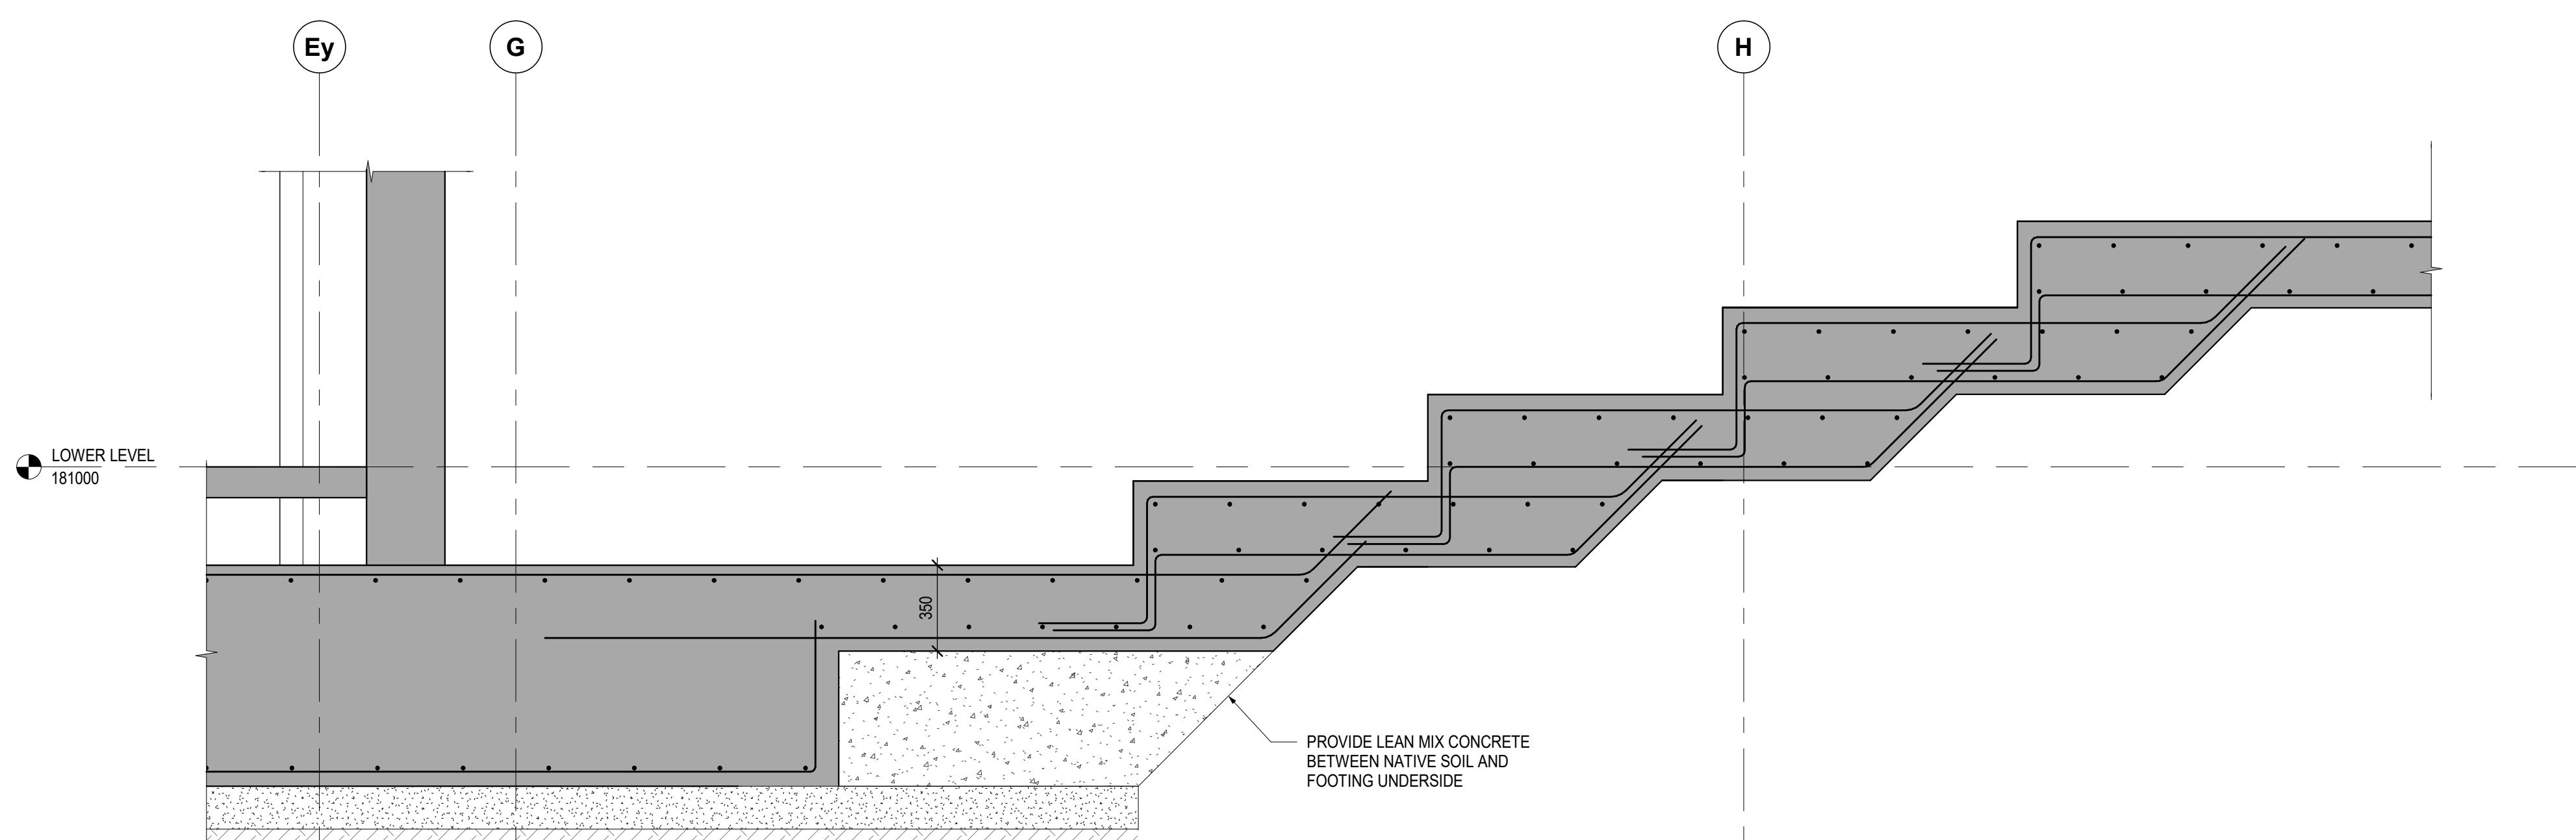


5 SECTION
S503 1 : 20

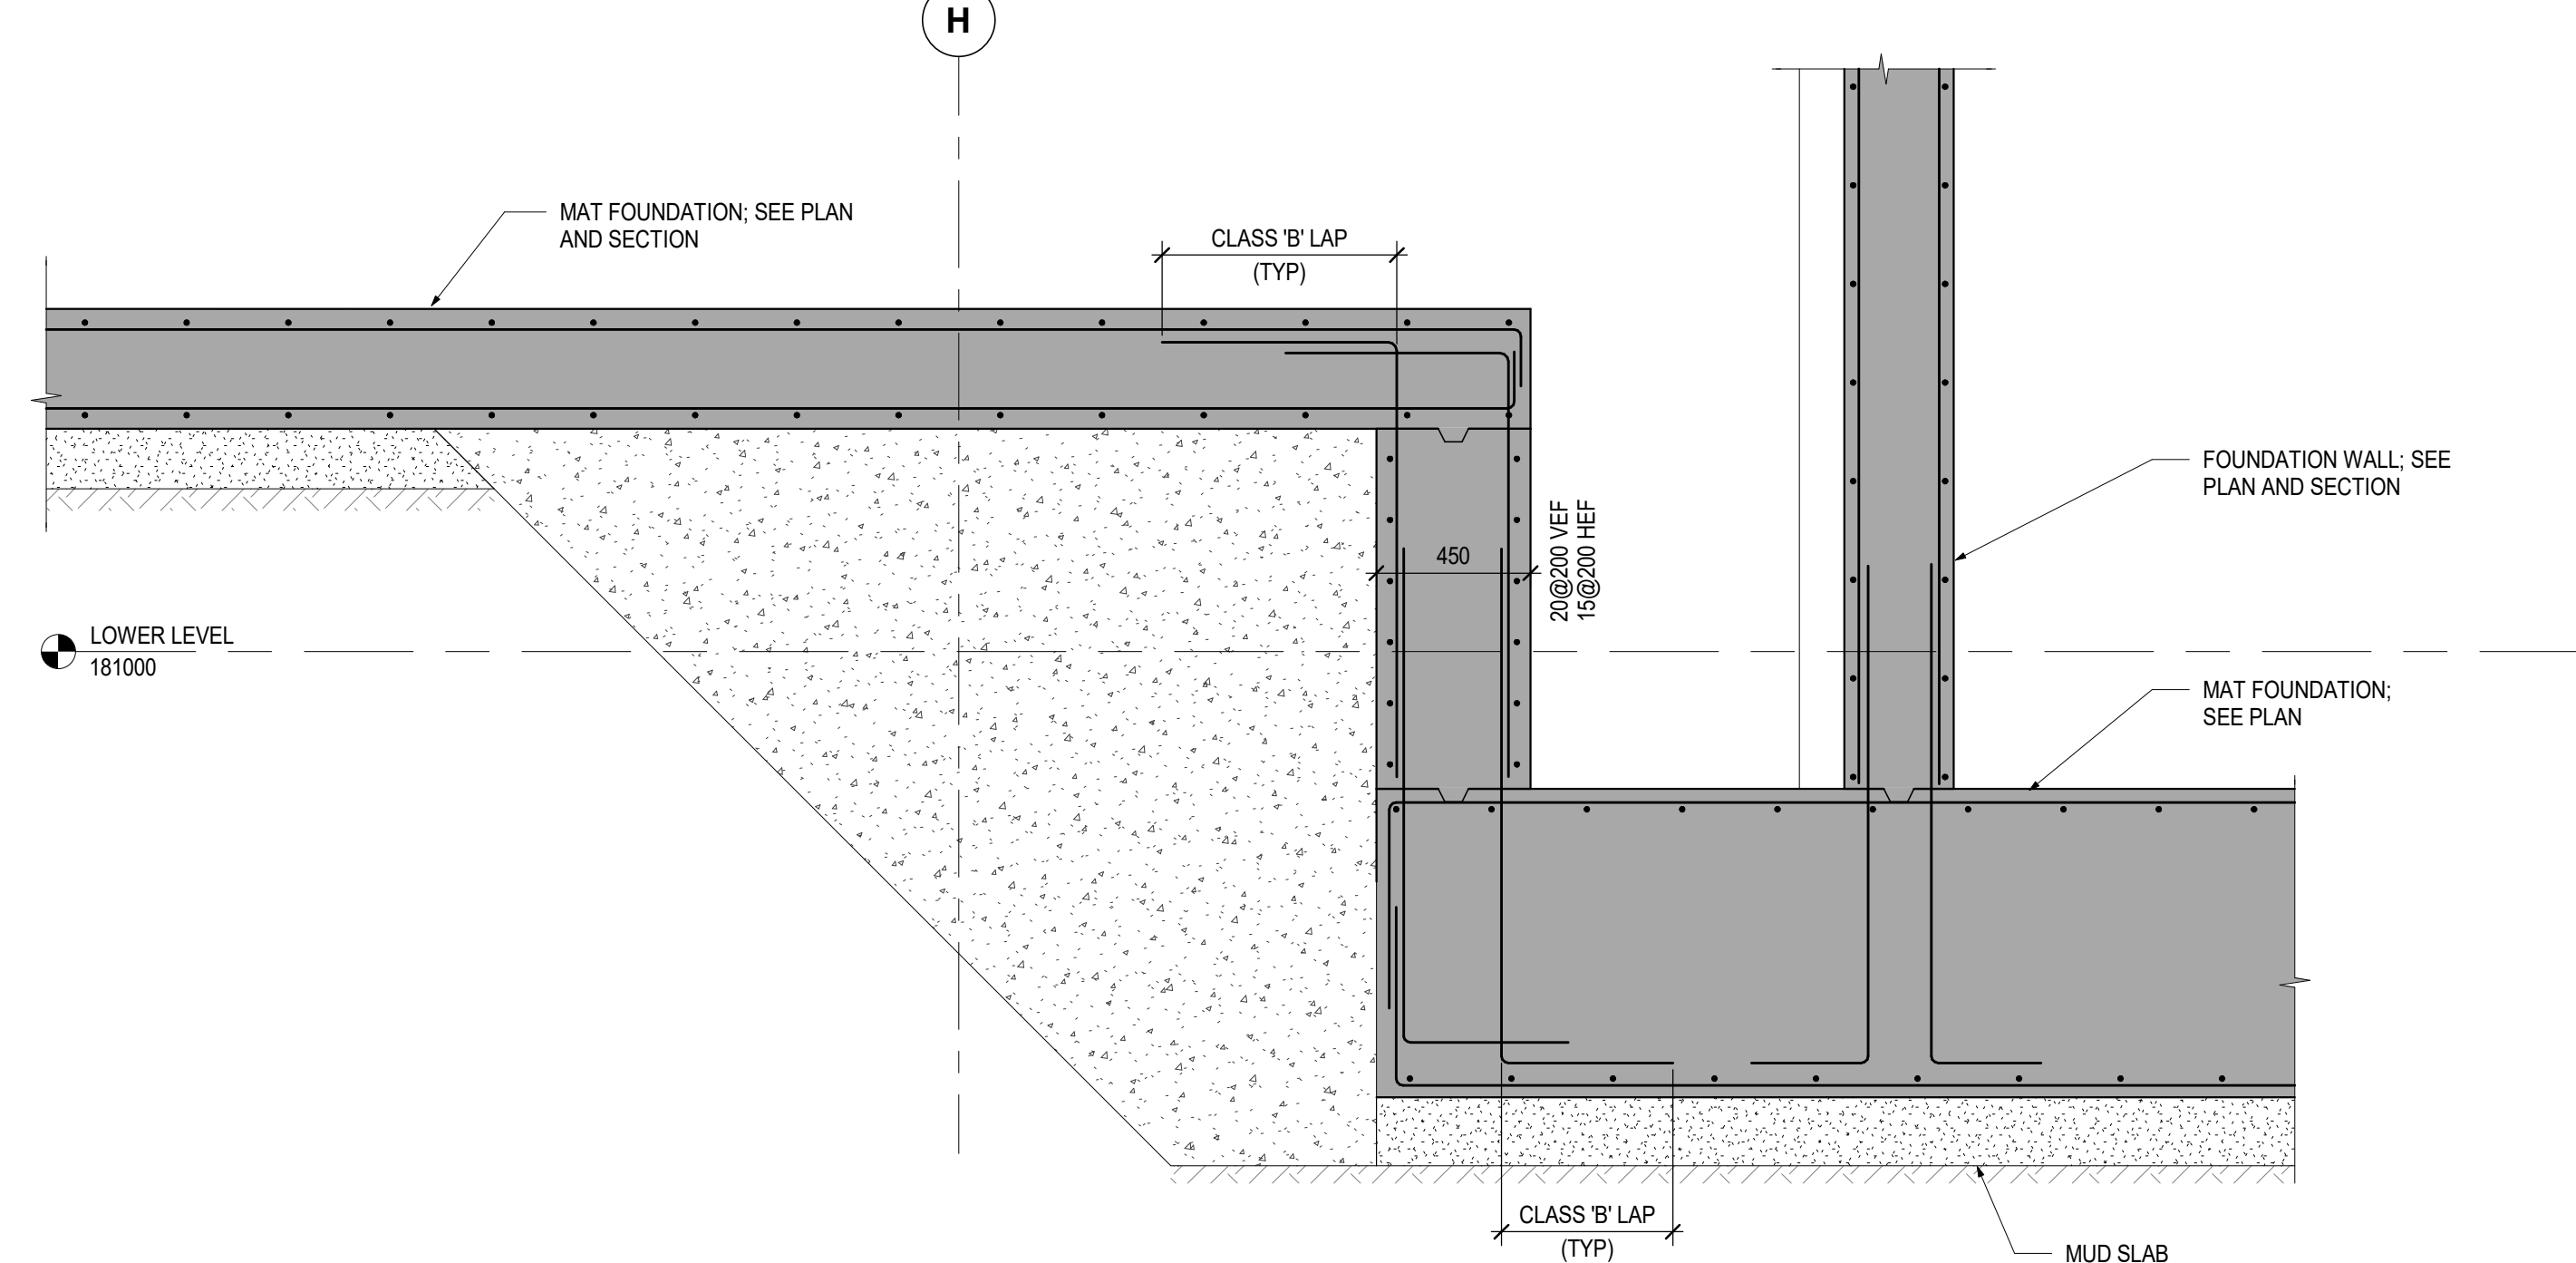


6 SECTION
S503 1 : 20

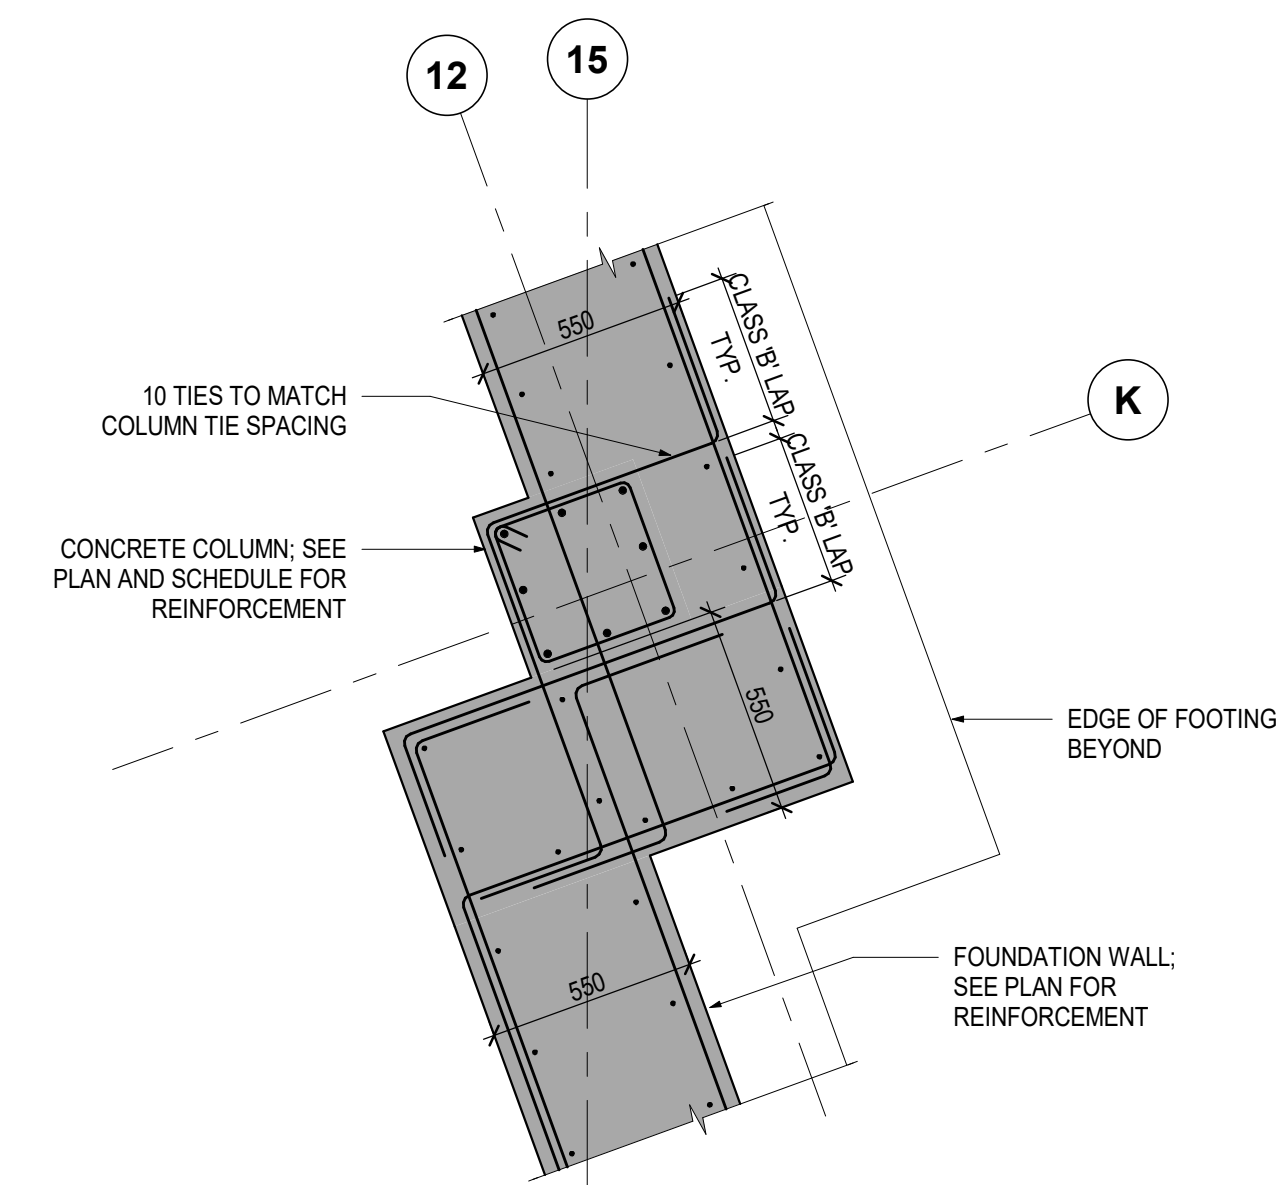


7 PLAN DETAIL
S503 1:20

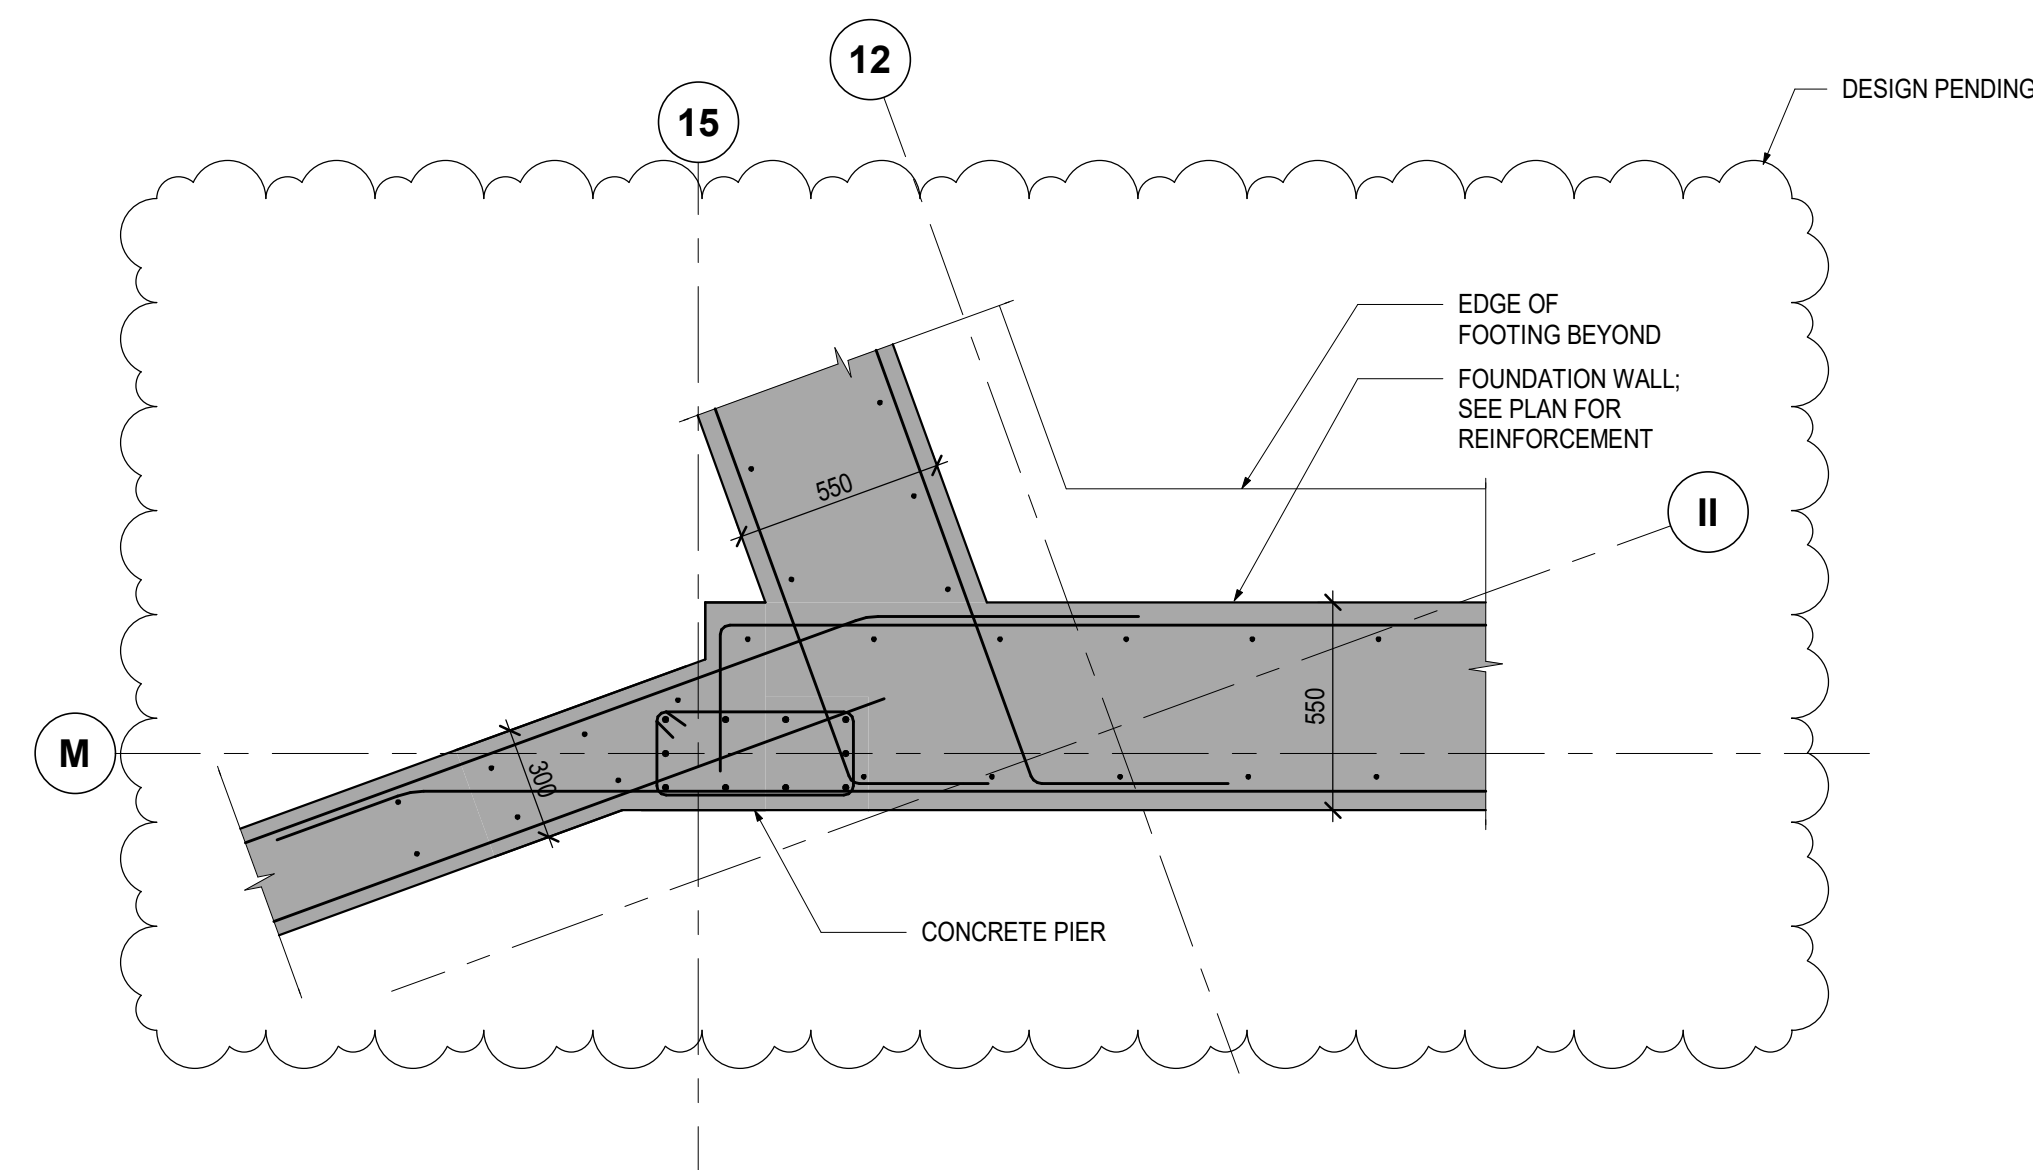

8 PLAN DETAIL
S503 1:20

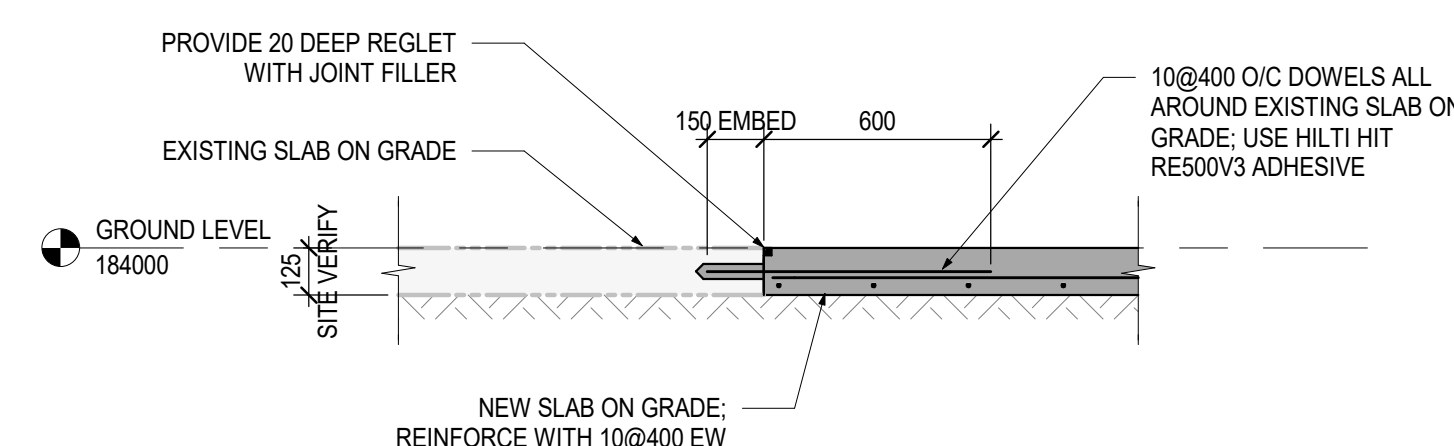

9 SECTION
S503 1 : 20

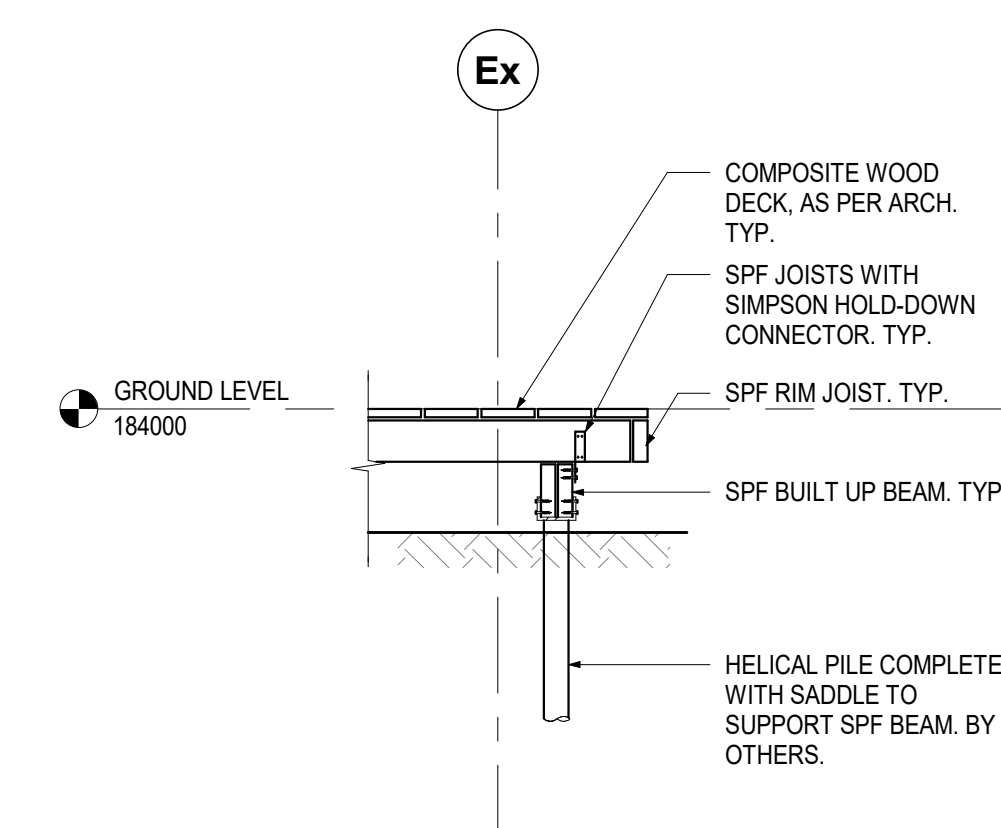

10 SECTION
S503 1:20

Key to Detail Location

NO.	Detail Number
NO.	Drawing Number

If this sheet is not 66 7/8" x 33 1/8" (1189 x 941 mm) it is a reduced print
- Read diag. accordingly.


Contractors must check and verify all dimensions on the job and report any discrepancies to the Architect before proceeding with the work.

All prints and specifications are the property of the Architect and must be returned at the completion of the work.

Drawings should not be scaled.

No	Date	Revision/Issued
1	2008-06-15	ISSUED FOR 90% CONSTRUCTION DOCUMENTS
2	2008-07-08	ISSUED FOR TENDER


consultants	
architect	CSAP Architects Inc. 2345 Yonge St. Suite 200 Toronto, ON M4P 2P5 Phone 416-482-5052 Fax 416-482-5040
civil engineer	SCS Consulting Group Ltd. 30 Centurian Drive, Suite 100 Markham, ON L3R 8B8 Phone 905-475-1900 Fax 905-475-8336
structural engineer	LEA Consulting Ltd. 40 University Ave. Suite 503 Toronto, ON M5J 1T1 Phone 905-470-0015
mechanical engineer	Smith + Andersen 4211 Yonge Street Toronto, ON M2P 2A9 Phone 416-487-8151
electrical engineer	Smith + Andersen 4211 Yonge Street Toronto, ON M2P 2A9 Phone 416-487-8151
landscape architect	Quinn Design Associates Inc. 180 John Street Toronto, ON M5T 1A5 Phone 416-862-2700

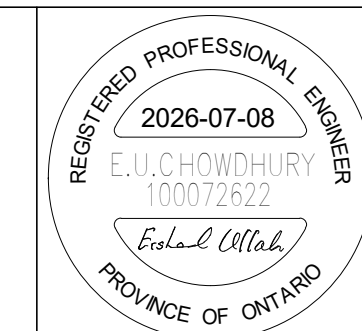


THE STERLING HALL SCHOOL
99 Cartwright Avenue, Toronto, ON M6A 1V4








FOUNDATION SECTIONS

scale: 1 : 20
date: 2026-07-08
drawn: H.R.
checked by: E.C.
project number: 22317
drawing number: S502

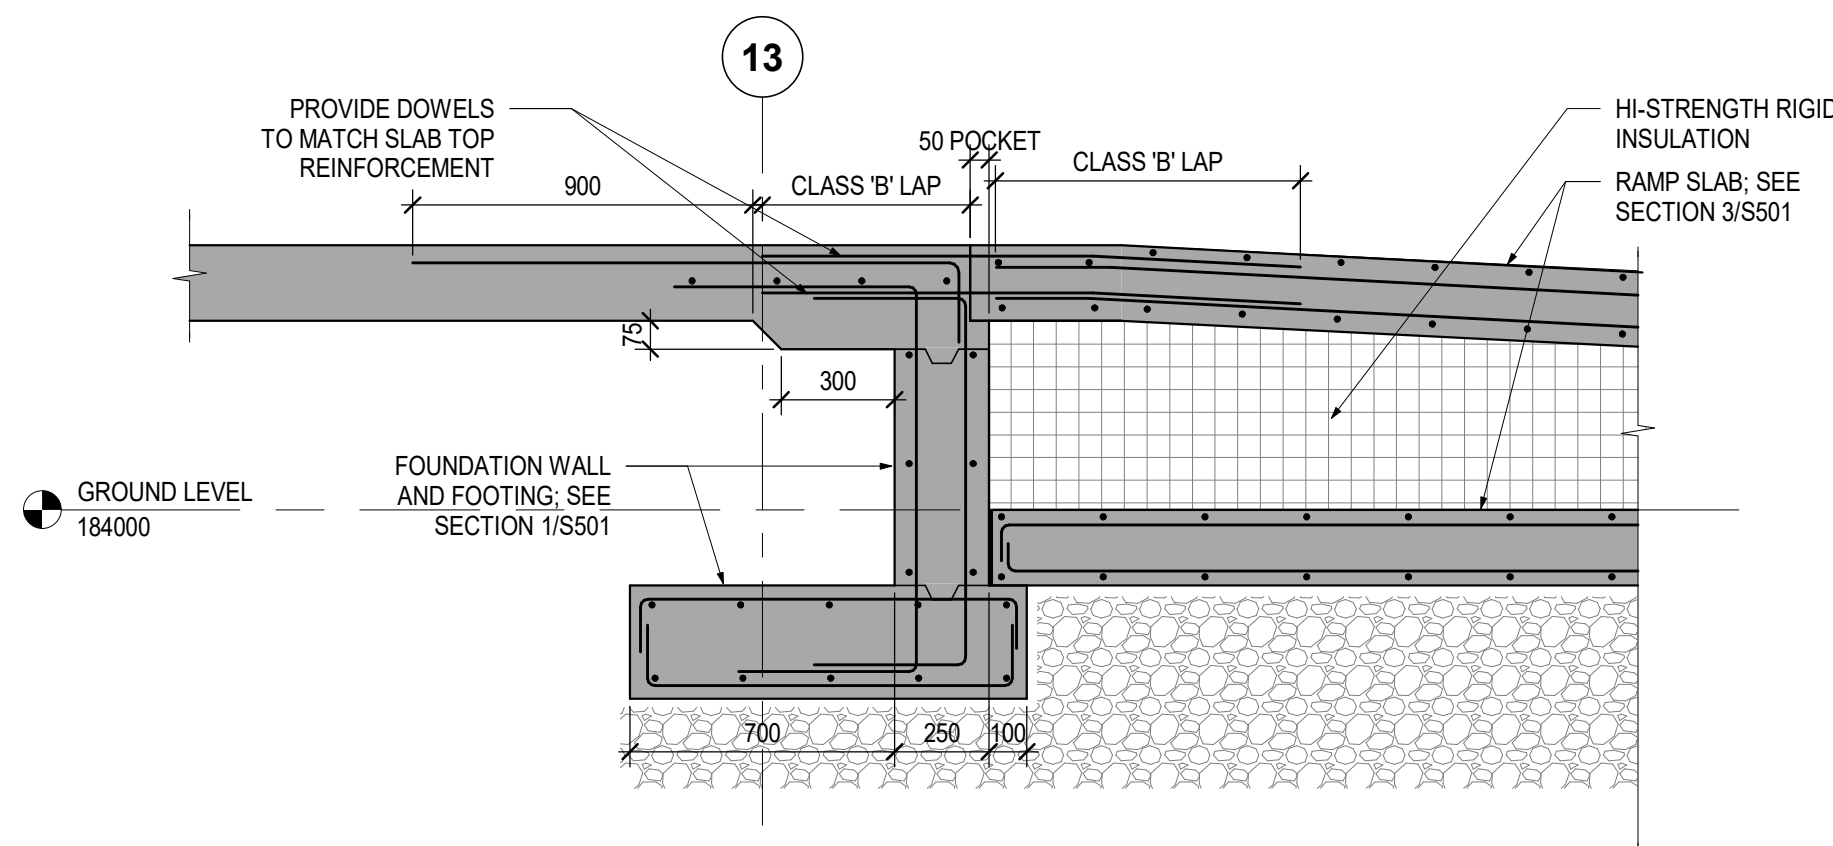

1 SECTION
S510 1 : 20

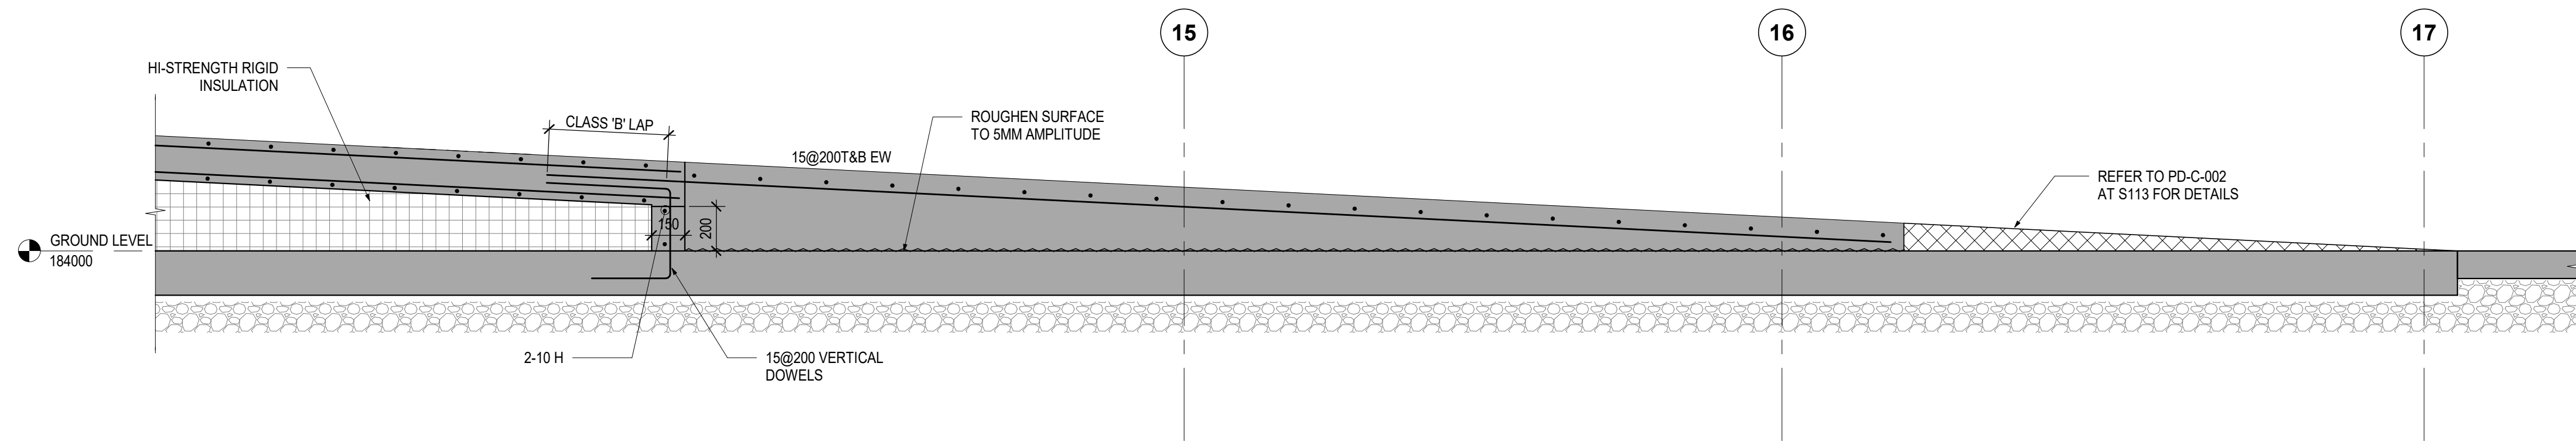

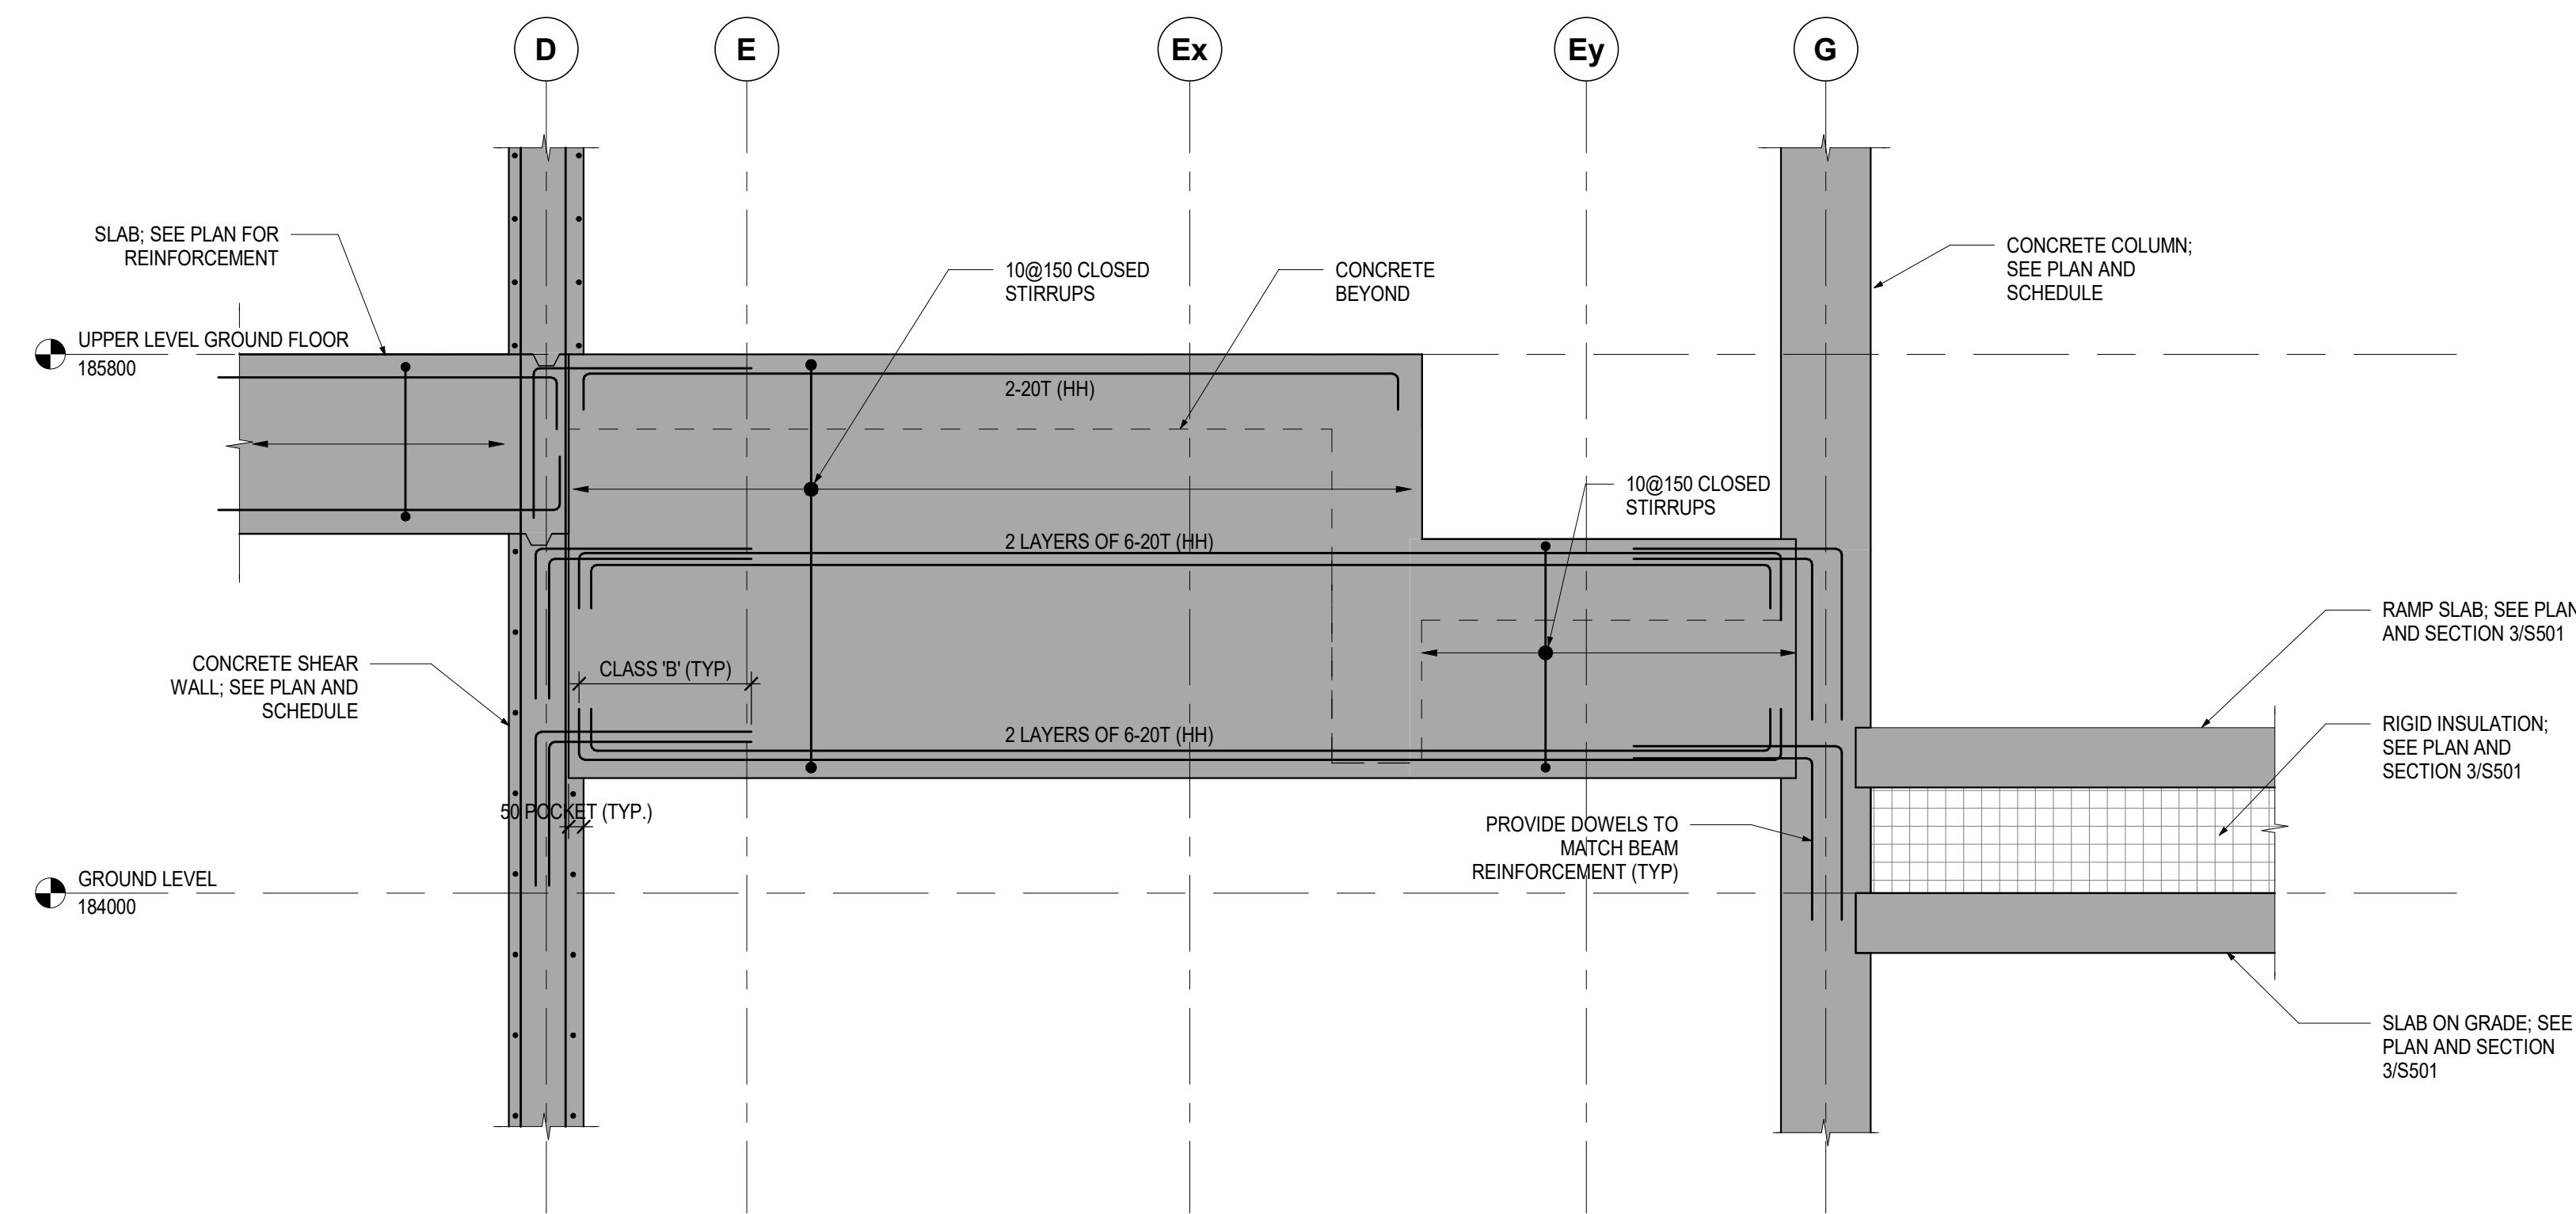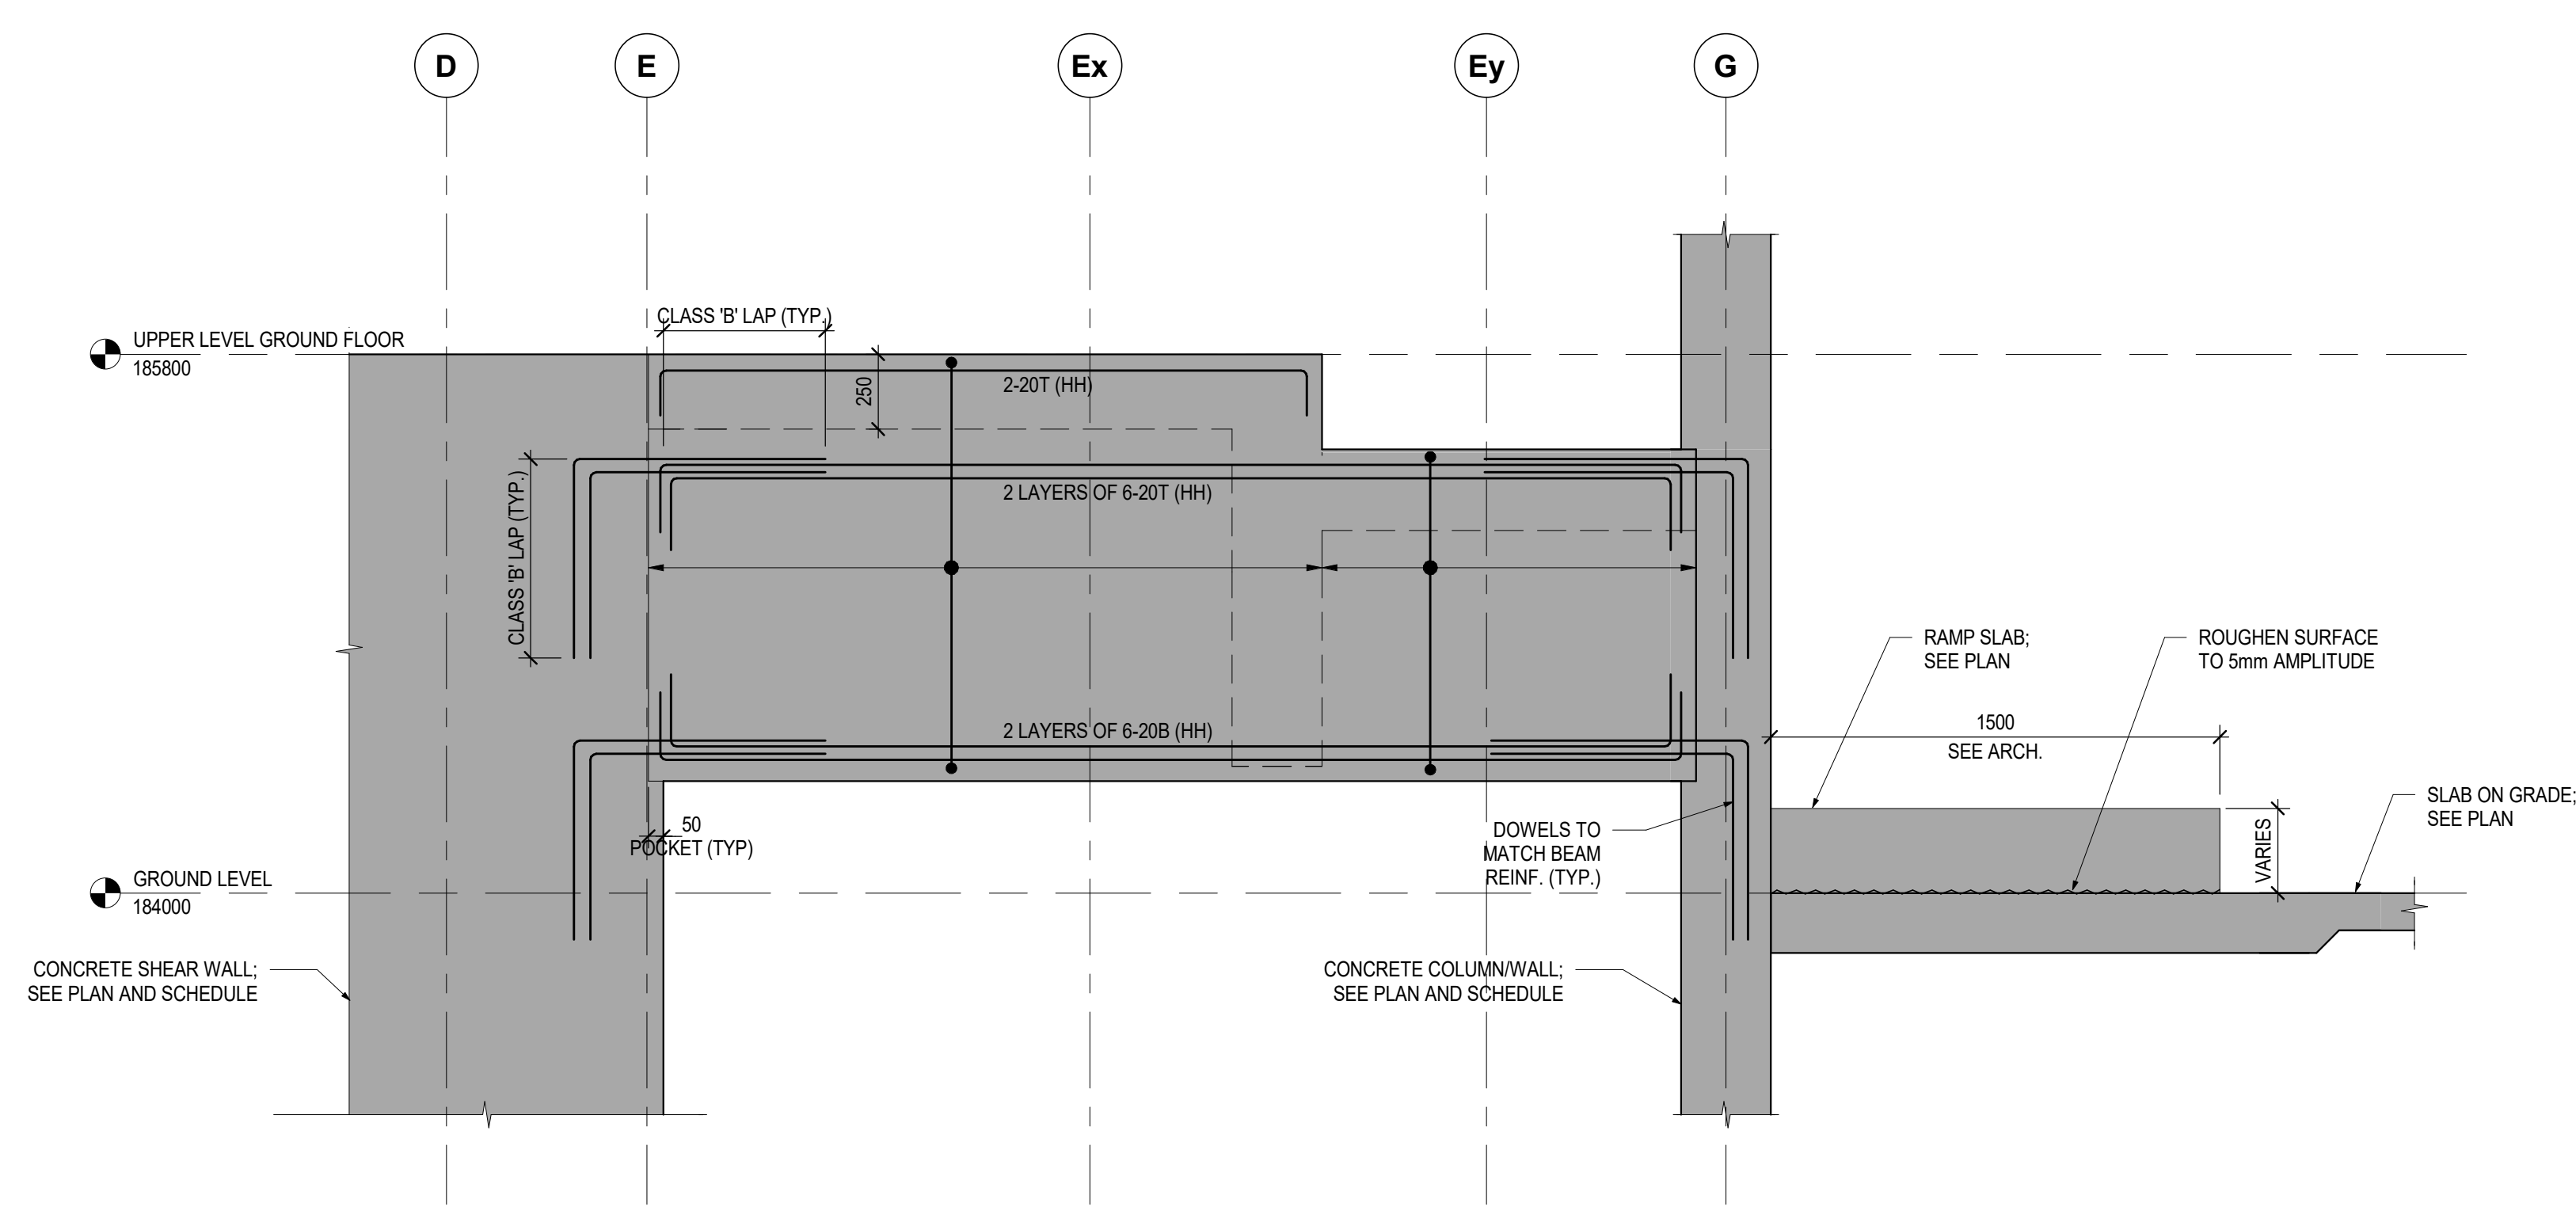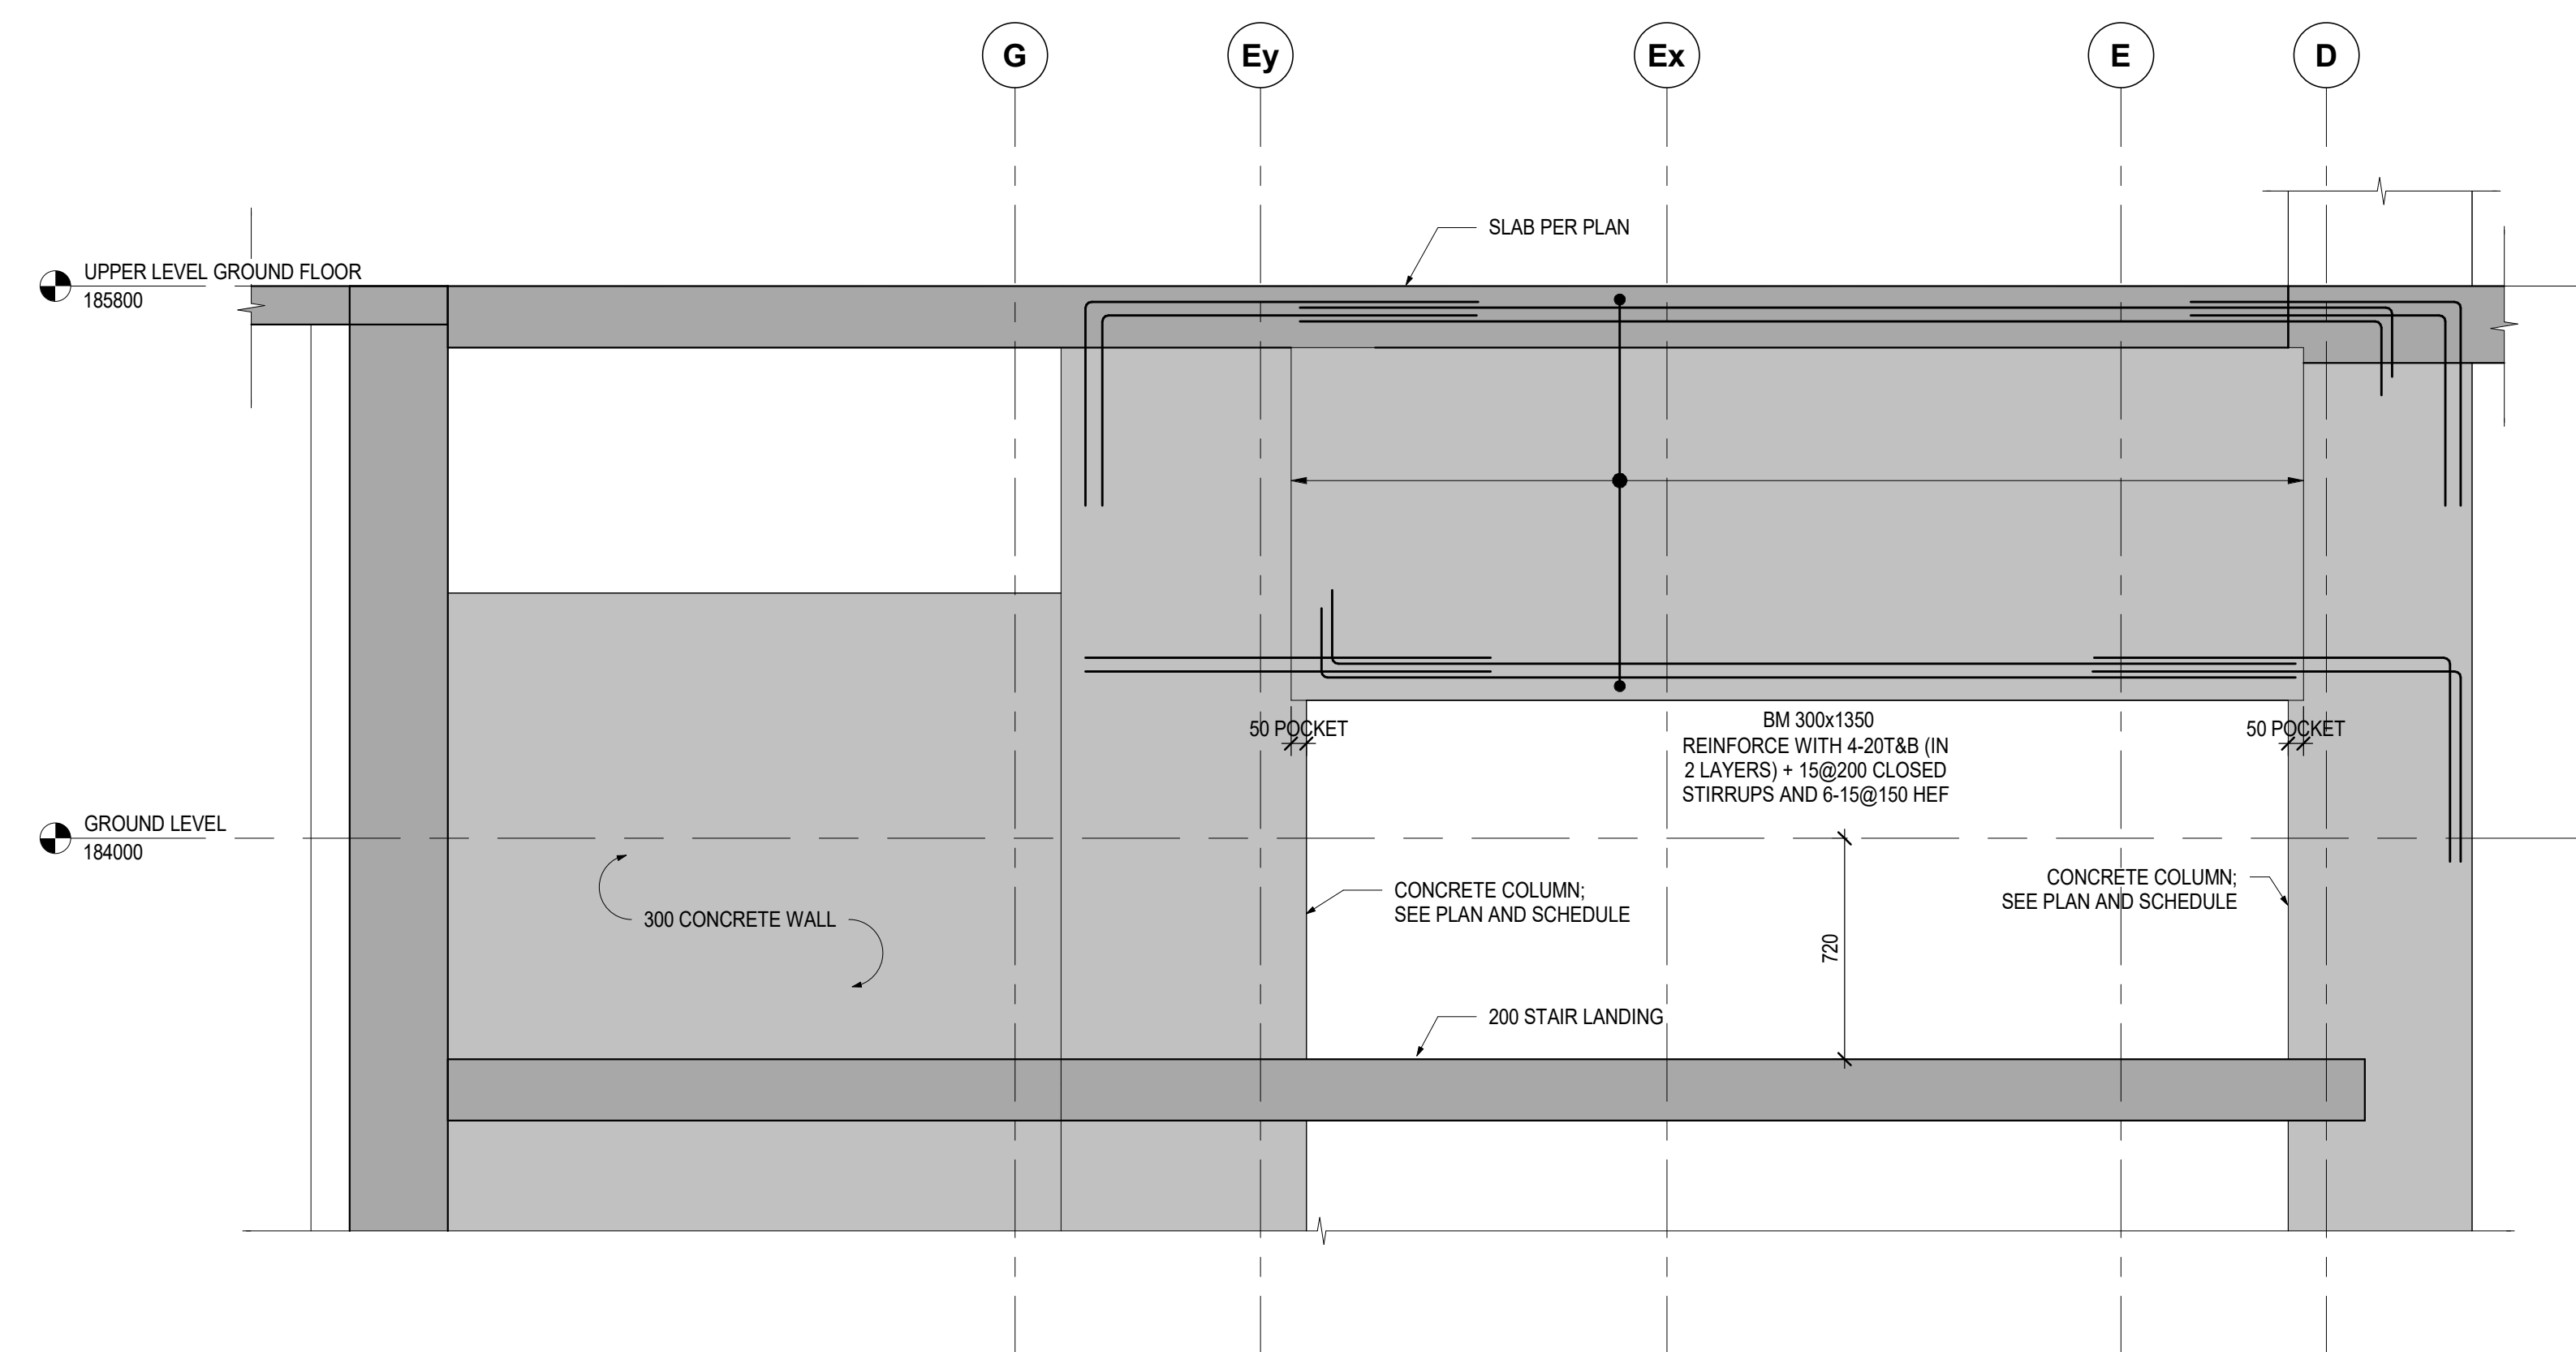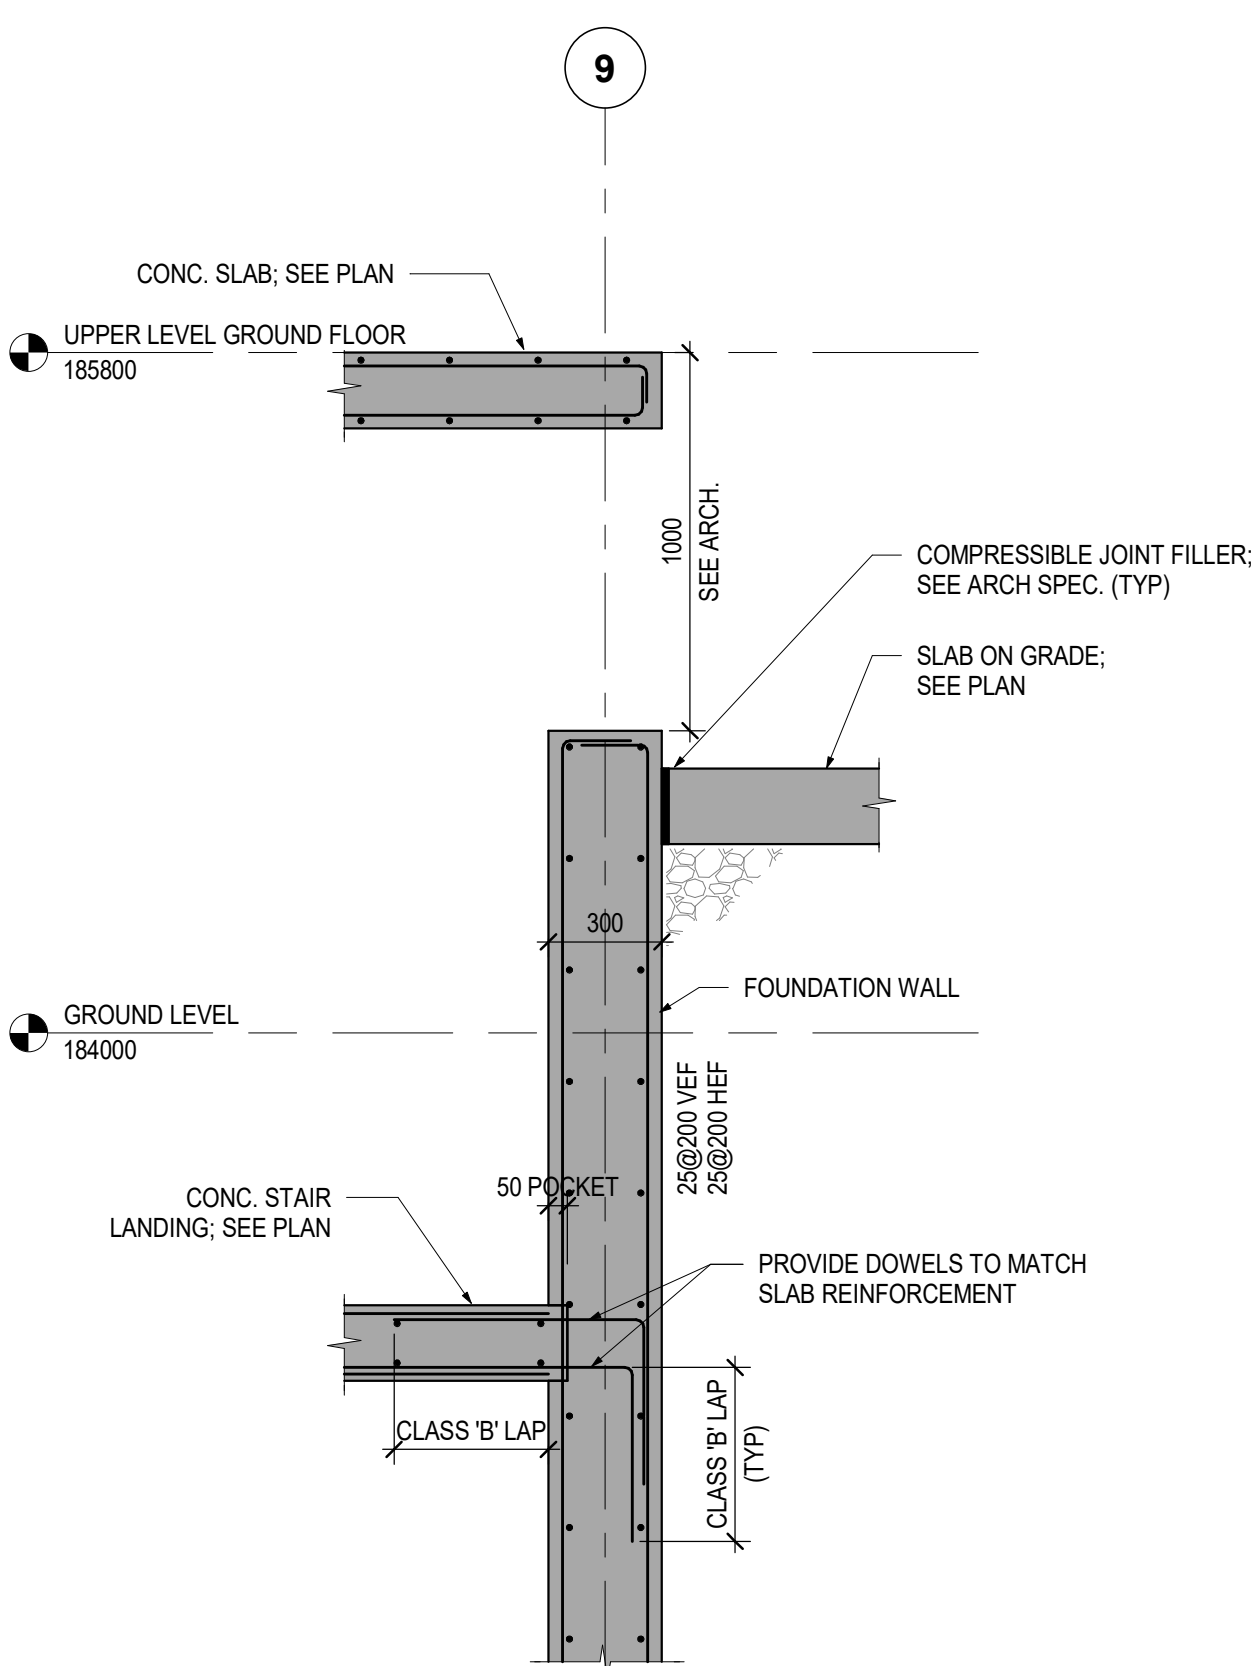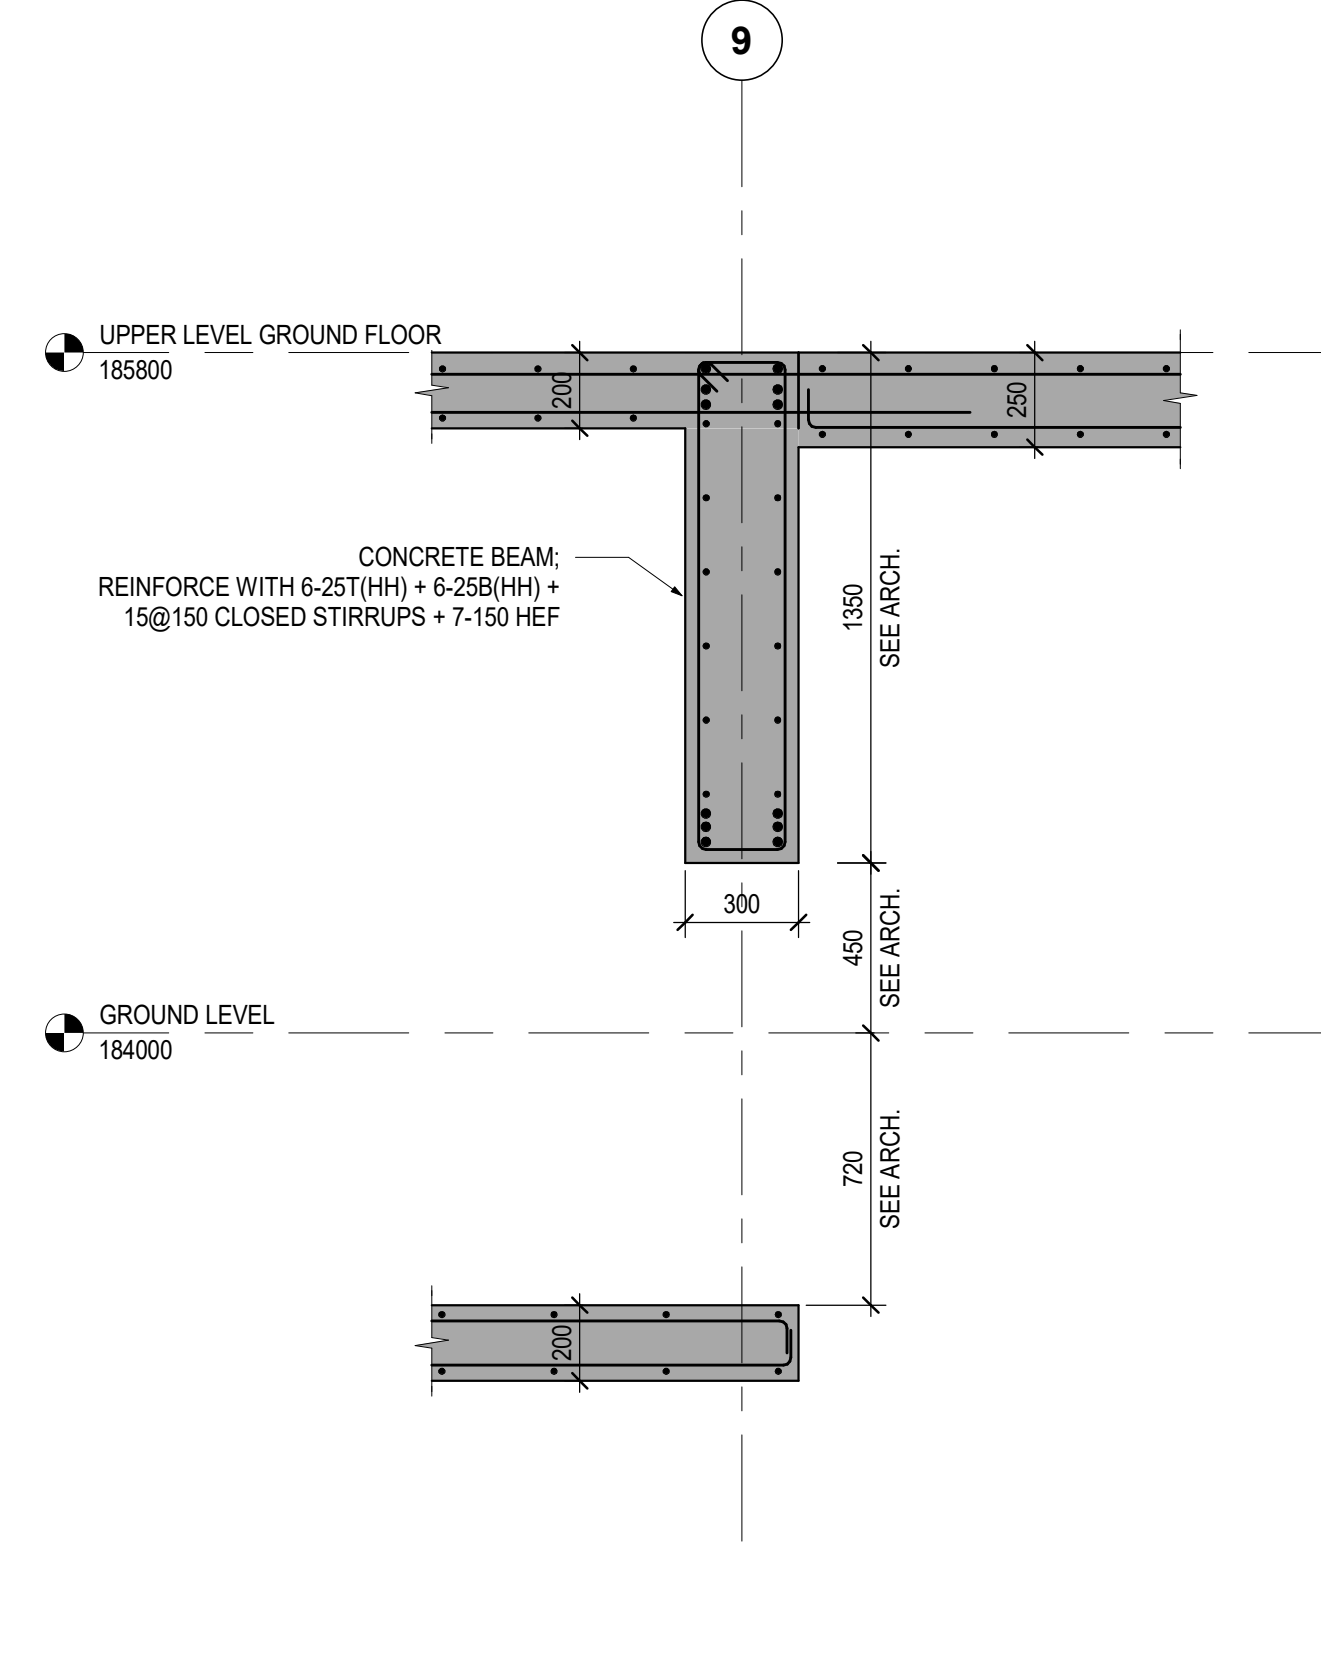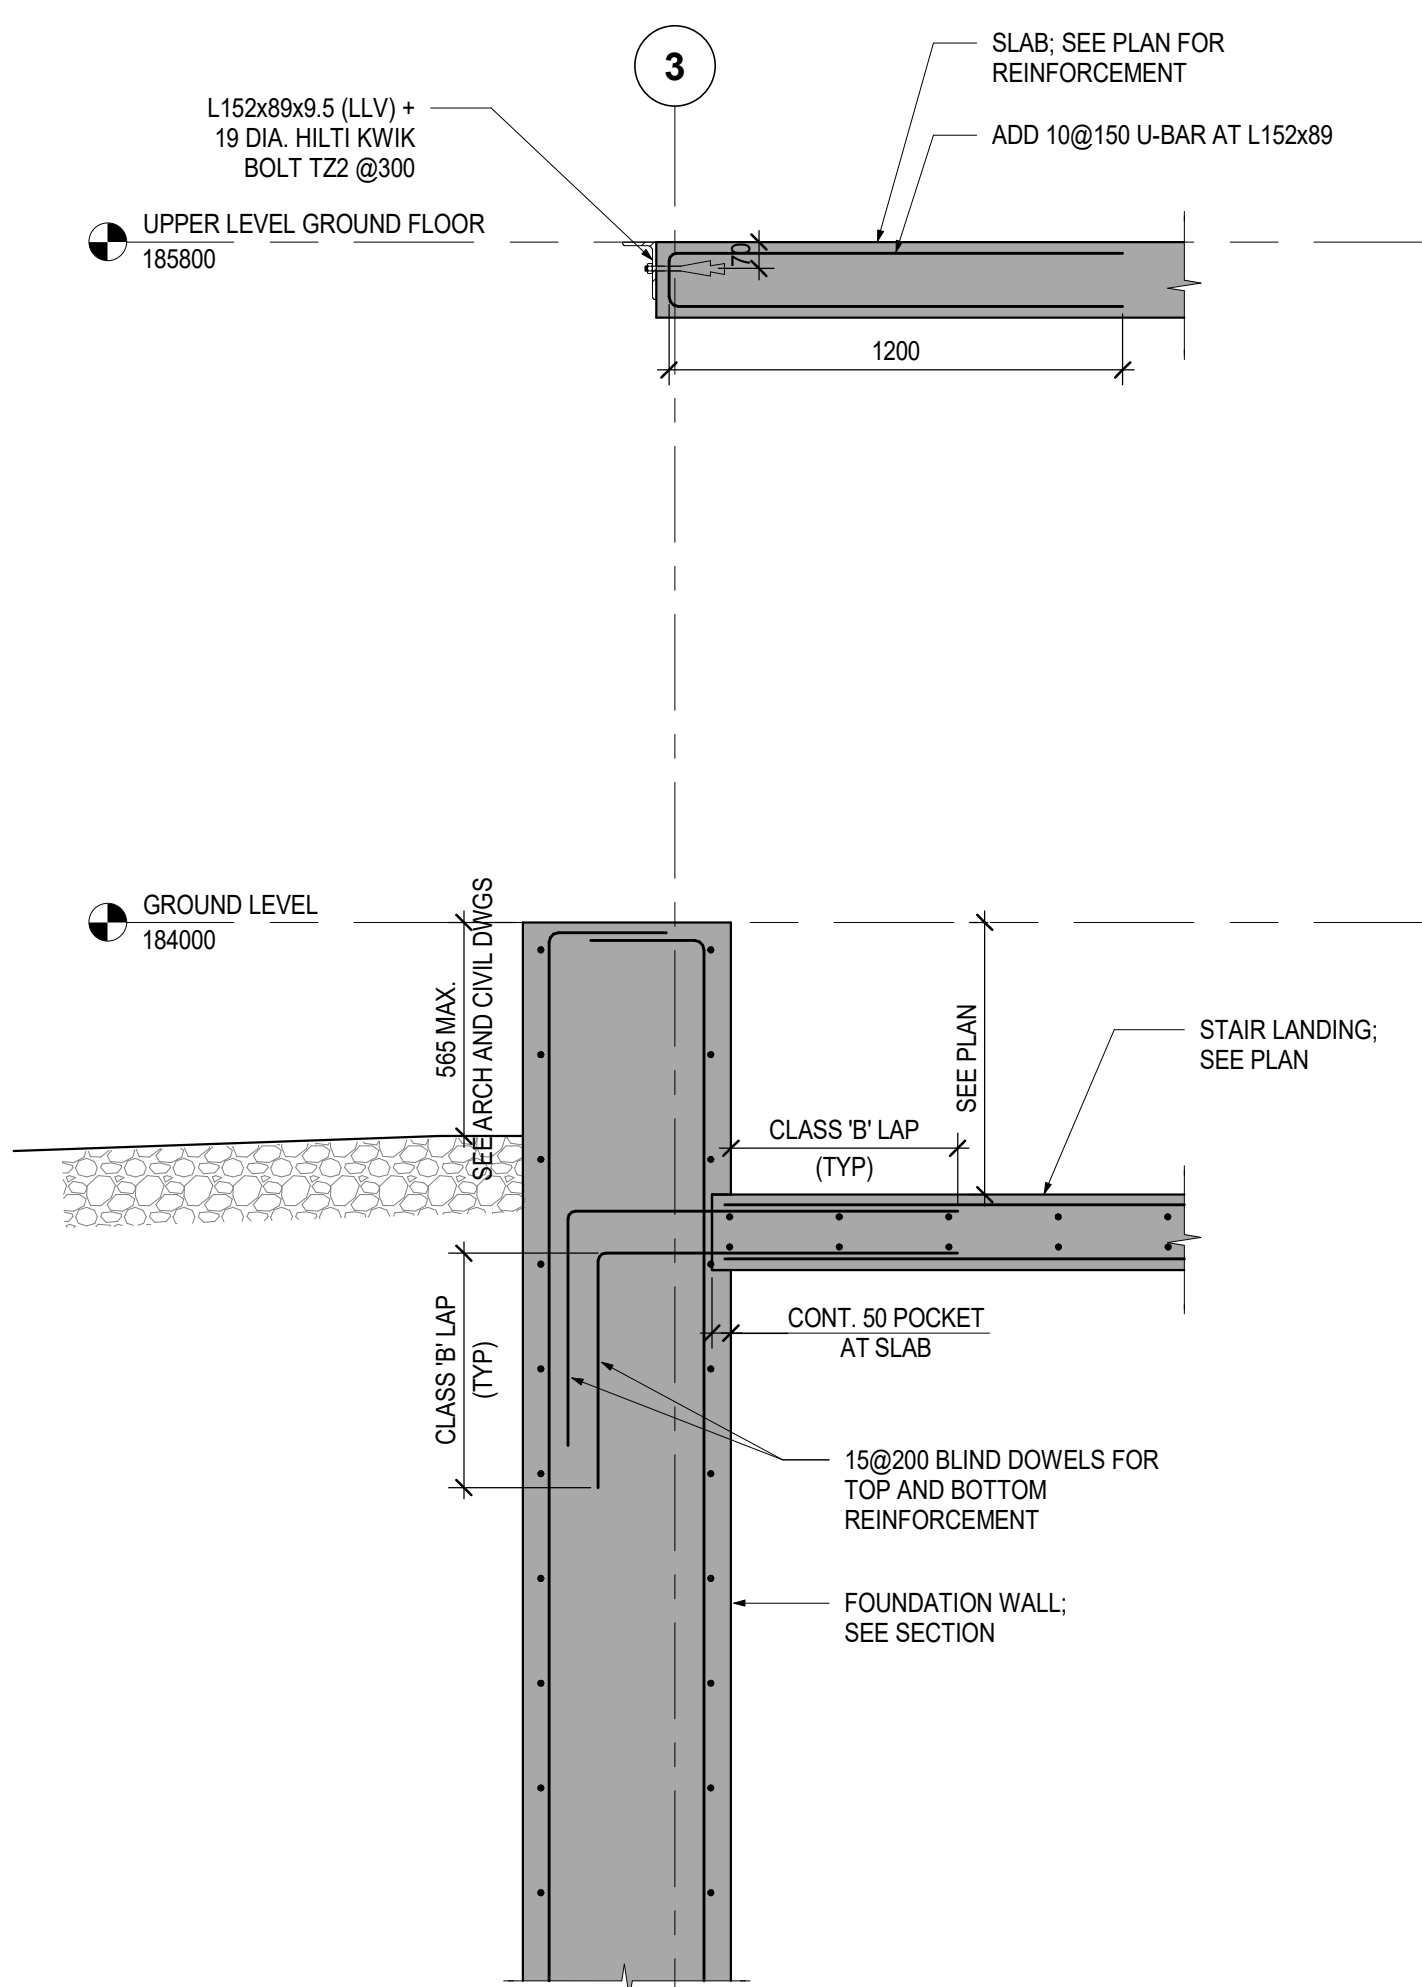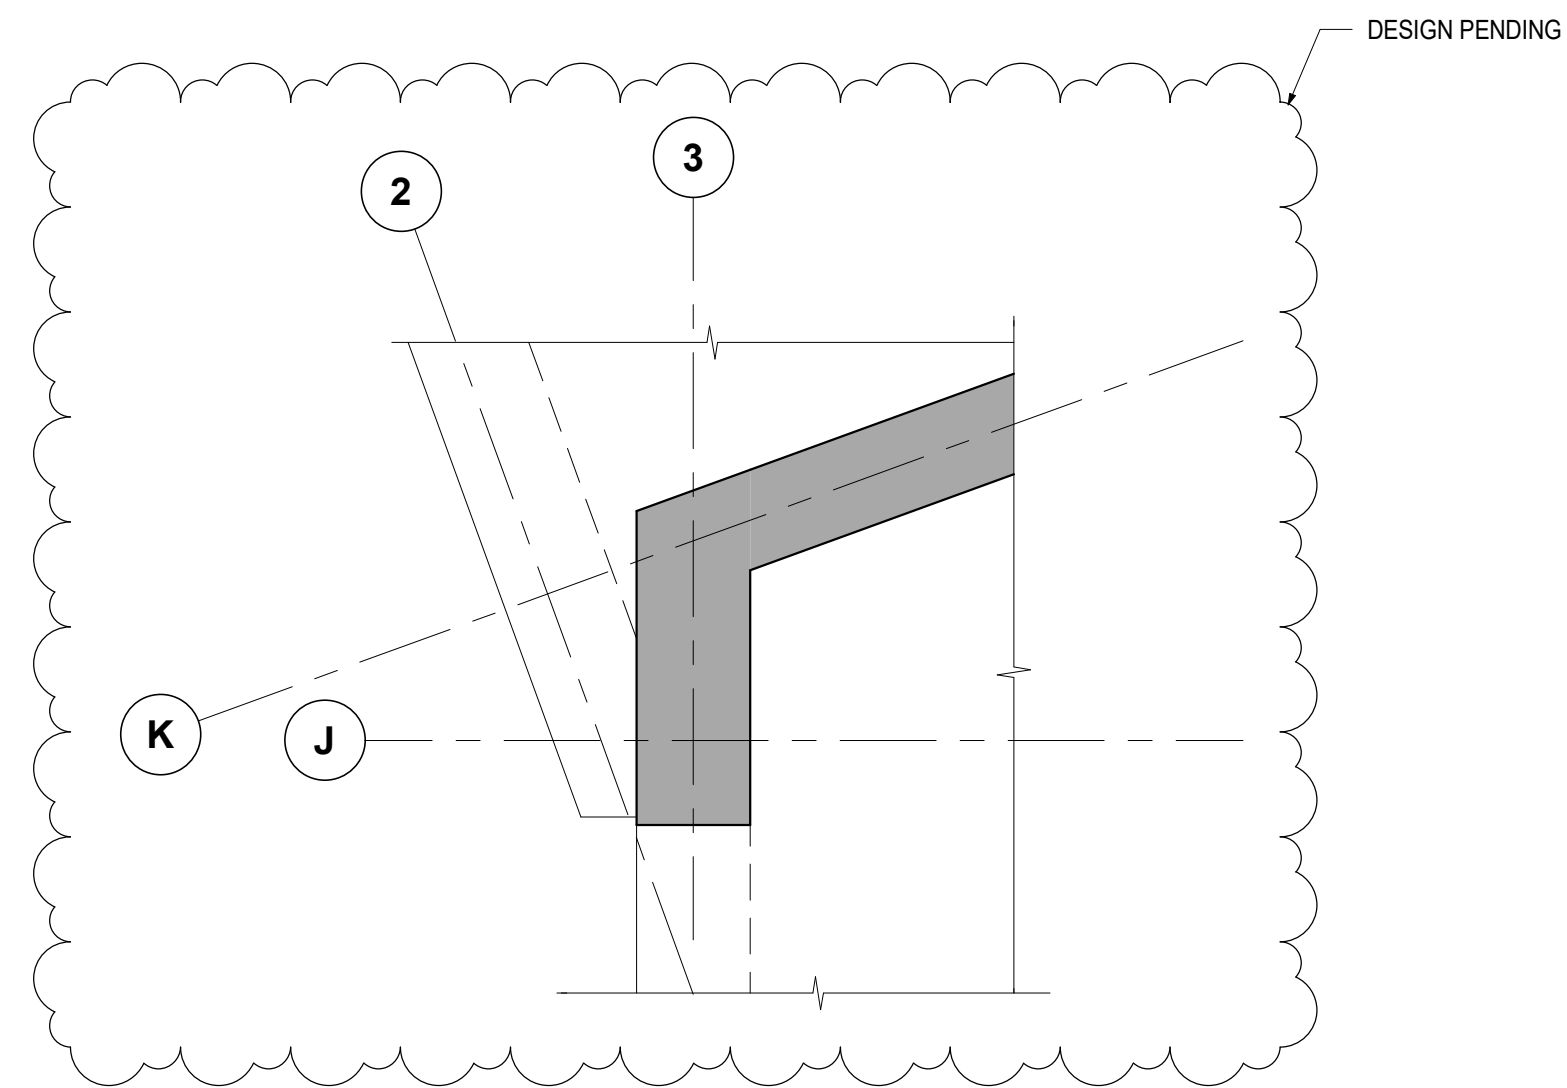1
S511
SECTION
1:202
S511
SECTION
1:203
S511
SECTION
1:204
S511
SECTION
1:205
S511
SECTION
1:206
S511
SECTION
1:207
S511
PLAN DETAIL
1:20

Key to Detail Location

NO. NO. Detail Number Drawing Number

If this sheet is not 46 7/8" x 33 1/8" (1189 x 841 mm) it is a reduced print - Read dim. accordingly.

Contractors must check and verify all dimensions on the job and report any discrepancies to the Architect before proceeding with the work.

All prints and specifications are the property of the Architect and must be returned at the completion of the work.

Drawings should not be scaled.

No	Date	Revision/Issued
1	2026-03-13	ISSUED FOR BUILDING PERMIT
2	2026-04-10	ISSUED FOR 75% CONSTRUCTION DOCUMENTS
3	2026-05-15	ISSUED FOR 90% CONSTRUCTION DOCUMENTS
4	2026-07-08	ISSUED FOR TENDER

consultants

architect CS&P Architects Inc.
2345 Yonge St., Suite 200
Toronto, ON, M4P 2E5
Phone 416.462.5002
Fax 416.462.5040


civil engineer SCS Consulting Group Ltd.
30 Centurian Drive, Suite 100
Markham, ON, L3R 8B8
Phone 905.475.1800
Fax 905.475.8535

structural engineer LEA Consulting Ltd.
40 University Ave., Suite 503
Toronto, ON, M5J 1T1
Phone 905.470.0015

mechanical engineer Smith + Andersen
4211 Yonge Street
Toronto, ON, M2P 2A9
Phone 416.487.8151

electrical engineer Smith + Andersen
4211 Yonge Street
Toronto, ON, M2P 2A9
Phone 416.487.8151

landscape architect Quinn Design Associates Inc.
180 John Street
Toronto, ON, M5T 1X5
Phone 416.962.8700











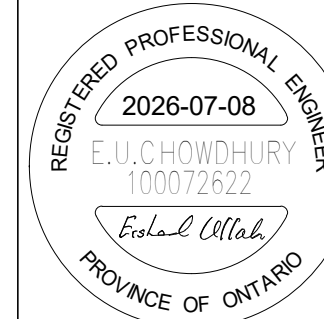


THE STERLING HALL SCHOOL

99 Cartwright Avenue, Toronto, ON M6A 1V4

GROUND FLOOR
SECTIONS

scale: 1:20
date: 2026-07-08
drawn: H.R.
checked by: E.C.
project number: 22317
drawing number: S511
Revision: 4

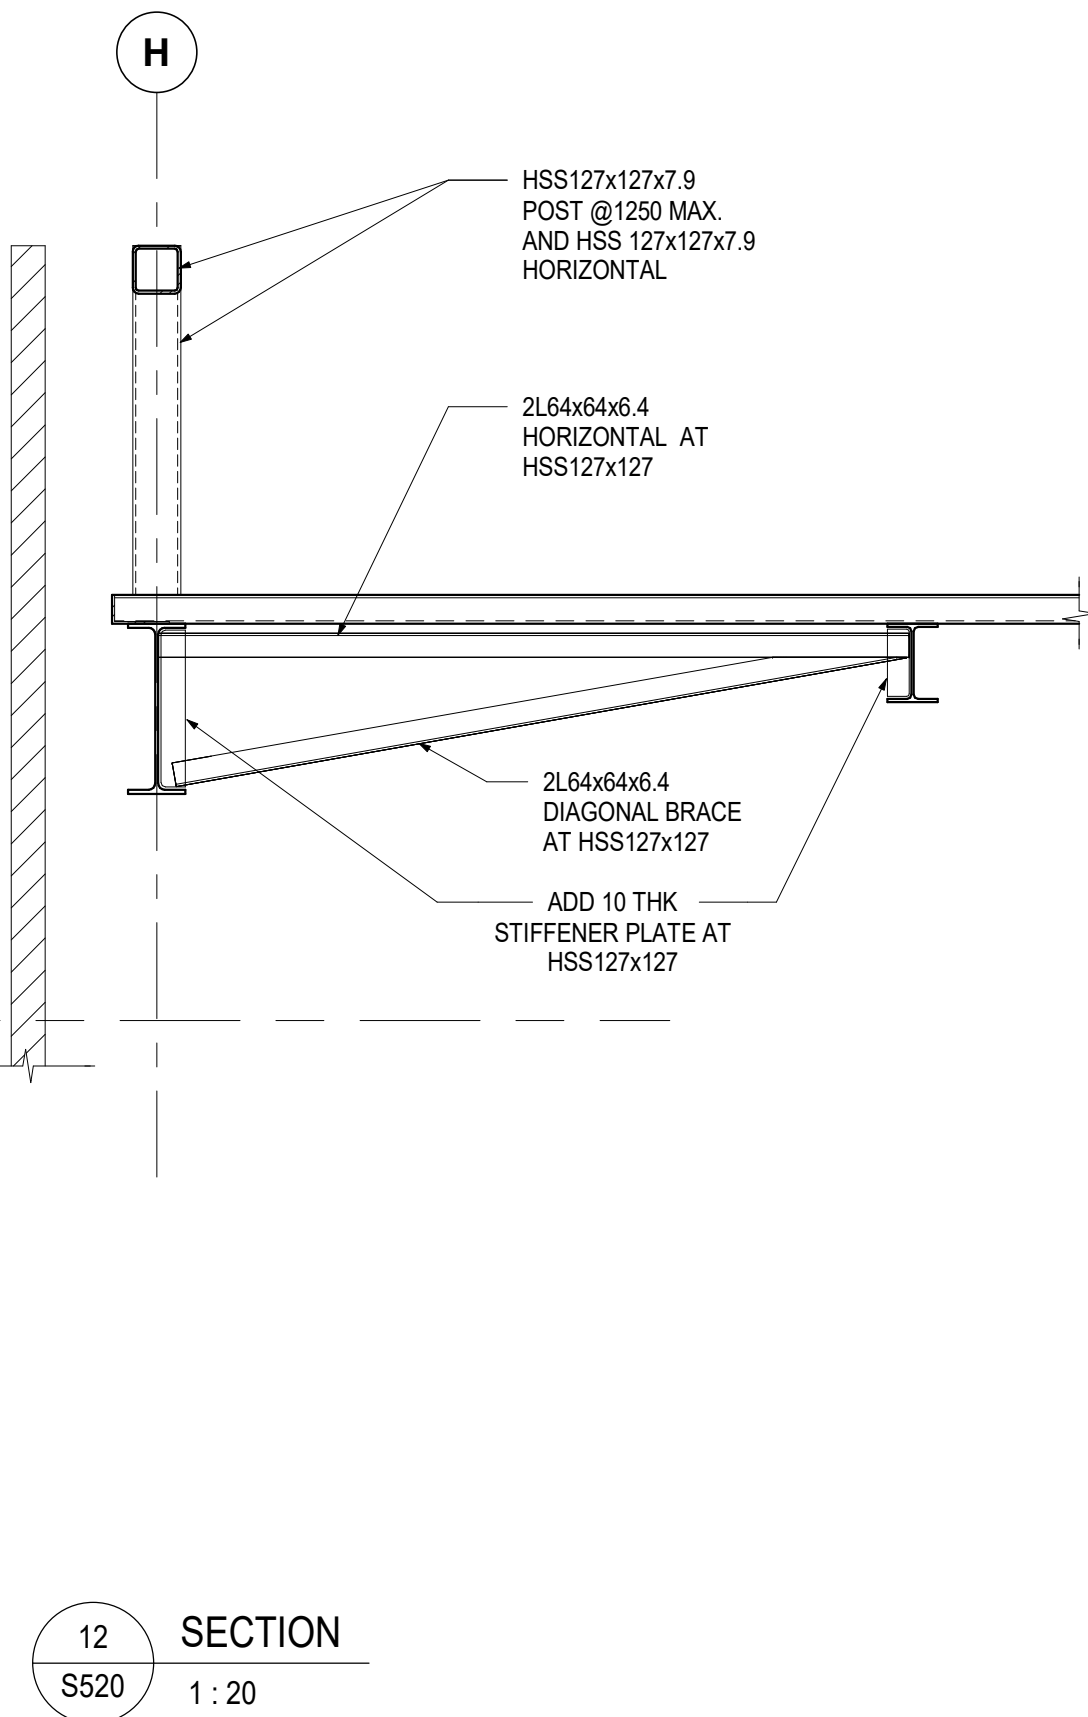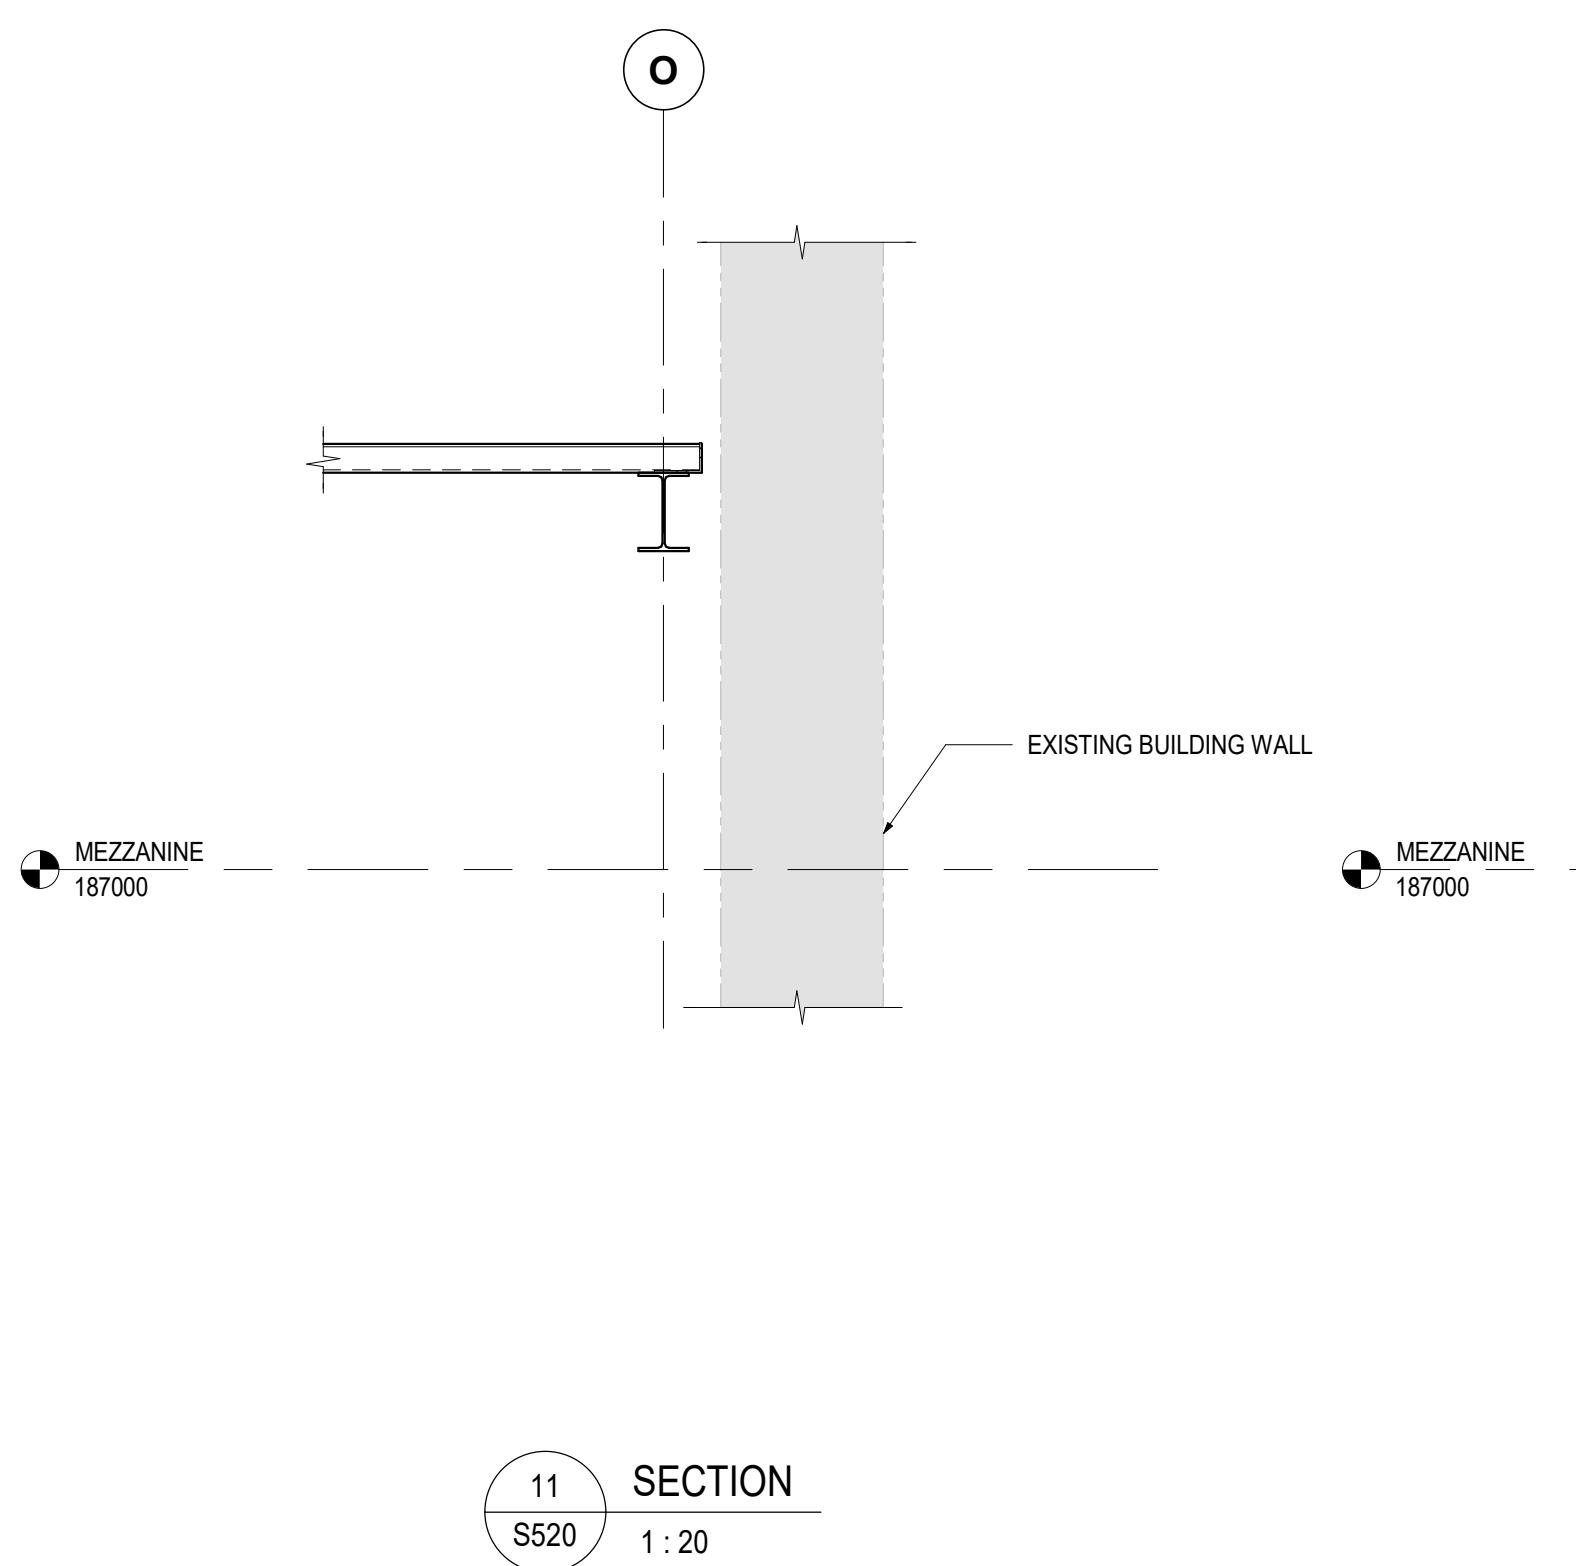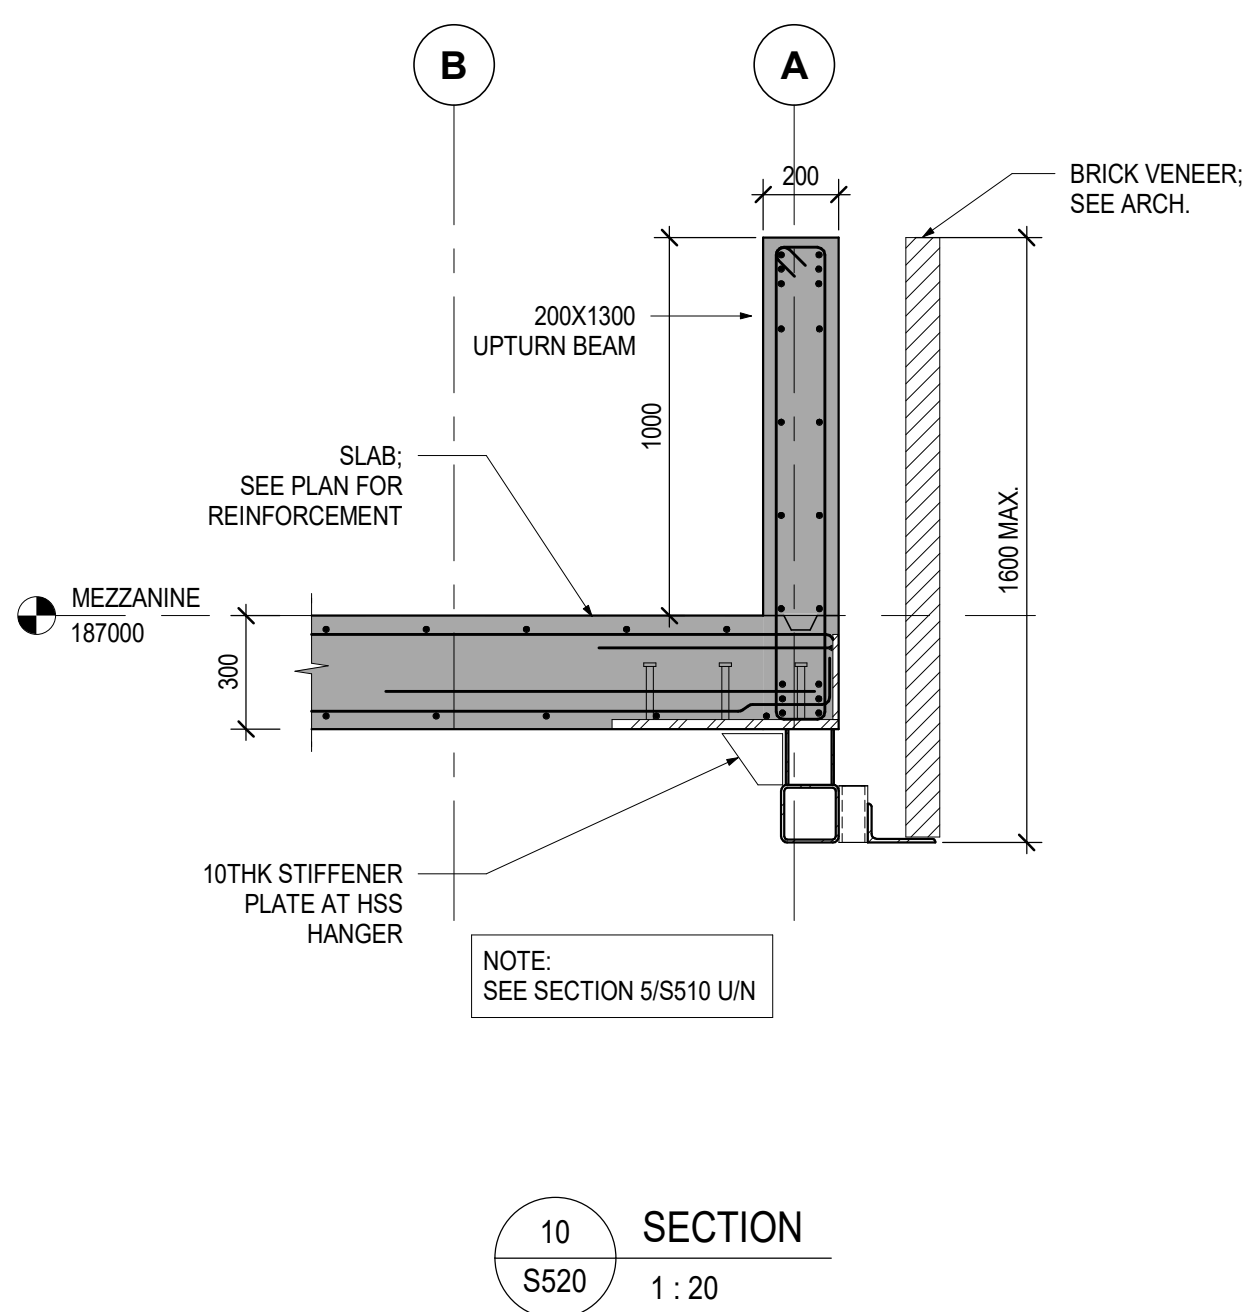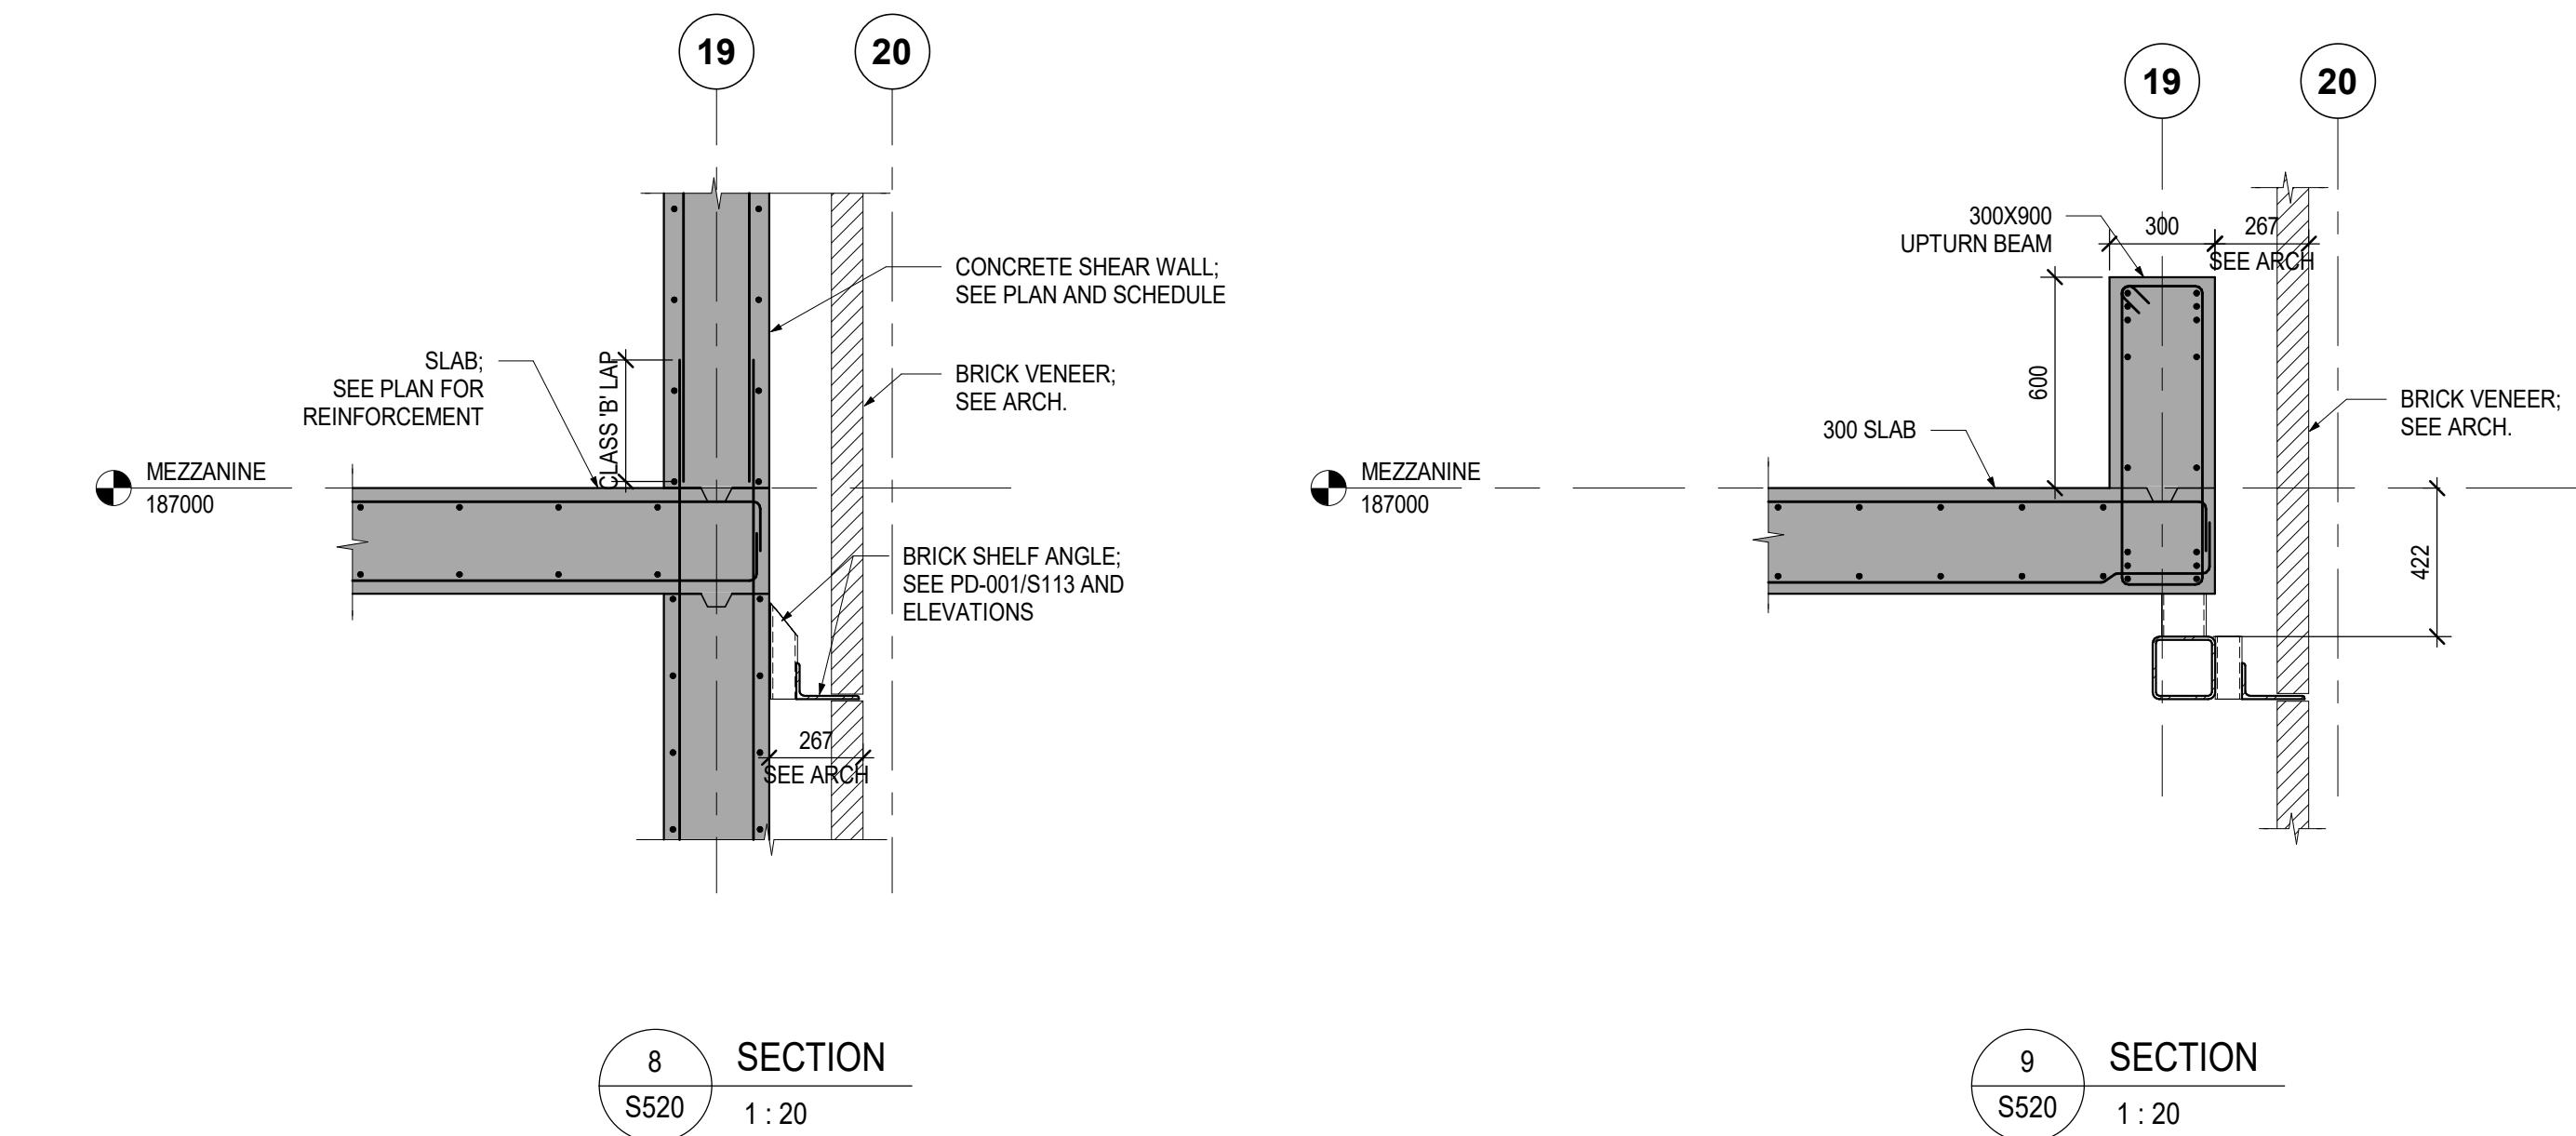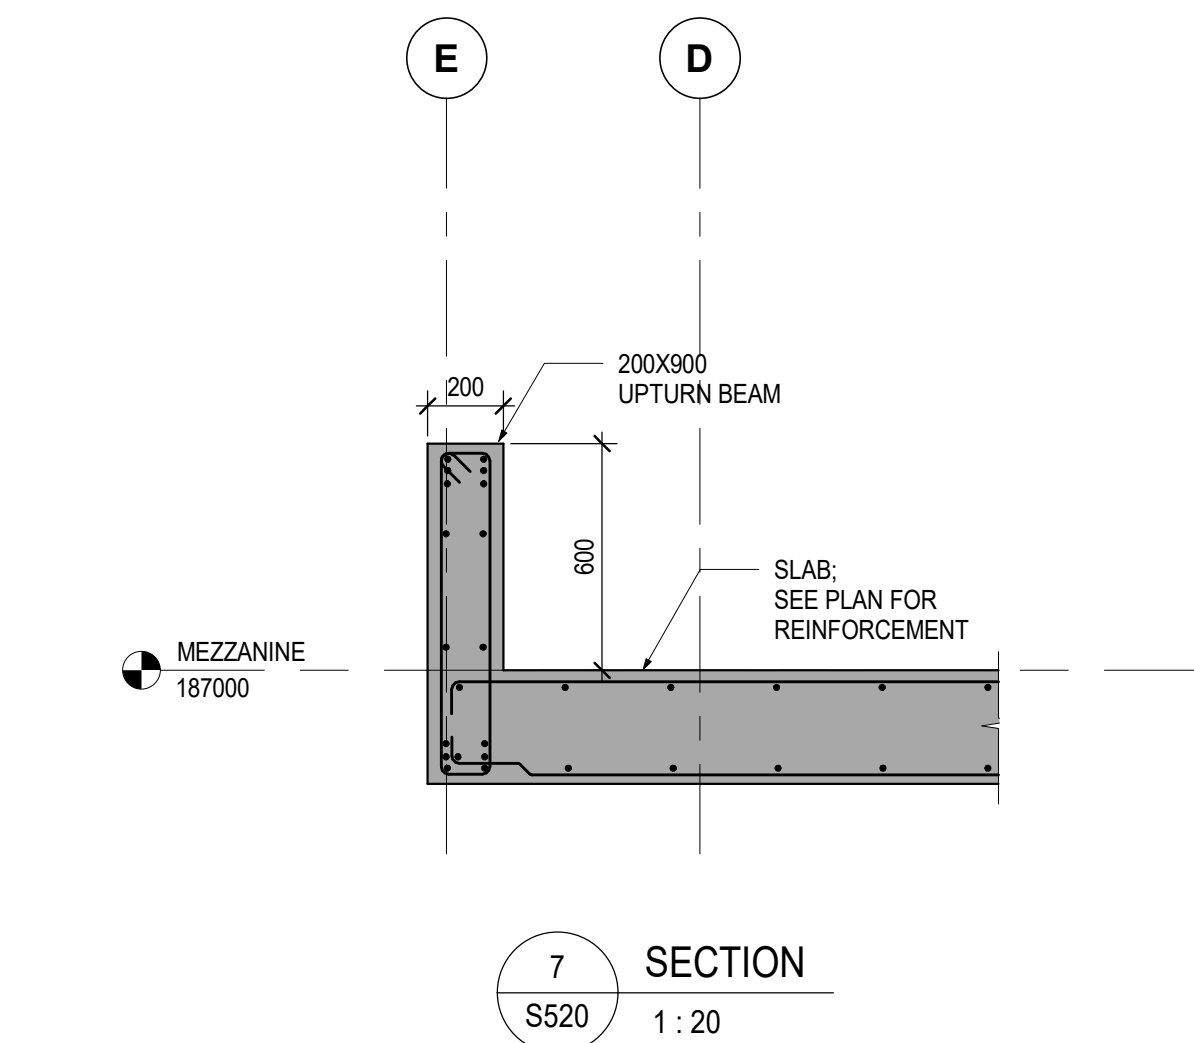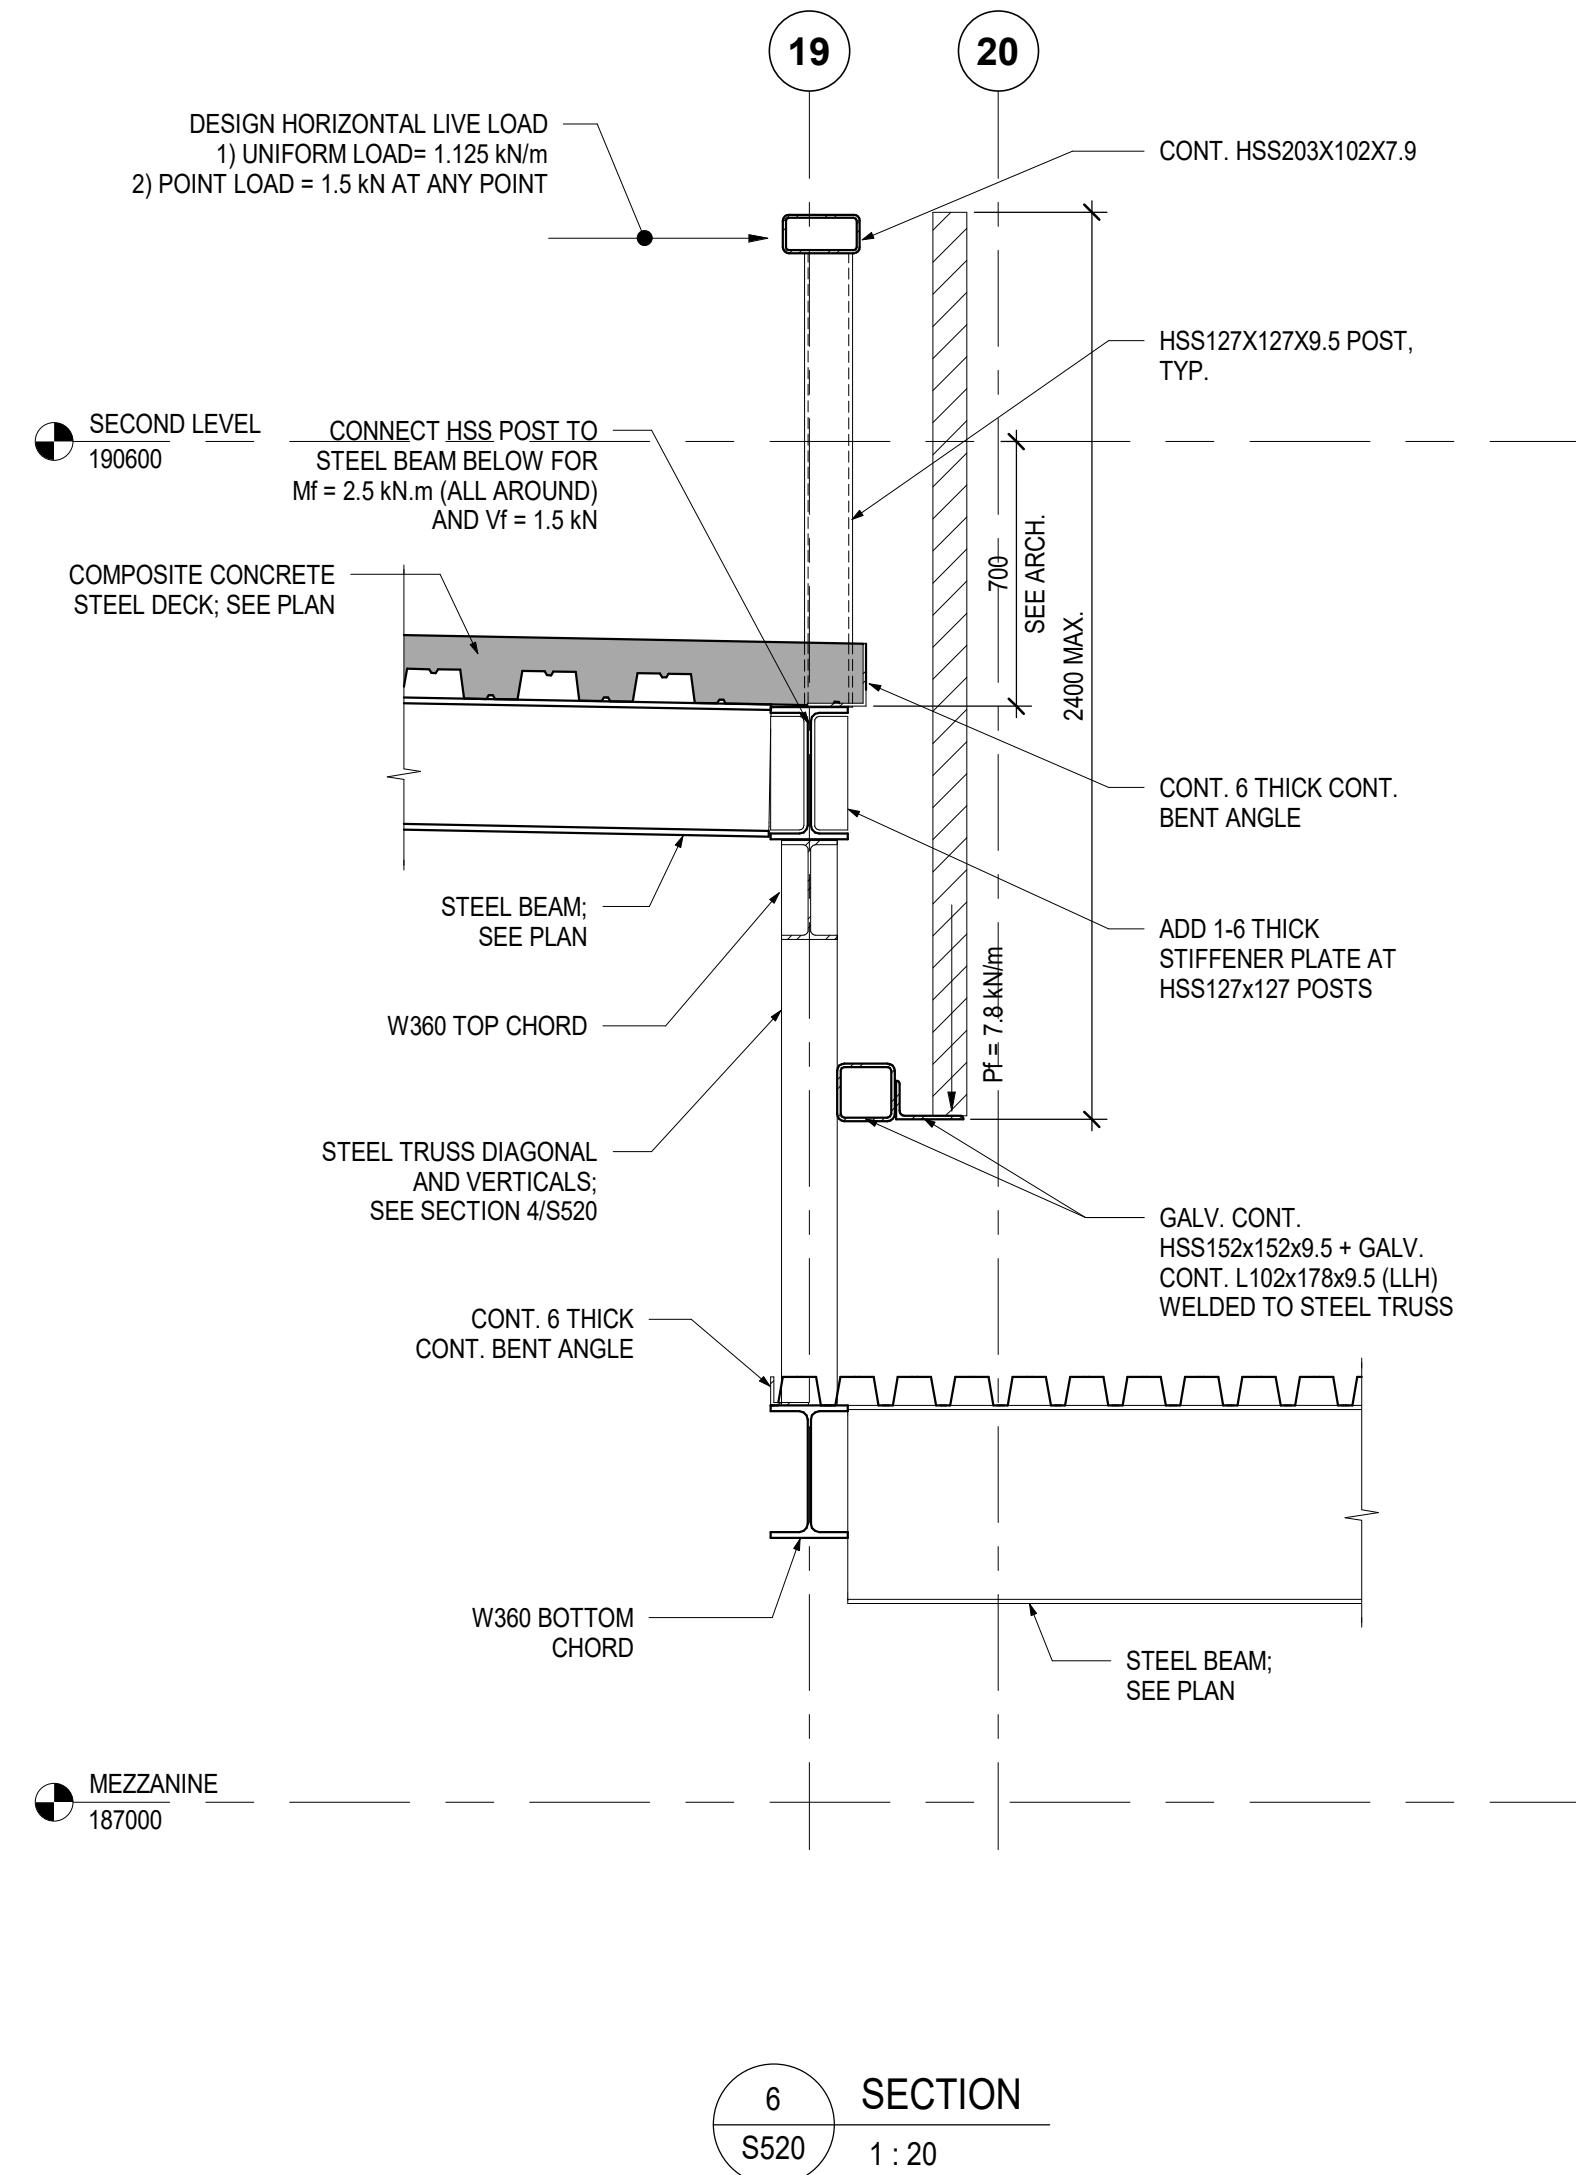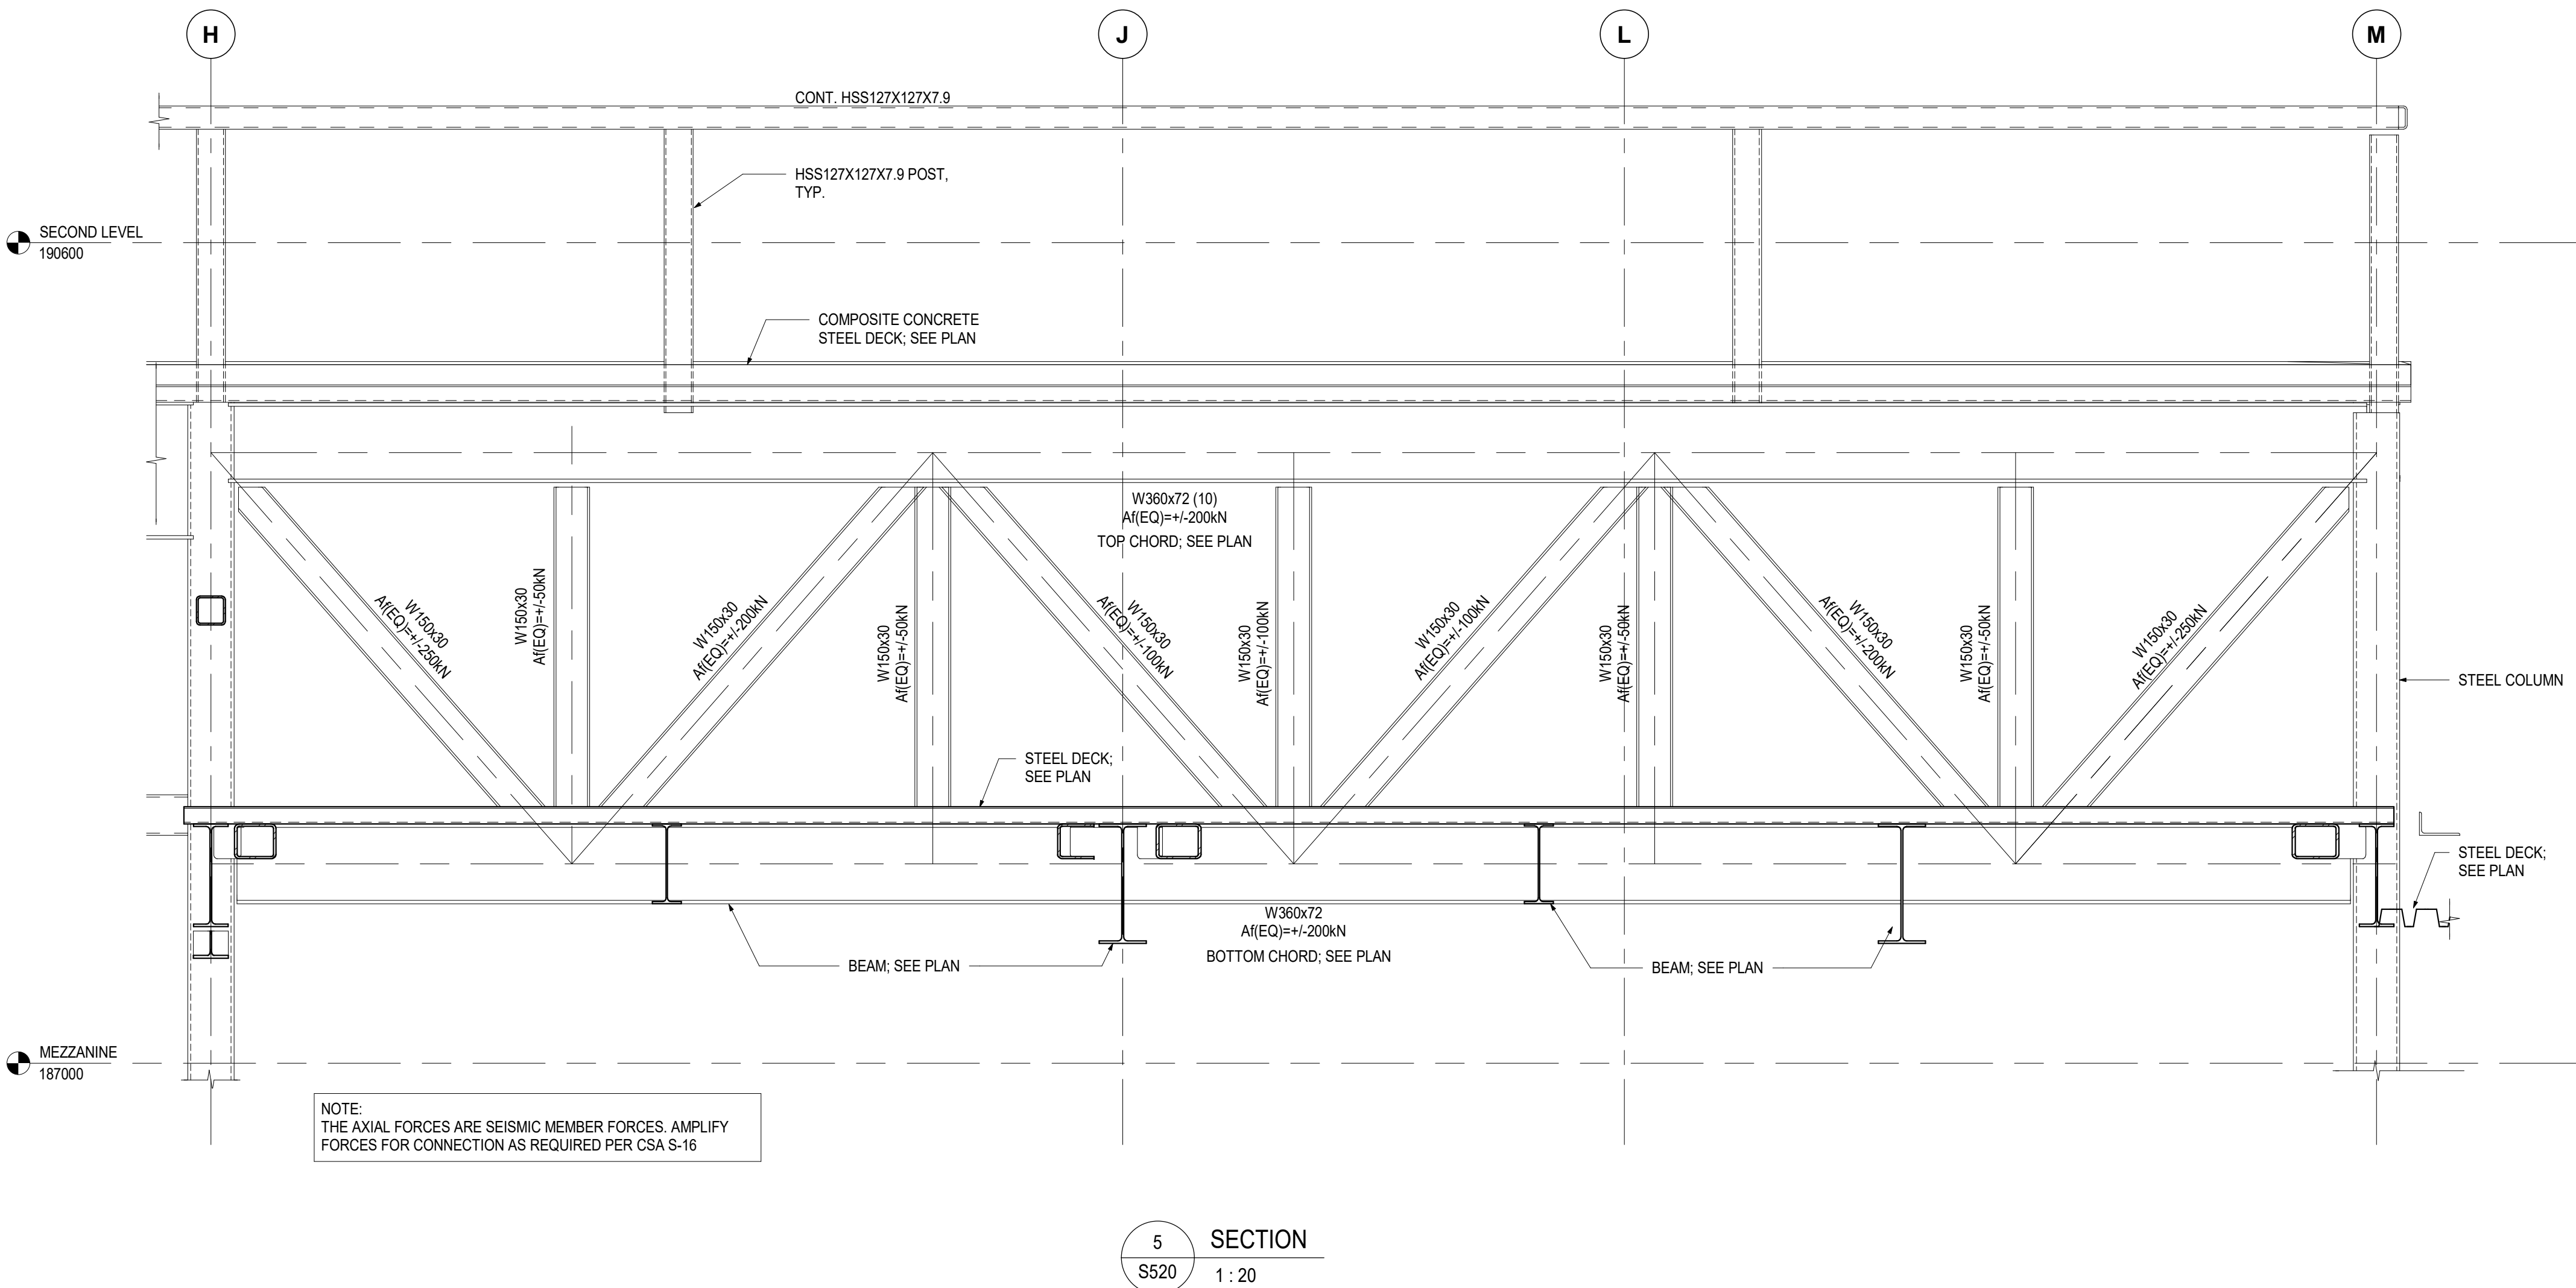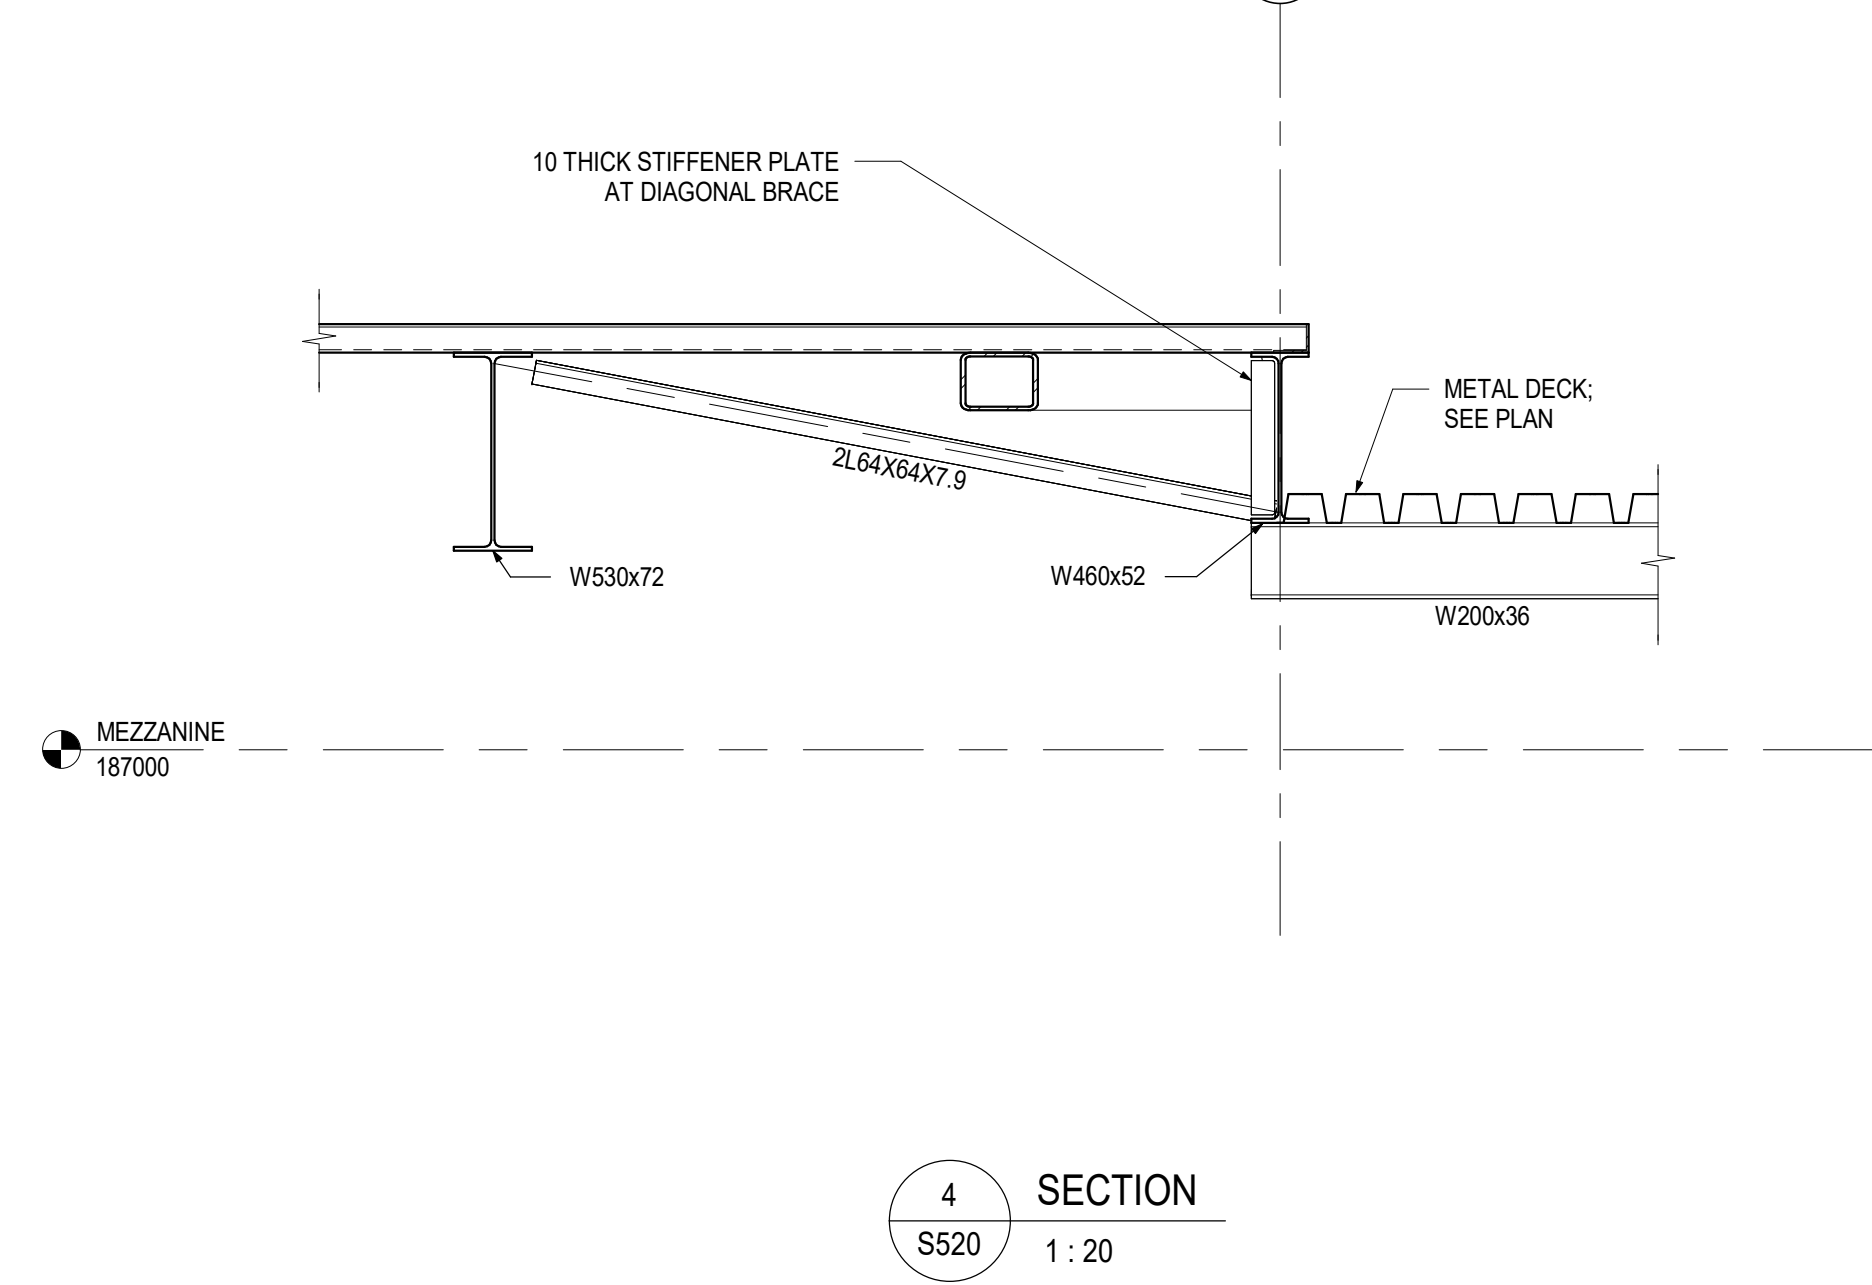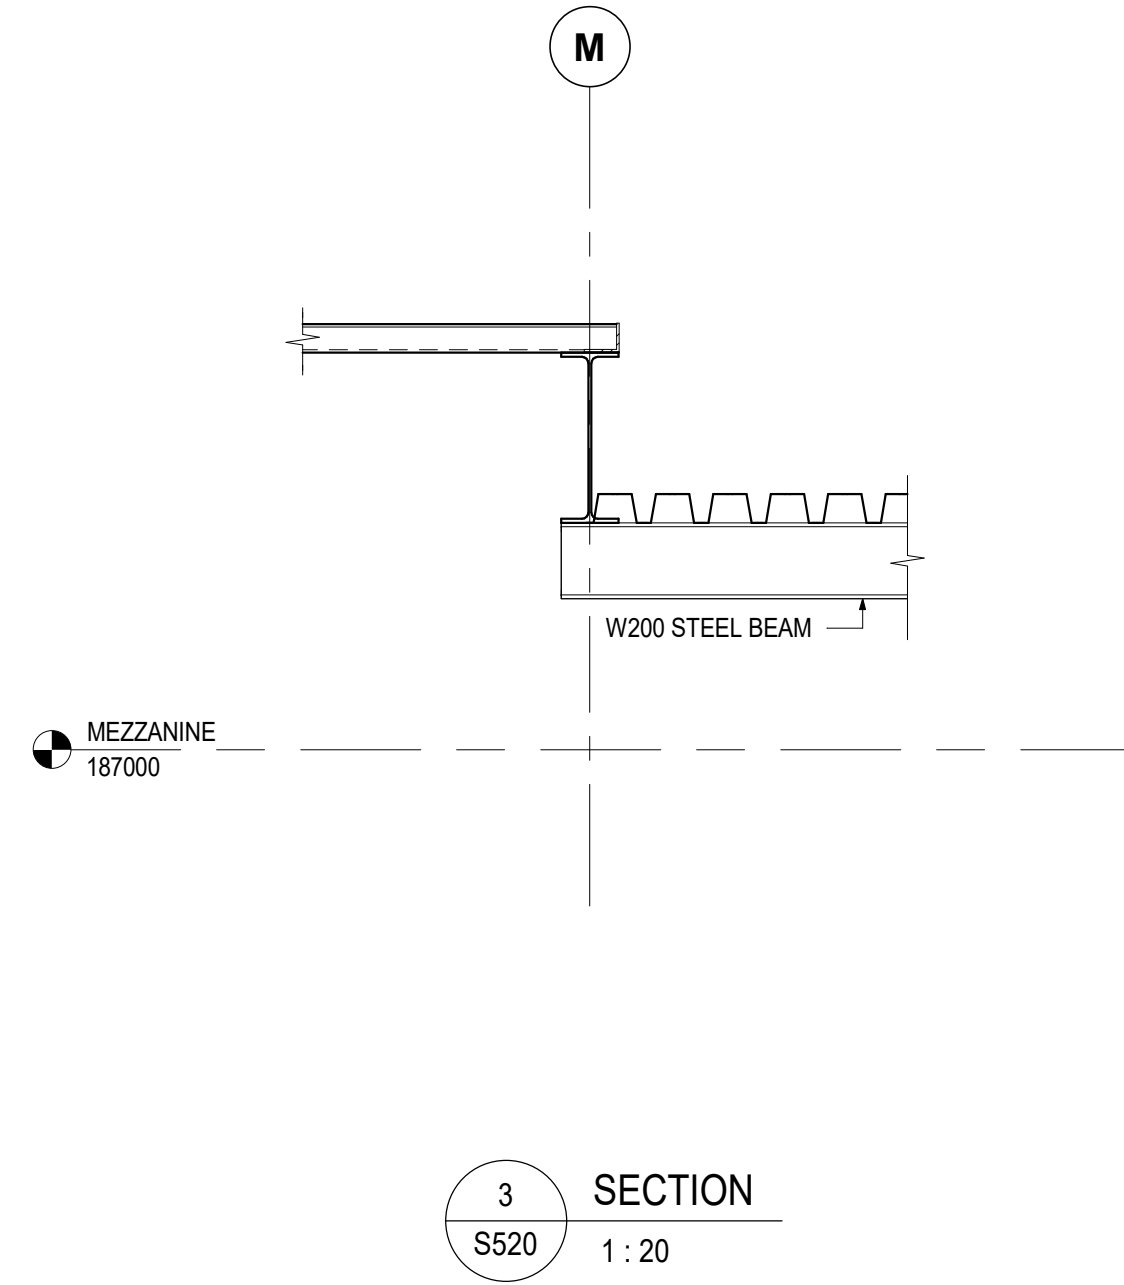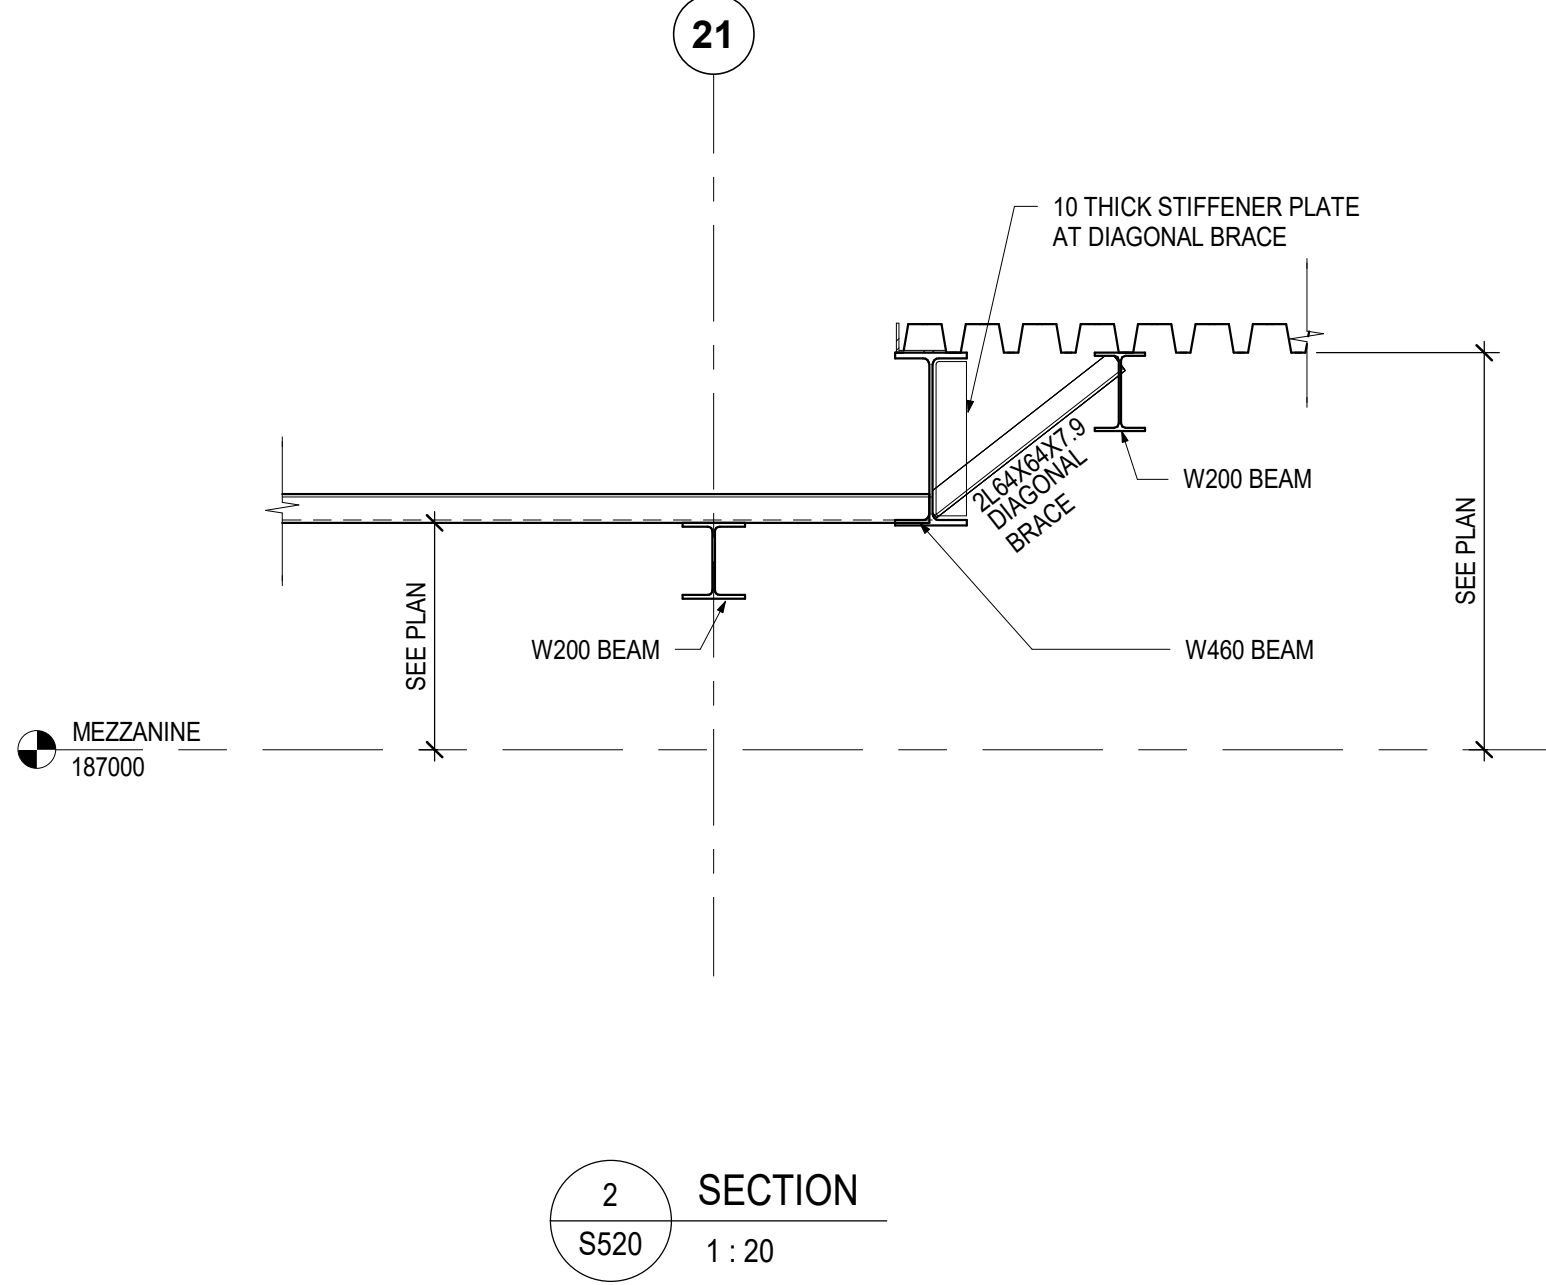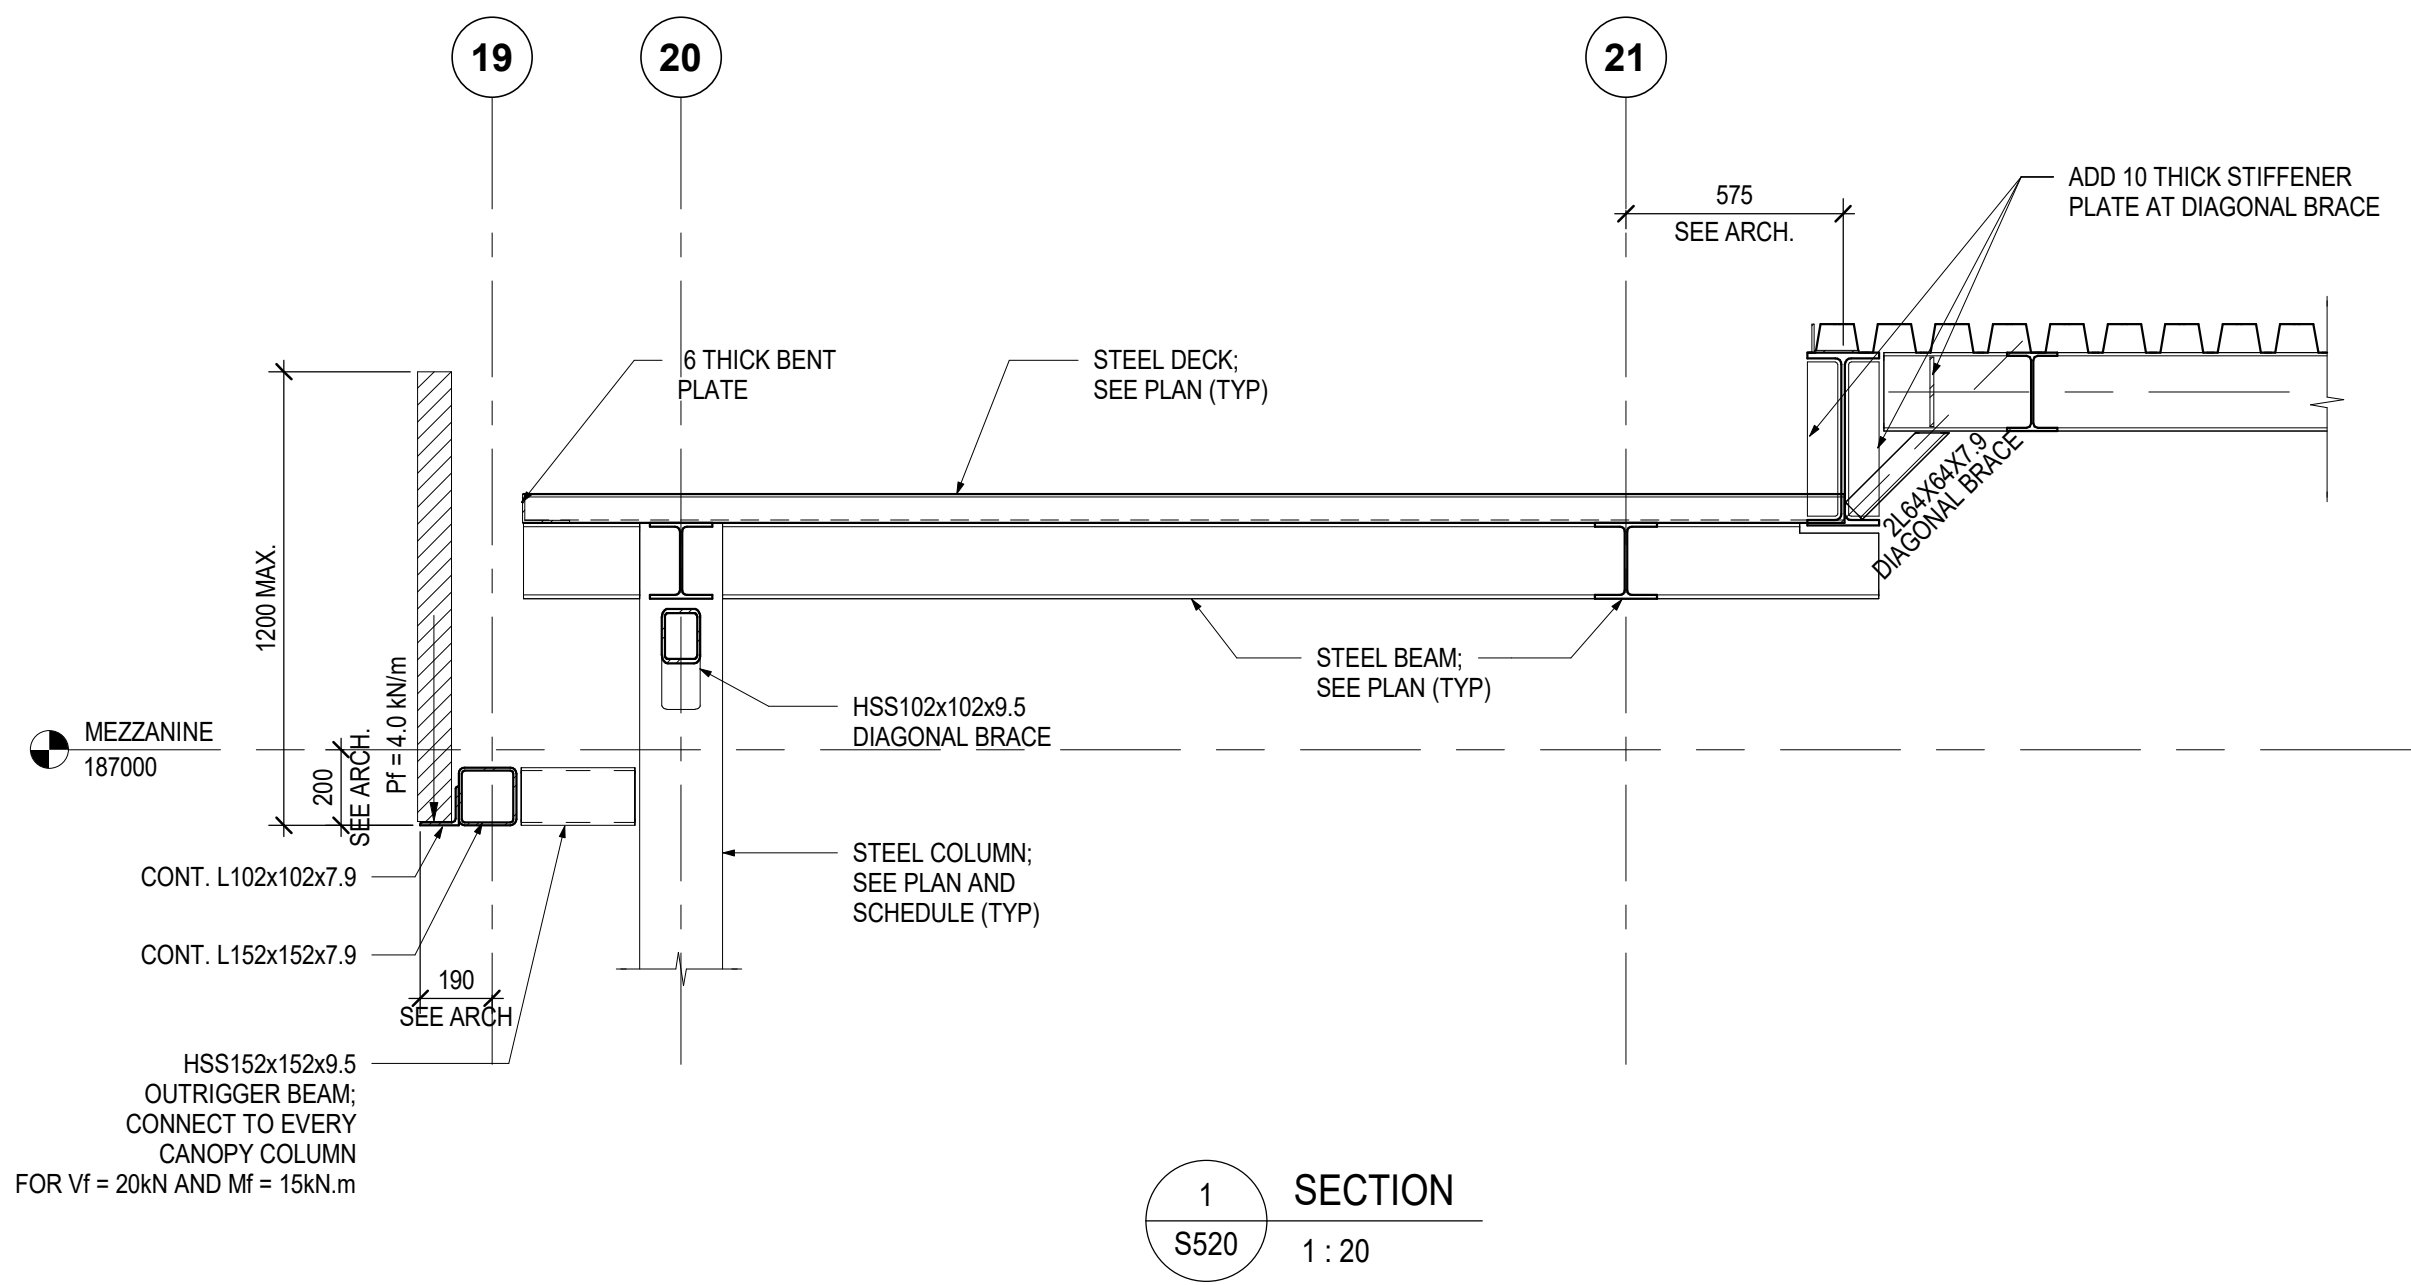

Key to Detail Location	
NO.	Detail Number
NO.	Drawing Number

If this sheet is not 46 7/8" x 33 1/8" (1189 x 841 mm) it is a reduced print - Read dim. accordingly.

Contractors must check and verify all dimensions on the job and report any discrepancies to the Architect before proceeding with the work.

All prints and specifications are the property of the Architect and must be returned at the completion of the work.

Drawings should not be scaled.

No.	Date	Revision/Issued
1	2026-05-15	ISSUED FOR 90% CONSTRUCTION DOCUMENTS
2	2026-07-08	ISSUED FOR TENDER


consultants	
architect	CS&P Architects Inc. 2345 Yonge St., Suite 200 Toronto, ON, M4P 2E5 Phone 416.462.5002 Fax 416.462.5040
civil engineer	SCS Consulting Group Ltd. 30 Centurion Drive, Suite 100 Markham, ON, L3R 8B8 Phone 905.475.1800 Fax 905.475.5535
structural engineer	LEA Consulting Ltd. 40 University Ave., Suite 503 Toronto, ON, M5J 1T1 Phone 905.470.0015
mechanical engineer	Smith + Andersen 4211 Yonge Street Toronto, ON, M2P 2A9 Phone 416.487.8151
electrical engineer	Smith + Andersen 4211 Yonge Street Toronto, ON, M2P 2A9 Phone 416.487.8151
landscape architect	Quinn Design Associates Inc. 180 John Street Toronto, ON, M5T 1X5 Phone 416.962.8700




THE STERLING HALL SCHOOL
99 Cartwright Avenue, Toronto, ON M6A 1V4

MEZZANINE FLOOR SECTIONS

scale: 1 : 20
date: 2026-07-08
drawn: H.R.
checked by: E.C.
project number: 22317
drawing number: S520
Revision: 2

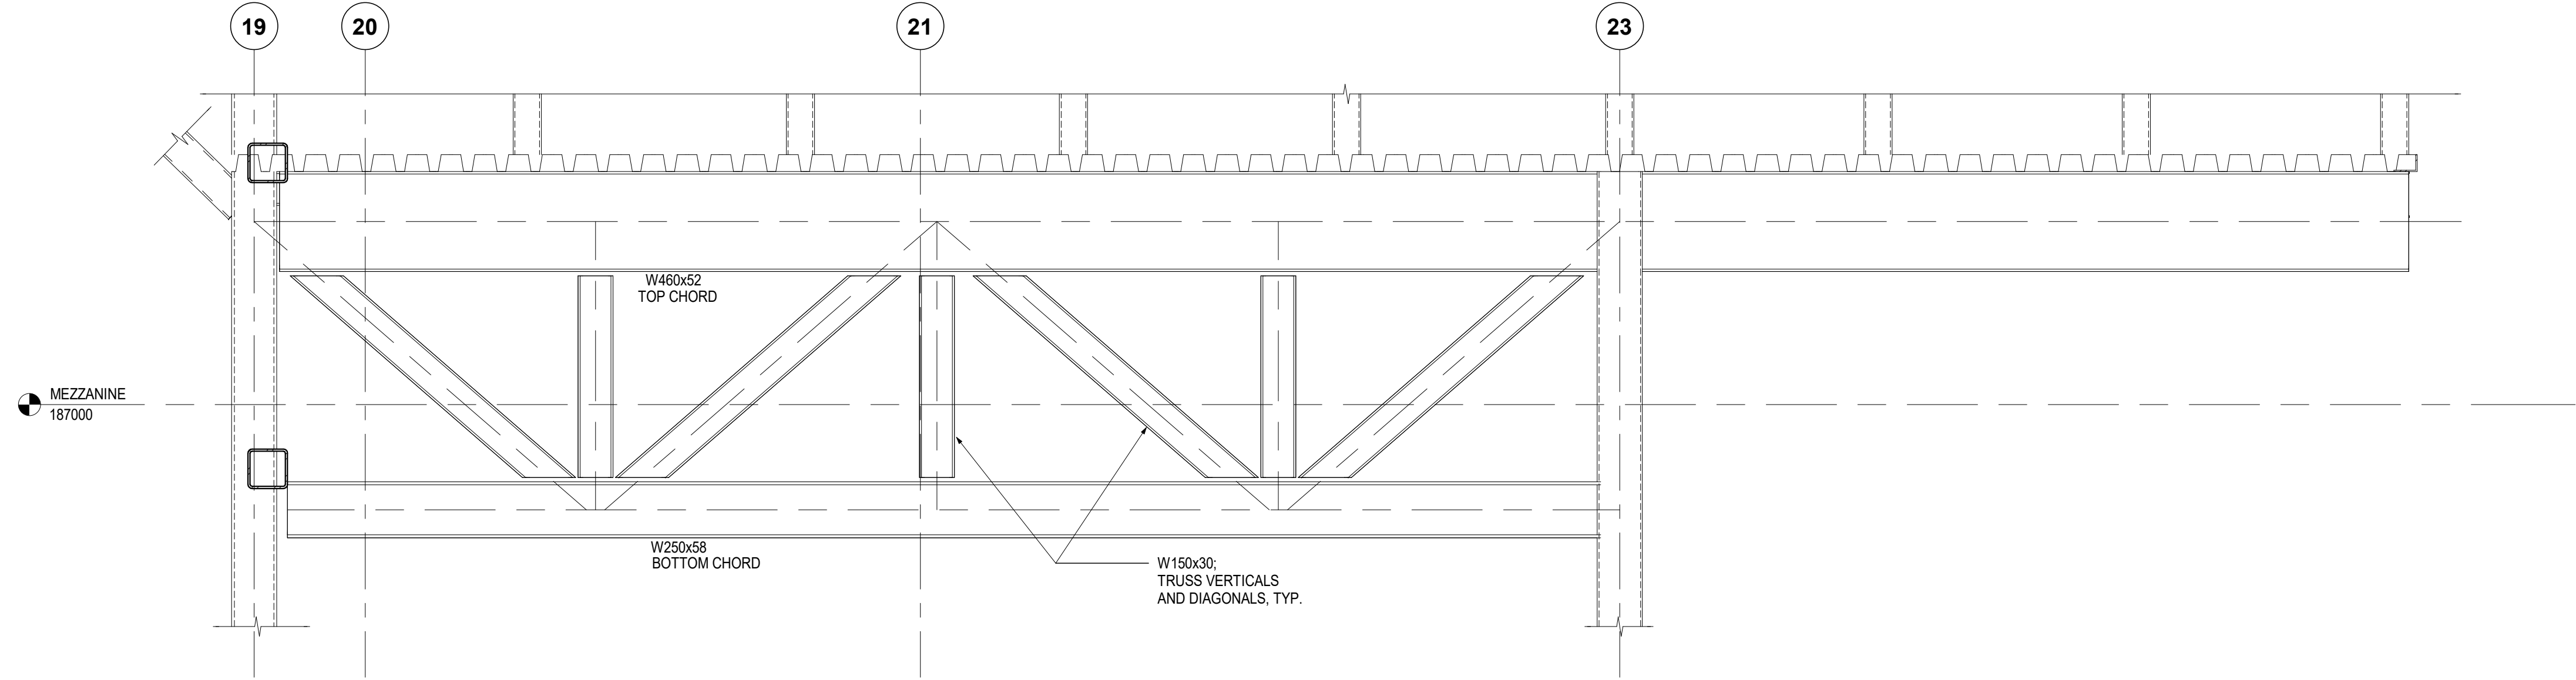

1 SECTION
S521 1:20

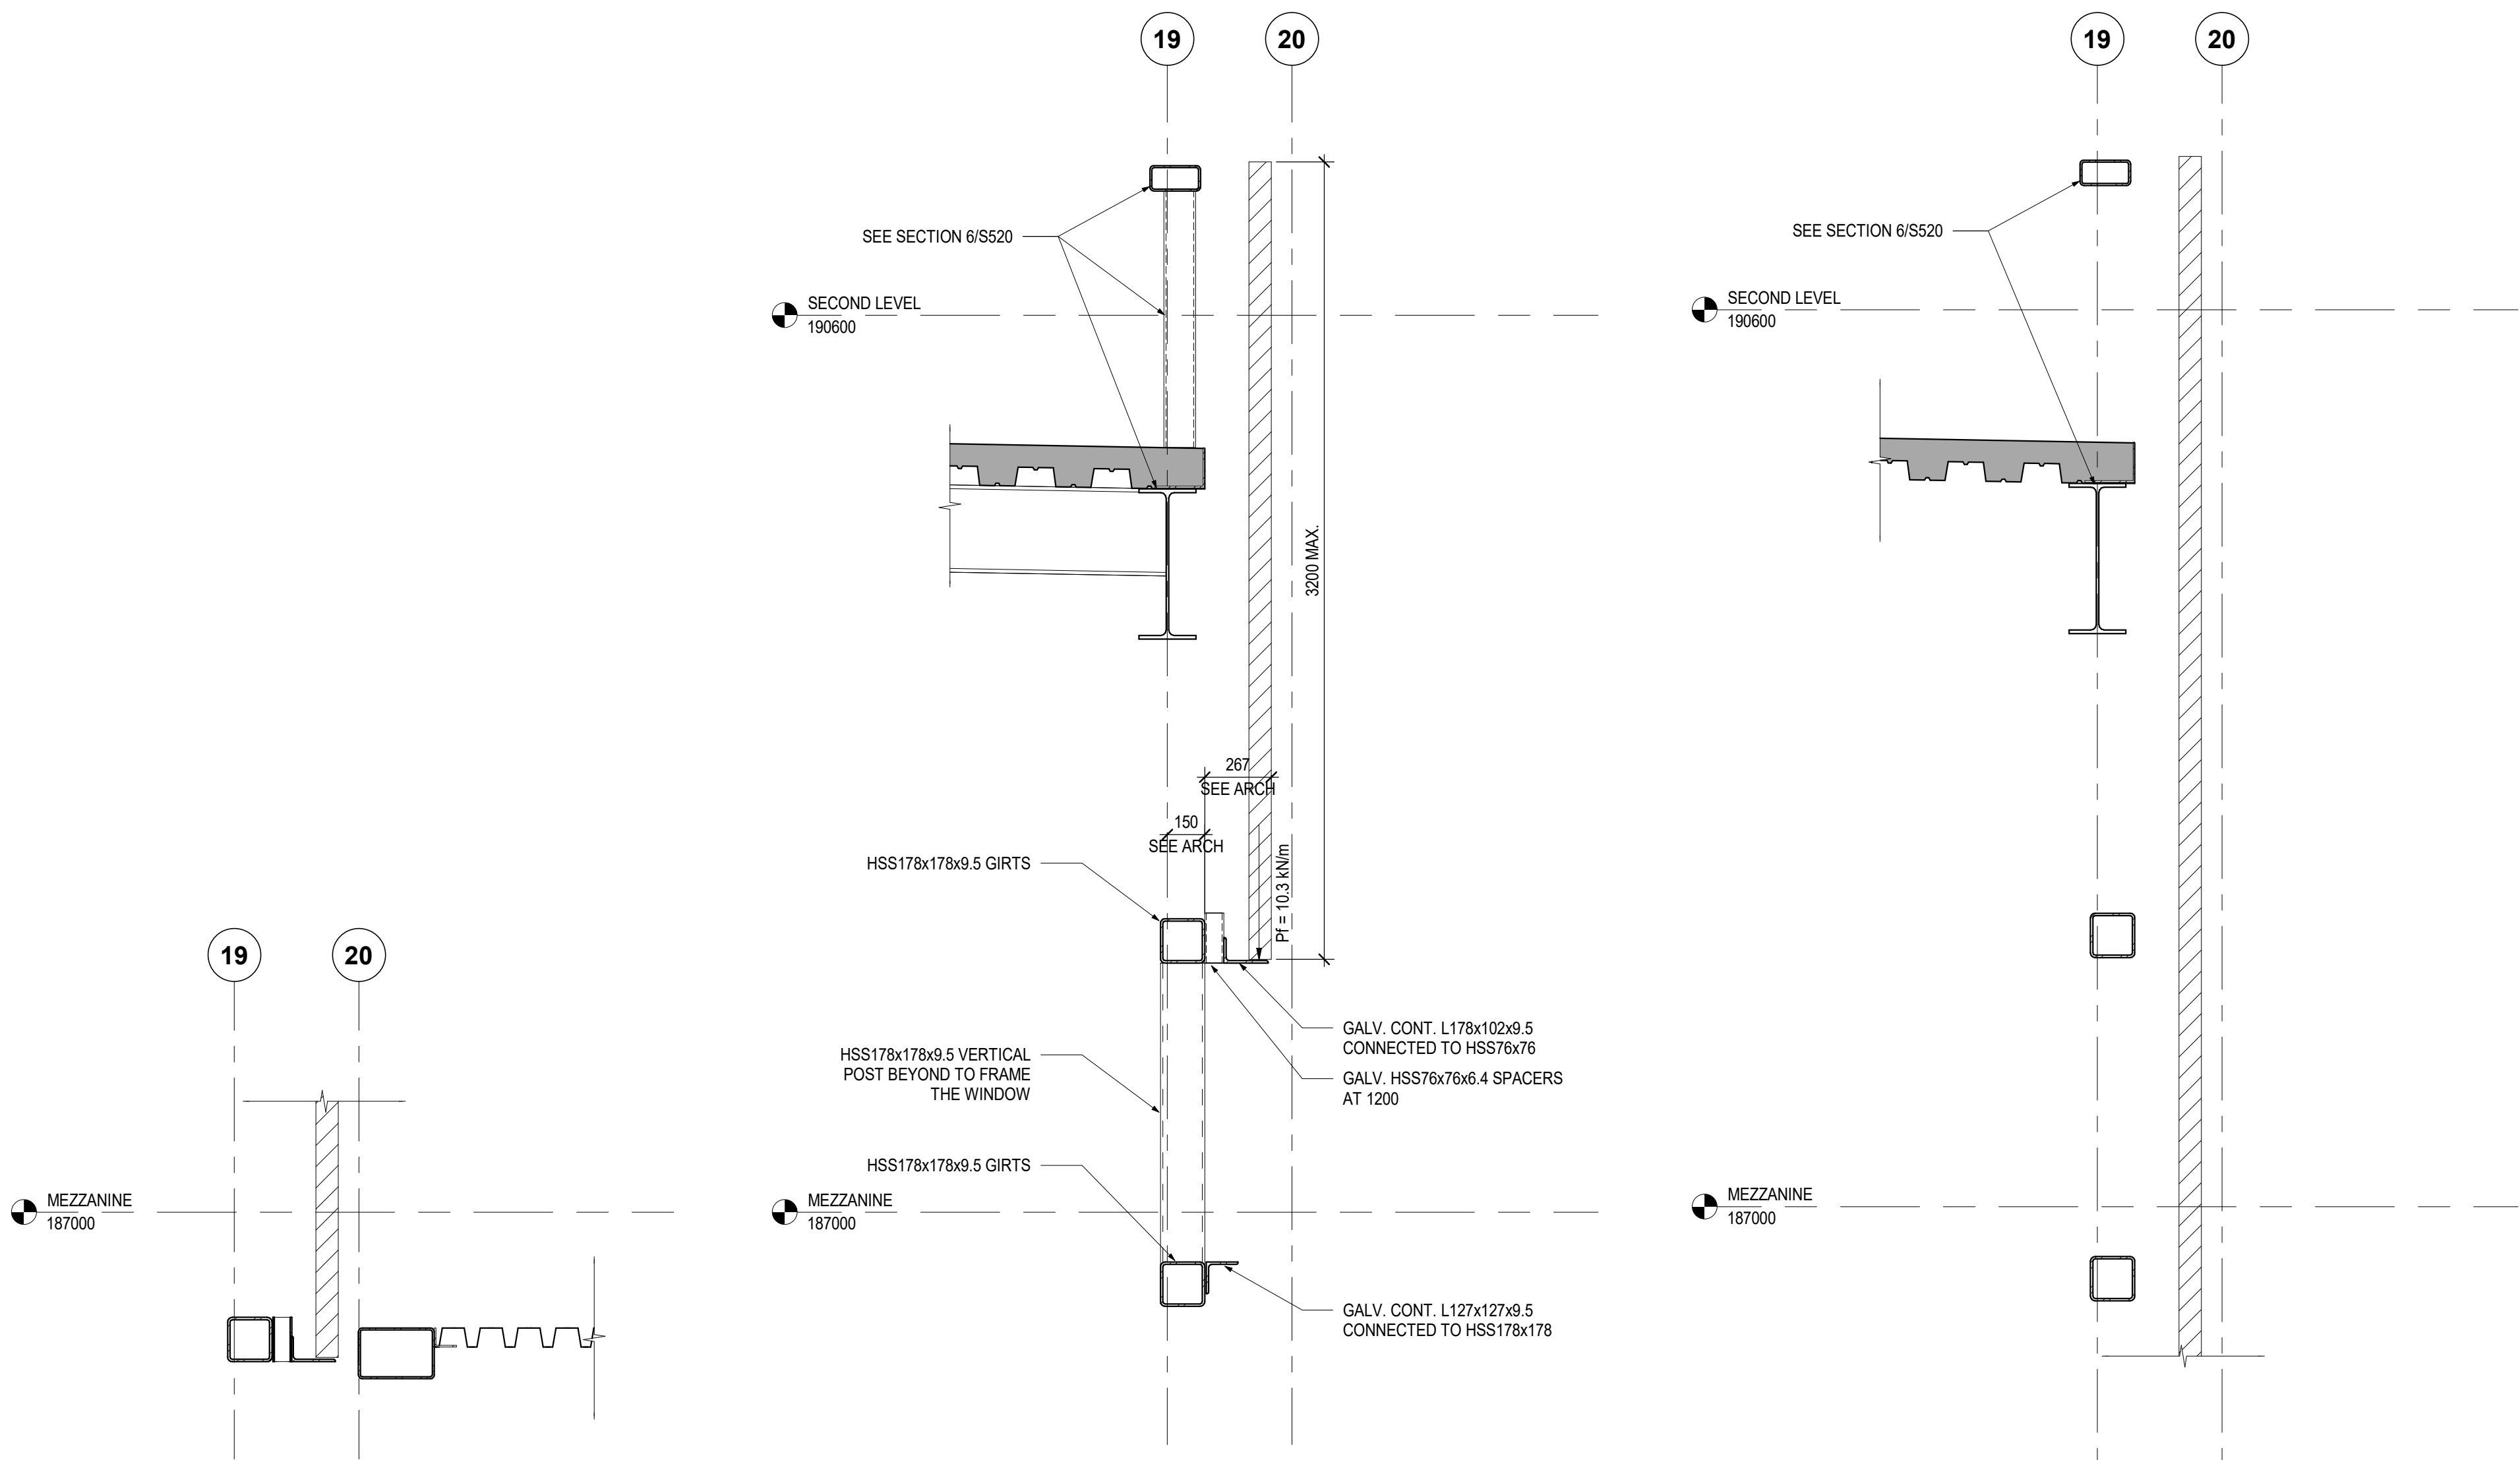

2 SECTION
S521 1:20

3 SECTION
S521 1:20

4 SECTION
S521 1:20

Key to Detail Location

NO. Detail Number
NO. Drawing Number

If this sheet is not 46 7/8" x 33 1/8" (1189 x 841 mm) it is a reduced print
- Read diag. accordingly.

Contractors must check and verify all dimensions on the job and report any discrepancies to the Architect before proceeding with the work.

All prints and specifications are the property of the Architect and must be returned at the completion of the work.

Drawings should not be scaled.

No	Date	Revision/Issued
1	2026-06-15	ISSUED FOR 90% CONSTRUCTION DOCUMENTS
2	2026-07-08	ISSUED FOR TENDER

consultants

architect	CS&P Architects Inc. 2345 Yonge St., Suite 200 Toronto, ON, M4P 2E5 Phone 416.462.5002 Fax 416.462.5040
civil engineer	SCS Consulting Group Ltd. 30 Centurian Drive, Suite 100 Markham, ON, L3R 8B8 Phone 905.475.1800 Fax 905.475.8535
structural engineer	LEA Consulting Ltd. 40 University Ave., Suite 503 Toronto, ON, M5J 1T1 Phone 905.470.0015
mechanical engineer	Smith + Andersen 4211 Yonge Street Toronto, ON, M2P 2A9 Phone 416.487.8151
electrical engineer	Smith + Andersen 4211 Yonge Street Toronto, ON, M2P 2A9 Phone 416.487.8151
landscape architect	Quinn Design Associates Inc. 180 John Street Toronto, ON, M5T 1X5 Phone 416.962.8700



THE STERLING HALL SCHOOL

99 Cartwright Avenue, Toronto, ON M6A 1V4


MEZZANINE FLOOR SECTIONS

scale: 1:20
date: 2026-07-08
drawn: H.R.
checked by: E.C.
project number: 22317
drawing number: S521
Revision: 2


FILENAME: Autodesk Docs/01032 Sterling Hall/22317_SHS-STR-R231.dwt

A0


DRAWING LAST EDITED: 2026-07-03 3:05:22 PM

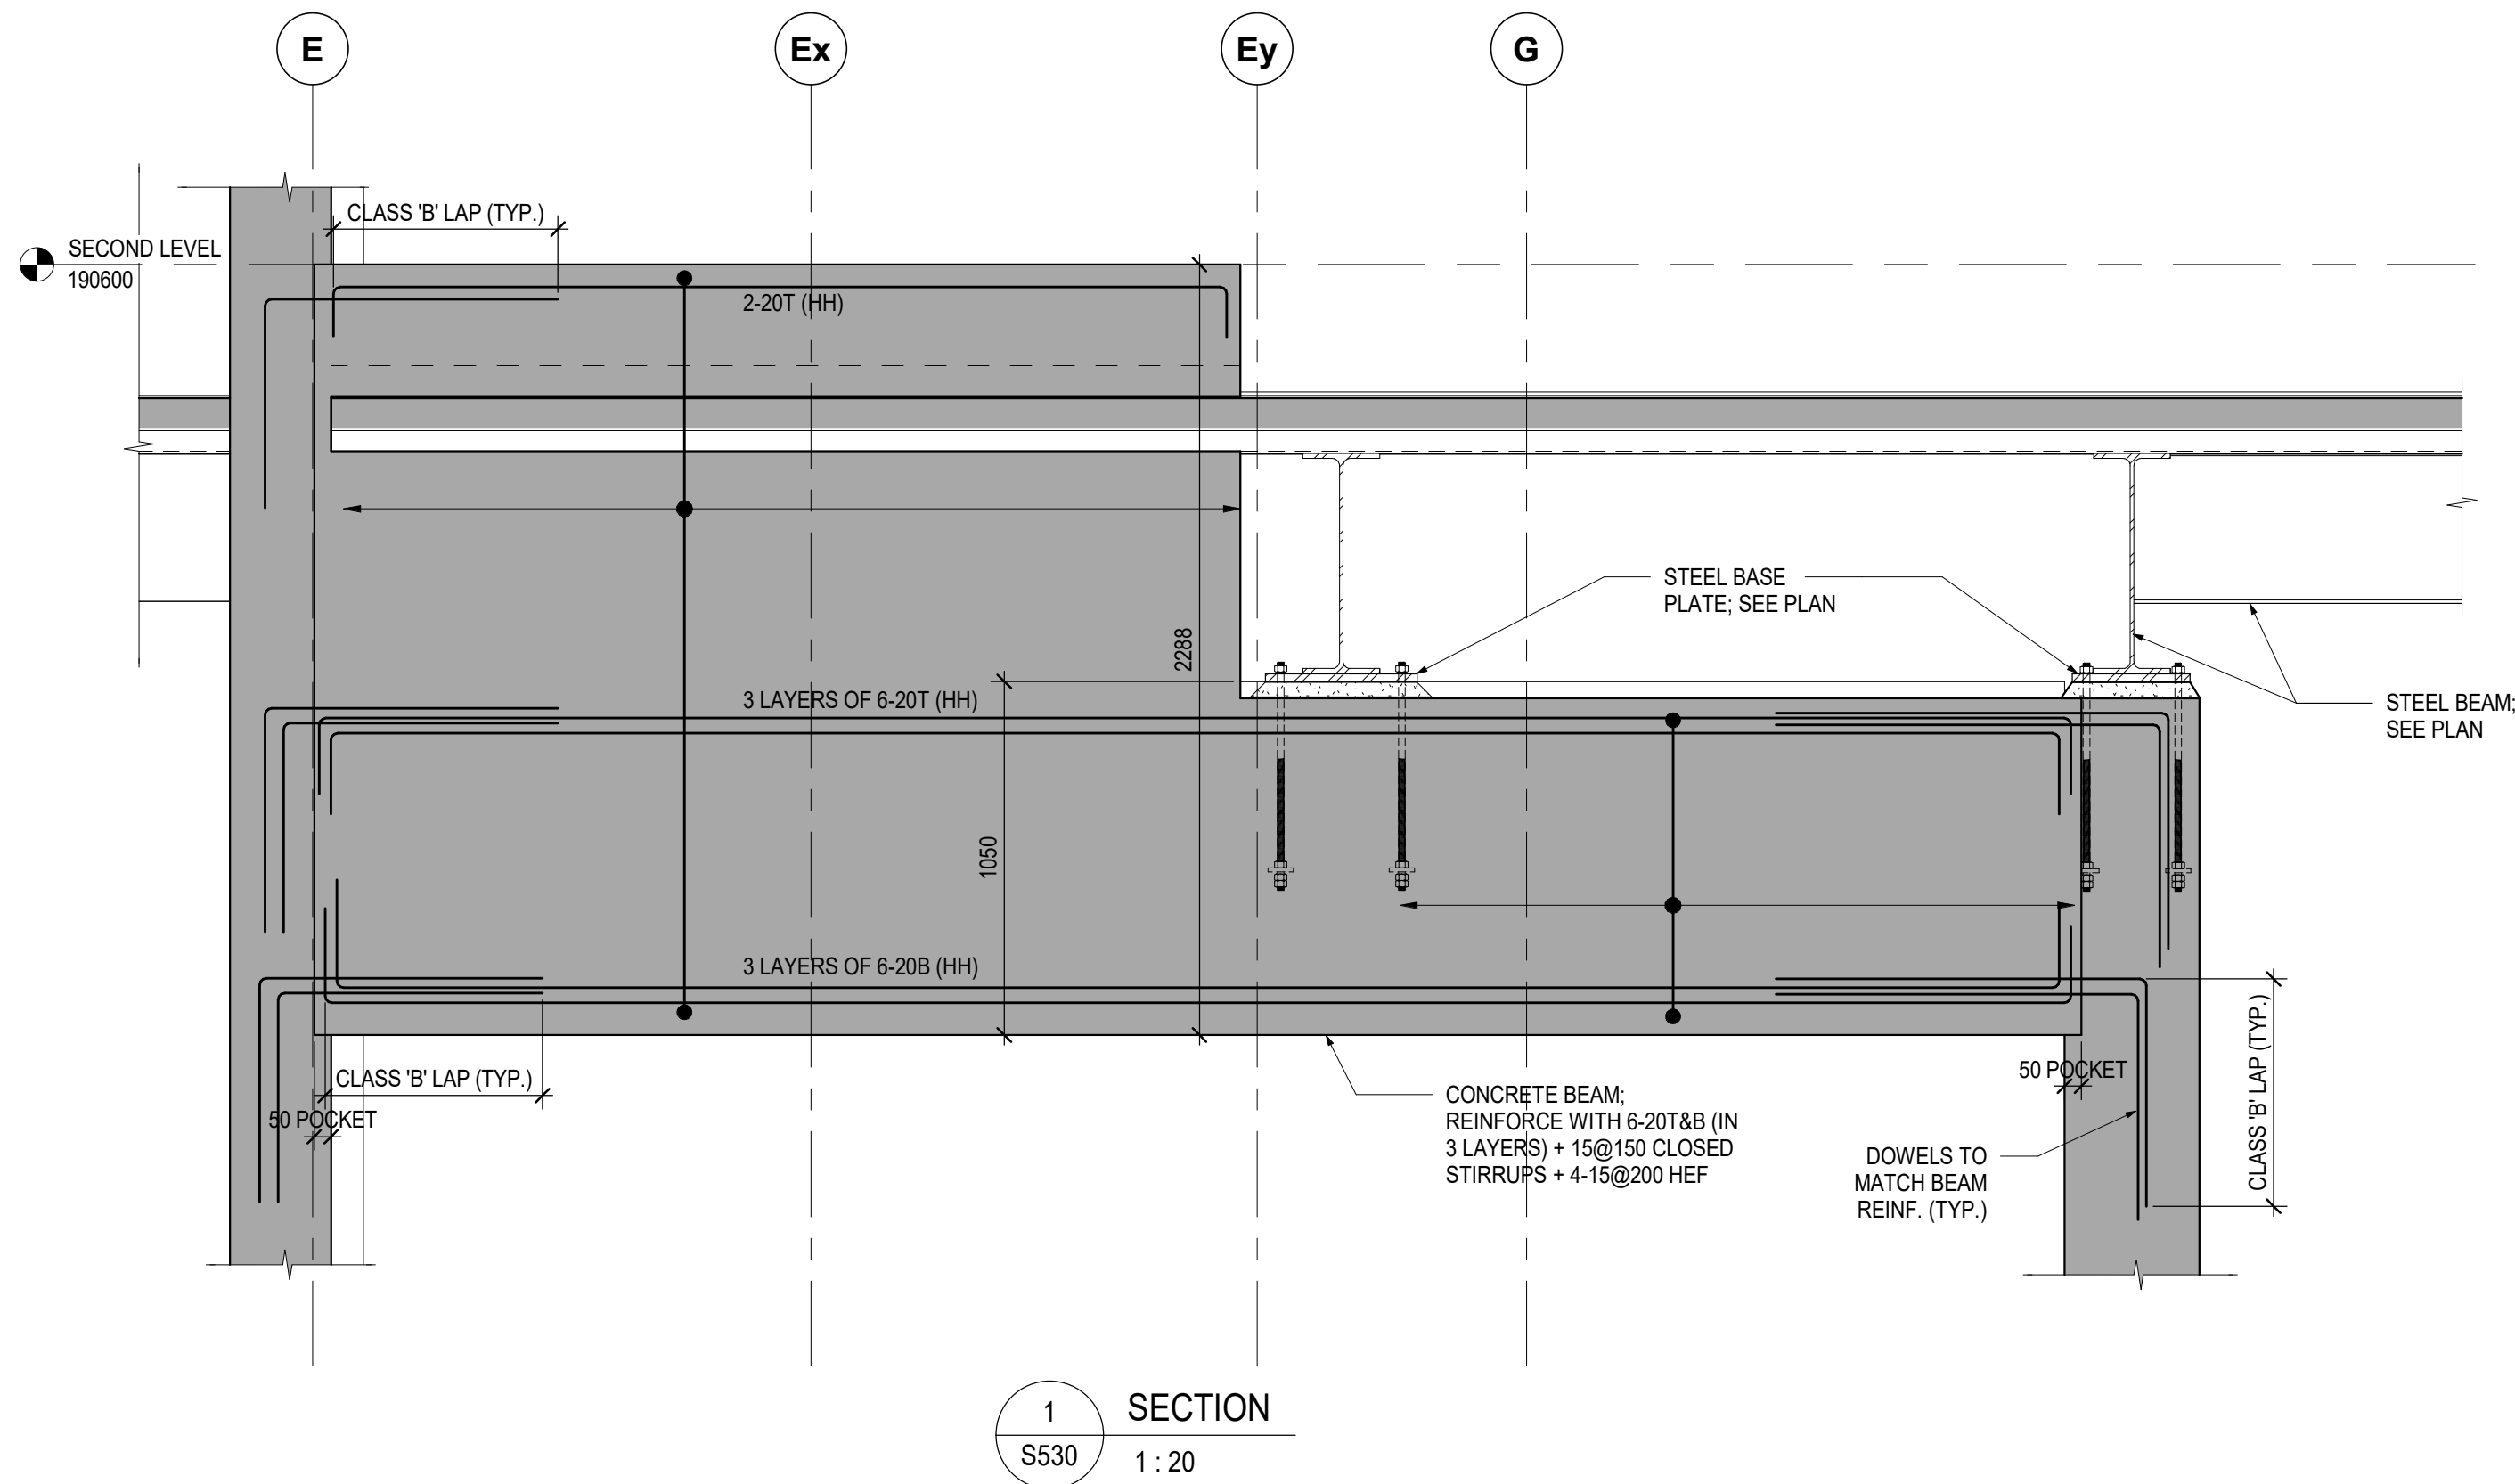


1 SECTION
S530 1:20

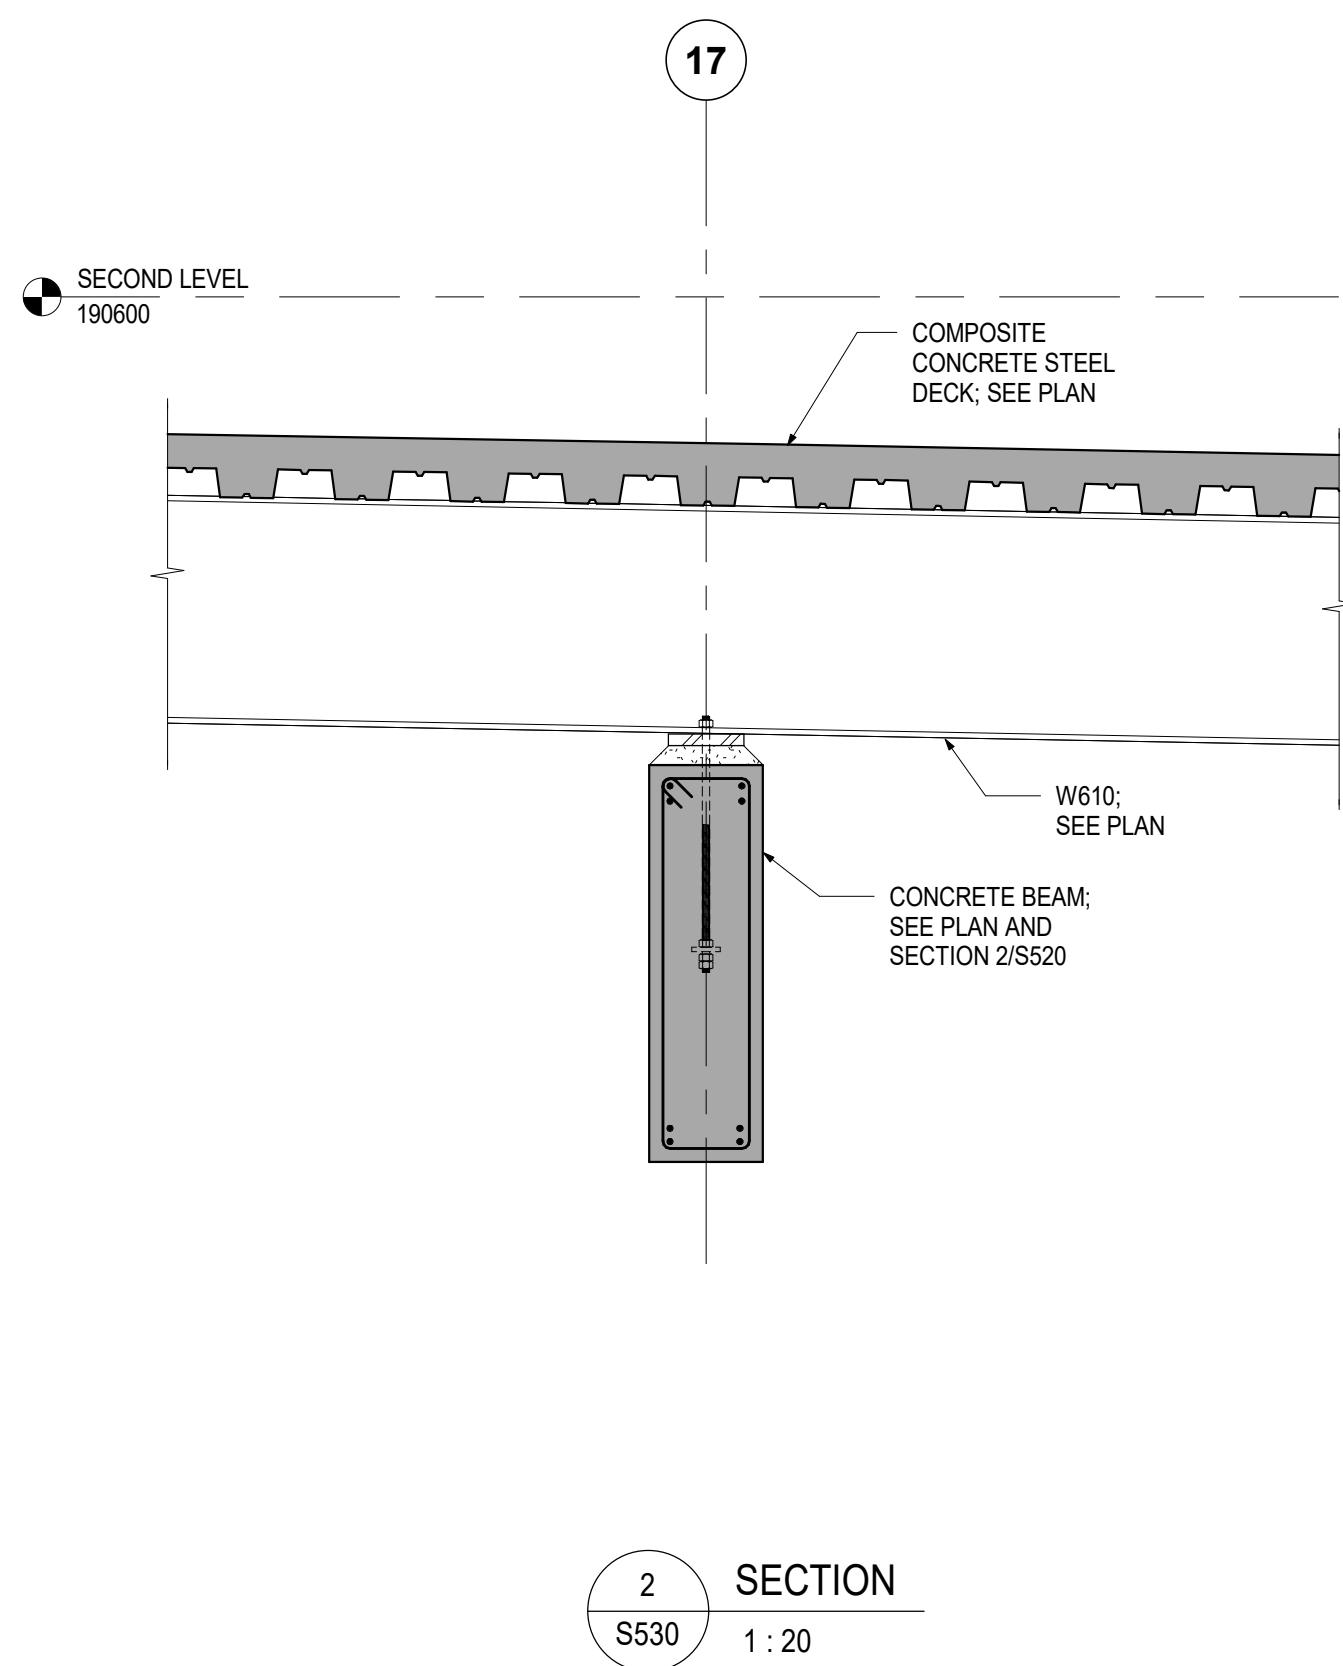


2 SECTION
S530 1:20

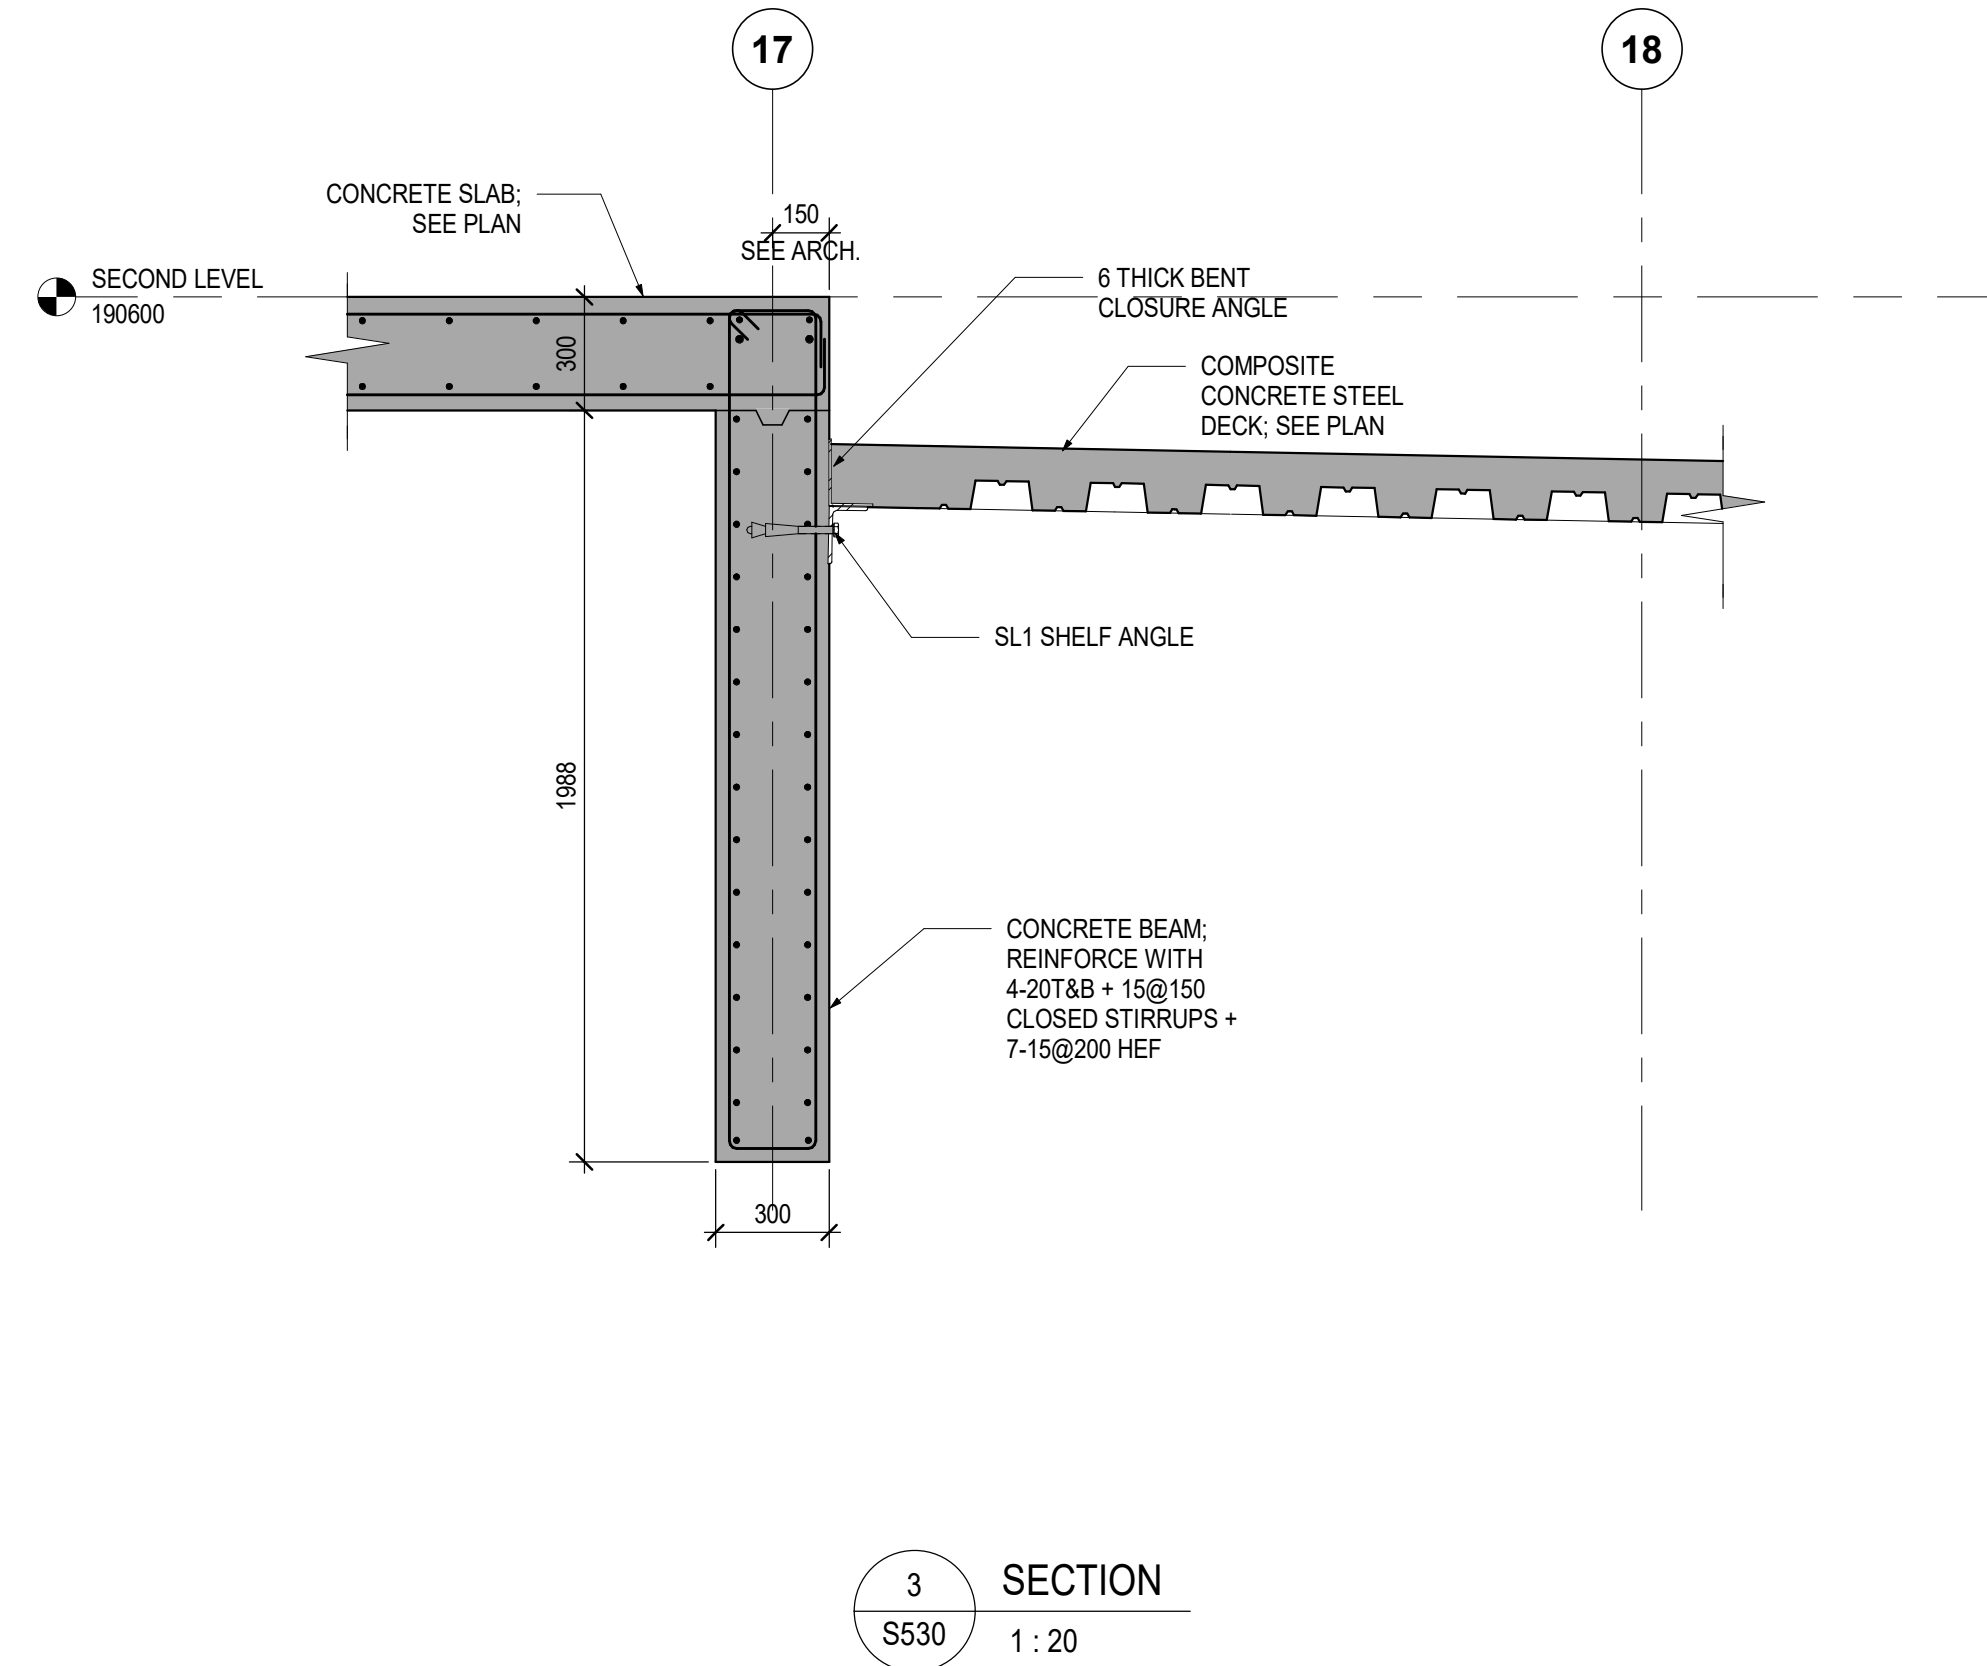


3 SECTION
S530 1:20

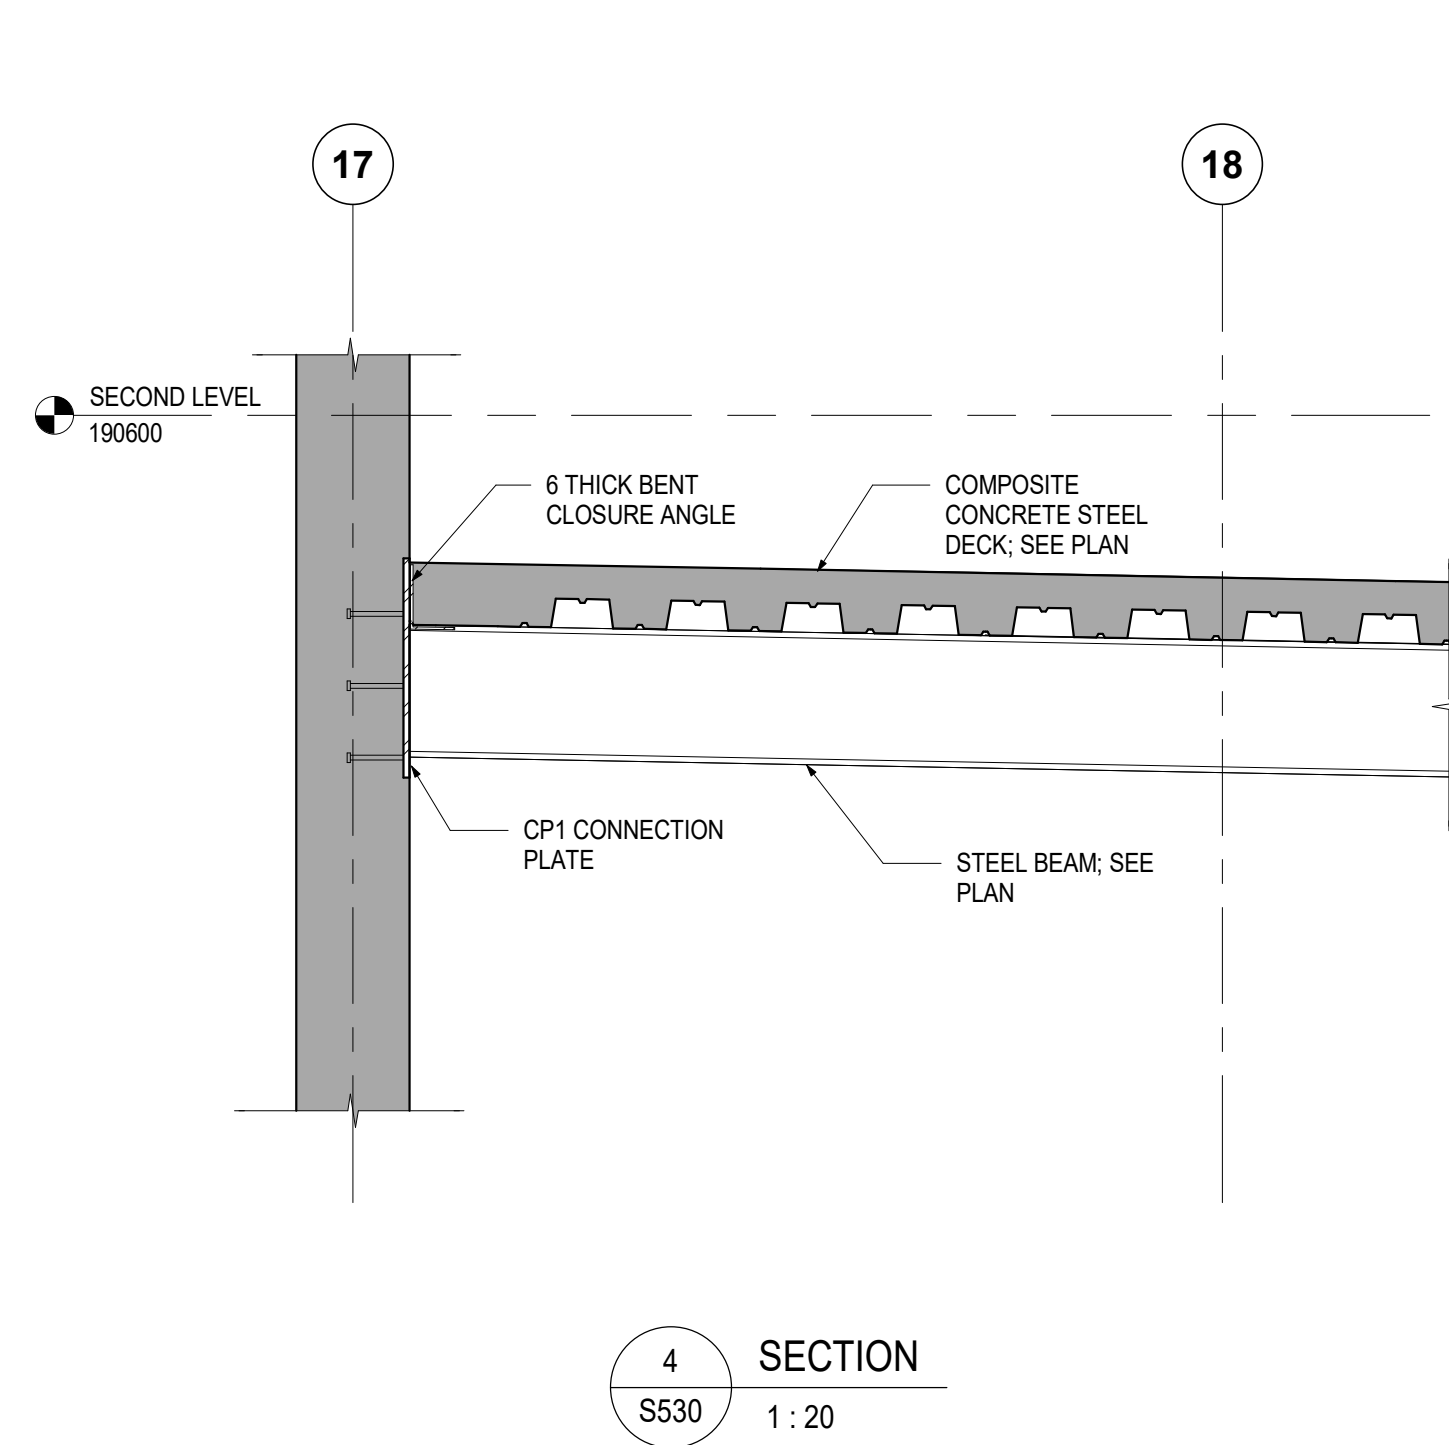


4 SECTION
S530 1:20

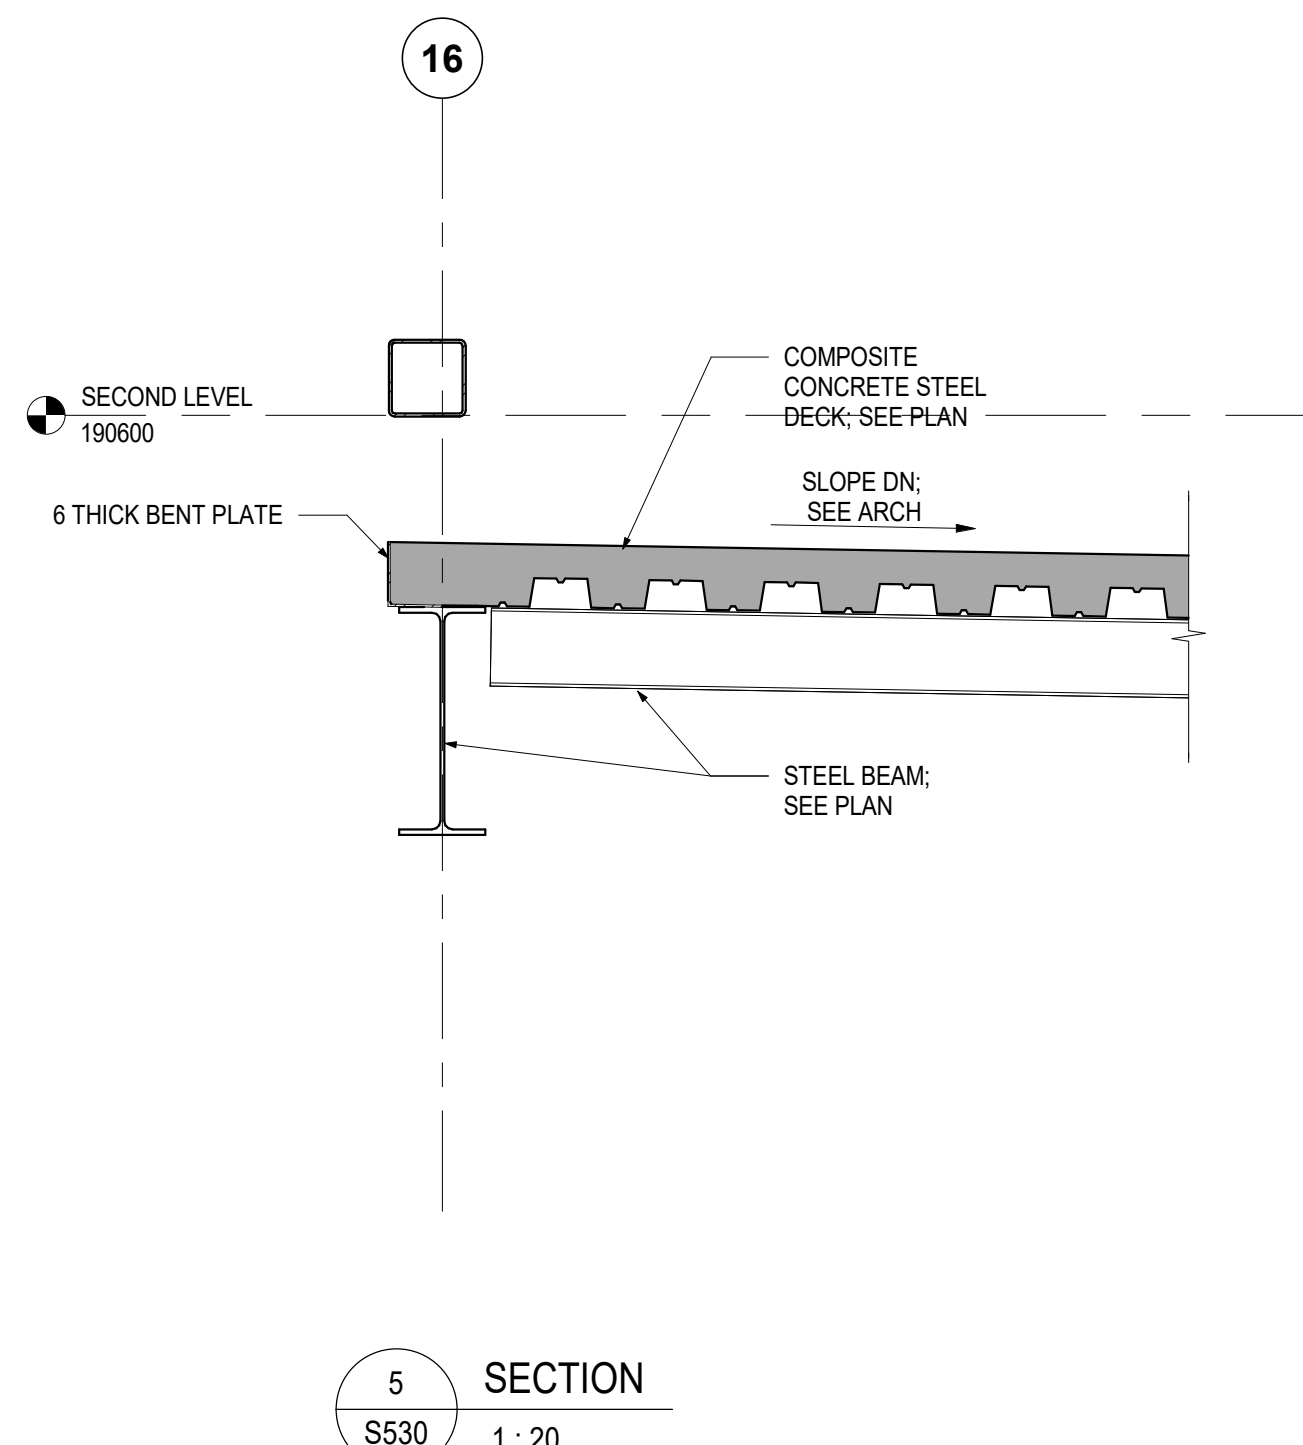


5 SECTION
S530 1:20

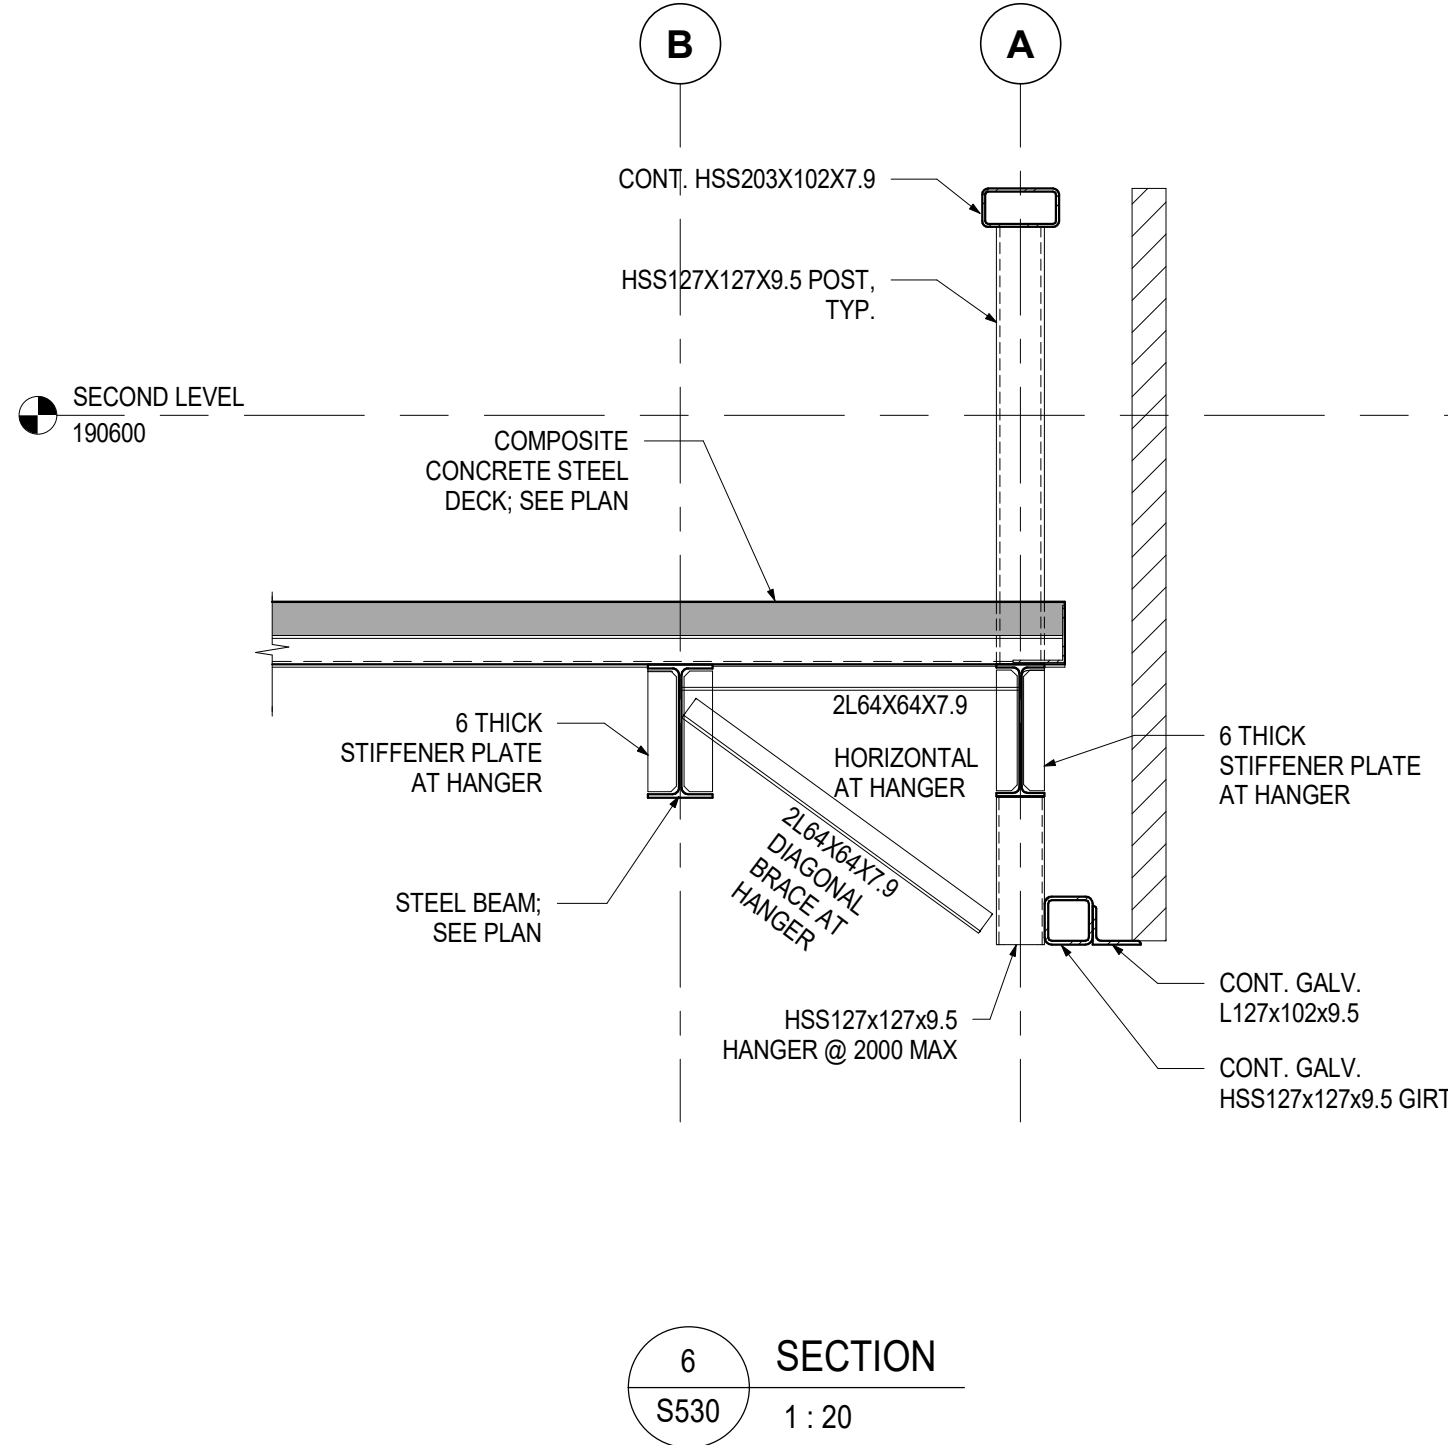


6 SECTION
S530 1:20

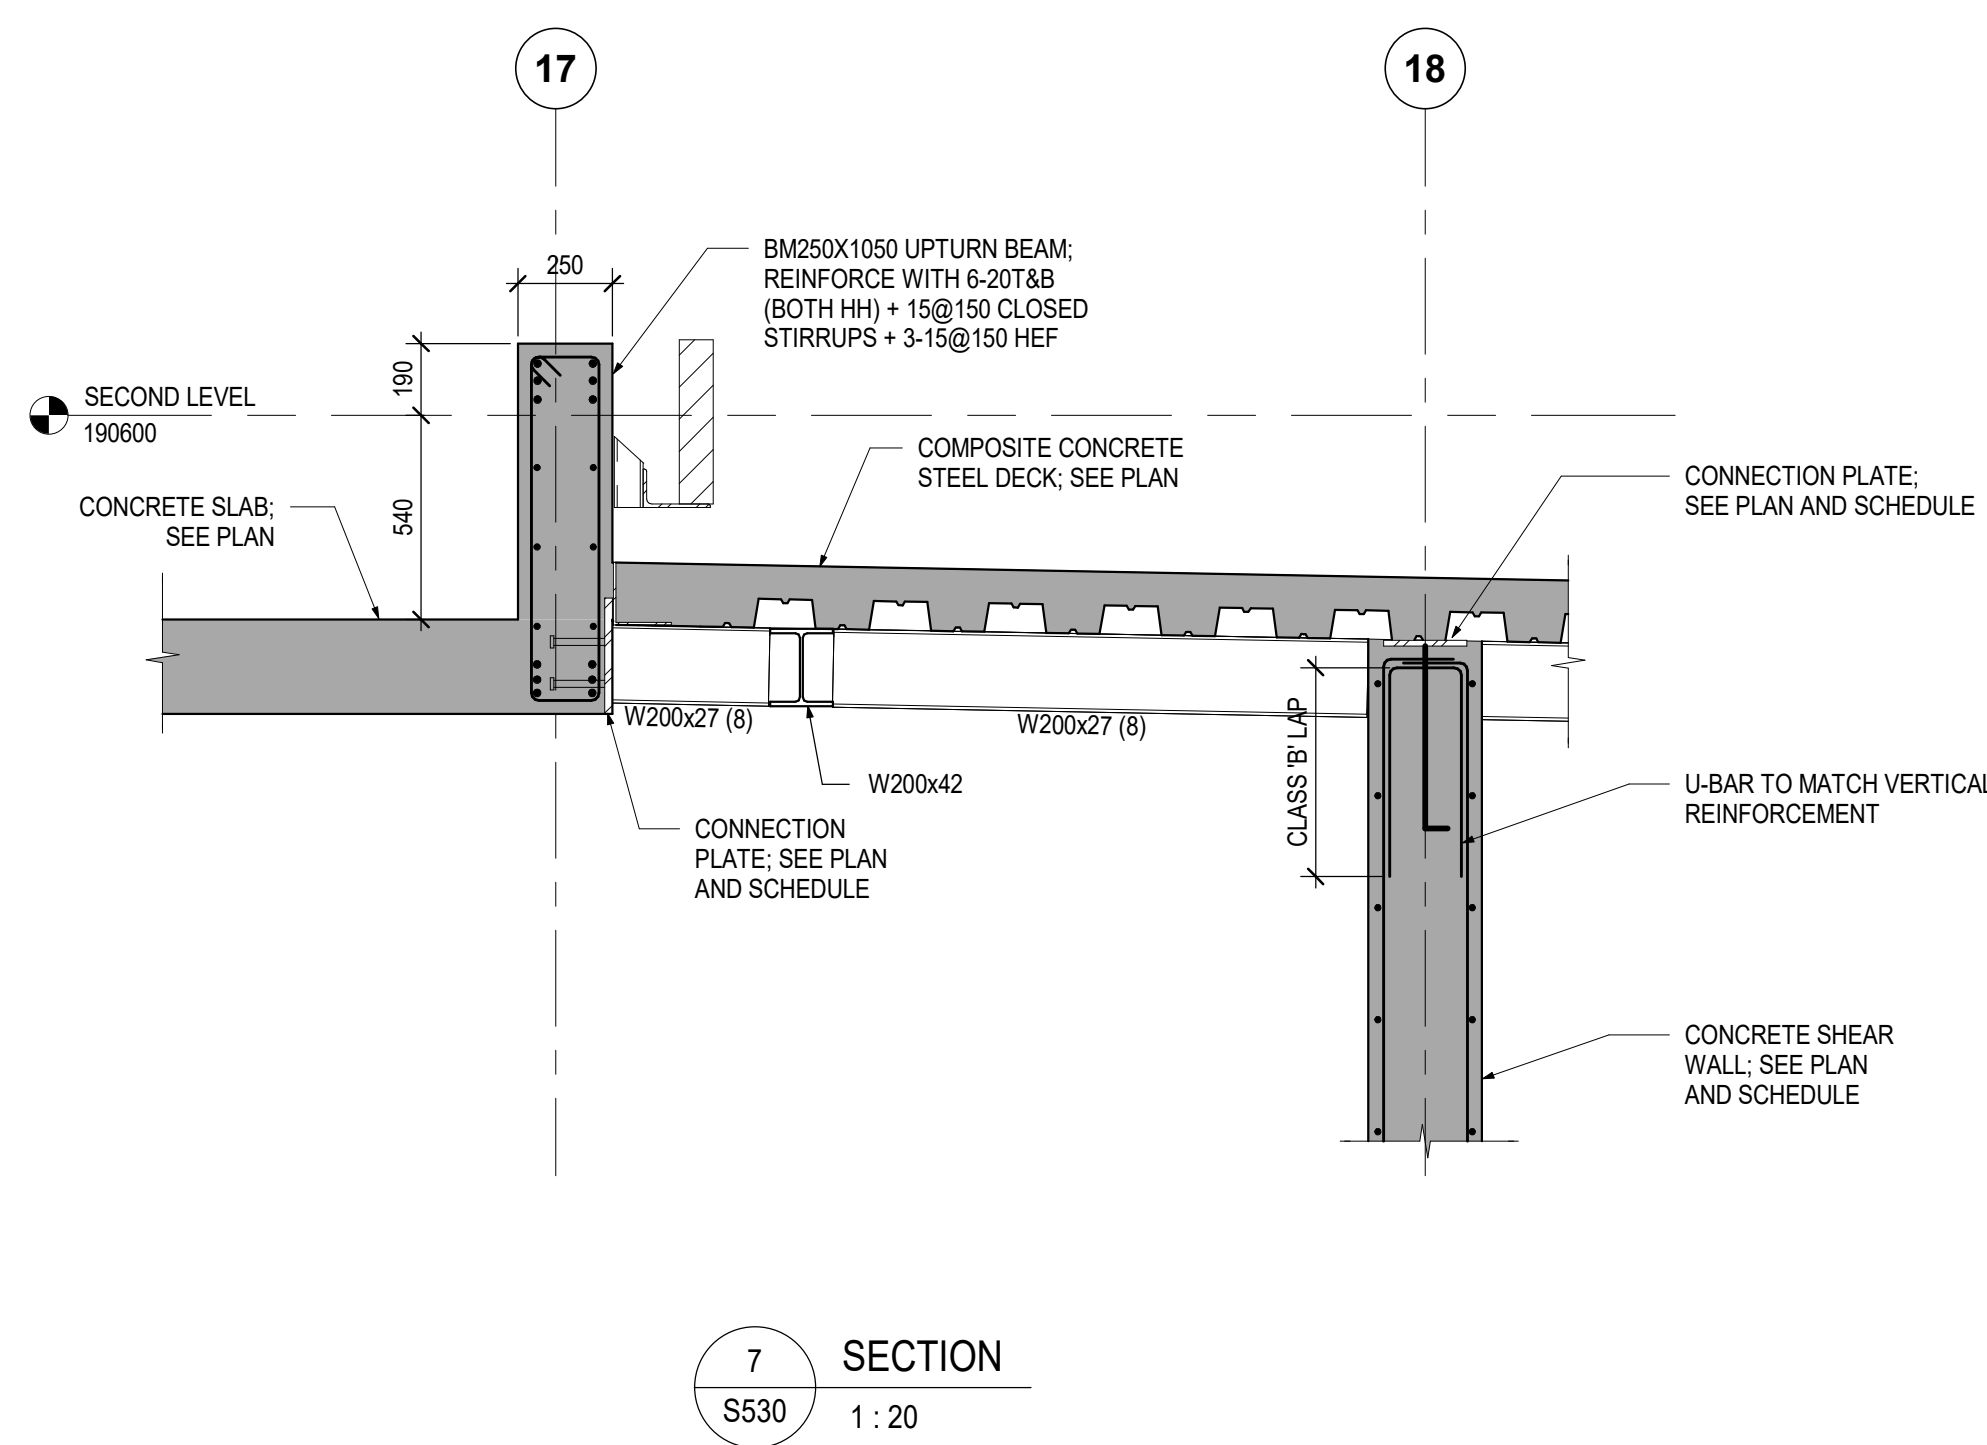


7 SECTION
S530 1:20

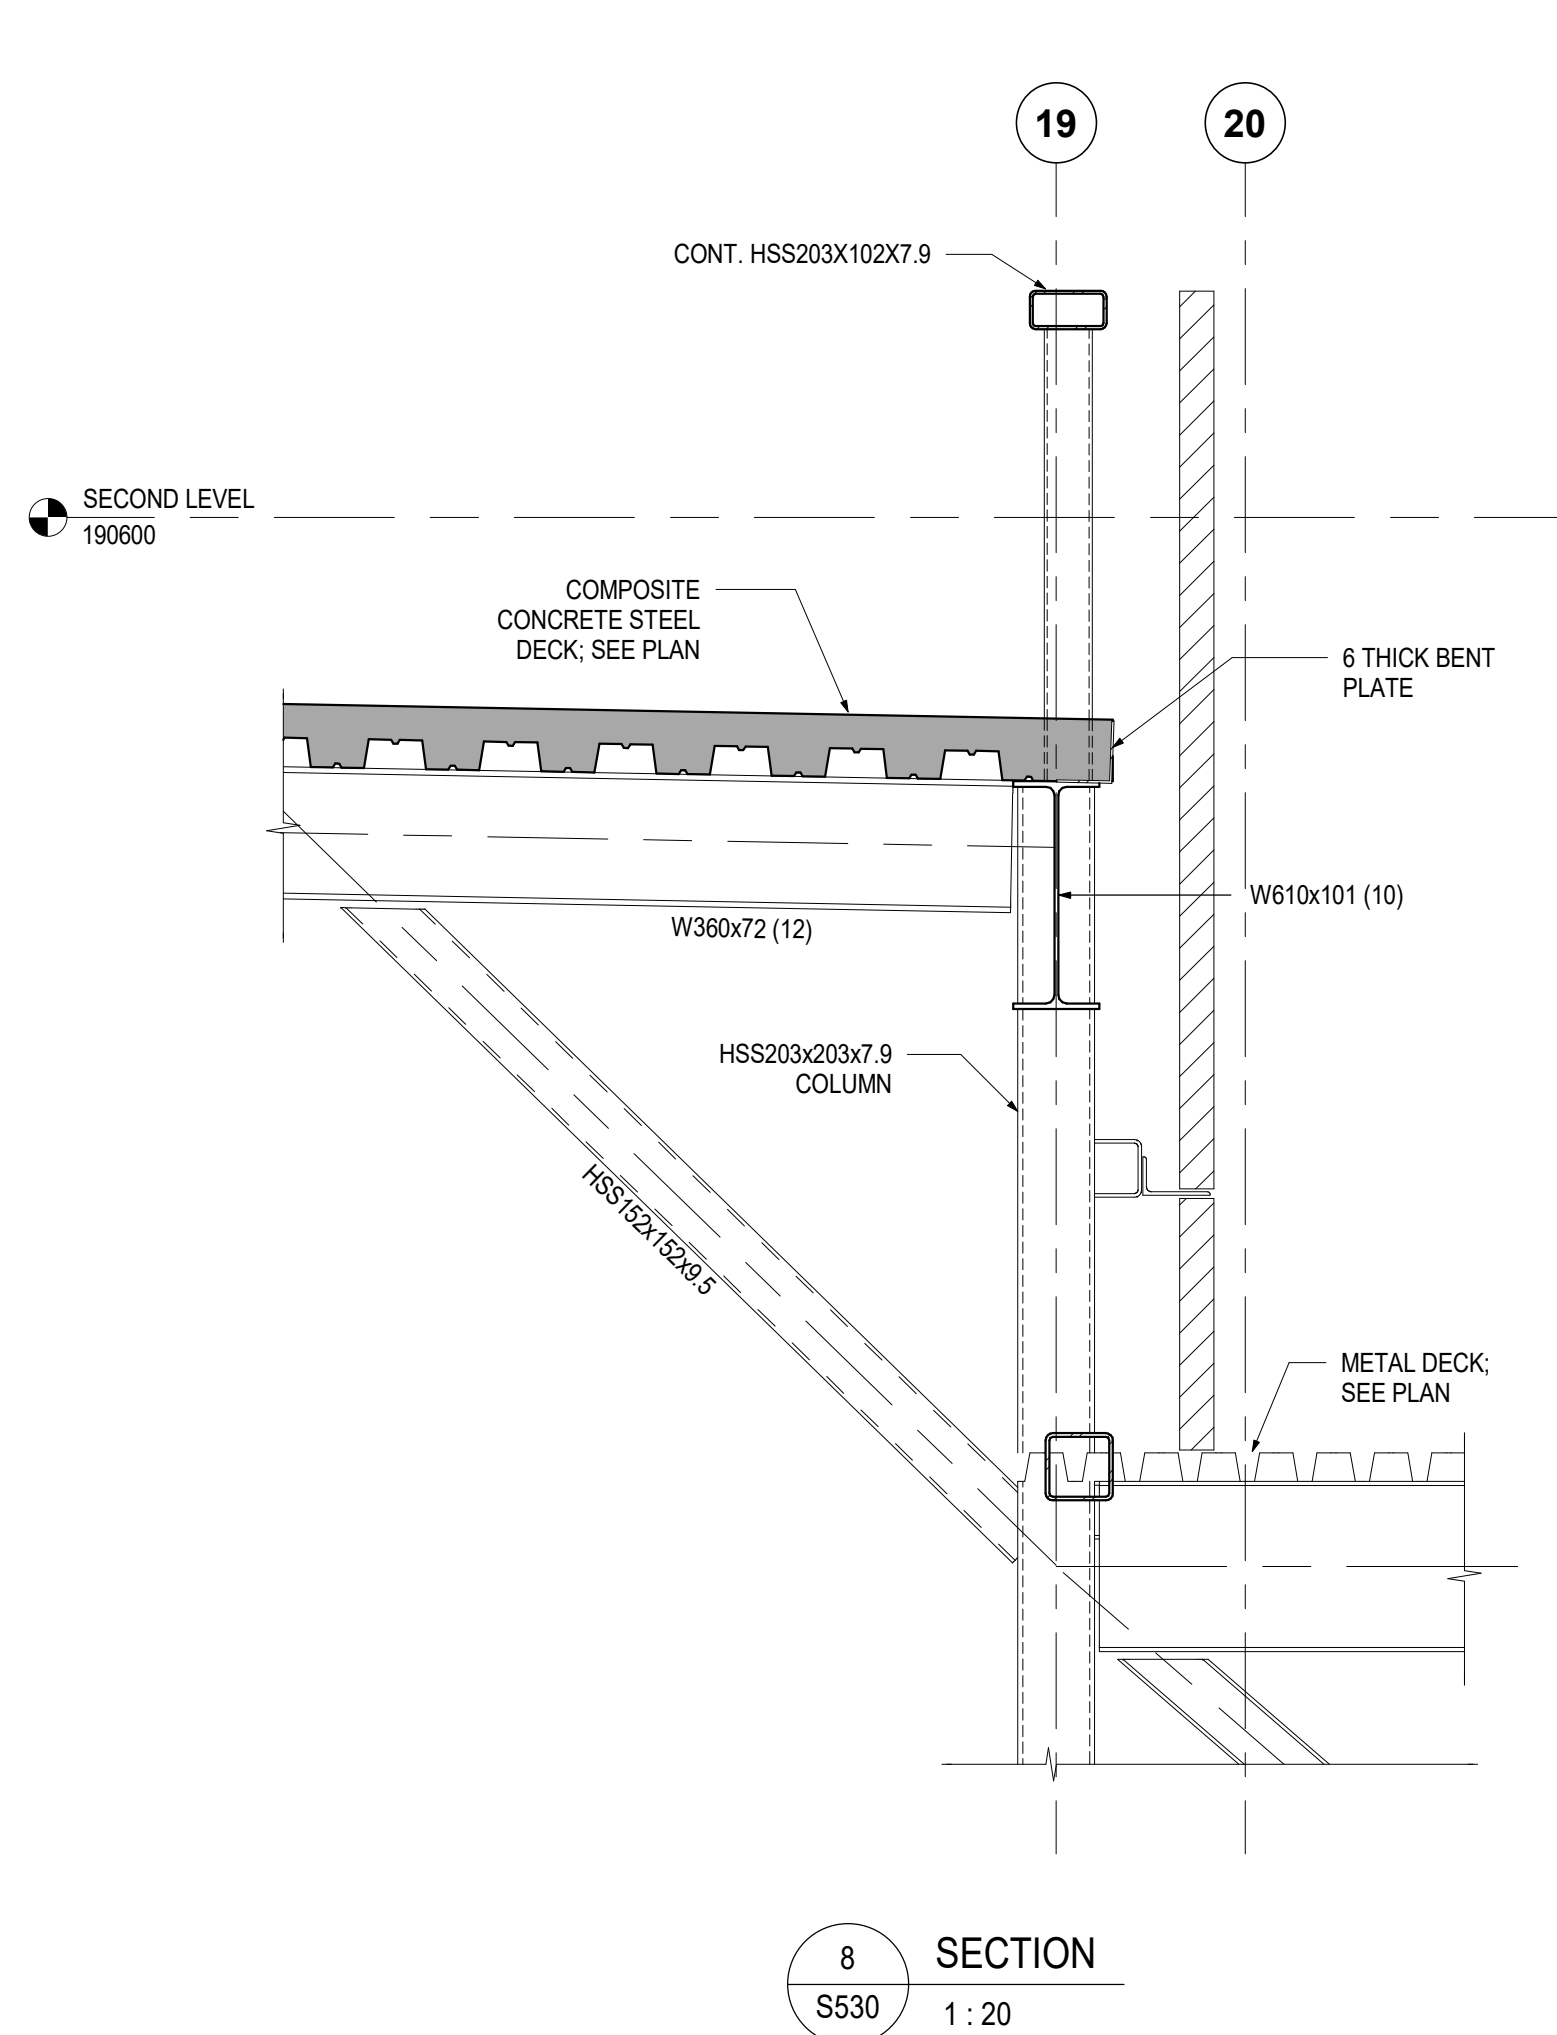


8 SECTION
S530 1:20

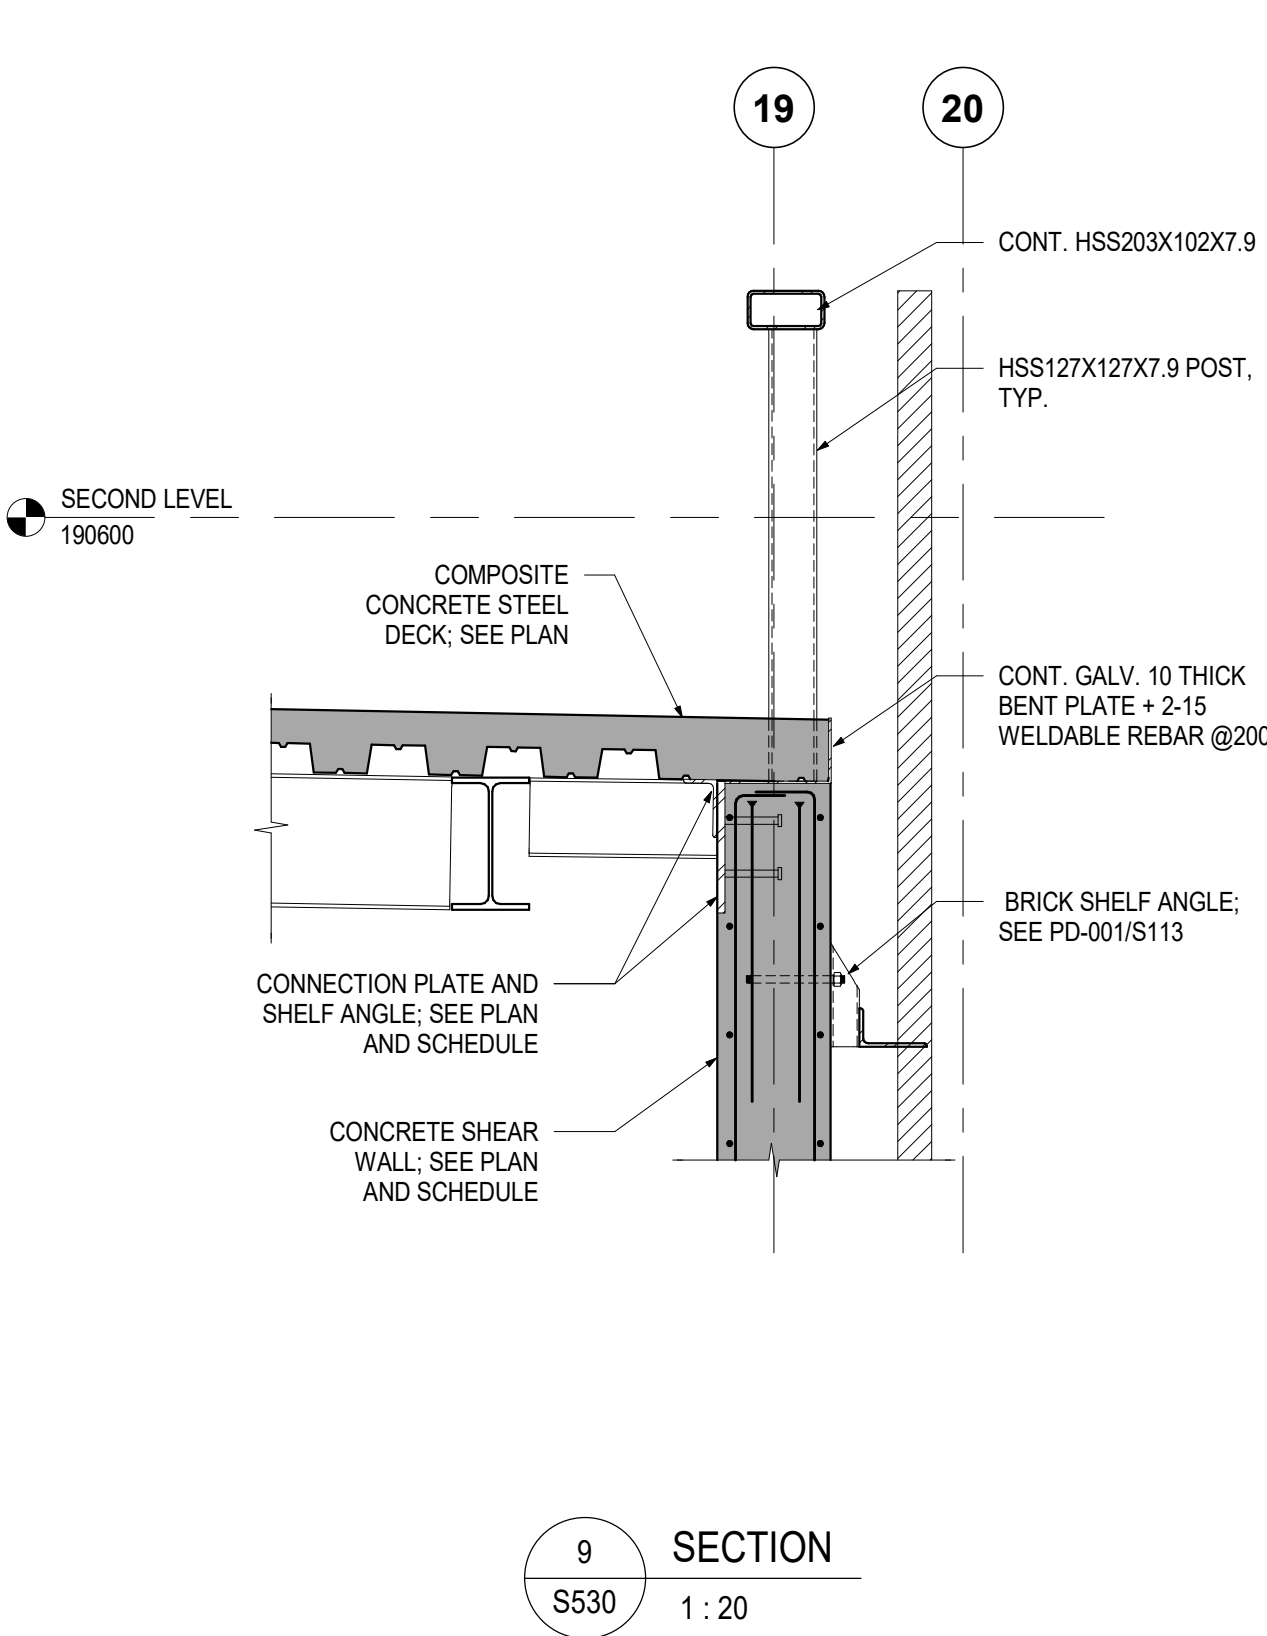


9 SECTION
S530 1:20

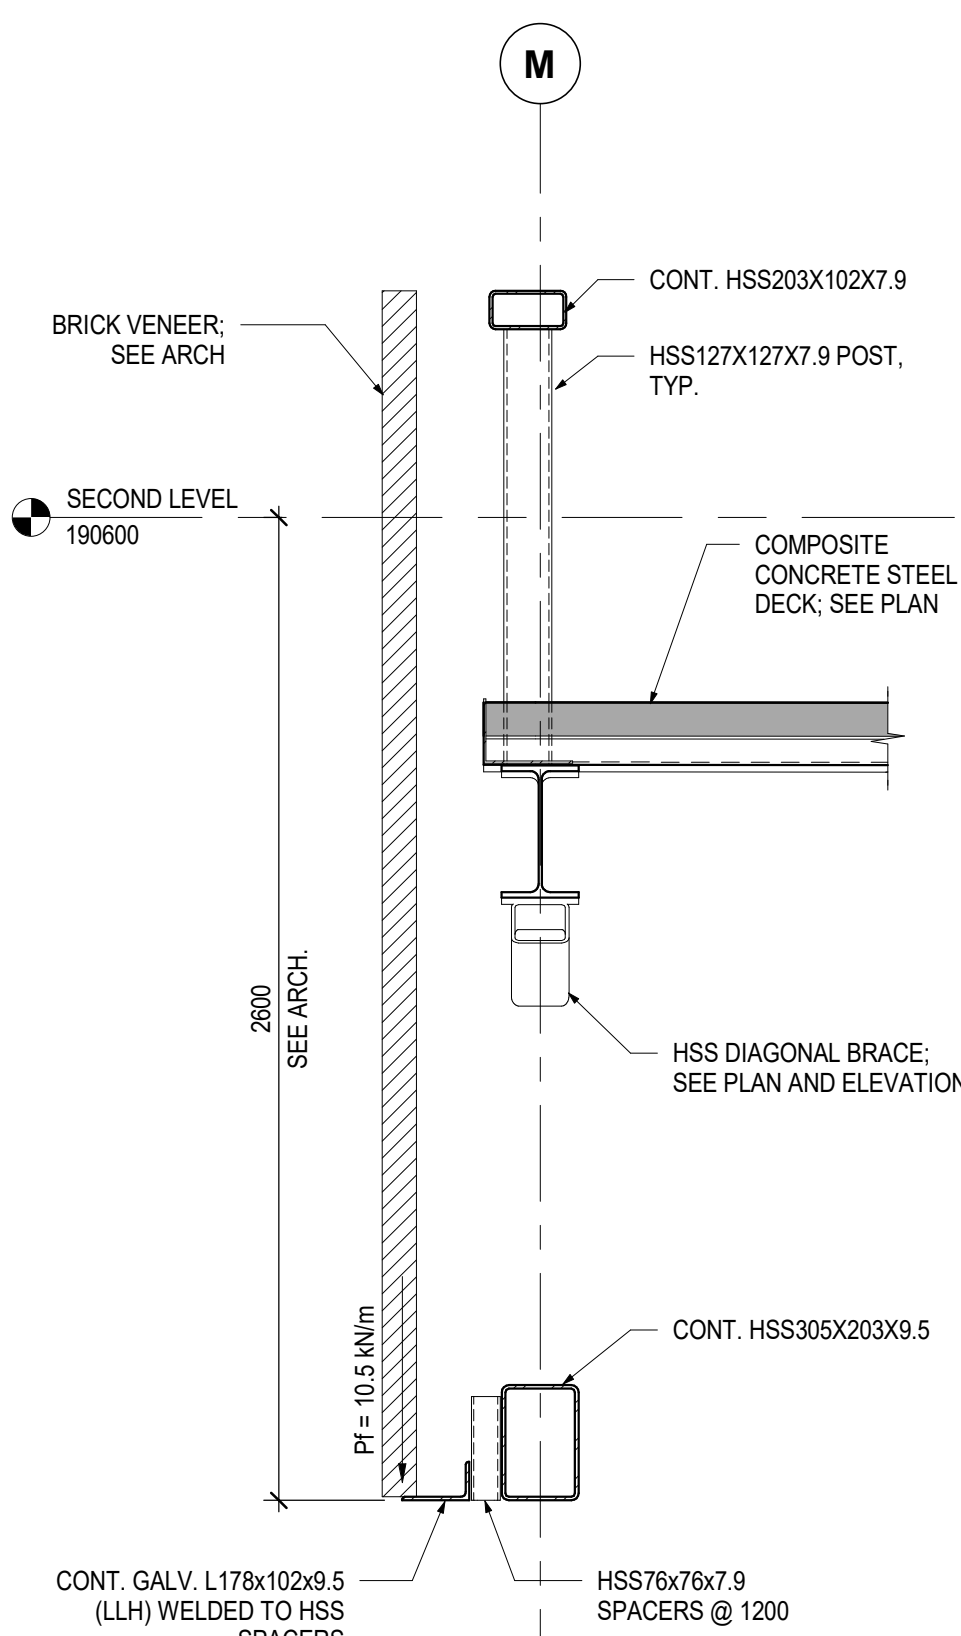

10 SECTION
S530 1:20

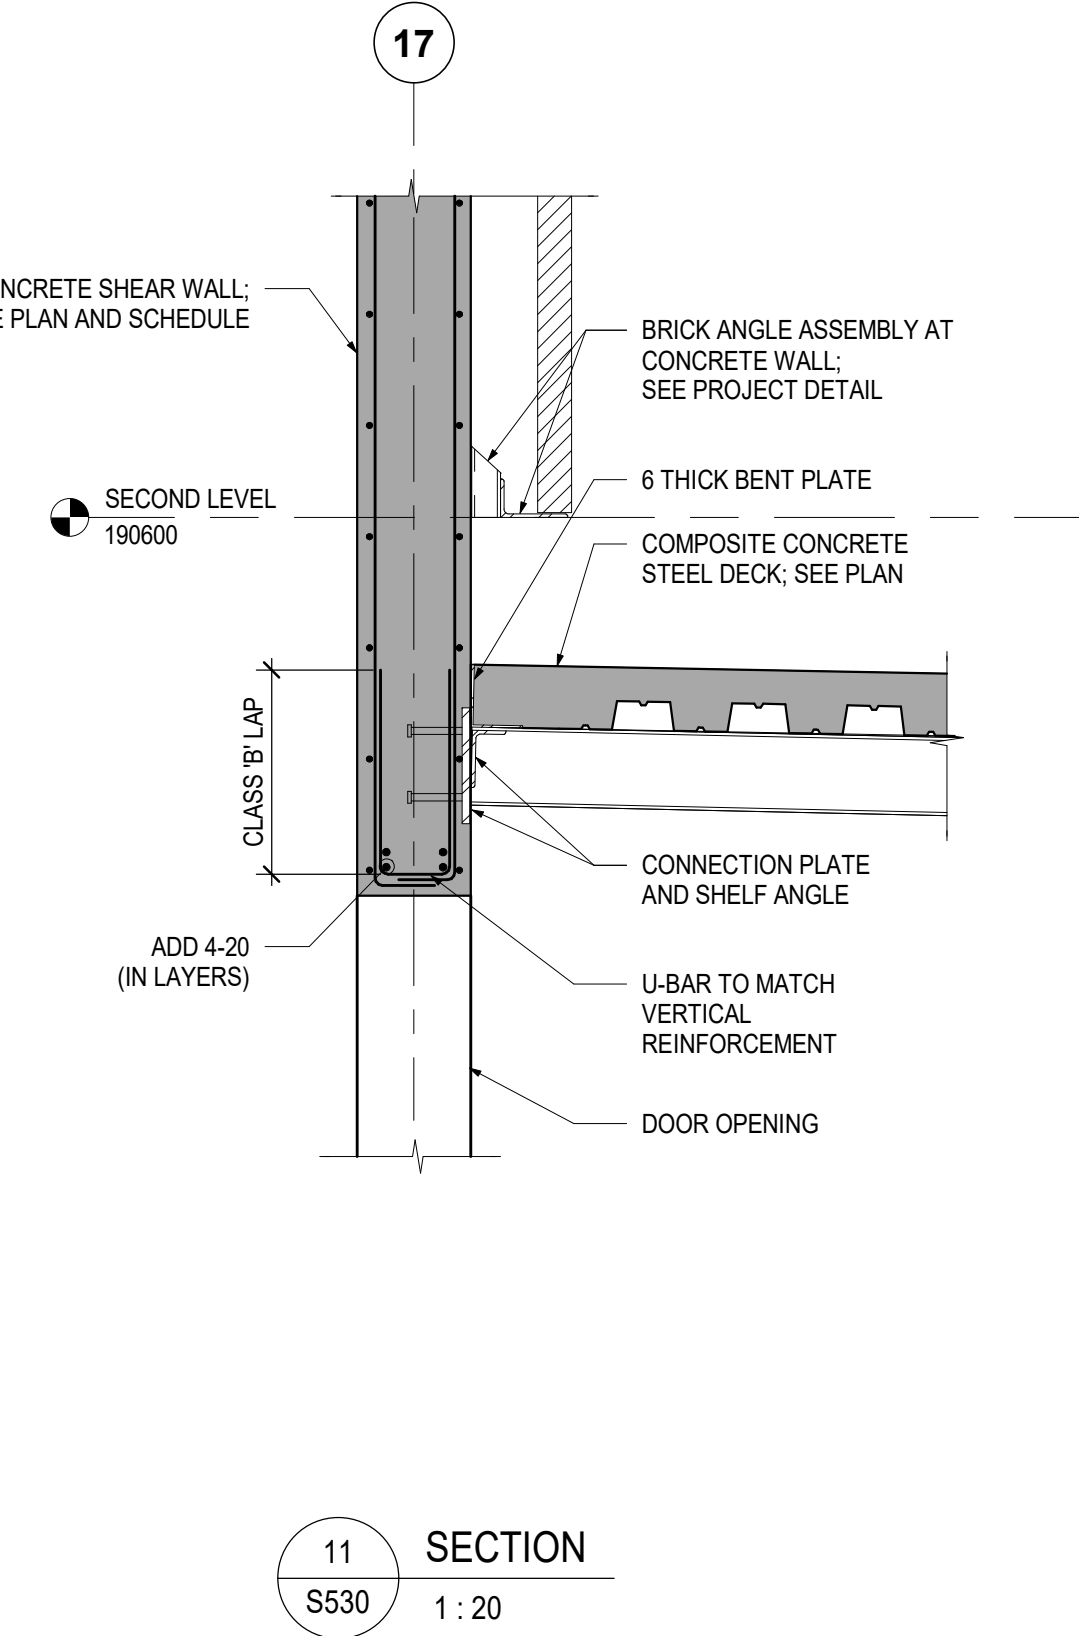

11 SECTION
S530 1:20

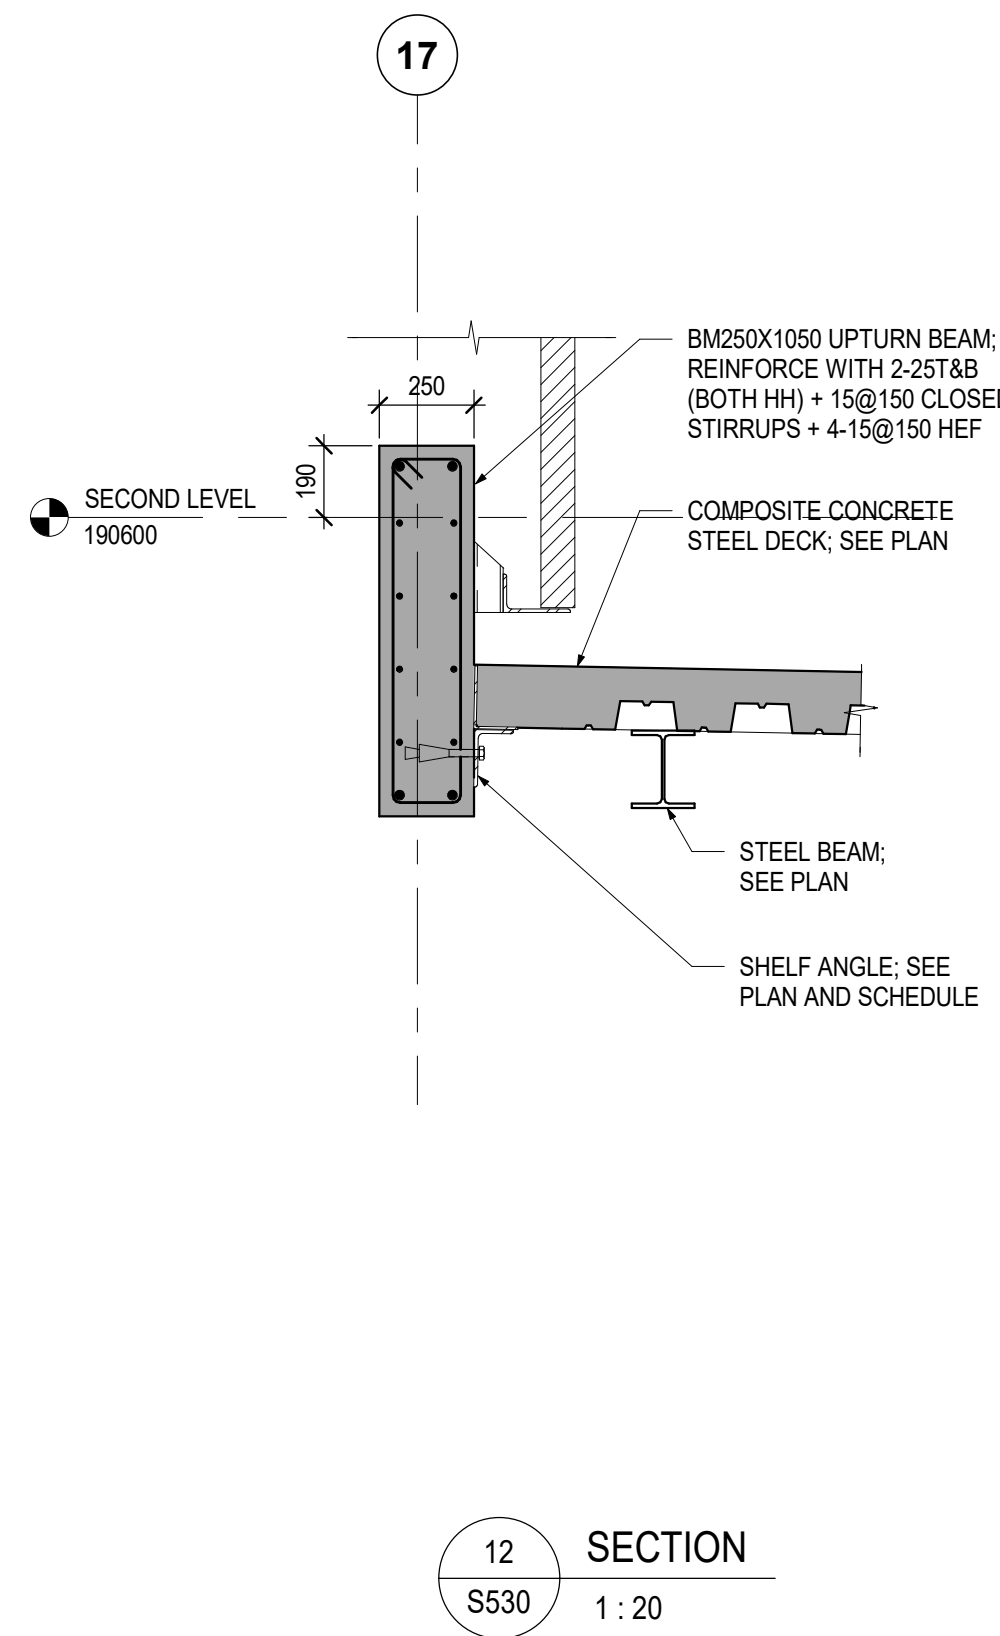

12 SECTION
S530 1:20

Key to Detail Location	
NO.	Detail Number
NO.	Drawing Number

If this sheet is not 46 7/8" x 33 1/8" (1189 x 841 mm) it is a reduced print - Read dim. accordingly.

Contractors must check and verify all dimensions on the job and report any discrepancies to the Architect before proceeding with the work.

All prints and specifications are the property of the Architect and must be returned at the completion of the work.

Drawings should not be scaled.

No	Date	Revision/Issued
1	2026-03-13	ISSUED FOR BUILDING PERMIT
2	2026-04-10	ISSUED FOR 75% CONSTRUCTION DOCUMENTS
3	2026-05-15	ISSUED FOR 90% CONSTRUCTION DOCUMENTS
4	2026-07-08	ISSUED FOR TENDER


consultants	
architect	CS&P Architects Inc. 2345 Yonge St., Suite 200 Toronto, ON, M4P 2E5 Phone 416.462.5002 Fax 416.462.5040
civil engineer	SCS Consulting Group Ltd. 30 Centurian Drive, Suite 100 Markham, ON, L3R 8B8 Phone 905.475.1800 Fax 905.475.8535
structural engineer	LEA Consulting Ltd. 40 University Ave., Suite 503 Toronto, ON, M5J 1T1 Phone 905.470.0015
mechanical engineer	Smith + Andersen 4211 Yonge Street Toronto, ON, M2P 2A9 Phone 416.487.8151
electrical engineer	Smith + Andersen 4211 Yonge Street Toronto, ON, M2P 2A9 Phone 416.487.8151
landscape architect	Quinn Design Associates Inc. 180 John Street Toronto, ON, M5T 1X5 Phone 416.962.8700




THE STERLING HALL SCHOOL
99 Cartwright Avenue, Toronto, ON M6A 1V4

SECOND FLOOR SECTIONS


scale: 1:20
date: 2026-07-08
drawn: H.R.
checked by: E.C.
project number: 22317
drawing number: S530
Revision: 4

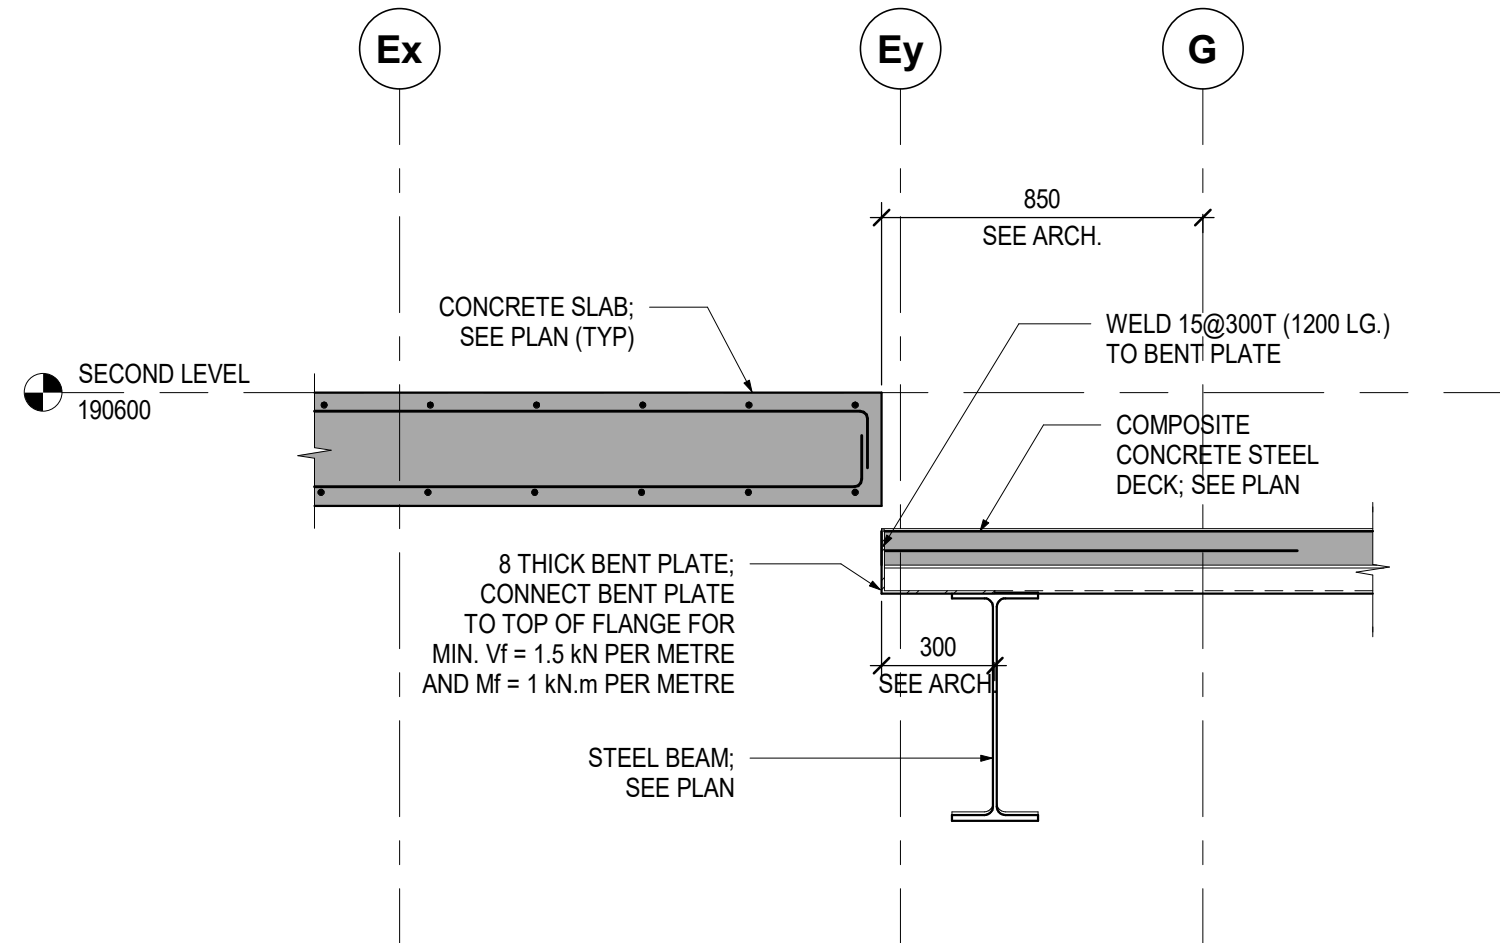


1 SECTION
S531 1 : 20

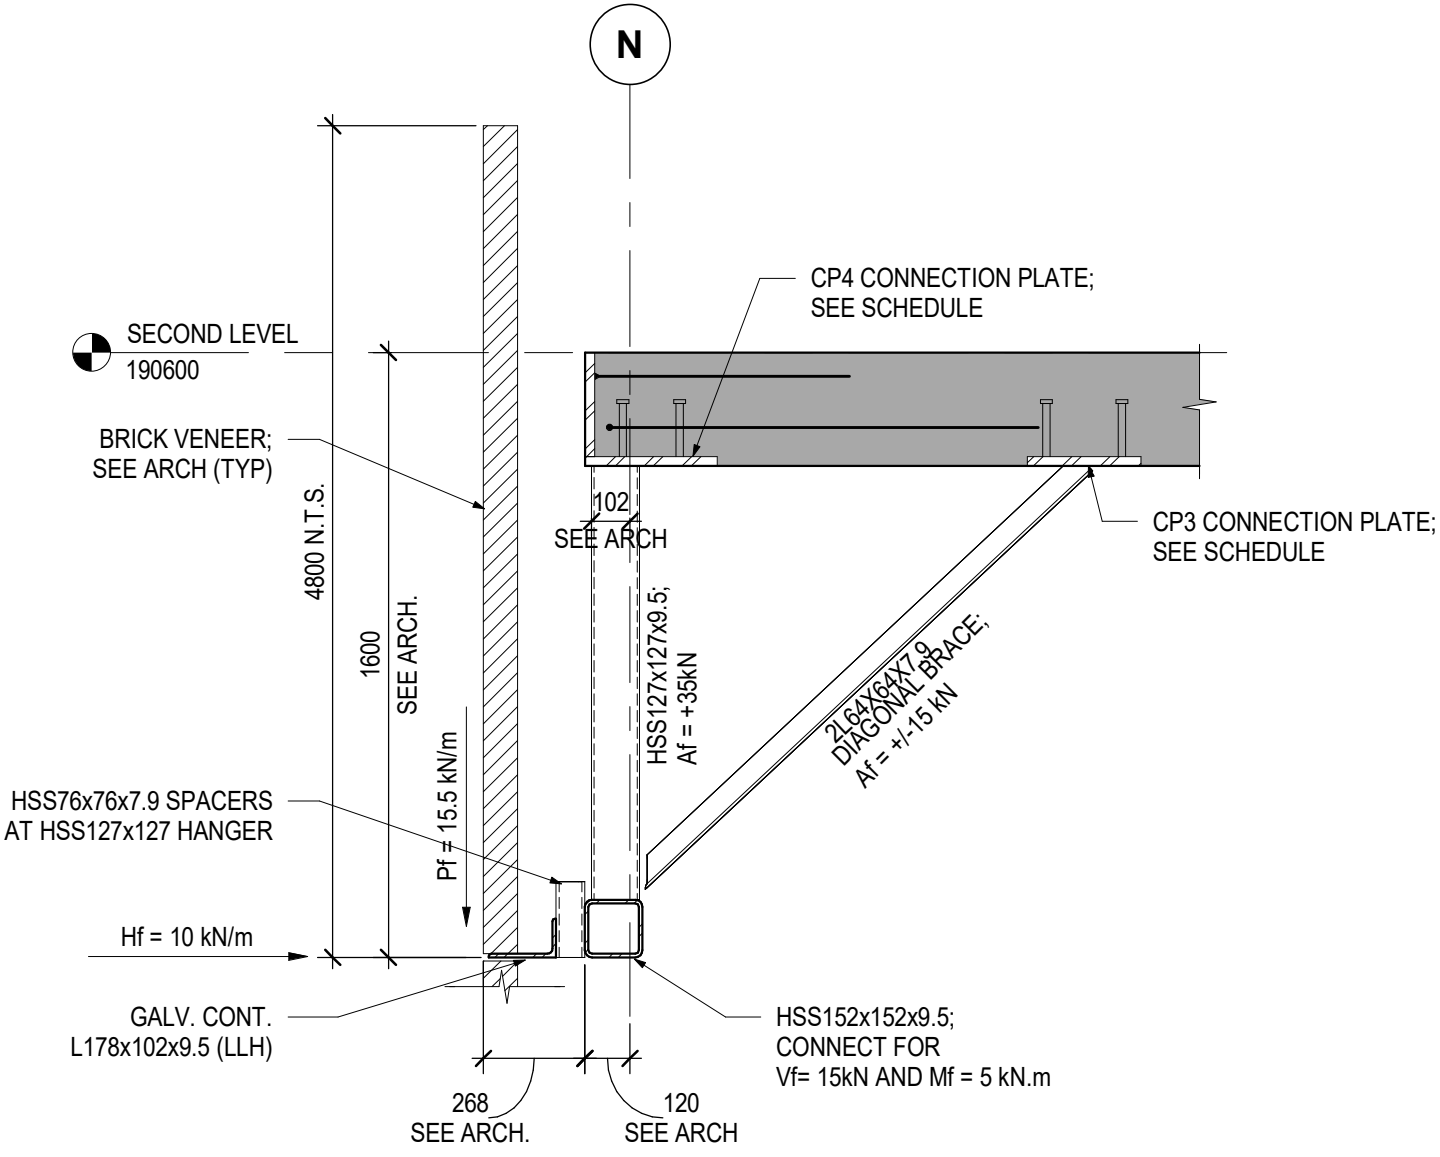


2 SECTION
S531 1 : 20

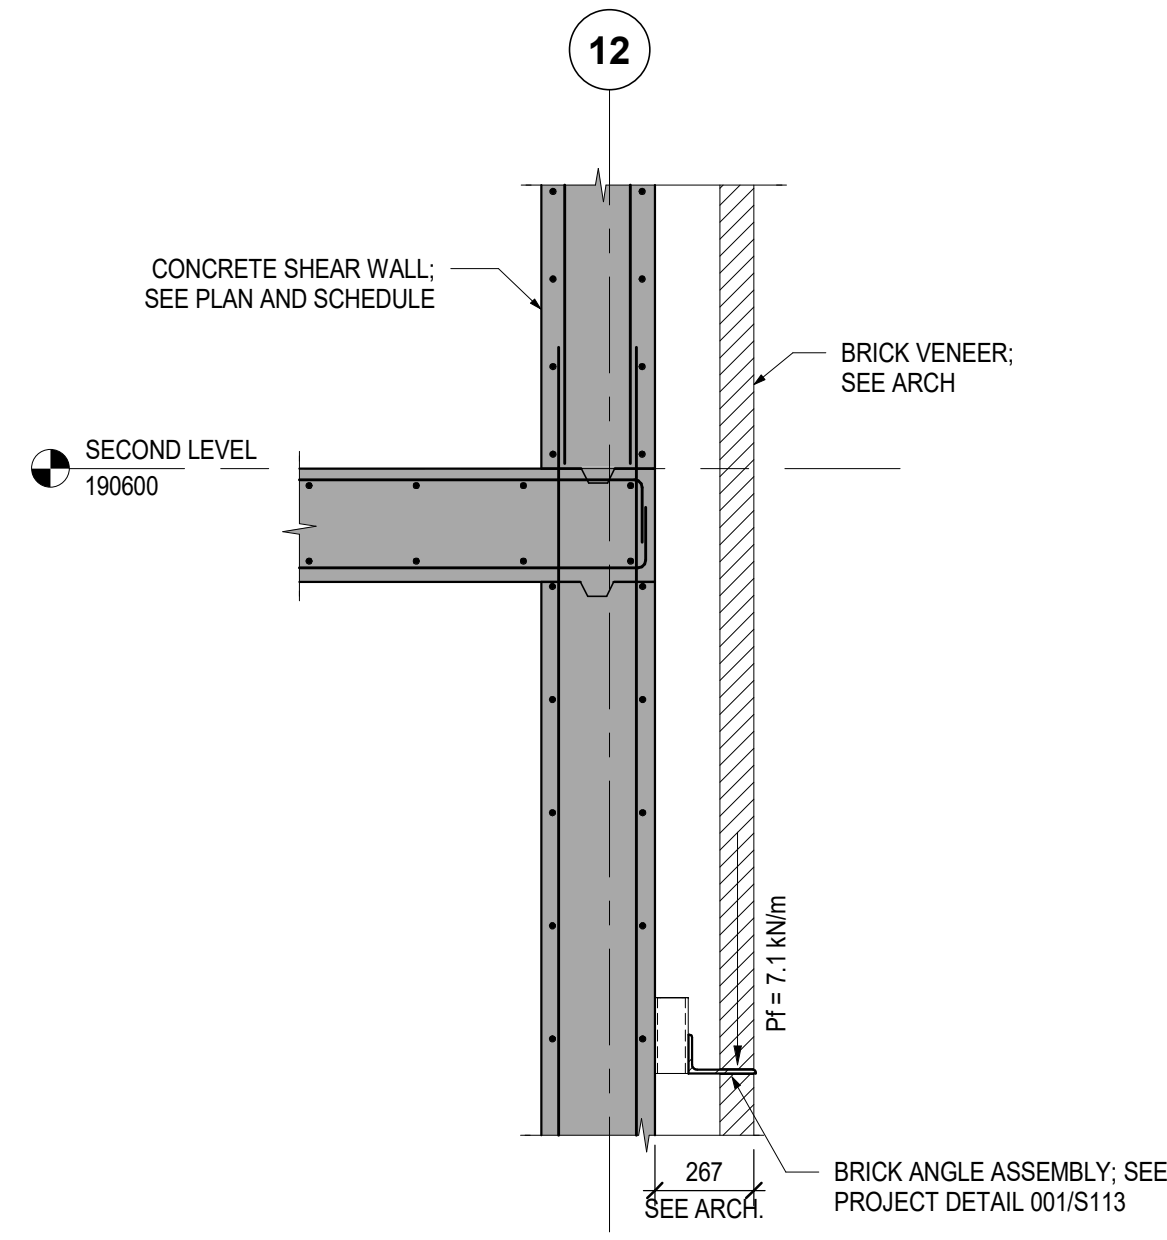


3 SECTION
S531 1 : 20

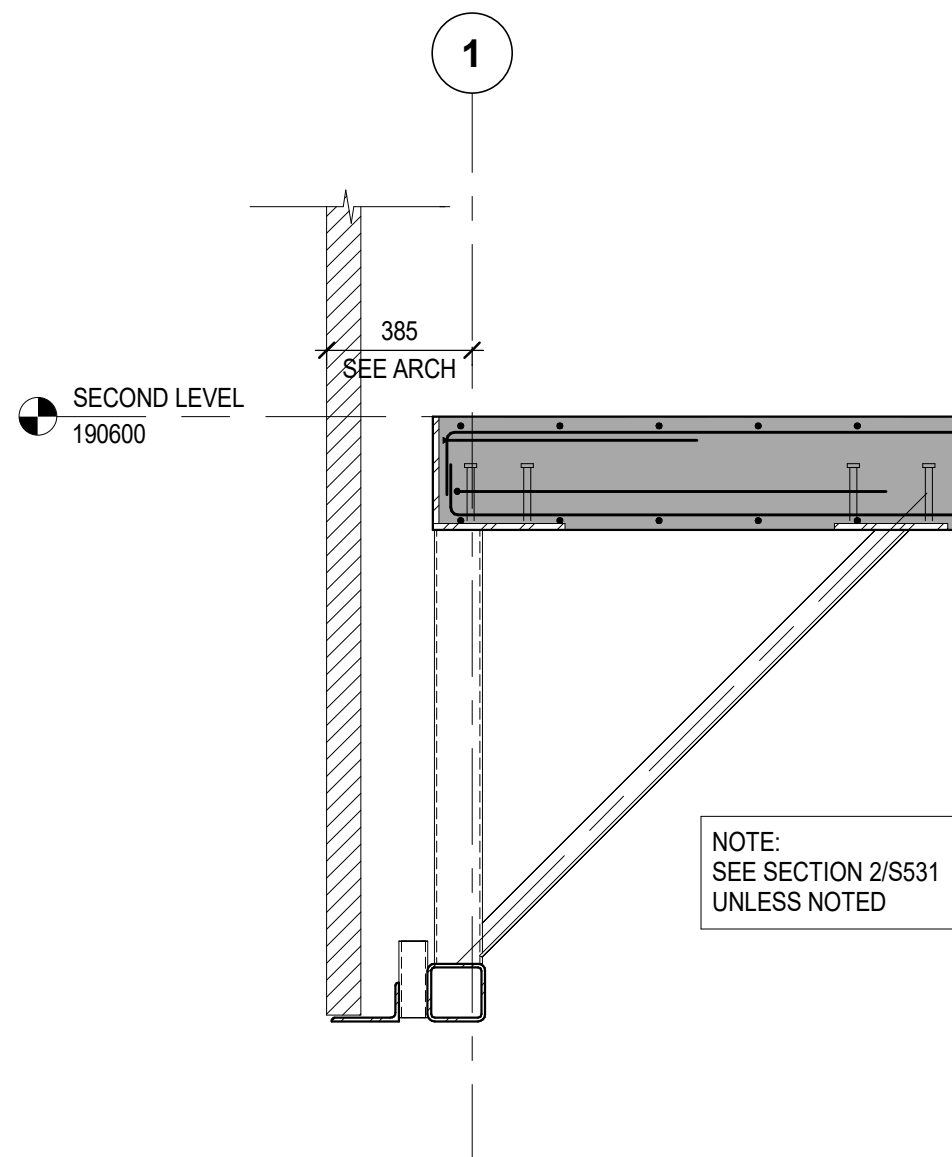


4 SECTION
S531 1 : 20

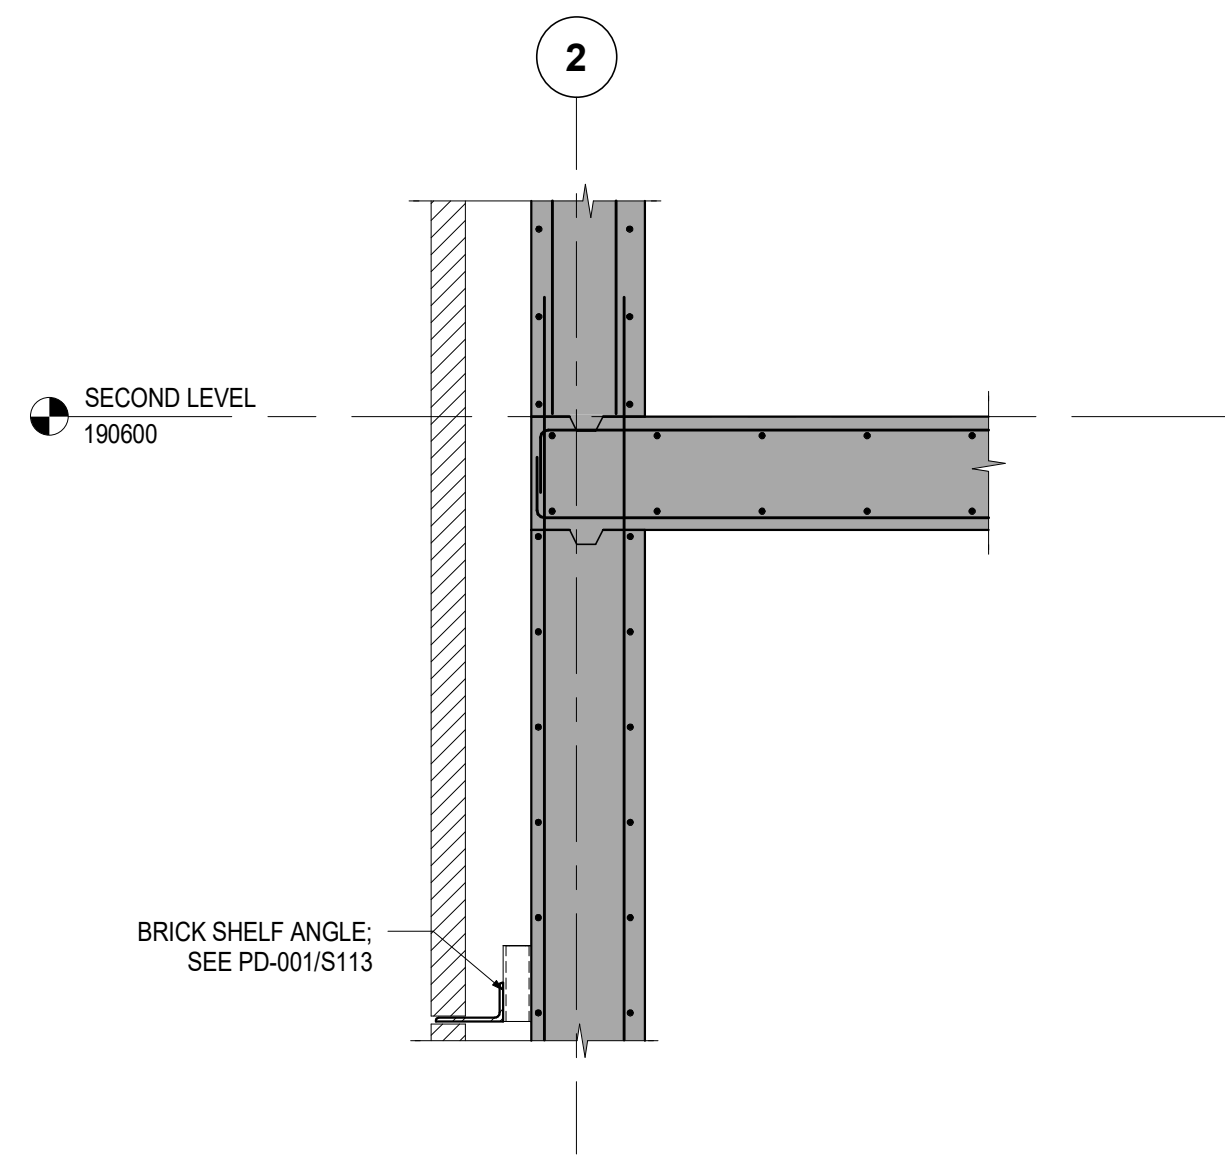


5 SECTION
S531 1 : 20

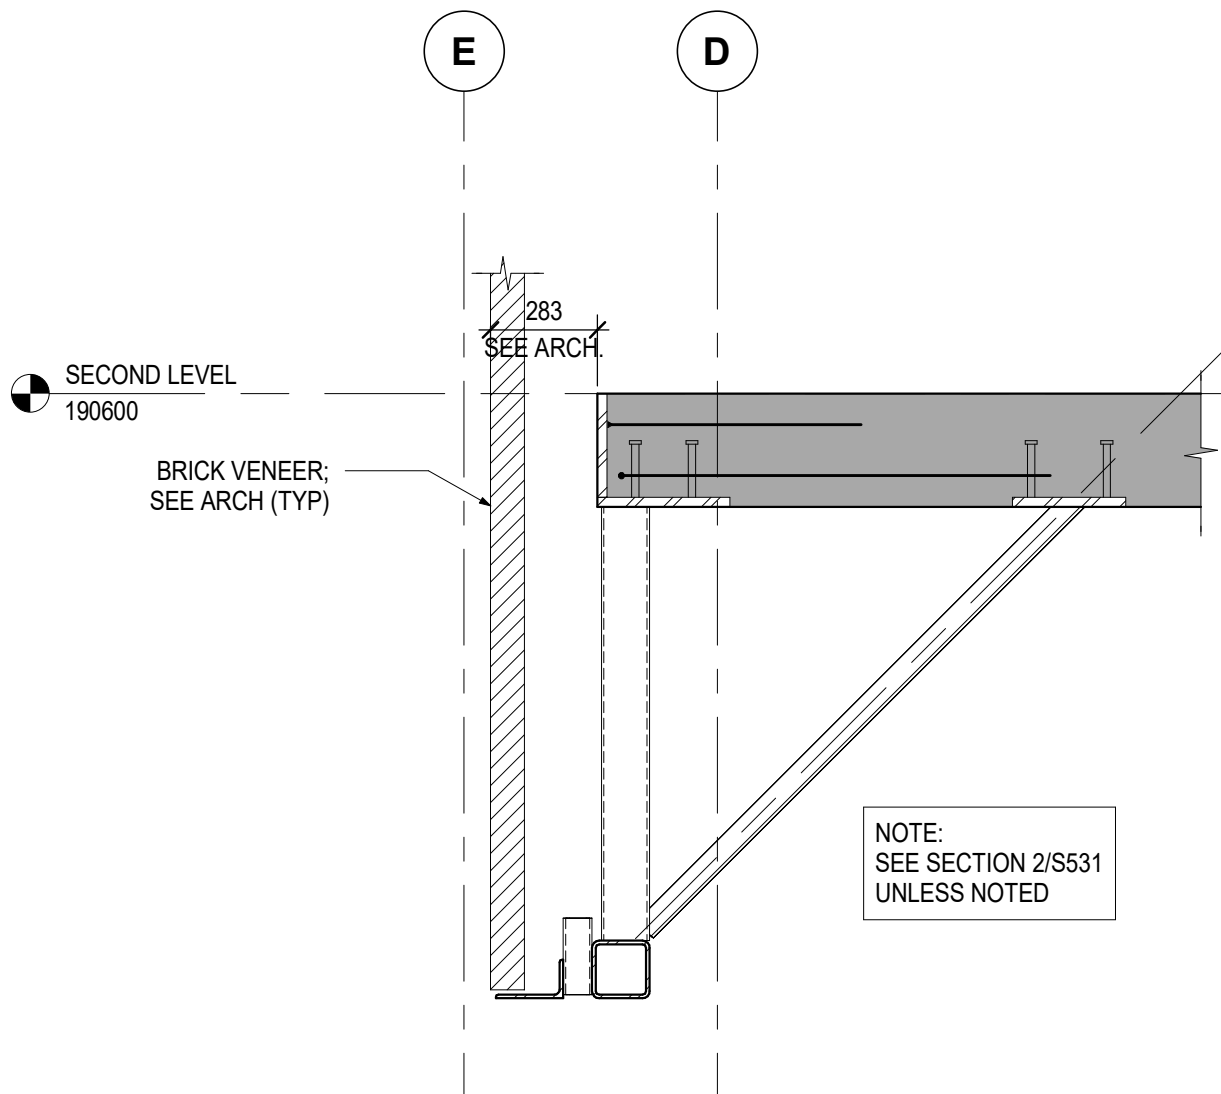


6 SECTION
S531 1 : 20

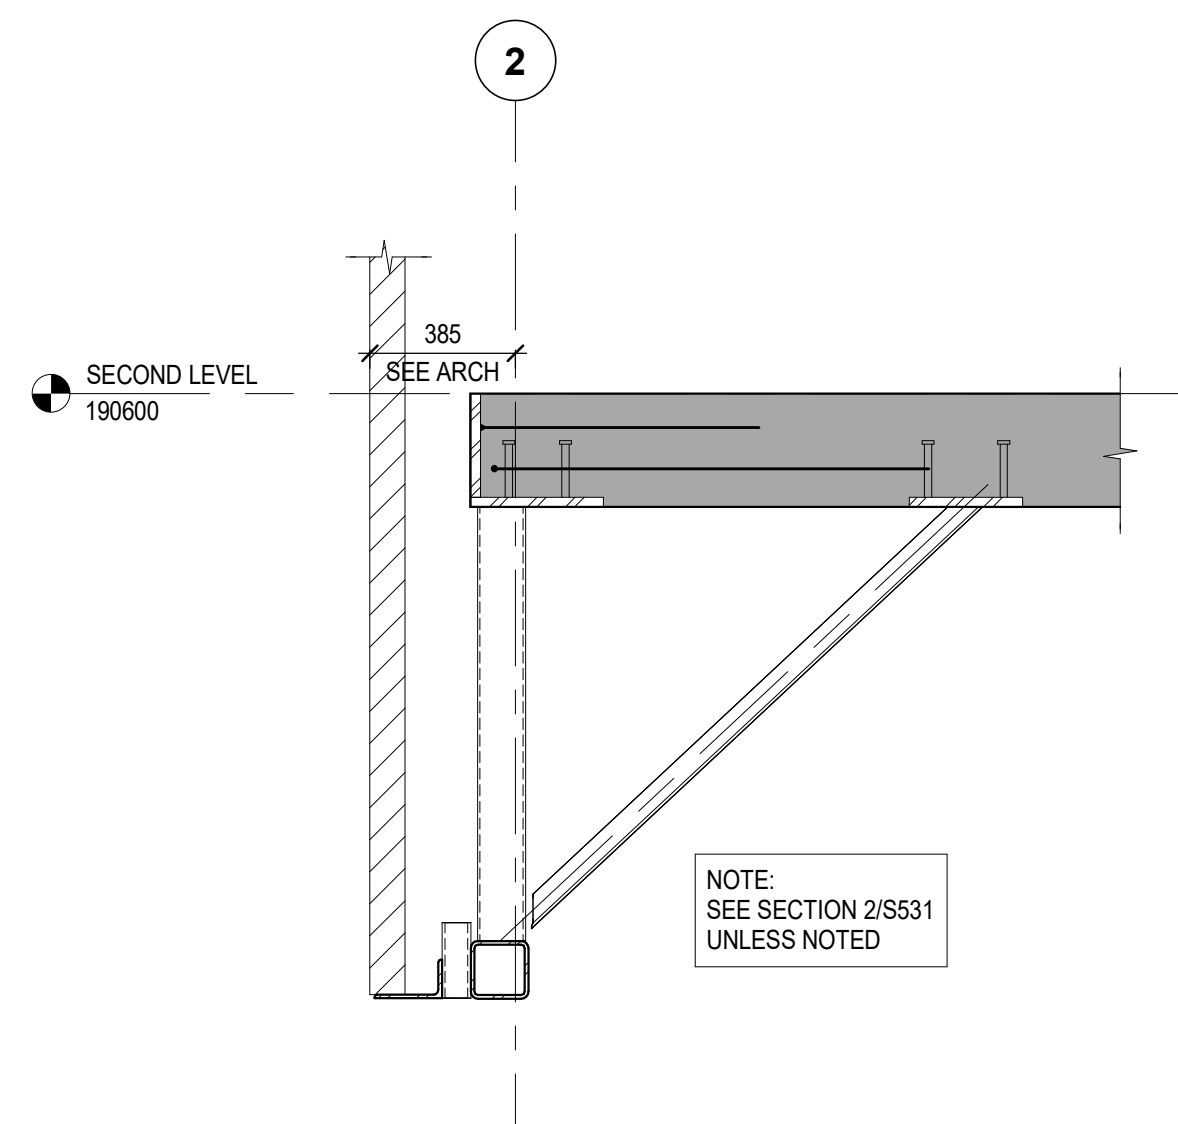


7 SECTION
S531 1 : 20

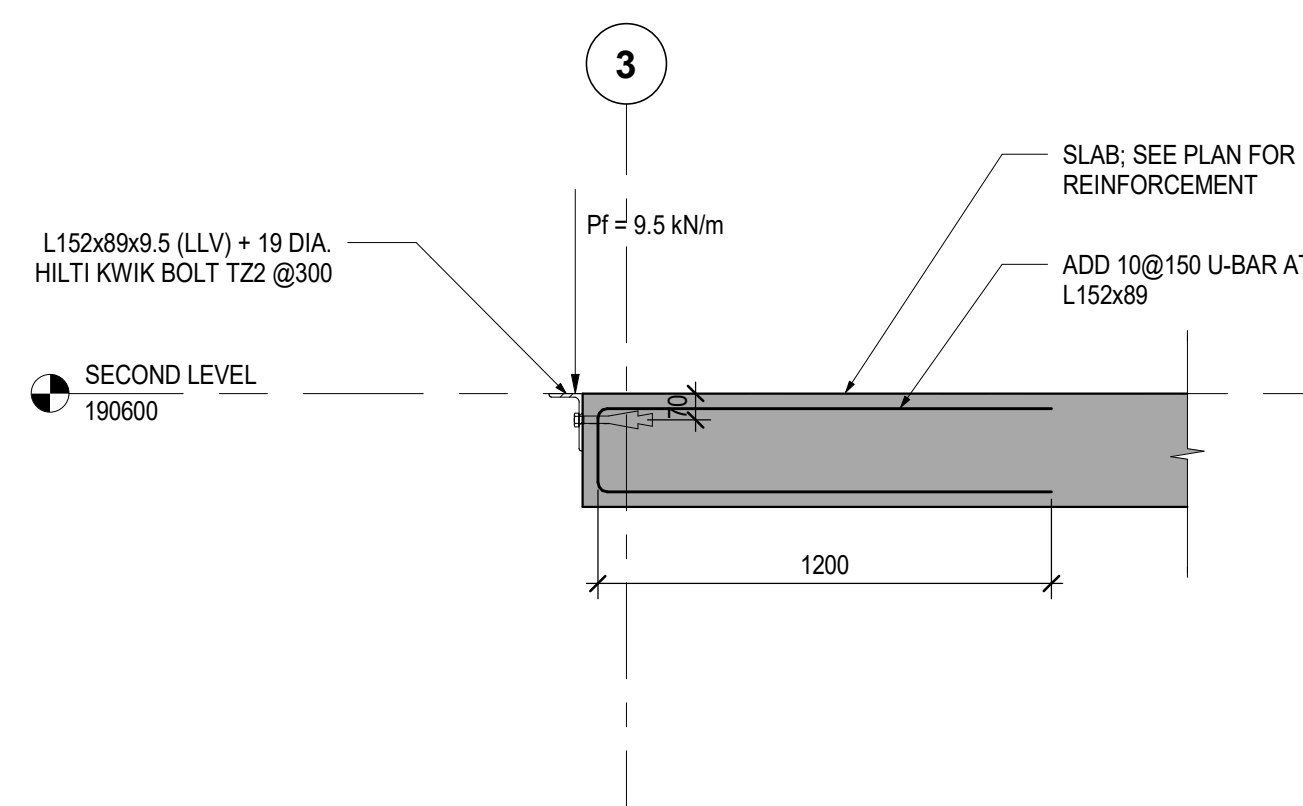

8 SECTION
S531 1 : 20

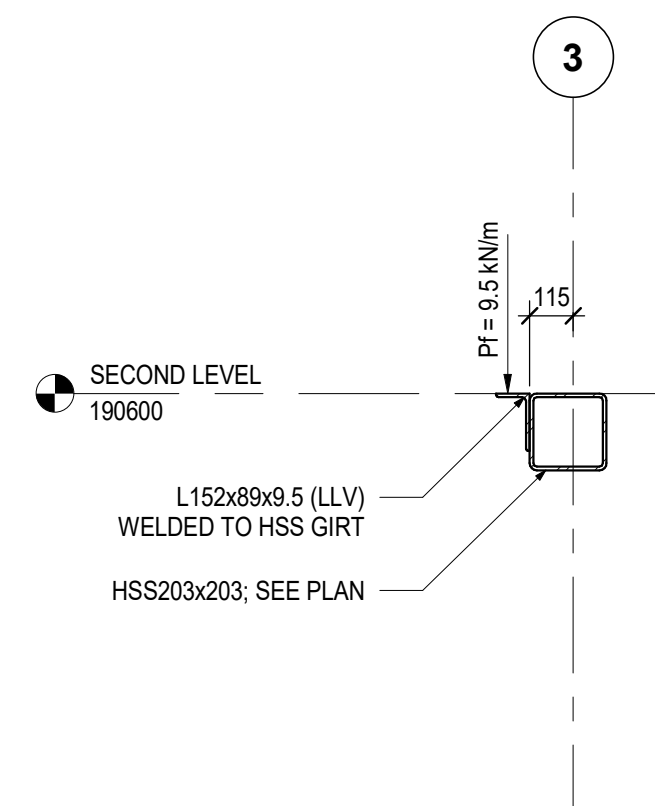

9 SECTION
S531 1 : 20

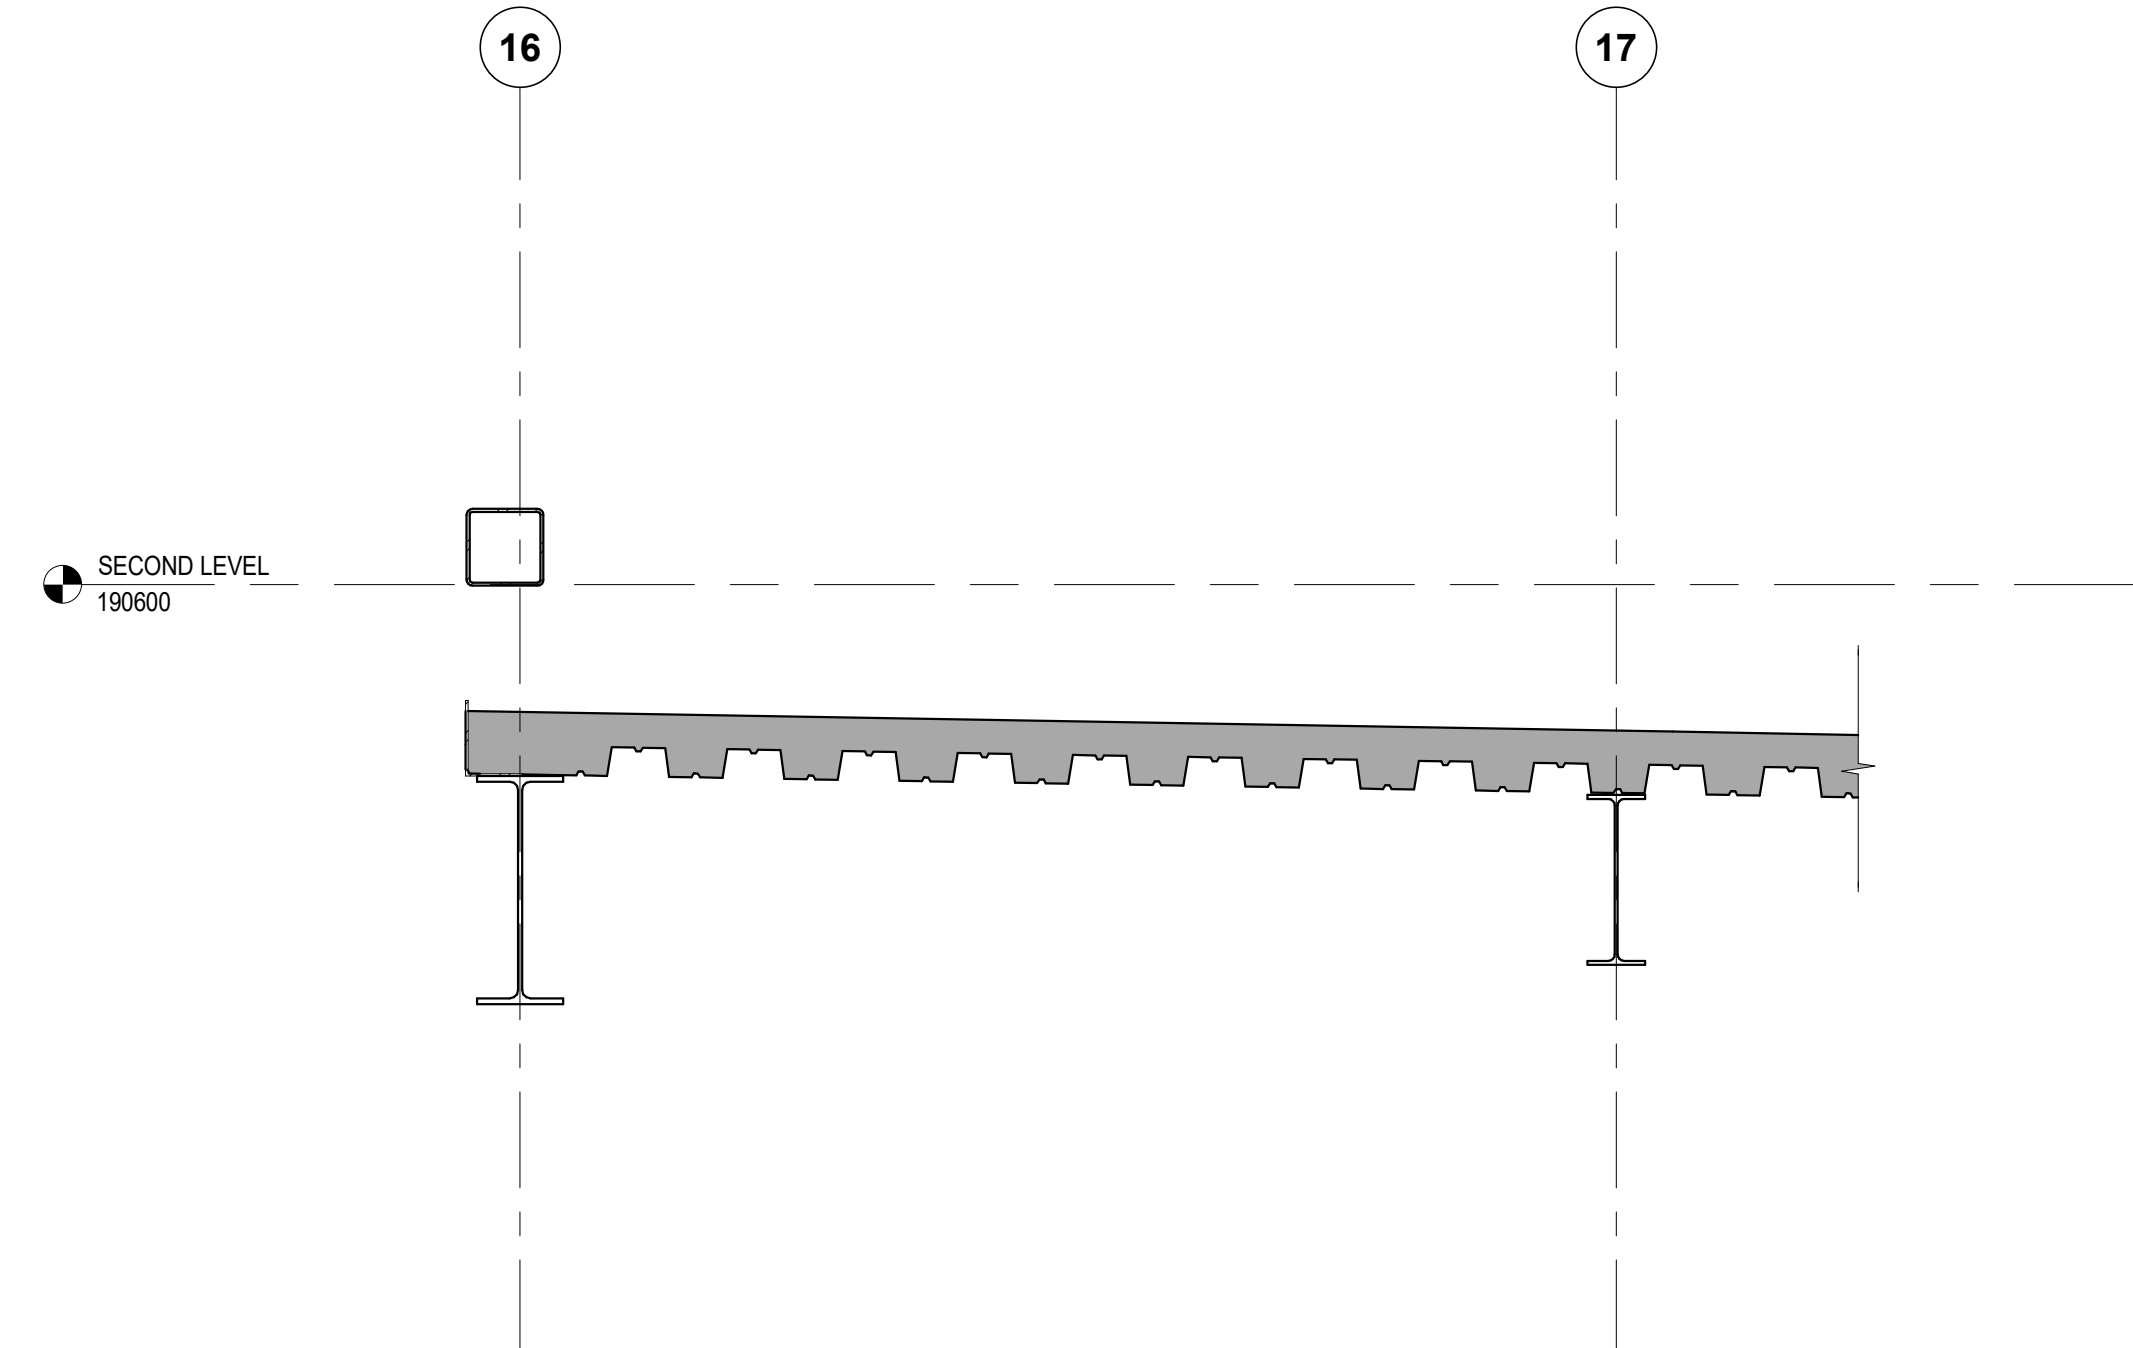

10 SECTION
S531 1 : 20

Key to Detail Location		Detail Number
NO.	NO.	Drawing Number
If this sheet is not 46 7/8" x 33 1/8" (1189 x 841 mm) it is a reduced print - Read diag. accordingly.		
Contractors must check and verify all dimensions on the job and report any discrepancies to the Architect before proceeding with the work.		
All prints and specifications are the property of the Architect and must be returned at the completion of the work.		
Drawings should not be scaled.		

No	Date	Revision/Issued
1	2026-06-15	ISSUED FOR 90% CONSTRUCTION DOCUMENTS
2	2026-07-08	ISSUED FOR TENDER


consultants	
architect	CS&P Architects Inc. 2345 Yonge St., Suite 200 Toronto, ON, M4P 2E5 Phone 416.462.5002 Fax 416.462.5040
civil engineer	SCS Consulting Group Ltd. 30 Centurian Drive, Suite 100 Markham, ON, L3R 8B8 Phone 905.475.1800 Fax 905.475.8535
structural engineer	LEA Consulting Ltd. 40 University Ave., Suite 503 Toronto, ON, M5J 1T1 Phone 905.470.0015
mechanical engineer	Smith + Andersen 4211 Yonge Street Toronto, ON, M2P 2A9 Phone 416.487.8151
electrical engineer	Smith + Andersen 4211 Yonge Street Toronto, ON, M2P 2A9 Phone 416.487.8151
landscape architect	Quinn Design Associates Inc. 180 John Street Toronto, ON, M5T 1X5 Phone 416.962.8700




THE STERLING HALL SCHOOL
99 Cartwright Avenue, Toronto, ON M6A 1V4

SECOND FLOOR SECTIONS


scale: 1 : 20
date: 2026-07-08
drawn: H.R.
checked by: E.C.
project number: 22317
drawing number: S531
Revision: 2

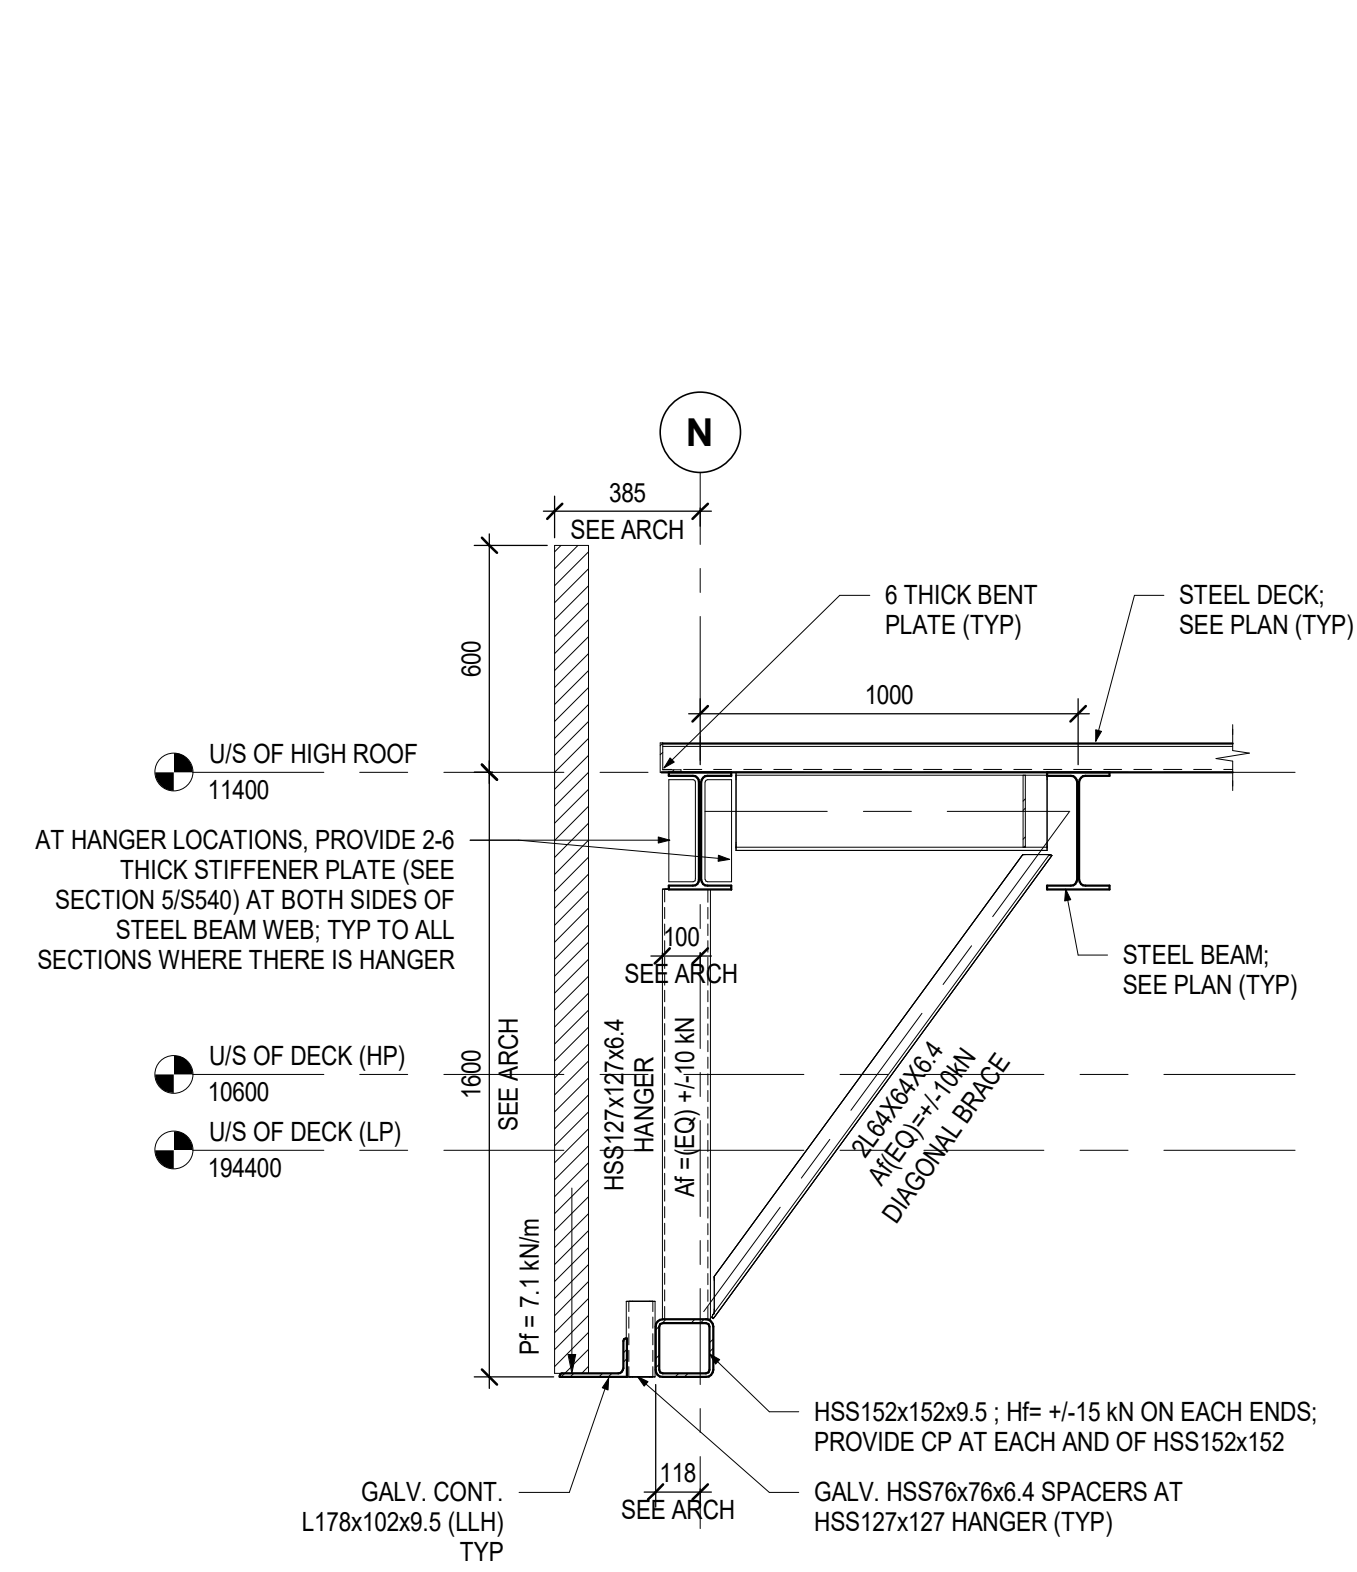


1 SECTION
S540 1:20

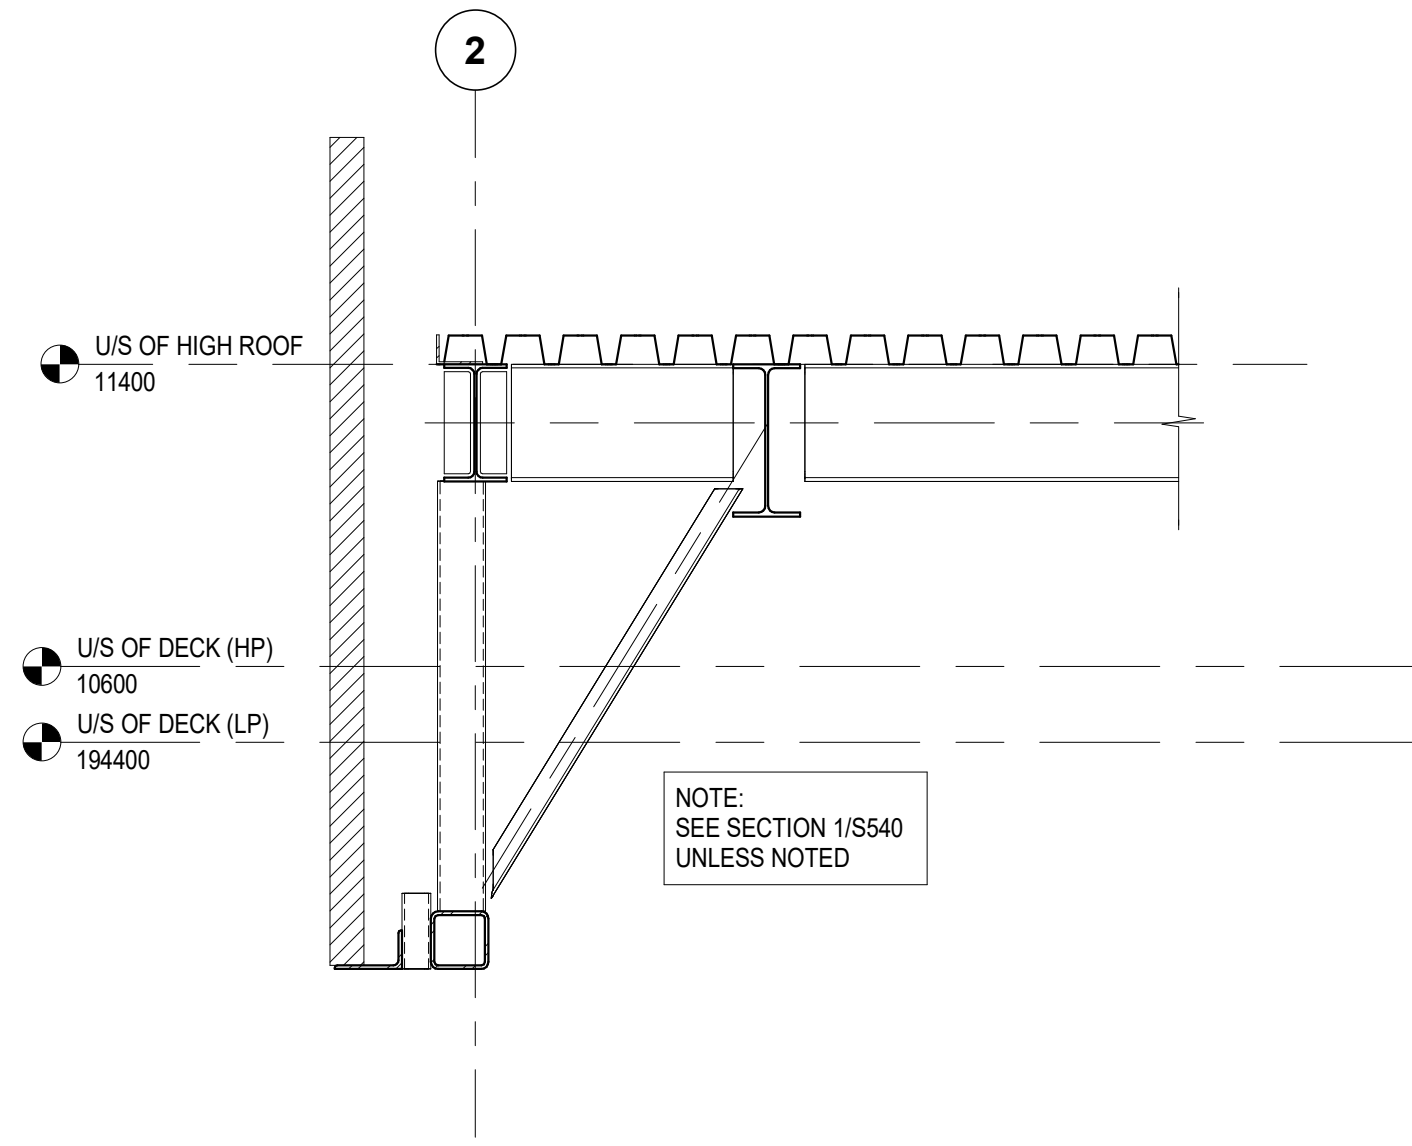


2 SECTION
S540 1 : 20

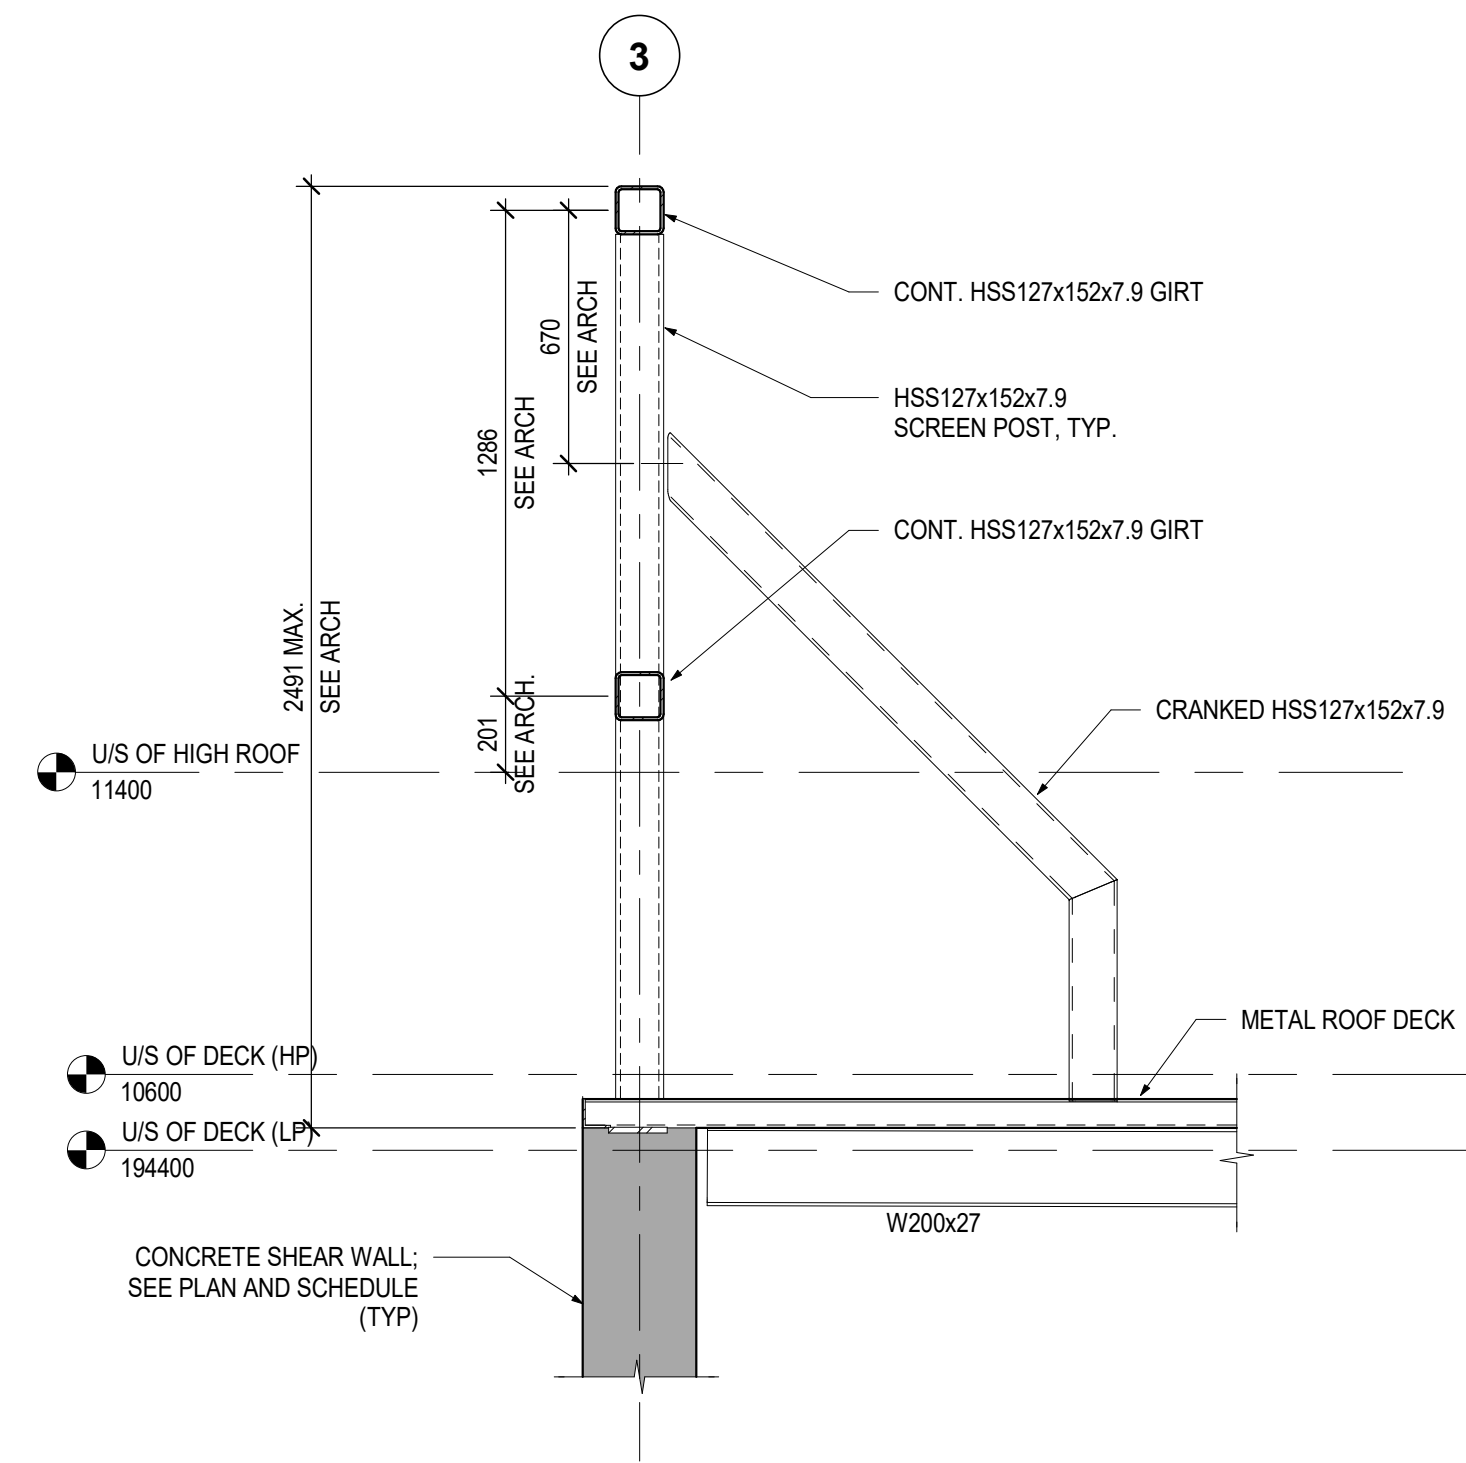


3 SECTION
S540 1:20

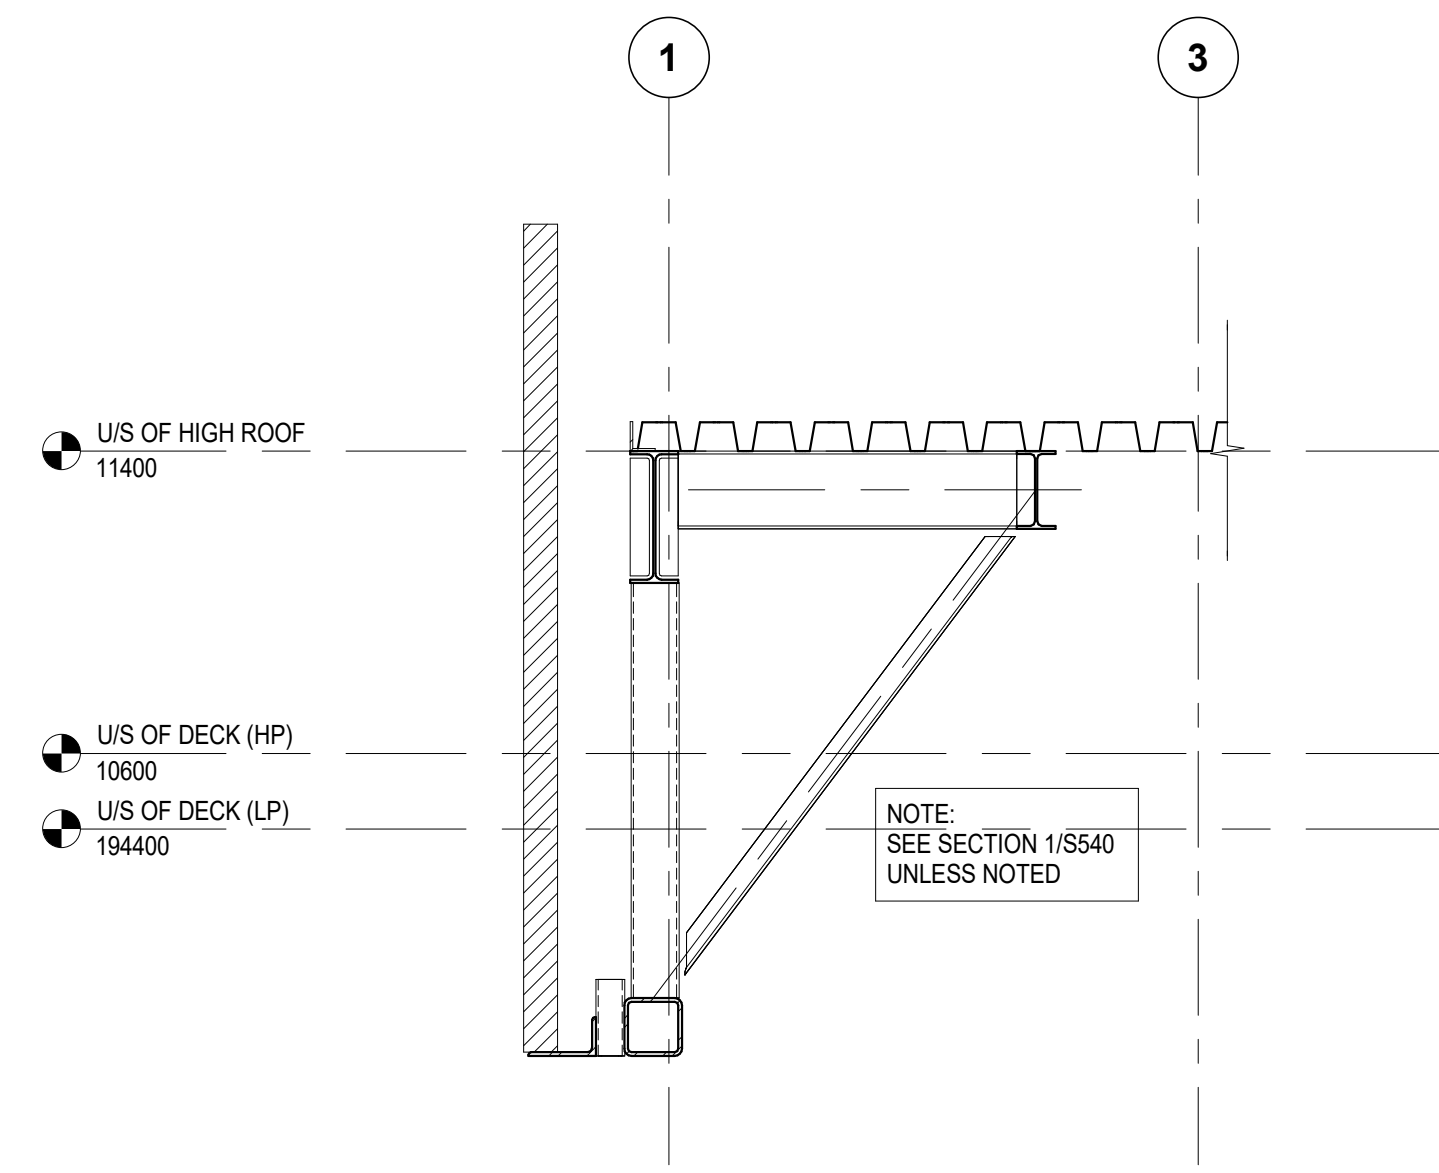


4 SECTION
S540 1:20

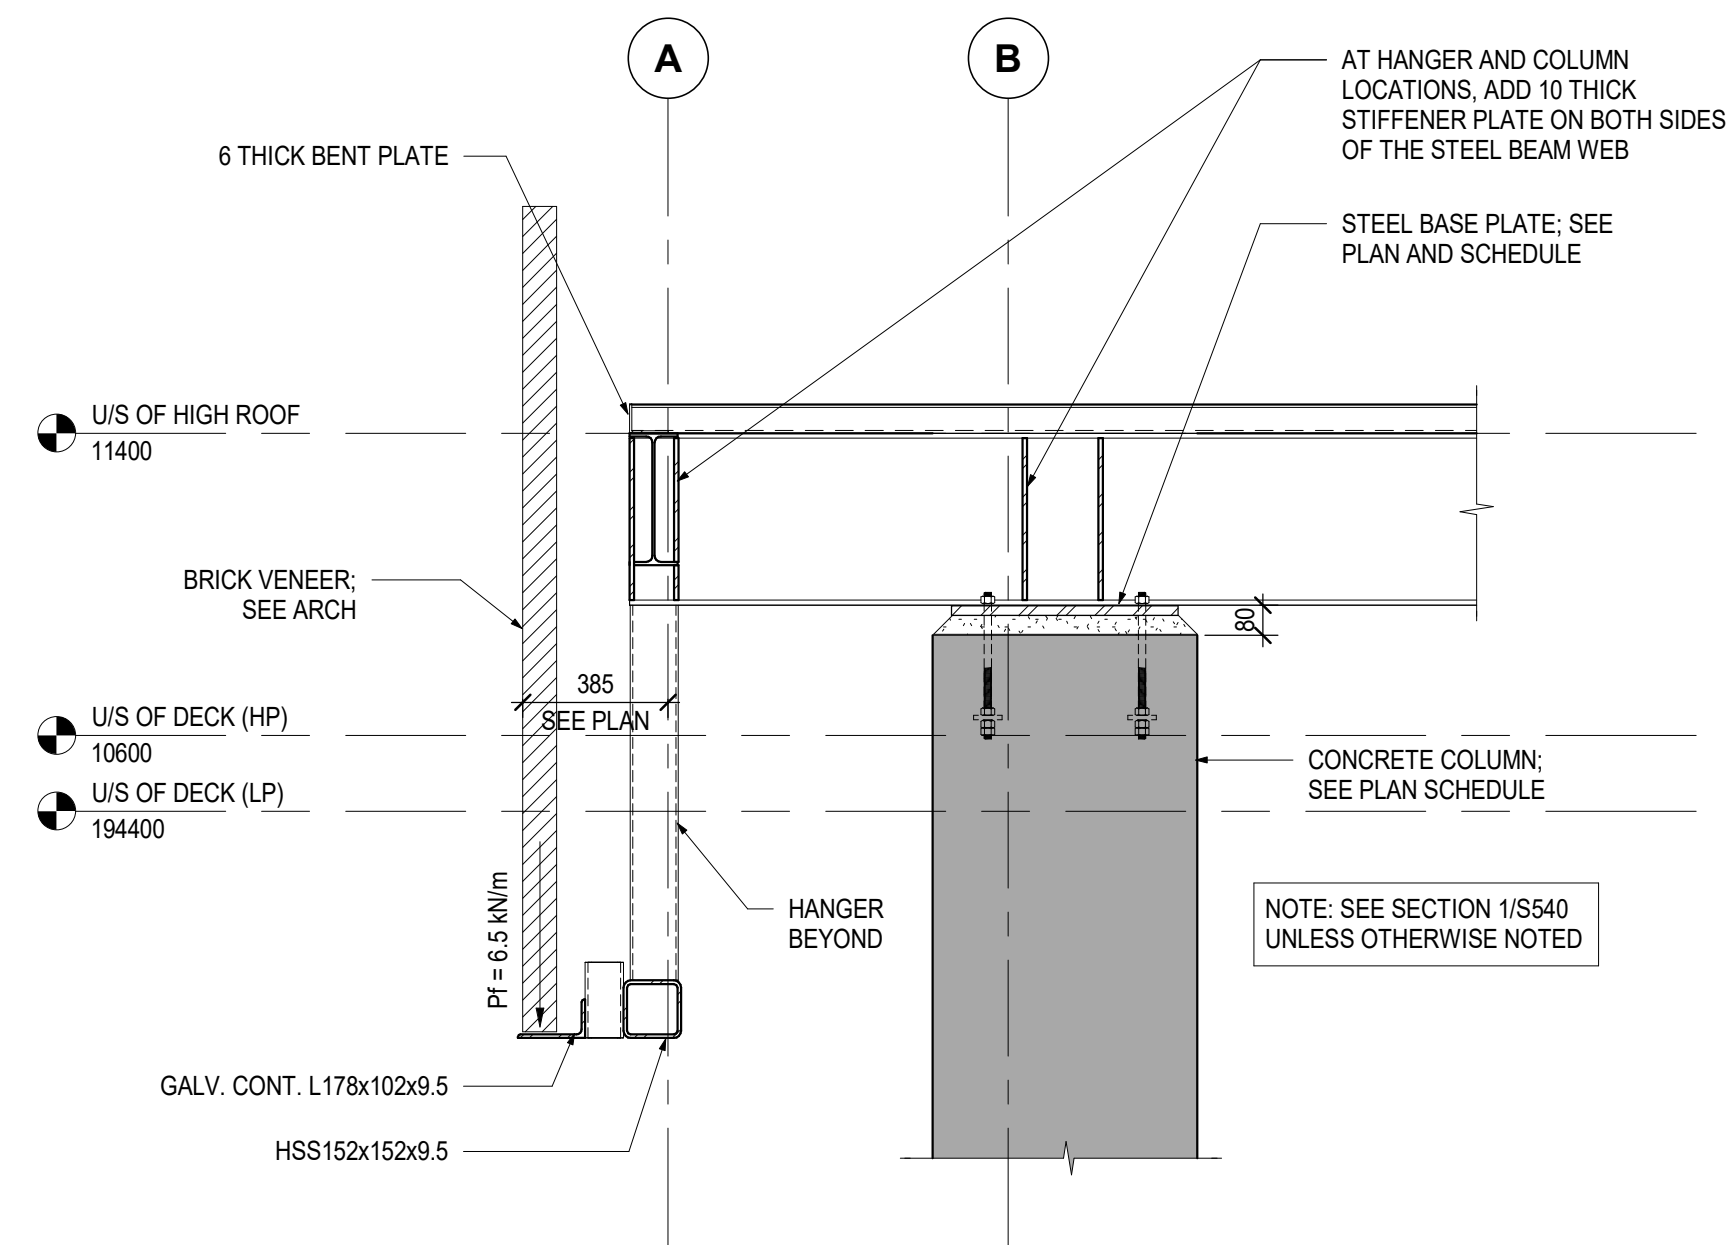


5 SECTION
S540 1:20

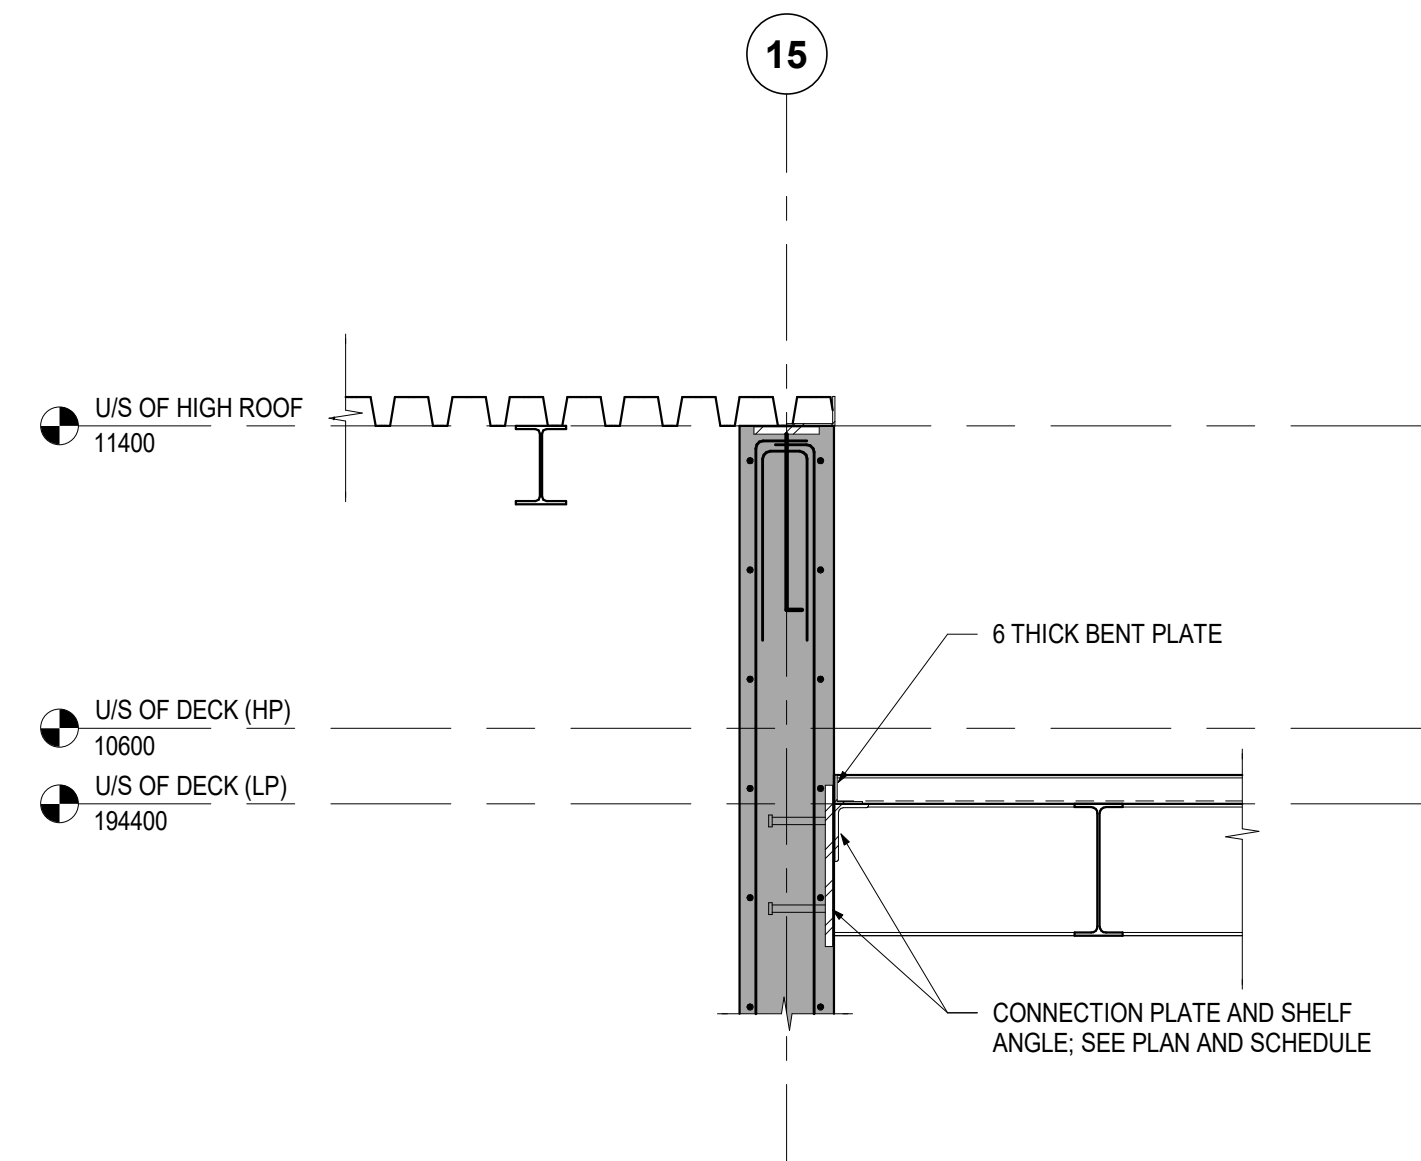


6 SECTION
S540 1:20

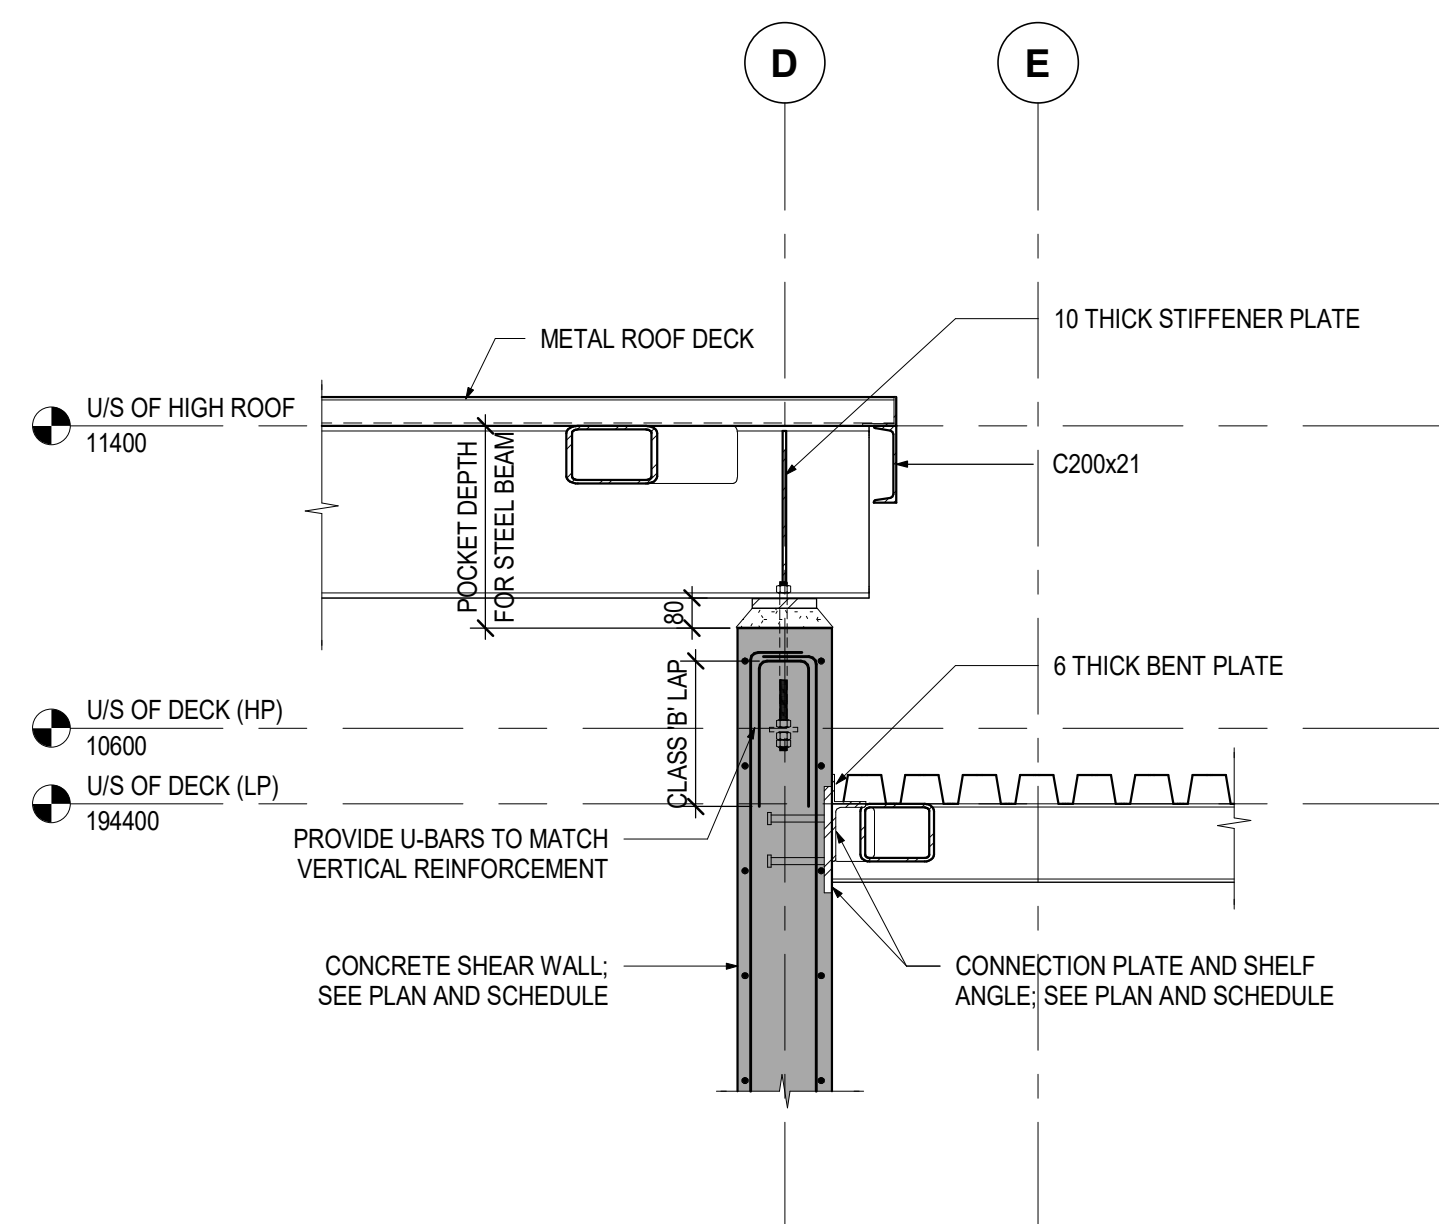


7 SECTION
S540 1 : 20

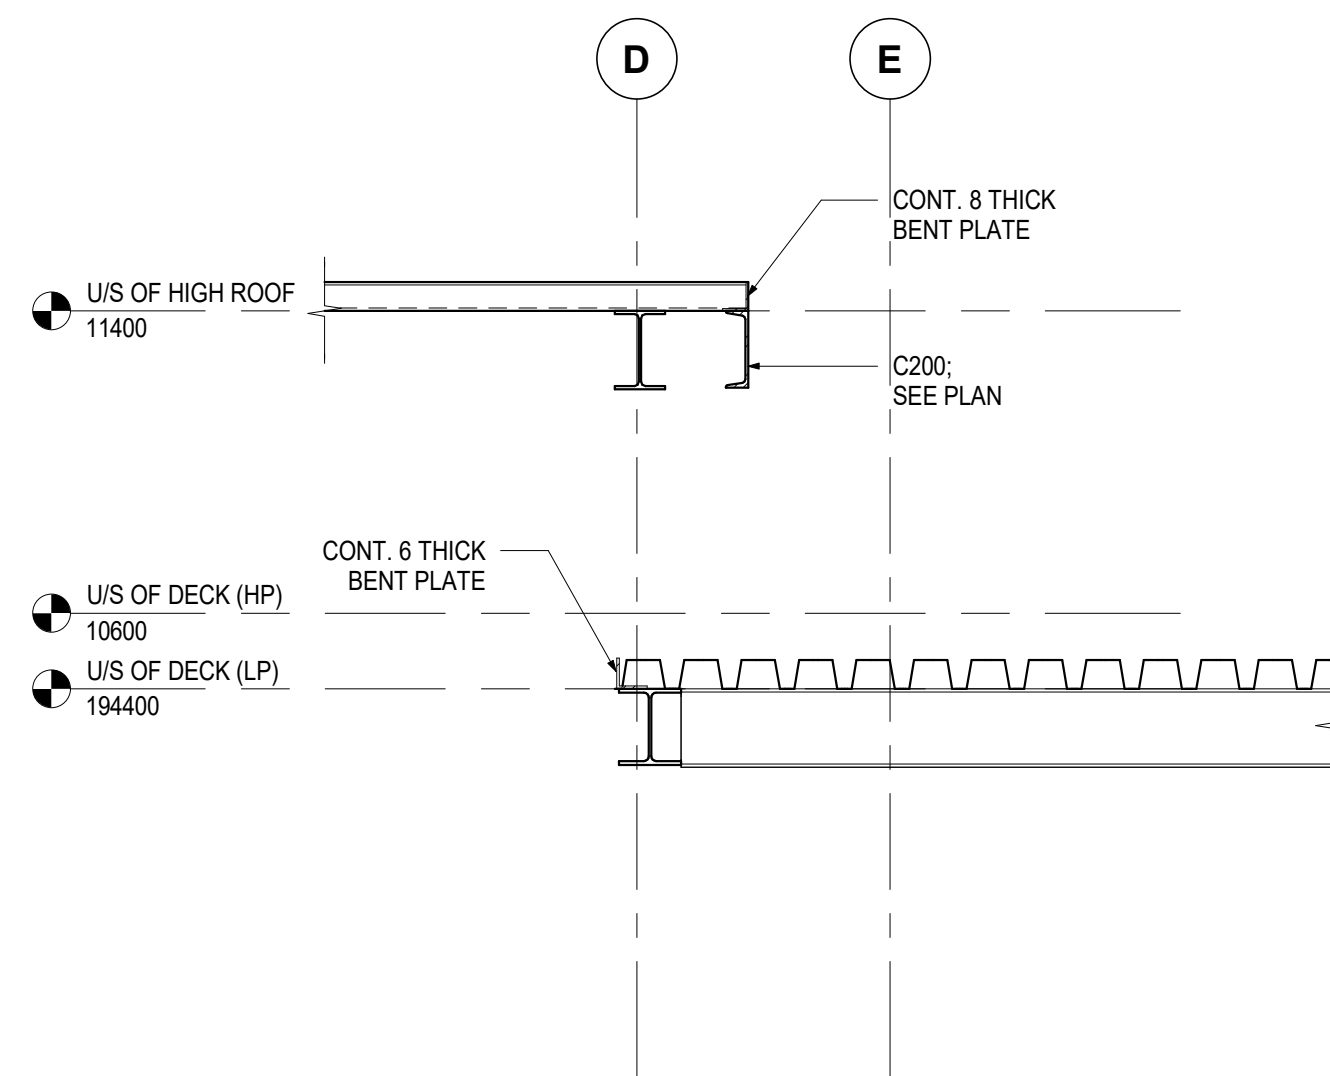


8 SECTION
S540 1 : 20

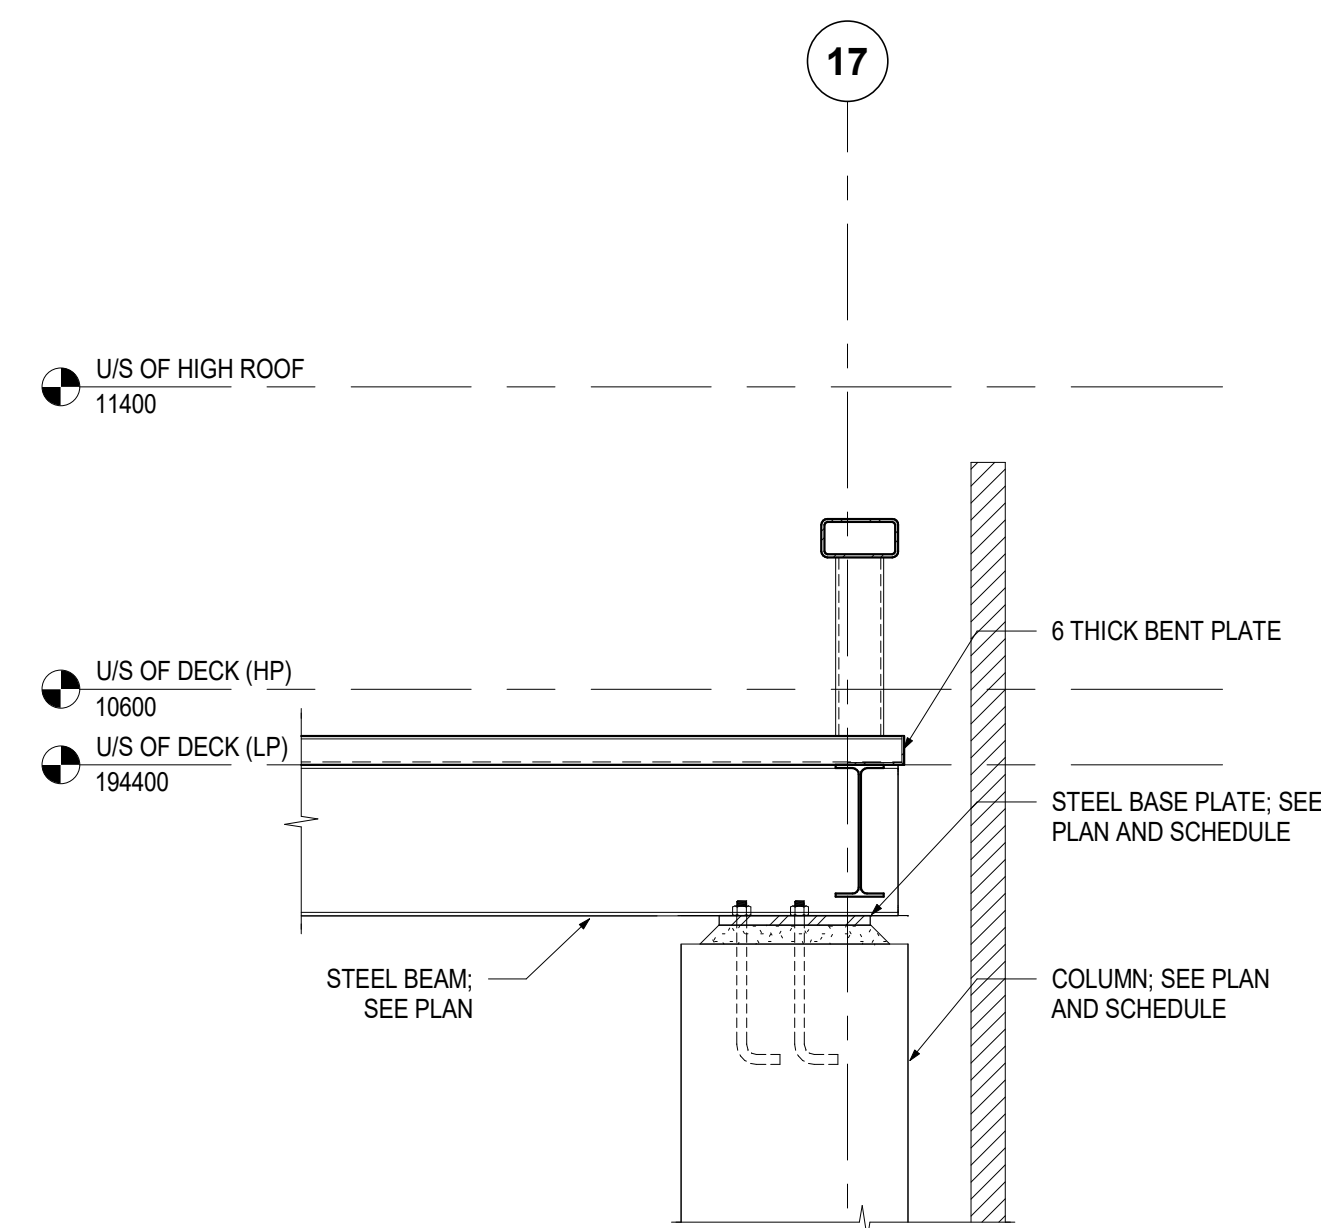


9 SECTION
S540 1 : 20

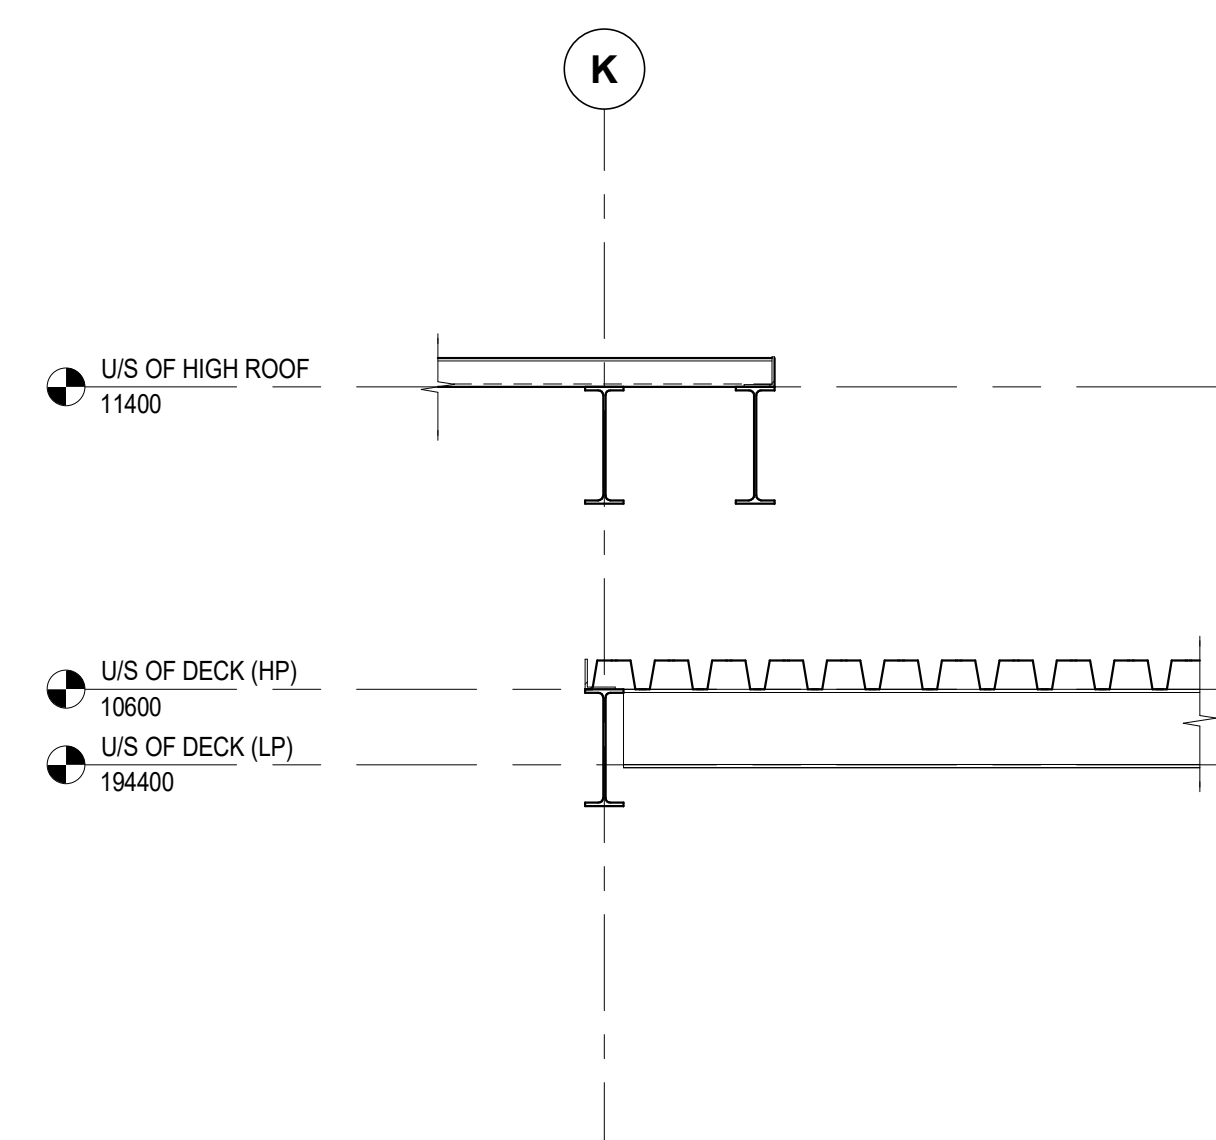


10 SECTION
S540 1:20

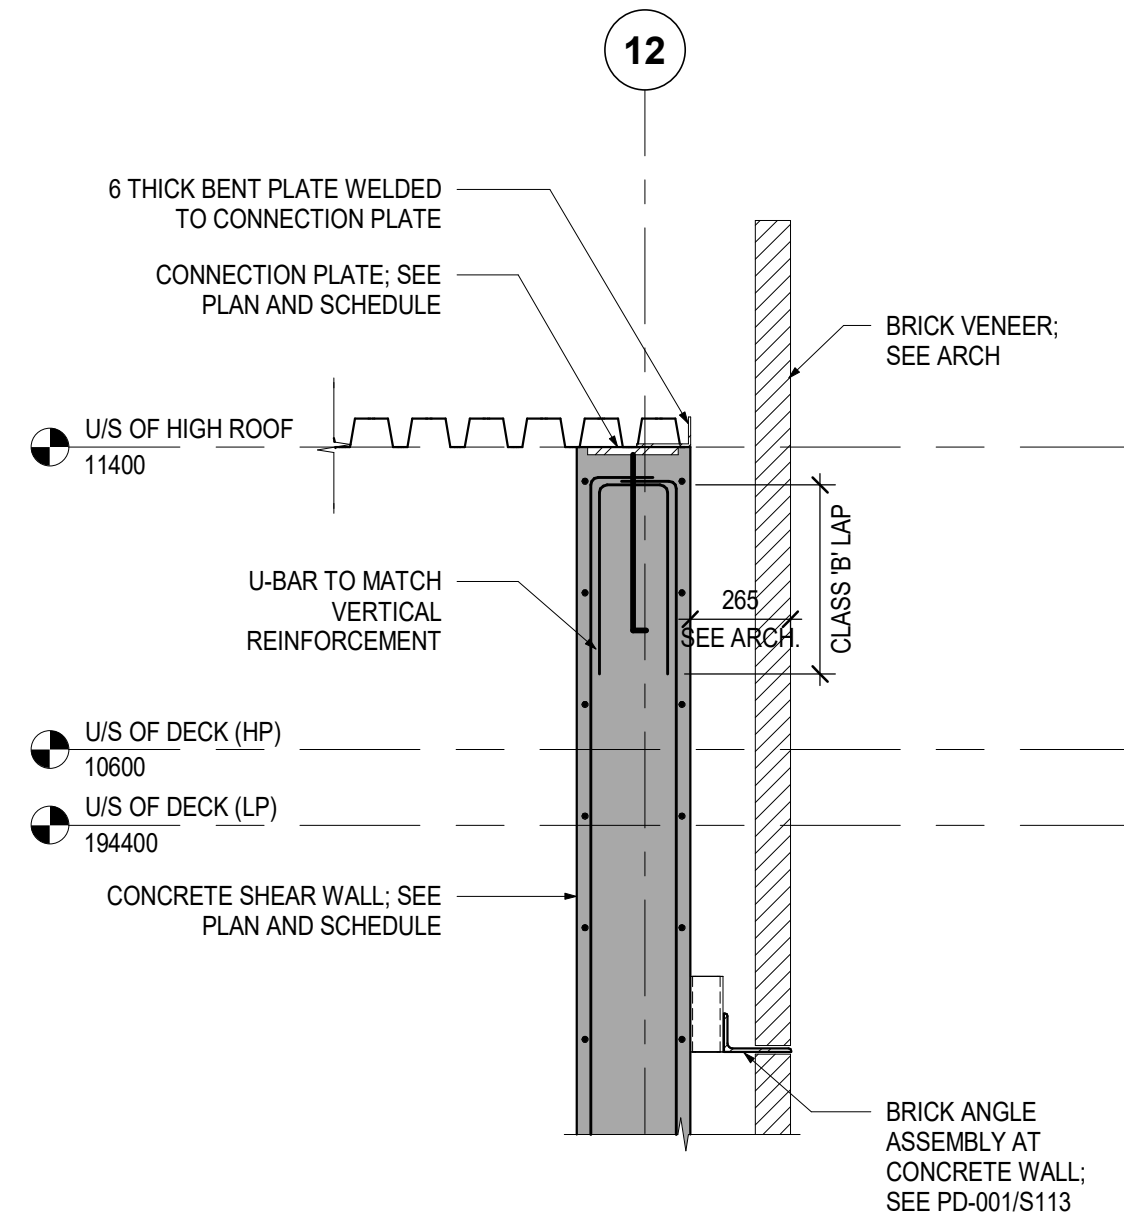


11
S540

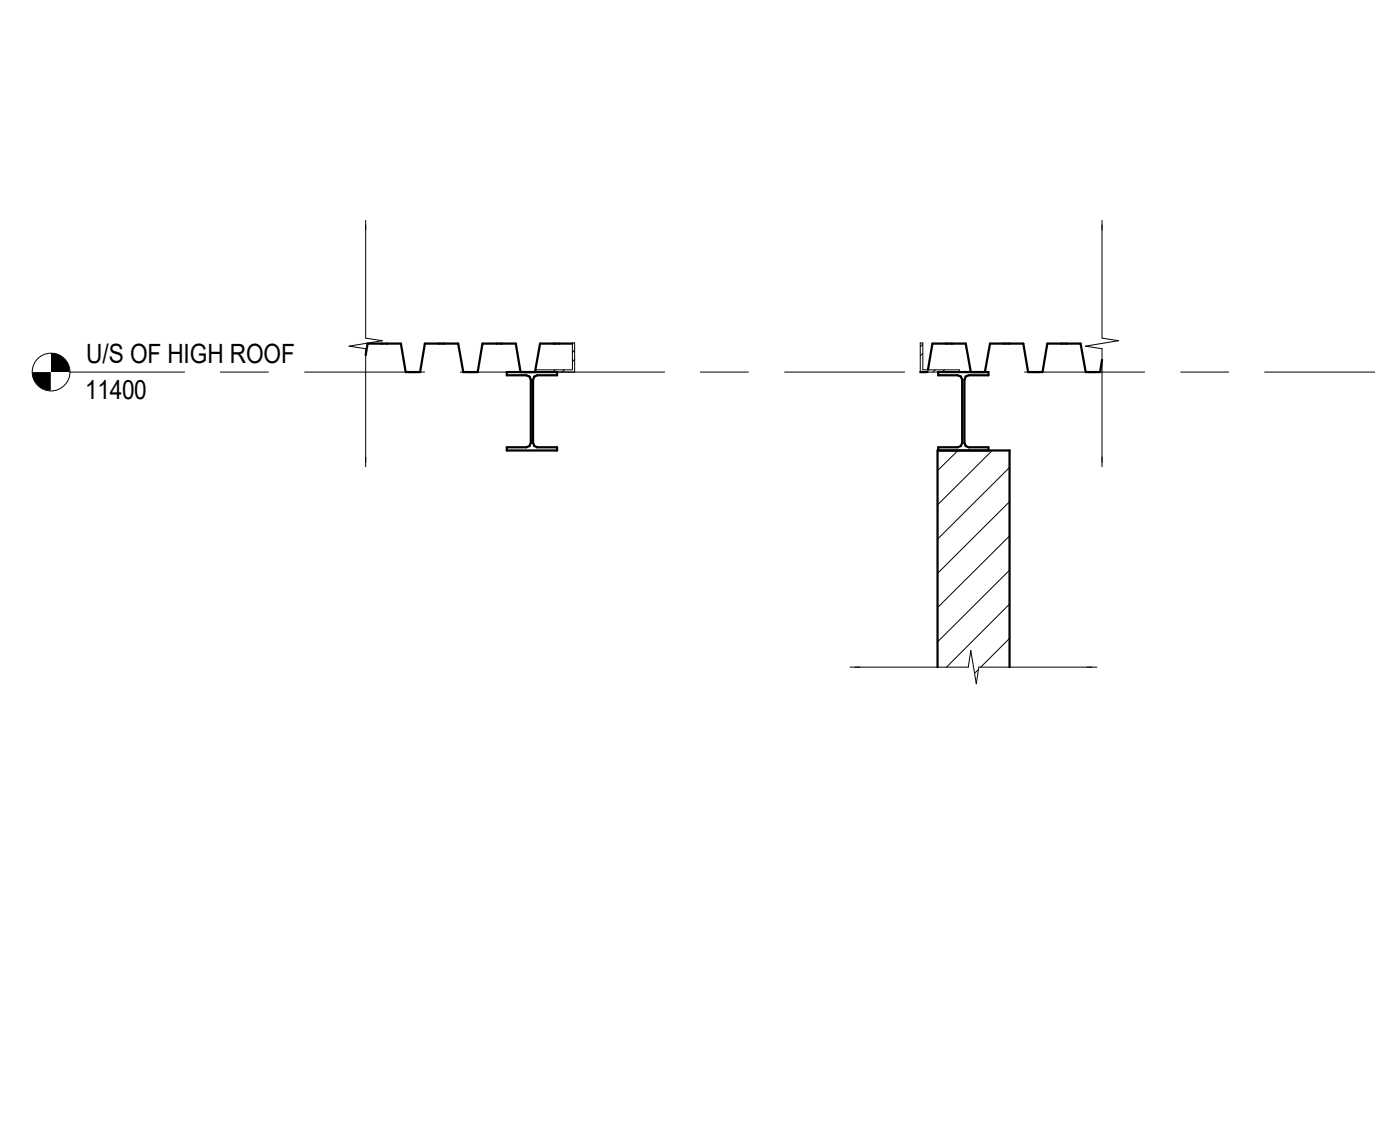

12 SECTION
S540 1:20

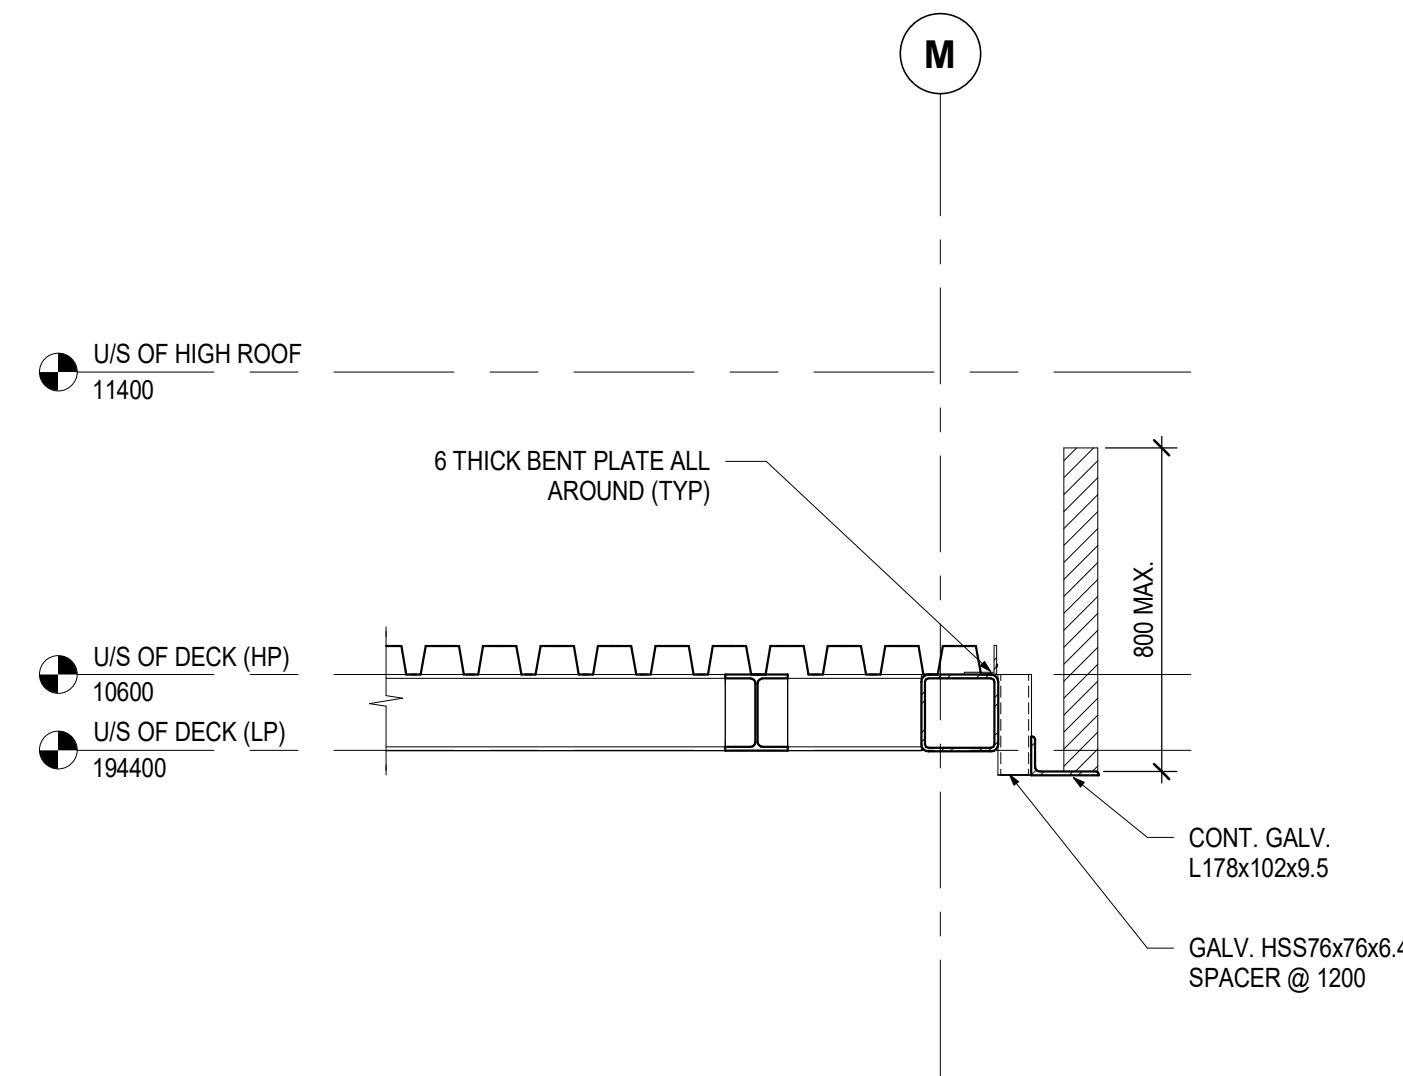

13
S540

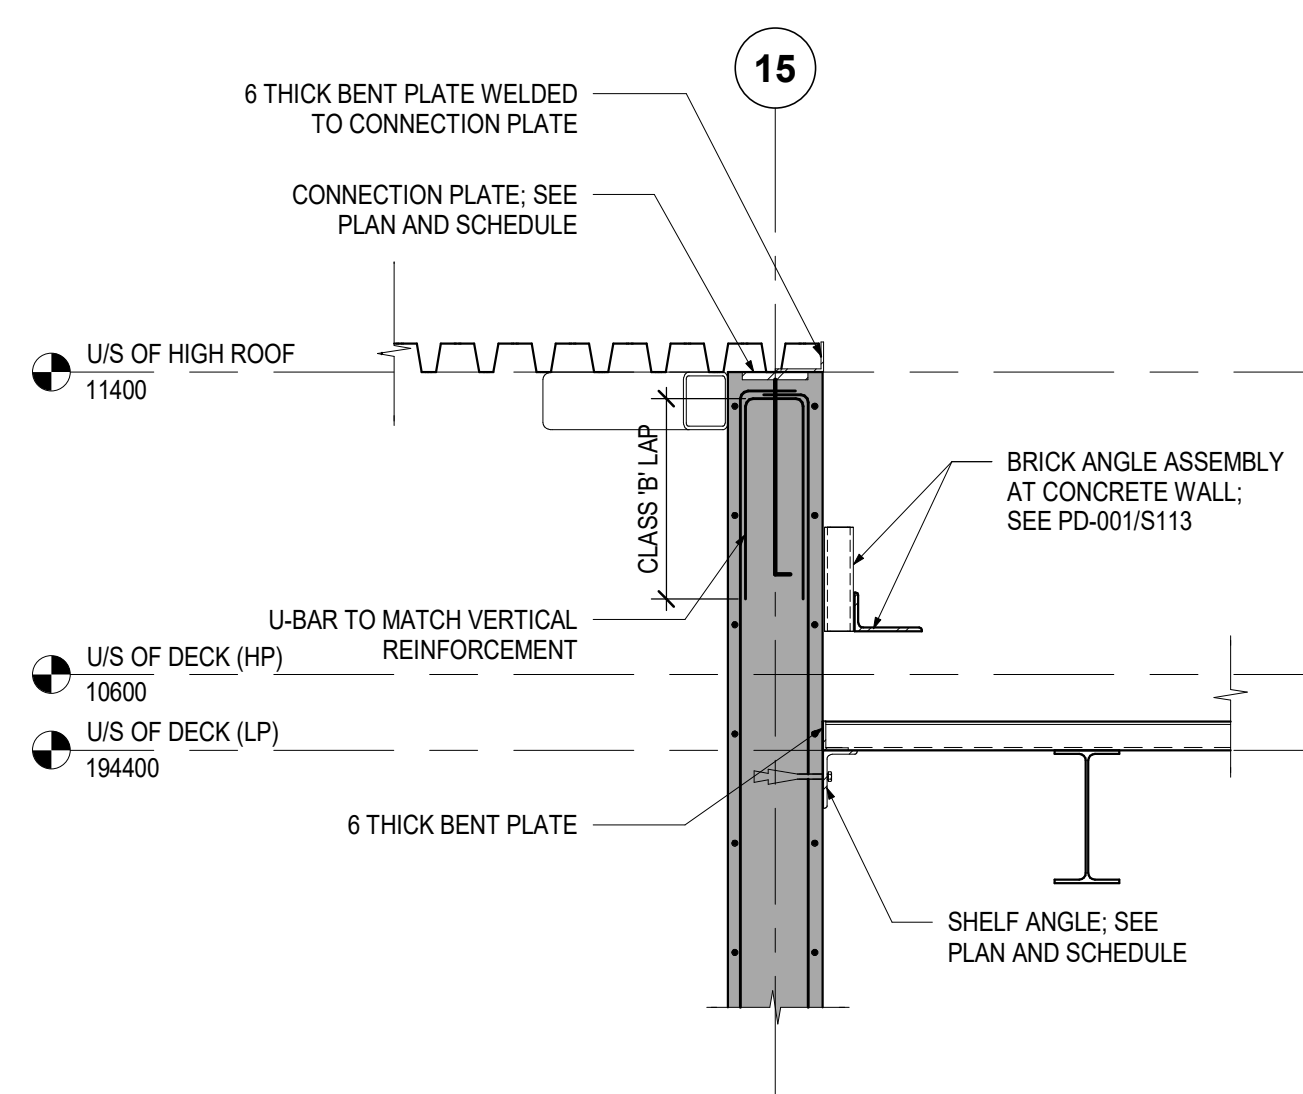

14
SECTION
S540 1:20

Key to Detail Location

NO.	Detail Number
NO.	Drawing Number

If this sheet is not 46 7/8" x 33 1/8" (1189 x 841 mm) It is a reduced print
- Read dwg. accordingly.

Contractors must check and verify all dimensions on the job and report any discrepancies to the Architect before proceeding with the work.

All prints and specifications are the property of the Architect and must be returned at the completion of the work.

No	Date	Revision/Issued
1	2026-05-15	ISSUED FOR 90% CONSTRUCTION DOCUMENTS
2	2026-07-08	ISSUED FOR TENDER

consultants	
architect	CS&P Architects Inc. 2345 Yonge St. Suite 200 Toronto, ON M4P 2P5 Phone 416 462 5032 Fax 416 462 5040
civil engineer	SCS Consulting Group Ltd. 30 Centurion Drive, Suite 100 Markham, ON L3R 8S8 Phone 905 475 1900 Fax 905 475 8335
structural engineer	LEA Consulting Ltd. 40 University Ave. Suite 503 Toronto, ON M5J 1T1 Phone 965 170 0015
mechanical engineer	Smith + Andersen 4211 Yonge Street Toronto, ON M2P 2A9 Phone 416 487 8151
electrical engineer	Smith + Andersen 4211 Yonge Street Toronto, ON M2P 2A9 Phone 416 487 8151
landscape architect	Quinn Design Associates Inc. 190 John Street Toronto, ON M5T 1X5 Phone 416 362 8700



THE STERLING HALL SCHOOL

99 Cartwright Avenue, Toronto, ON M6A 1V4


ROOF FLOOR SECTIONS

scale: 1 : 20
date: 2026-07-08
drawn: H.R.
checked by: E.C.
project number: 22317
drawing number: S540


S540
Revision:2

FILENAME: Autodesk Docs/01032 Sterling Hall/22317_SHS-STR-R23.dwt


DRAWING LAST EDITED: 2026-07-03 3:05:25 PM

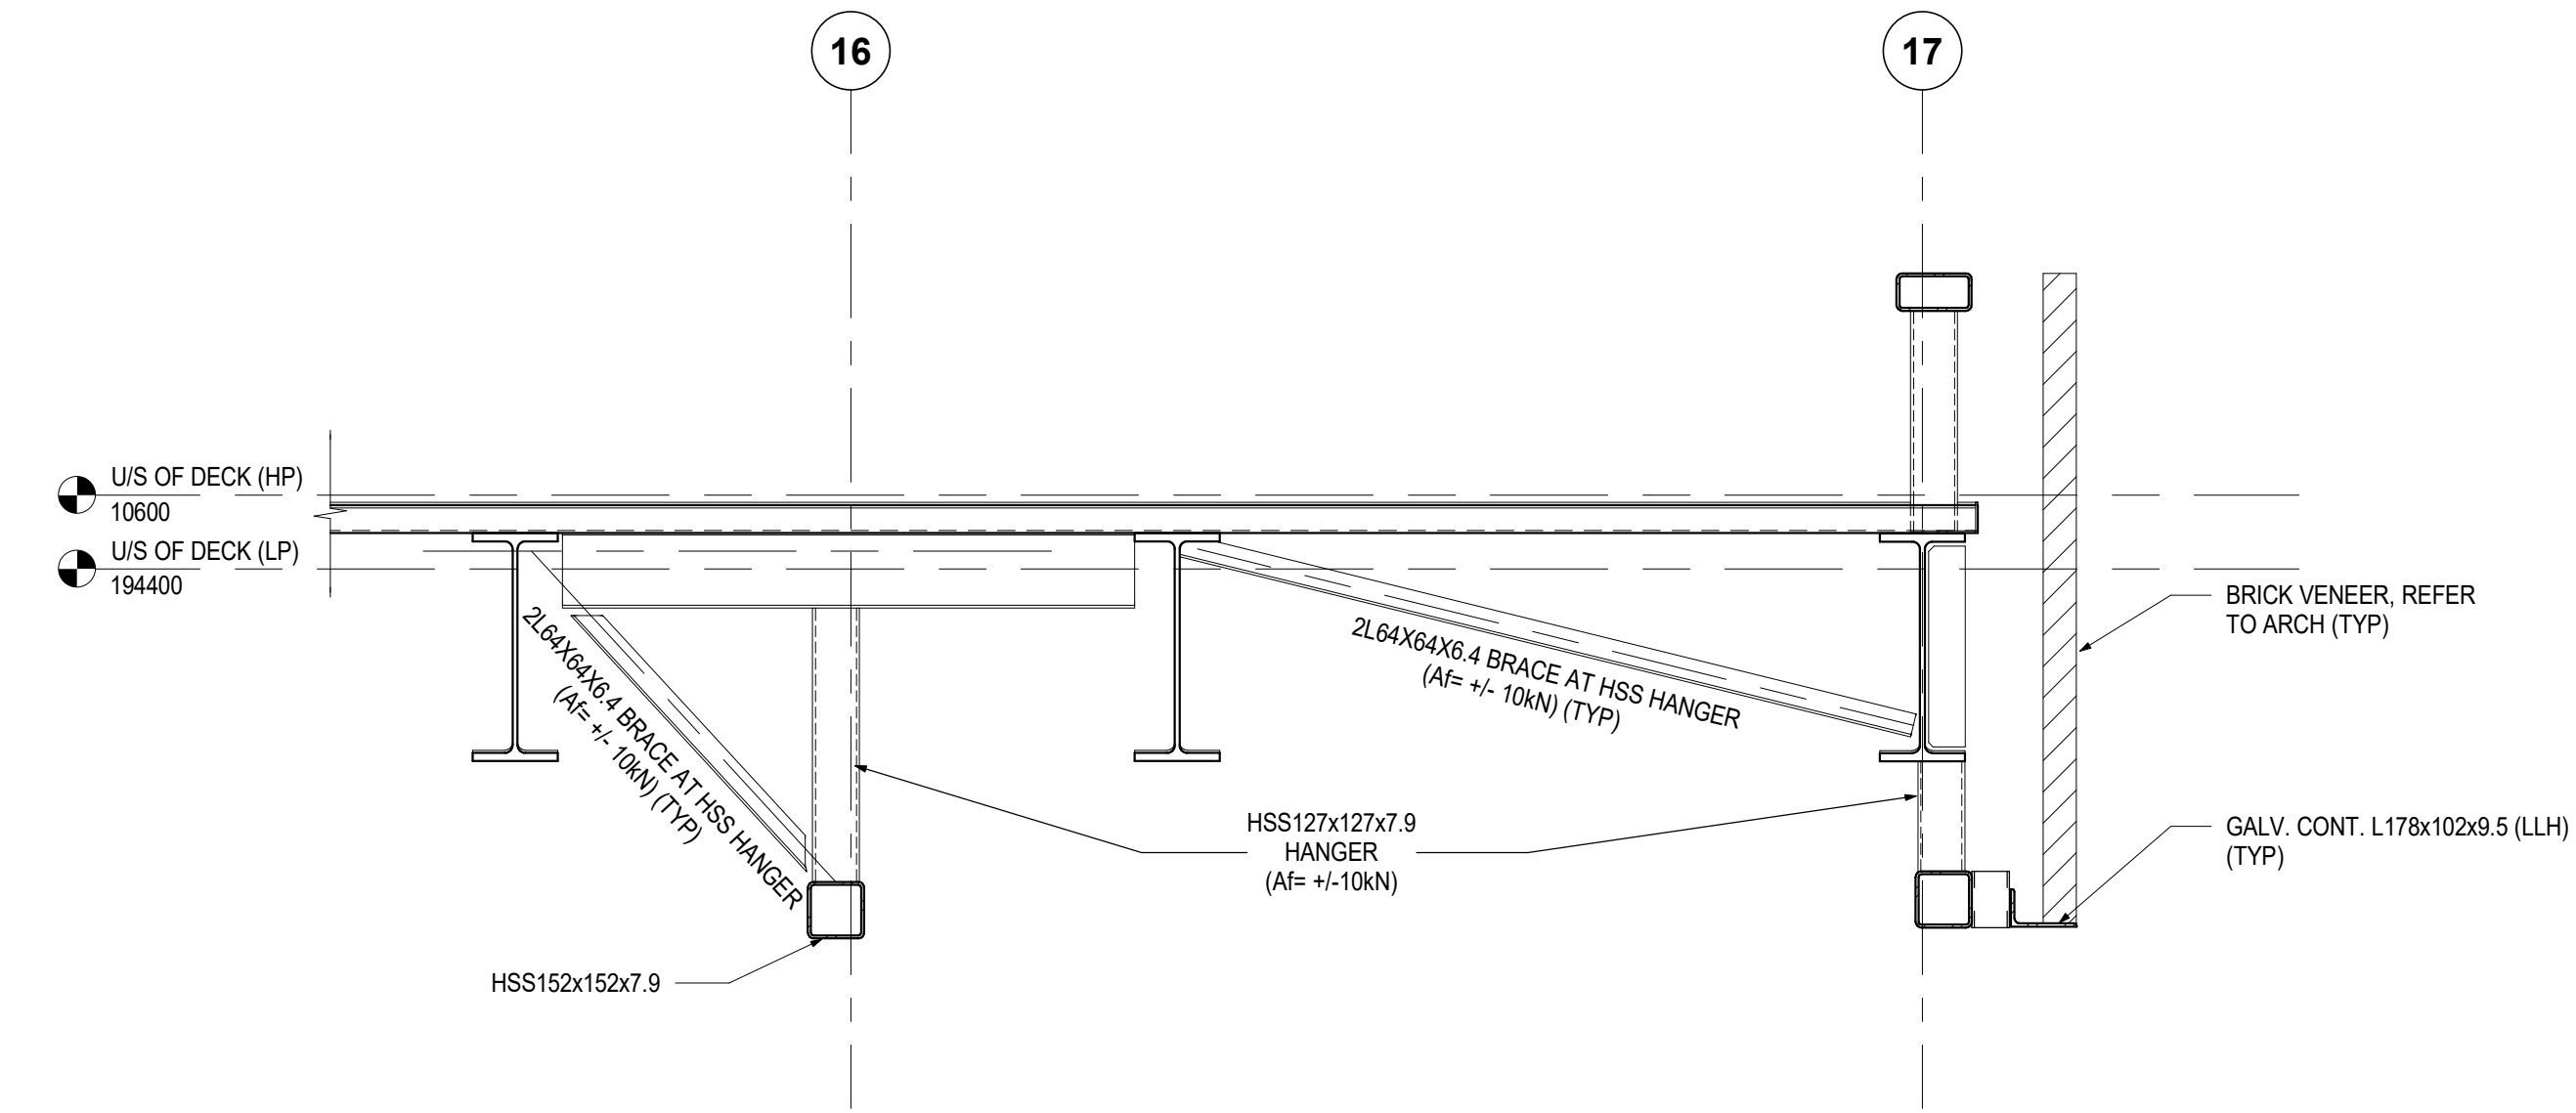


1 SECTION
S541 1 : 20

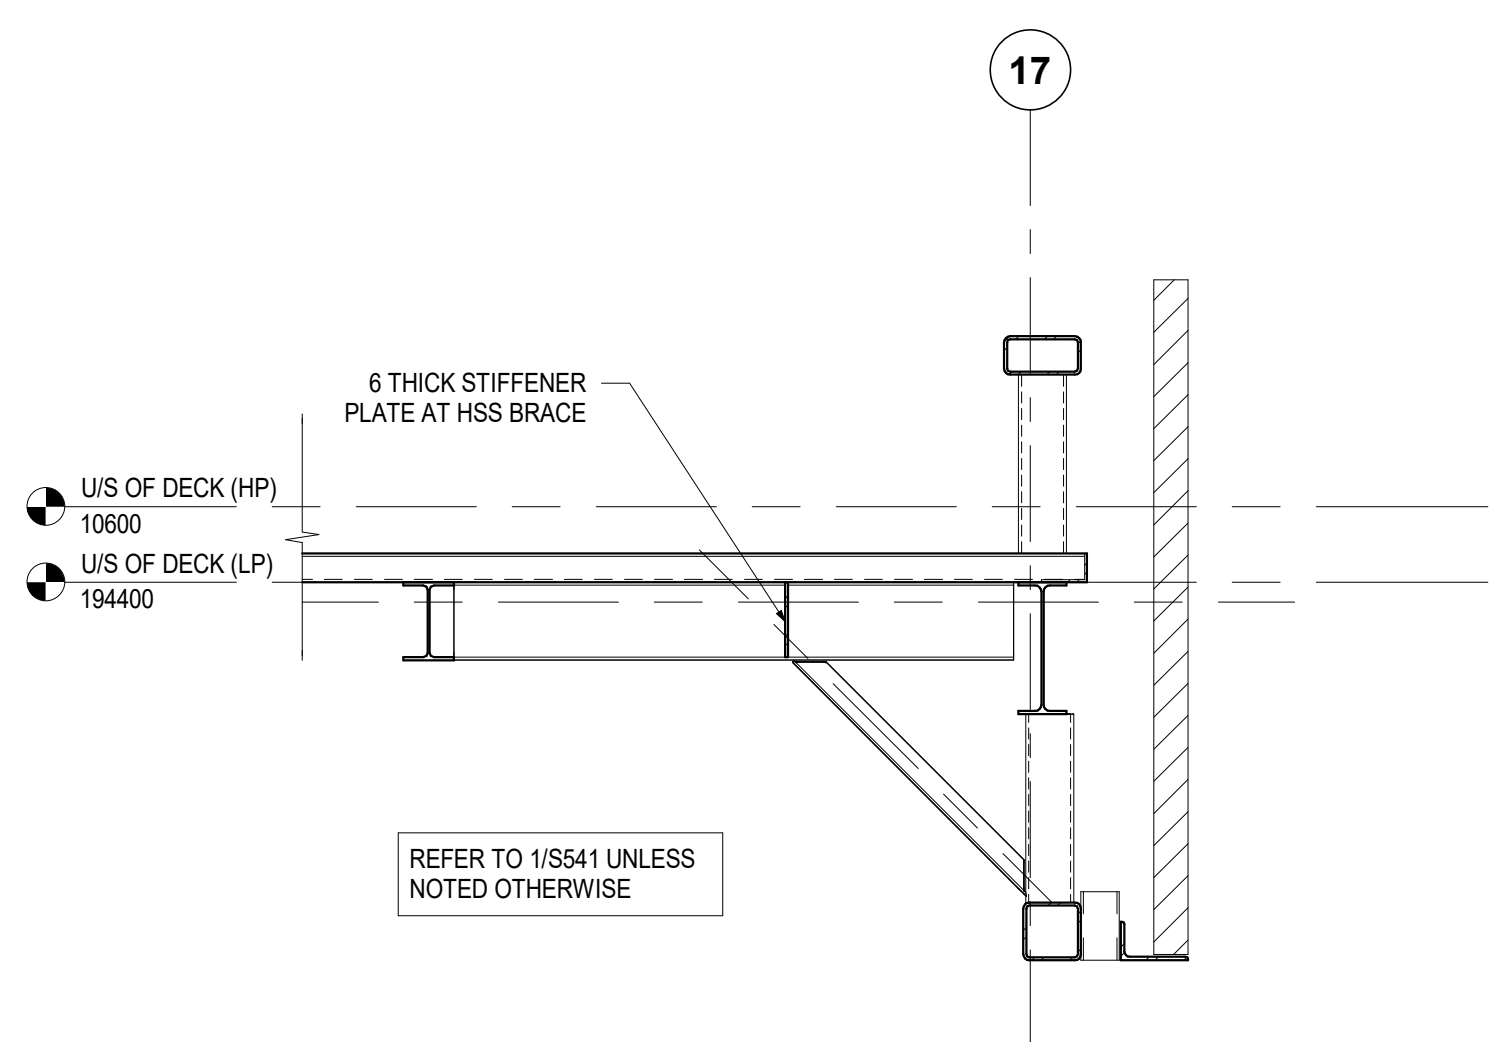


2 SECTION
S541 1 : 20

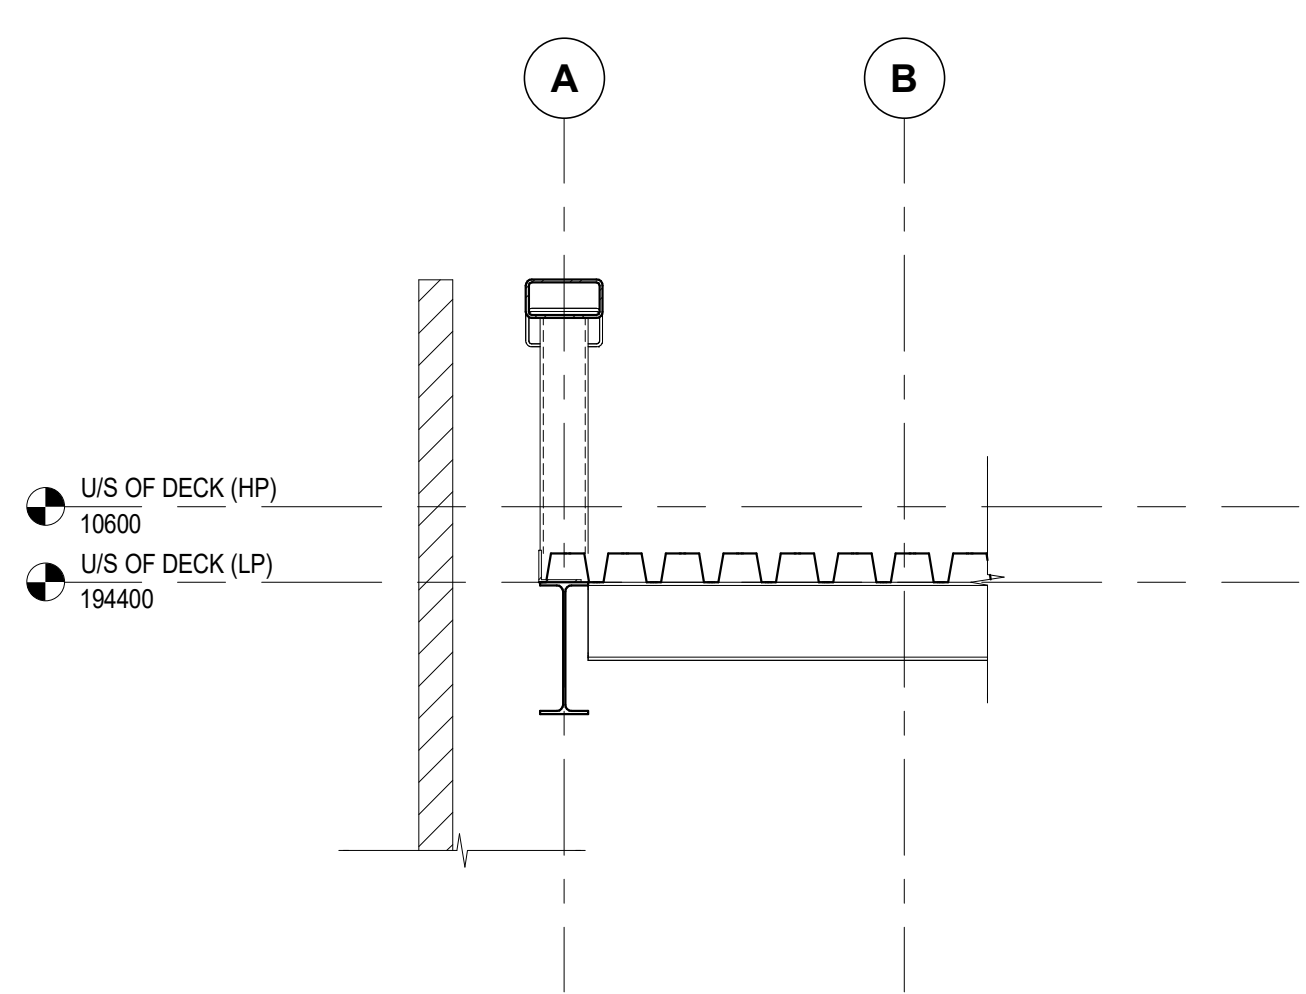


3 SECTION
S541 1 : 20

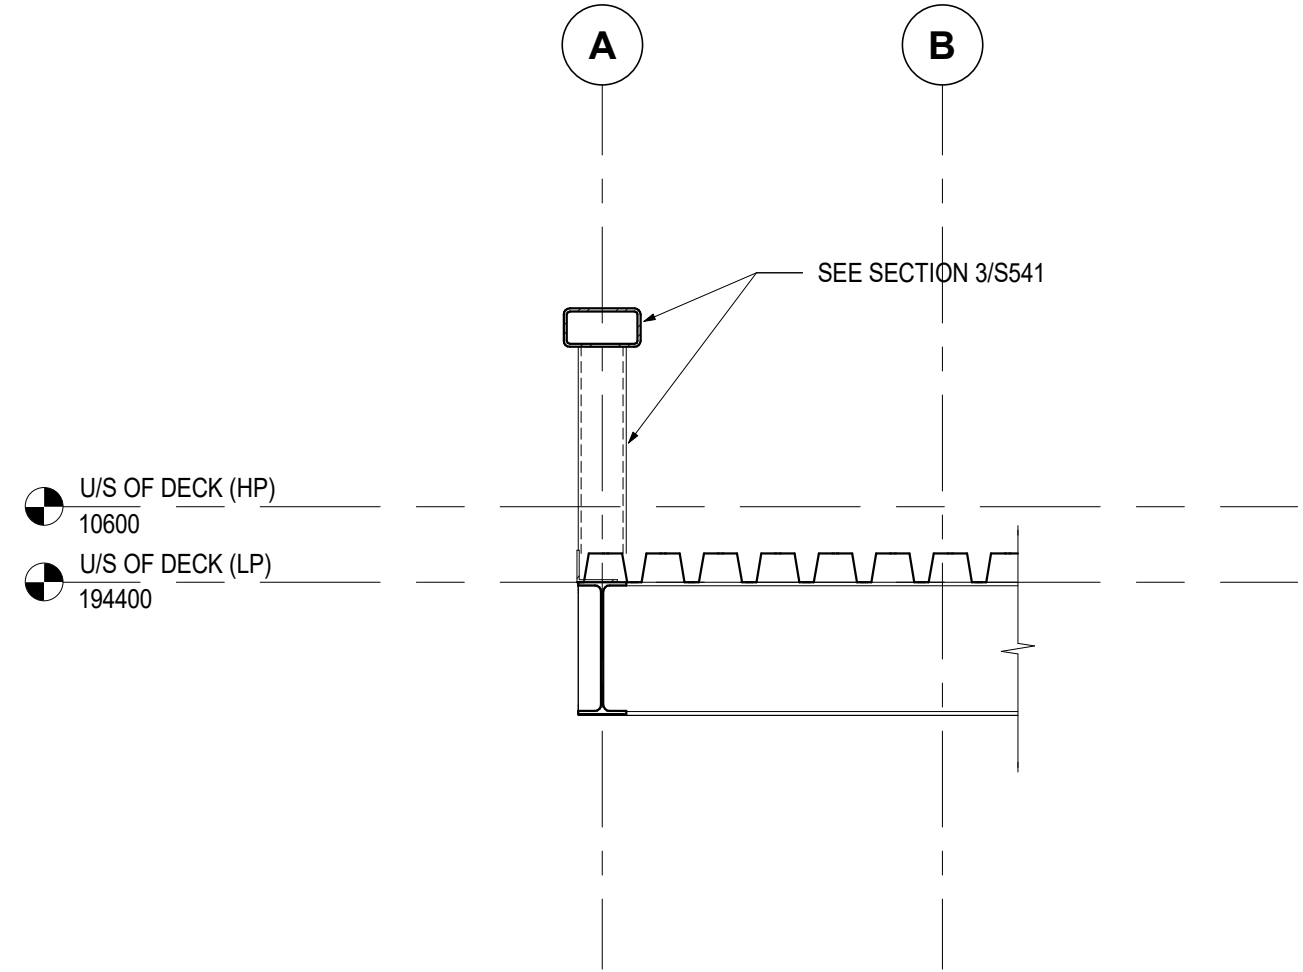


4 SECTION
S541 1 : 20

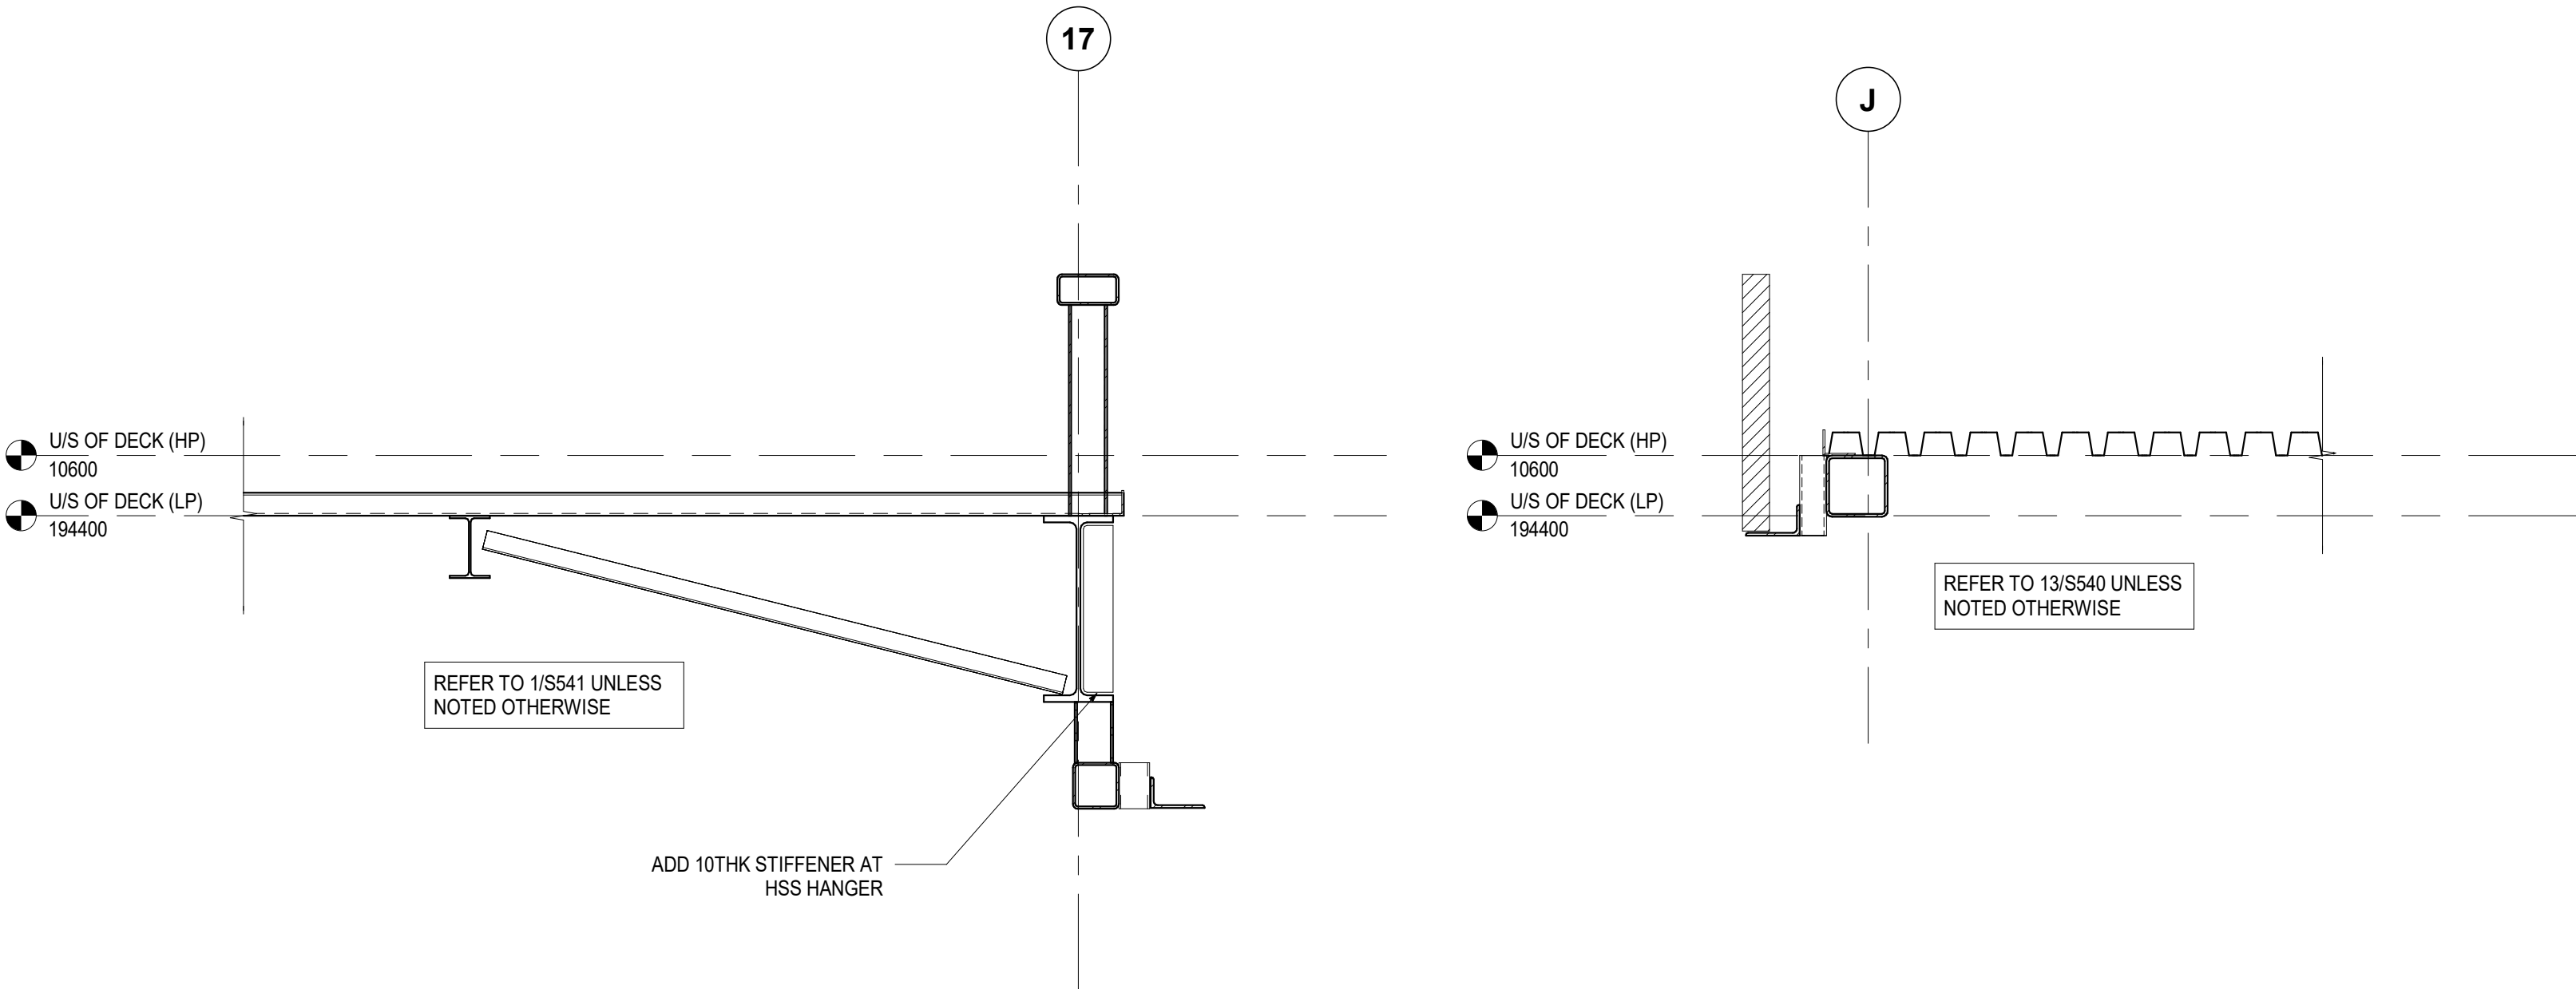


5 SECTION
S541 1 : 20

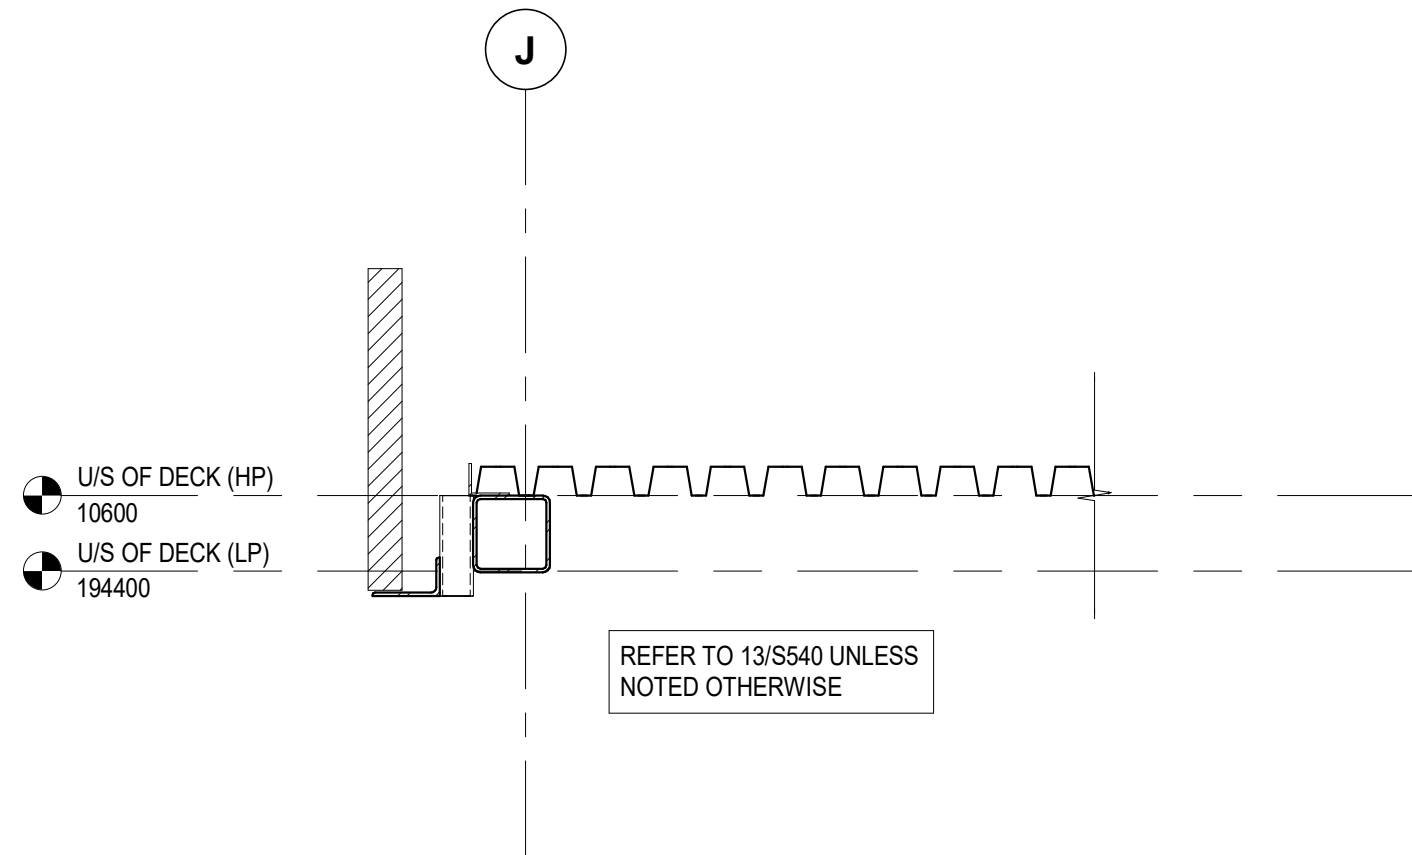


6 SECTION
S541 1 : 20

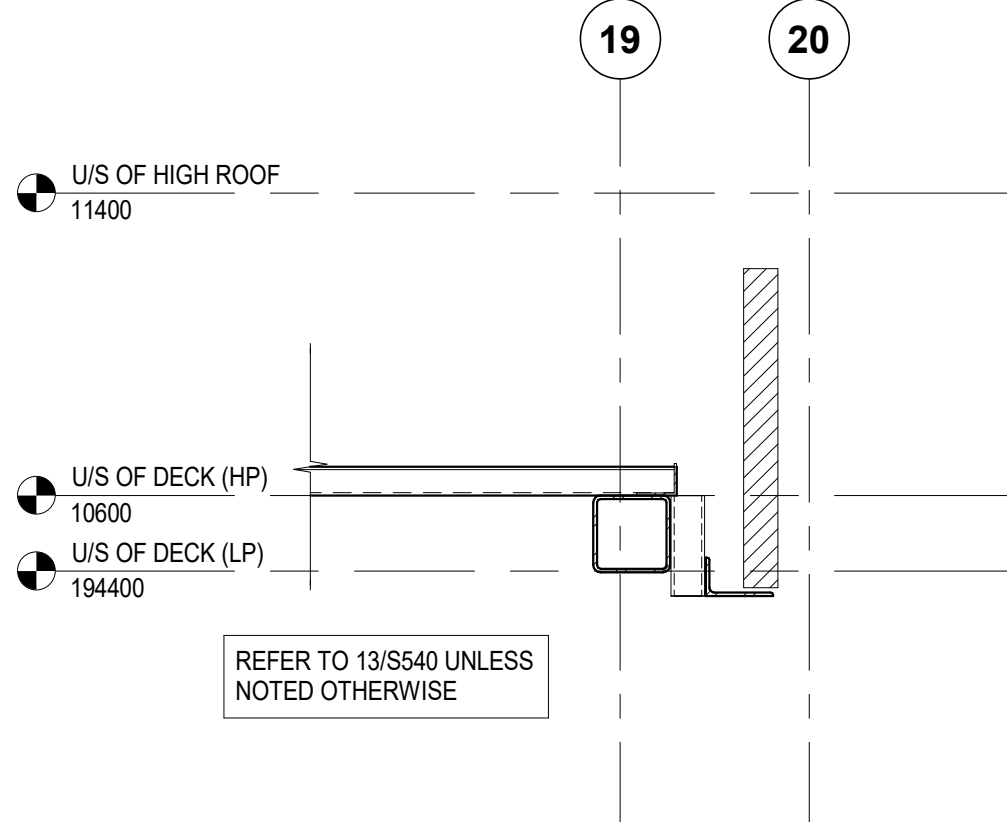


7 SECTION
S541 1 : 20

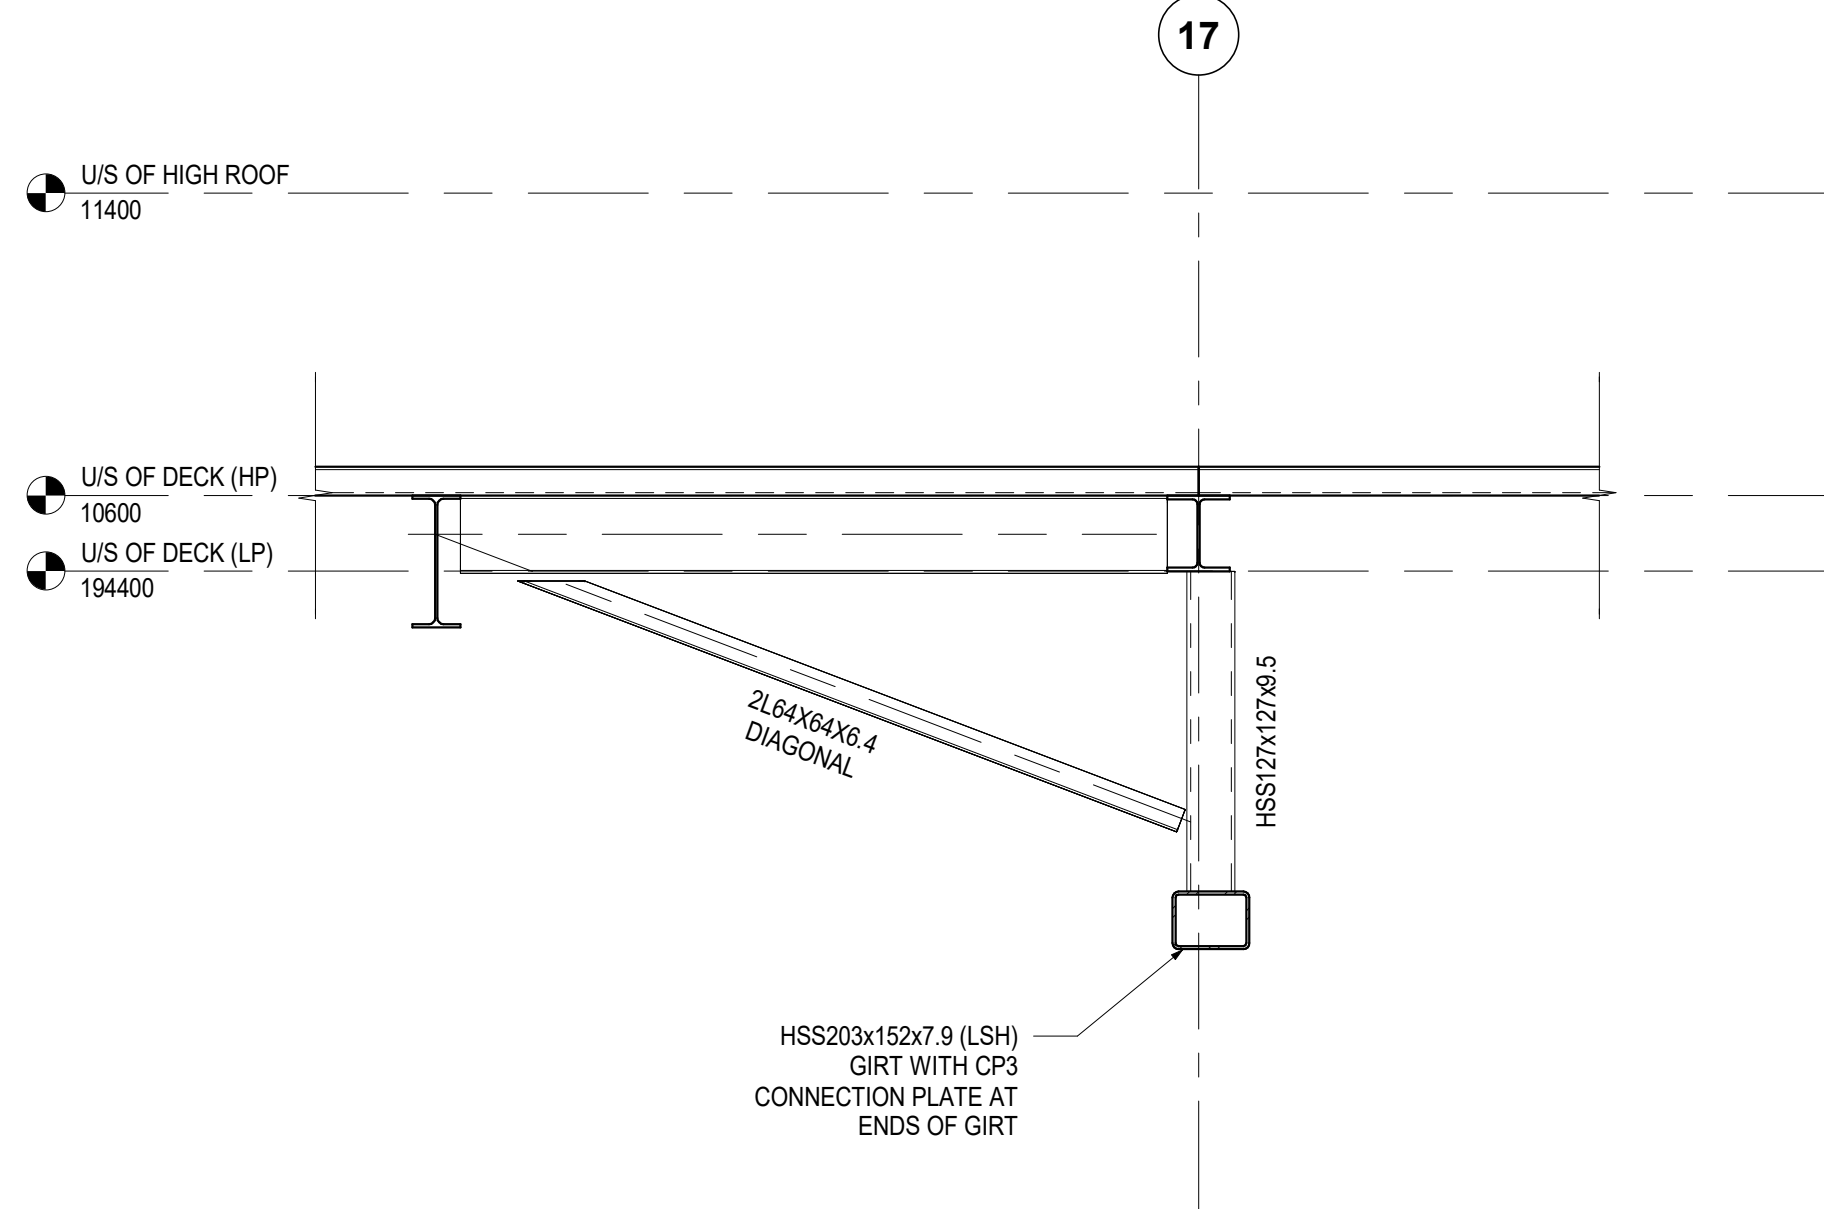

8 SECTION
S541 1 : 20

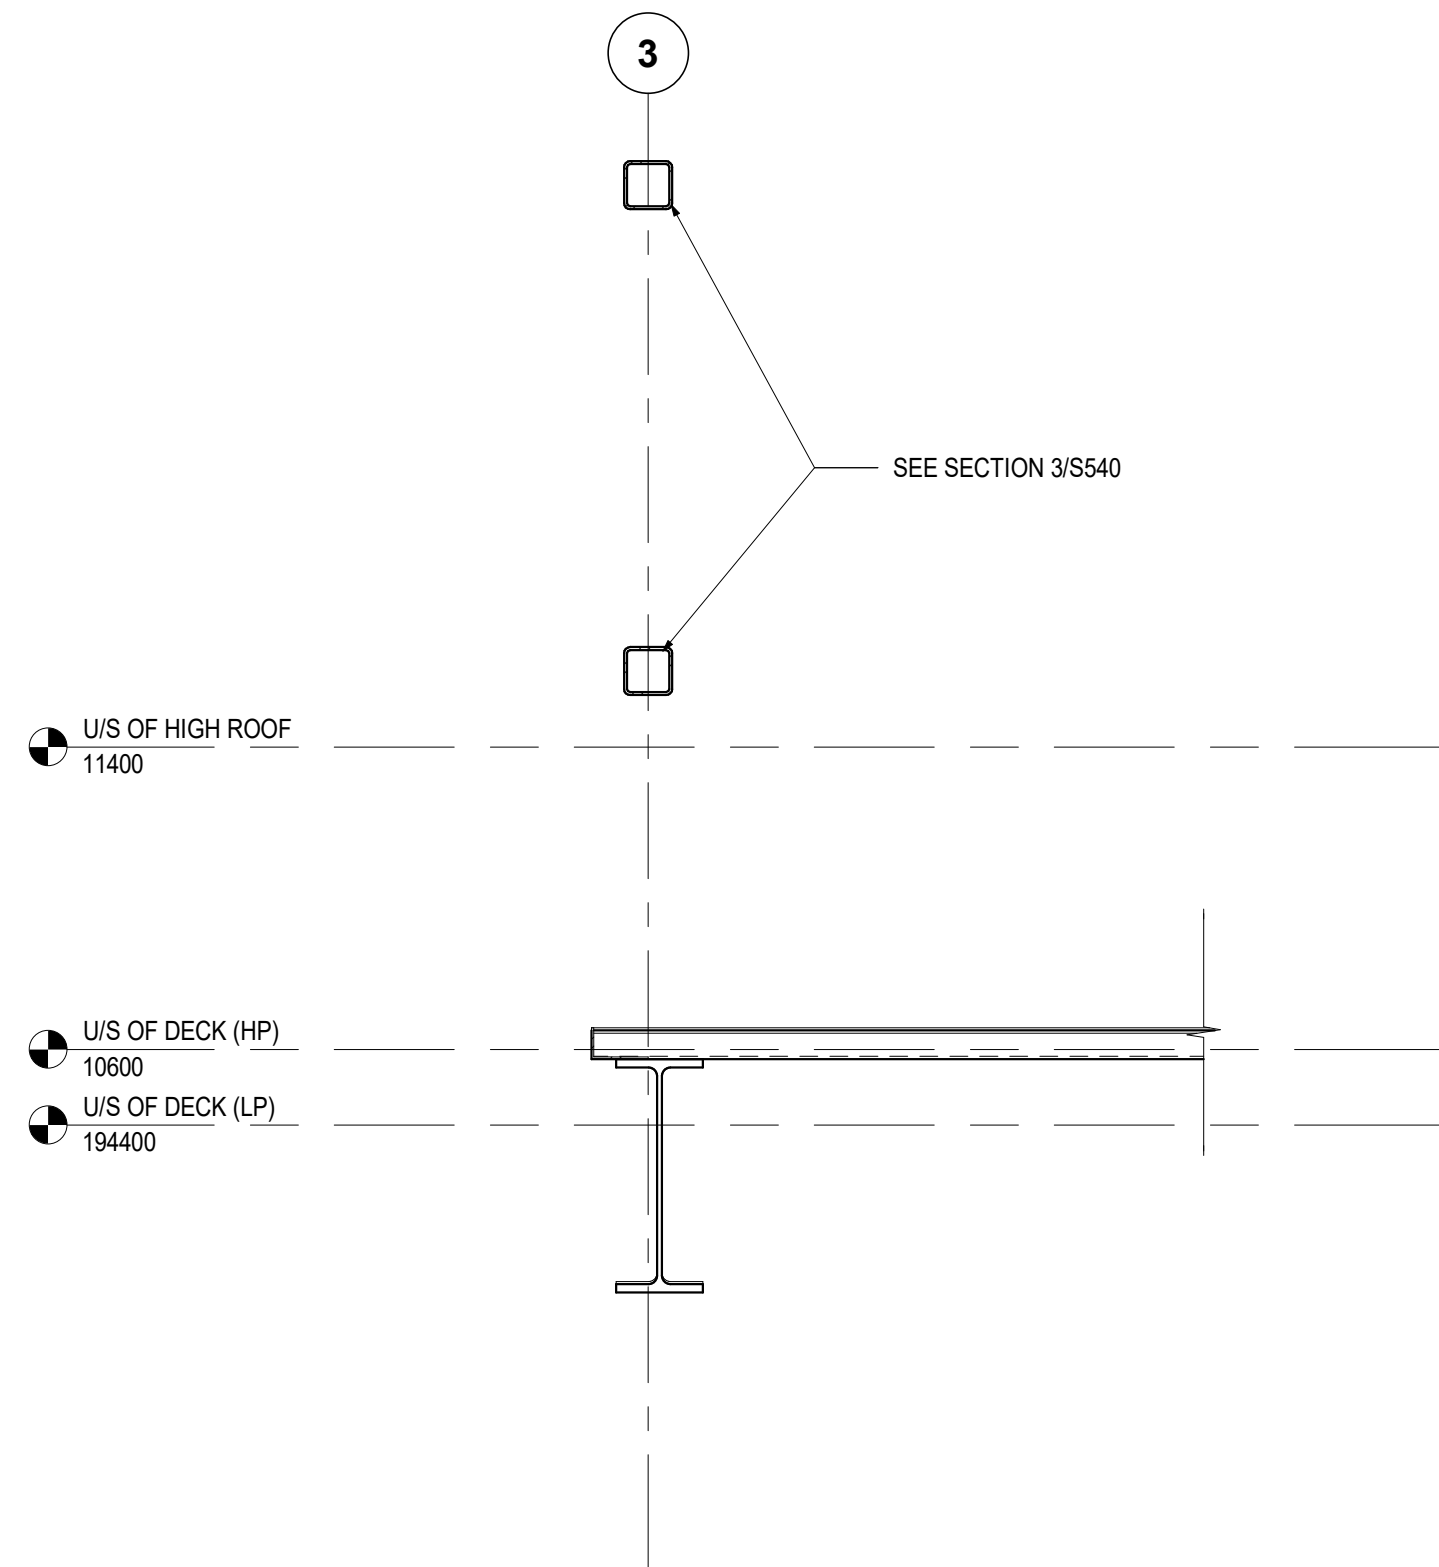

9 SECTION
S541 1 : 20

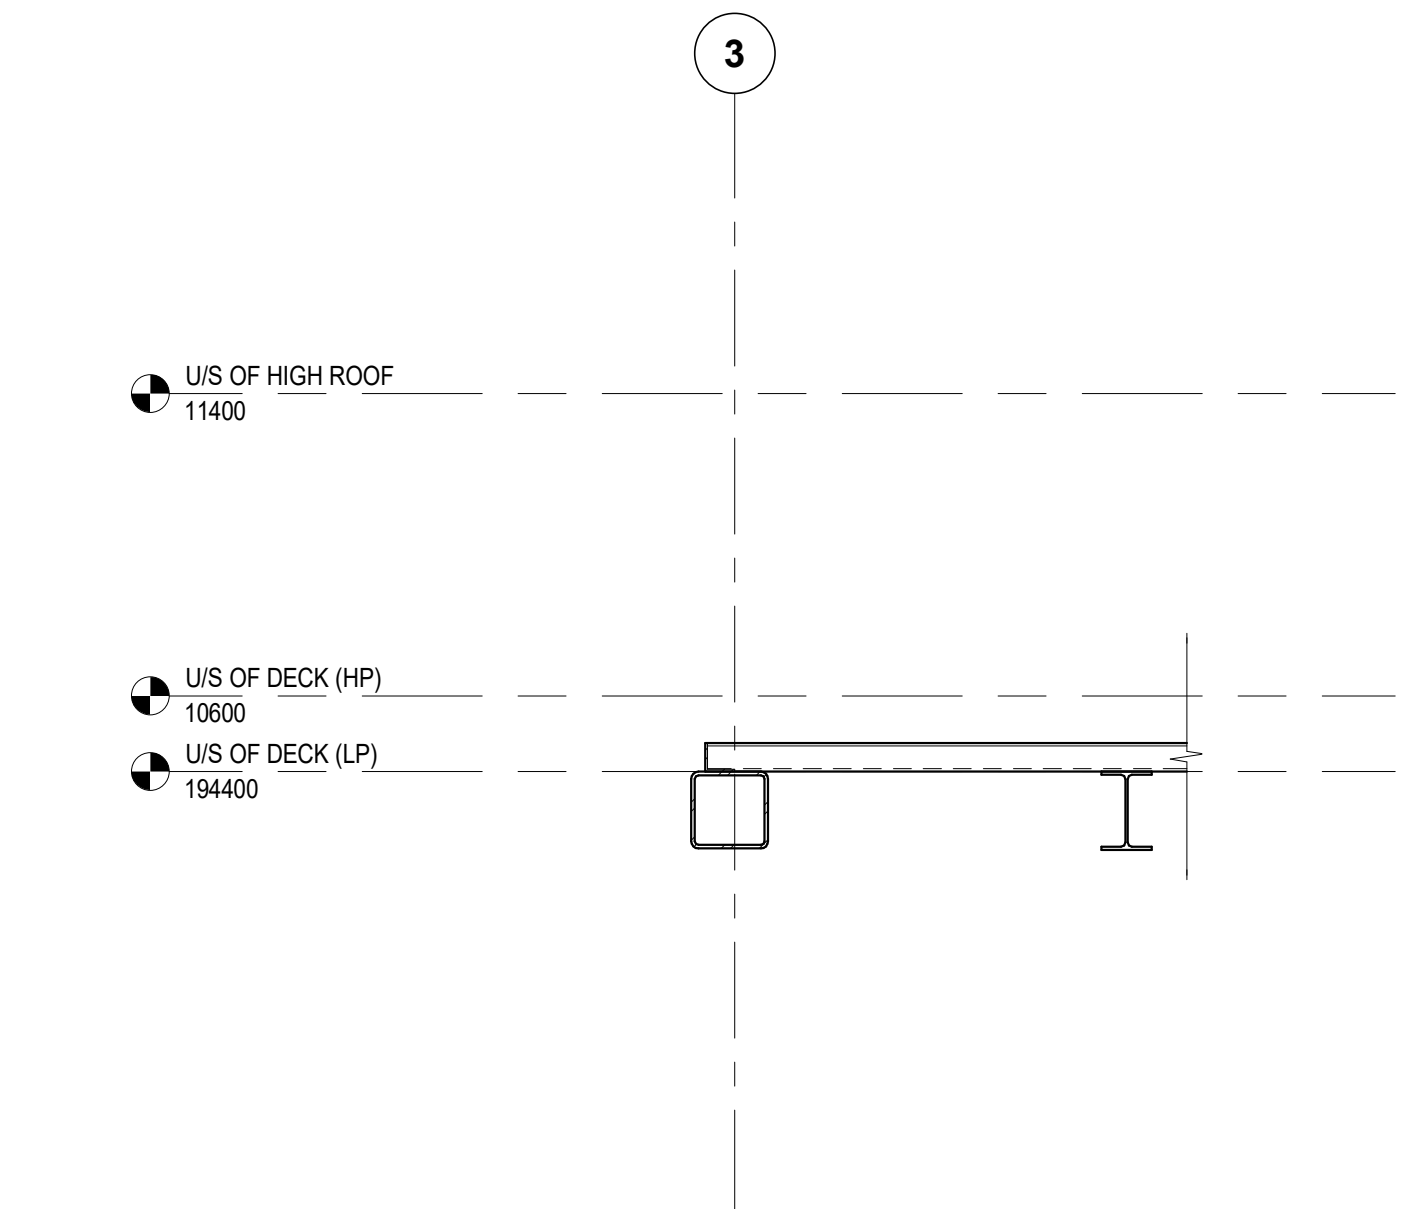

10 SECTION
S541 1 : 20

Key to Detail Location	
NO.	Detail Number
NO.	Drawing Number

If this sheet is not 46 7/8" x 33 1/8" (1189 x 841 mm) it is a reduced print - Read dim. accordingly.

Contractors must check and verify all dimensions on the job and report any discrepancies to the Architect before proceeding with the work.

All prints and specifications are the property of the Architect and must be returned at the completion of the work.

Drawings should not be scaled.

No	Date	Revision/Issued
1	2026-07-08	ISSUED FOR TENDER


consultants	
architect	CS&P Architects Inc. 2345 Yonge St., Suite 200 Toronto, ON, M4P 2E5 Phone 416.462.5002 Fax 416.462.5040
civil engineer	SCS Consulting Group Ltd. 30 Centurian Drive, Suite 100 Markham, ON, L3R 8B8 Phone 905.475.1800 Fax 905.475.8535
structural engineer	LEA Consulting Ltd. 40 University Ave., Suite 503 Toronto, ON, M5J 1T1 Phone 905.470.0015
mechanical engineer	Smith + Andersen 4211 Yonge Street Toronto, ON, M2P 2A9 Phone 416.487.8151
electrical engineer	Smith + Andersen 4211 Yonge Street Toronto, ON, M2P 2A9 Phone 416.487.8151
landscape architect	Quinn Design Associates Inc. 180 John Street Toronto, ON, M5T 1X5 Phone 416.962.8700




THE STERLING HALL SCHOOL
99 Cartwright Avenue, Toronto, ON M6A 1V4

ROOF FLOOR SECTIONS


scale: 1 : 20
date: 2026-07-08
drawn: H.R.
checked by: E.C.
project number: 22317
drawing number: S541
Revision: 1

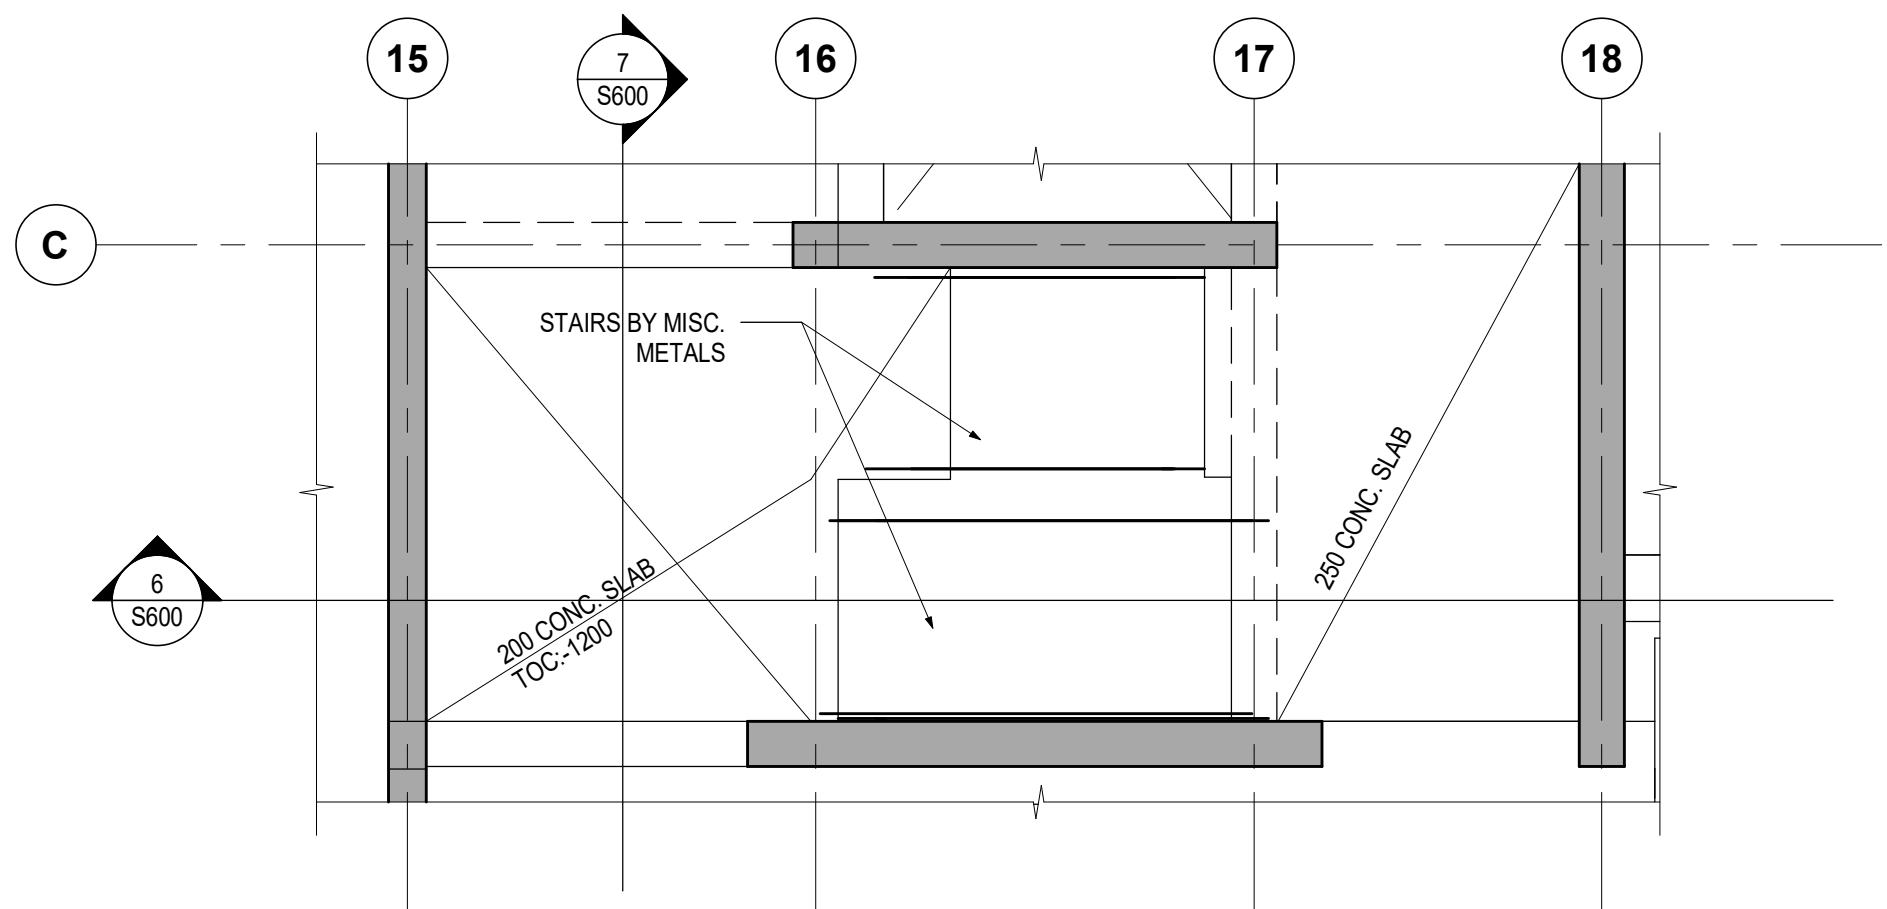


2 GROUND - STAIR PLAN
S600 1:50

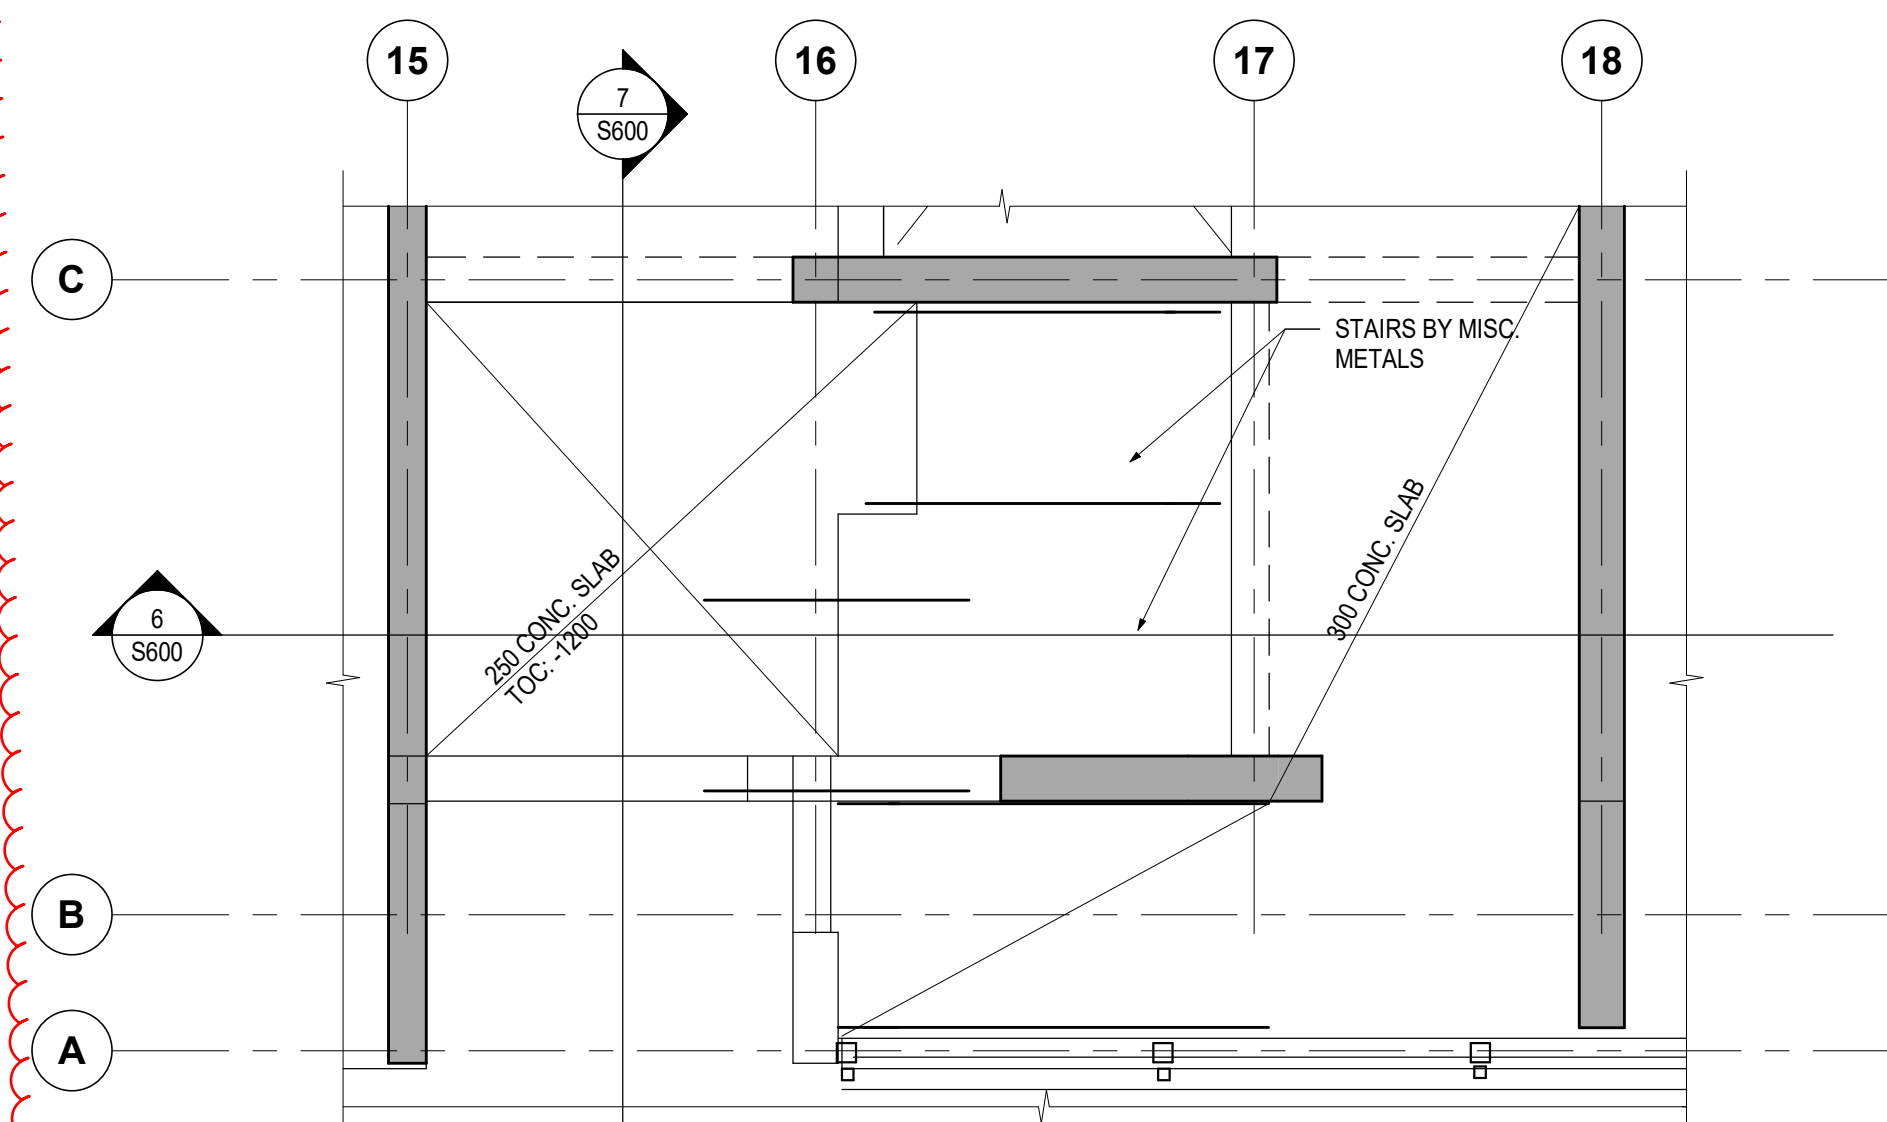


3 UPPER GROUND TO MEZZANINE - STAIR PLAN
S600 1:50

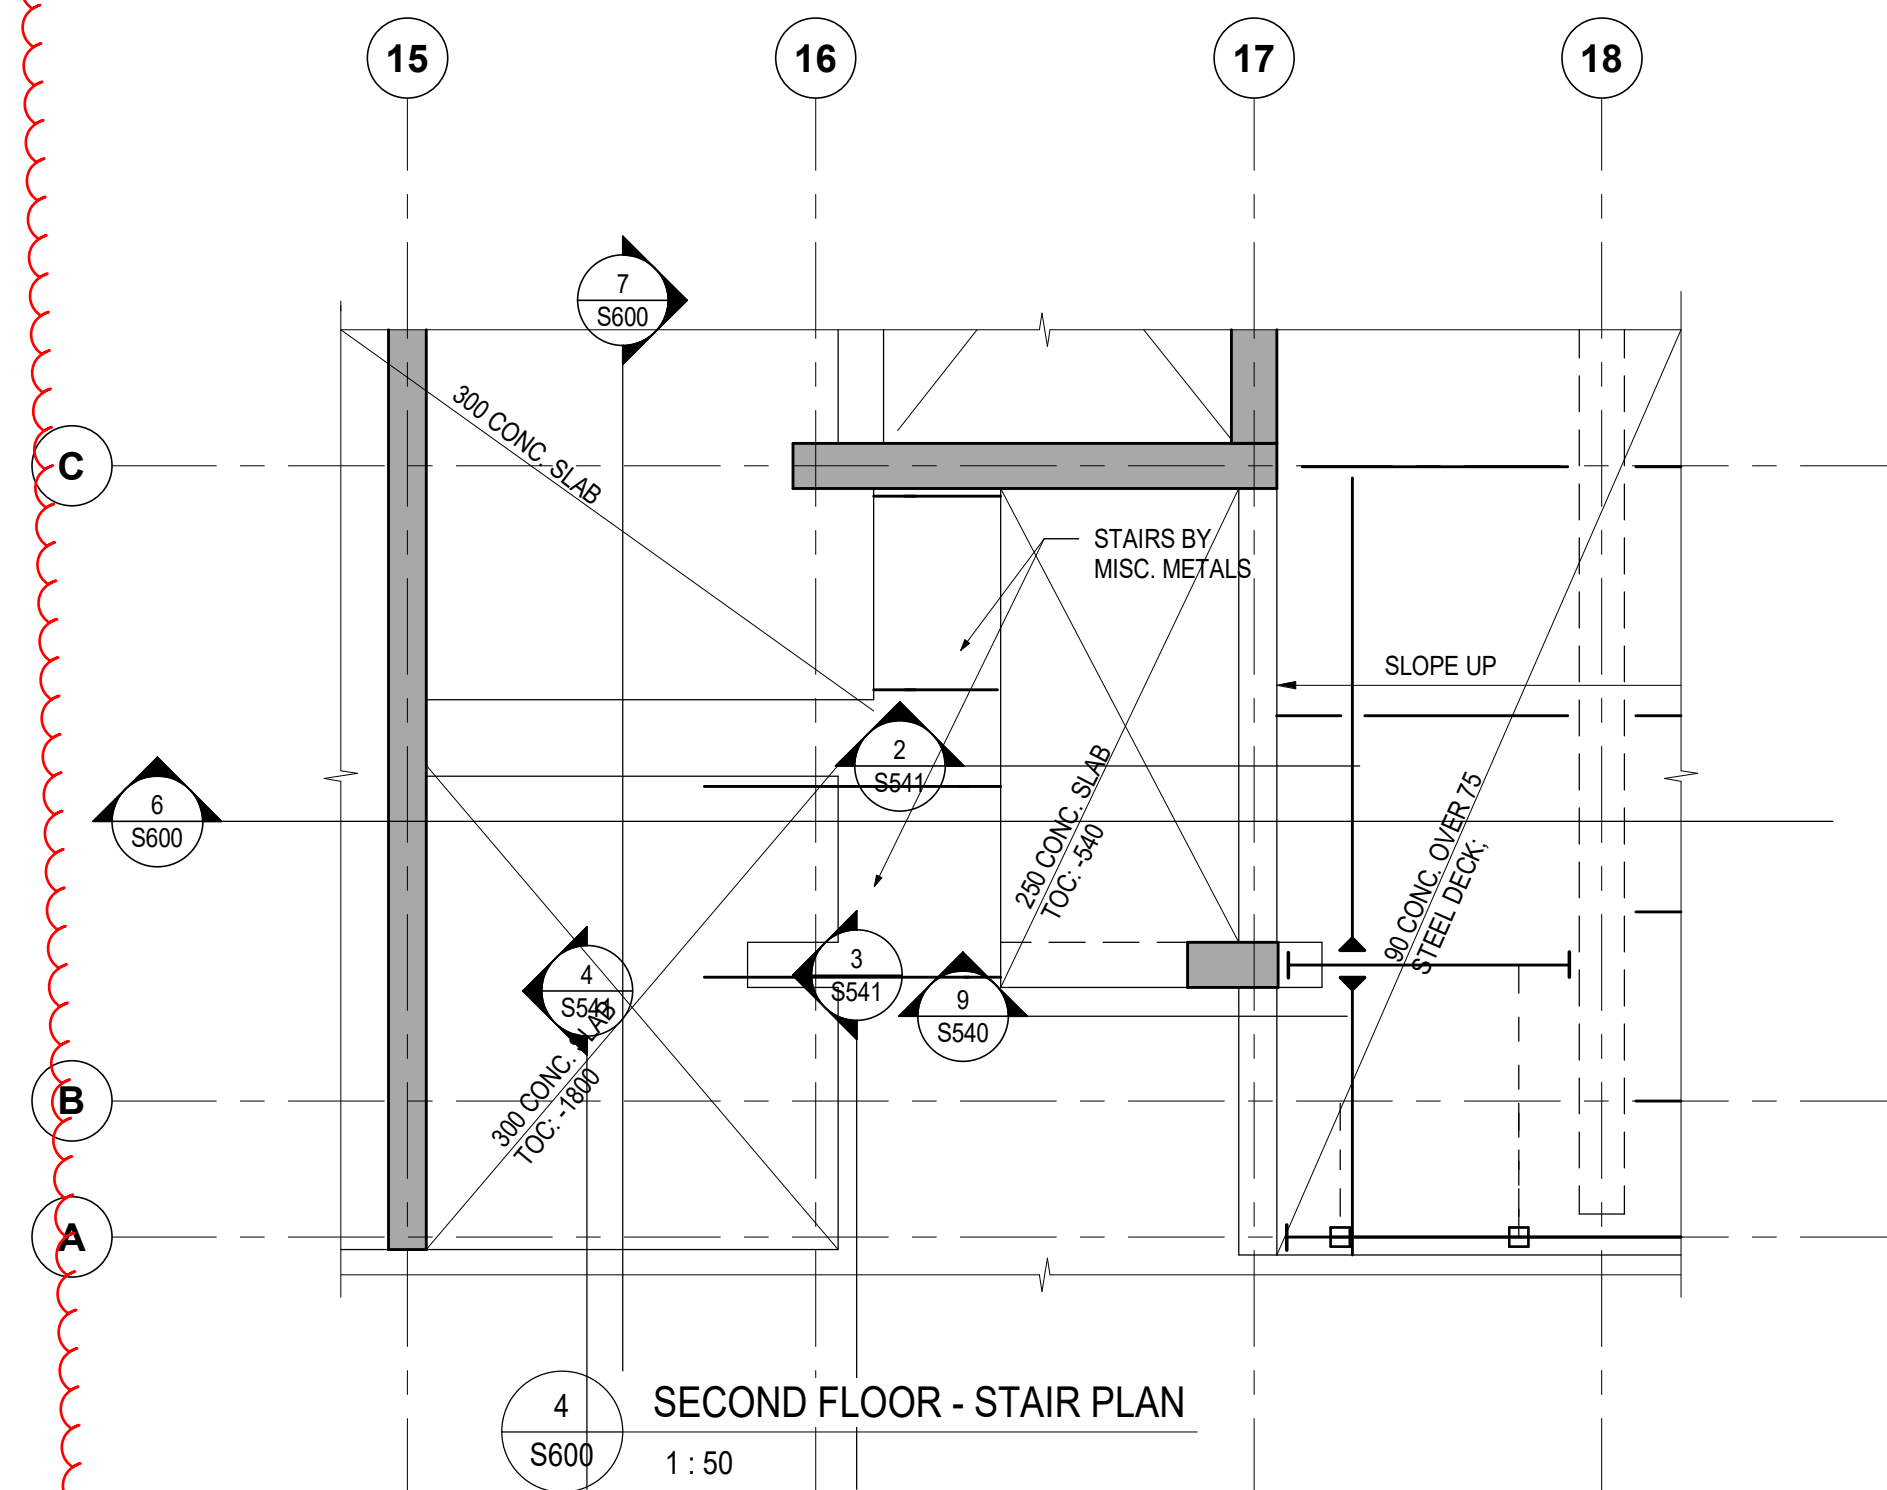


4 SECOND FLOOR - STAIR PLAN
S600 1:50

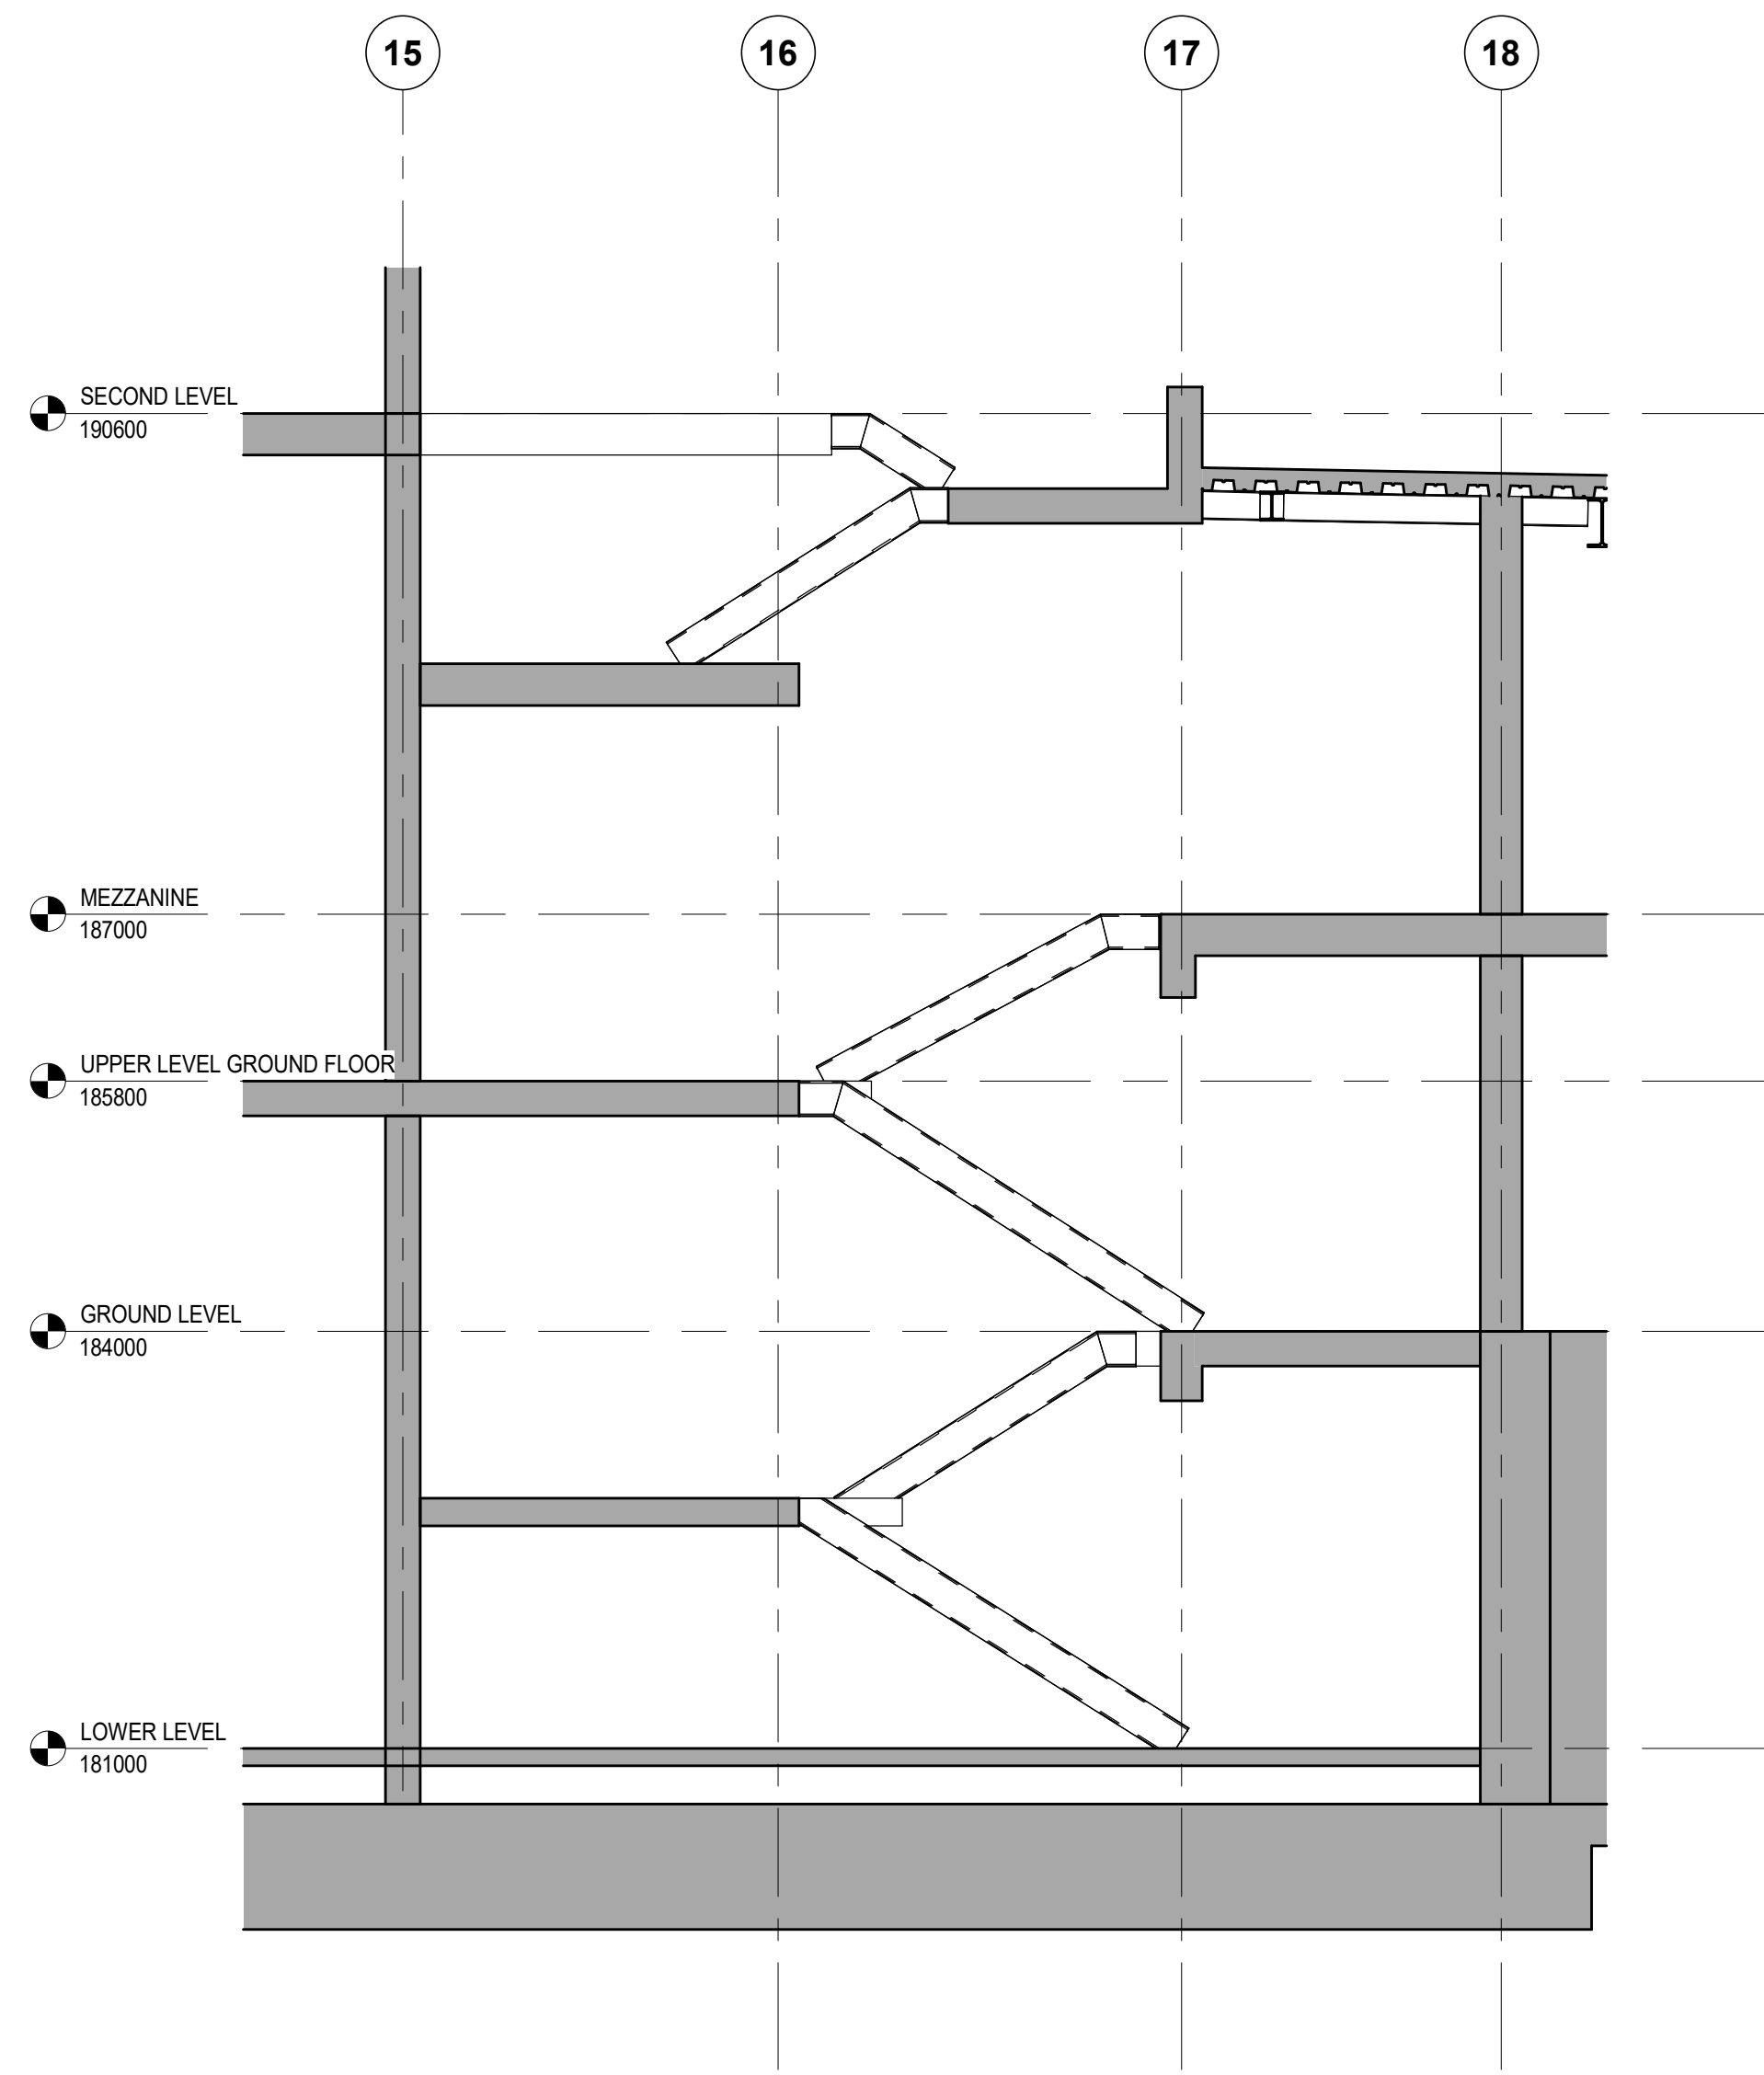

6 SECTION
S600 1:50

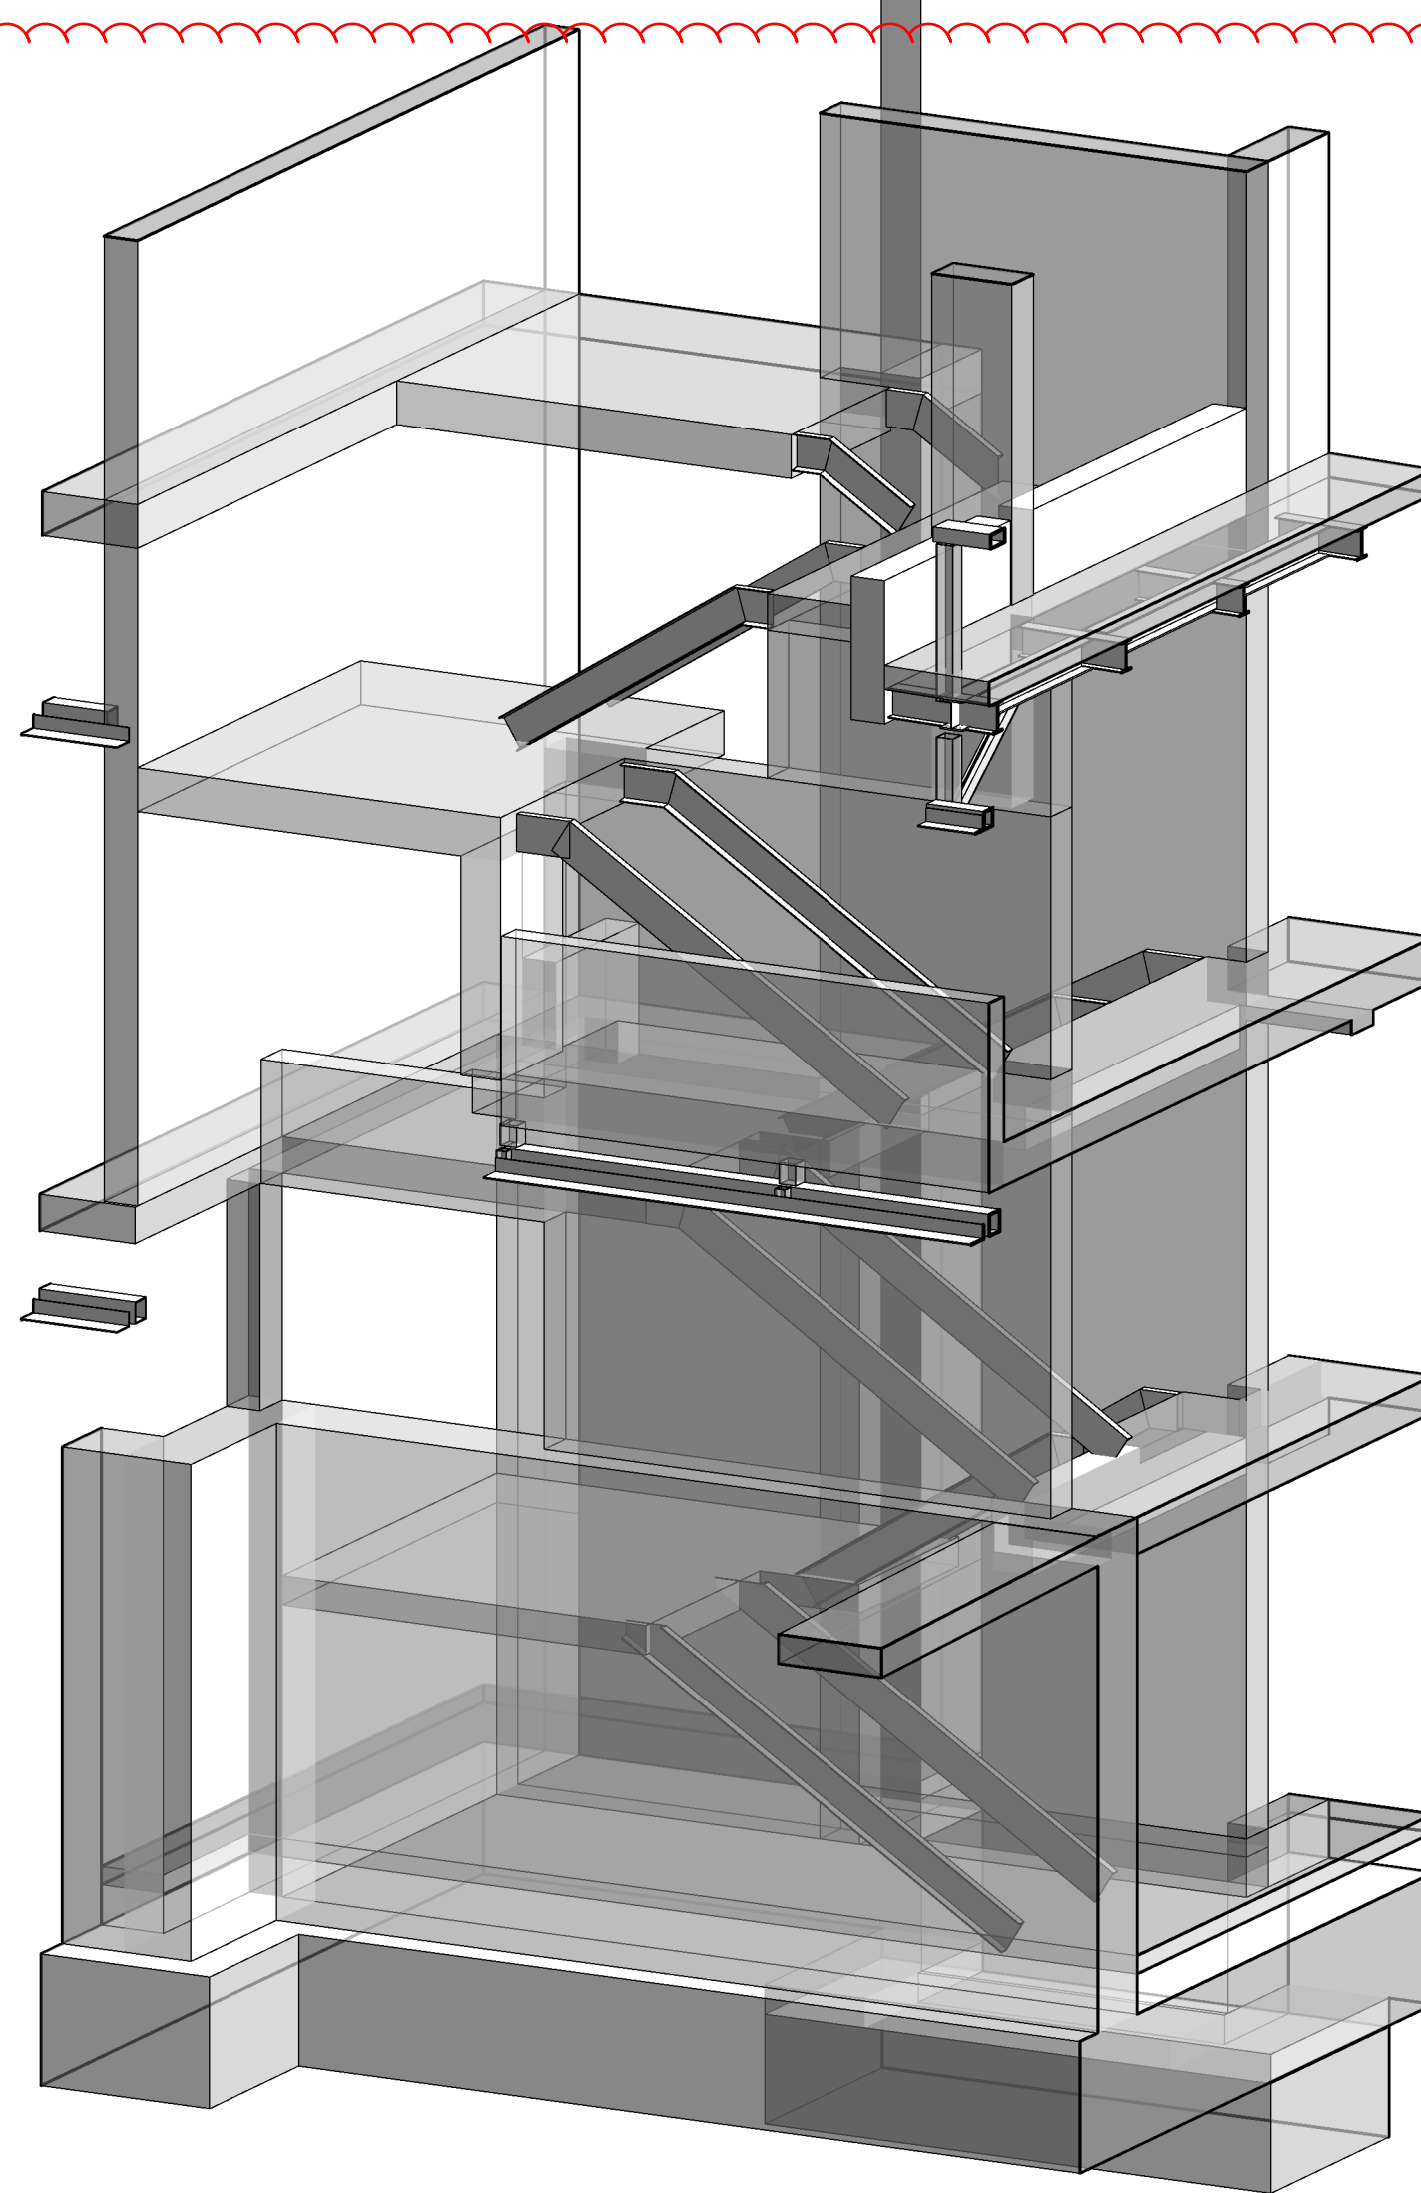

8 STAIR 3D
S600

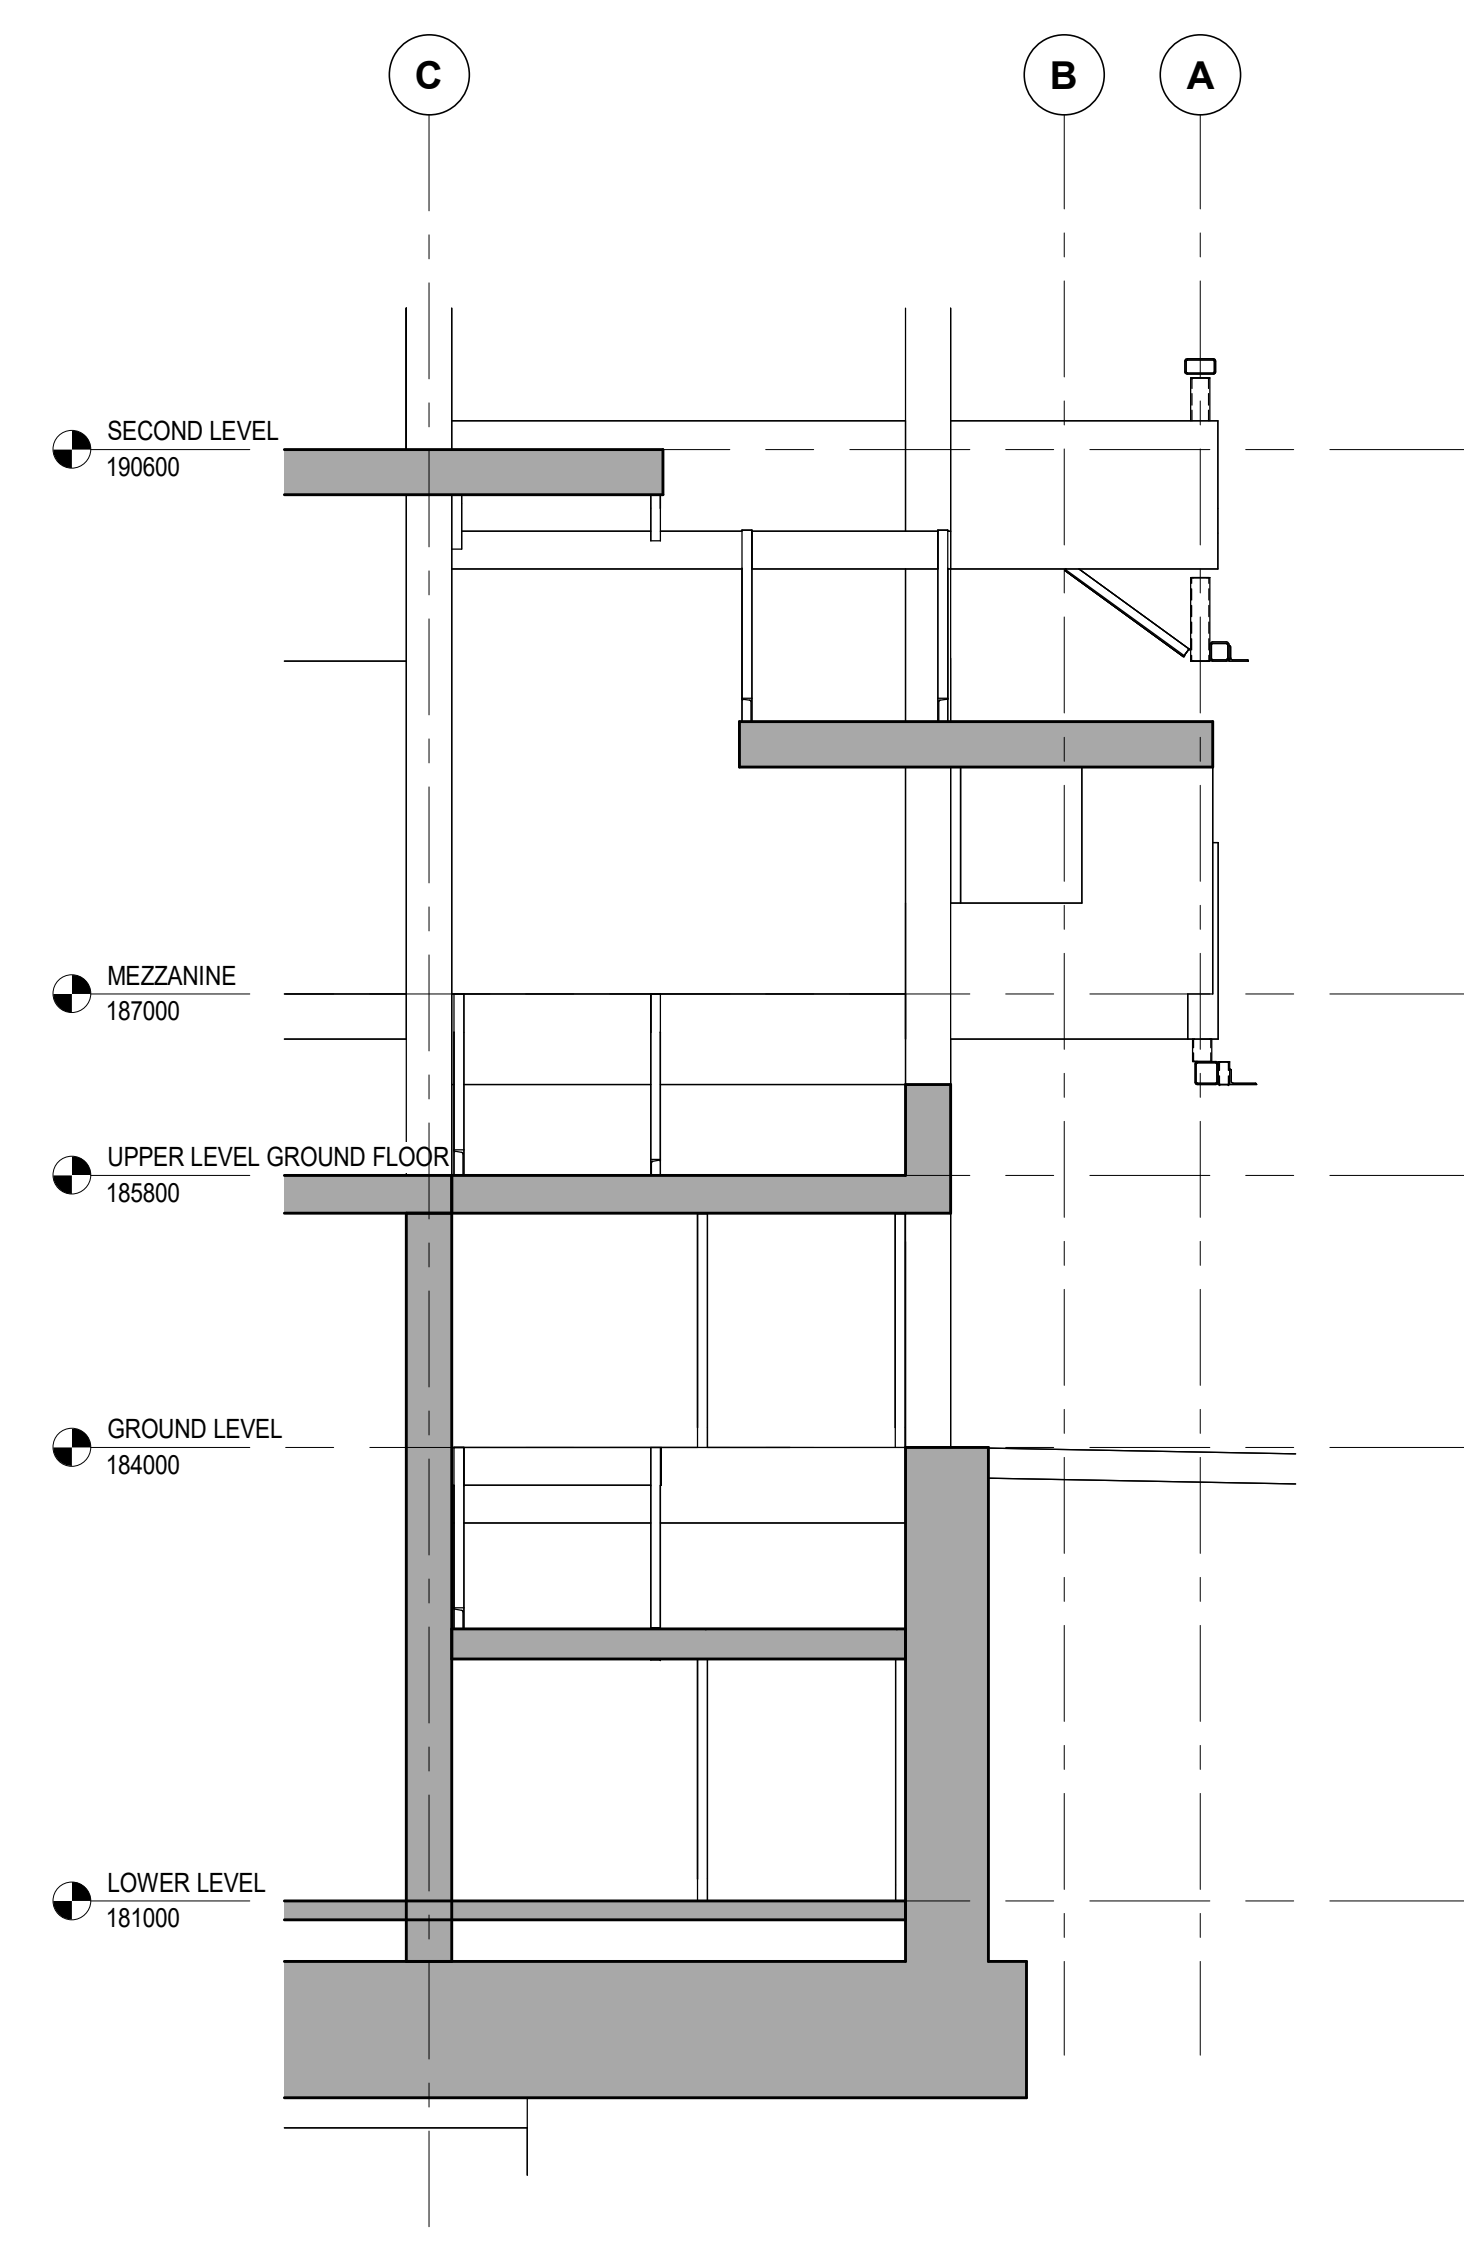

7 SECTION
S600 1:50

SEE UPCOMING
ADDEDNUM

Key to Detail Location

NO. Detail Number
NO. Drawing Number

If this sheet is not 46 7/8" x 33 1/8" (1189 x 841 mm) it is a reduced print
- Read dim. accordingly

Contractors must check and verify all dimensions on the job and report
any discrepancies to the Architect before proceeding with the work.


All prints and specifications are the property of the Architect and must be
returned at the completion of the work.

Drawings should not be scaled.

No	Date	Revision/Issued
1	2026-06-15	ISSUED FOR 90% CONSTRUCTION DOCUMENTS
2	2026-07-08	ISSUED FOR TENDER

consultants


architect	CS&P Architects Inc. 2345 Yonge St., Suite 200 Toronto, ON, M4P 2E5 Phone 416.462.5002 Fax 416.462.5040
civil engineer	SCS Consulting Group Ltd. 30 Centurian Drive, Suite 100 Markham, ON, L3R 8B8 Phone 905.475.1800 Fax 905.475.8535
structural engineer	LEA Consulting Ltd. 40 University Ave., Suite 503 Toronto, ON, M5J 1T1 Phone 905.470.0015
mechanical engineer	Smith + Andersen 4211 Yonge Street Toronto, ON, M2P 2A9 Phone 416.487.8151
electrical engineer	Smith + Andersen 4211 Yonge Street Toronto, ON, M2P 2A9 Phone 416.487.8151
landscape architect	Quinn Design Associates Inc. 180 John Street Toronto, ON, M5T 1X5 Phone 416.962.8700

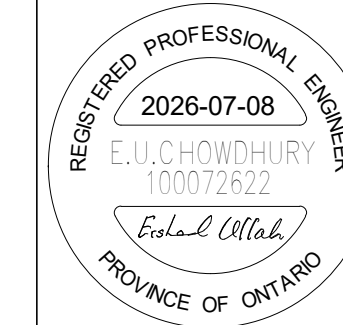


THE STERLING HALL SCHOOL
99 Cartwright Avenue, Toronto, ON M6A 1V4

STAIR PLANS AND SECTIONS


scale:	1:50
date:	2026-07-08
drawn:	H.R.
checked by:	E.C.
project number:	22317
drawing number:	S600
	Revision: 2

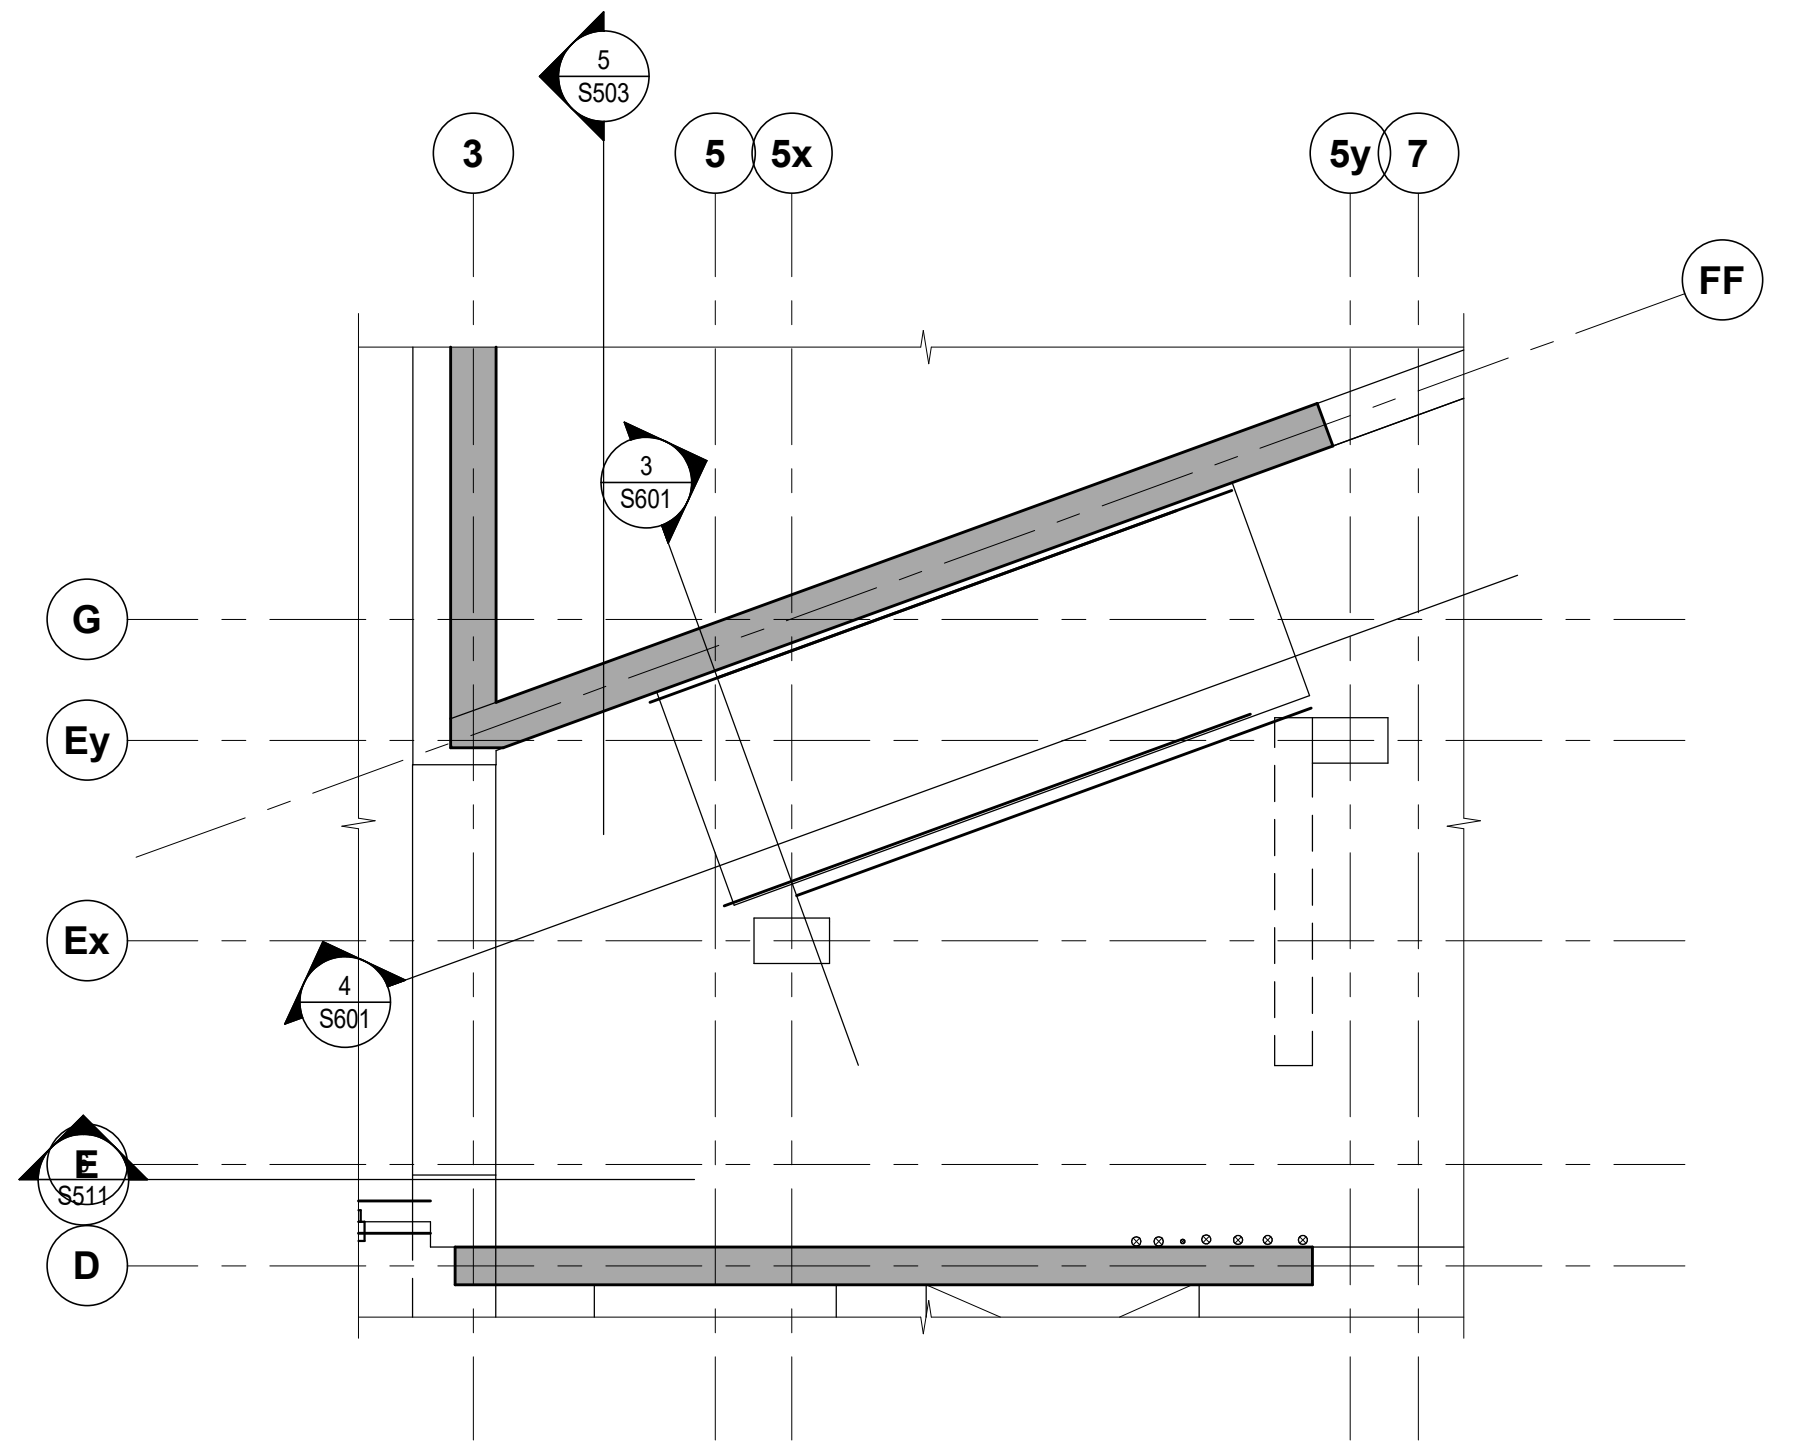


1 GROUND FLOOR STAIR PLAN
S601 1:50

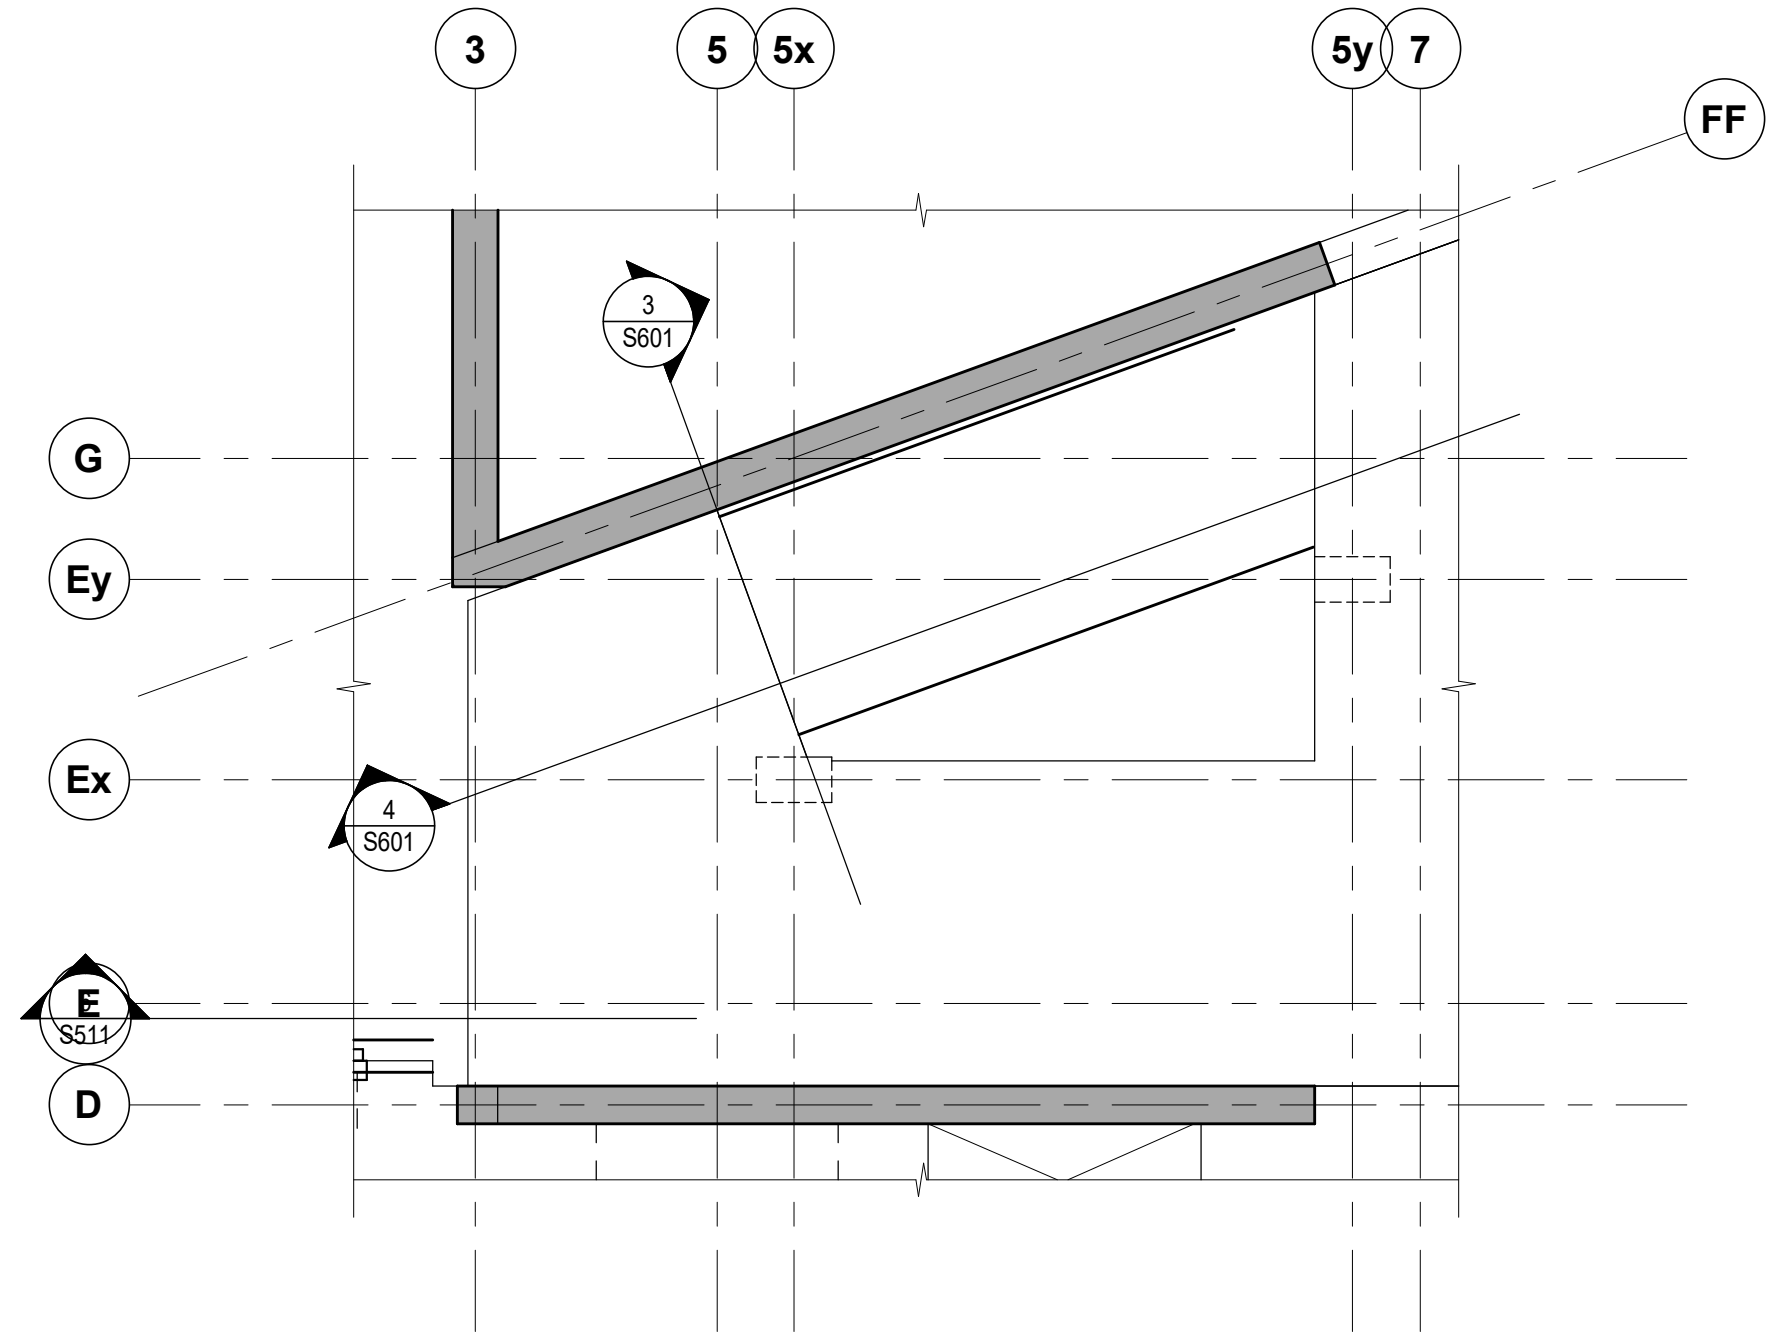


2 UPPER GROUND FLOOR STAIR PLAN
S601 1:50

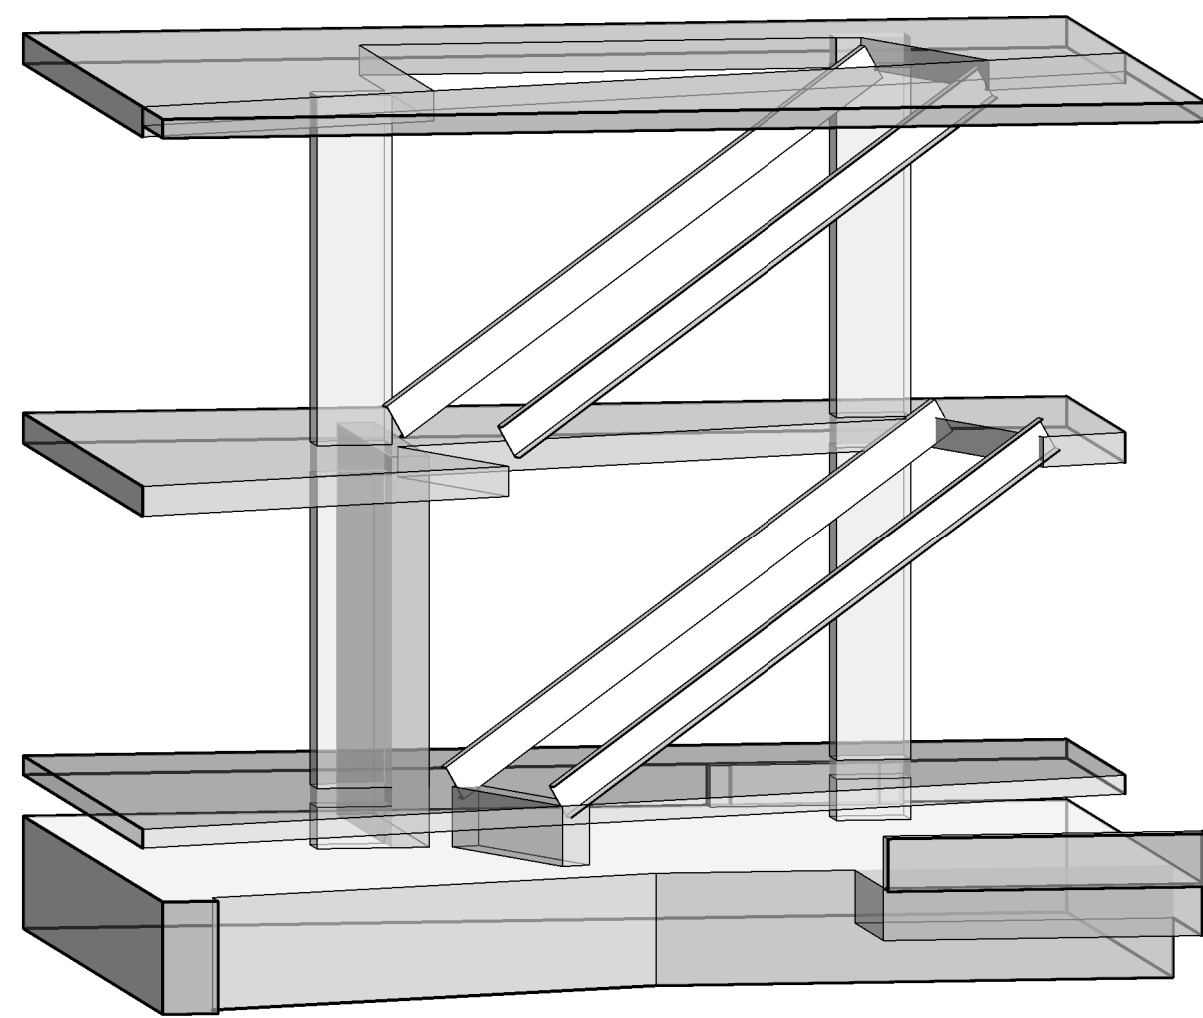

5 STAIR 3D
S601

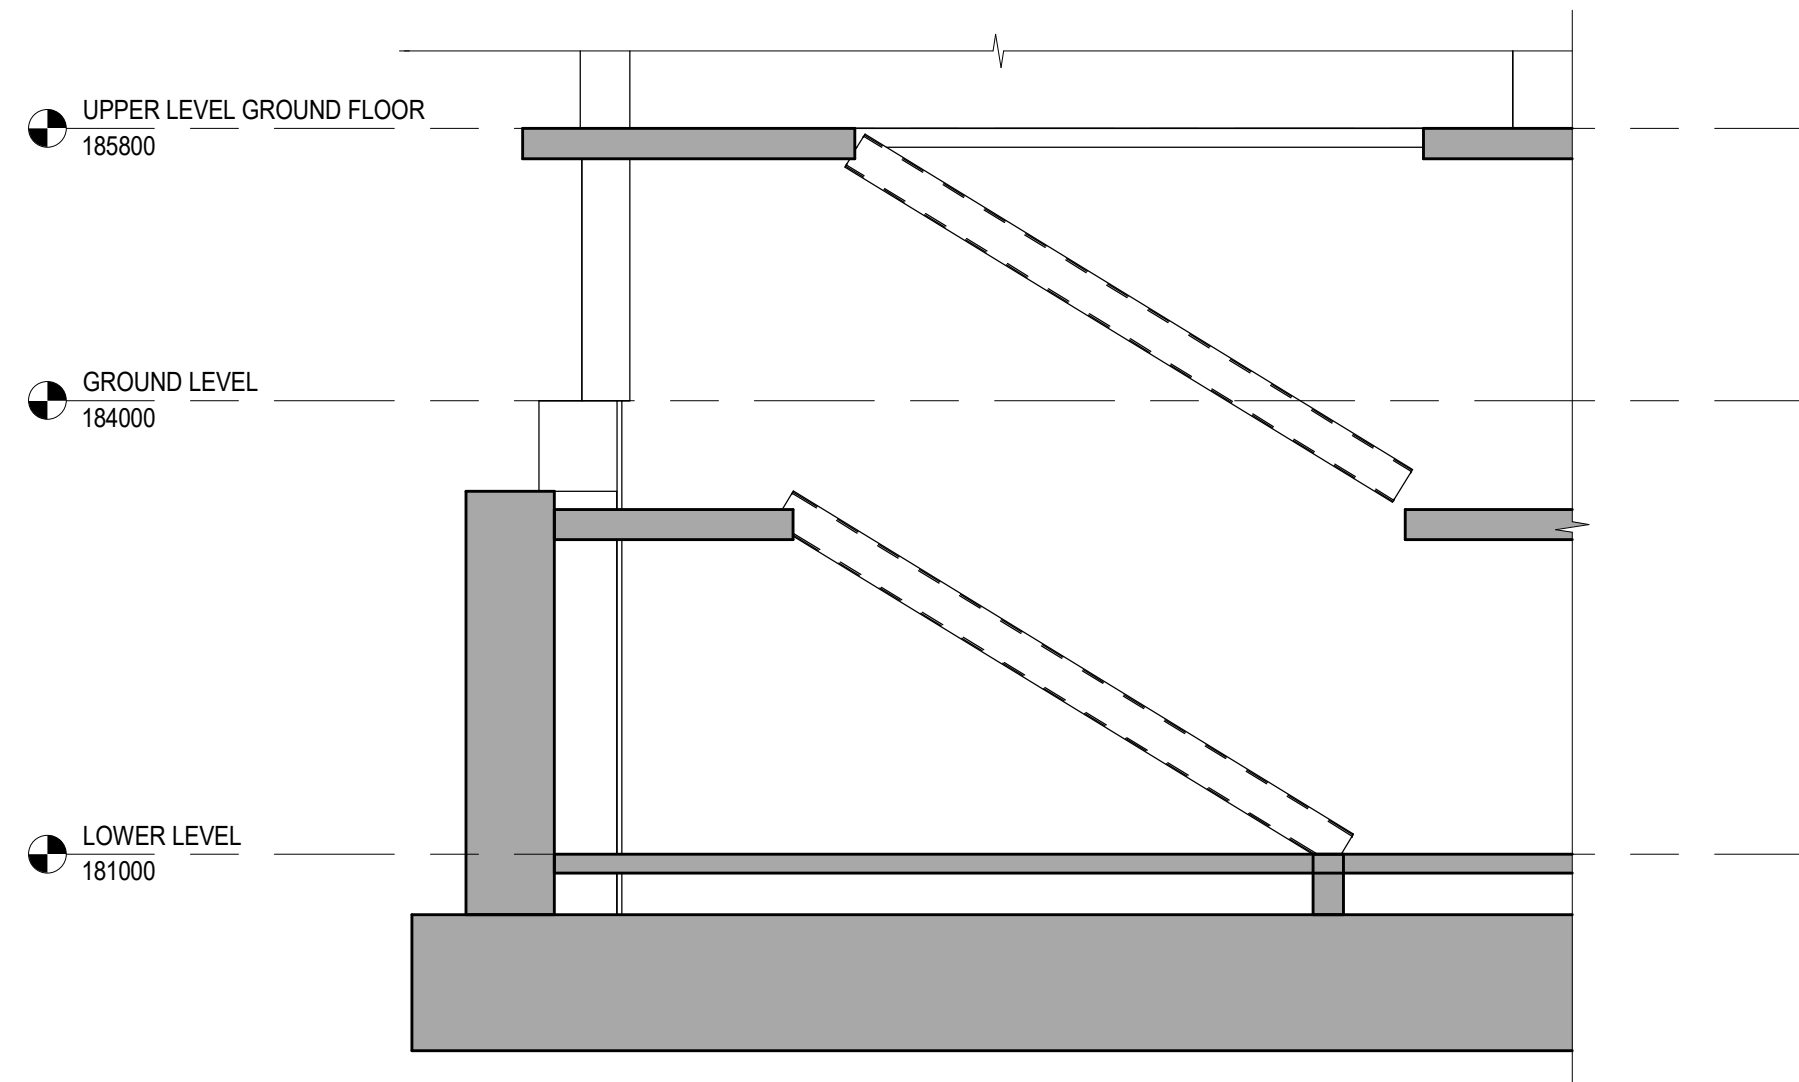

4 SECTION
S601 1:50

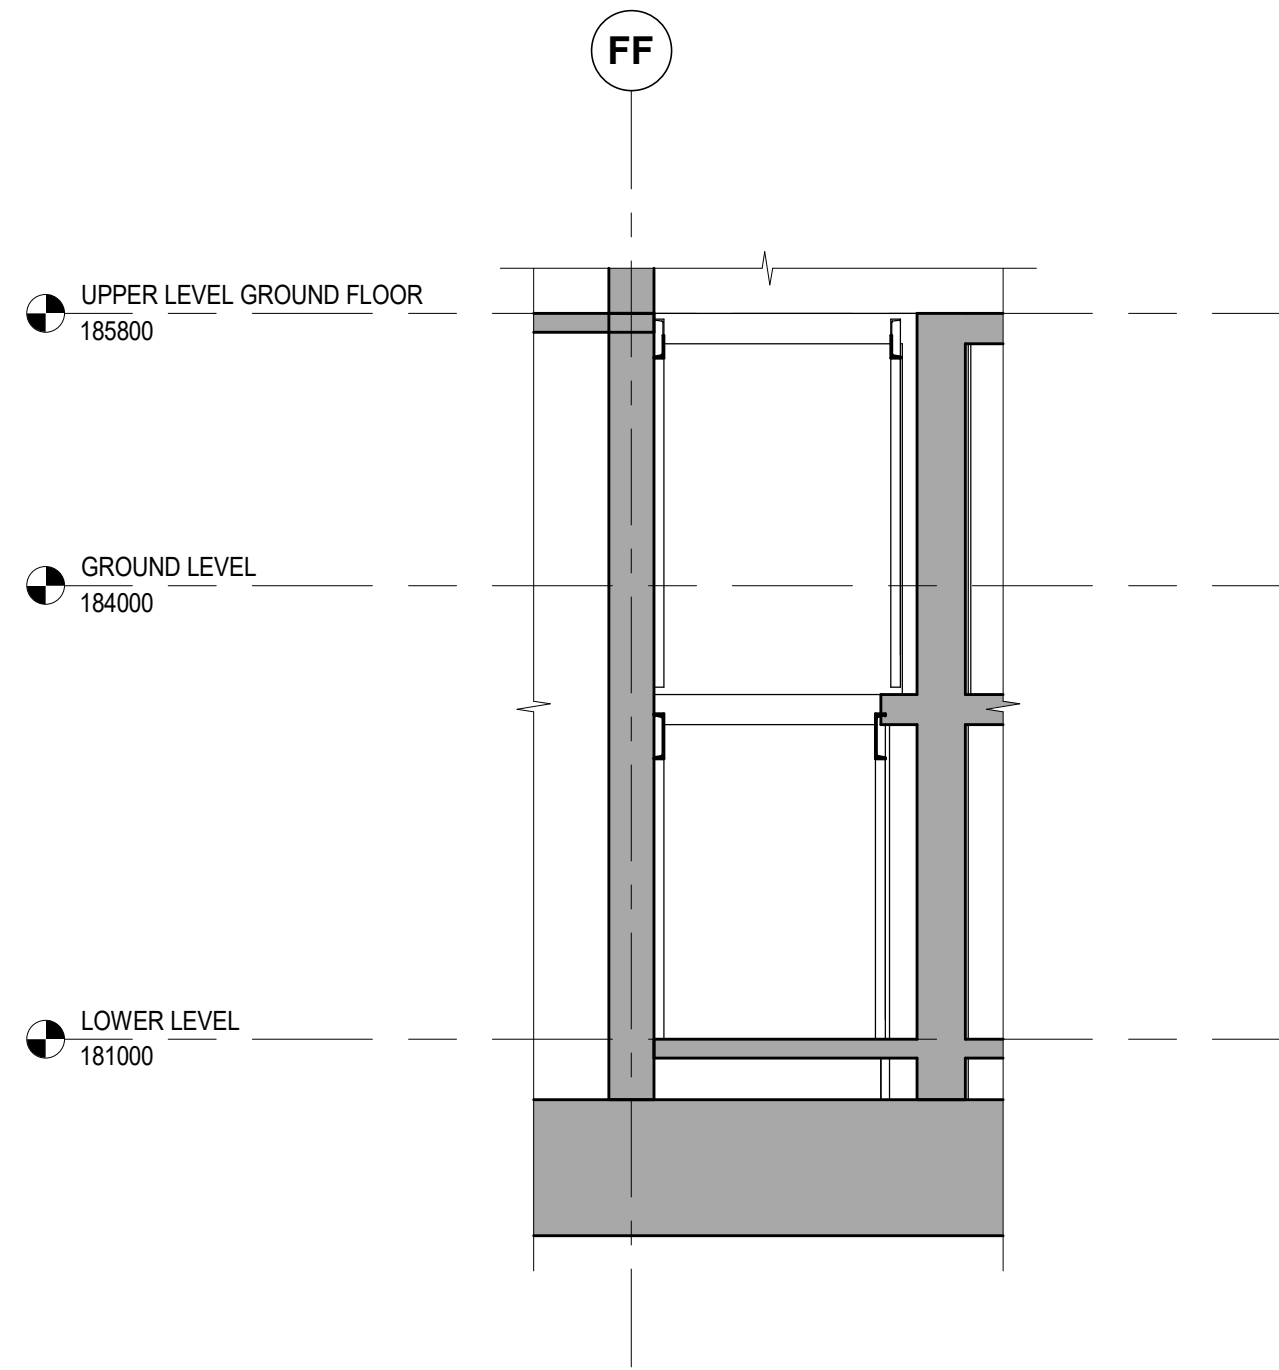

3 SECTION
S601 1:50

SEE UPCOMING
ADDEDNUM

Key to Detail Location

NO. Detail Number
NO. Drawing Number

If this sheet is not 46 7/8" x 33 1/8" (1189 x 841 mm) it is a reduced print
- Read dwg. accordingly.

Contractors must check and verify all dimensions on the job and report
any discrepancies to the Architect before proceeding with the work.

All prints and specifications are the property of the Architect and must be
returned at the completion of the work.

Drawings should not be scaled.

No	Date	Revision/Issued
1	2026-06-15	ISSUED FOR 90% CONSTRUCTION DOCUMENTS
2	2026-07-08	ISSUED FOR TENDER

consultants

architect	CS&P Architects Inc. 2345 Yonge St., Suite 200 Toronto, ON, M4P 2E5 Phone 416.462.5002 Fax 416.462.5040
civil engineer	SCS Consulting Group Ltd. 30 Centurian Drive, Suite 100 Markham, ON, L3R 8B8 Phone 905.475.1800 Fax 905.475.8535
structural engineer	LEA Consulting Ltd. 40 University Ave., Suite 503 Toronto, ON, M5J 1T1 Phone 905.470.0015
mechanical engineer	Smith + Andersen 4211 Yonge Street Toronto, ON, M2P 2A9 Phone 416.487.8151
electrical engineer	Smith + Andersen 4211 Yonge Street Toronto, ON, M2P 2A9 Phone 416.487.8151
landscape architect	Quinn Design Associates Inc. 180 John Street Toronto, ON, M5T 1X5 Phone 416.962.8700




THE STERLING HALL SCHOOL


99 Cartwright Avenue, Toronto, ON M6A 1V4

STAIR PLANS AND SECTIONS


scale: 1:50
date: 2026-07-08
drawn: H.R.
checked by: E.C.
project number: 22317
drawing number: S601
Revision: 2

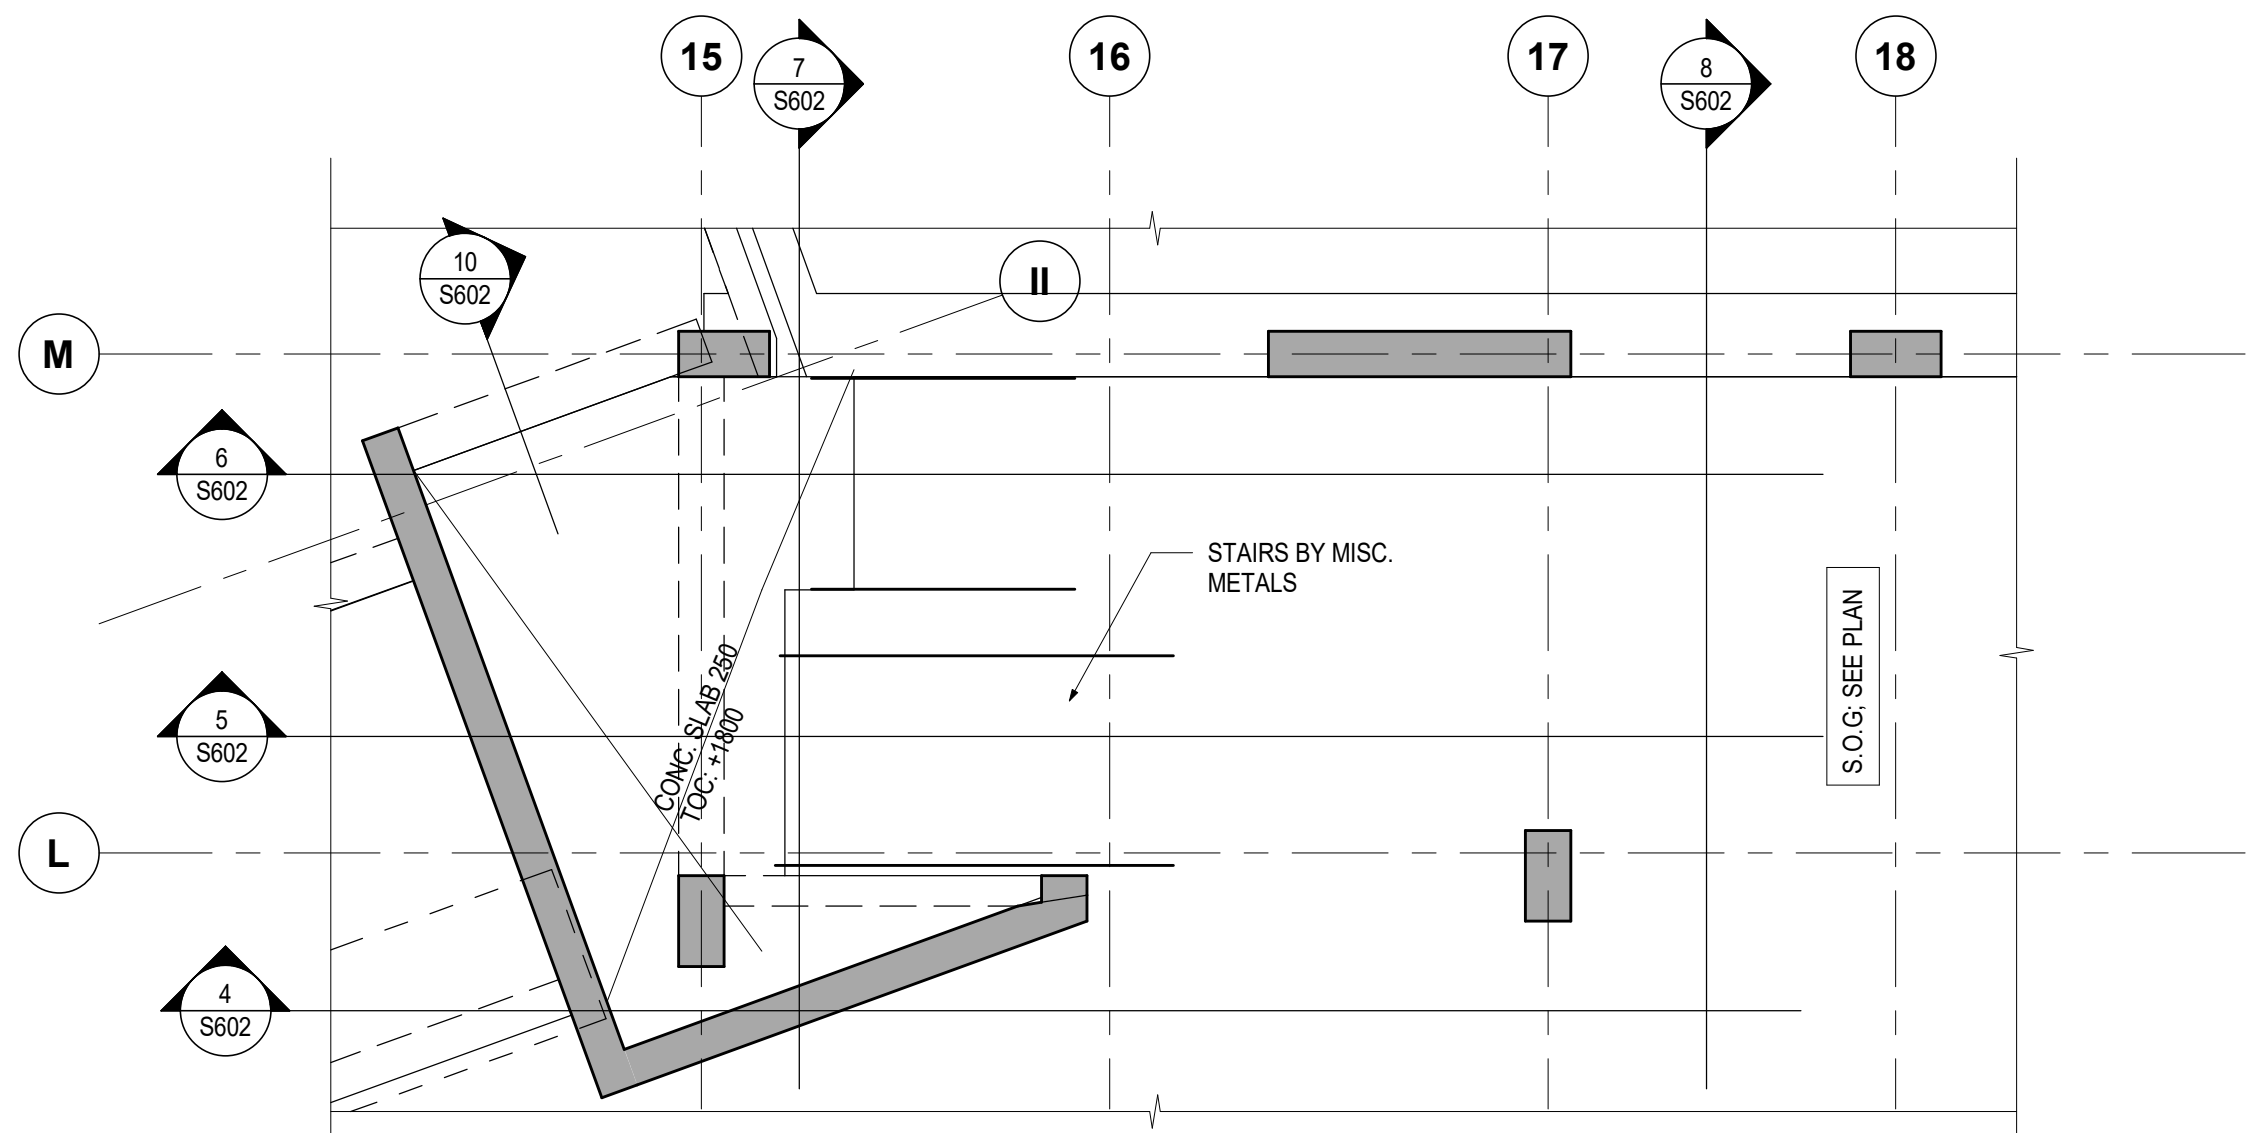


1 GROUND FLOOR - STAIR PLAN
S602 1 : 50

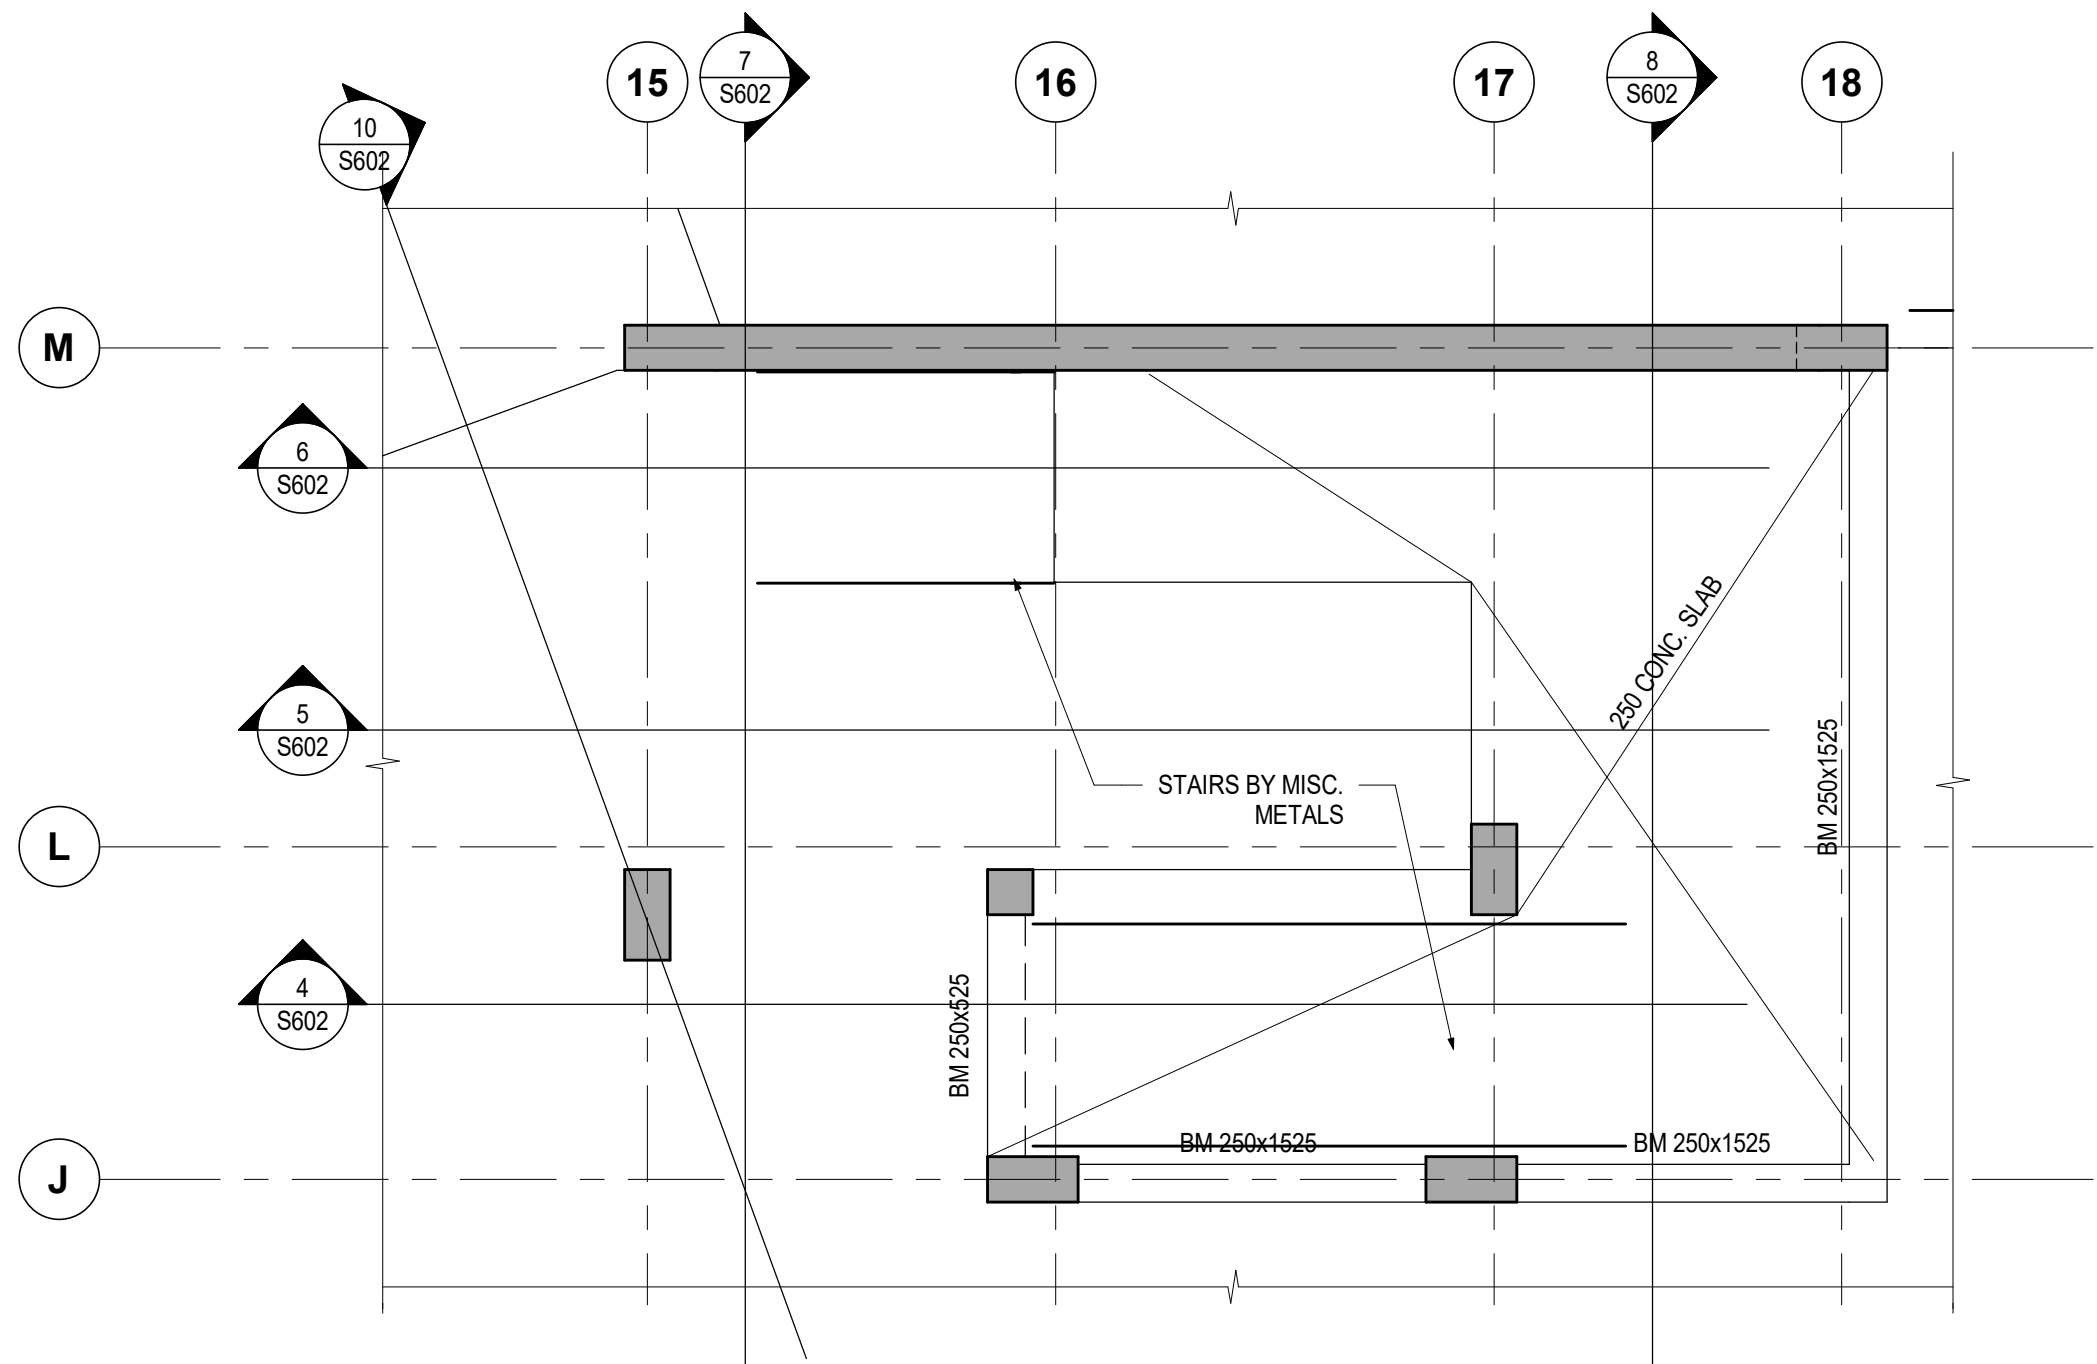


2 MEZZANINE FLOOR STAIR PLAN
S602 1 : 50

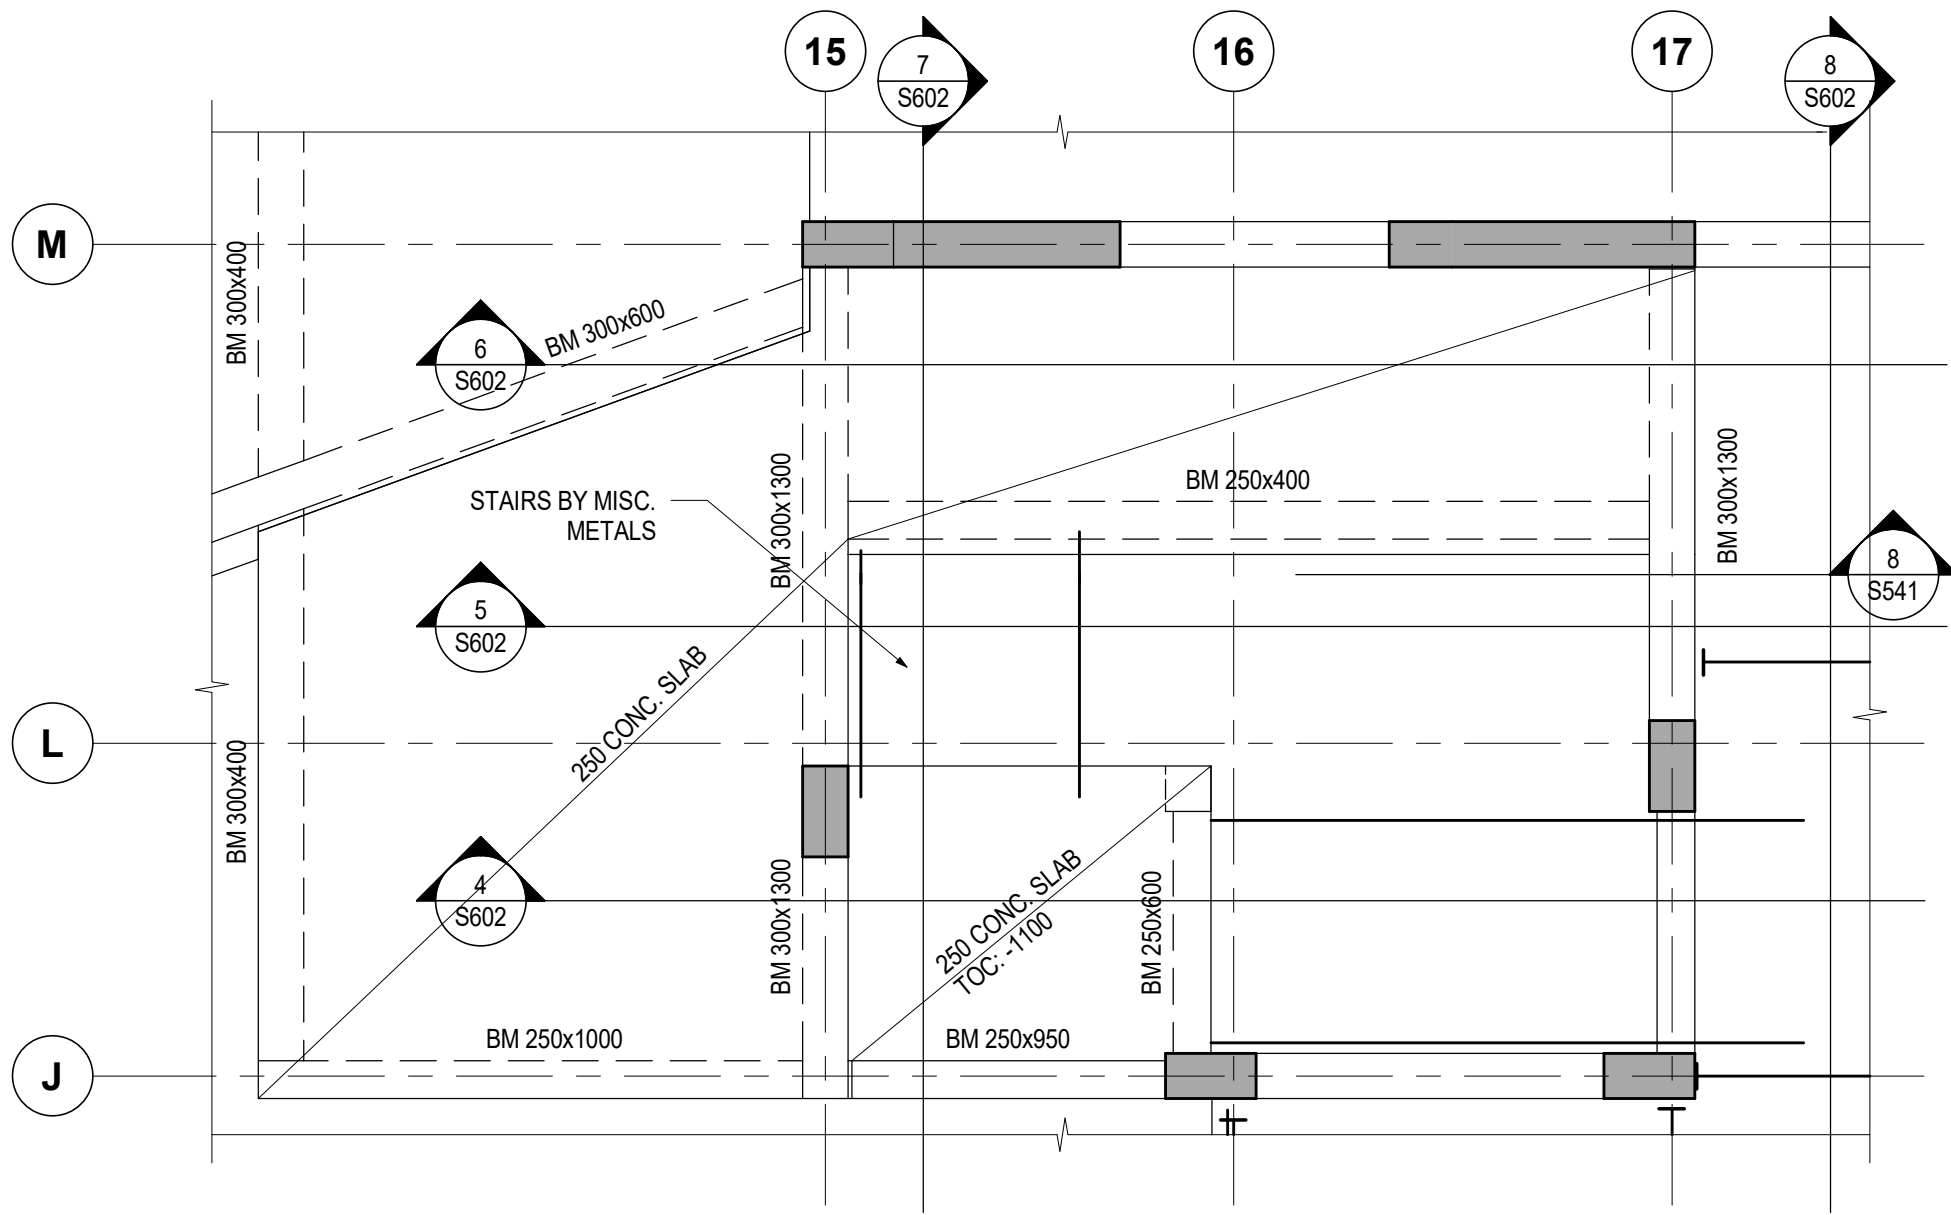


3 SECOND FLOOR STAIR PLAN
S602 1 : 50

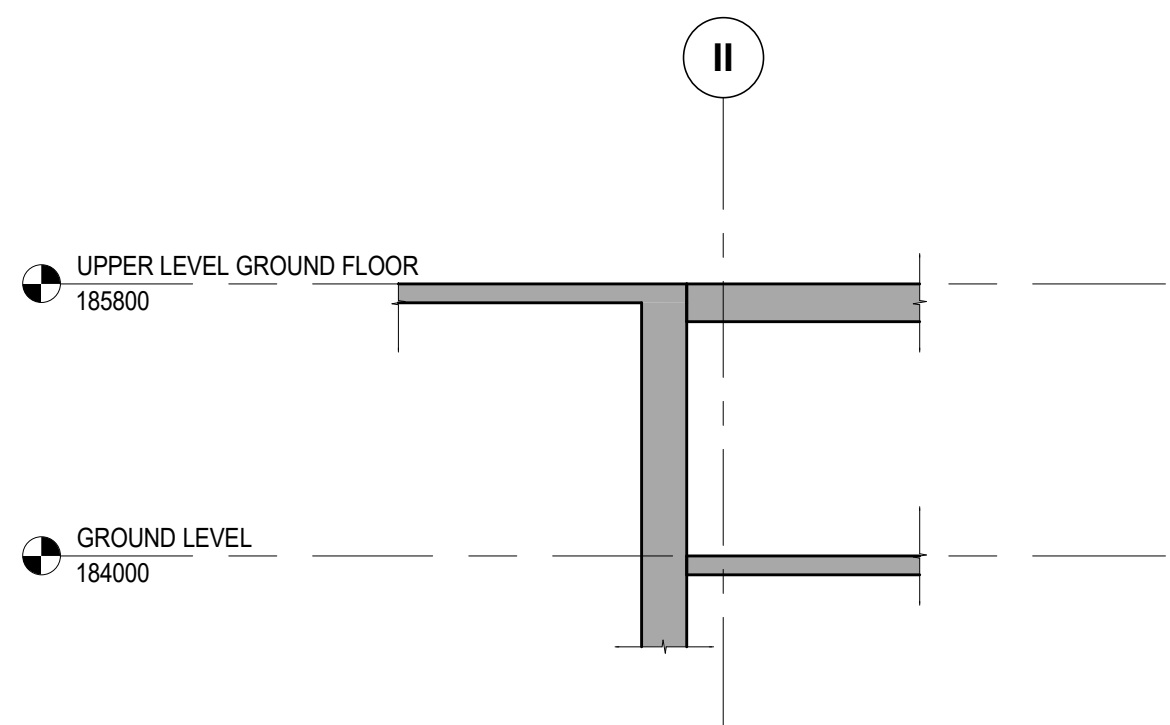


10 SECTION
S602 1 : 50

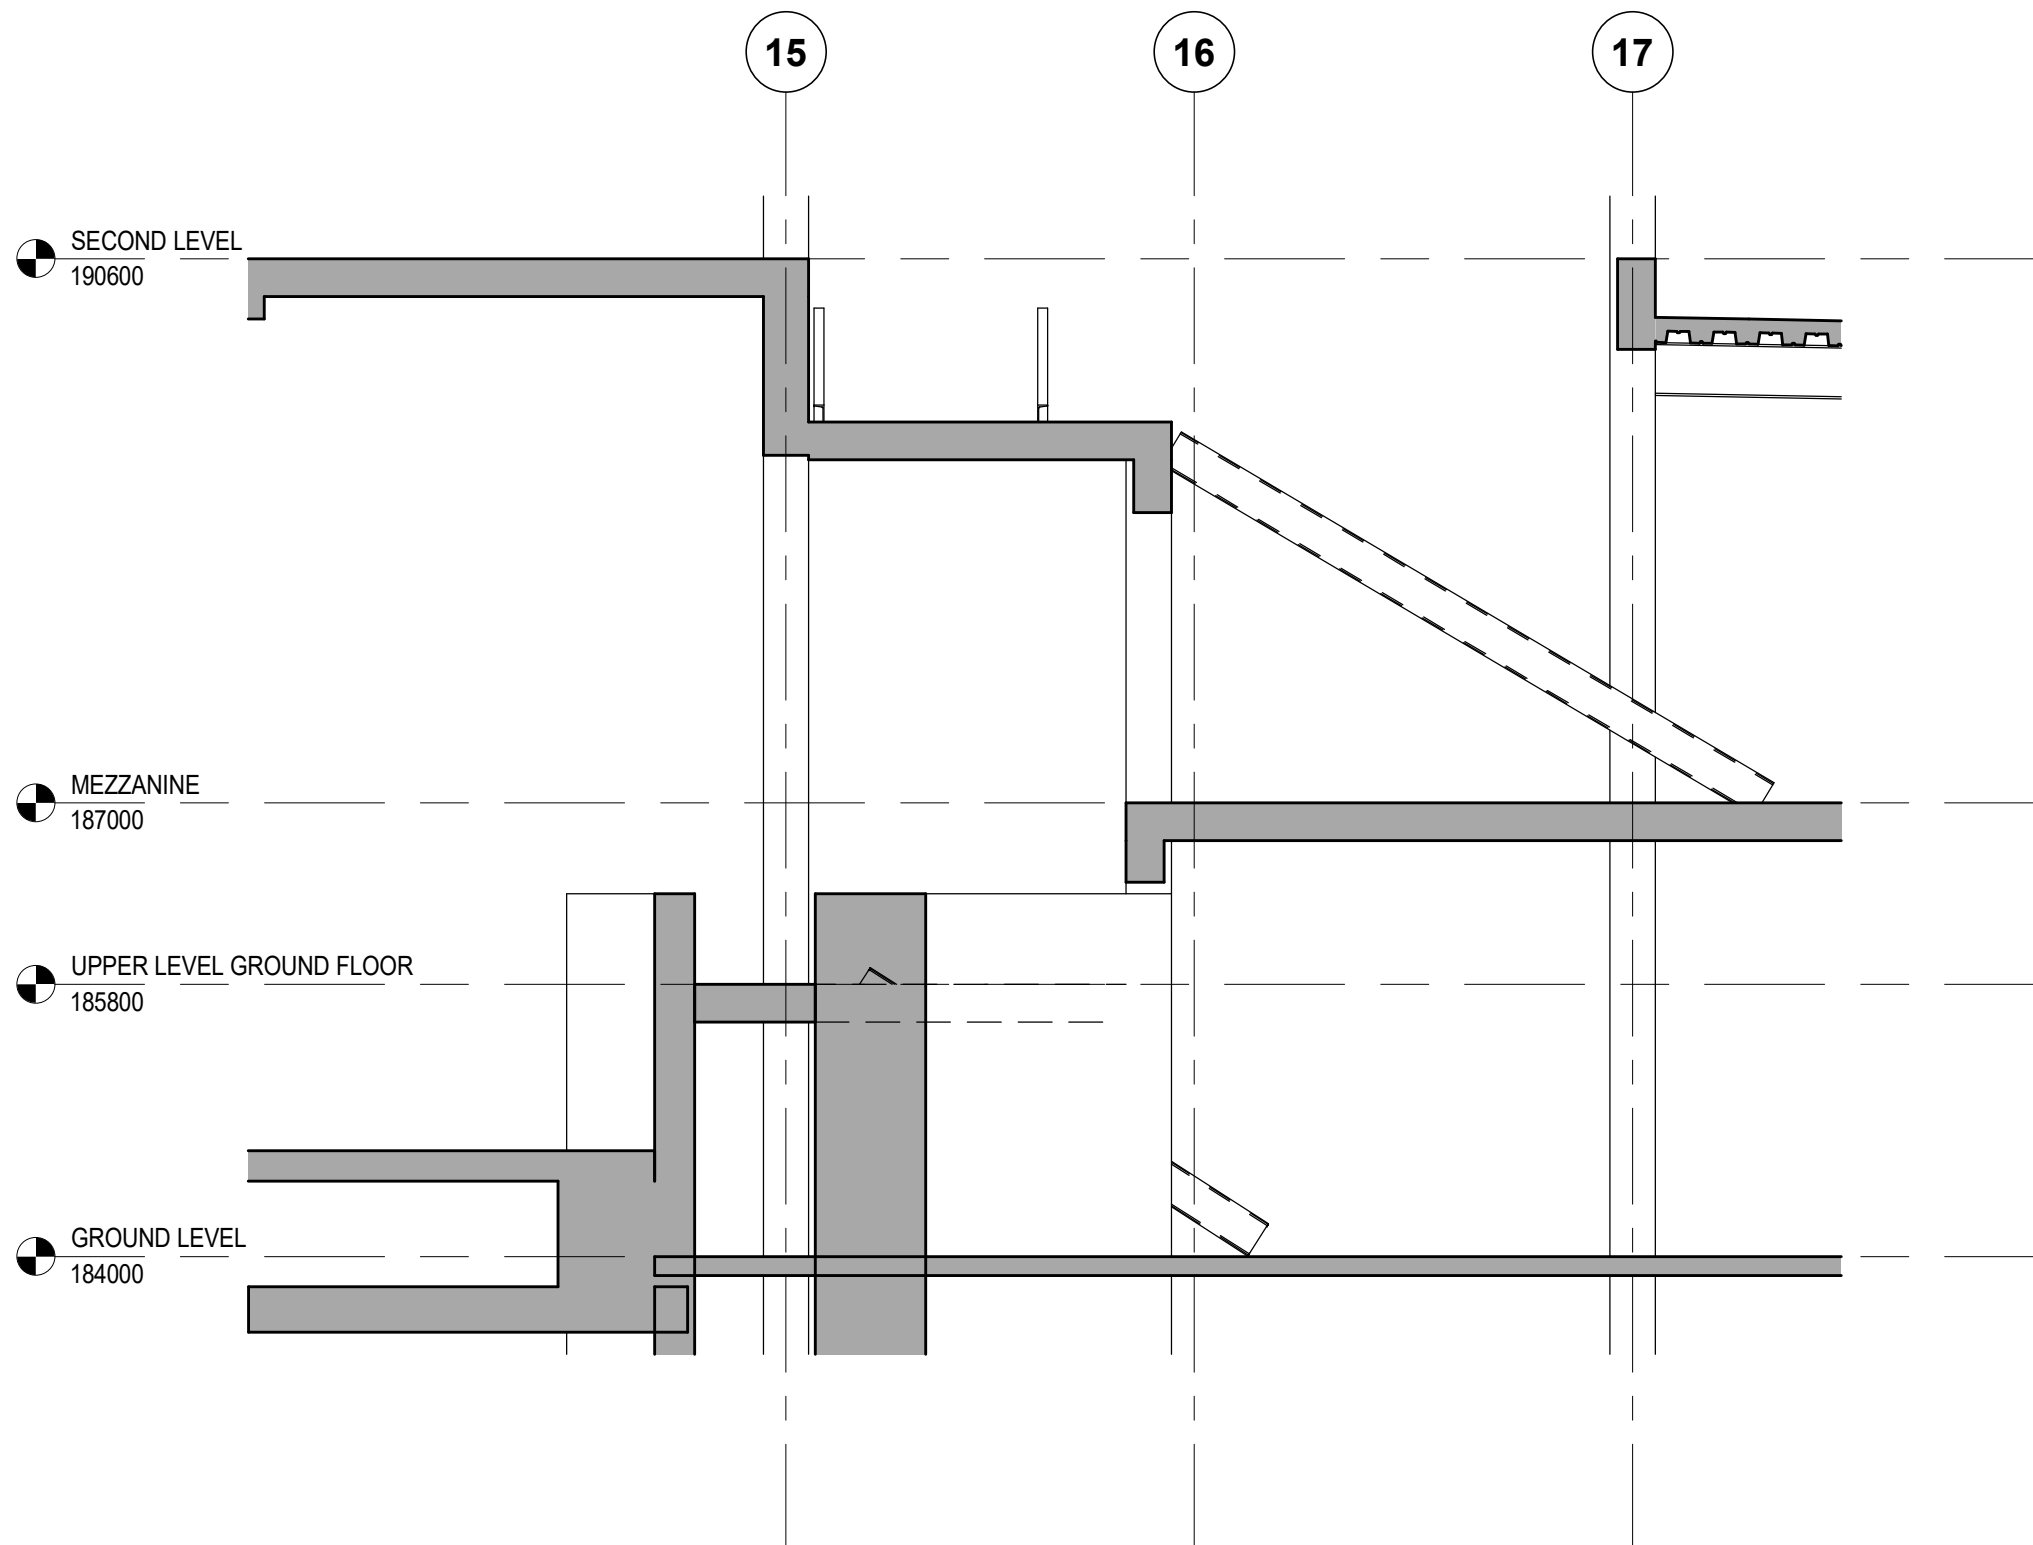


4 SECTION
S602 1 : 50

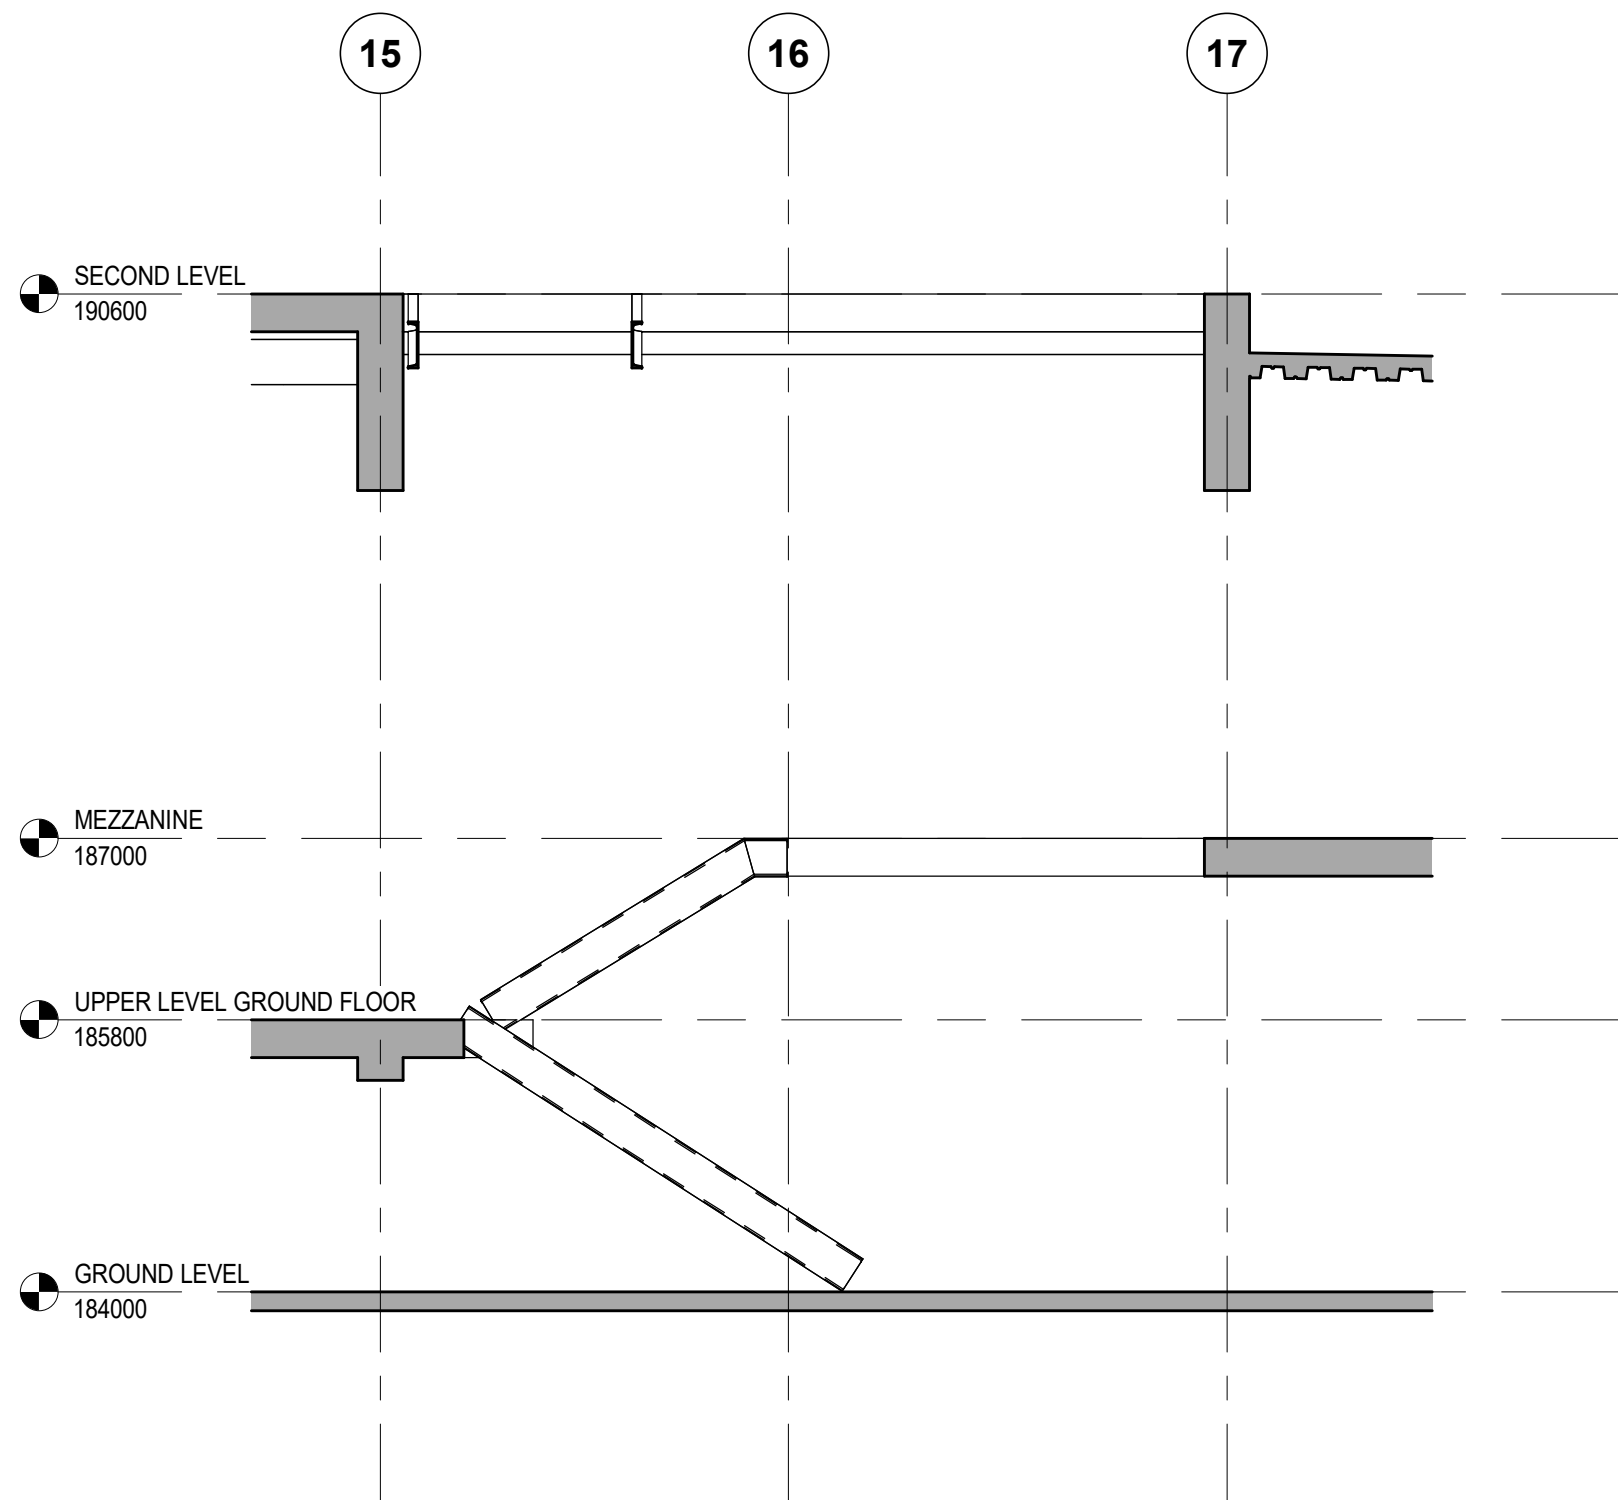


5 SECTION
S602 1 : 50

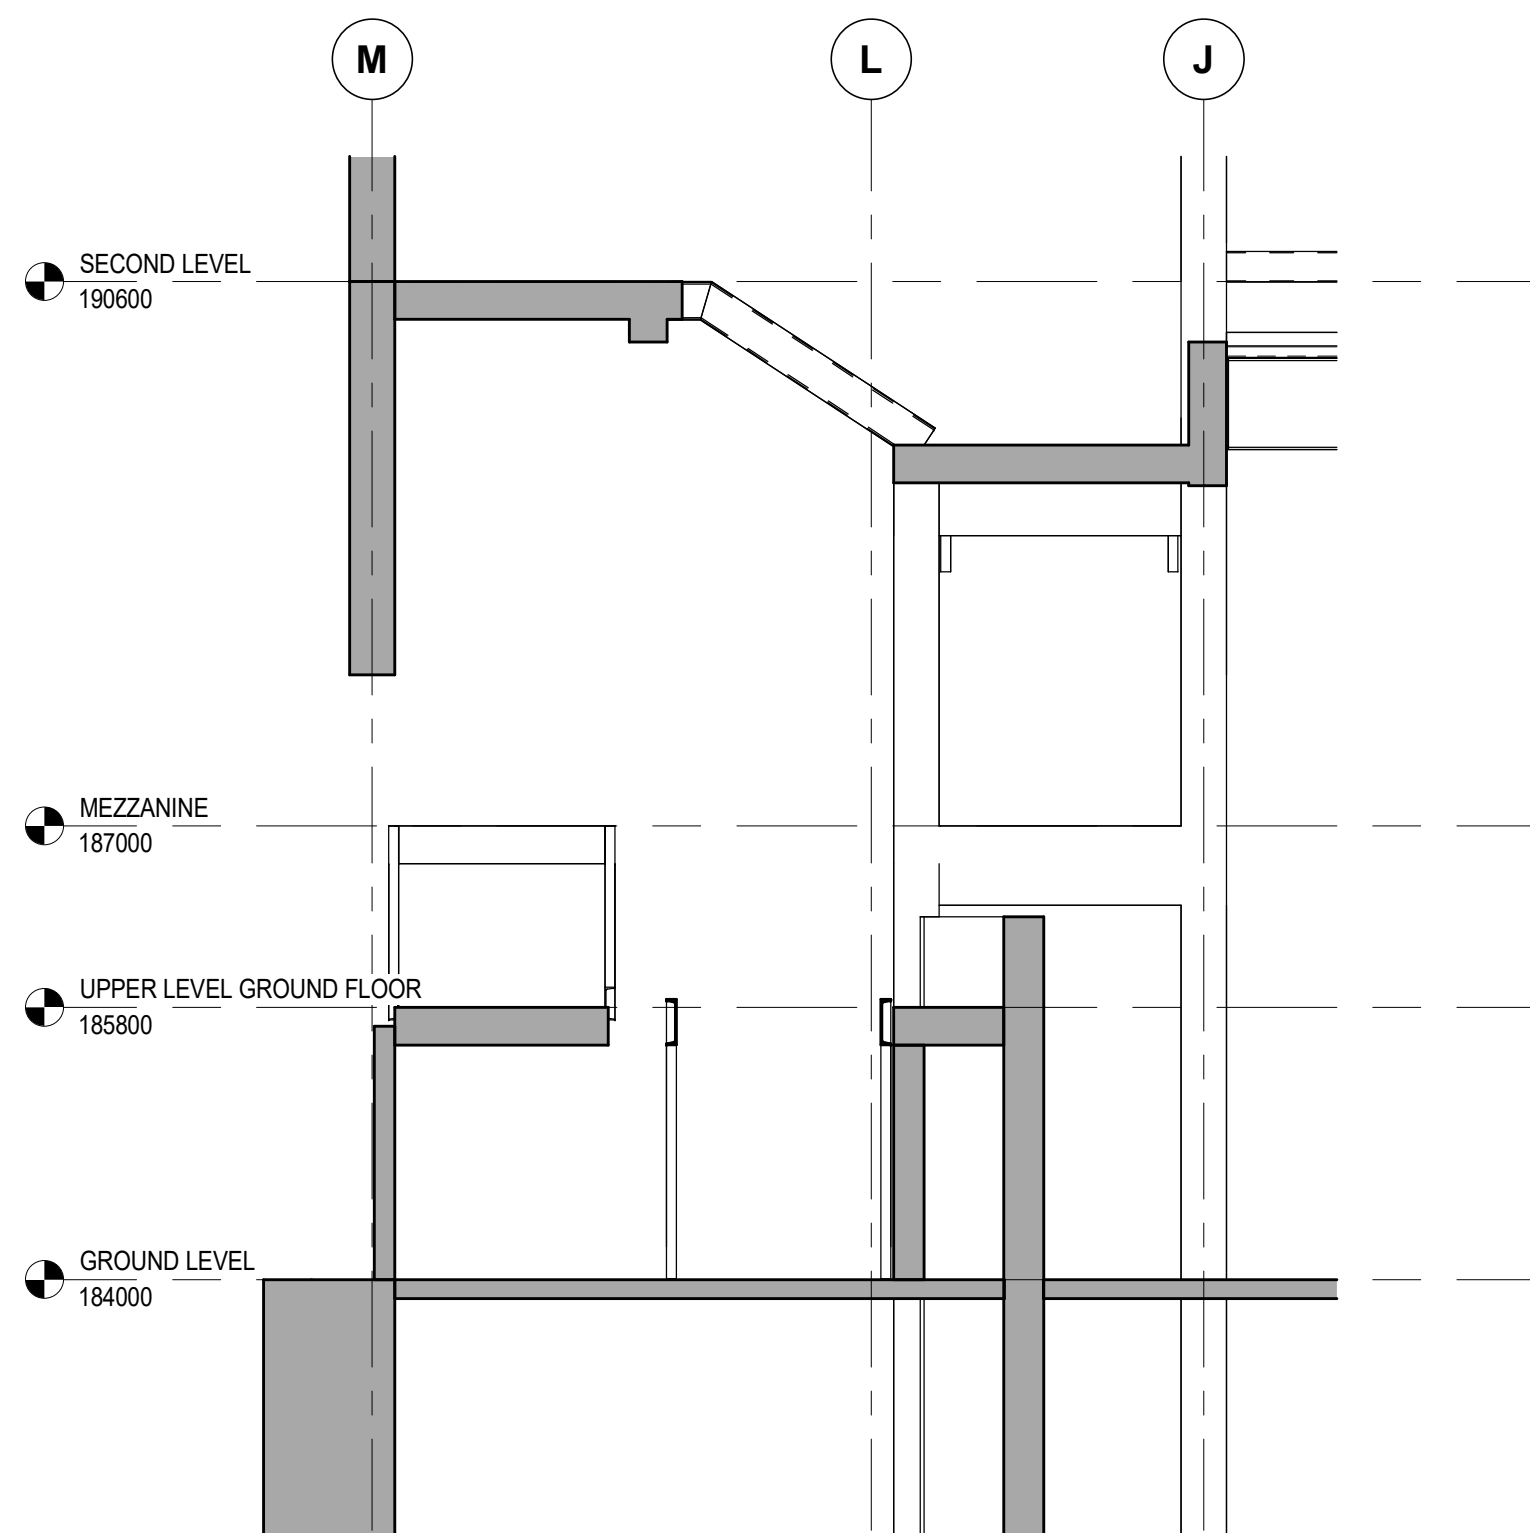


7 SECTION
S602 1 : 50

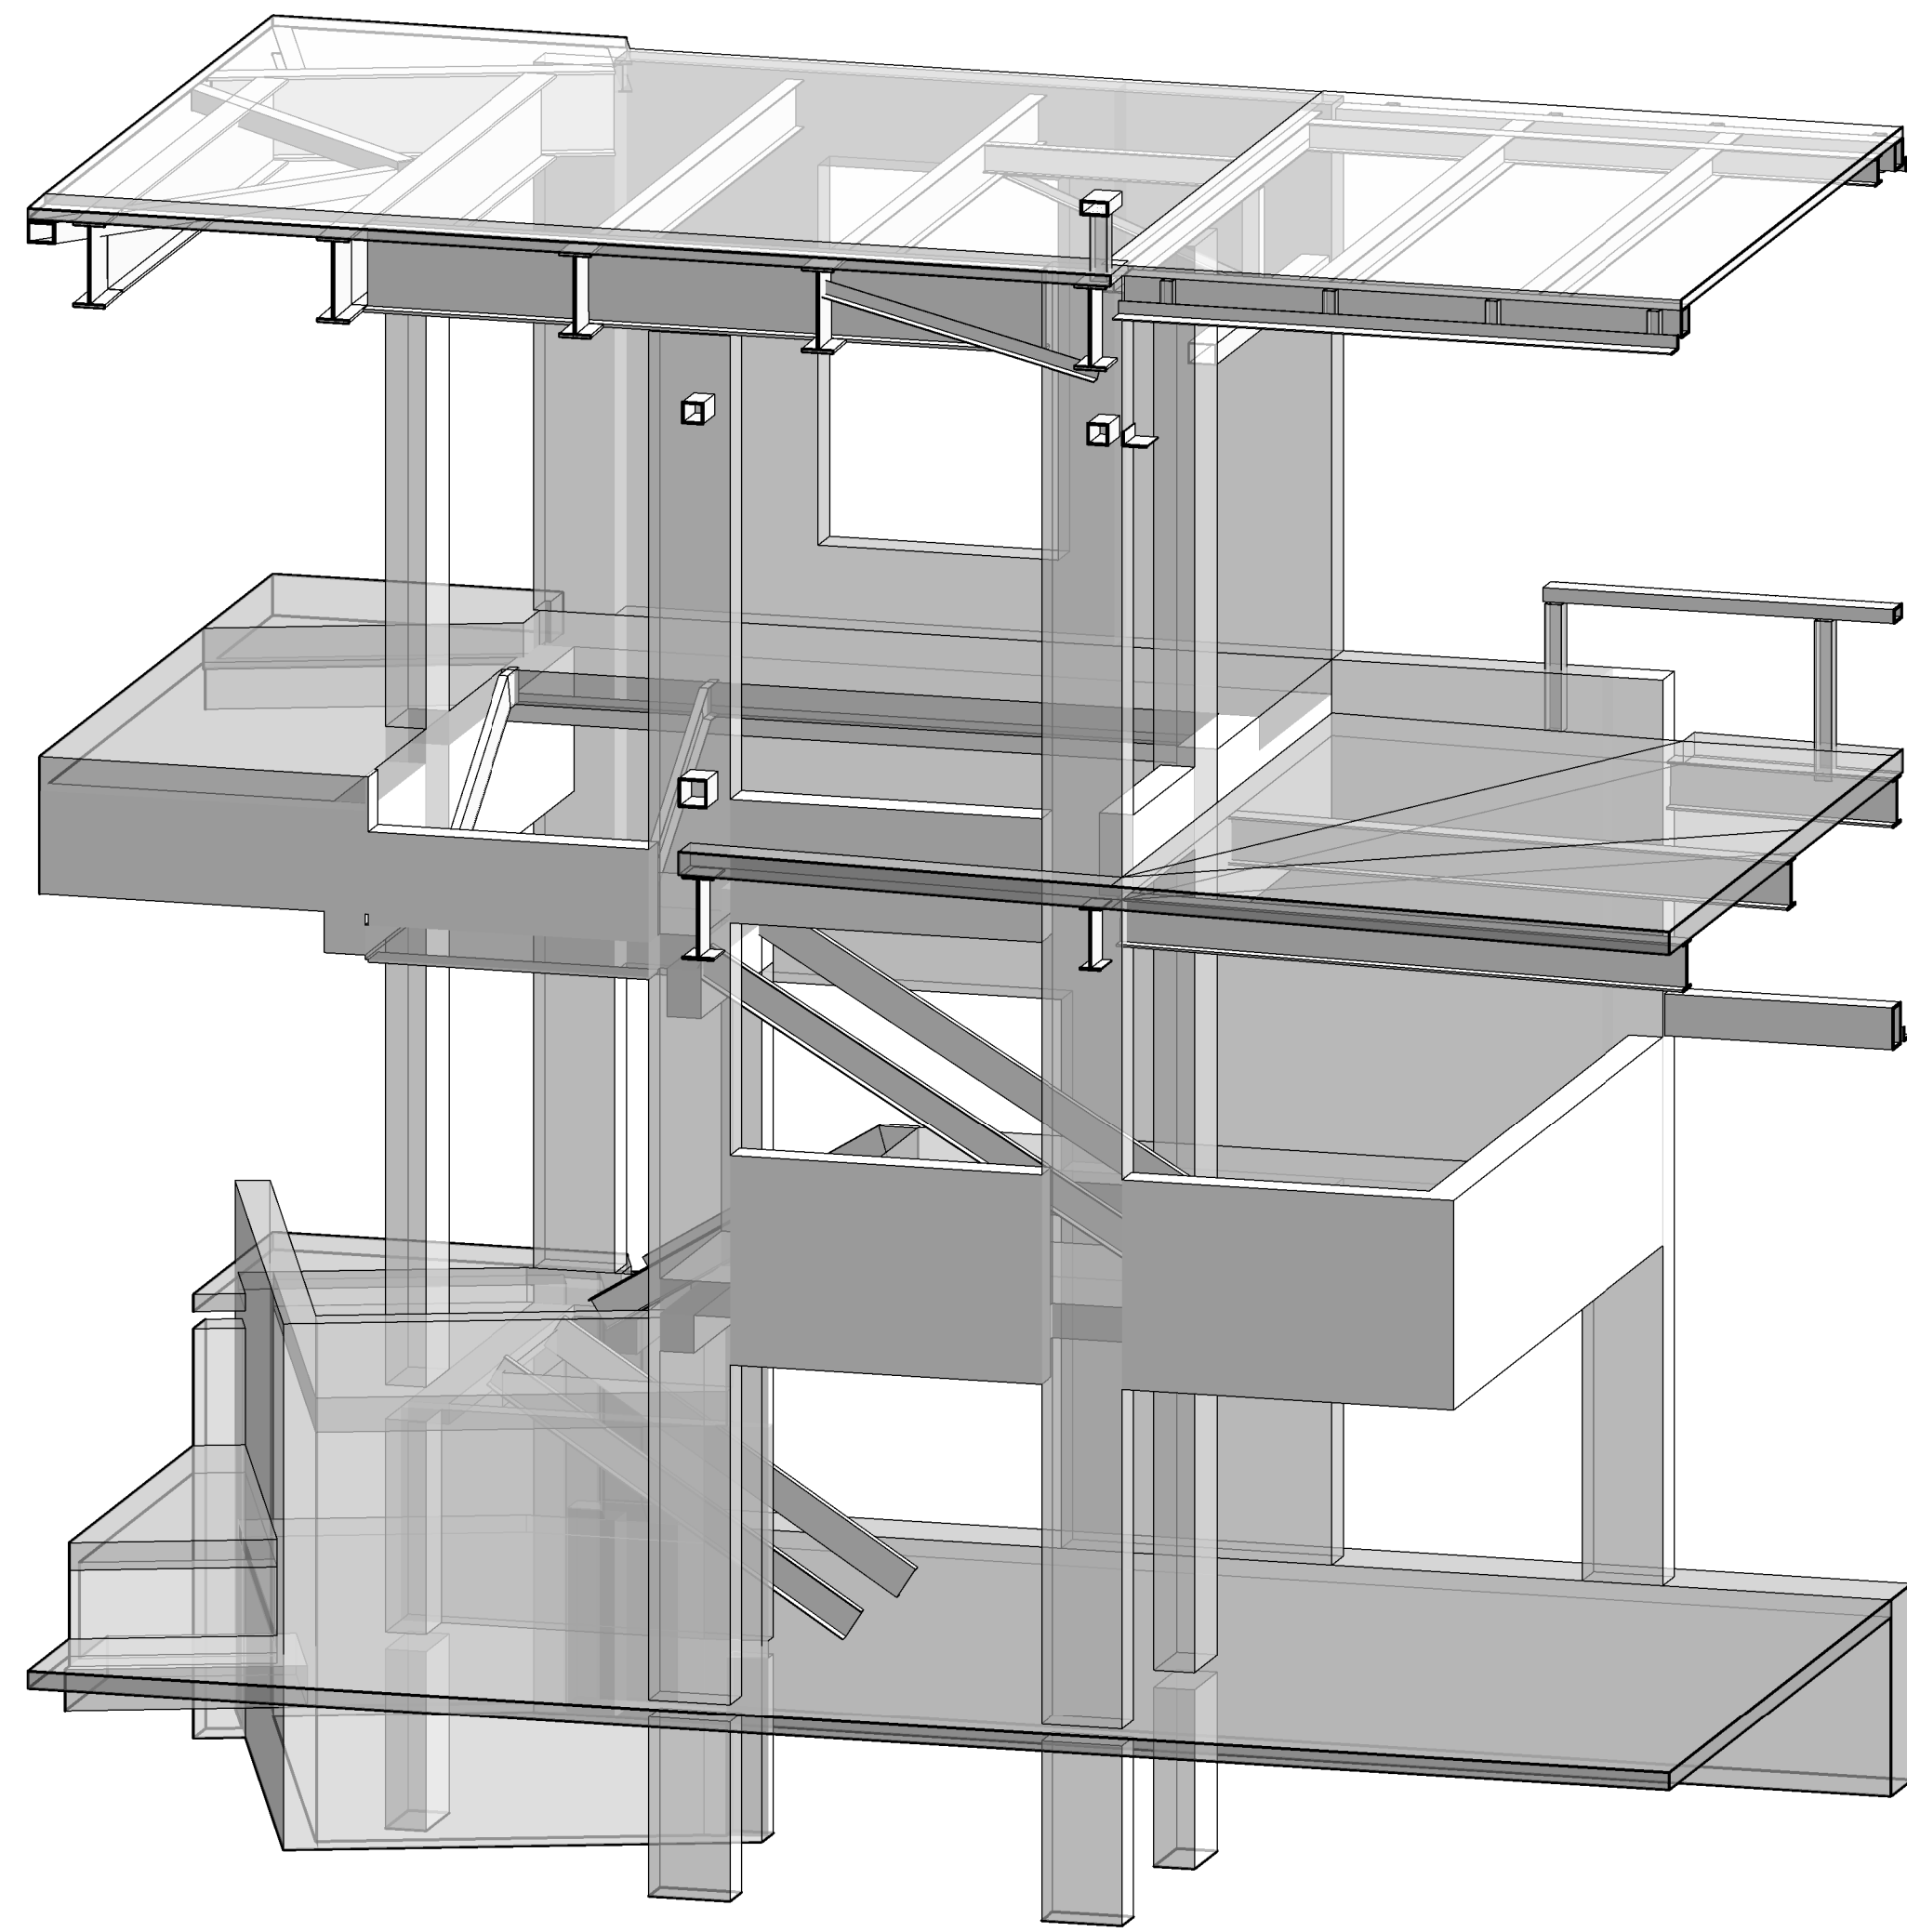

9 STAIR 3D
S602

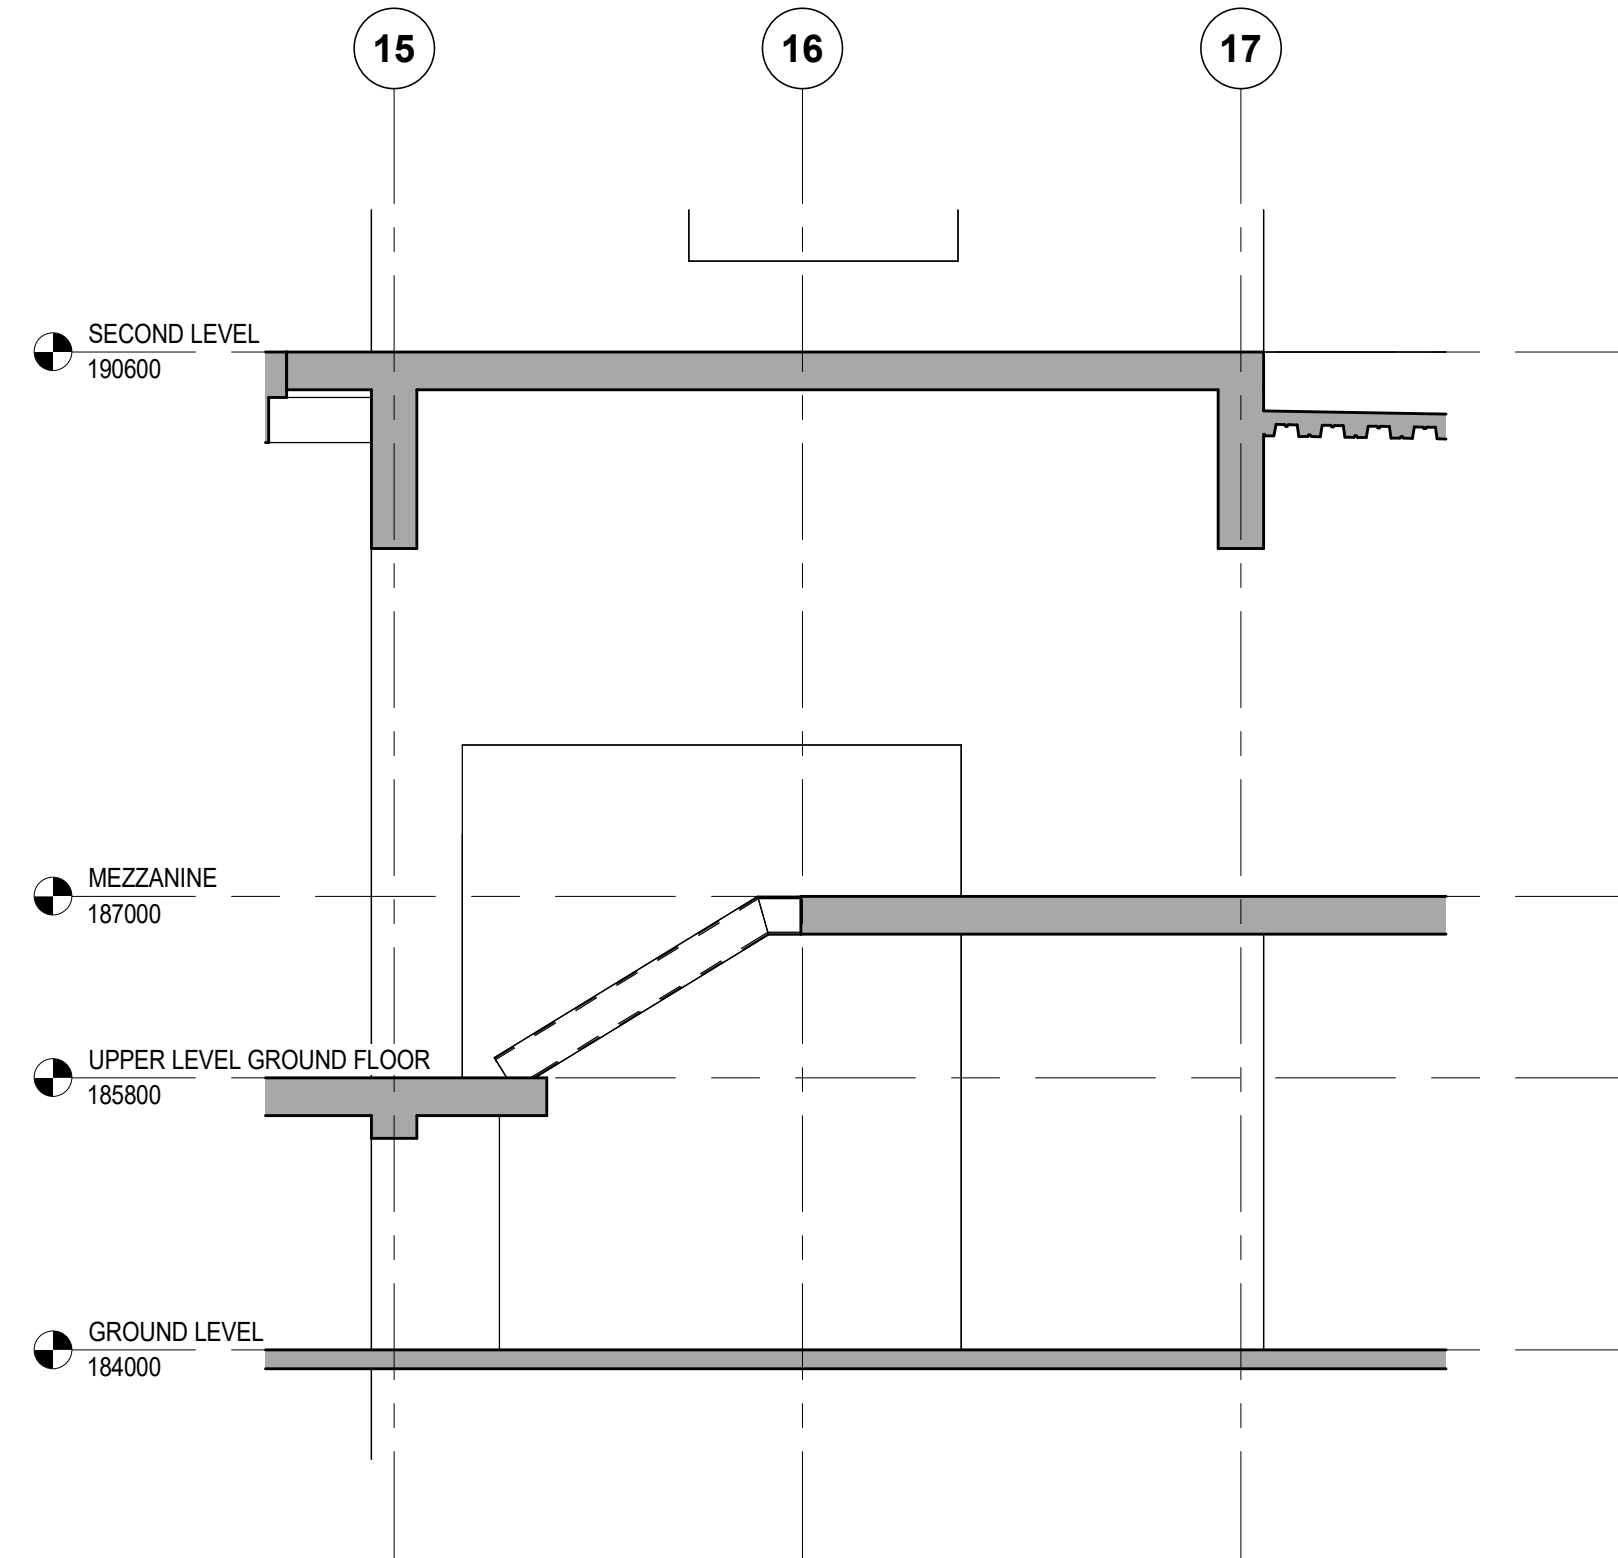

6 SECTION
S602 1 : 50

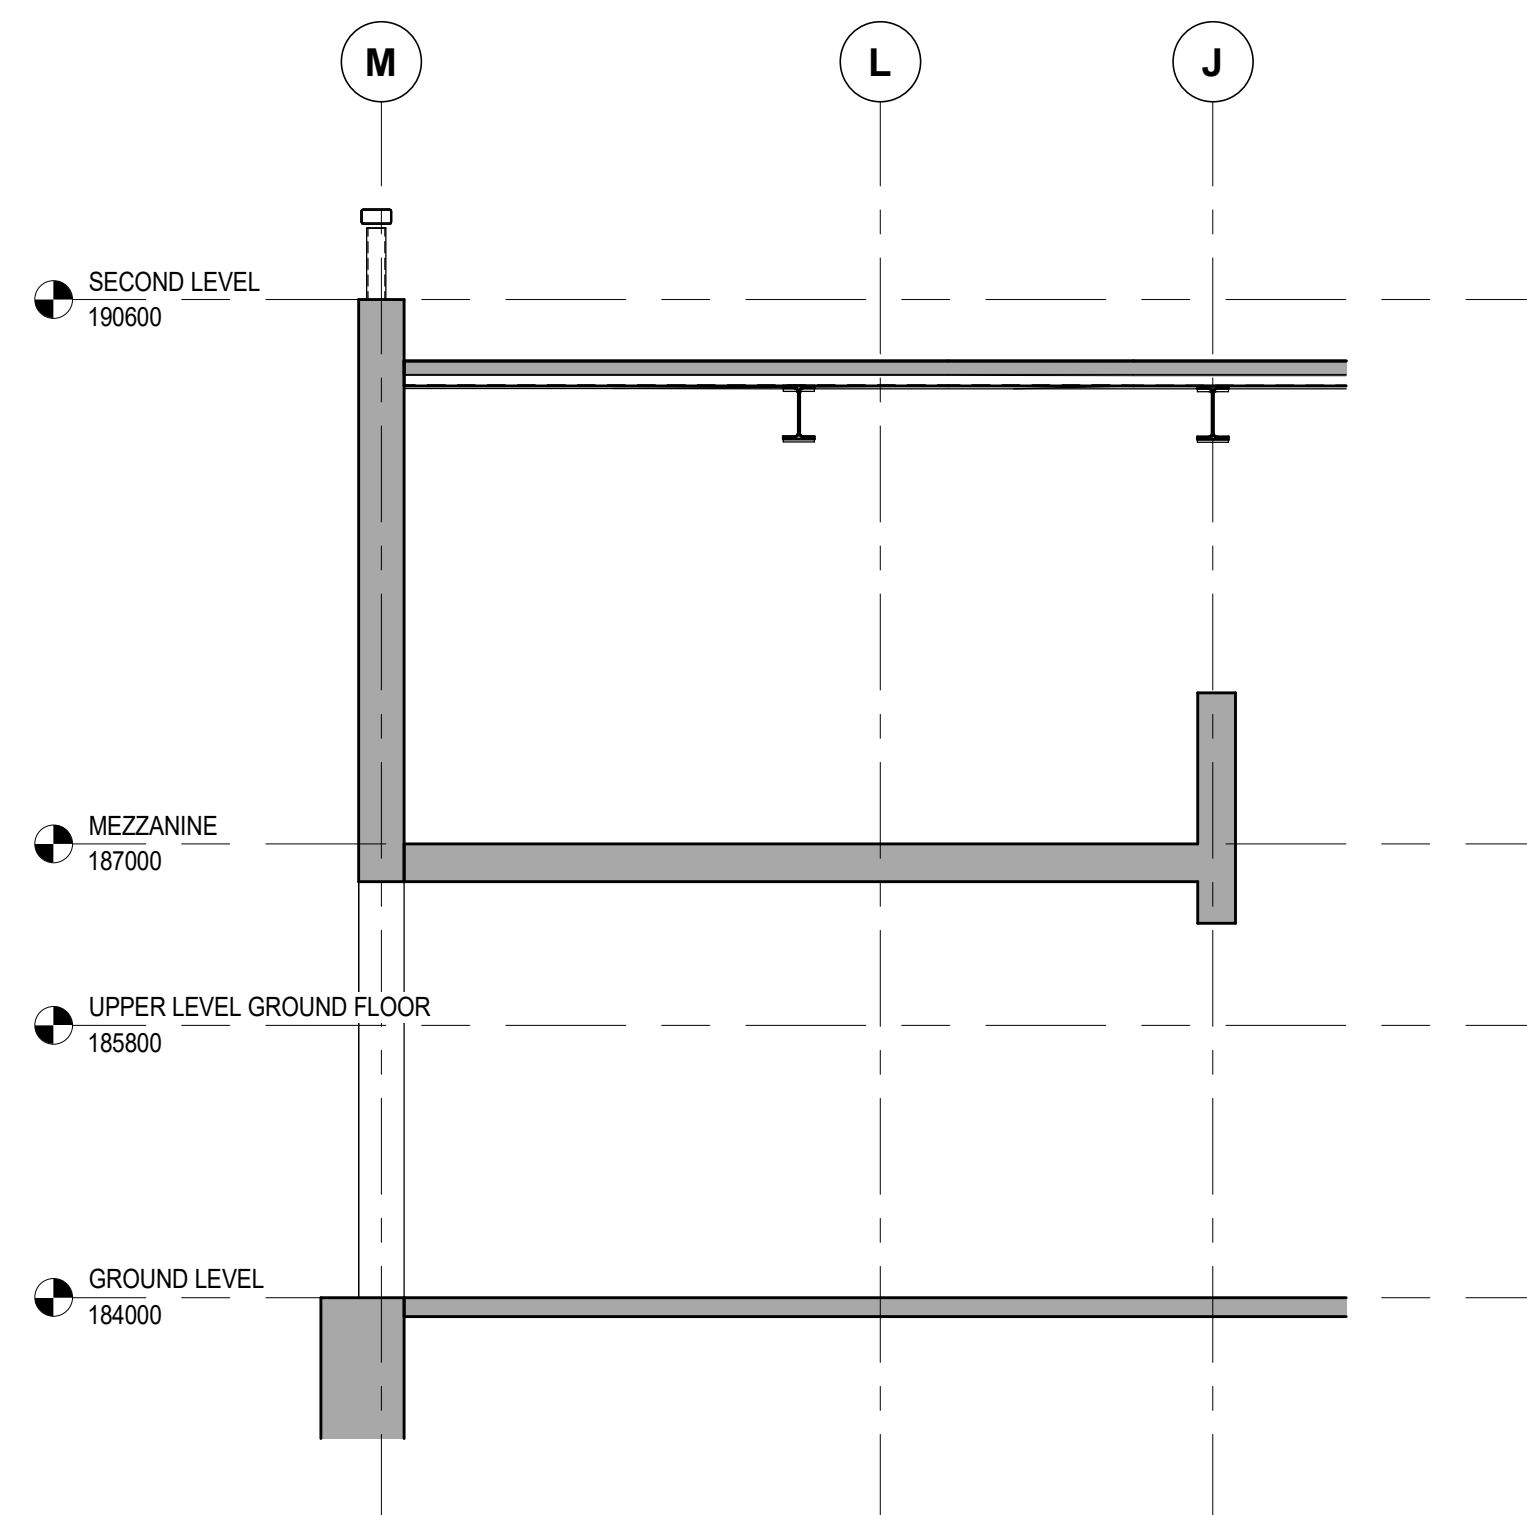

8 SECTION
S602 1 : 50

Key to Detail Location

NO. NO. Detail Number Drawing Number

If this sheet is not 46 7/8" x 33 1/8" (1189 x 841 mm) it is a reduced print - Read dwg. accordingly.

Contractors must check and verify all dimensions on the job and report any discrepancies to the Architect before proceeding with the work.

All prints and specifications are the property of the Architect and must be returned at the completion of the work.

Drawings should not be scaled.

No Date Revision/Issued
1 2026-04-15 ISSUED FOR 90% CONSTRUCTION DOCUMENTS
2 2026-07-08 ISSUED FOR TENDER

consultants

architect CS&P Architects Inc.
2345 Yonge St., Suite 200
Toronto, ON, M4P 2E5
Phone 416.462.5002
Fax 416.462.5040

civil engineer SCS Consulting Group Ltd.
30 Centurian Drive, Suite 100
Markham, ON, L3R 8B8
Phone 905.475.1800
Fax 905.475.8535

structural engineer LEA Consulting Ltd.
40 University Ave., Suite 503
Toronto, ON, M5J 1T1
Phone 905.470.0015

mechanical engineer Smith + Andersen
4211 Yonge Street
Toronto, ON, M2P 2A9
Phone 416.487.8151

electrical engineer Smith + Andersen
4211 Yonge Street
Toronto, ON, M2P 2A9
Phone 416.487.8151

landscape architect Quinn Design Associates Inc.
180 John Street
Toronto, ON, M5T 1X5
Phone 416.962.8700



THE STERLING HALL SCHOOL

99 Cartwright Avenue, Toronto, ON M6A 1V4

STAIR PLANS AND SECTIONS

scale: 1 : 50
date: 2026-07-08
drawn: H.R.
checked by: E.C.
project number: 22317
drawing number: S602
Revision: 2